
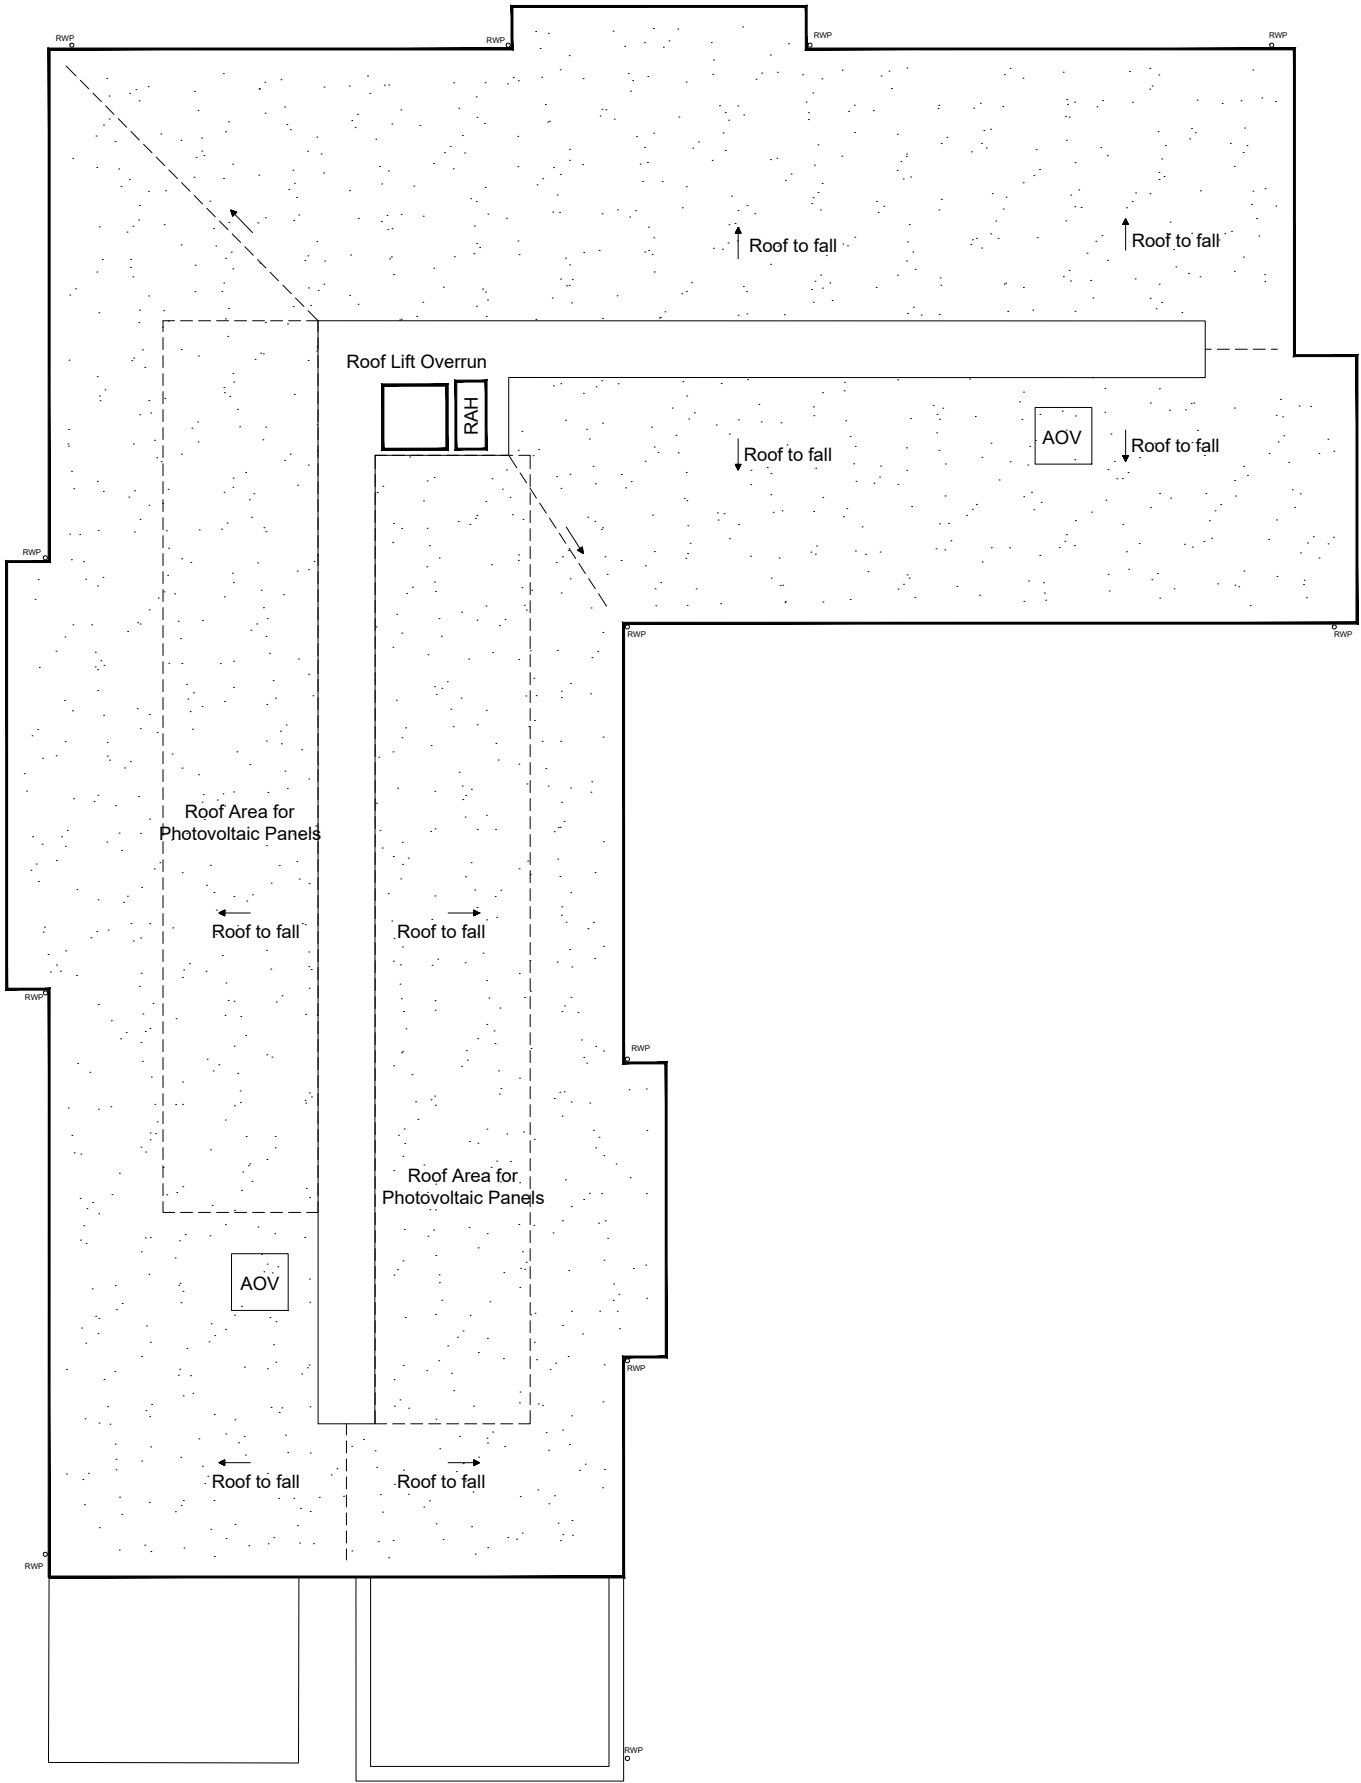


Notes:

- All drawings are subject to Planning and Building Control consent.
- The details shown are for design intent purposes only and are subject to further design development with suppliers and sub-contractors
- Proposals subject to consultation and approval from Local Authority Building Control or an Approved Inspector
- All setting out dimensions should be checked on-site prior to construction and any discrepancies and/or omissions should be reported to the Architect immediately

 

1006
01

Roof Plan
Scale 1:200



Rev.	Date	Details

Drawn	Checked

P2 22.02.24 Buggy store amended

Rev.	Date	Details

MP MP

Drawn	Checked

Drawn By: KT
Date: 17.11.23
Checked By: MA
Date: 17.11.23

Project No: 23046
Scale: 1:200 @A3
Dwg No: 1006
Rev: P2

Issued for:

PLANNING ISSUE

Project/Client: Project Evolve RL
Scheme, St Chads Drive
Kirkby, McCarthy Stone

Drawing: Roof Plan

BrightSPACE
architects

27 Glasshouse Studios, Fryern Court Road, Fordingbridge, Hampshire, SP6 1QX
T: (01425) 655806 www.brightspacearchitects.com
© Brightspace Architects Ltd. Contractors must work only to figured dimensions which are to be checked on site.
Registered Office - 17 Northover Rd, Pennington, Lymington, Hampshire, SO41 8GU. Registered Number - 07399008