




South-East Elevation

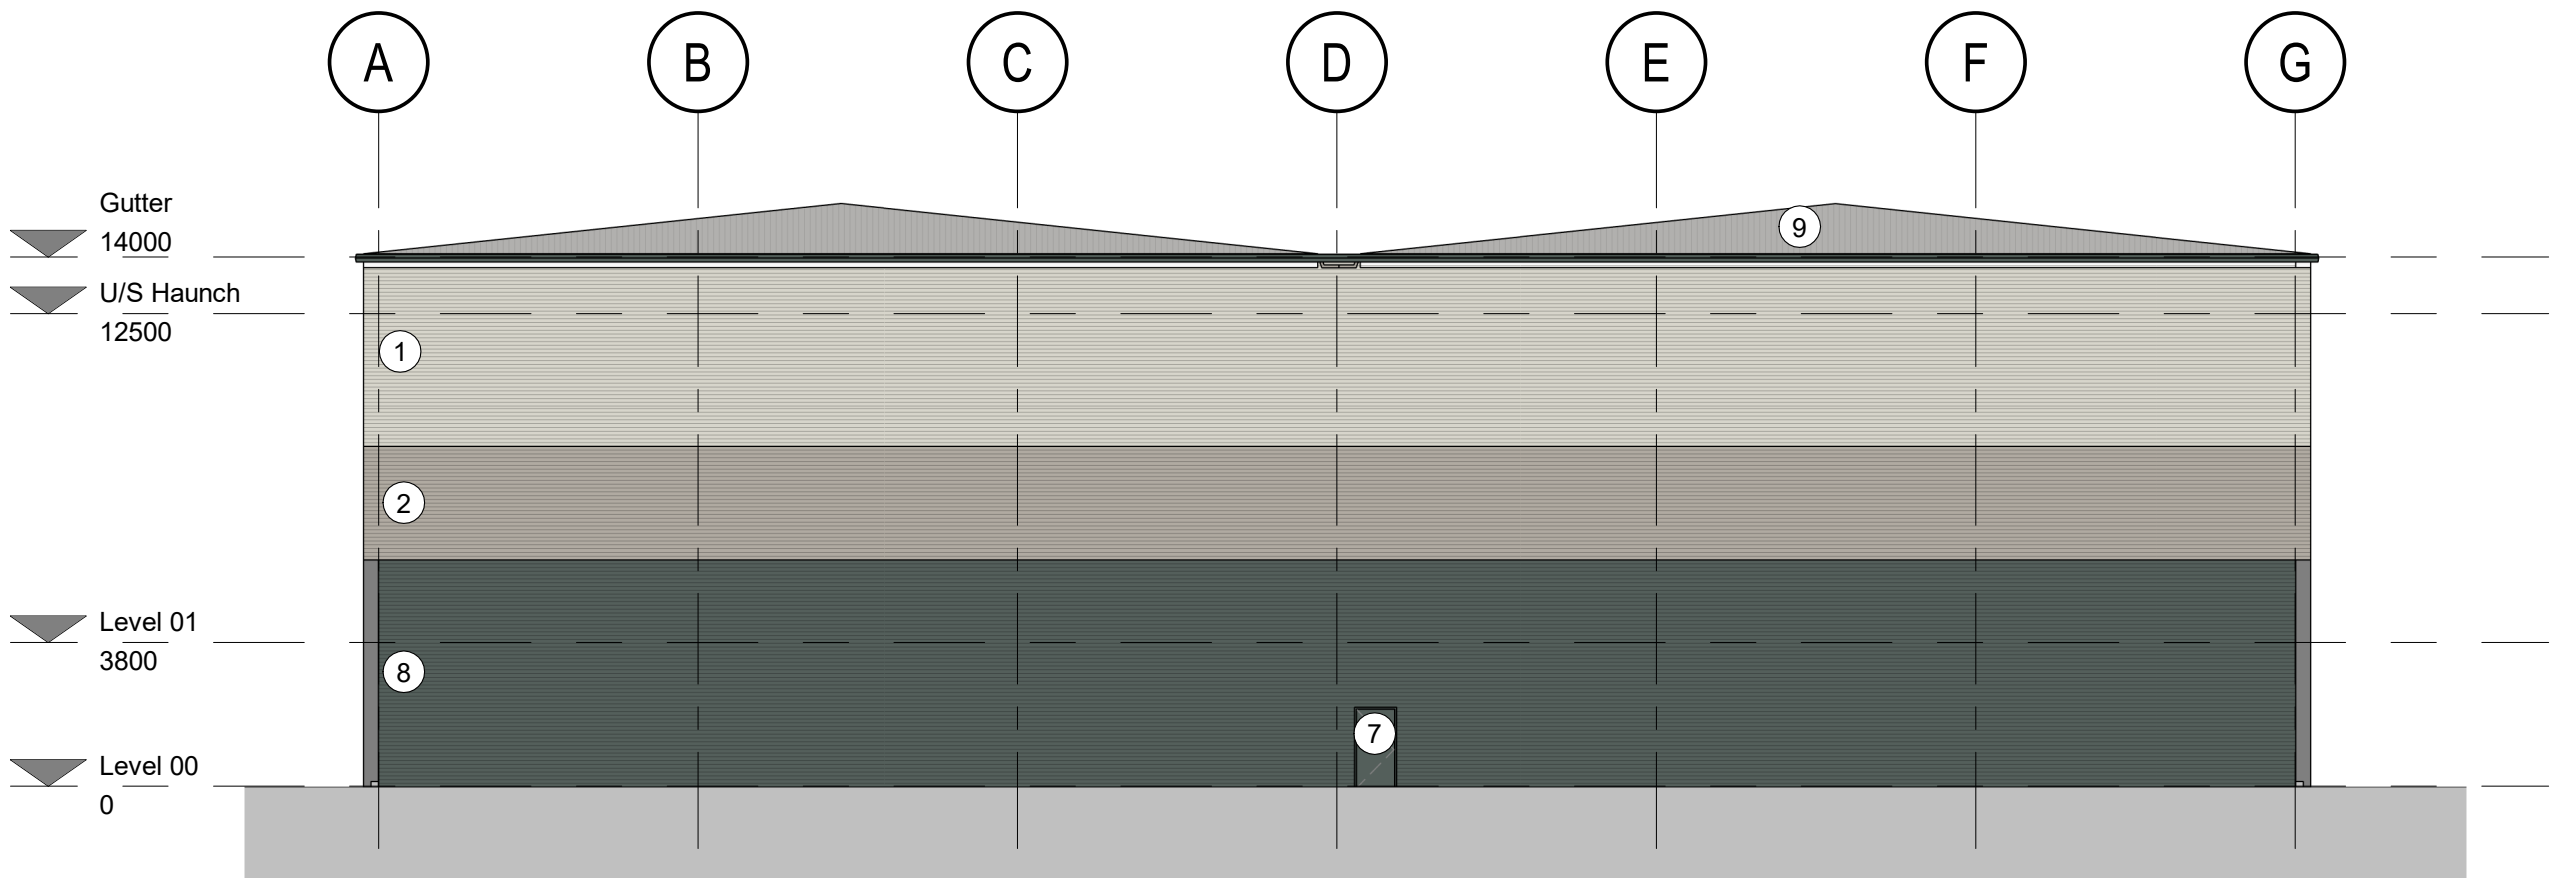


South-West Elevation

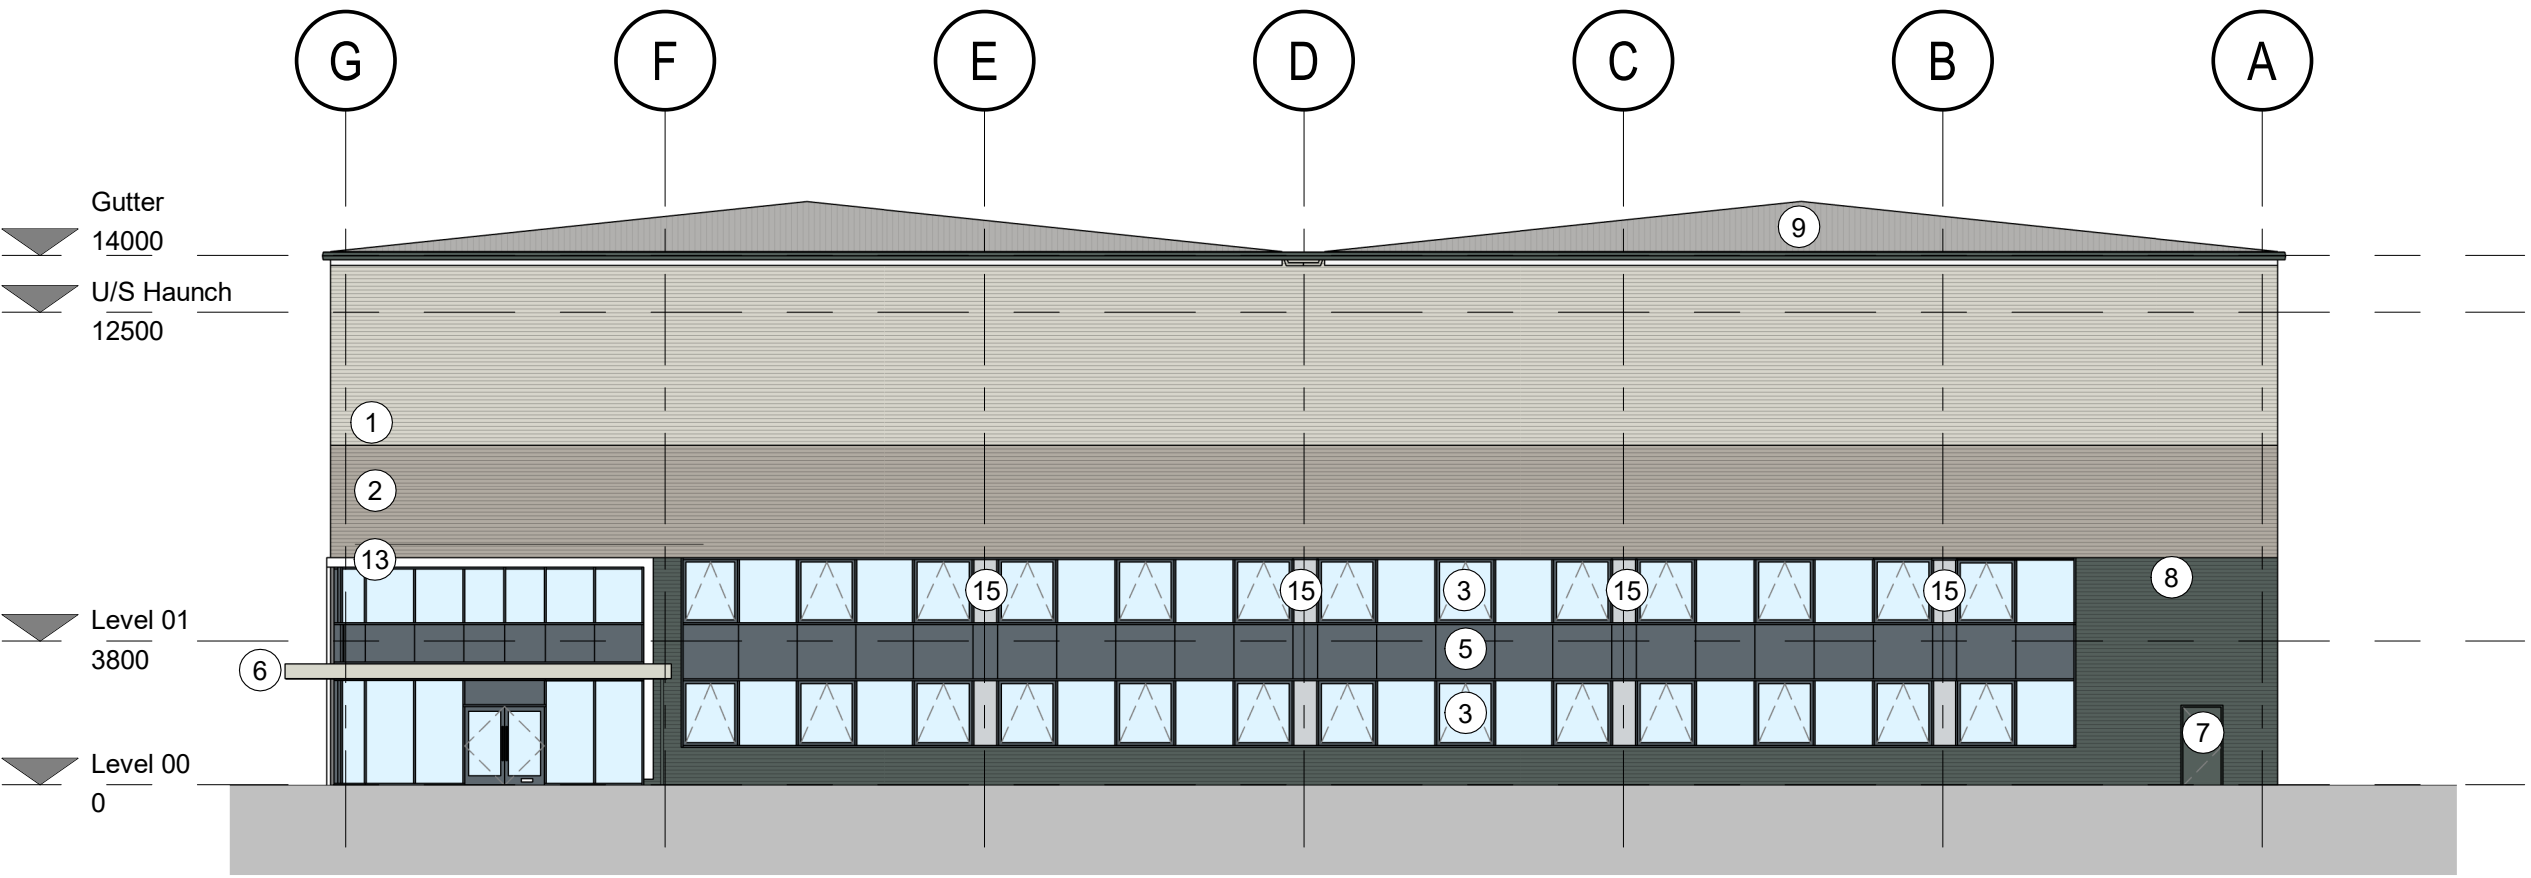

North-East Elevation

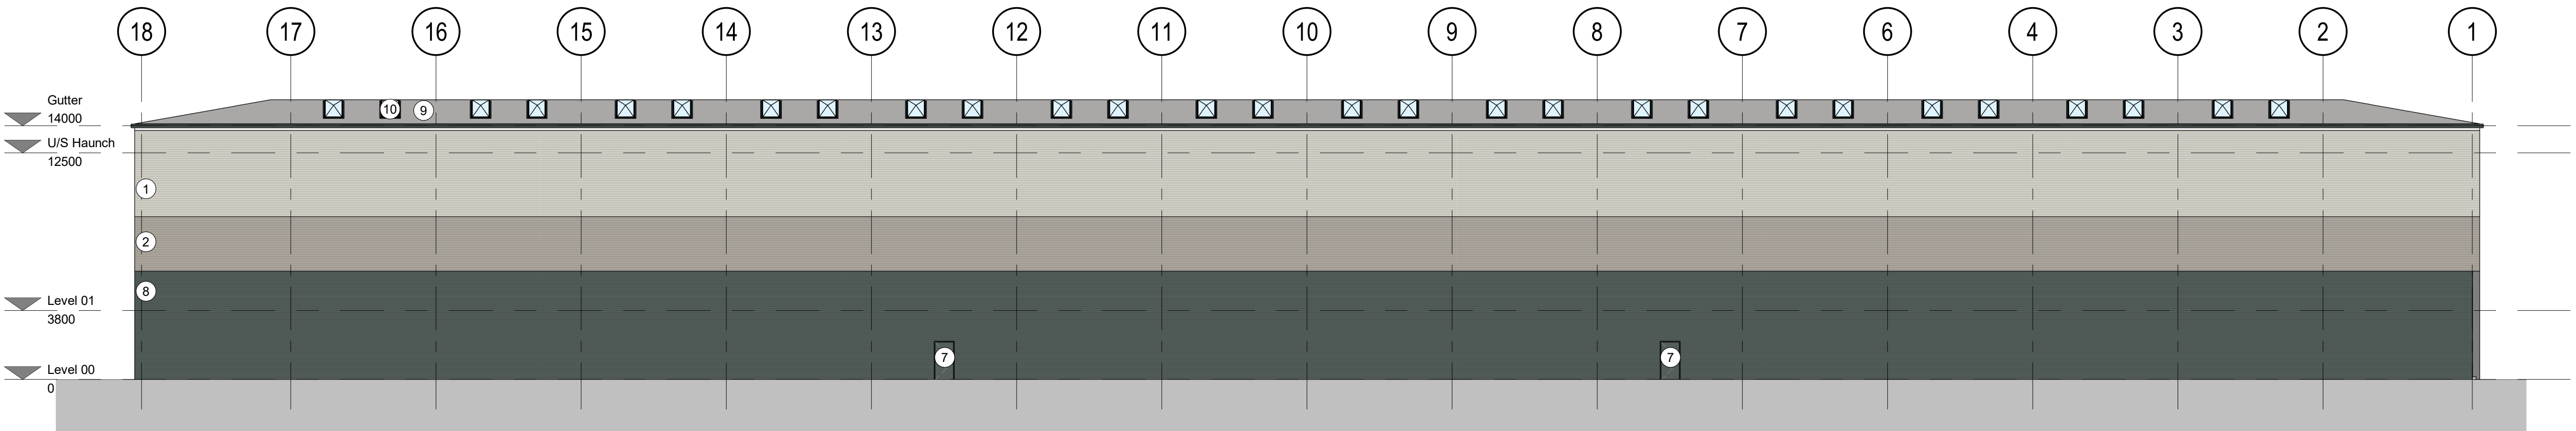

North-West Elevation

 

General Notes

Do not scale from this drawing. Only work to written dimensions.

All site dimensions shall be verified by the Contractor on site prior to commencing any works.

This drawing is the property of Fletcher-Rae (UK) Limited (t/a Fletcher-Rae) and copyright is reserved by them. The drawing is not to be copied or disclosed by or to any unauthorised persons without the prior written consent of Fletcher-Rae (UK) Limited.

Material Key

- 1 **Profiled Cladding**
Horizontal Sinusoidal profiled cladding.
Colour: RAL 9002 (Grey White)
- 2 **Profiled Cladding**
Horizontal Sinusoidal profiled cladding.
Colour: RAL 080 70 05 (Goosewing Grey)
- 3 **Curtain Walling**
PPC Aluminium framed double glazed curtain walling.
Frame colour: RAL 7016 (Anthracite Grey)
- 4 **Entrance Doors**
PPC Aluminium framed double glazed doors.
Frame colour: RAL 7016 (Anthracite Grey)
- 5 **Spandrel Panels**
PPC Aluminium Spandrel Panels to form part of the curtain walling.
Colour: RAL 7016 (Anthracite Grey)
- 6 **Canopy**
Aluminium box section canopy with profiled edging around first floor curtain walling.
Frame colour : RAL 9002 (Grey White)
- 7 **Fire Exit Doors**
Pre-finished steel insulated fire exit doors.
Colour to match adjacent cladding.
- 8 **Profiled Cladding**
Horizontal Sinusoidal profiled cladding.
Colour: RAL 180 40 05 (Merlin Grey)
- 9 **Roof**
Trapezoidal Profile Composite Roof Cladding.
Colour: RAL 080 70 05 (Goosewing Grey)
- 10 **Rooflights**
Trapezoidal Rooflights
- 11 **Level Access Doors**
Pre-finished insulated loading doors.
Colour: RAL 9002 (Grey White)
- 12 **Dock Leveller Doors**
Pre-finished insulated loading doors.
Colour: RAL 9002 (Grey White)
- 13 **Entrance Detailing**
Prefabricated aluminium entrance detailing.
Colour: Brushed Aluminium
- 14 **Personnel Door**
Pre-finished steel insulated access door.
Colour to match adjacent cladding.
- 15 **Spandrel Panels**
PPC Aluminium Spandrel Panels to form part of the curtain walling.
Colour: Brushed Aluminium

P9	Scale bar added	09.03.26	AT	AT
P8	Office extended to full width of gable	03.10.25	EG	AT
P7	Notations Clarified, Notes 14/15 Added, Elevation Alterations	30.05.22	JAB	AT
P6	External Access Door to Cycle Store Added	24.05.22	JAB	AT
P5	Canopy Surround colour changed to Brushed Aluminium, Canopy colour changed to Grey White	22.04.22	JAB	AT
P4	Parapet Level reduced by 500mm	14.04.22	JAB	AT
P3	Elevation alterations	01.04.22	JAB	AT
P2	Amended colour option	24.03.22	JAB	AT
P1	First Issue	16.03.22	JAB	AT
Rev.	Description	Date	ISS	APP

Scale 1 : 200 @ A1
Status S2 Information
Drawn By JAB
Checked By AT
Date 17.03.2022

Client: Caddick Developments

Project: Knowsley Lane

Sheet Name: Unit 1 - Proposed GA Elevations

Project No. 19011-FRA-V1-XX-DR-A-20-0004 P9
Orig. Zone Level Type Role CIs Dwg No. Rev
fletcher|rae
Architects | Master Planners | Designers
Hill Quays, 5 Jordan Street, Manchester, M15 4PY

t +44 (0) 161 242 1140
f +44 (0) 161 242 1141
w www.fletcher-rae.com
e info@fletcher-rae.com