




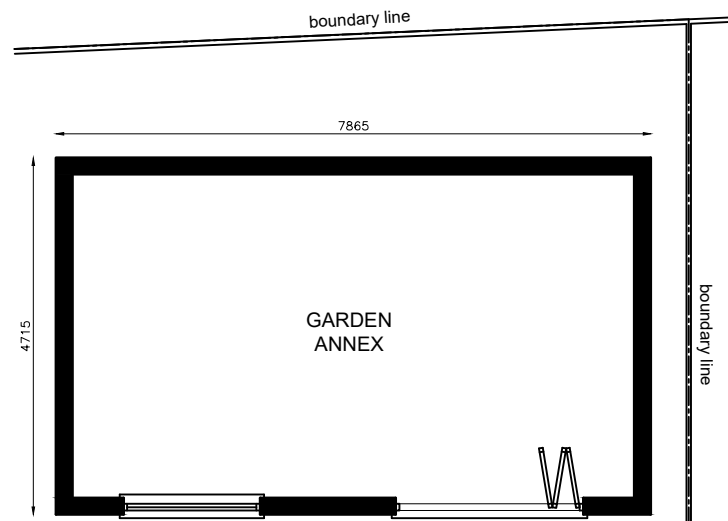


GARAGE FLOOR PLAN

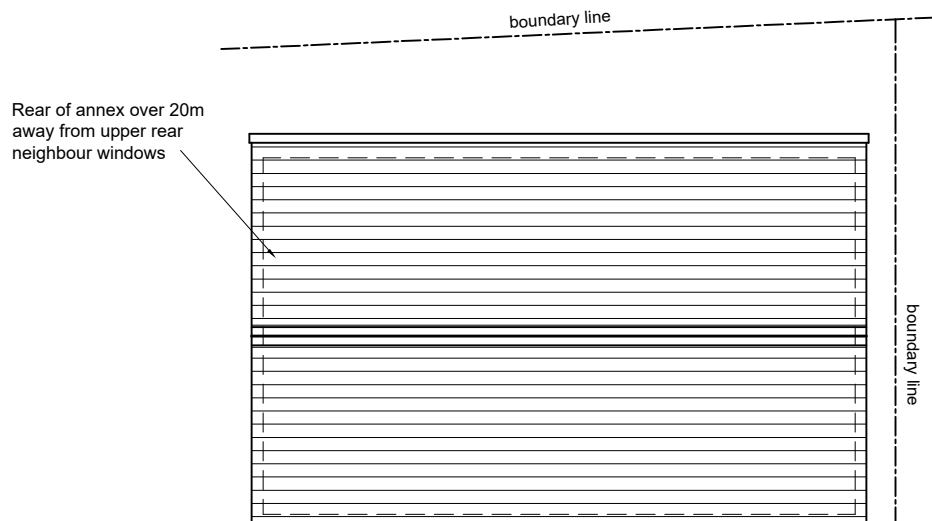


ROOF COVER PLAN

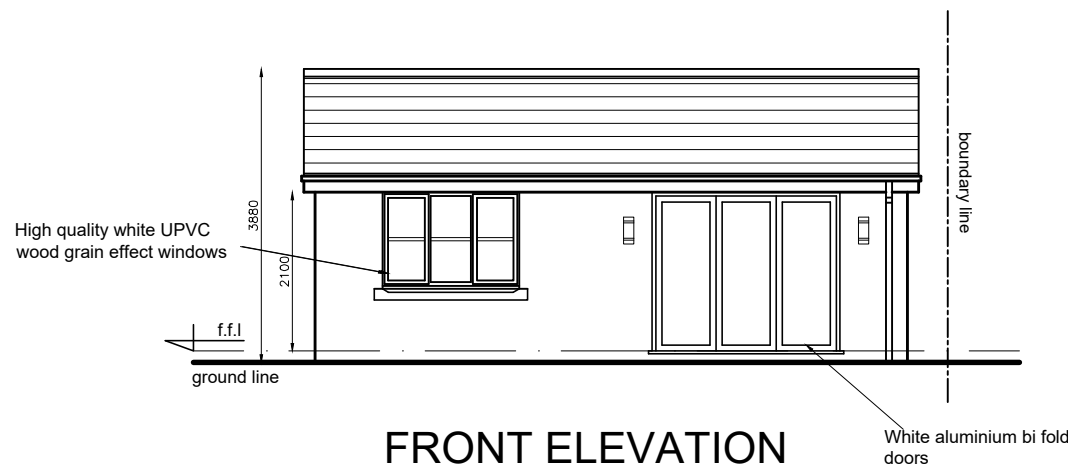


FRONT ELEVATION

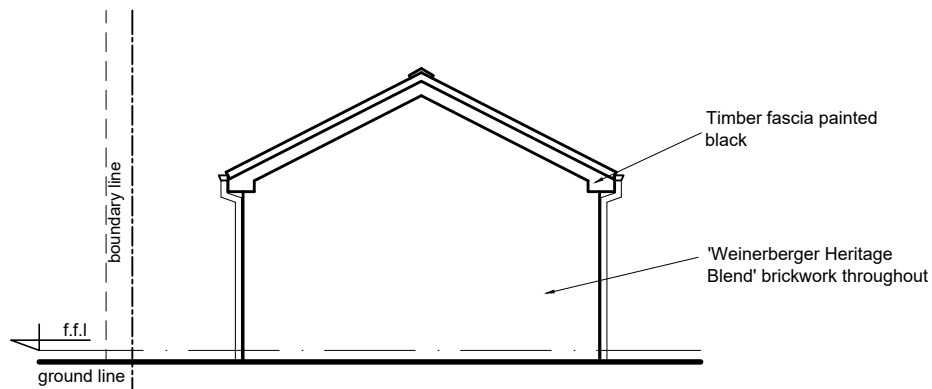

LEFT SIDE ELEVATION

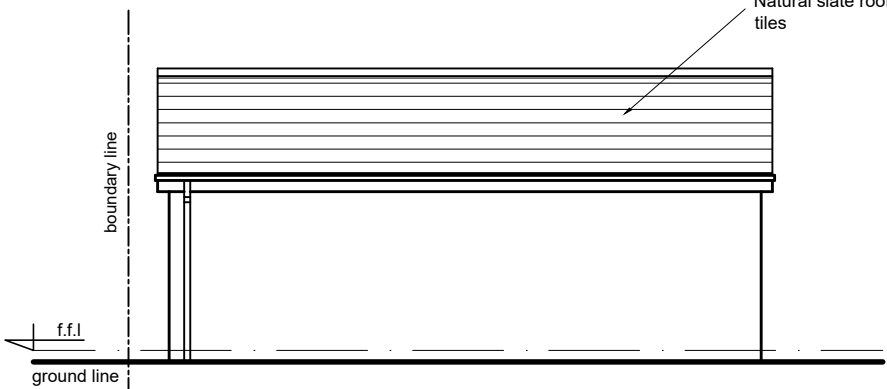


REAR ELEVATION

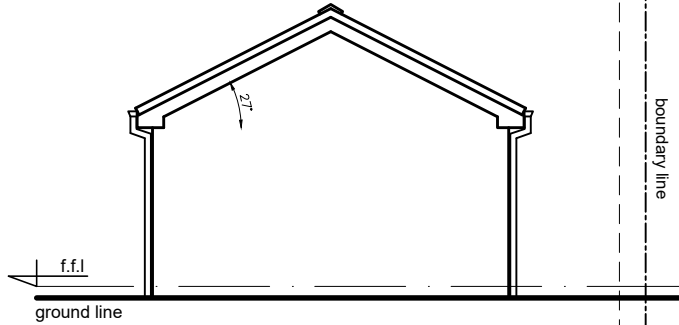


RIGHT SIDE ELEVATION

1:100 scale bar 0 1 2 3 4 5metres

ANNEX 1 PLANS AND ELEVATIONS

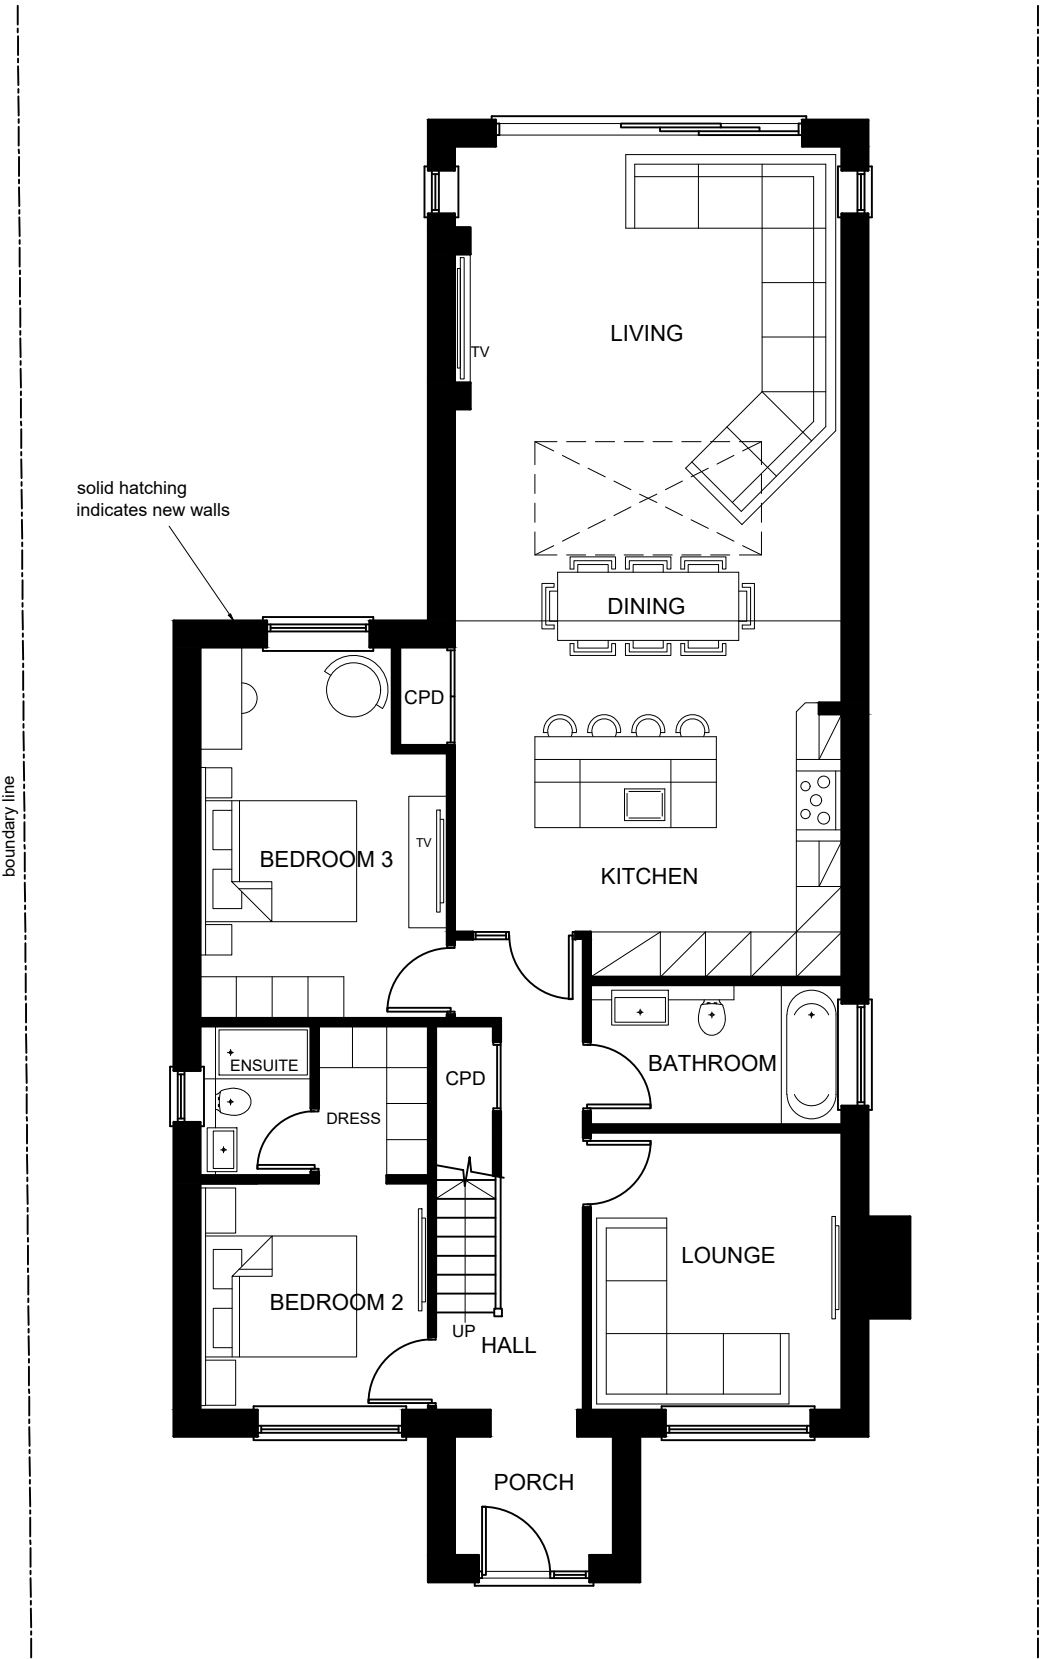


GROUND FLOOR PLAN

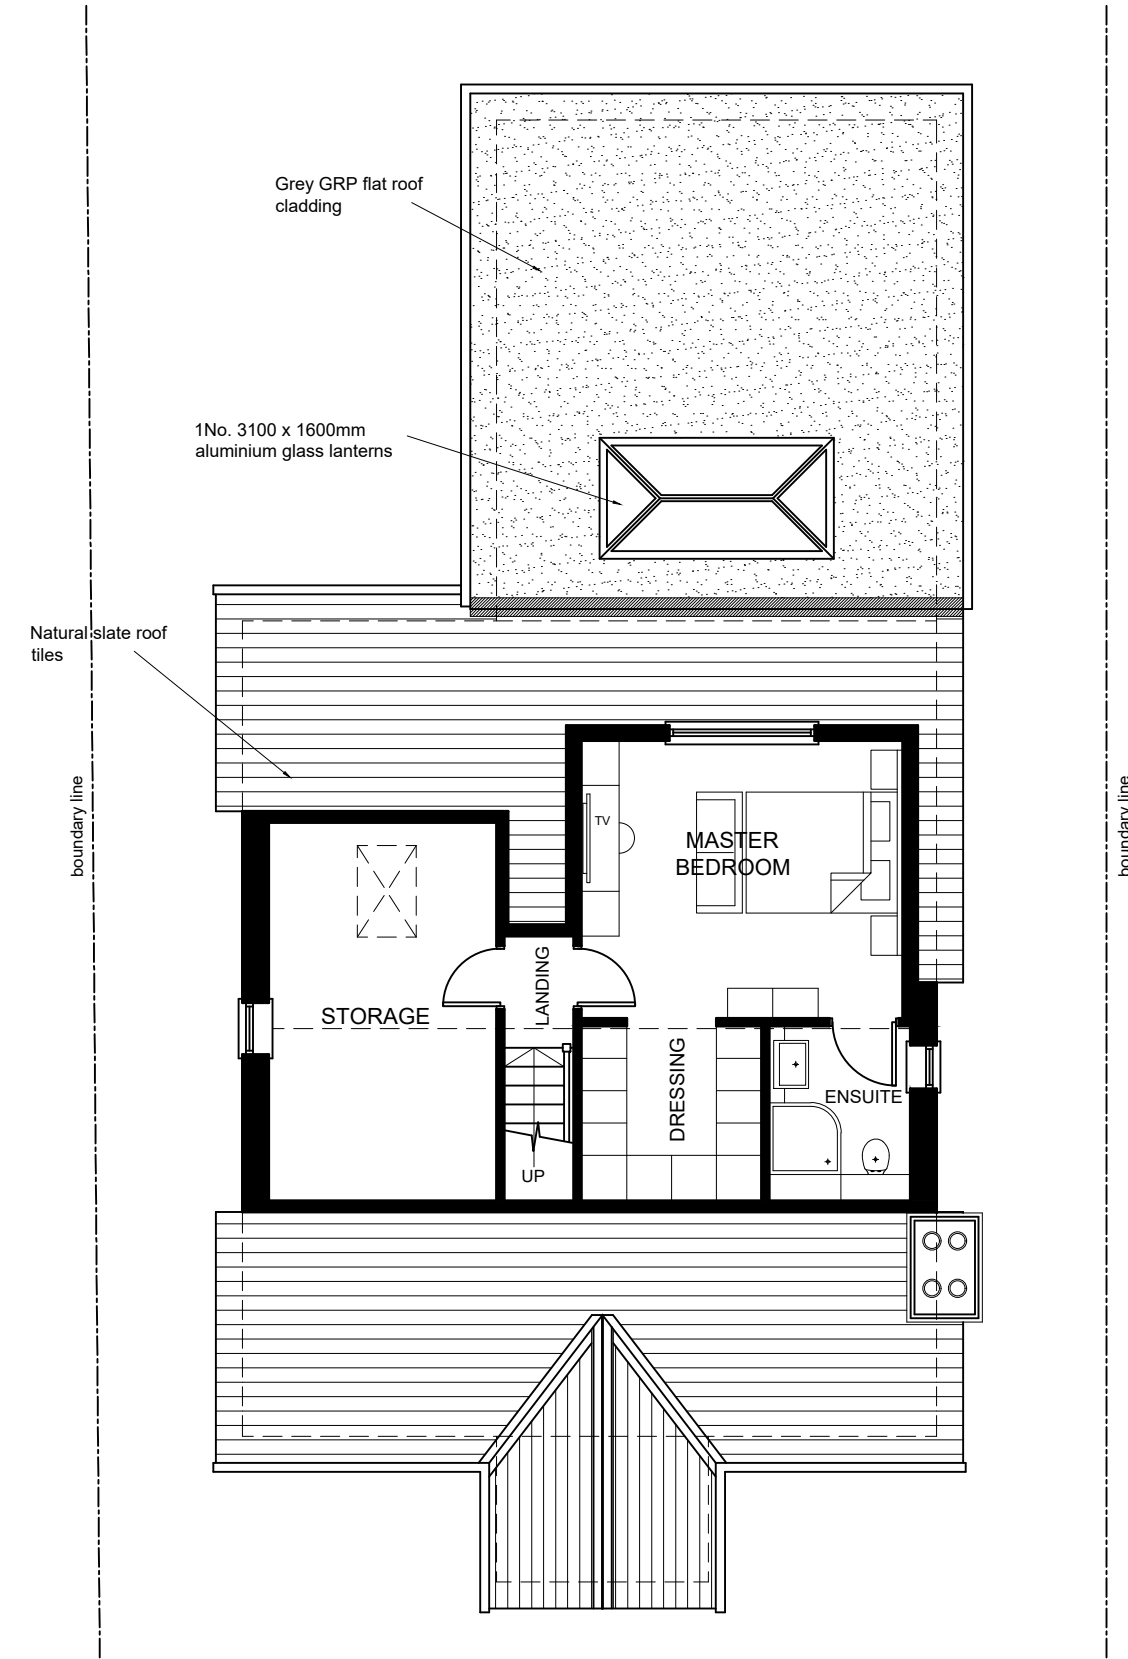


ROOF COVER PLAN



FRONT ELEVATION

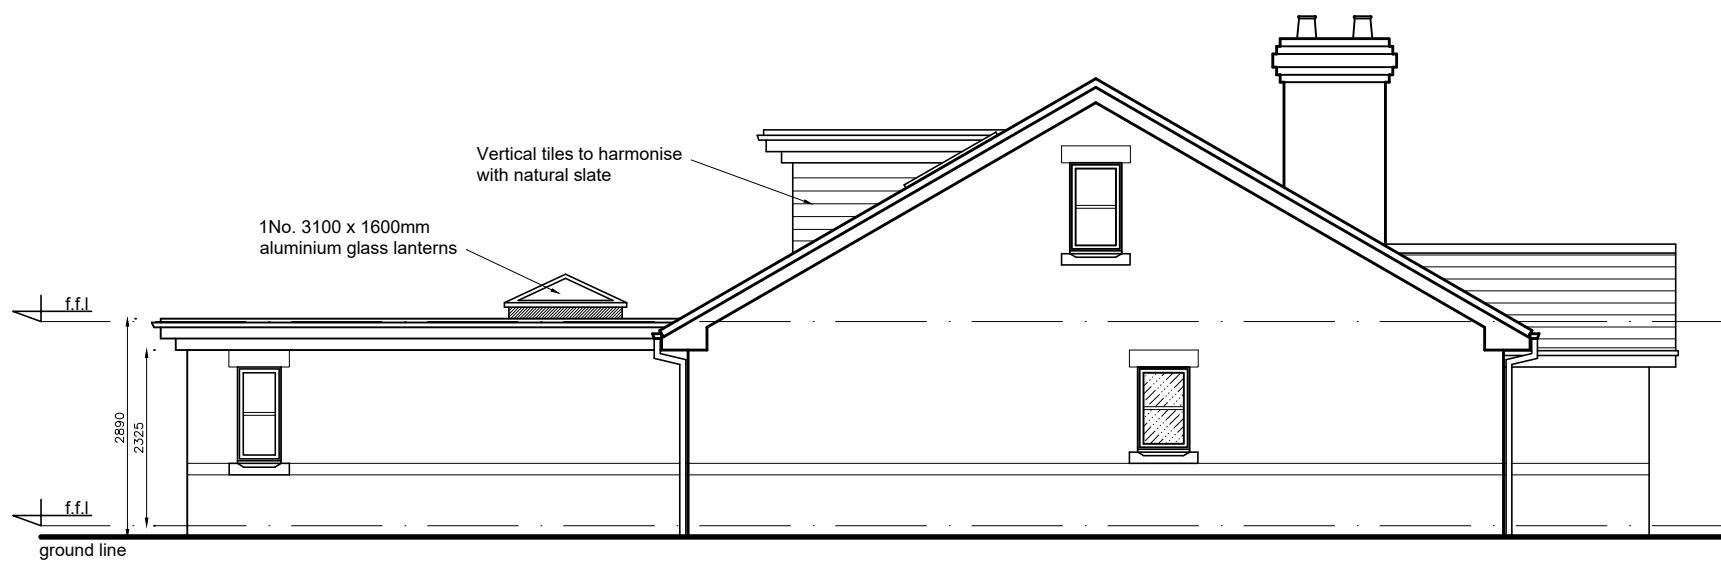

LEFT SIDE ELEVATION

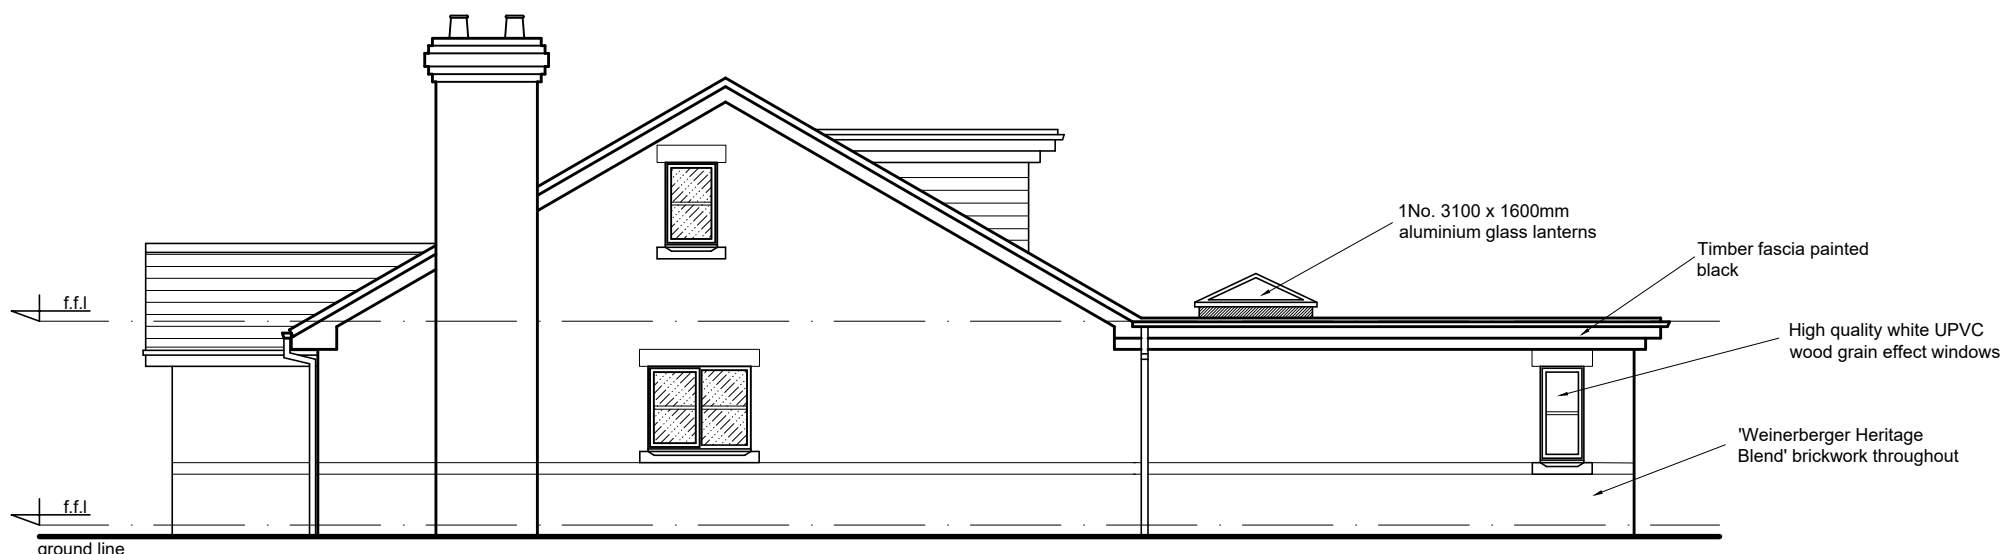

RIGHT SIDE ELEVATION



REAR ELEVATION

1:100 scale bar 0 1 2 3 4 5metres

PROPOSED PLANS AND ELEVATIONS 1

REVISION D : Single detached dwellinghouse revised scheme 23.12.2025
REVISION C : Materials adjusted as per planning feedback 10.04.2025
REVISION B : Plans and elevations updated as per planning officer and conservation officer guidance 15.05.2024
REVISION A : Side facing windows blocked 23.02.2024

R J G Architecture LTD For All Your Architectural Design Requirements	Project 12 South Park Road Kirkby Liverpool	
	Dwg Title Proposed Plans & Elevations	
Tel : 07832 341 664 e-mail: info@rjgarchitecture.co.uk	Dwg No 01737/SK/03	Rev D
1. Plotted dimensions to be followed in preference to scale. 2. All dimensions to be checked on site. 3. This drawing remains the copyright of the architect and may not be copied without prior consent.	Drawn by O.G	Scale 1:100 Date Jul.'23