




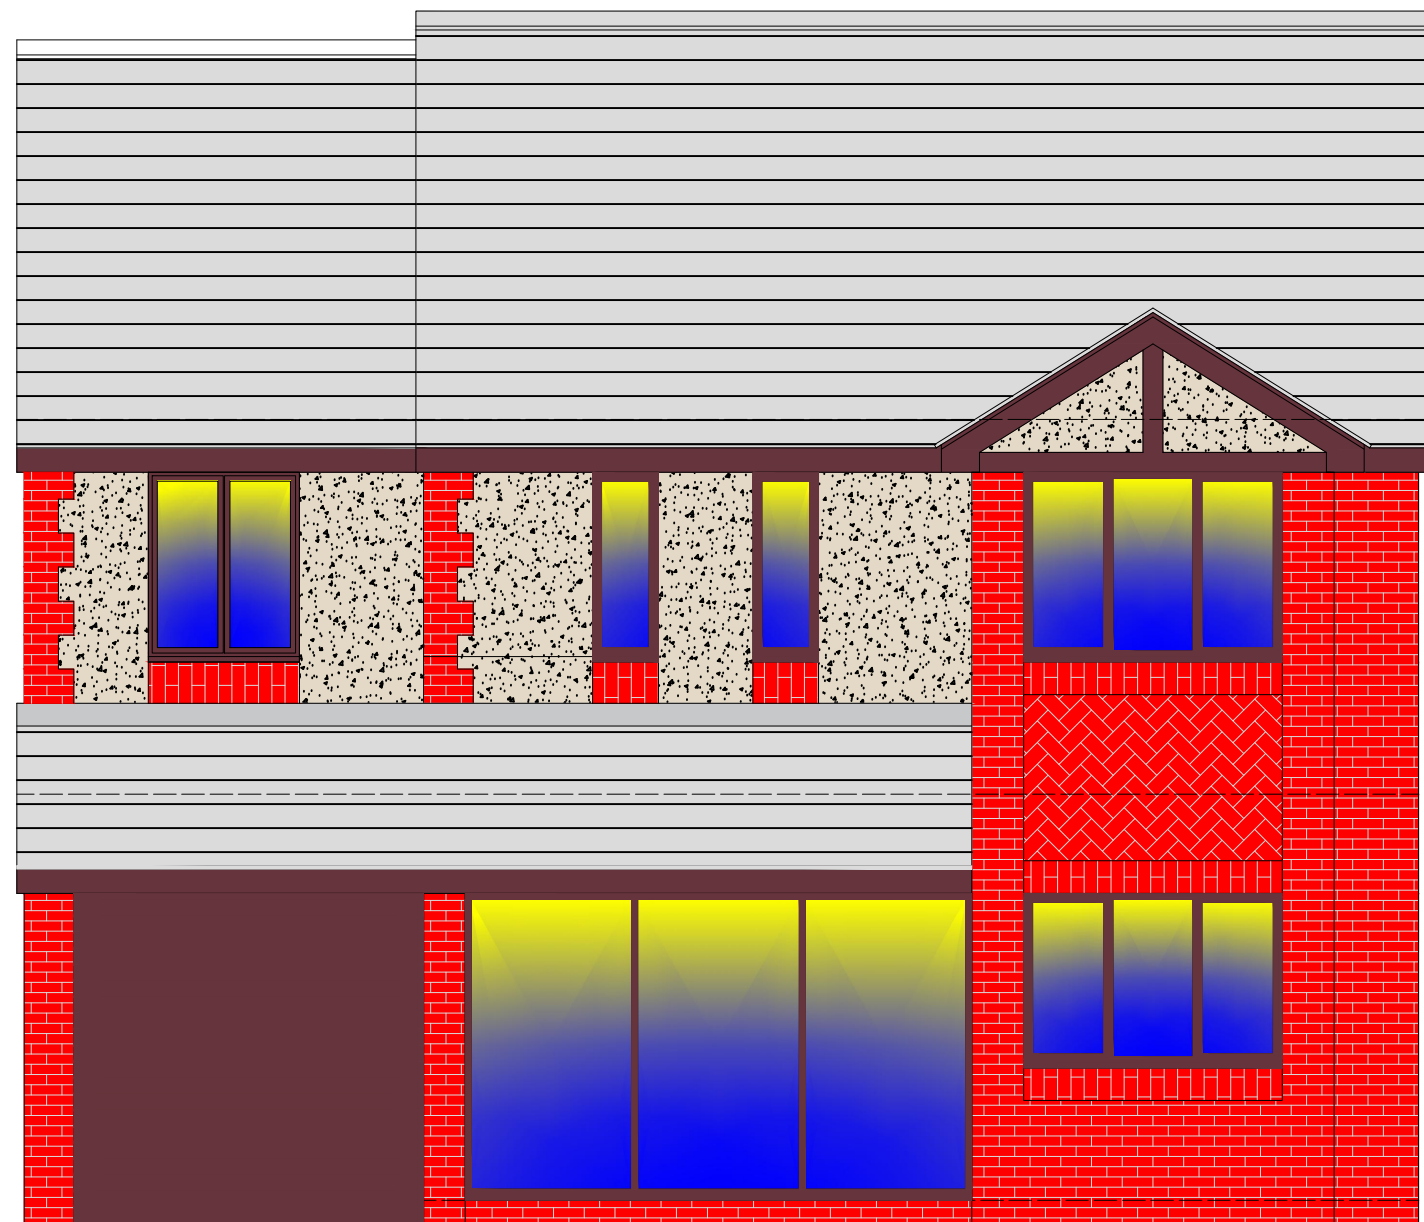

PROPOSED FRONT ELEVATION

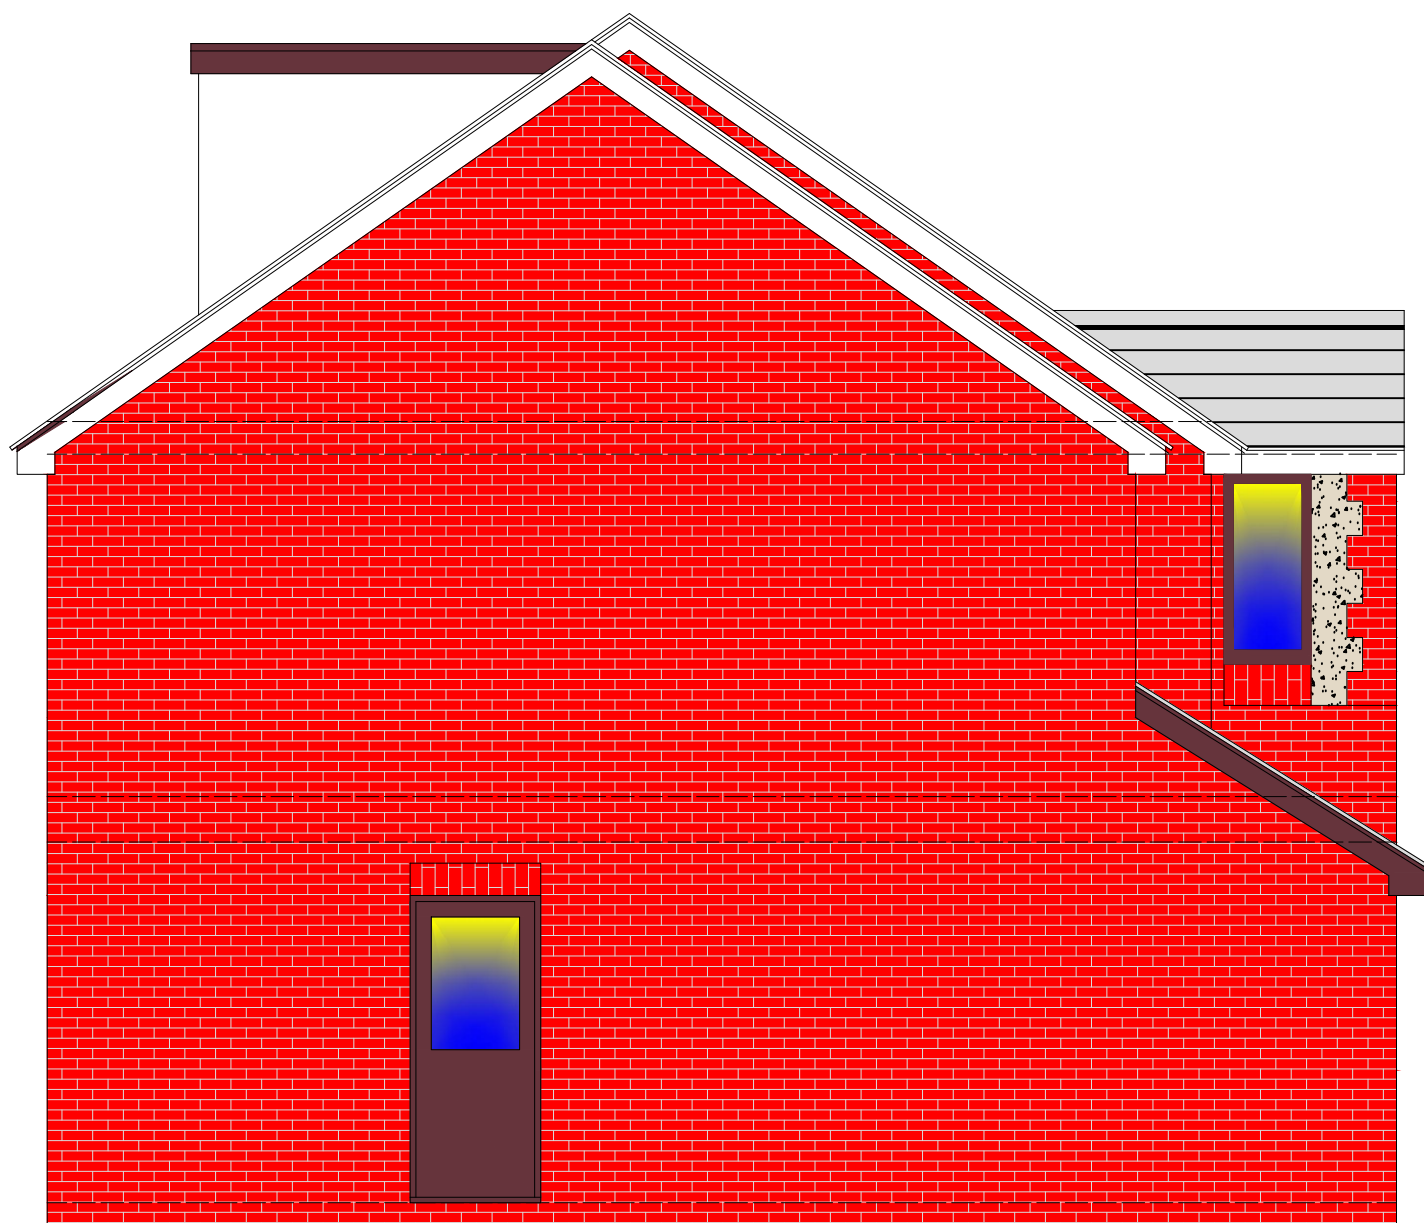


PROPOSED SIDE ELEVATION

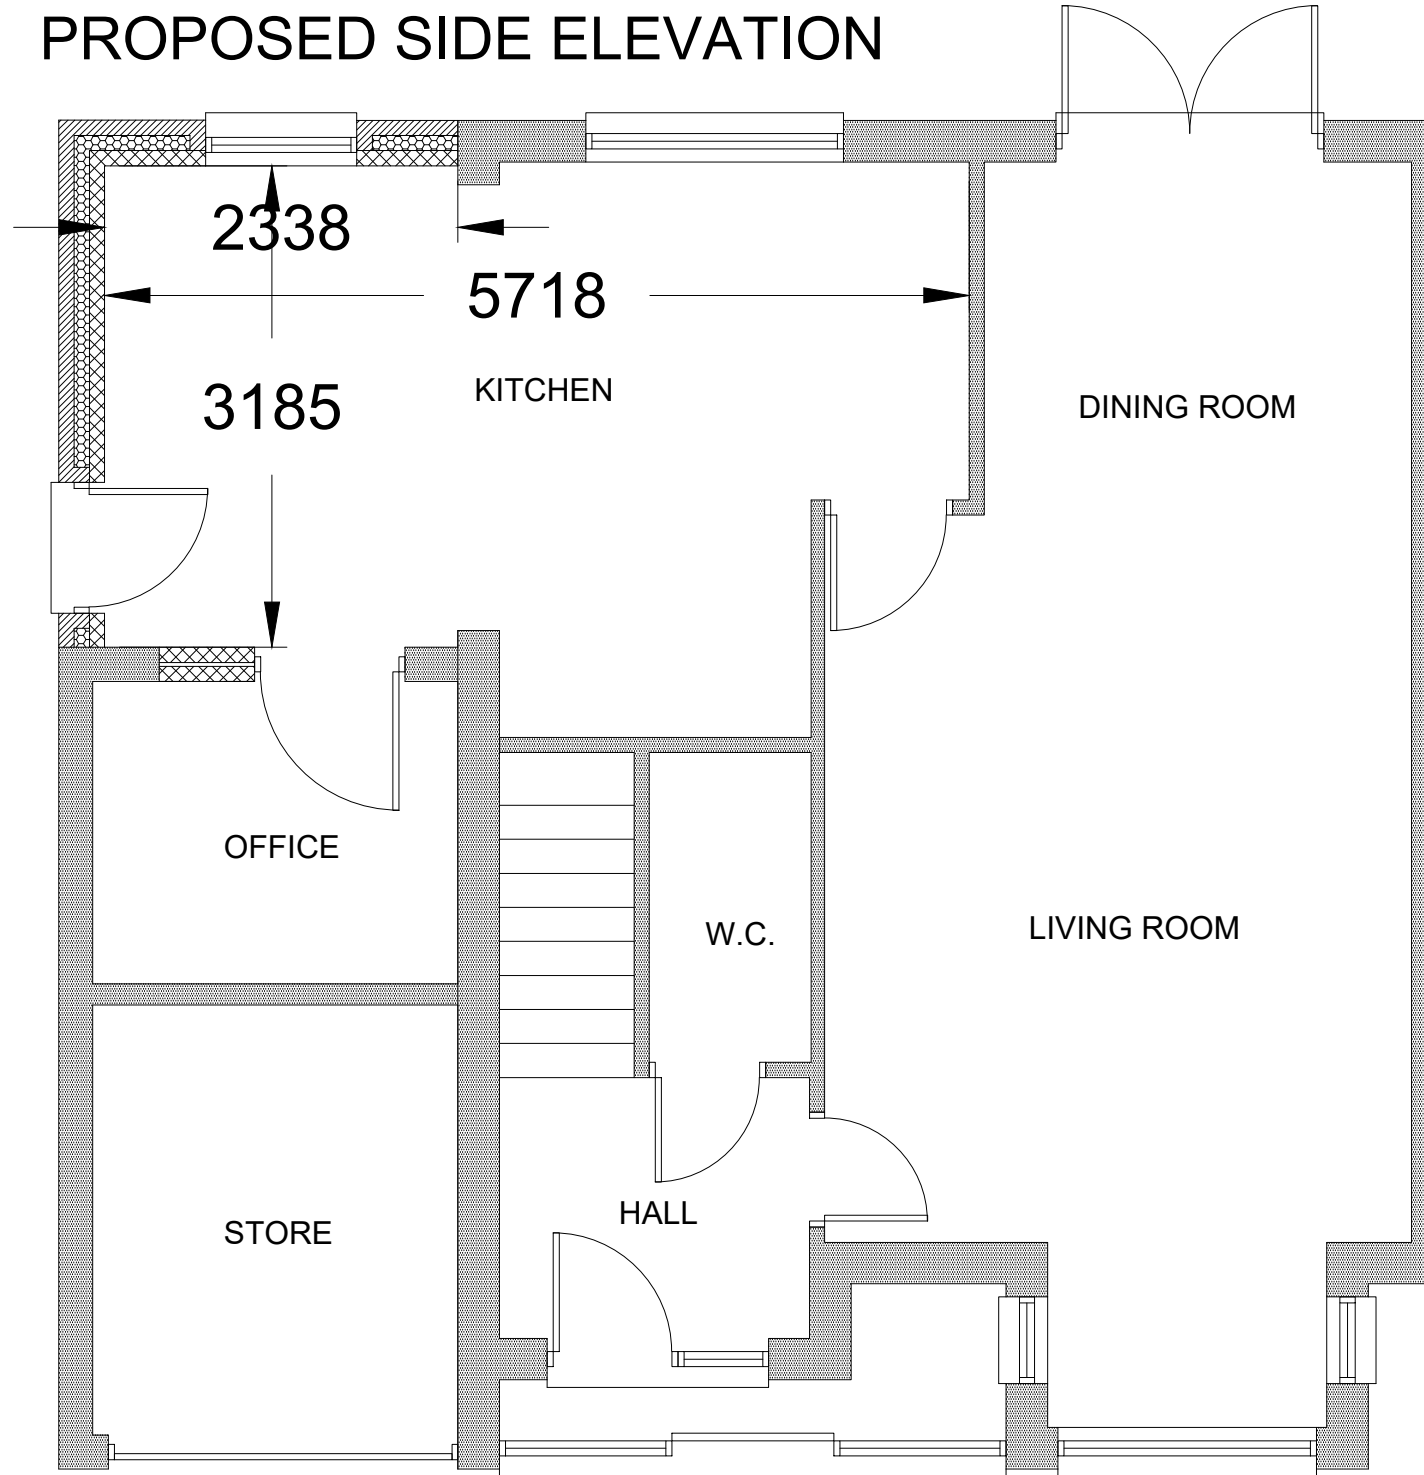


PROPOSED GROUND FLOOR PLAN




0M 5M 10M 15M 20M

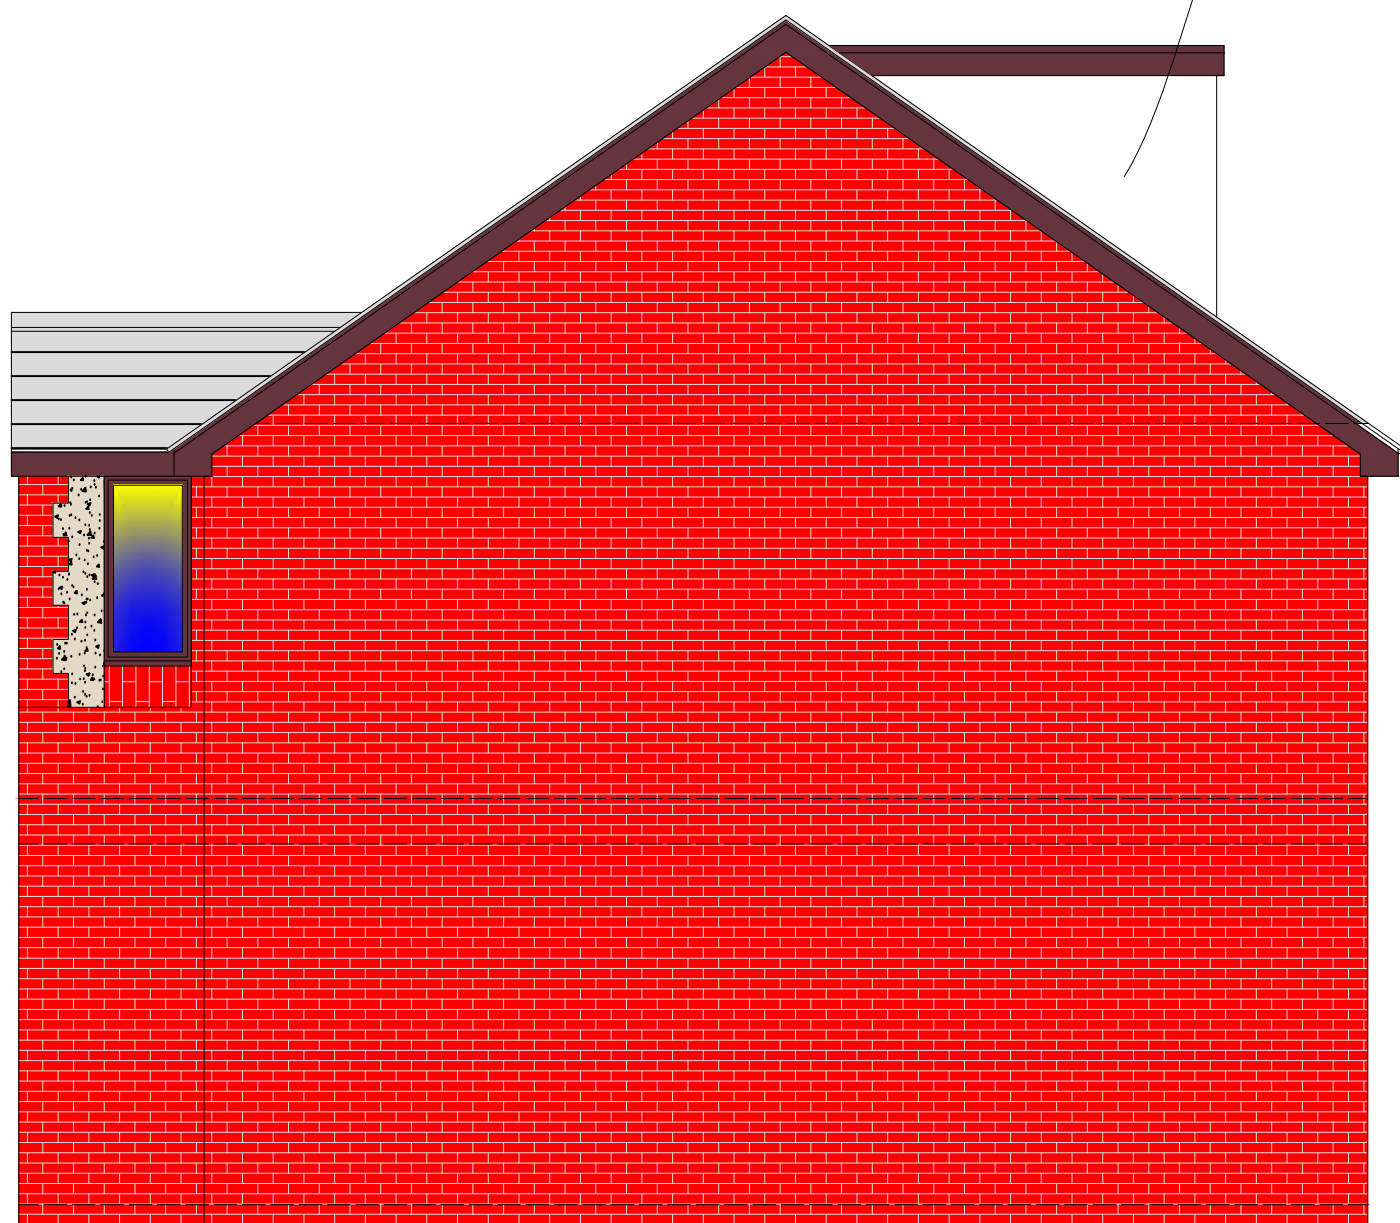


PROPOSED SIDE ELEVATION

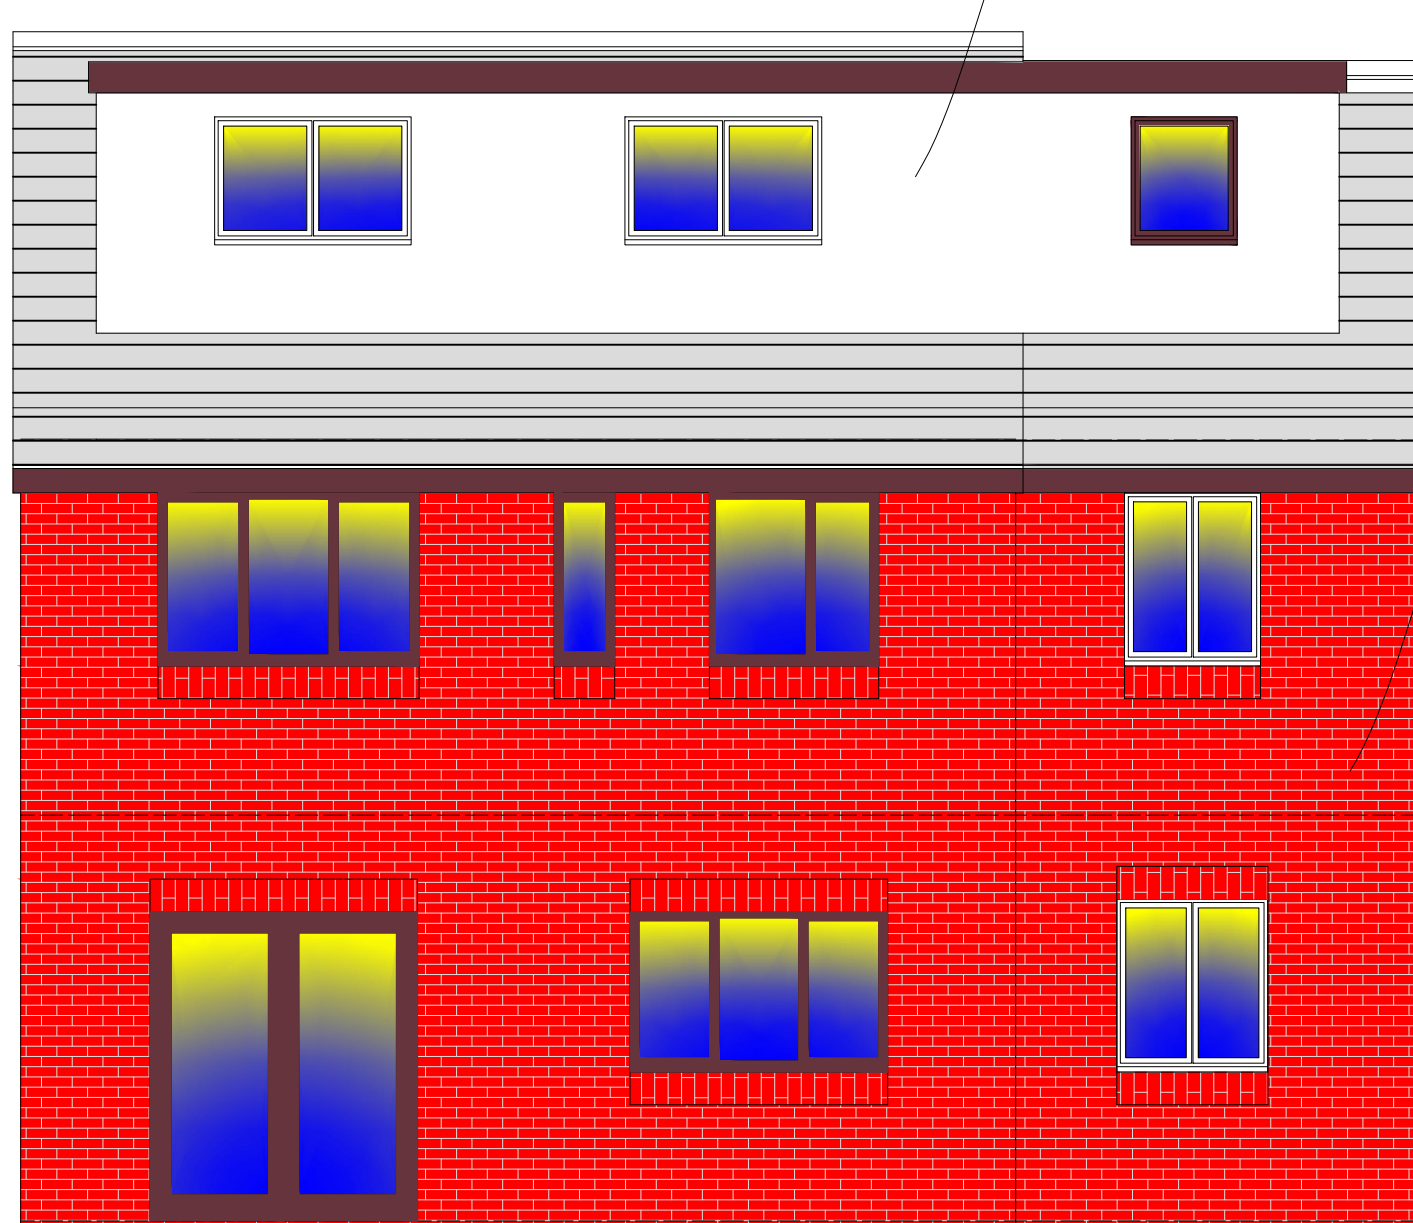

PROPOSED REAR ELEVATION

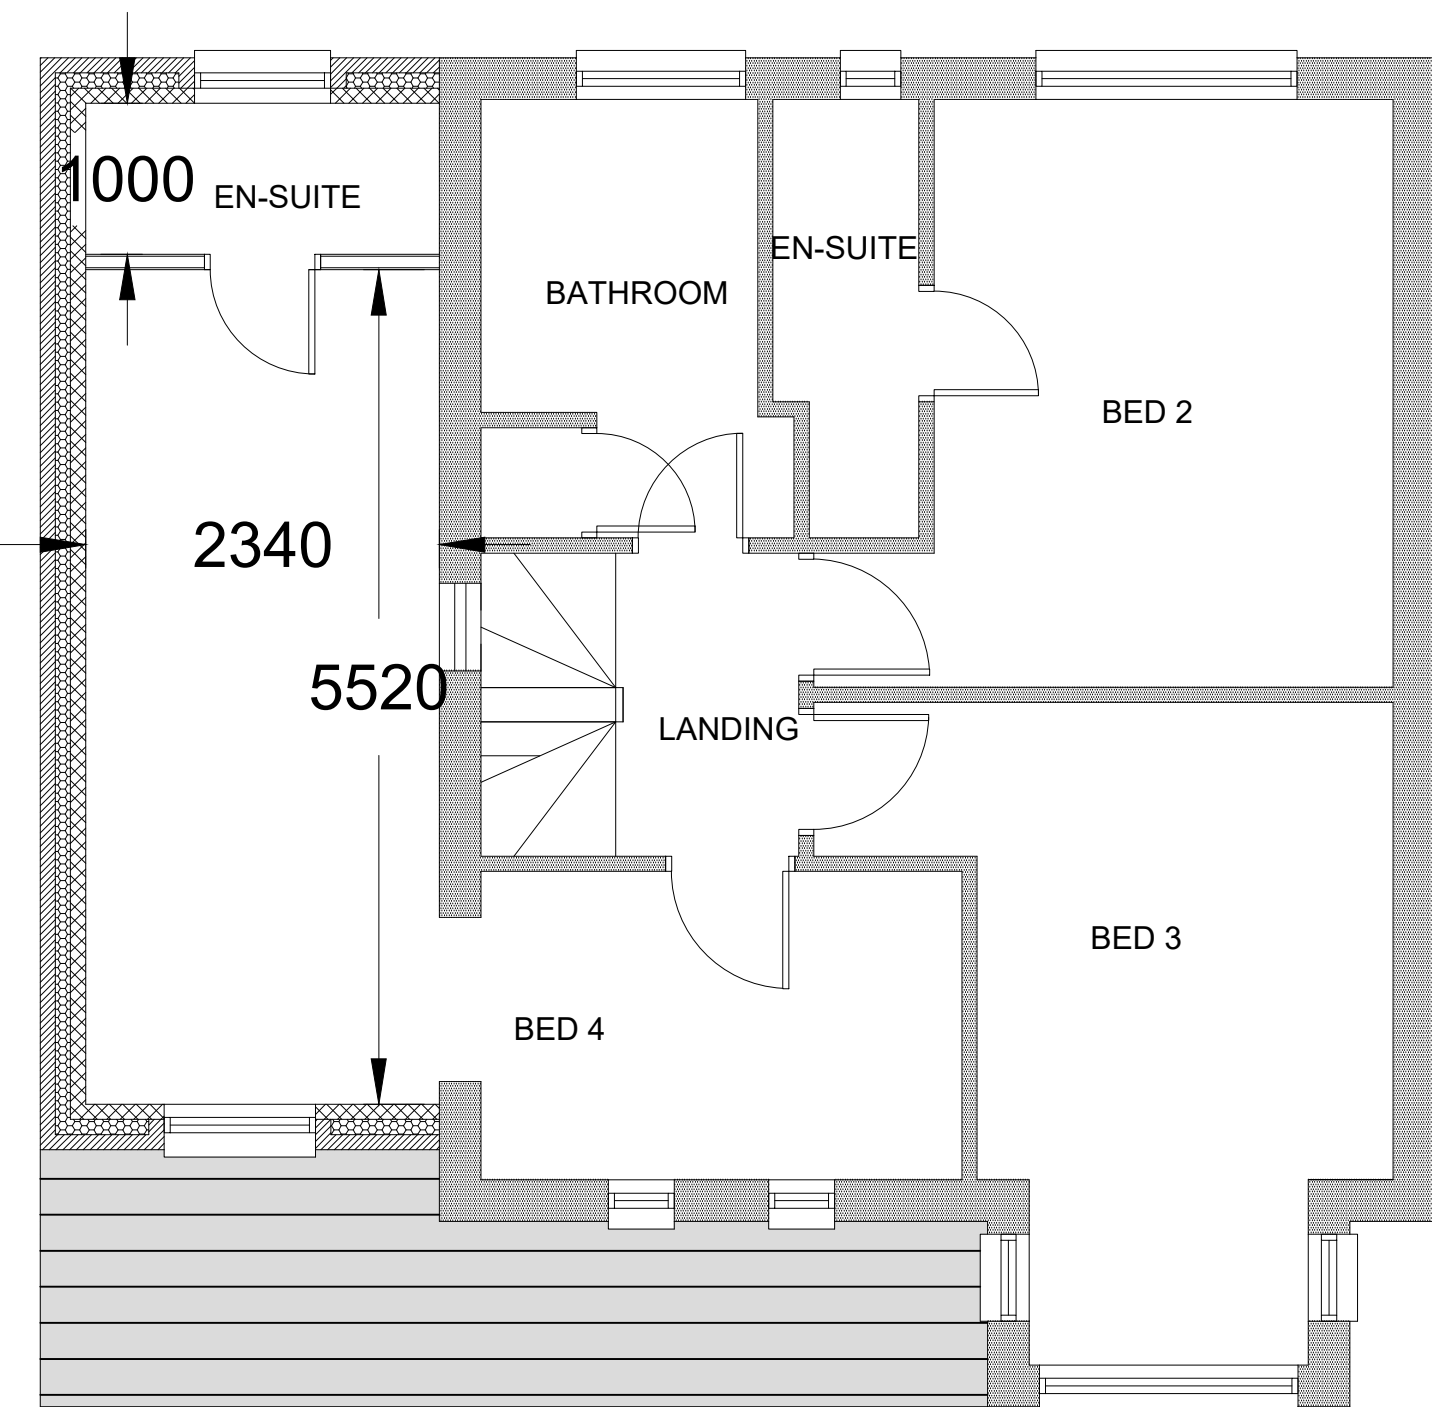

PROPOSED FIRST FLOOR PLAN

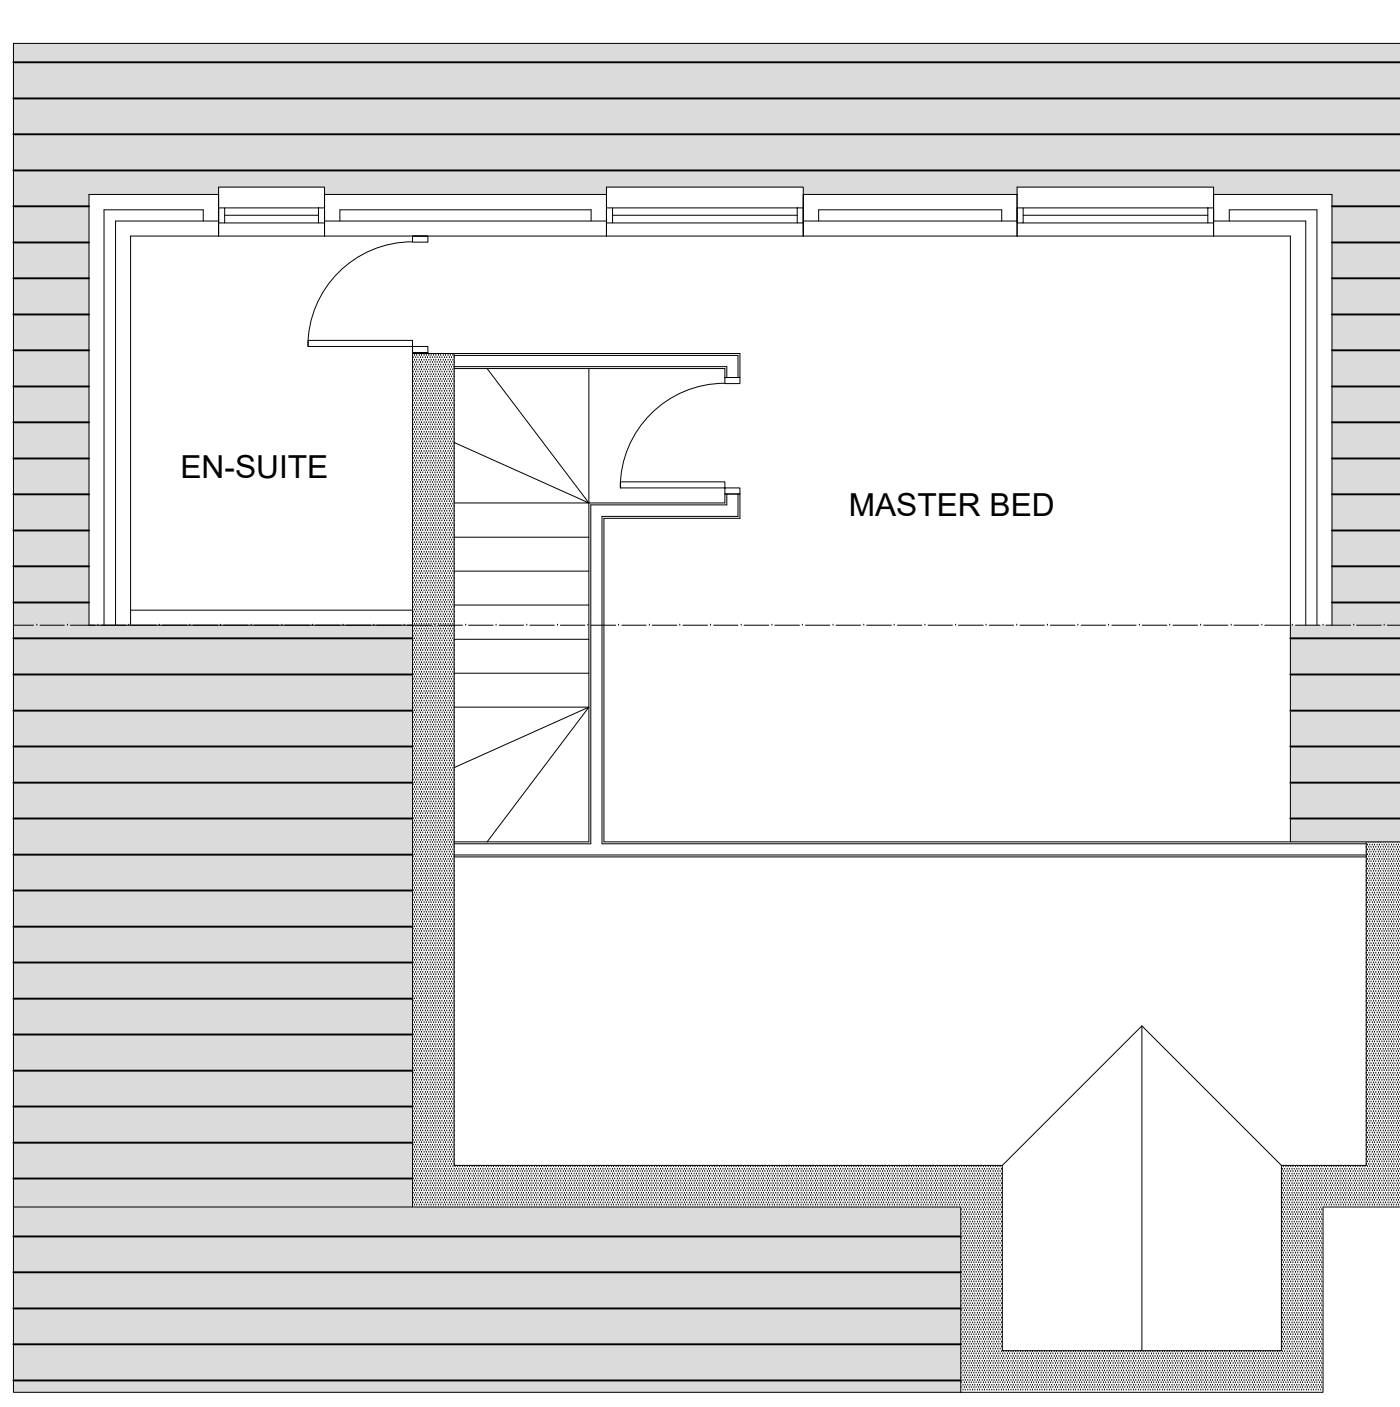

PROPOSED ATTIC FLOOR PLAN

NOTE
All errors, omissions, discrepancies should be reported to the originator immediately.
All dimensions to be checked before site fabrication by the contractor, his sub-contractor or supplier.
Use figure or grid dimensions where given.
Any deviation from the drawing to be reported to the originator immediately.

Drawing issue status:
PRELIMINARY ☐ CLIENT APPROVAL ☐ PLANNING ☒
BUILDING REGS ☐ TENDER ☐ CONSTRUCTION ☐ AS-BUILT ☐

THESE DRAWINGS HAVE BEEN PRODUCED SOLELY FOR PLANNING AND BUILDING REGULATIONS APPROVAL ONLY. ANY AMENDMENTS BY THE CONTRACTOR TO THE APPROVED DESIGN, MUST BE AGREED WITH BOTH THE PLANNING OFFICER AND BUILDING CONTROL OFFICER BEFORE ANY WORKS ARE UNDERTAKEN.
CONTRACTORS MUST VERIFY ALL DIMENSIONS ON SITE BEFORE COMMENCING ANY WORKS ON SITE. ANY DISCREPANCIES MUST BE REPORTED BEFORE WORKS ARE UNDERTAKEN OR MATERIAL ORDERED.

A	19.03.25	Dormer reduced in size. Extension above garage staggered and ridge lowered in accordance with Planning Officer comments.	
REV	DATE	DESCRIPTION	

ASPIRE ARCHITECTURAL DESIGN

20 Kenford Drive
Winstanley
Wigan
Greater Manchester
Tel: 01942 747002
Mob: 07446 238521
Email:neil.sharp1@sky.com

PROJECT	CLIENT			
Loft conversion and extension over garage	7 Silverstone Drive, Huyton, L36 4QT			
SUBJECT	SHEET SIZE	DATE	SCALE	
Proposed Plans and Elevations.	A1	09.08.2024	1:50	
PROJECT NR	DRAWING NR	REV	DRAWN	CHECKED
-	SD-02	A	NS	-