
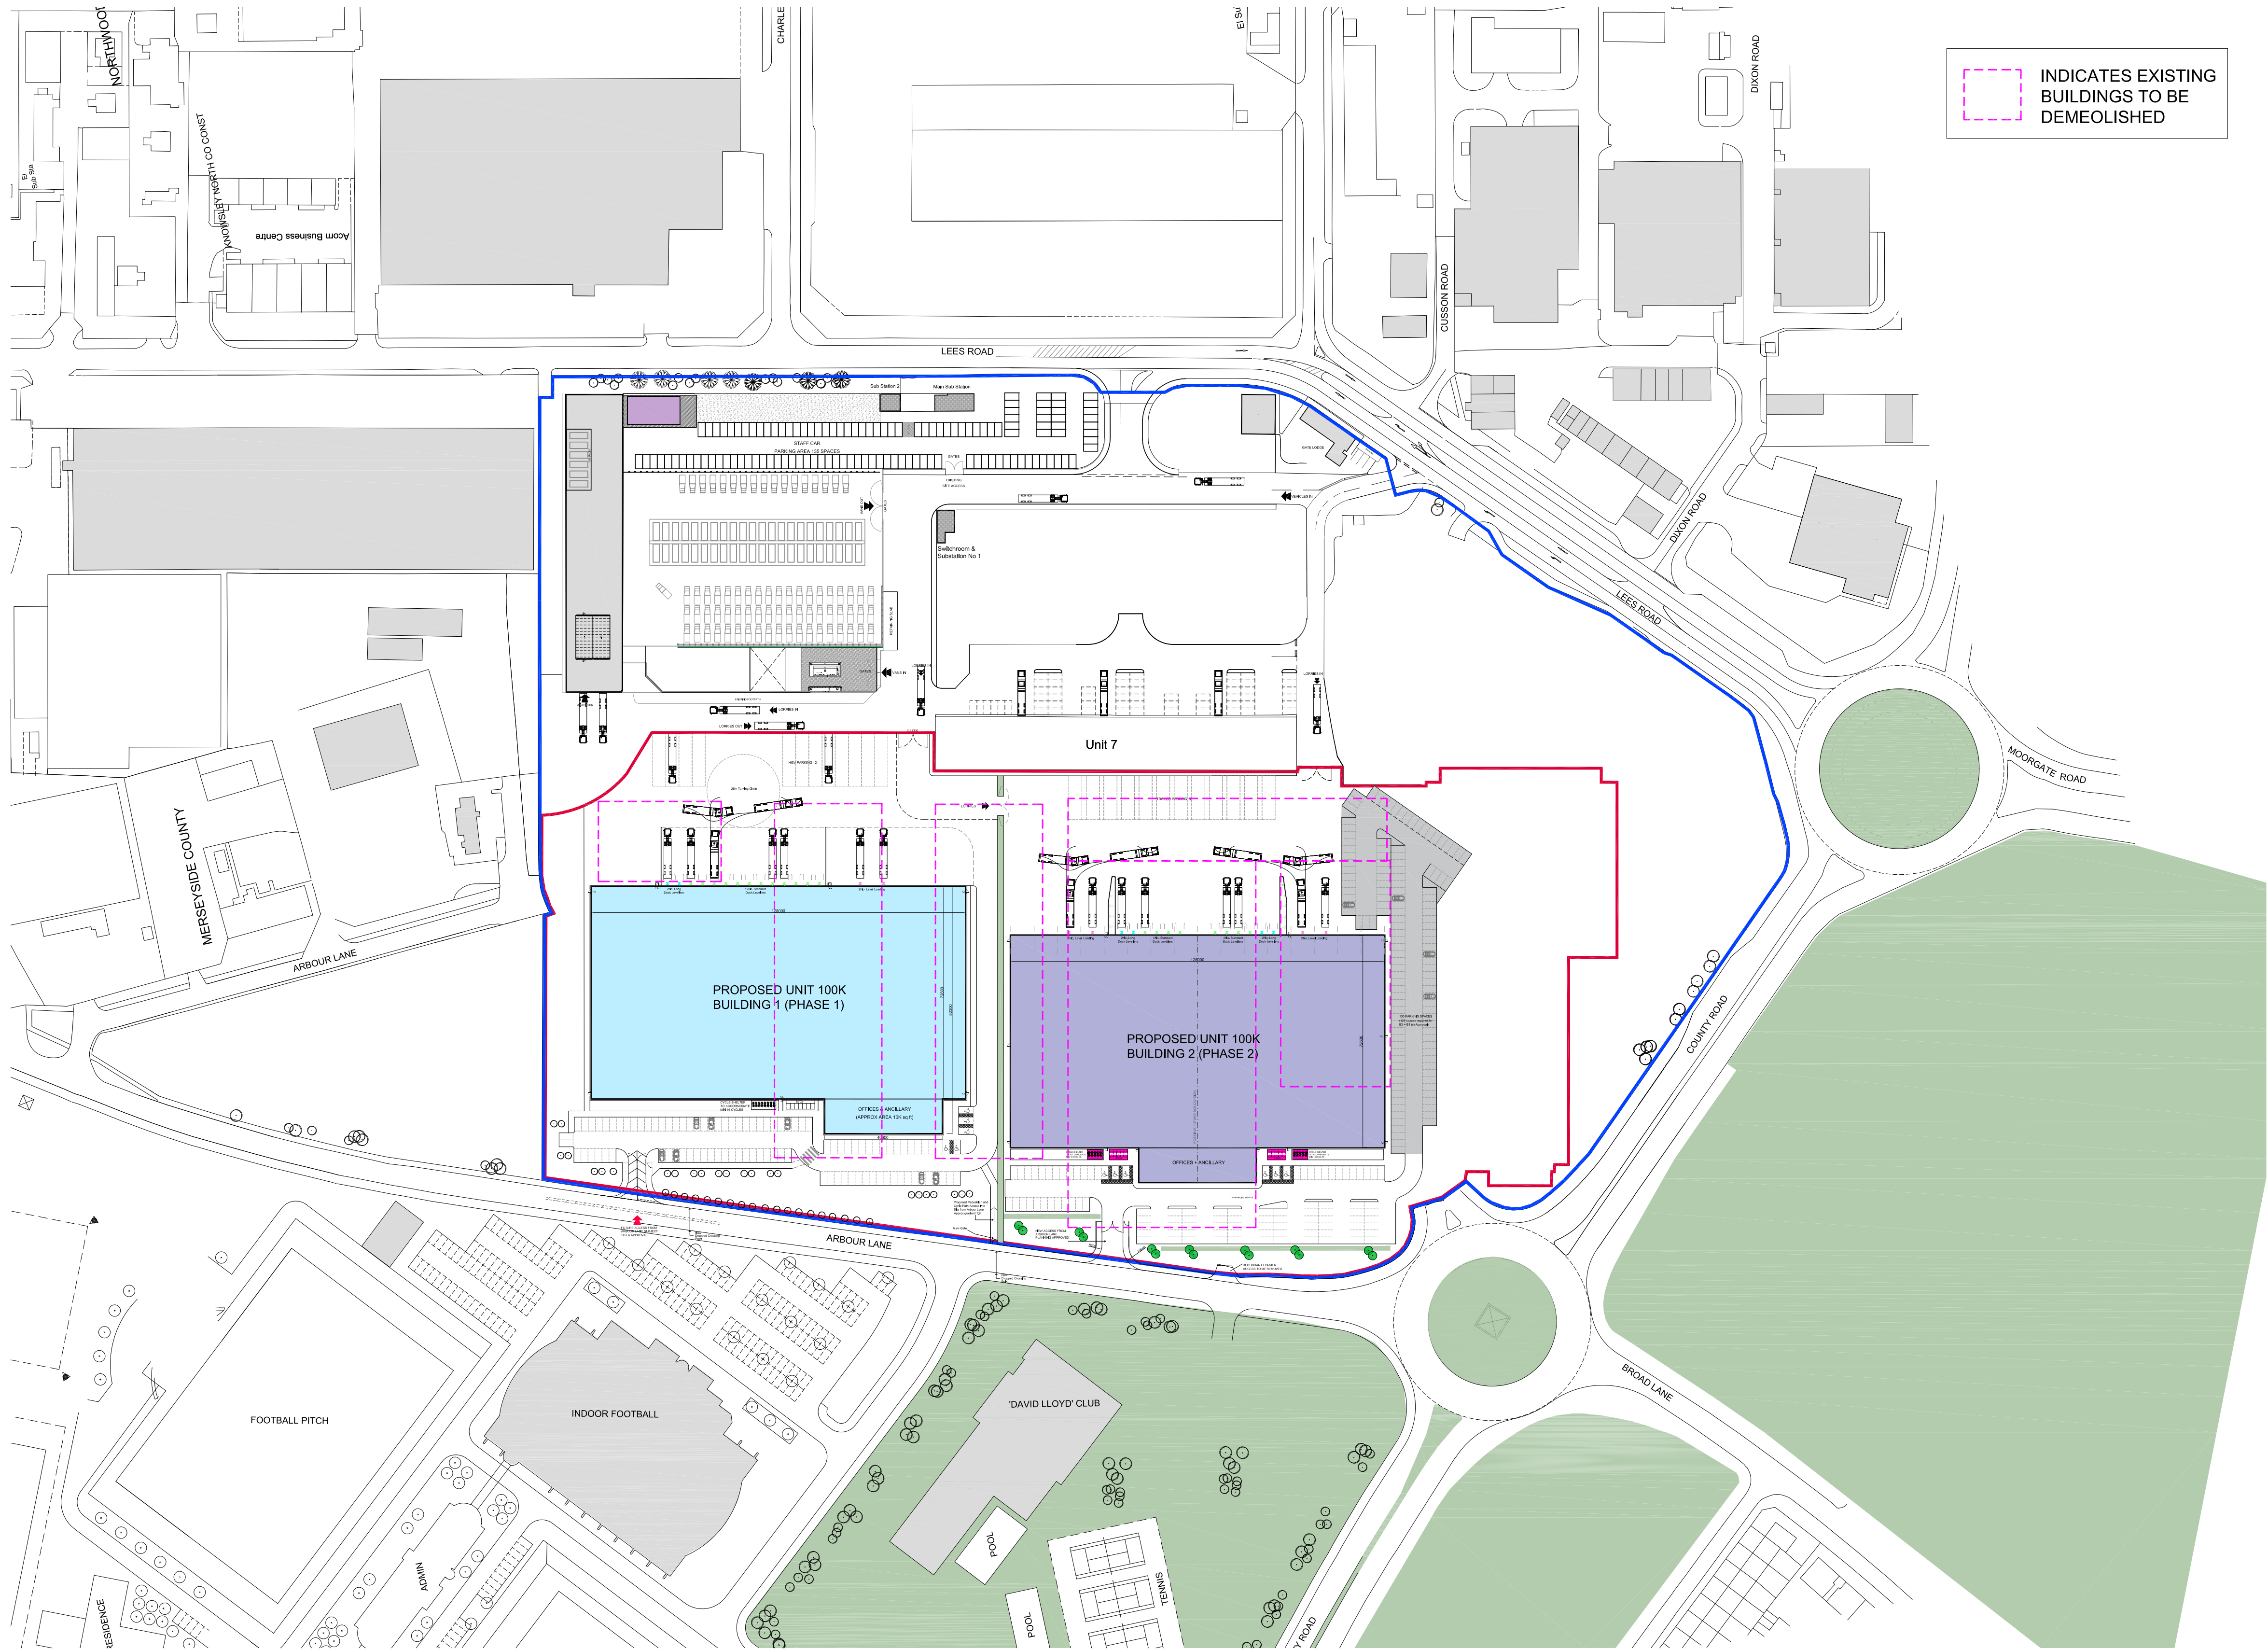
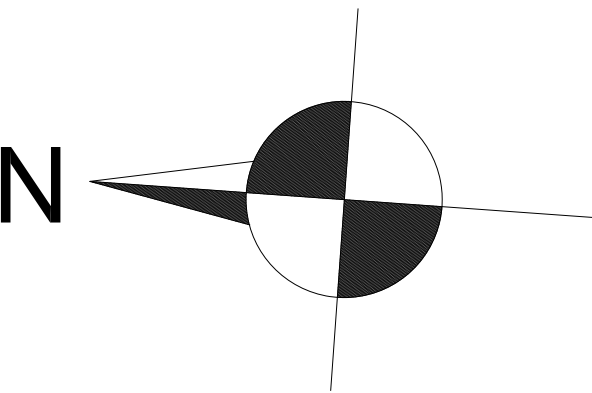


The Contractor is responsible for checking dimensions and any discrepancy to be verified with the Architects before proceeding. Figured dimensions to be worked to only. Subject to all Local Authority and Statutory approvals.
DO NOT SCALE

PLANNING

 

SITE PLAN scale 1:1250

F	SITE PLAN UPDATED	15.10.21
E	SITE PLAN UPDATED	25.01.16
D	SITE LAYOUT UPDATED	01.12.15
C	CAR PARKING ALLOCATION AMENDED	17.12.14
B	SCALE BAR AMENDED	26.11.14
A	LAYOUT UPDATED FURTHER L.A. COMMENTS	29.10.14
REV	DESCRIPTION	DATE

EMERSON HOUSE, HEYES LANE,
ALDERLEY EDGE,
CHESHIRE SK9 7LF
Tel: (01625) 588400, Fax: (01625) 588276



location
**ACADEMY BUSINESS PARK
KNOWSLEY**

title
**PROPOSED DISTRIBUTION WAREHOUSE
SCHEME -BUILDINGS 1 & 2 DEMOLITION PLAN**

scale 1:1250 @ A1	ref	checked	date 09.10.14
----------------------	-----	---------	------------------

drawing no.
389-PLA-2036-F