


Rev	Notes	Date
Status PLANNING		
Client MJ Quinn		
Project title Unit 14, Randles Road Knowsley L34 9HX Proposed Extension of Yard into adjacent vacant land		
Drawing title Proposed Site Plan		
Date:	11/2020	Scale: As stated @ A3
Drawn:	JMc	Job No. 220-2450
Drawing Nr. 220-2450-02		Revision: -

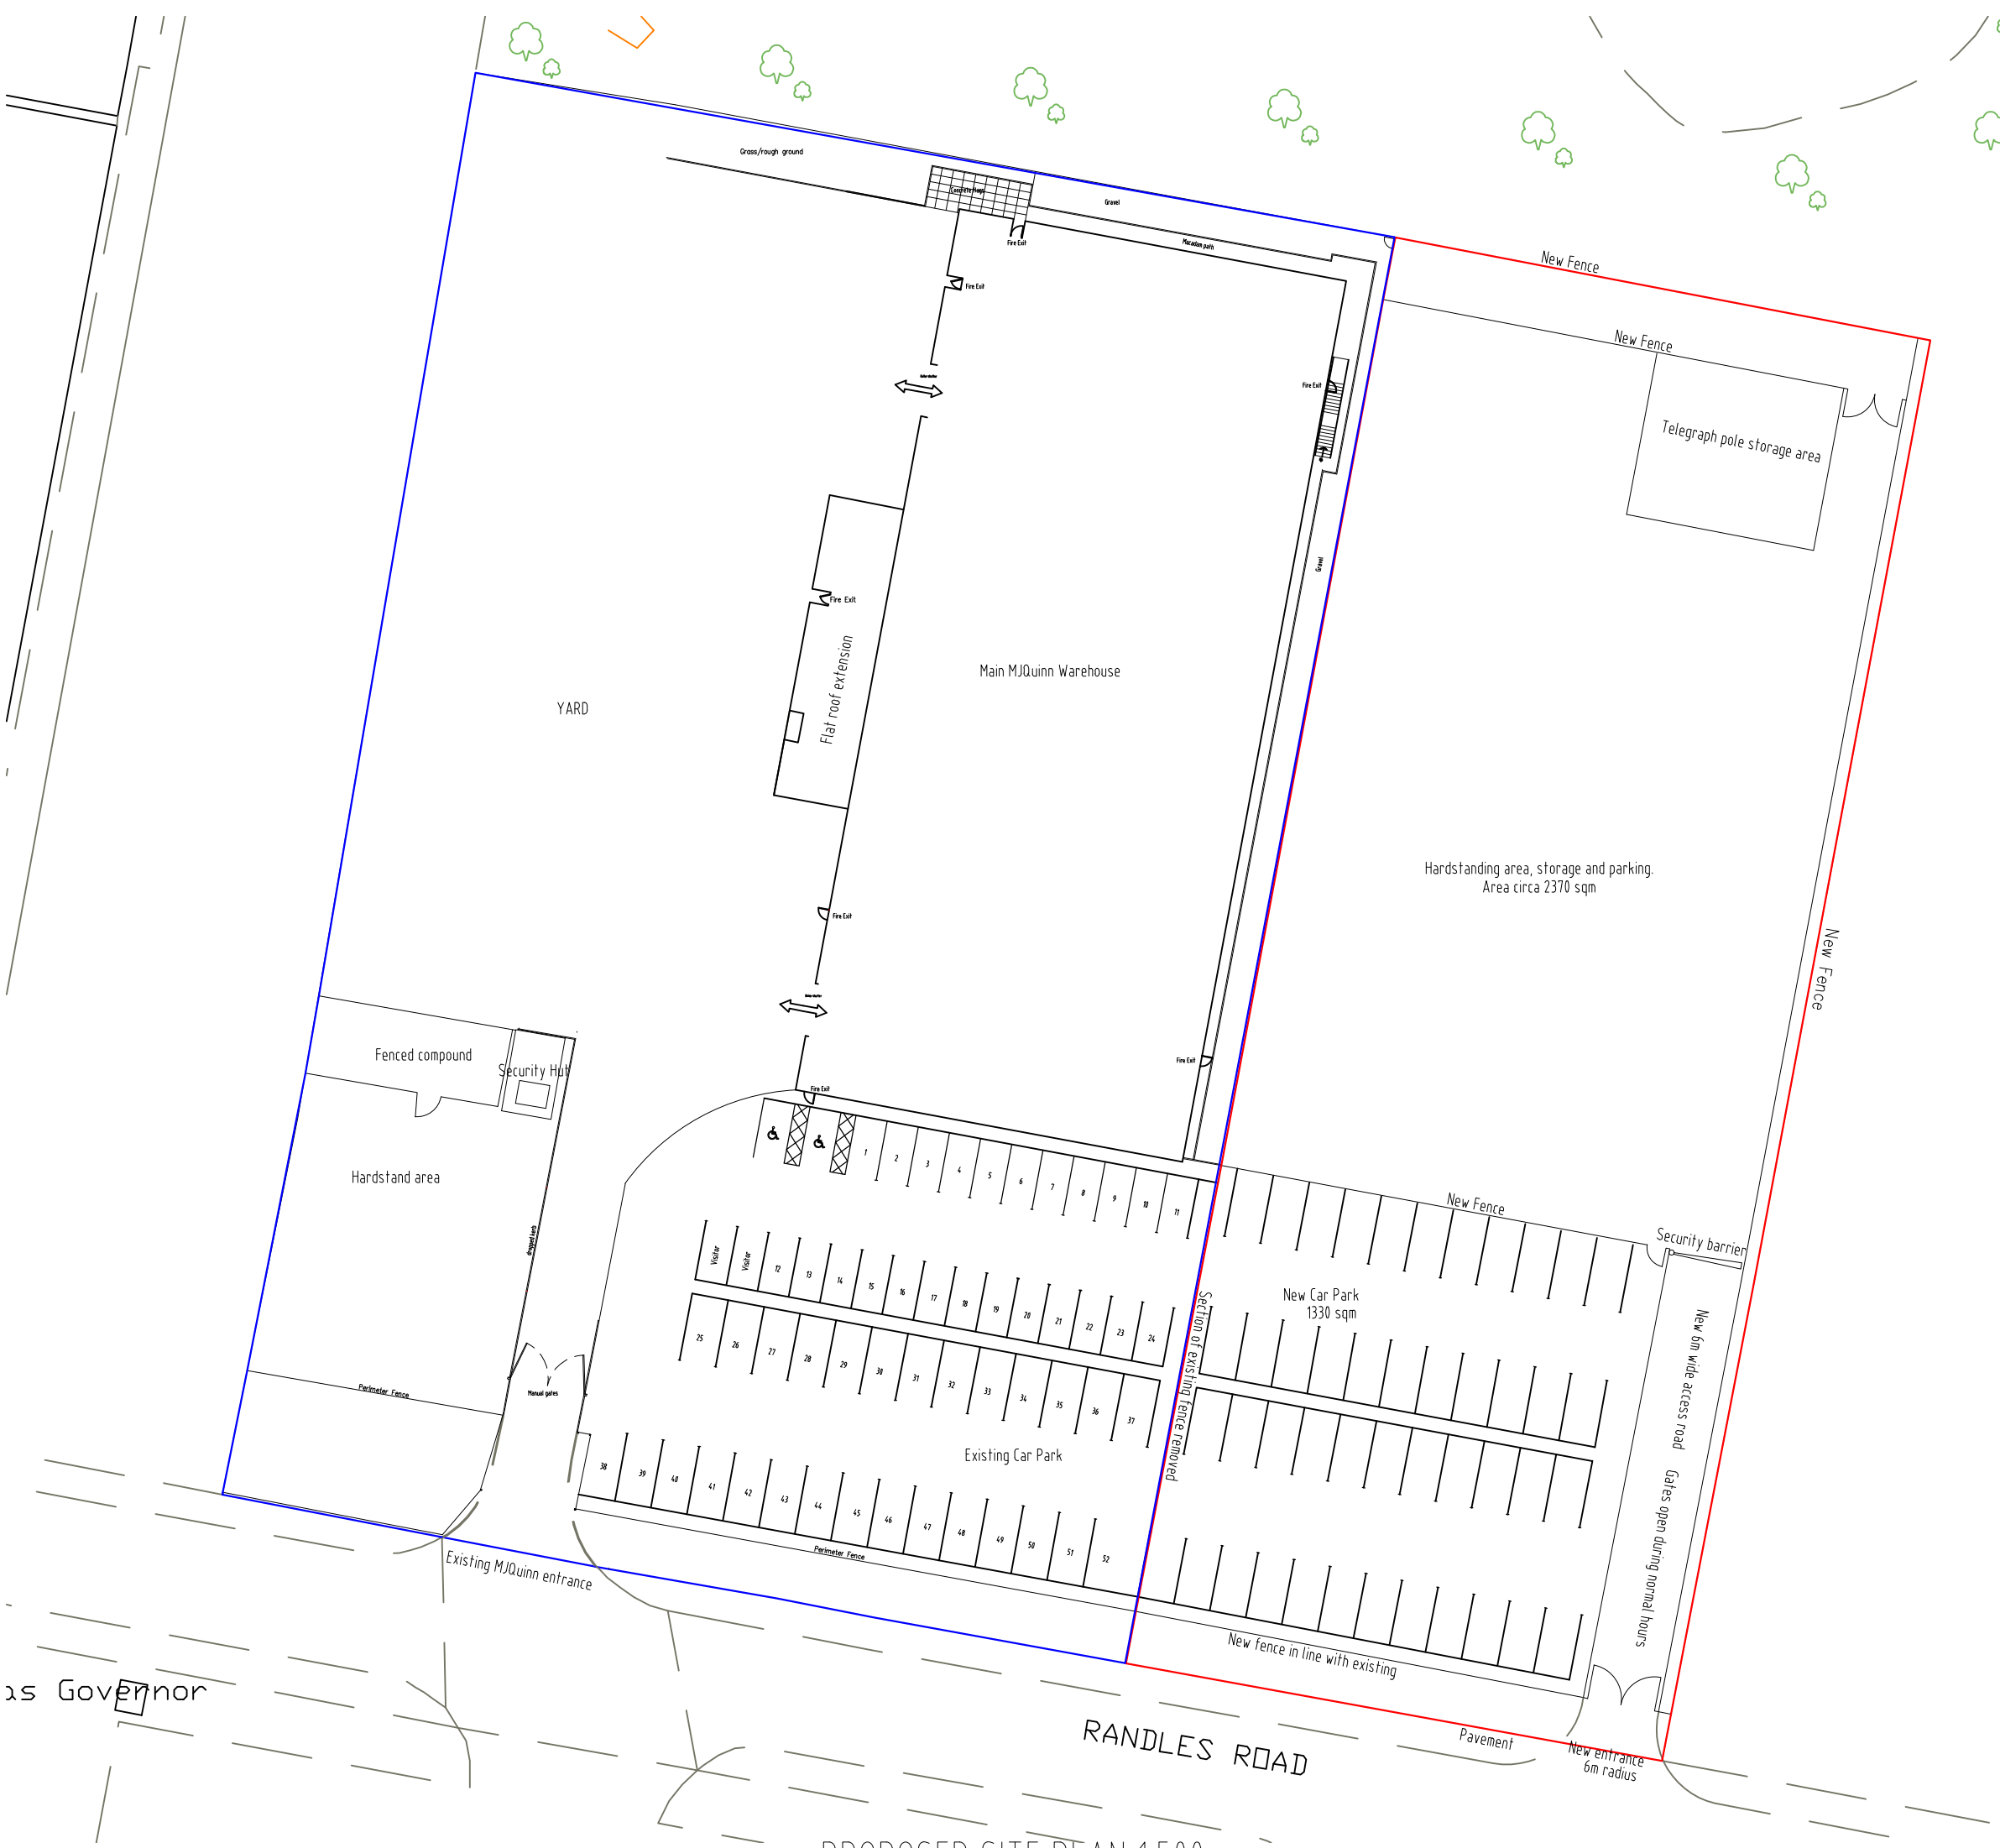

Chartered Surveyors
Project Management

Suite 12
Aintree Building
Aintree Business Park
L9 5AQ
0151 525 9546
info@mcgrathassociates.co.uk
www.mcgrathassociates.co.uk

as Governor

PROPOSED SITE PLAN 1:500