


The Contractor is responsible for checking dimensions and any discrepancy to be verified with the Architects before proceeding. Figured dimensions to be worked to only. Subject to all Local Authority and Statutory approvals.
DO NOT SCALE

PLANNING

+0.000 - Proposed Levels - Proposed Cycle & Motorcycle Store Enclosures
+0.000 - Existing Levels

Car Parking Allocation
Building 1. Total No. Spaces - 103 (Including 5No. Disabled Spaces)
Building 2. Total No. Spaces - 103 (Including 6No. Disabled Spaces)
Additional No. Car Parking Spaces For Building 2 B2 / B1(C) - 125 (Total No. Spaces For Building 2 B2 / B1(C) - 228)

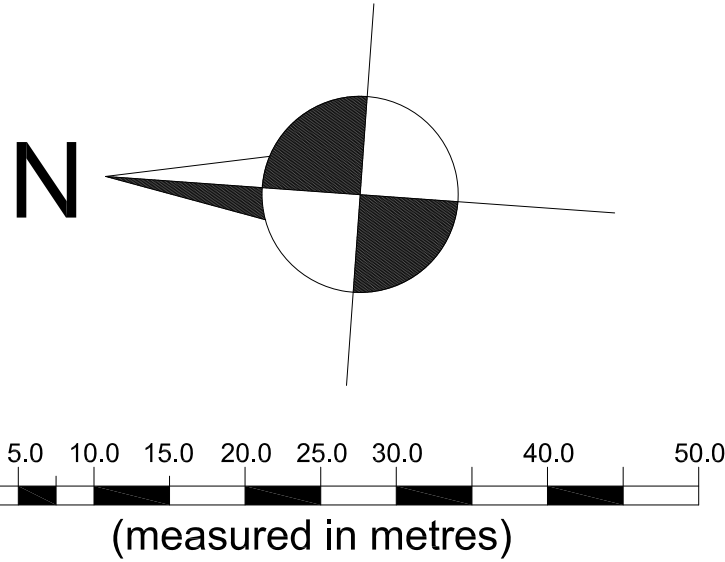

Orbit Developments

EMERSON HOUSE, HEYES LANE,
ALDERLEY EDGE,
CHESHIRE SK9 7LF
Tel: (01625) 588400, Fax: (01625) 588276

PROPOSED DISTRIBUTION WAREHOUSE
SCHEME-BUILDINGS 1 & 2 SITE PLAN

J	Site section added	15.10.21
H	Office pod repositioned + car parking updated.	06.09.21
G	Phase 1 FFL amended & 1 set of dropped kerbs removed	28.11.17
F	Motorcycle and cycle parking updated Phase 1 + 2	10.07.17
E	Motorcycle and cycle parking updated	13.06.17
D	SITE PLAN UPDATED	22.01.16
C	SITE PLAN UPDATED	01.12.15
B	CAR PARKING ALLOCATION AMENDED	17.12.14
A	LAYOUT UPDATED FURTHER L.A. COMMENTS	29.10.14
REV	DESCRIPTION	DATE

scale: 1:500 @ A1 ref: checked: date: 09.10.14

drawing no. 389-PLA-2037-J