
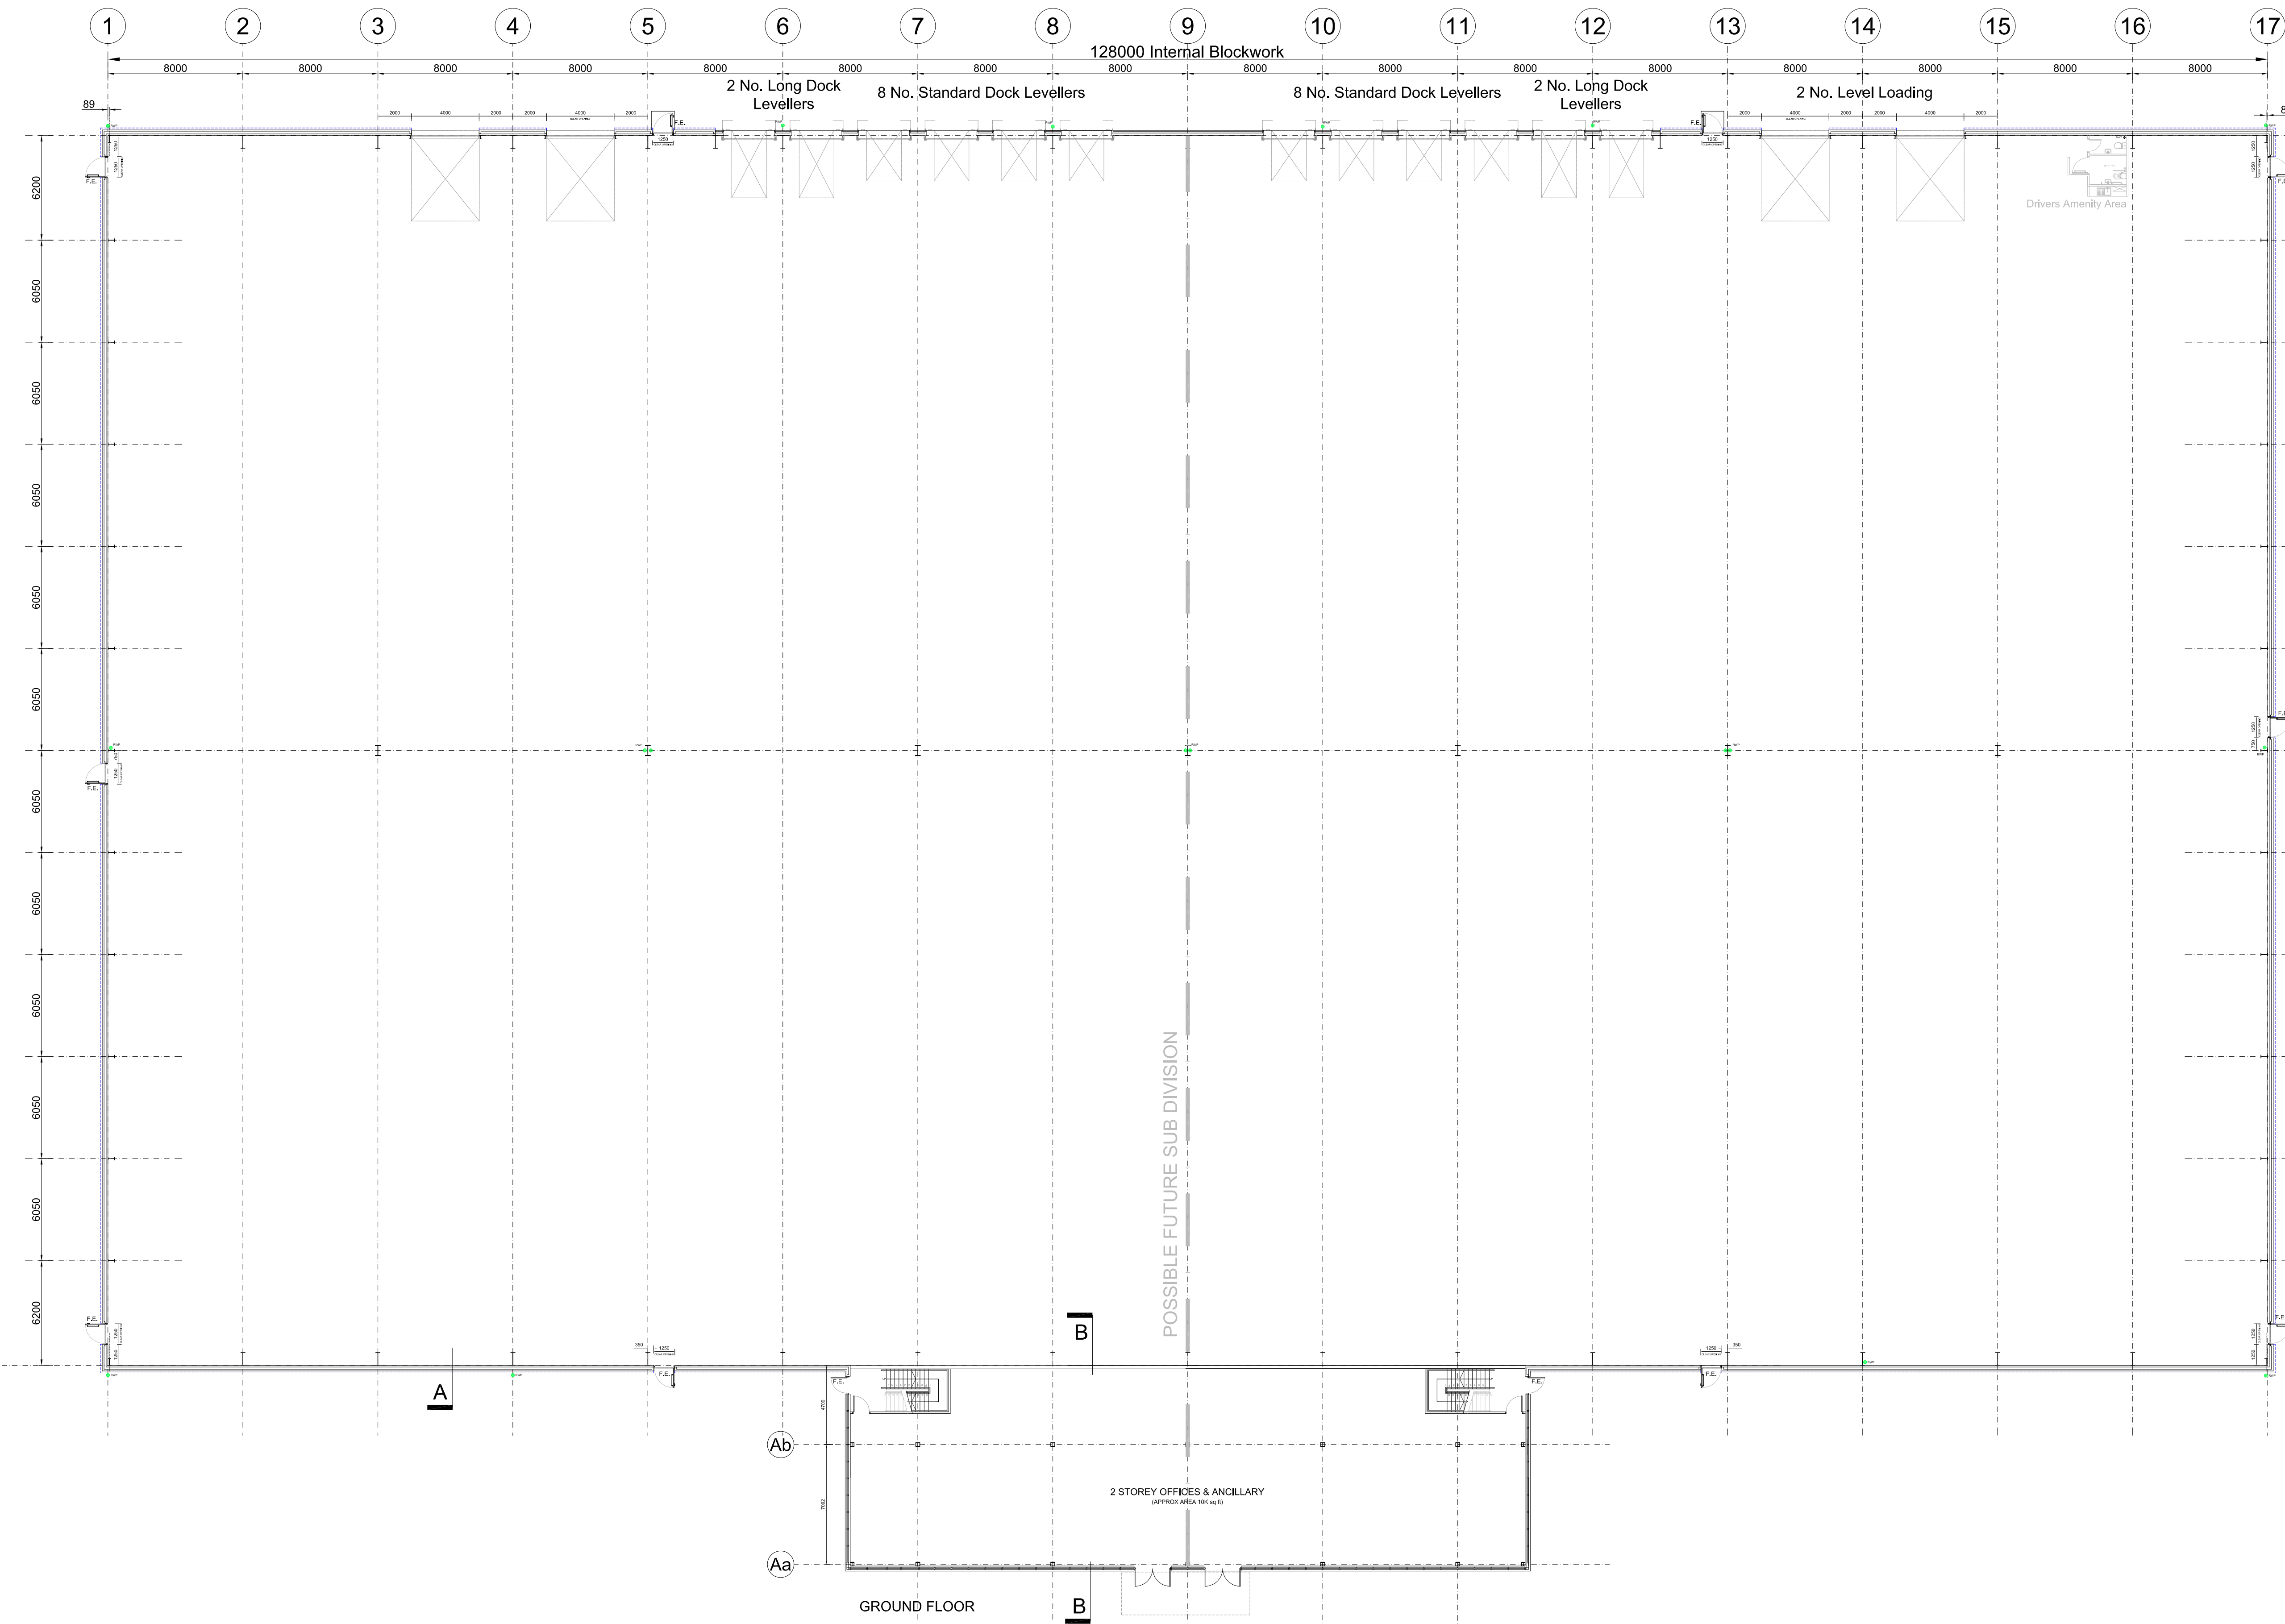


The Contractor is responsible for checking dimensions and any discrepancy to be verified with the Architects before proceeding. Figured dimensions to be worked to only. Subject to all Local Authority and Statutory approvals.
DO NOT SCALE

PLANNING

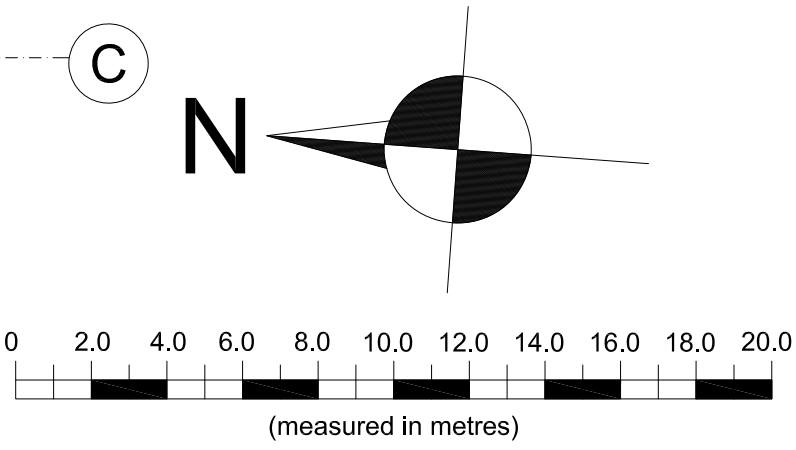

128000 Internal Blockwork

72600 Minimum Internal Blockwork

EMERSON HOUSE, HEYES LANE,
ALDERLEY EDGE,
CHESHIRE SK9 7LF
Tel: (01625) 588400, Fax: (01625) 588276



location
**ACADEMY BUSINESS PARK
LEES ROAD KNOWSLEY L33 7SA**

title
**PROPOSED DISTRIBUTION WAREHOUSE
SCHEME - BUILDINGS 1 & 2 FLOOR PLANS**

scale 1:200 @ A1	ref t.l.h.	checked	date 09.10.14
---------------------	---------------	---------	------------------

drawing no.
389-PLA-2038-E

E	Plan updated, office pod + dock levellers revised.	10.09.21
D	Dock levels, fire doors added & office layout updated	22.09.17
C	Plan revised	01.12.15
B	Plan updated	15.04.15
A	Layout updated further LA Comments	29.10.14
REV	DESCRIPTION	DATE