


General Notes
This drawing is the property of Keltec Consultancy Ltd © and must not be copied or otherwise reproduced in any way without their specific permission. Any queries please contact the practice. All measurements must be checked on site before commencement of works. No dimensions are to be scaled from this drawing. Work to figured dimensions only.
All works to be in accordance with the current building regulations and planning consent. If in doubt ask.

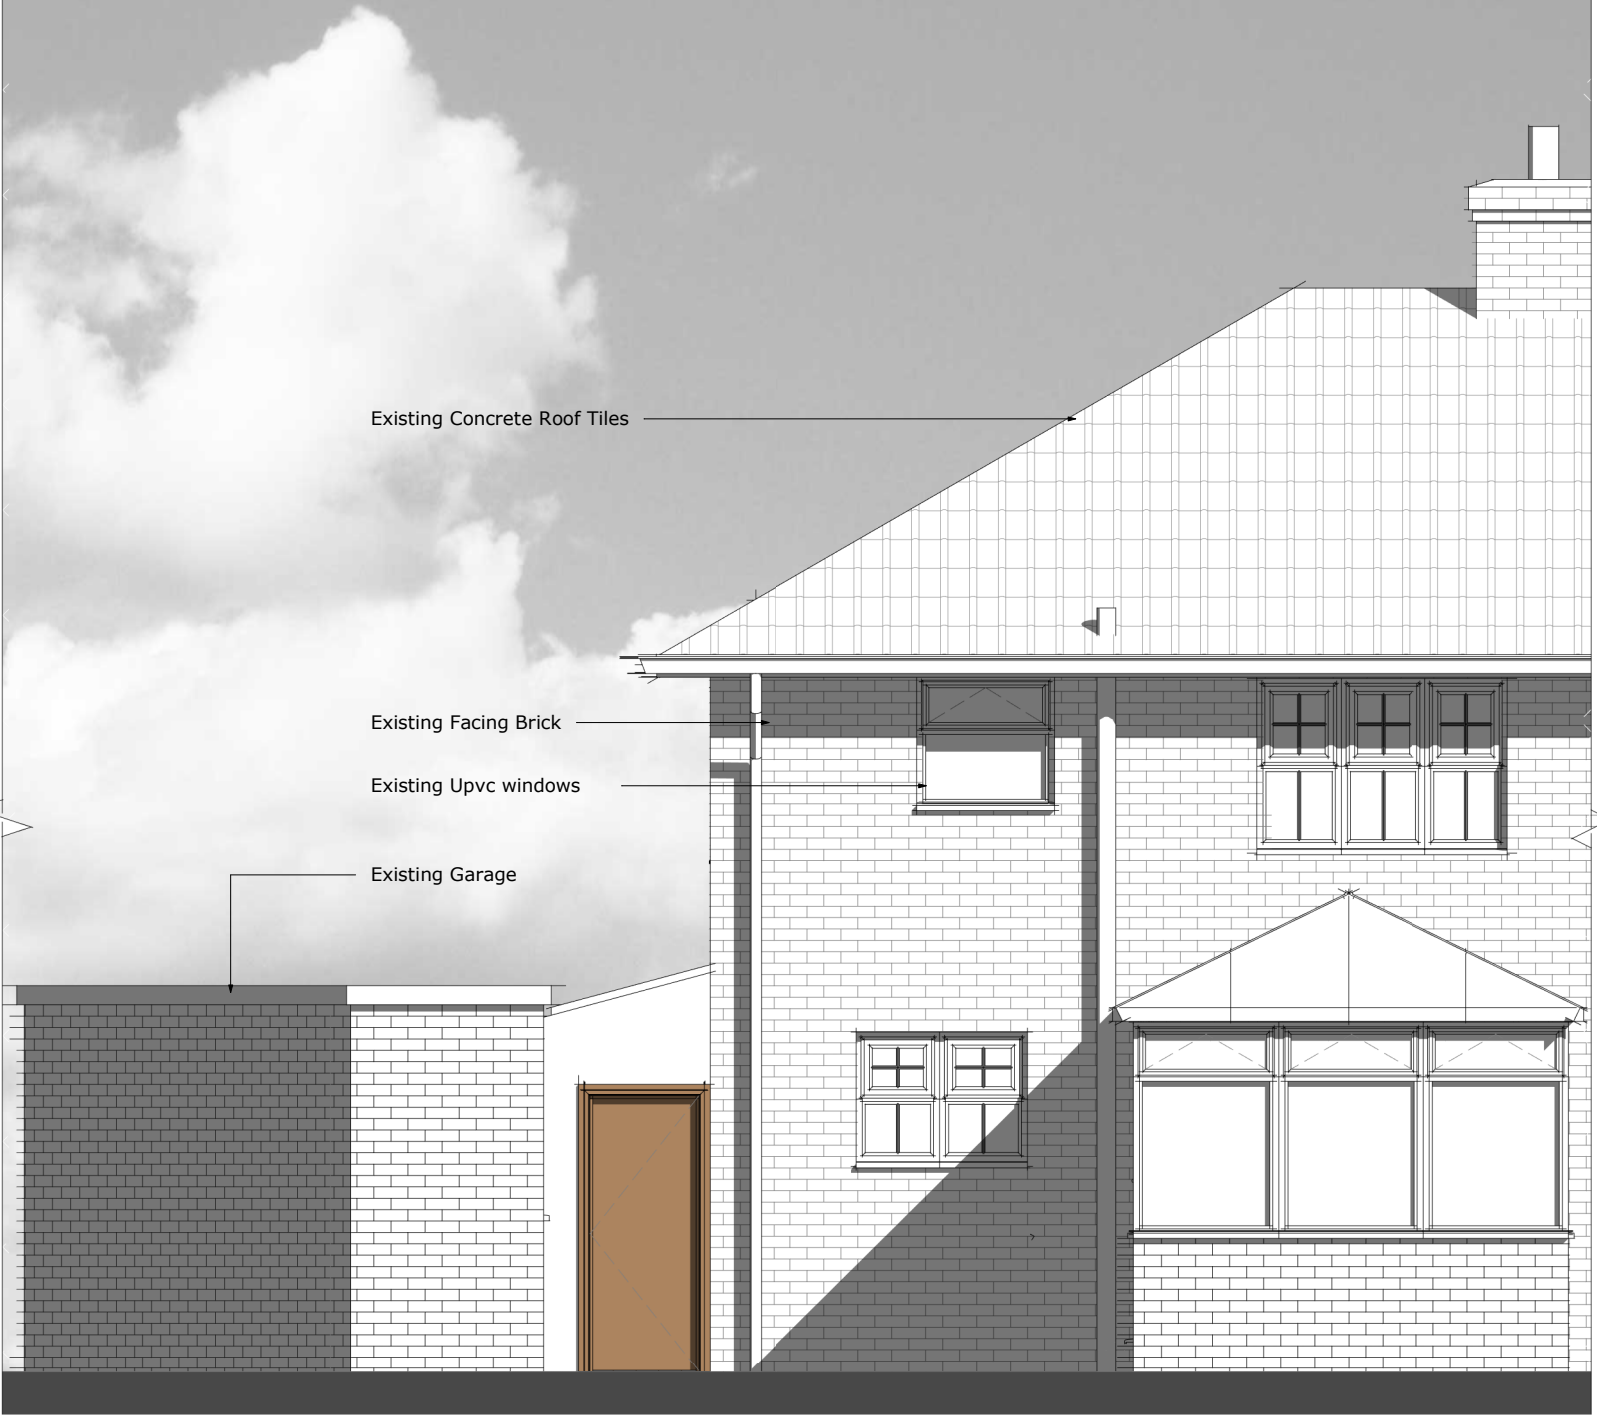


02 Existing Front Elevation



03 Existing Rear elevation




04 Existing Side Elevation as Viewed from No2

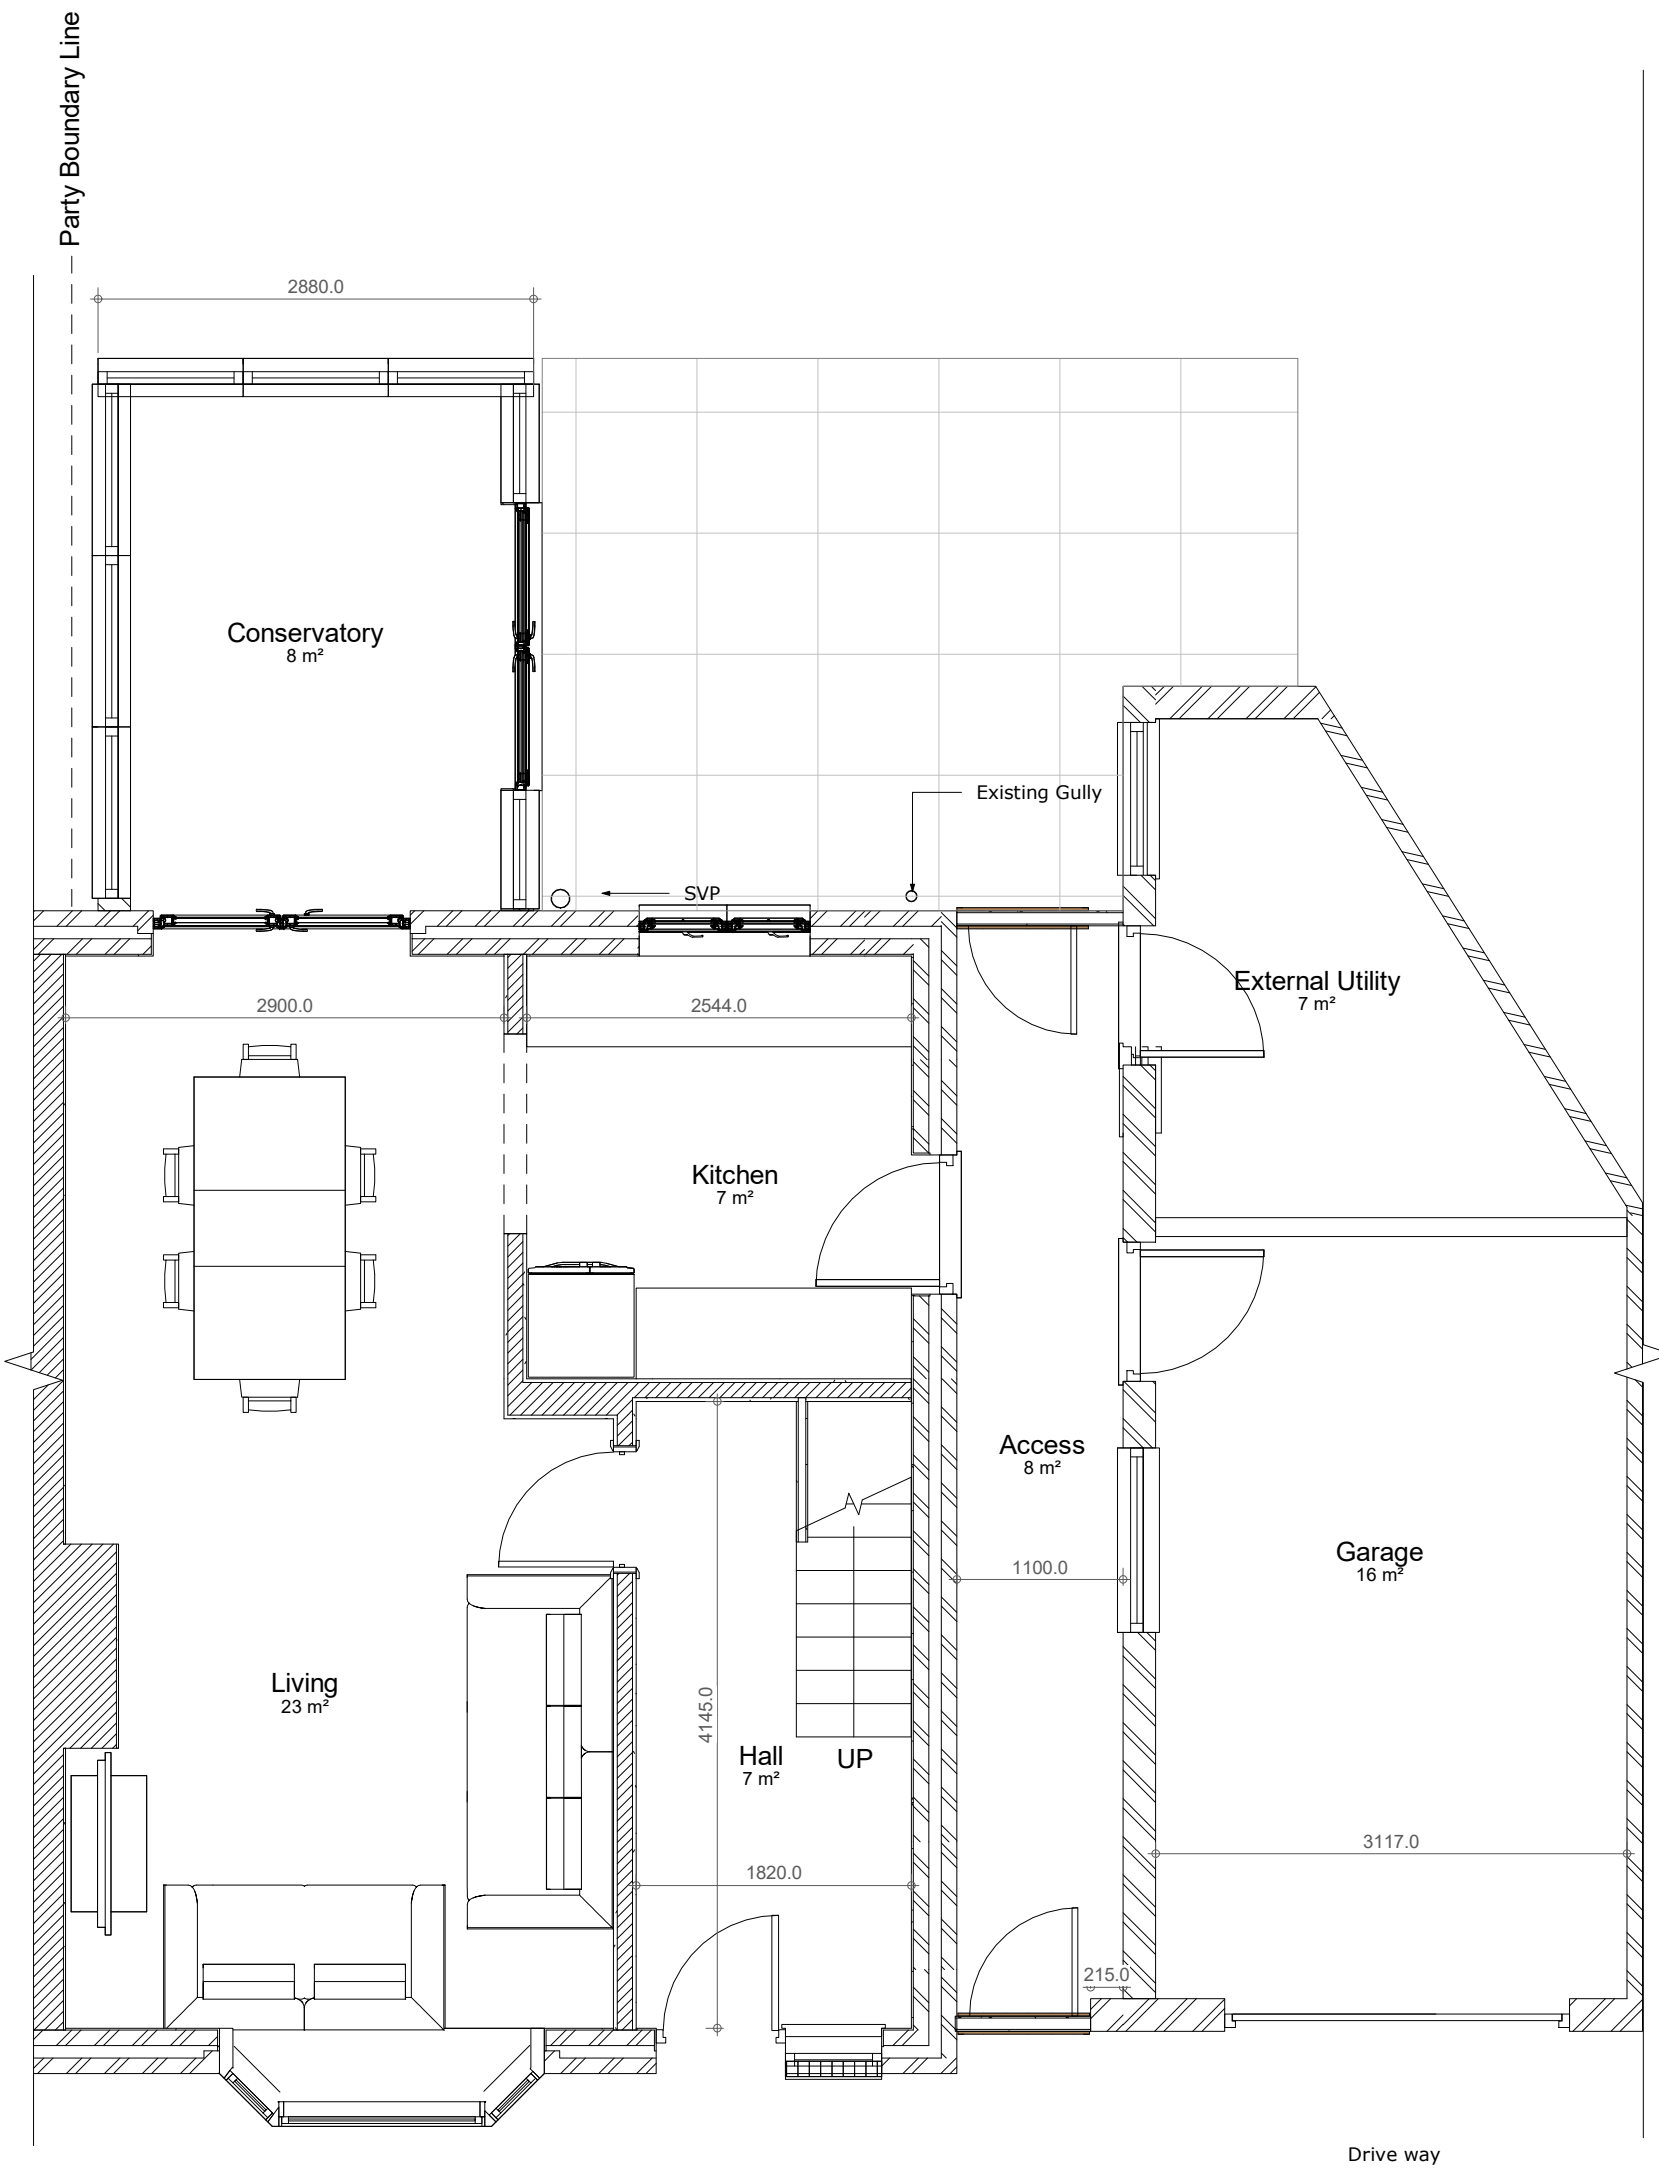

01 Existing Ground Floor Plan



05 Existing Side Elevation Viewed from No 6

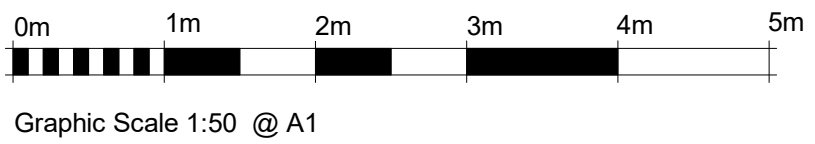

Revision Number	Revision Description	Revision Date
-----------------	----------------------	---------------



CLIENT / PROJECT ADDRESS:
Mr & Mrs Denson
No 4 Milton Avenue, Prescot L35 2XZ

SHEET TITLE:
Existing Floor Plans / Existing Elevations

Designed By: Design Team	DATE: 01/12/2021
-----------------------------	---------------------

SCALE: 1 : 50	PROJECT NUMBER: MABD_1094
------------------	------------------------------

PHASE: Planning	DRAWING NUMBER: 04_MA_BD_004	REV:
--------------------	---------------------------------	------