

Presentation for
Starbucks
Beacon 62 Huyton

NIS SIGNS

NIS Signs (Leicester) Ltd


51 Marlow Rd, Leicester, LE3 2BQ

☎ 0116 270 6228

@ info@signs-nis.co.uk

🌐 www.signs-nis.co.uk

NIS SIGNS

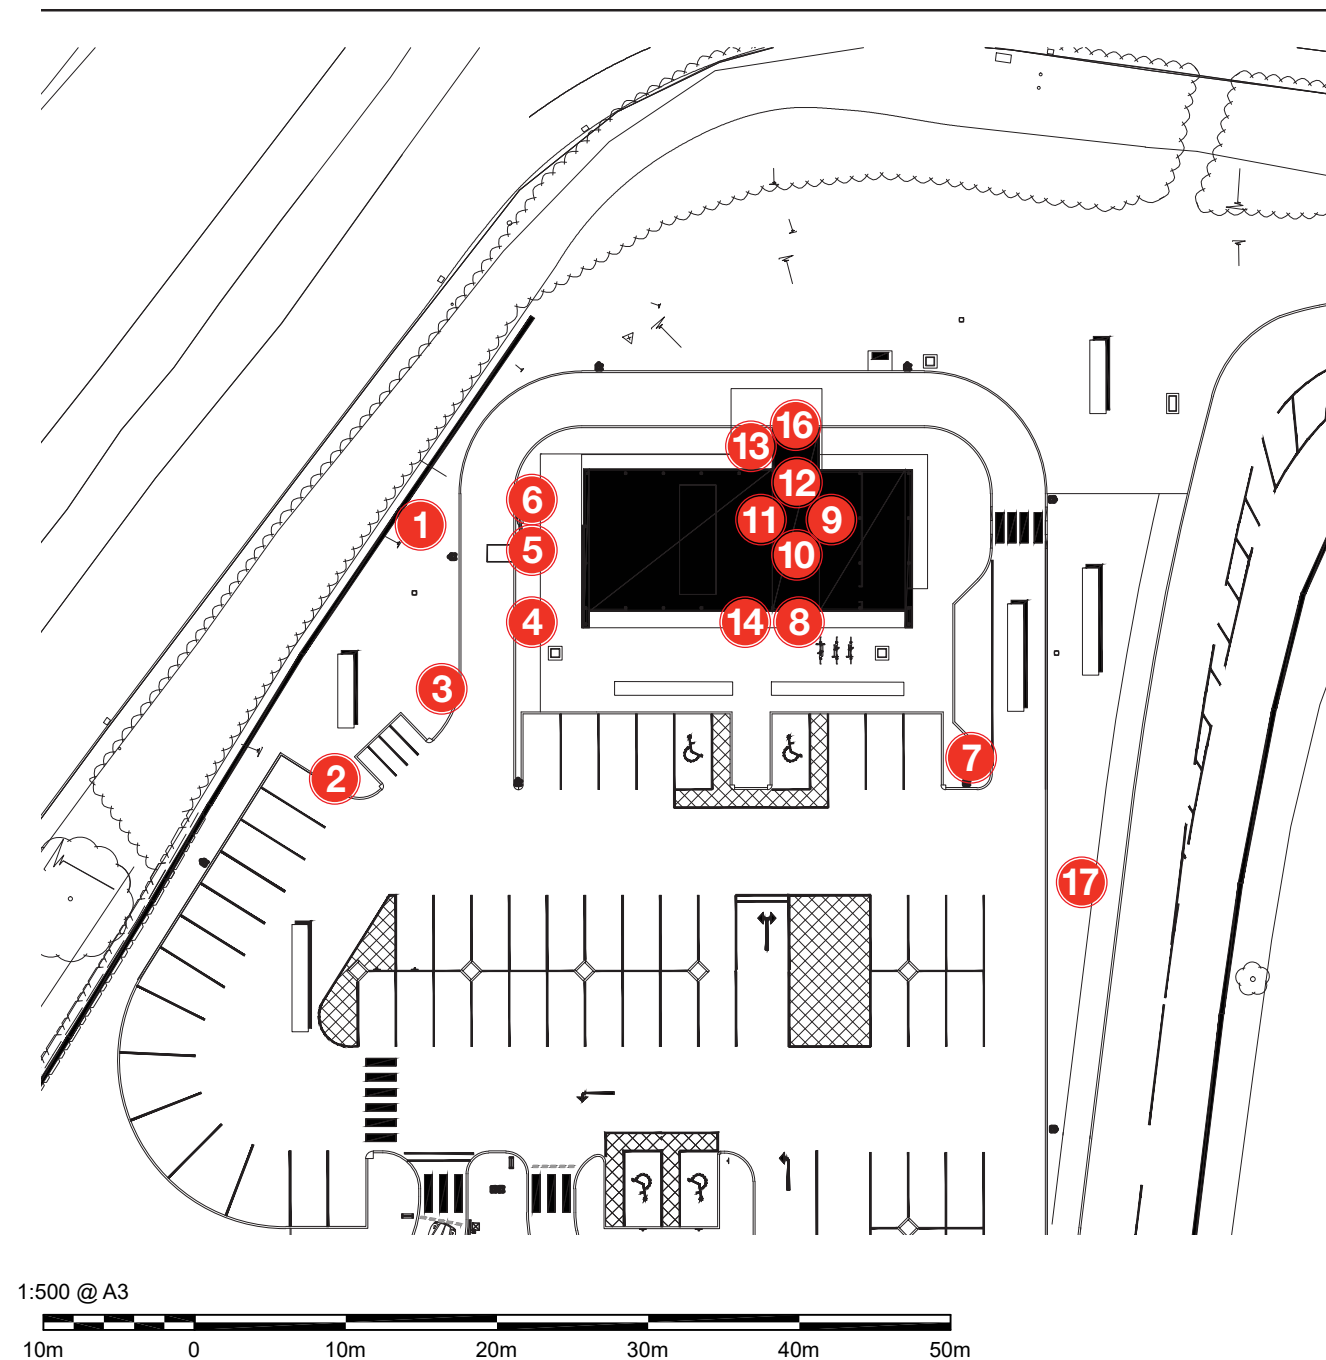

Key

1

9M Totem

2

Drive thru Directional

3

Height restrictor

4

Preview Menu Board

5

Speaker Canopy

6

5 Panel Menu Triple Menu

7

No Entry/ Thank You Directional

8

750mm roundel

9

1500mm roundel

10

Drive Thru Letters

11

1500mm roundel

12

Drive Thru Letters

13

250mm Wordmark

14

250mm Wordmark

15


Window manifestations

16

Drive Thru Window Vinyl

17




Banner Frame

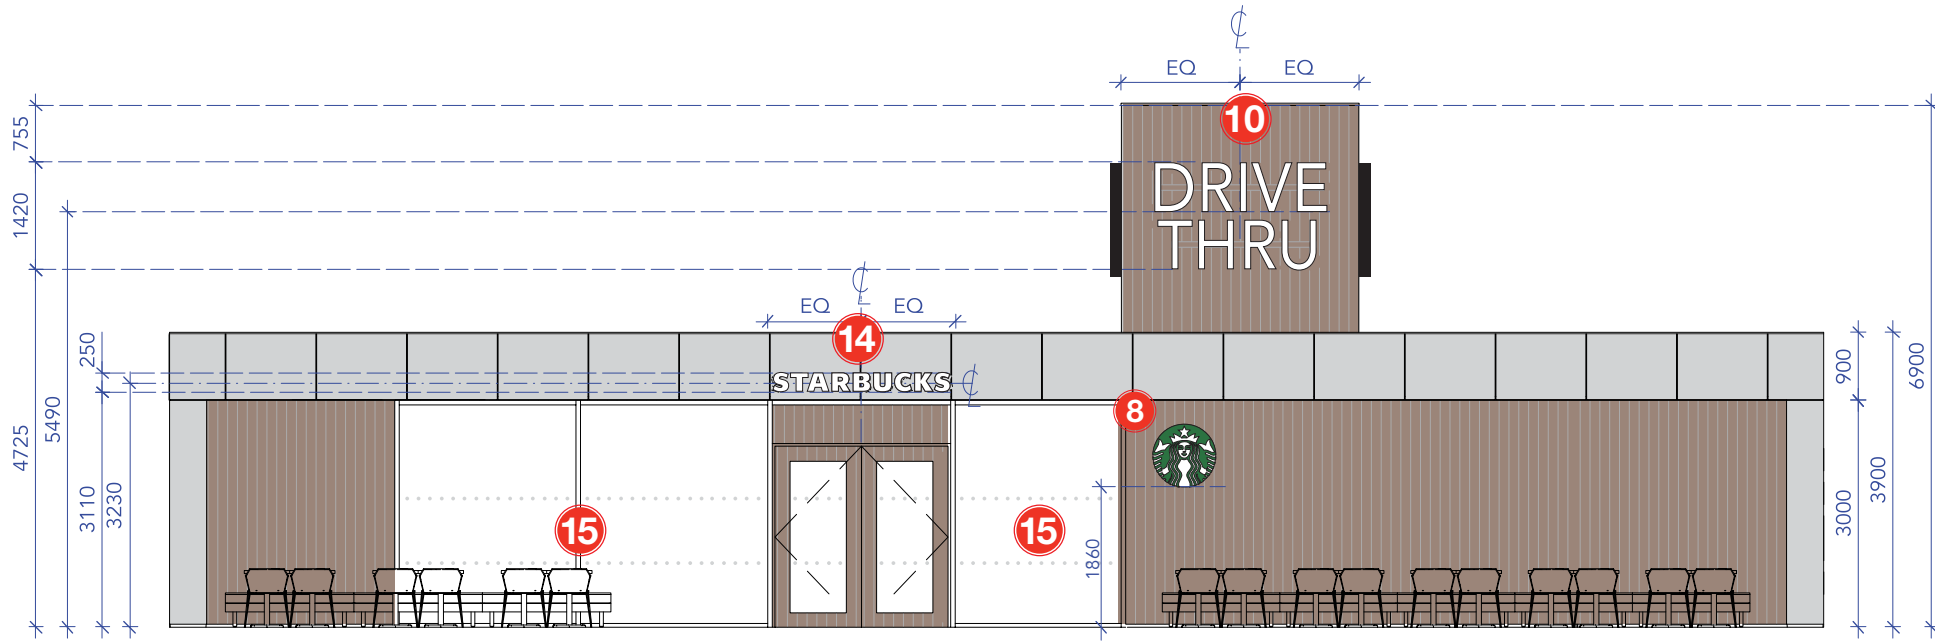

1 ELEVATION - MAIN ENTRANCE



2 ELEVATION - DRIVE THRU

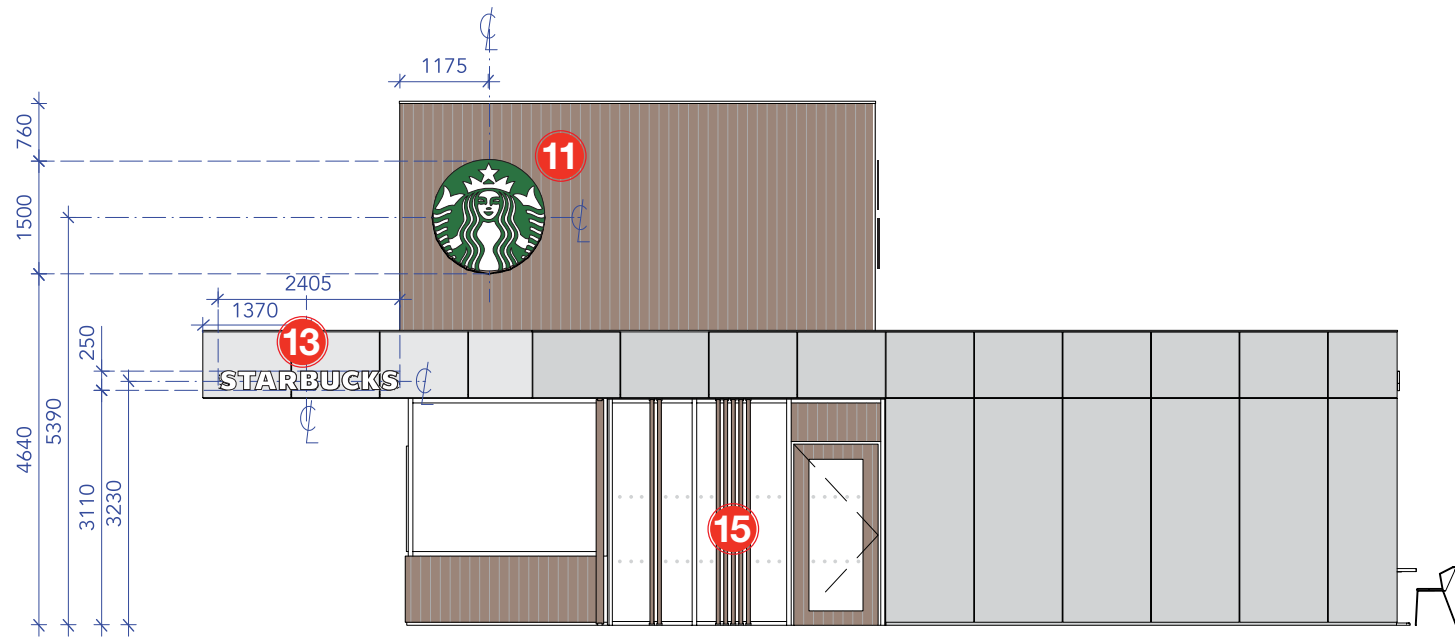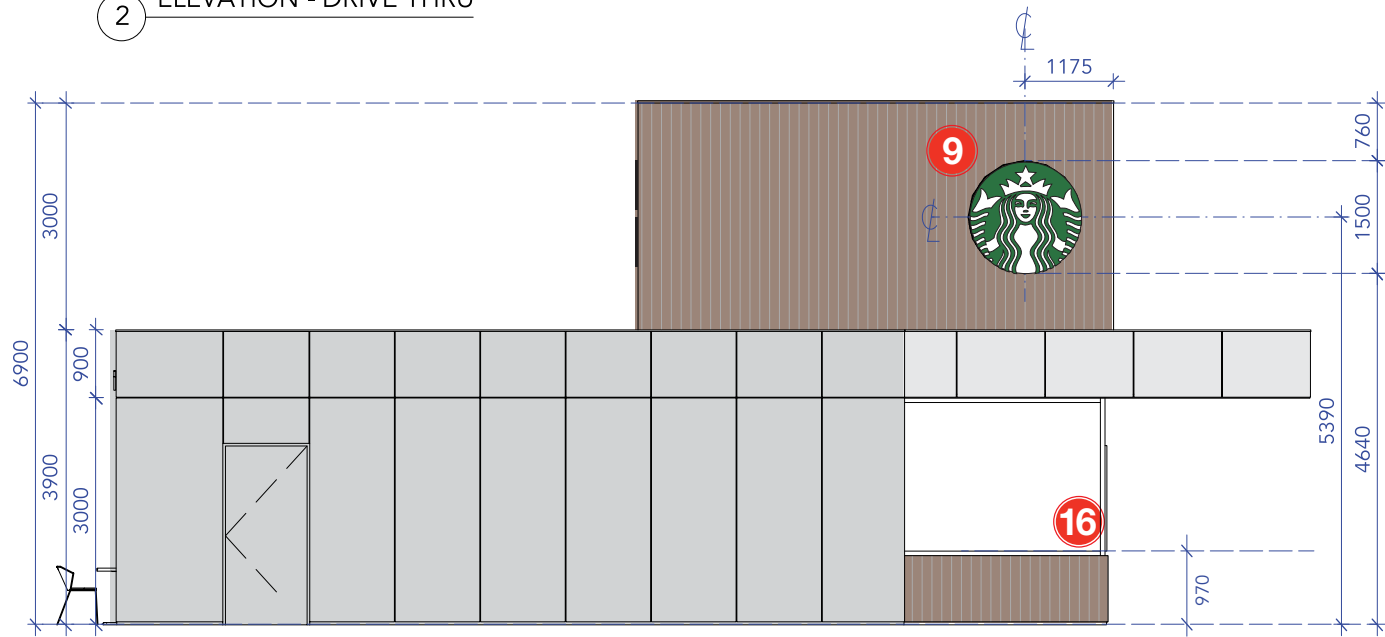 

NIS SIGNS

NIS Signs (Leicester) Ltd
51 Marlow Rd, Leicester, LE3 2BQ

☎ 0116 270 6228
@ info@signs-nis.co.uk
🌐 www.signs-nis.co.uk

Client: Starbucks

Address: General Site

Drawing no: 20-000 - Beacon 62 Huyton

Job location: Jobs/Starbucks/Beacon 62 Huyton/Drawings

Drawn by: JE






Rev: 0

Date: 07/07/21

Revision notes: 0) Initial issue

All site dimensions to be verified prior to manufacture.
Do not scale from this drawing Copyright 2019.
This document is the property of NIS Signs
and must not be used, reproduced or disclosed
to any persons without the written consent of NIS Signs.

1 9M Internally Illuminated Totem Pole Sign - 1:50

 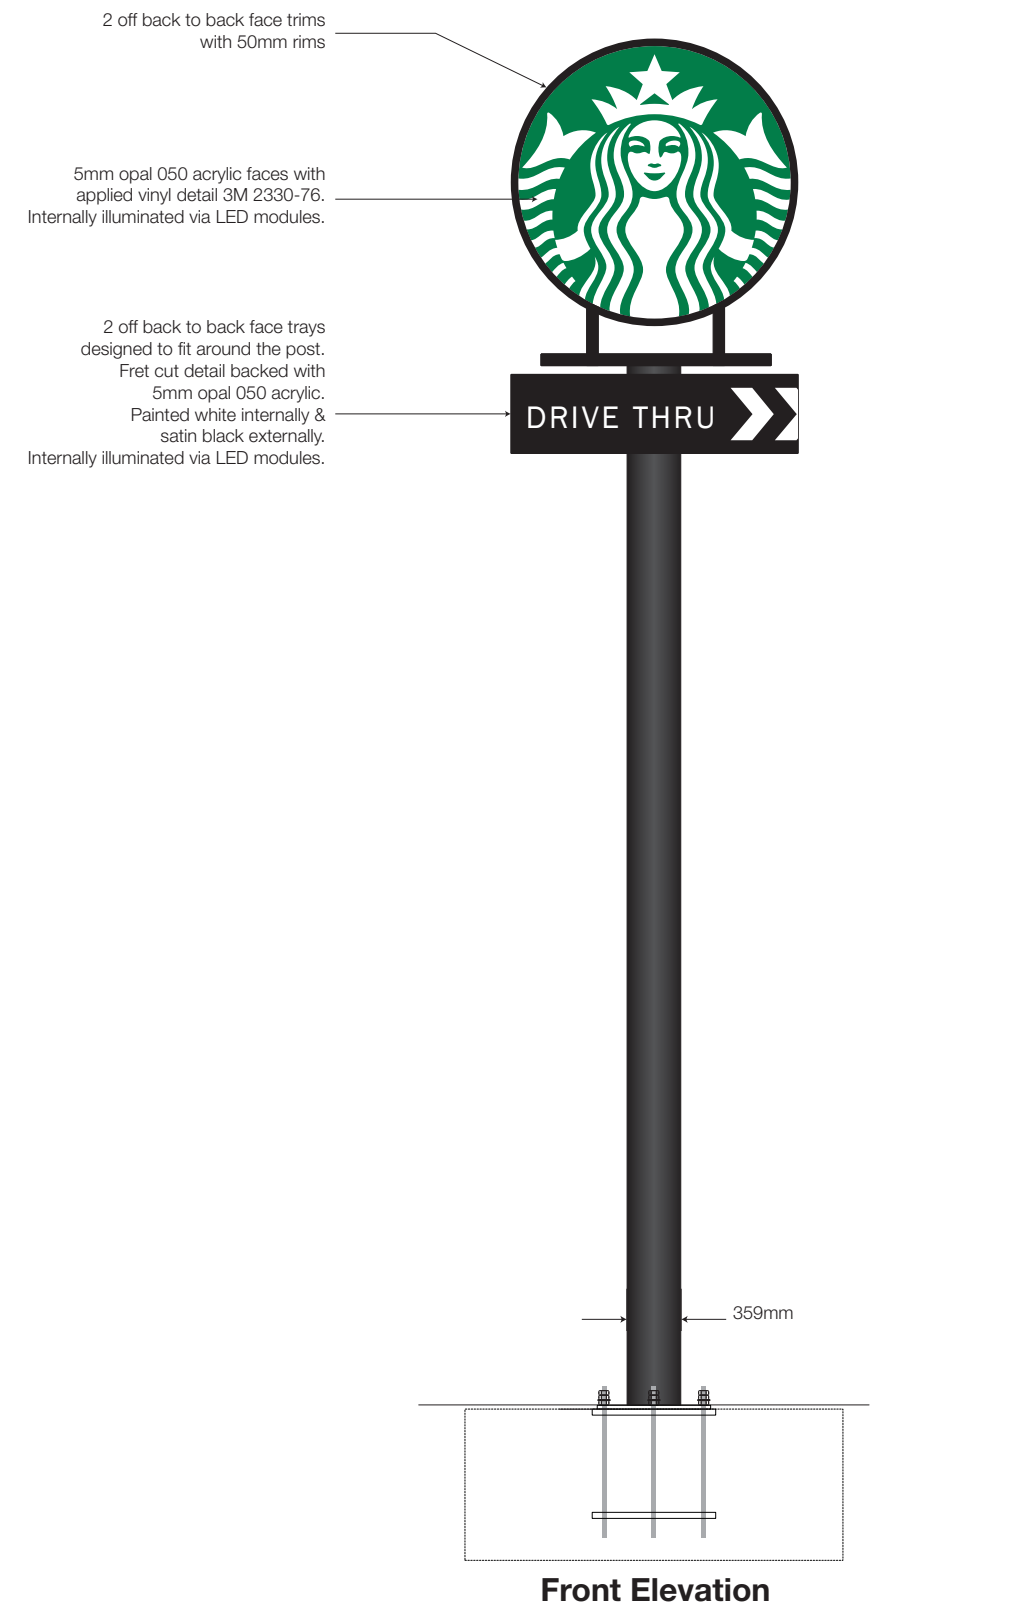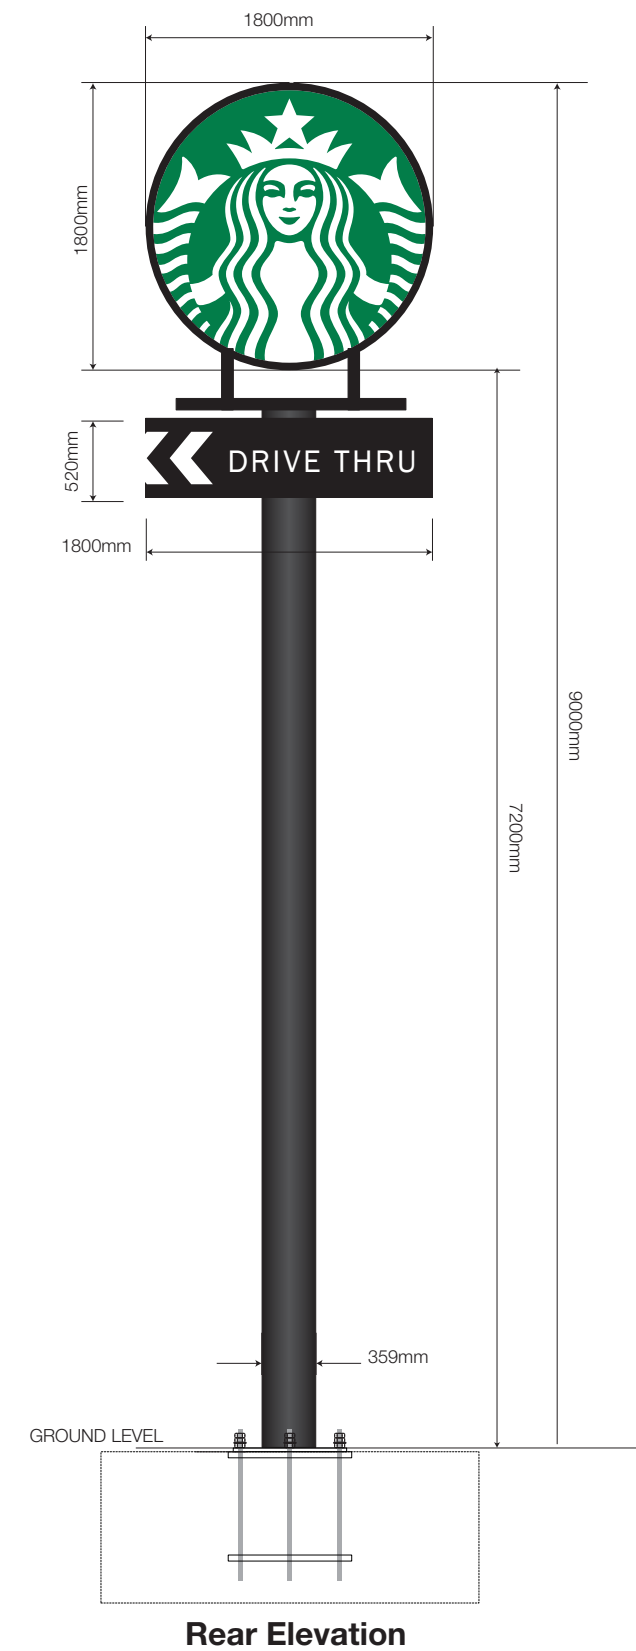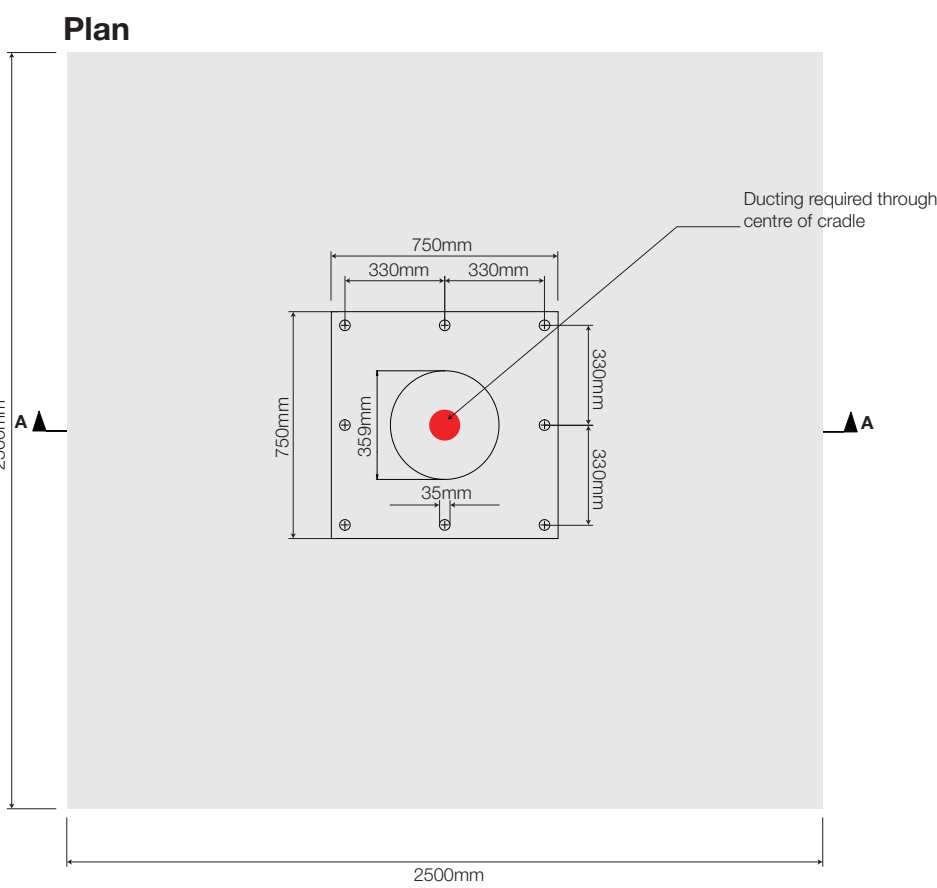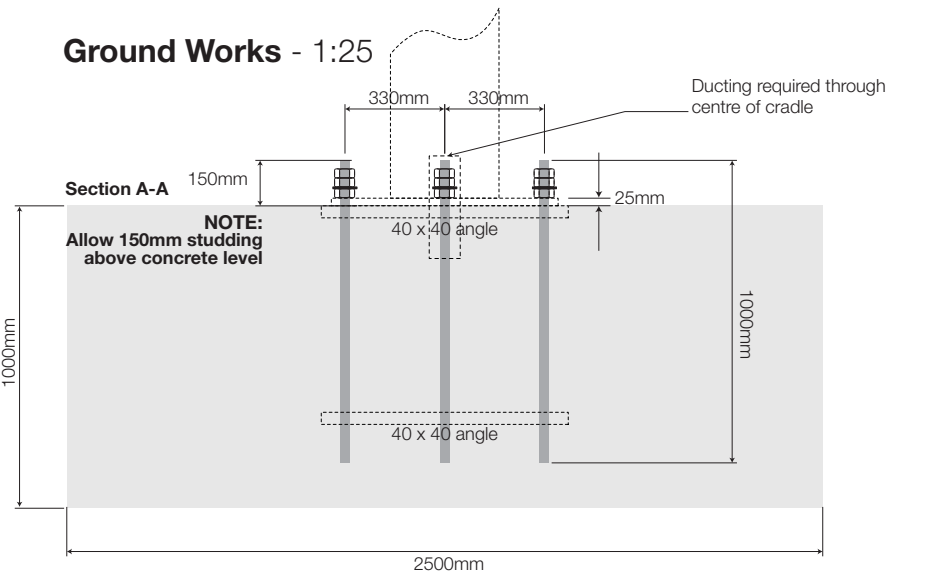


Client: Starbucks	Drawing no: 20-000 - Beacon 62 Huyton			Revision notes: 0) Initial issue	All site dimensions to be verified prior to manufacture. Do not scale from this drawing Copyright 2019. This document is the property of NIS Signs and must not be used, reproduced or disclosed to any persons without the written consent of NIS Signs.
Address: General Site	Job location: Jobs/Starbucks/Beacon 62 Huyton/Drawings				
	Drawn by: JE	Rev: 0	Date: 07/07/21		


2

1 Off, Double sided directional sign.


Typical Section

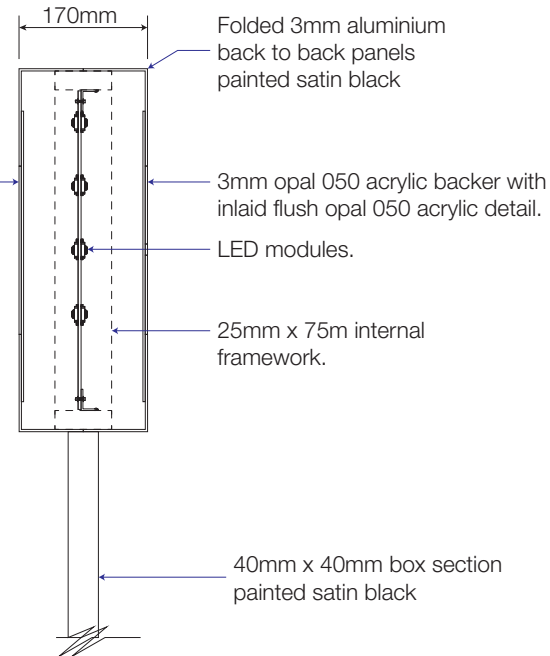


Base Details

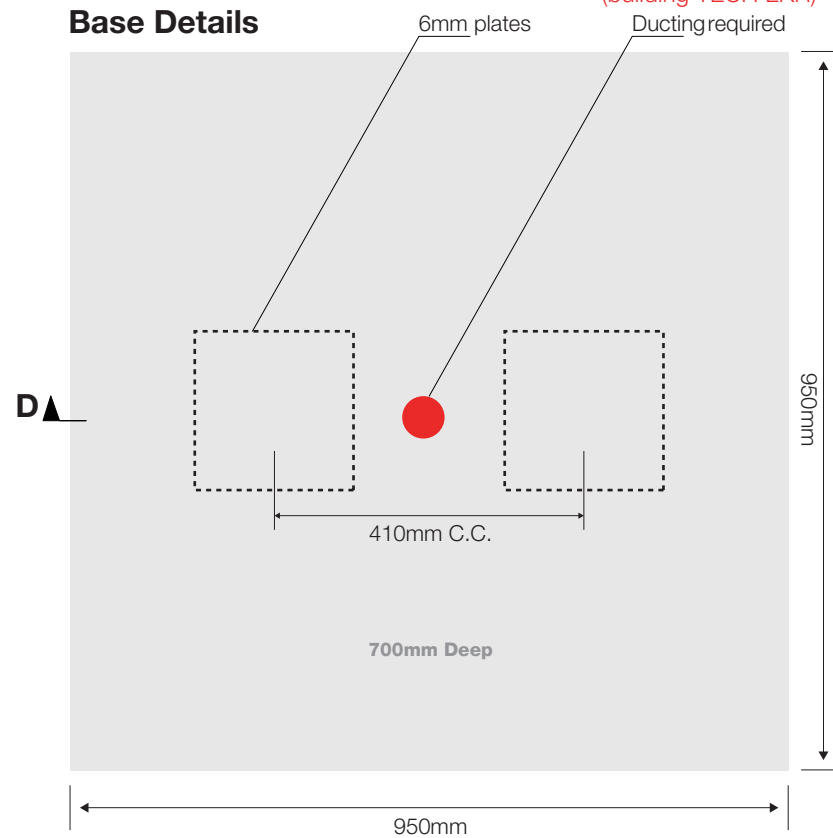


Front Elevation

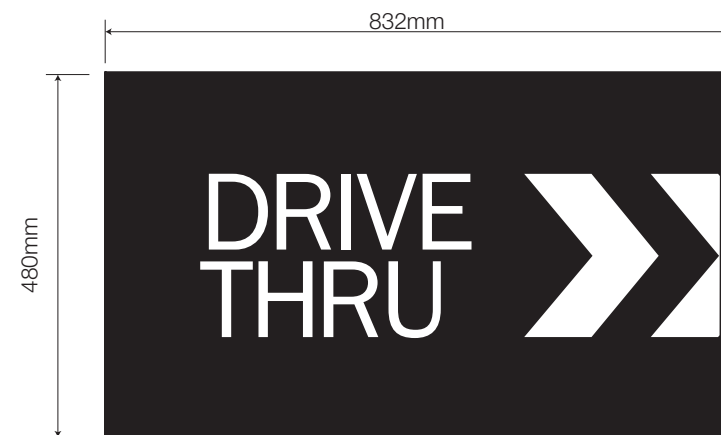


Side Elevation

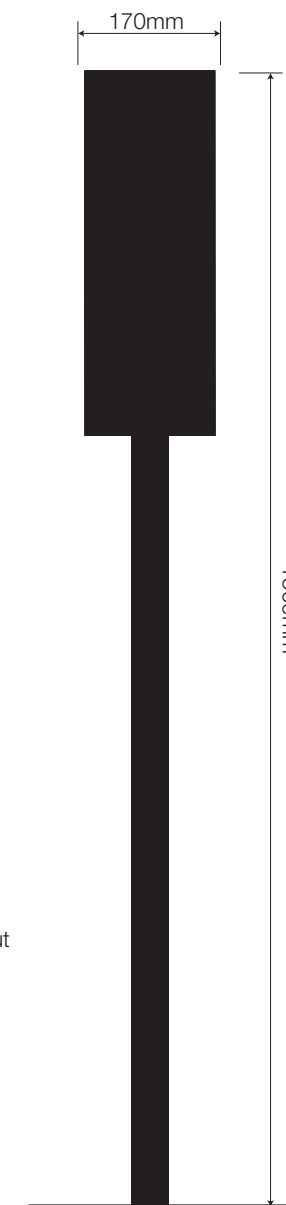

Rear Elevation

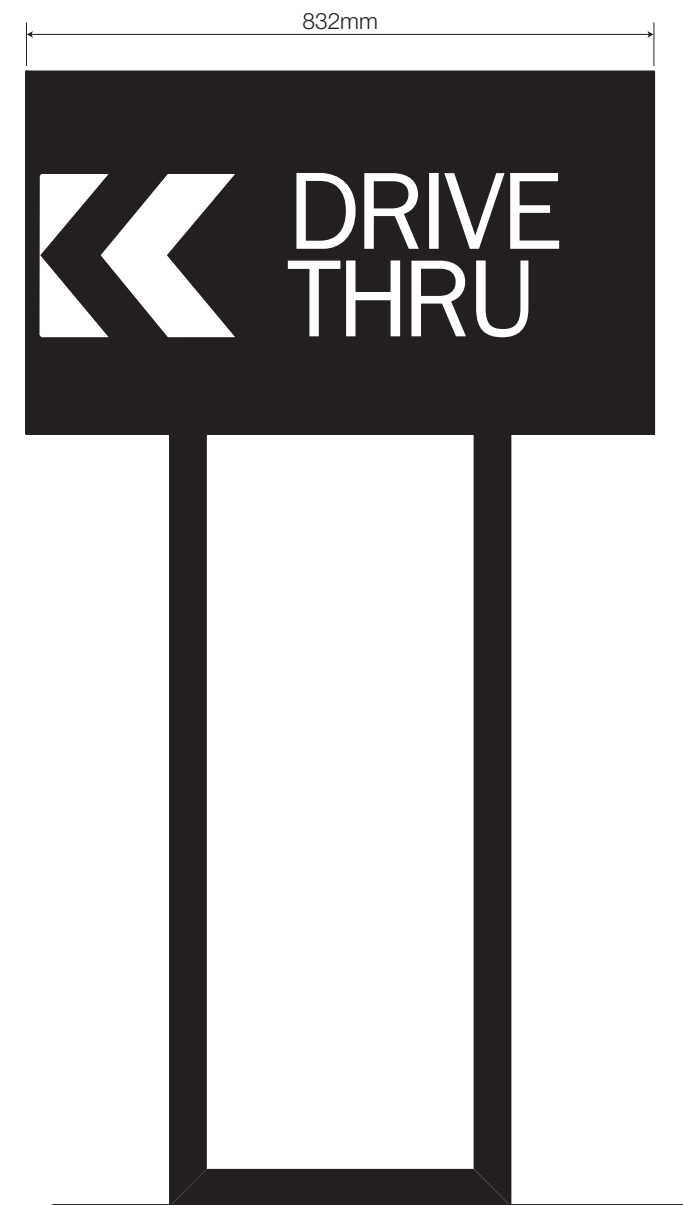

Section DD

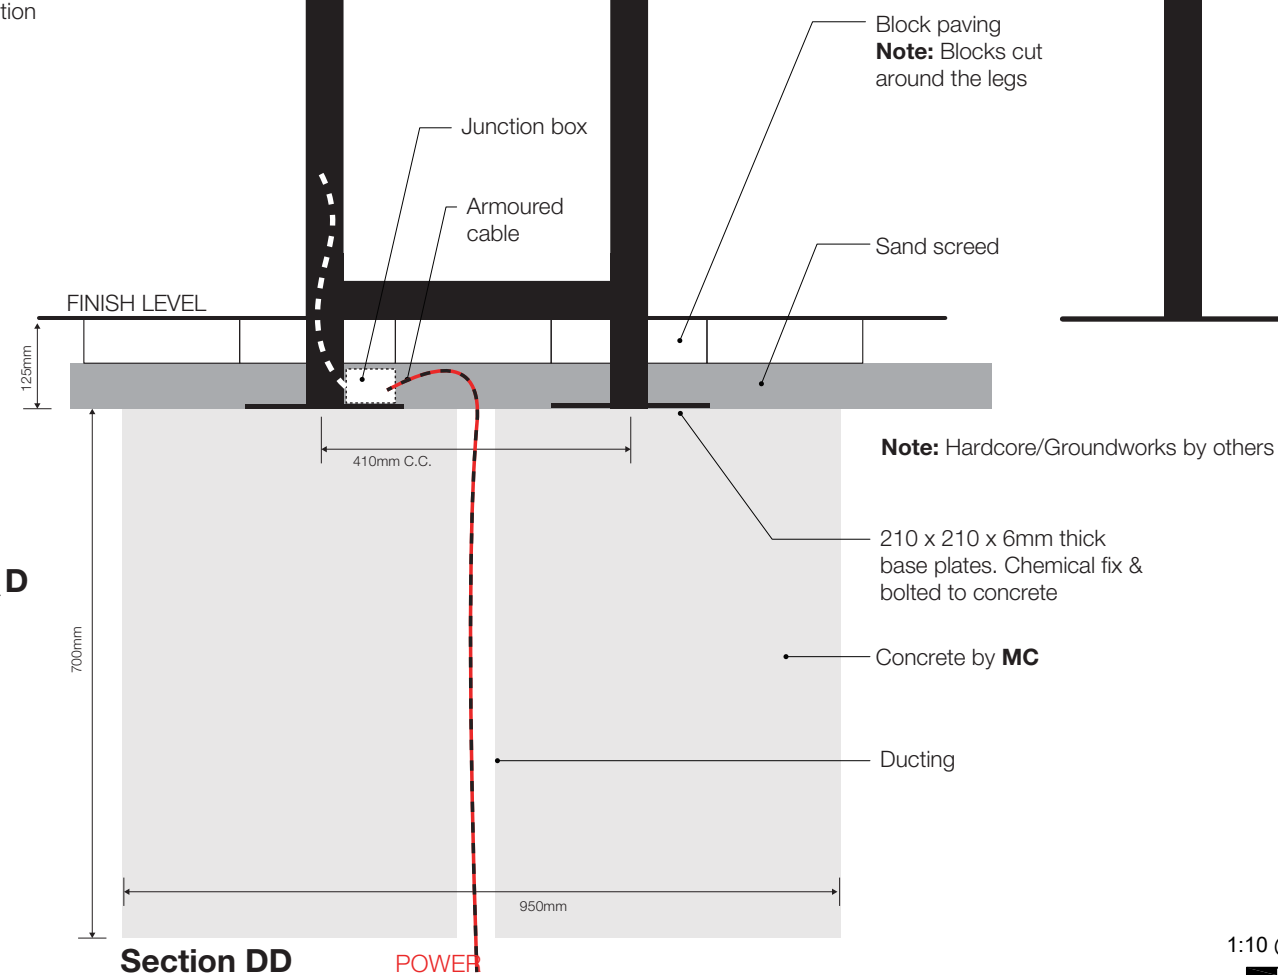


Note: Hardcore/Groundworks by others

- 210 x 210 x 6mm thick base plates. Chemical fix & bolted to concrete

— Concrete by **MC**

- Ducting

1:10 @ A3

 

All Final Surface finishing to be completed by Main contractor/Ground worker. Including any cutting in around signs at juncture points and adaptation of position if requested by Starbucks/Franchisee during inspection

NIS SIGNS

NIS Signs (Leicester) Ltd
51 Marlow Rd, Leicester, LE3 2BQ

0116 270 6228

@ info@signs-nis.co.uk

 www.signs-nis.co.uk

Client: Starbucks

Address: General Site

Drawing no: 20-000 - Beacon 62 Huyton

Job location: Jobs/Starbucks/Beacon 62 Huyton/Drawings

Drawn by: JE



Rev: 0

Date: 07/07/21



Revision notes: 0) Initial issue

All site dimensions to be verified prior to manufacture.

Do not scale from this drawing Copyright 2019.
This document is the property of NIS Signs
and must not be used, reproduced or disclosed
to any persons without the written consent of NIS Signs.

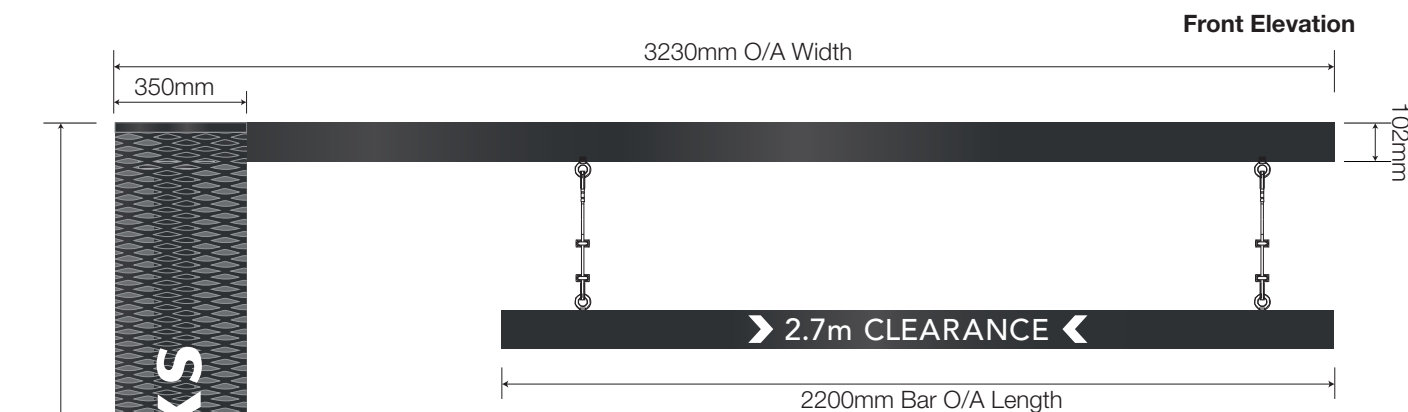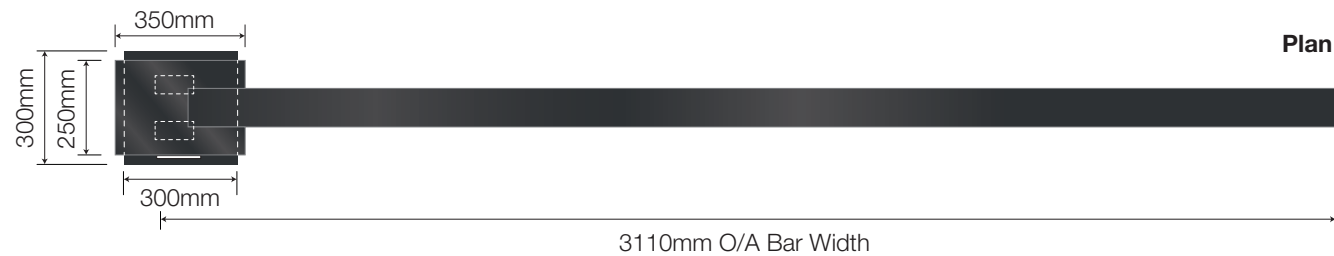

- 3 Clearance Bar - 1:20**
1 Off, Clearance Bar consisting of folded aluminium box section frame work c/w Ormiston wire and Height restriction bar finished Black Grey, RAL 7021 with reflective white vinyl.
Brera mesh all finished Black Grey, RAL 7021 cut and folded to and wrapped around frame c/w individual 33mm thick opal acrylic illuminated White letters with black edges to read 'Starbucks'.

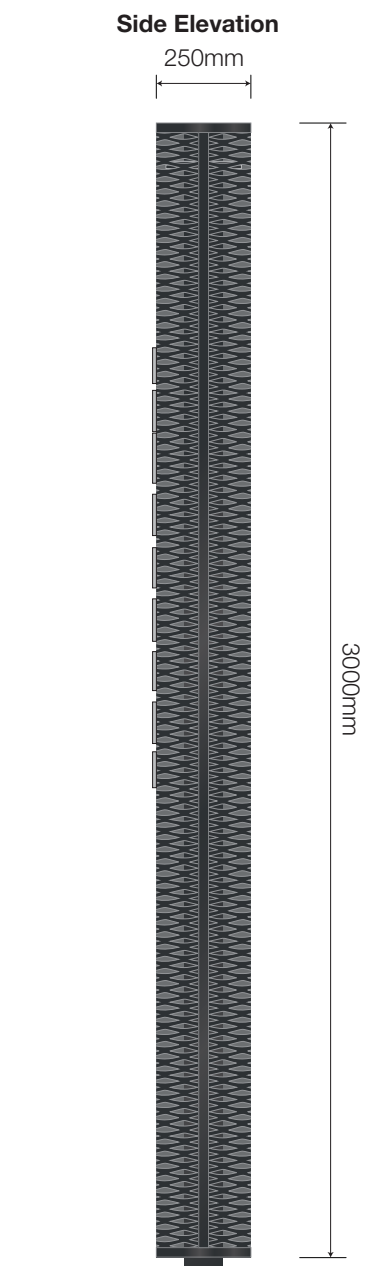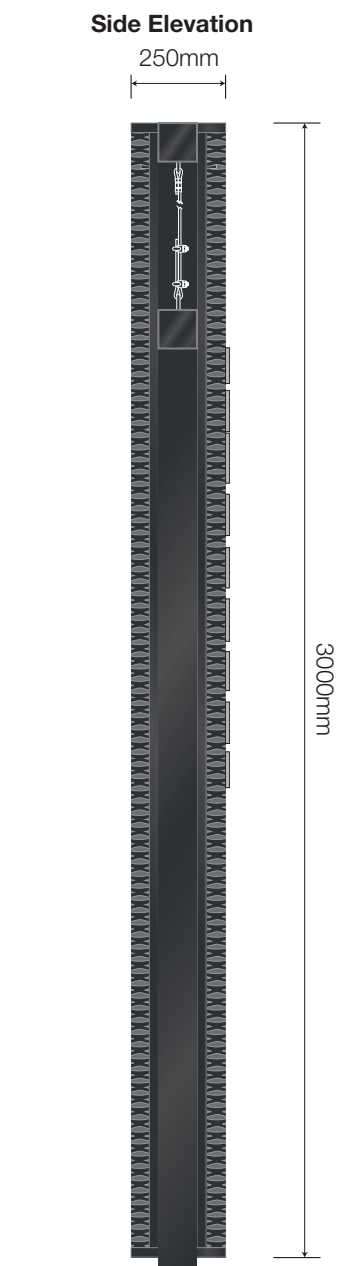

Note: Orientation to be confirmed on-site

NIS SIGNS
NIS Signs (Leicester) Ltd
51 Marlow Rd, Leicester, LE3 2BQ

☎ 0116 270 6228
@ info@signs-nis.co.uk
🌐 www.signs-nis.co.uk



Client: Starbucks
Address: General Site

Drawing no: 20-000 - Beacon 62 Huyton
Job location: Jobs/Starbucks/Beacon 62 Huyton/Drawings

Drawn by: JE
Rev: 0
Date: 07/07/21


Revision notes: 0) Initial issue

All site dimensions to be verified prior to manufacture.
Do not scale from this drawing Copyright 2019.
This document is the property of NIS Signs
and must not be used, reproduced or disclosed
to any persons without the written consent of NIS Signs.

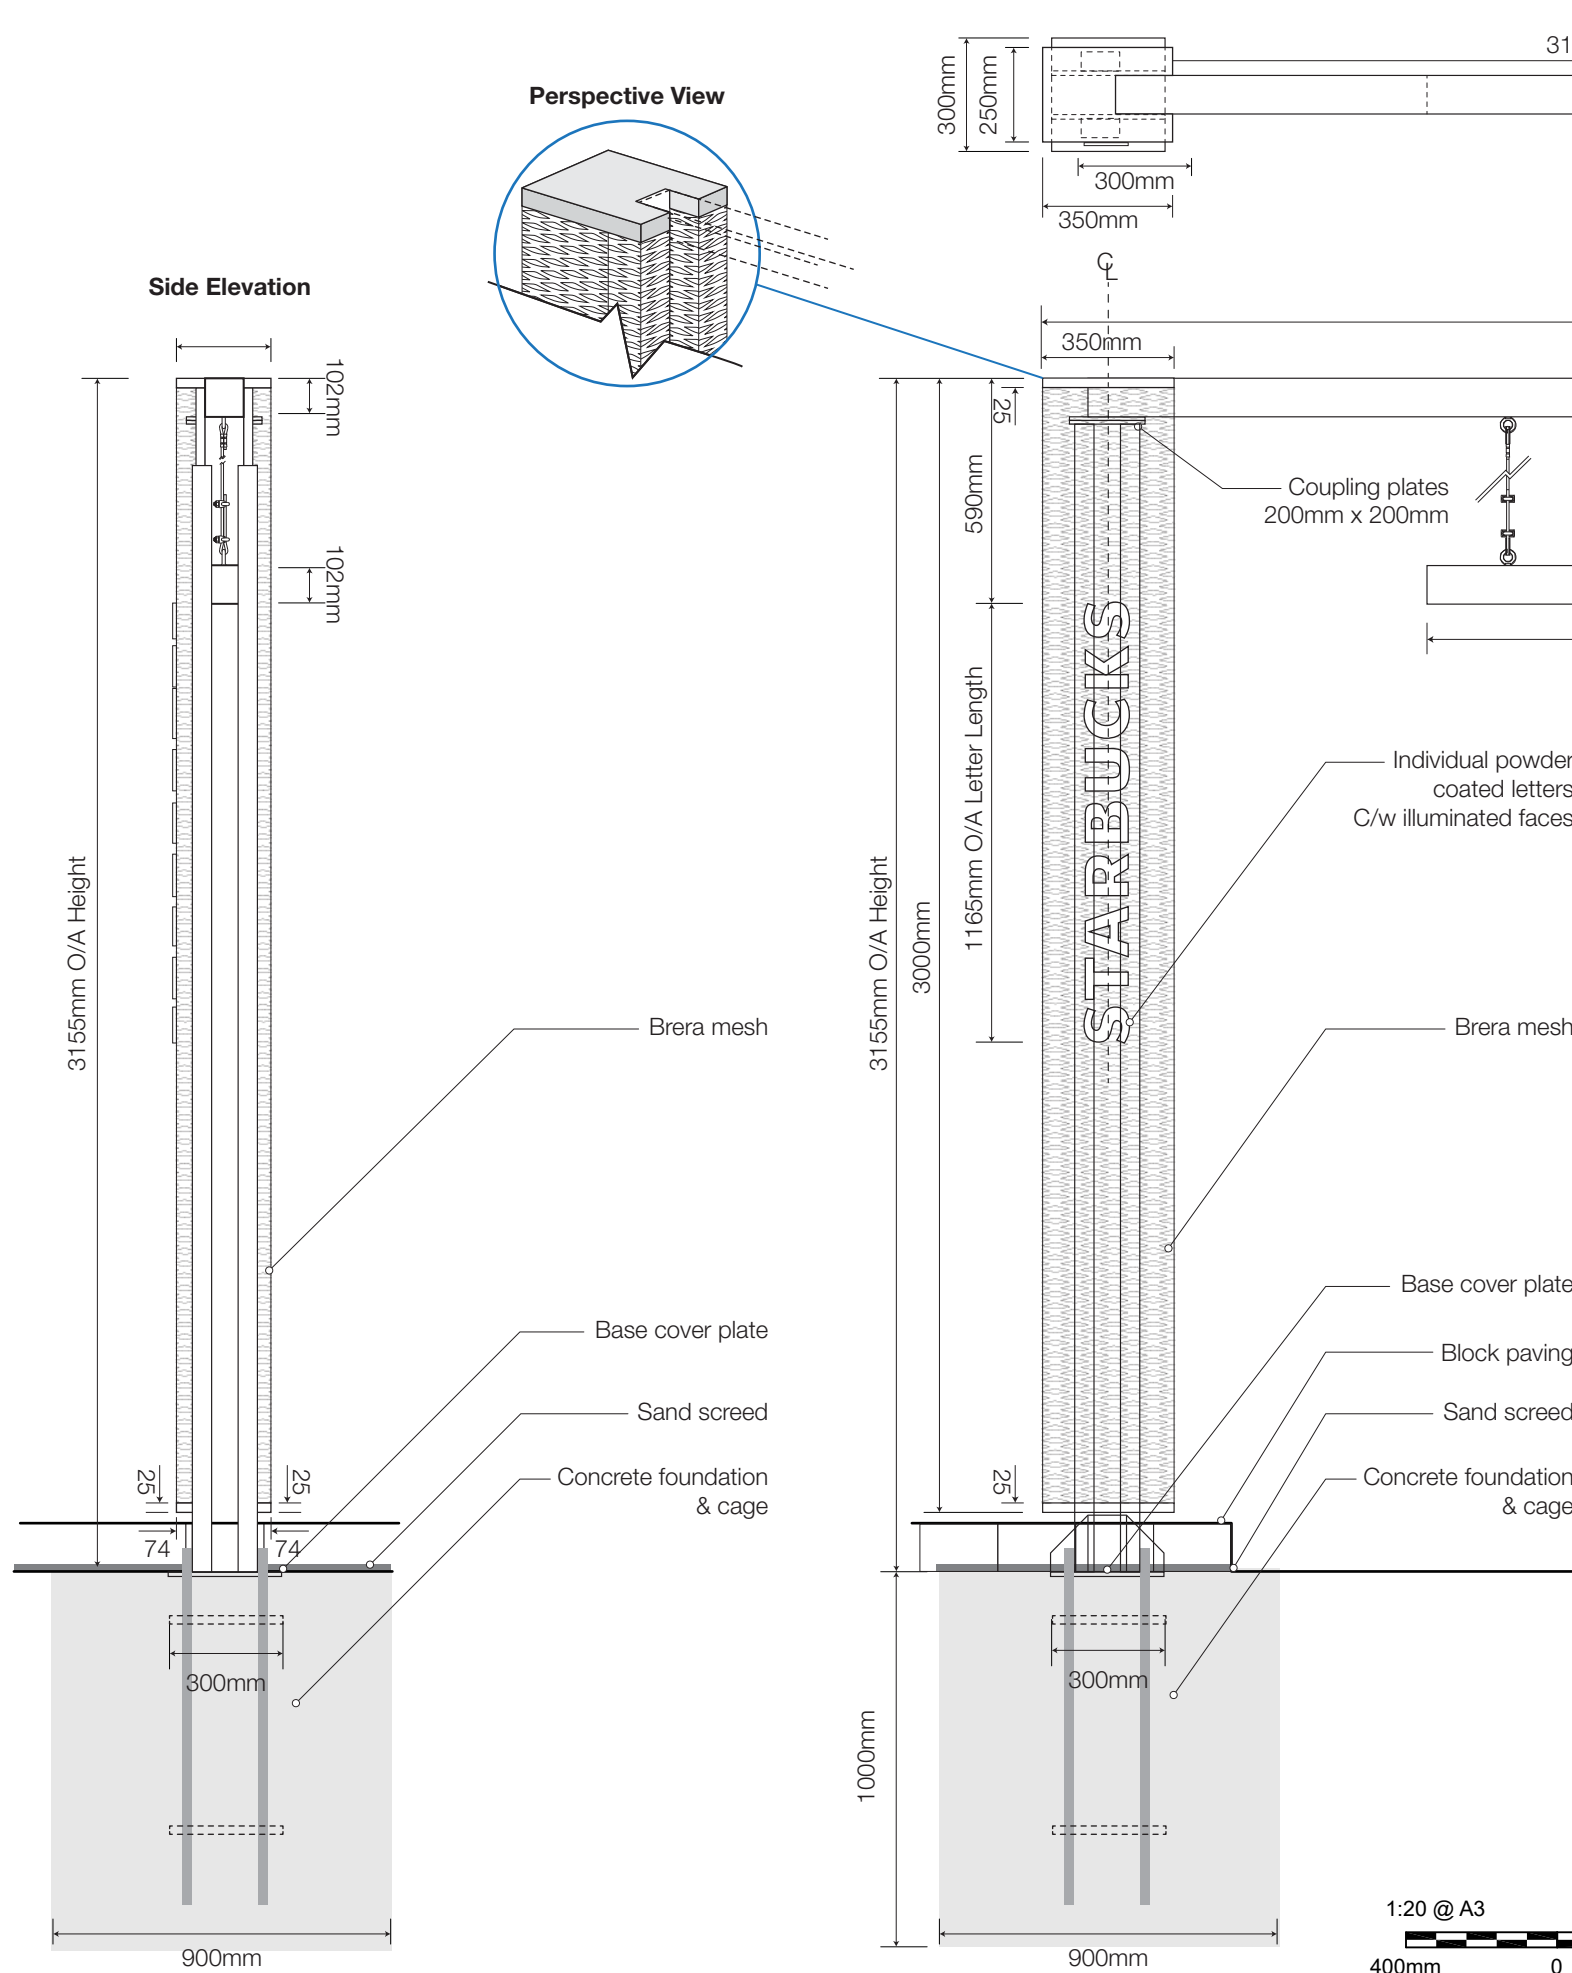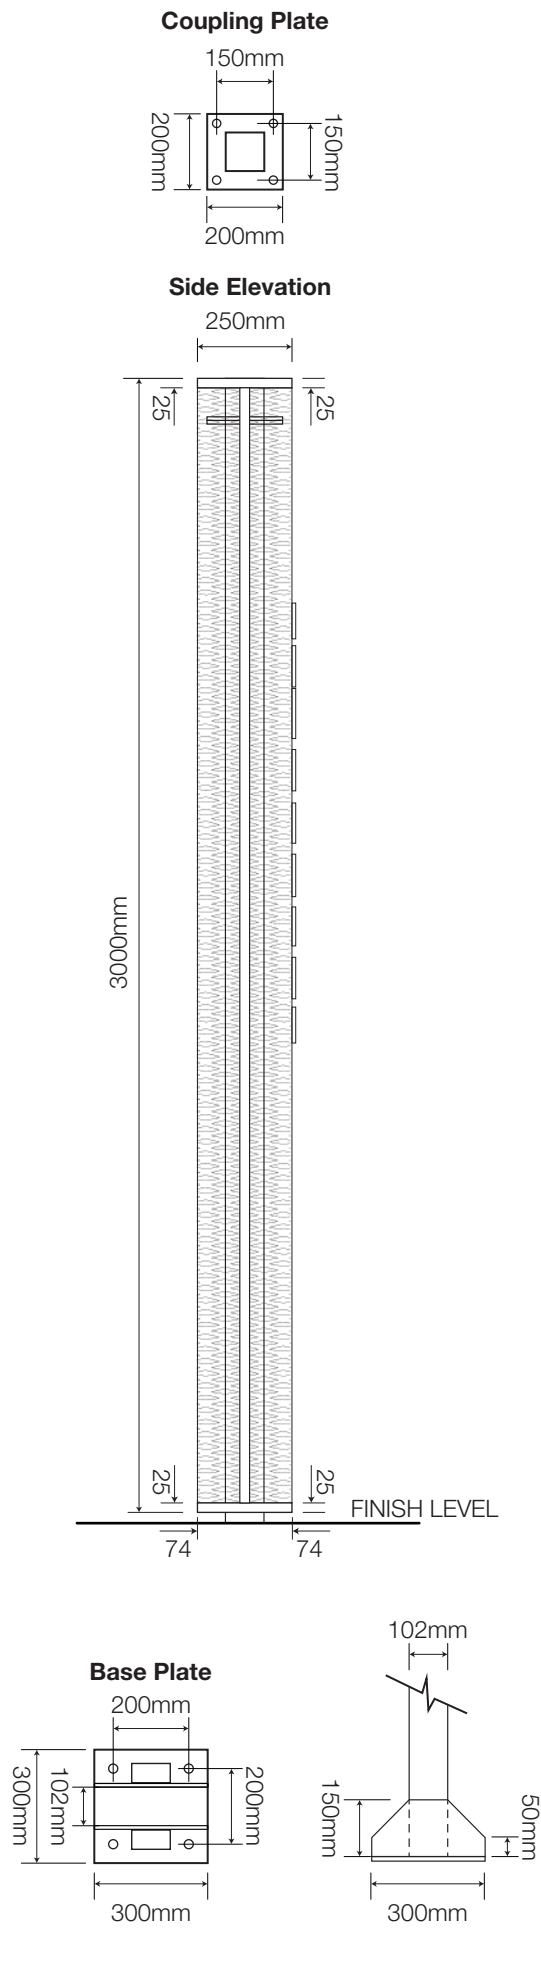


Note: Orientation to be confirmed on-site


Letter construction detail Clearance Bar & Order Canopy
REVISED 06/05/20

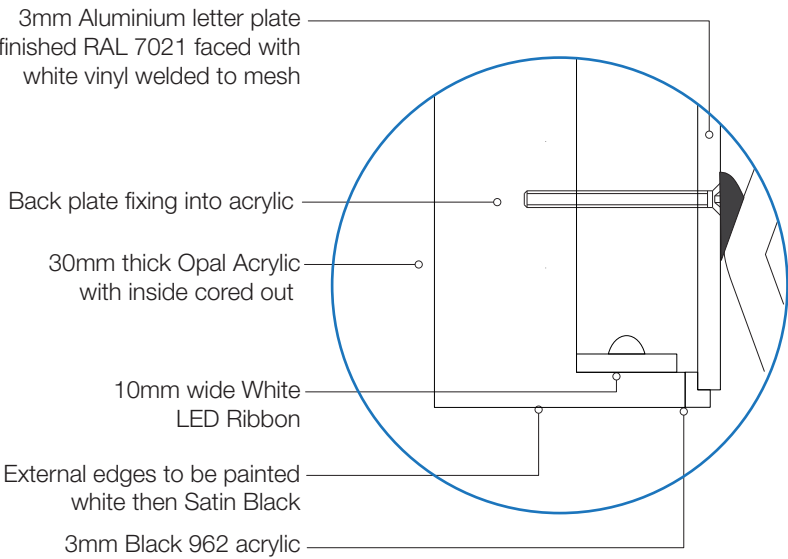

Clearance Bar Base/Cage Details 1:10

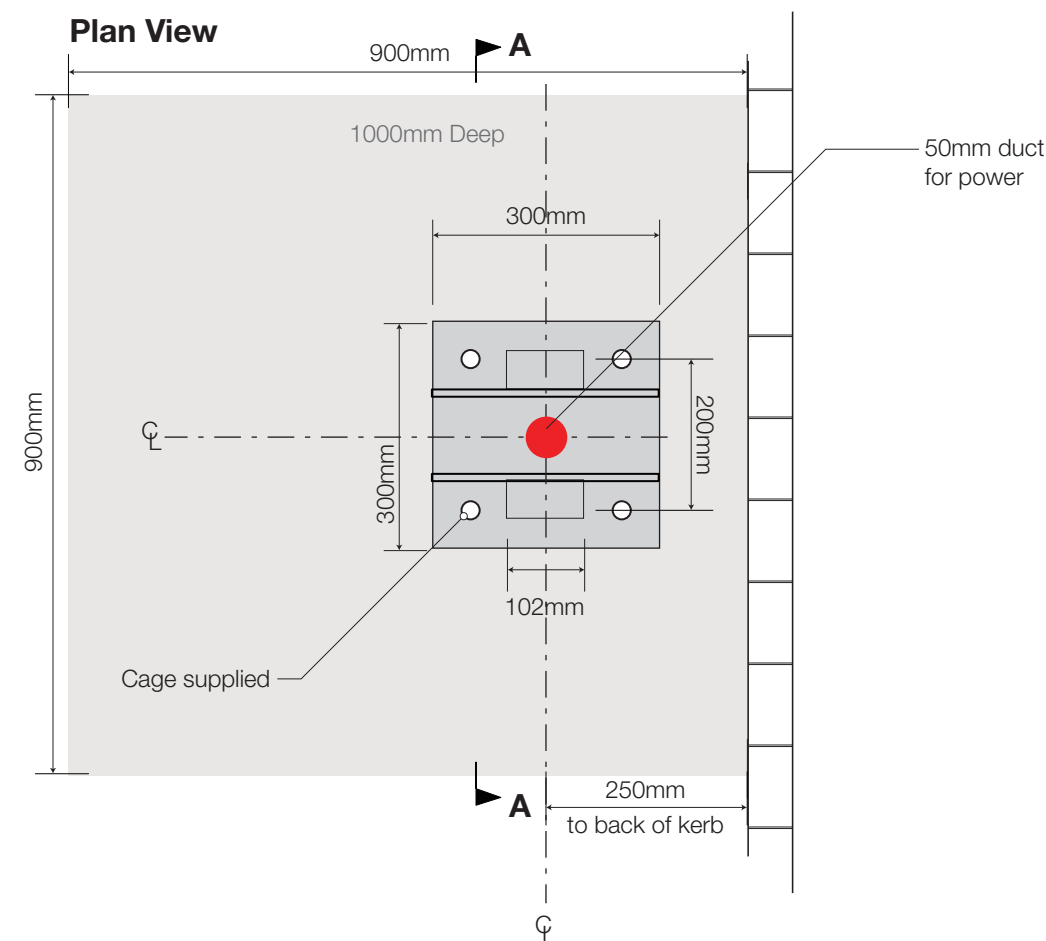

Sectional View AA 1:10

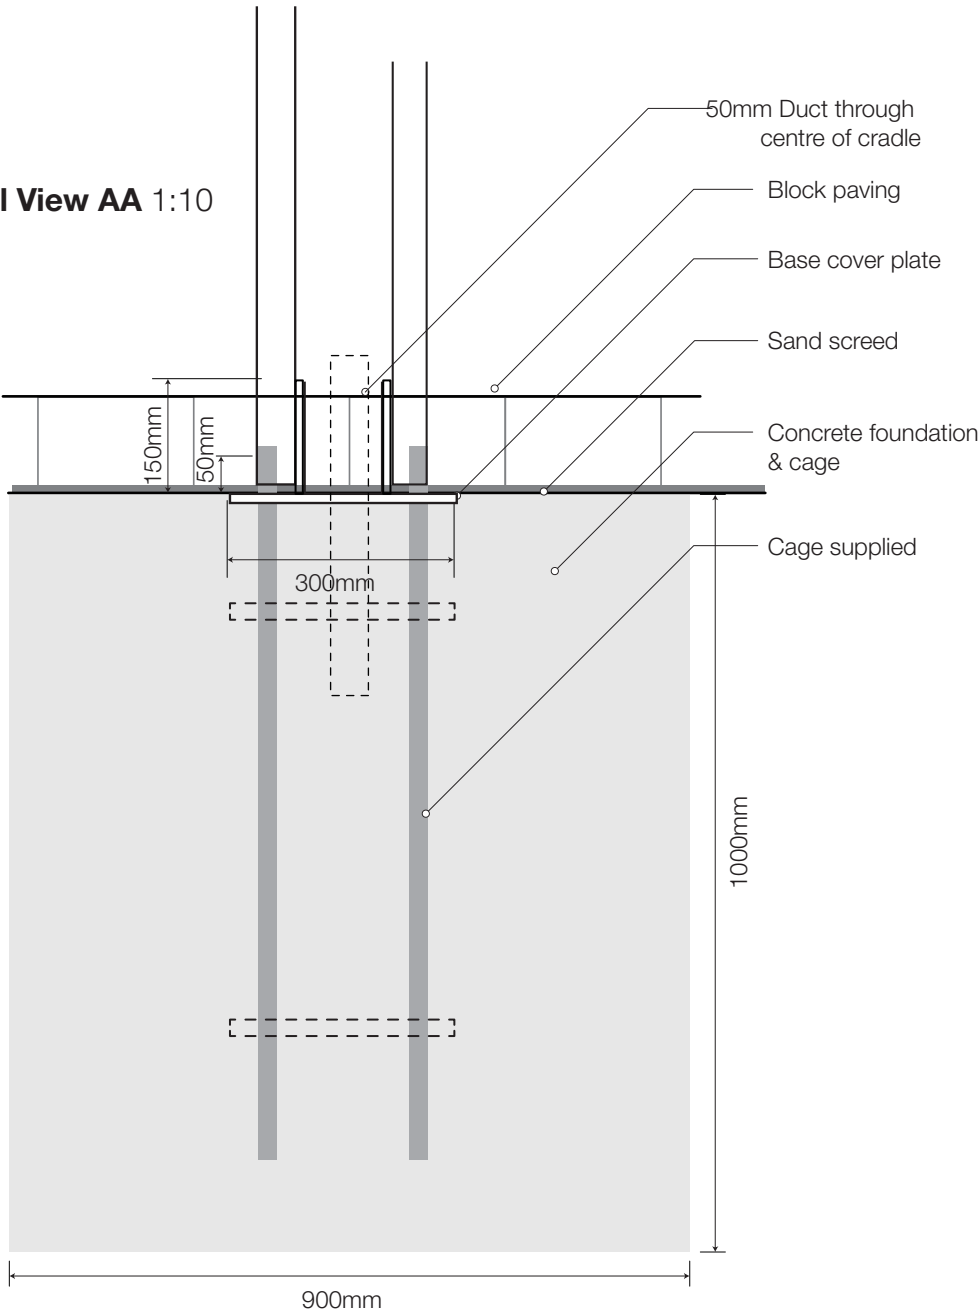

Note: Orientation to be confirmed on-site


1:10 @ A3



4

Preview Menu Board - 1:20


1 Off, Welded aluminium finished RAL 7021, Black Grey, 10% sheen internally illuminated by LEDs.

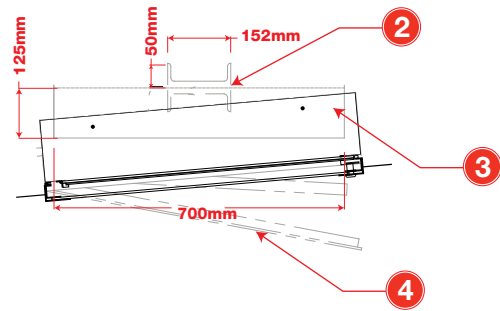

Key

- 1 19mm Steel Base Plate with 18degree holes
Pattern rotated for 15degree through 3degree position
- 2 Two, C6x10.5 Steel Posts
- 3 Two, 127mm x 76mm x 6.35mm Steel support angles
(Bolted to welded 6.35mm Steel Crossbars)
- 4 One, extruded aluminium menu board. One split panel
lightbox. Two 635mm x 466.72mm Graphics.
All graphic assemblies shifted 6.35mm to right
standard LED tube lighting, side locks.
Clear acrylic face panel.
- 5 Welded aluminium base cover

1 Door Menu Pad Details Plan View

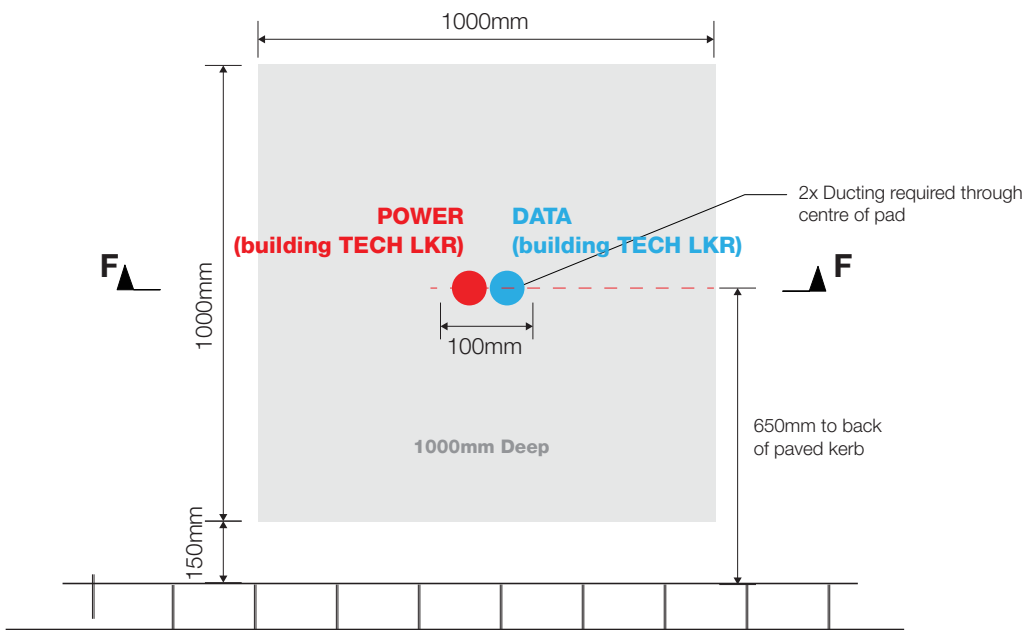

Example Pre Menu Board

1:20 @ A3



NIS SIGNS

NIS Signs (Leicester) Ltd
51 Marlow Rd, Leicester, LE3 2BQ

0116 270 6228
info@signs-nis.co.uk
www.signs-nis.co.uk

Client: Starbucks

Address: General Site

Drawing no: 20-000 - Beacon 62 Huyton

Job location: Jobs/Starbucks/Beacon 62 Huyton/Drawings

Drawn by: JE

Rev: 0

Date: 07/07/21

Revision notes: 0) Initial issue

All site dimensions to be verified prior to manufacture.
Do not scale from this drawing Copyright 2019.
This document is the property of NIS Signs
and must not be used, reproduced or disclosed
to any persons without the written consent of NIS Signs.

5


Starbucks EG Order Canopy - 1:20

1 Off, 3300mm High metal canopy with integrated LED lighting to roof, front and side mesh elements.


Consisting of folded aluminium frame work c/w Brera mesh all finished Black Grey, RAL 7021 cut and folded to house/ access the digital order screen (issued by others) and finished to match Black Grey, RAL 7021 c/w individual 30mm thick illuminated White faced acylic letters to read 'ORDER HERE' installed to leading edge.



Front Elevation

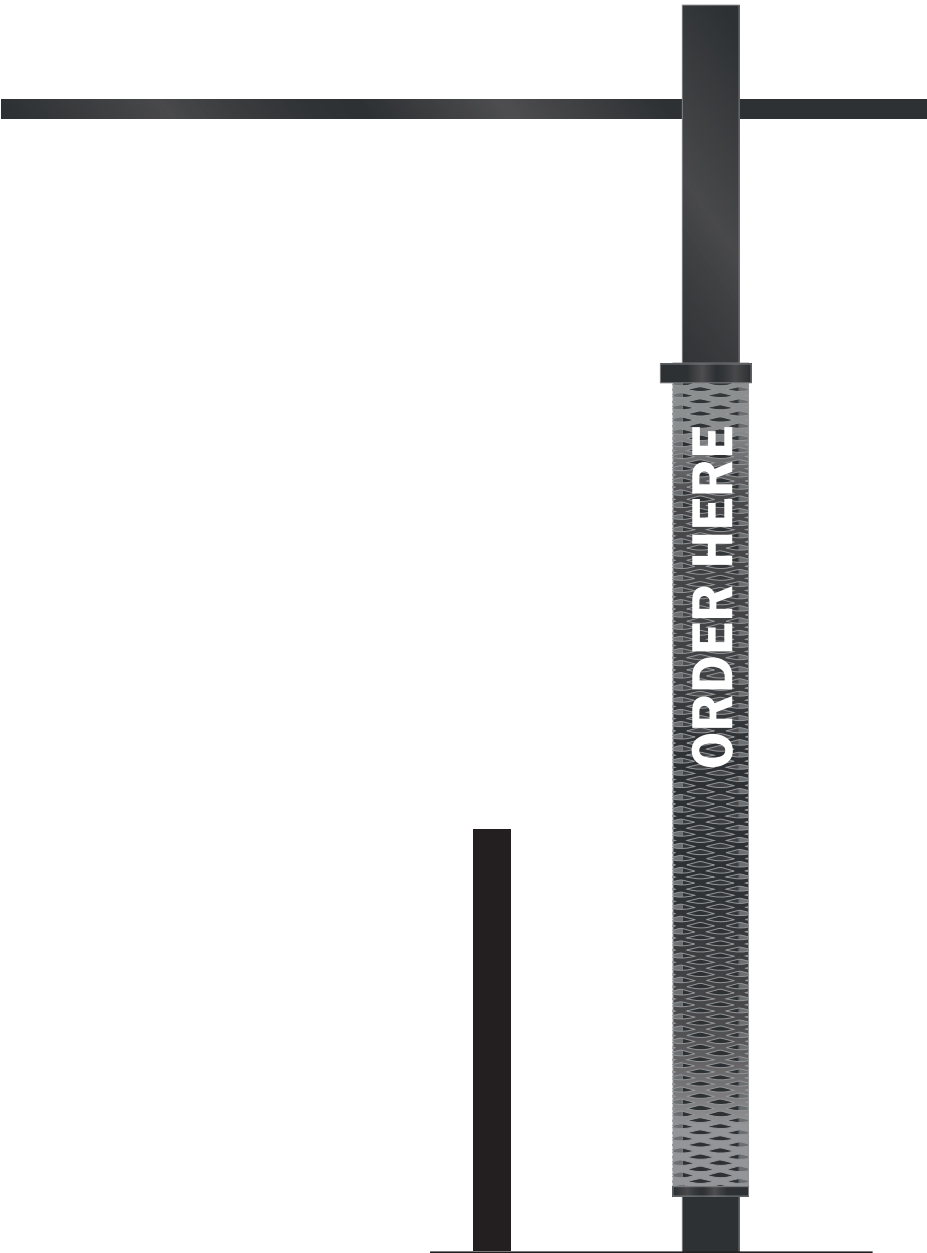

Side Elevation

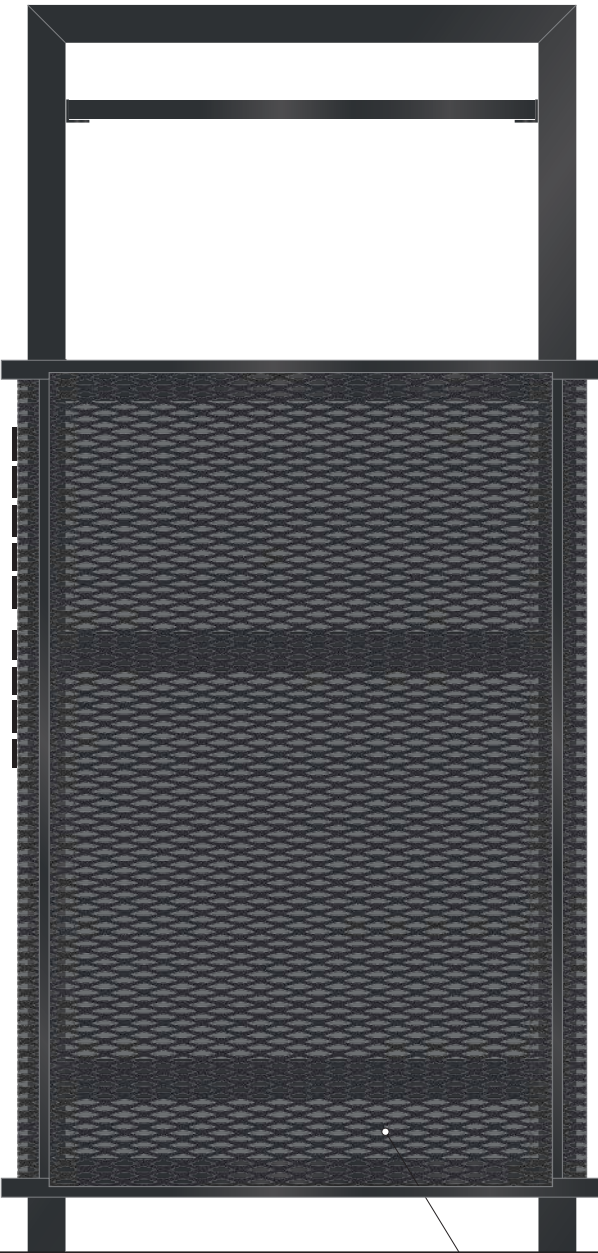

Rear Elevation

removeable rear mesh panel

1:20 @ A3



NIS SIGNS

NIS Signs (Leicester) Ltd
51 Marlow Rd, Leicester, LE3 2BQ

☎ 0116 270 6228
@ info@signs-nis.co.uk
🌐 www.signs-nis.co.uk

Client: Starbucks

Address: General Site

Drawing no: 20-000 - Beacon 62 Huyton

Job location: Jobs/Starbucks/Beacon 62 Huyton/Drawings



Drawn by: JE

Rev: 0



Date: 07/07/21

Revision notes: 0) Initial issue


All site dimensions to be verified prior to manufacture.
Do not scale from this drawing Copyright 2019.
This document is the property of NIS Signs
and must not be used, reproduced or disclosed
to any persons without the written consent of NIS Signs.

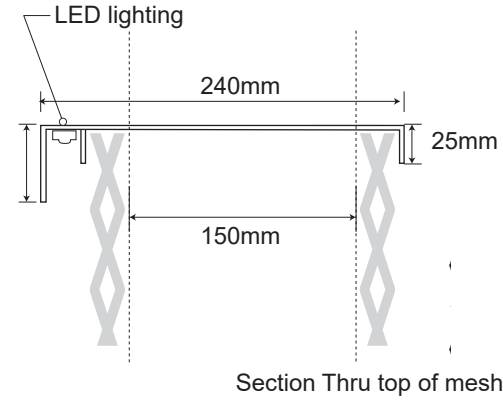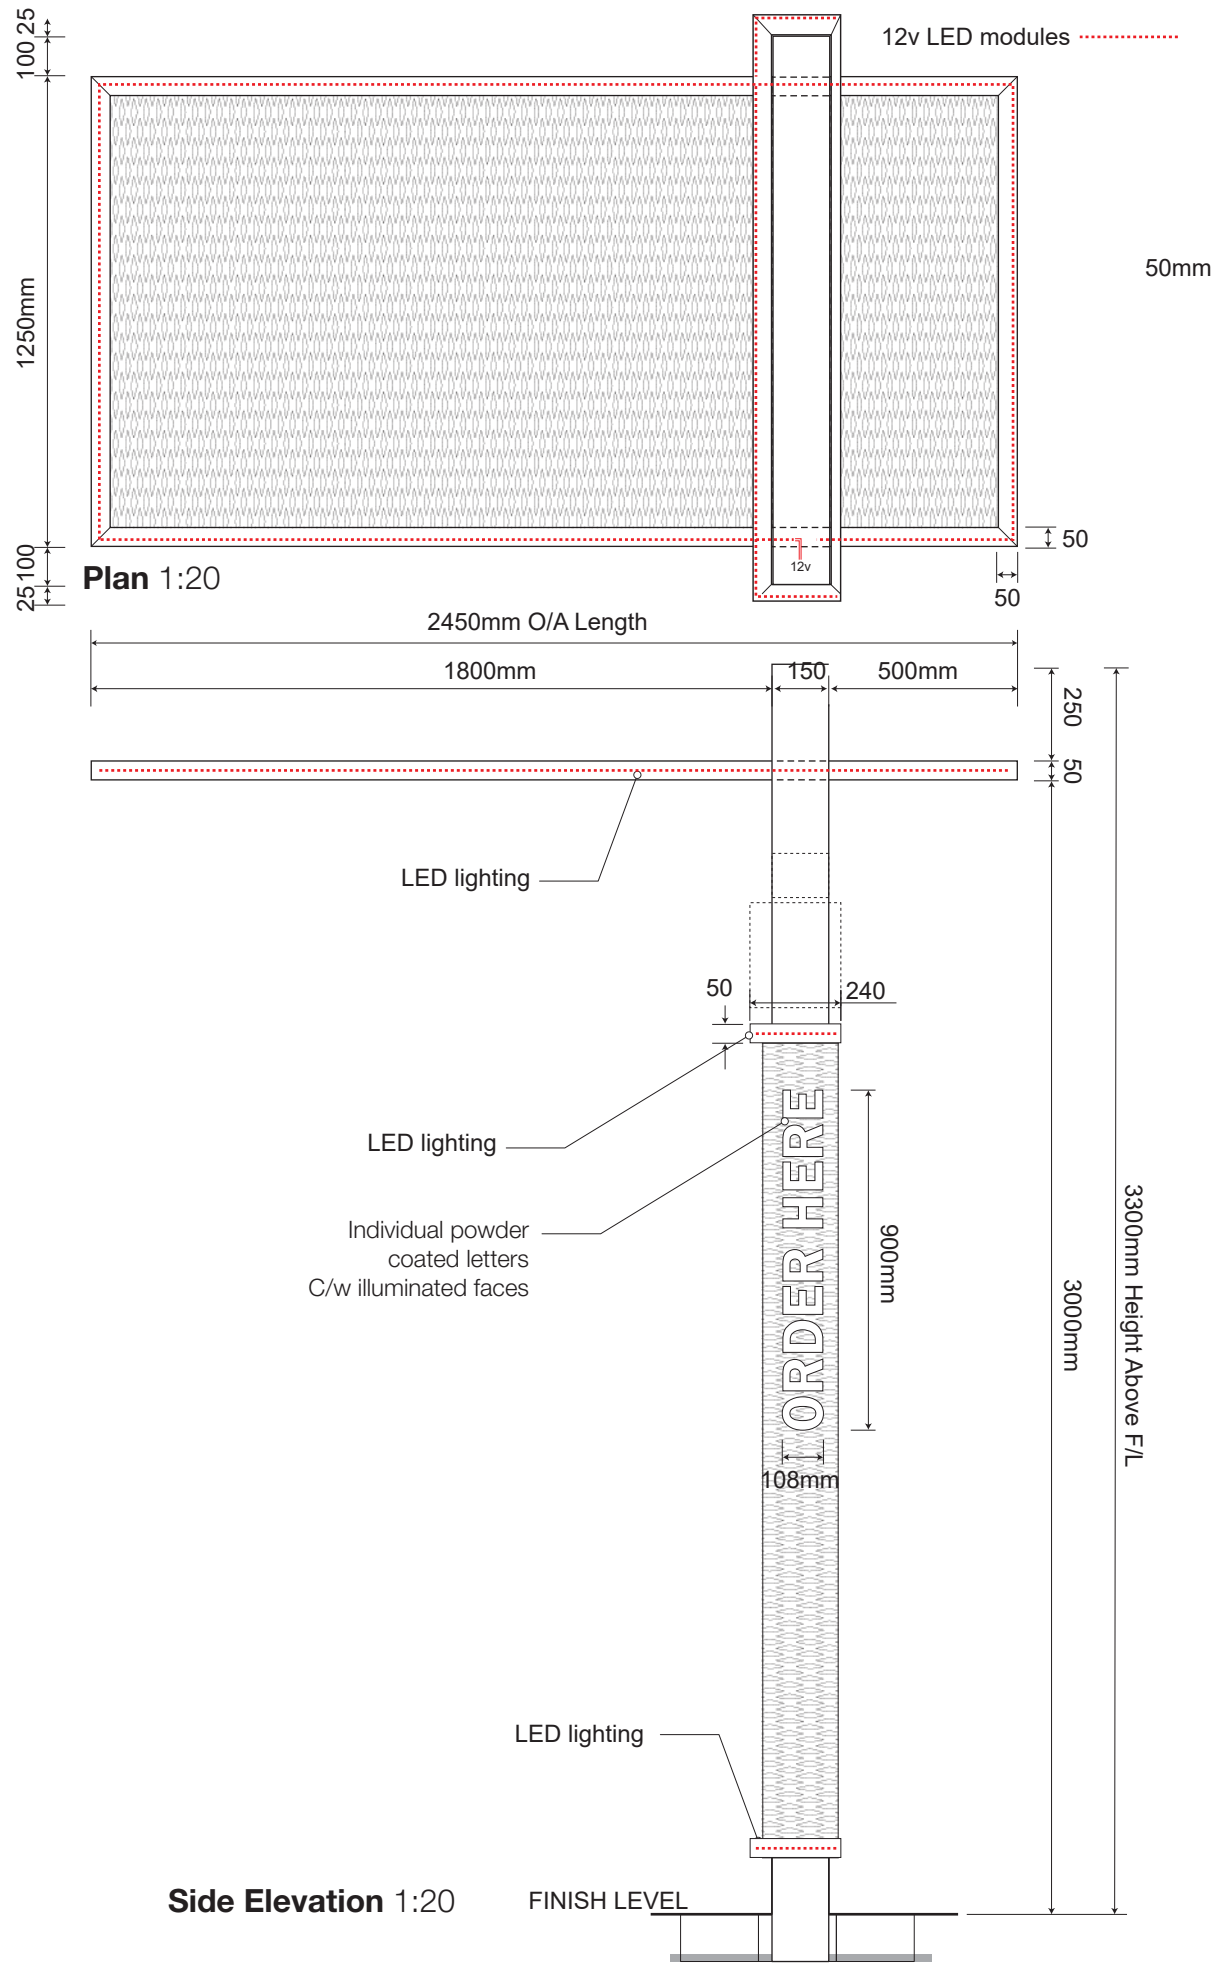


Section Thru A-A 1:20

 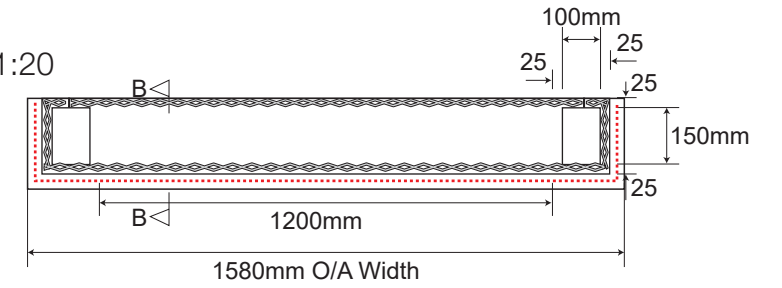

Front Elevation 1:20

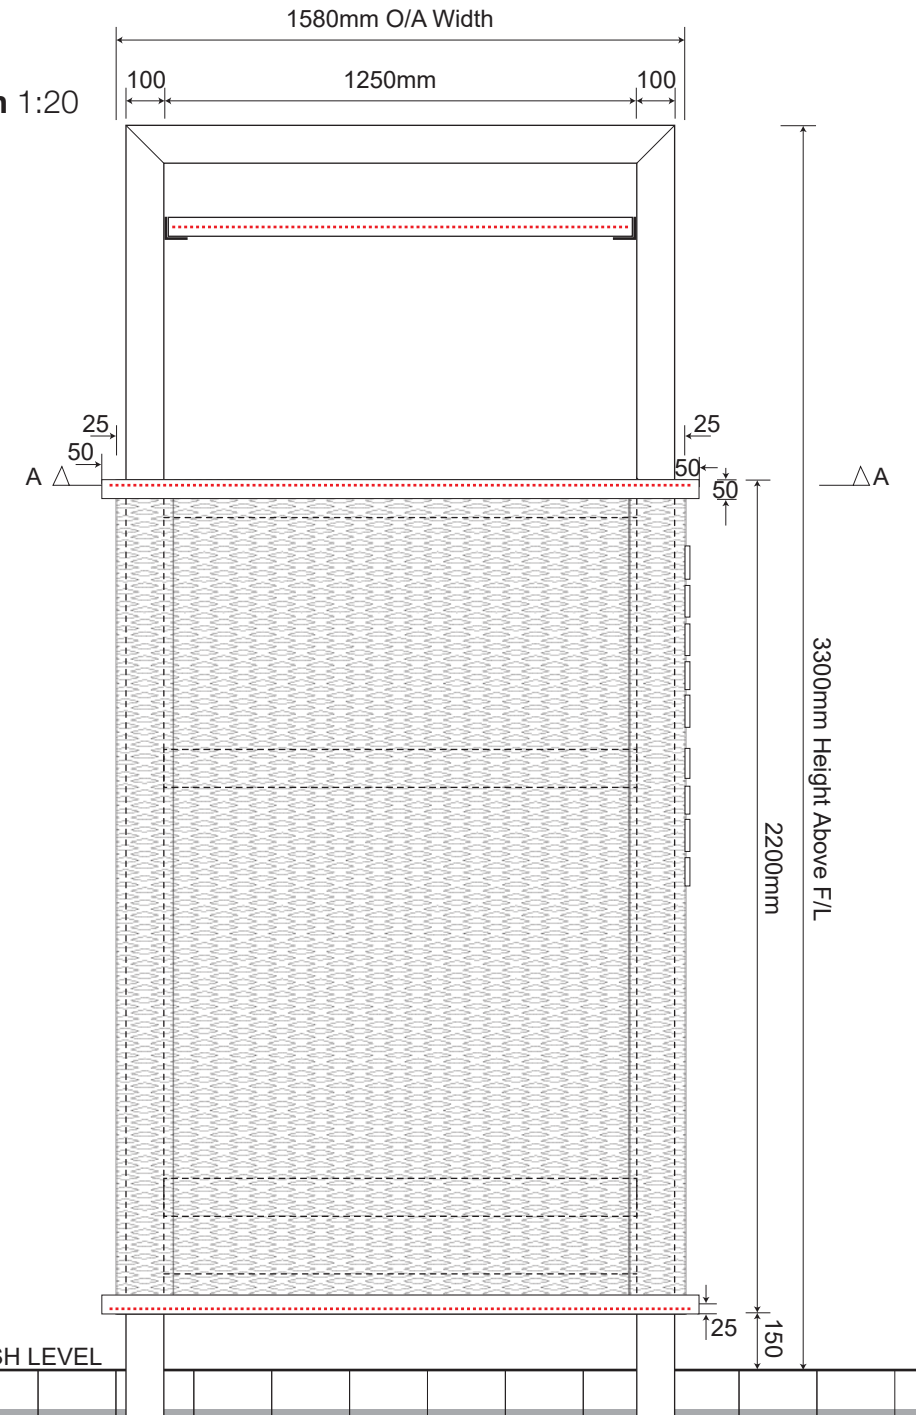

Letter construction detail Clearance Bar & Order Canopy
REVISED 06/05/20

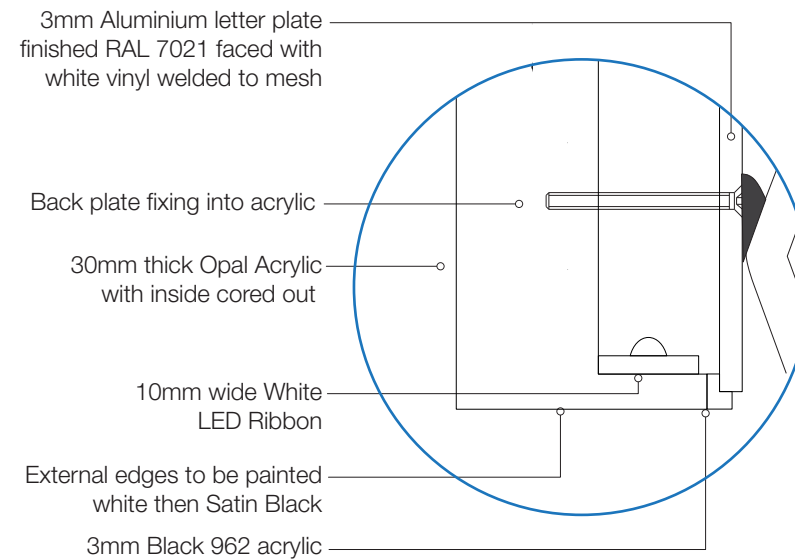

NIS SIGNS

NIS Signs (Leicester) Ltd
51 Marlow Rd, Leicester, LE3 2BQ

☎ 0116 270 6228
✉ info@signs-nis.co.uk
🌐 www.signs-nis.co.uk

Client: Starbucks

Address: General Site

Drawing no: 20-000 - Beacon 62 Huyton

Job location: Jobs/Starbucks/Beacon 62 Huyton/Drawings

Drawn by: JE

Rev: 0



Date: 07/07/21

Revision notes: 0) Initial issue

All site dimensions to be verified prior to manufacture.
Do not scale from this drawing Copyright 2019.
This document is the property of NIS Signs
and must not be used, reproduced or disclosed
to any persons without the written consent of NIS Signs.

EG Layout Q2-2020 revision
Order Canopy Base/Cage Details 1:10

All ducting 50mm Diameter
with draw wires to be left
1200mm long above finished surface

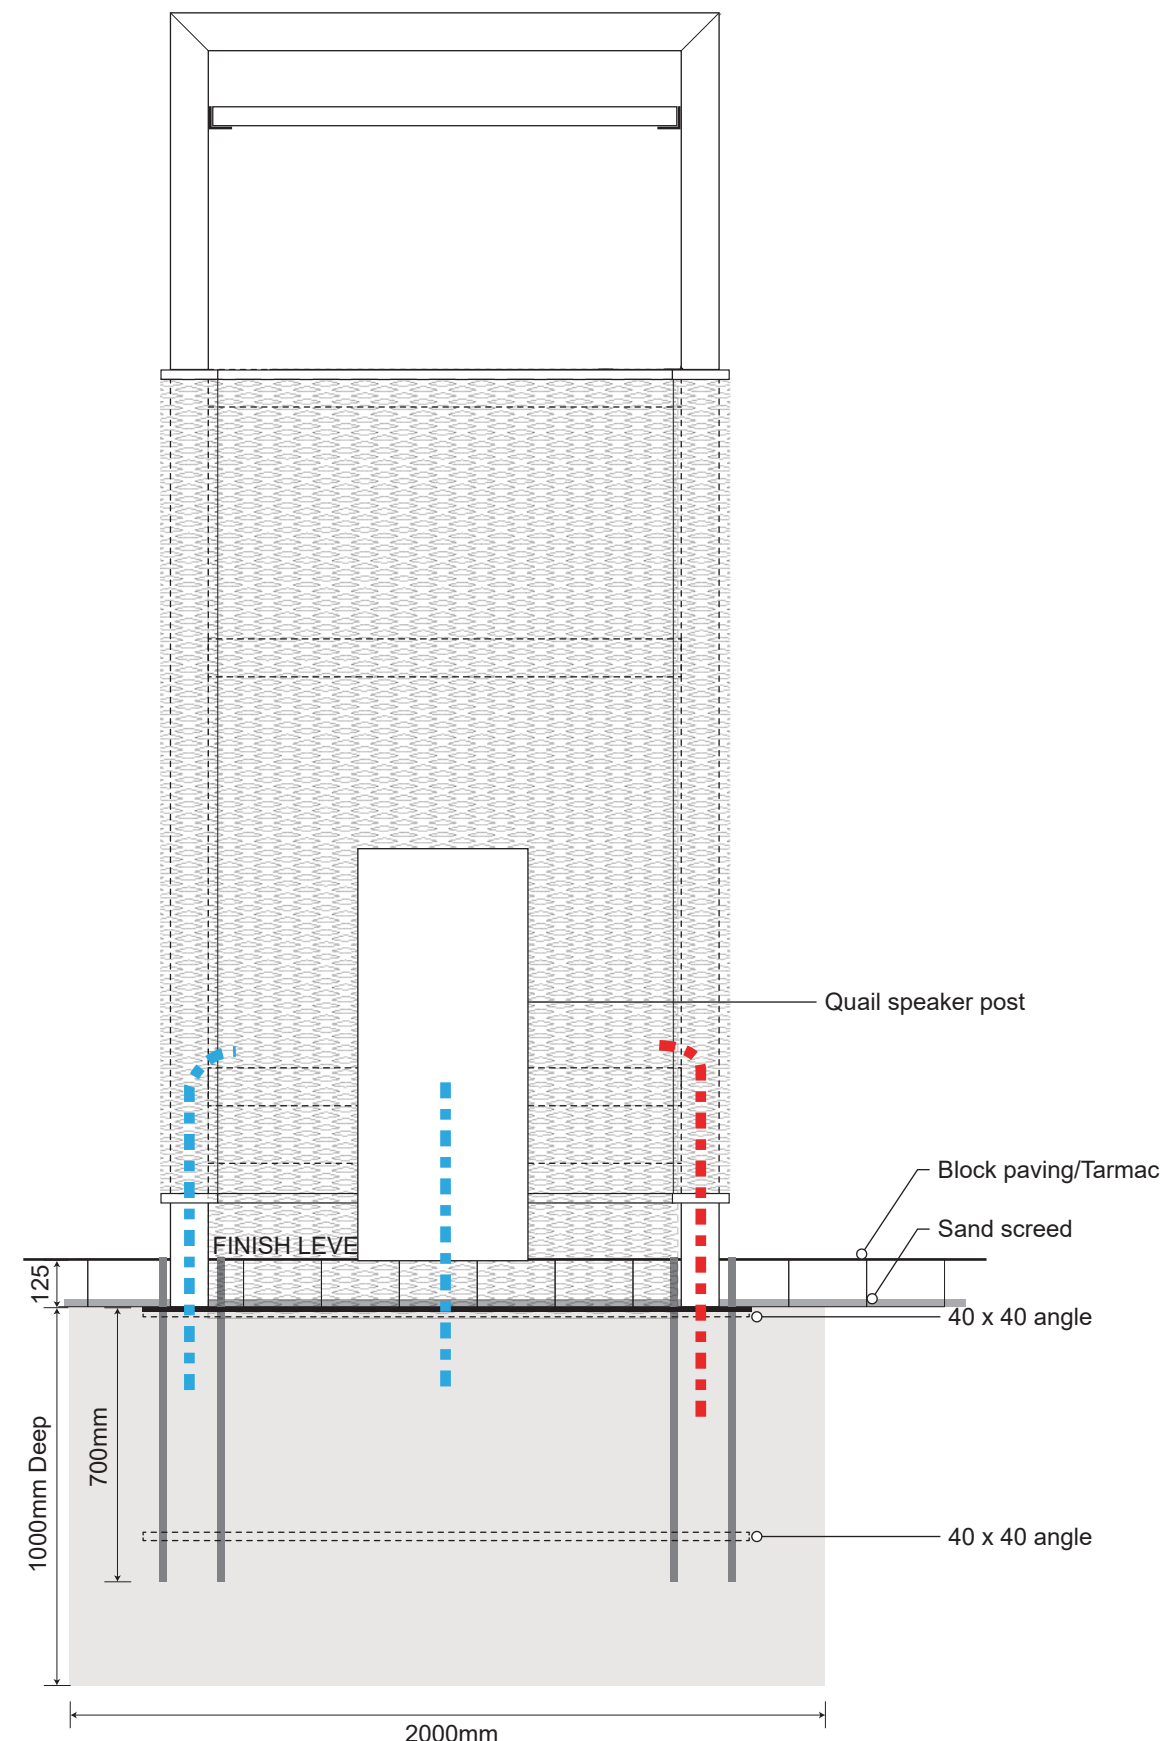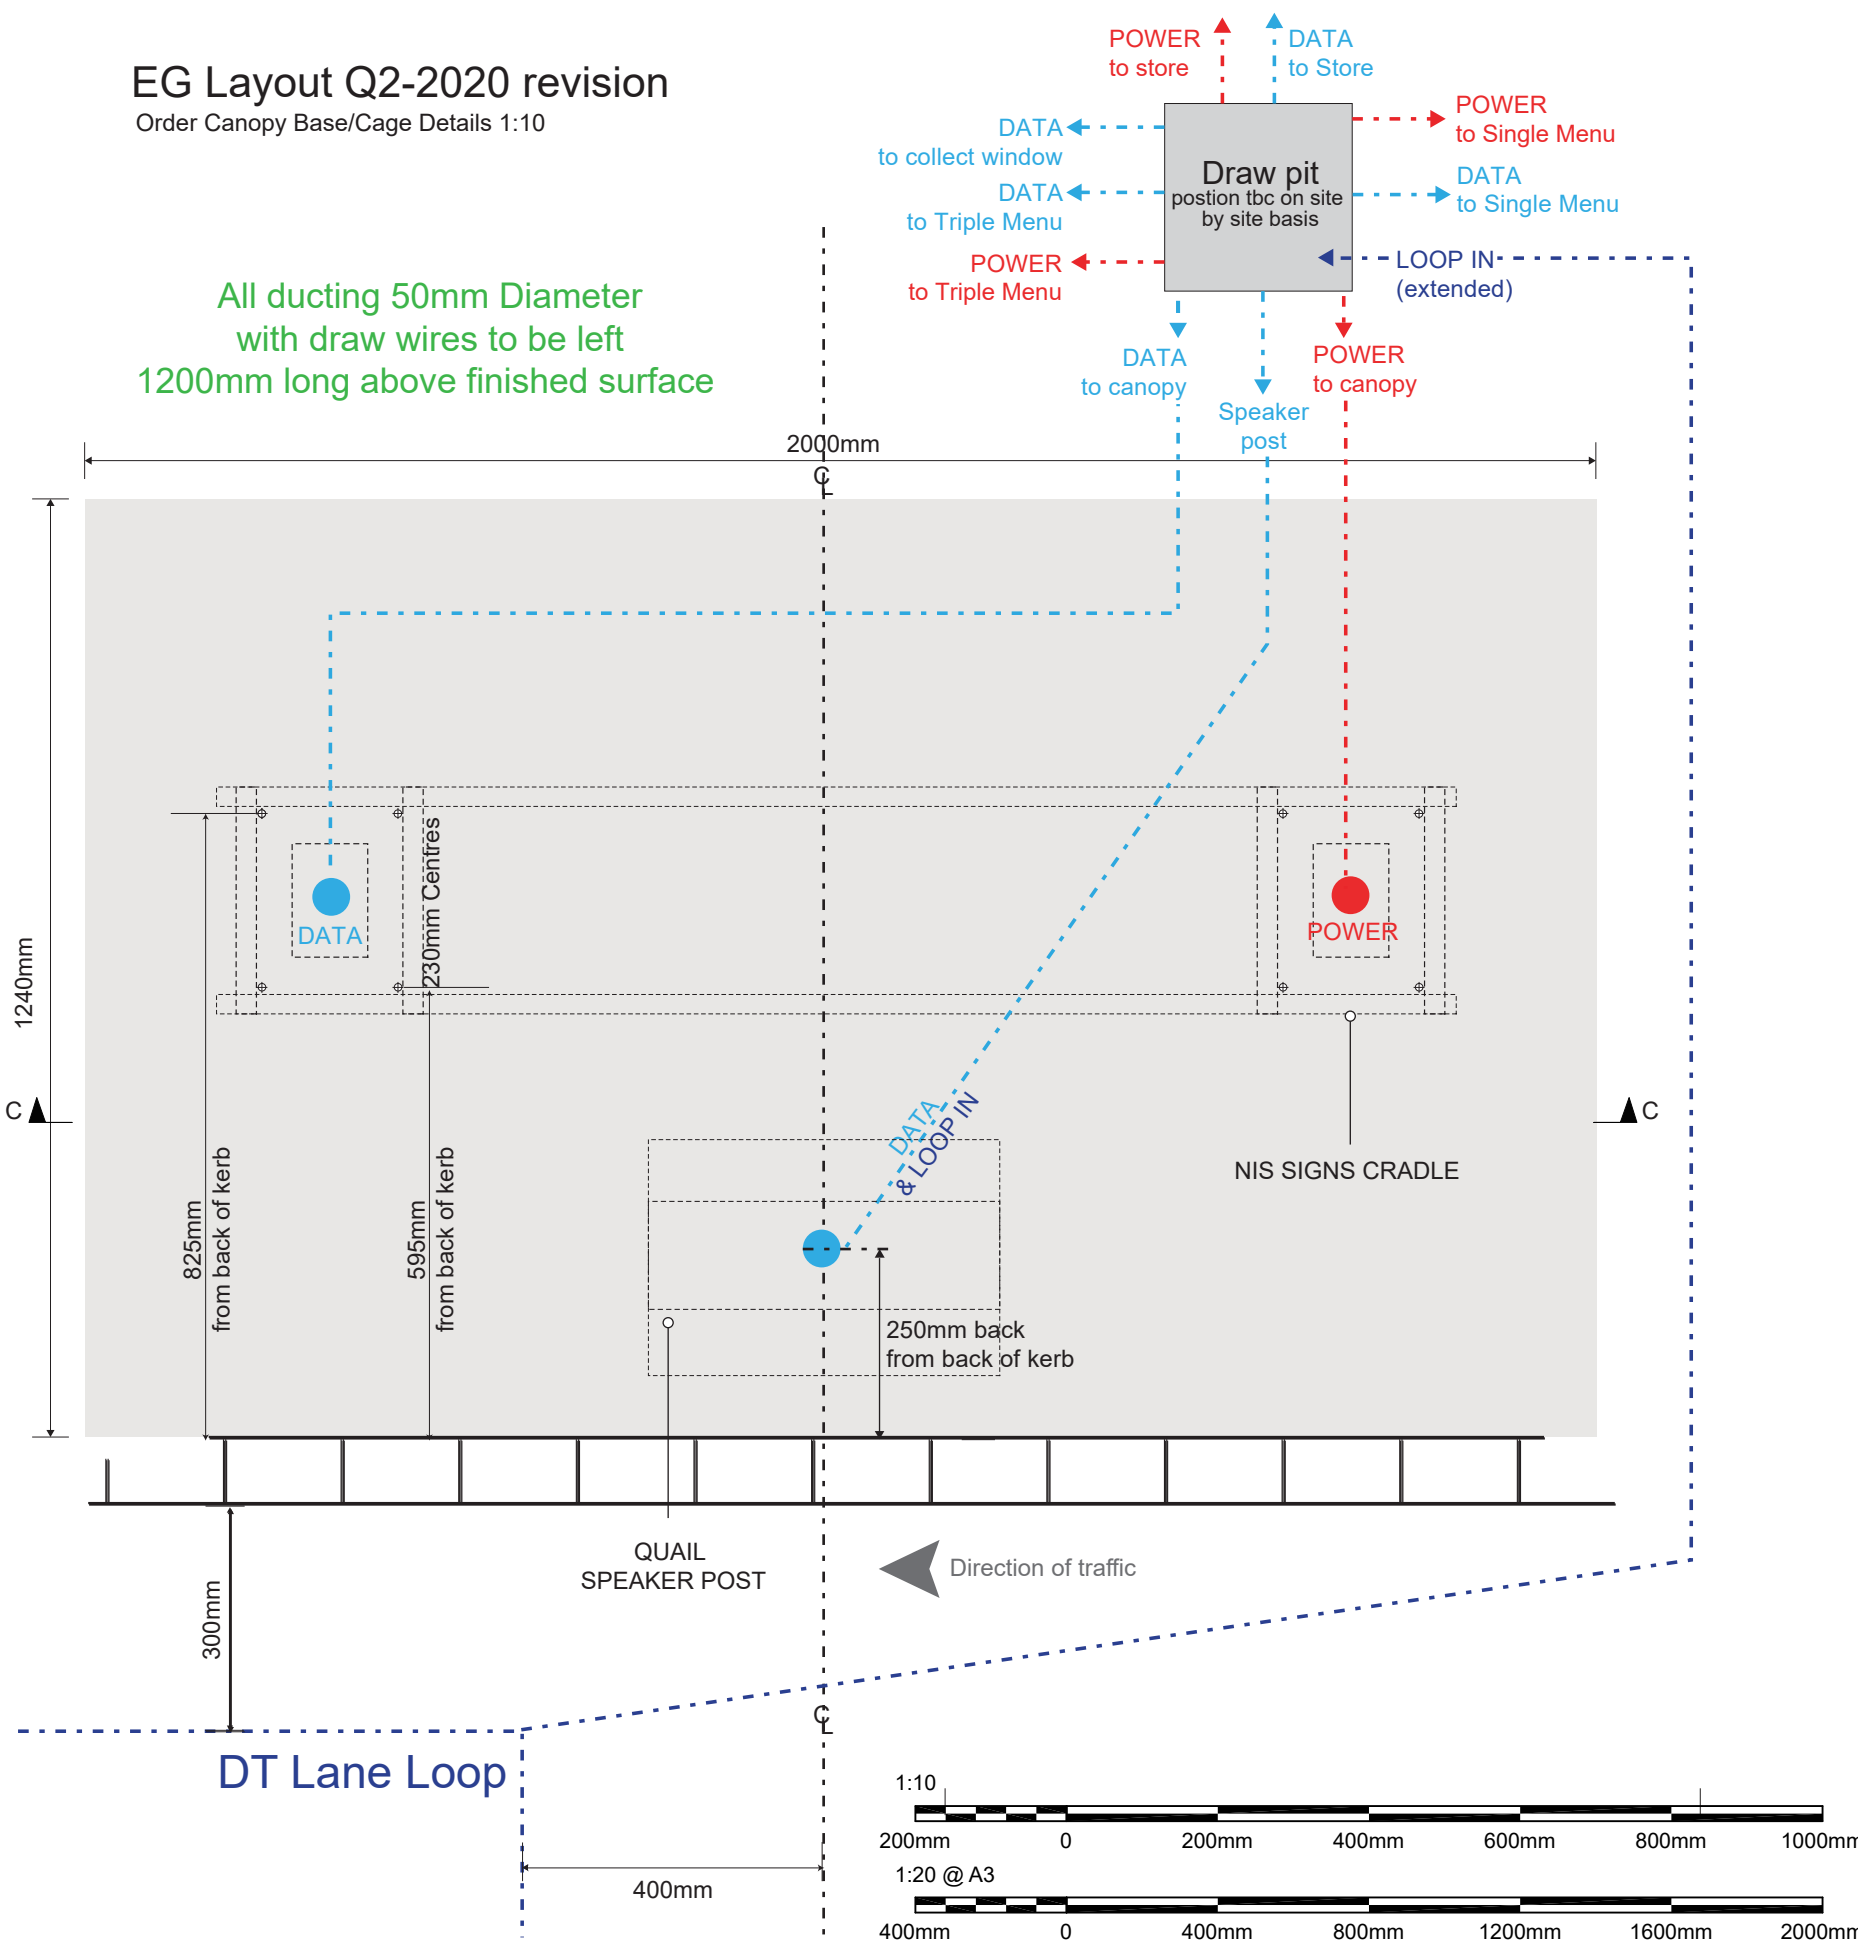



All Final Surface finishing to be completed by
Main contractor / Ground worker. Including any cutting in
around signpost junction points and adaptation of
position if requested by Starbucks/ Franchisee during inspection

Client: Starbucks	Drawing no: 20-000 - Beacon 62 Huyton		
Address: General Site	Job location: Jobs/Starbucks/Beacon 62 Huyton/Drawings		
Drawn by: JE	Rev: 0	Date: 07/07/21	


Revision notes: 0) Initial issue

All site dimensions to be verified prior to manufacture.
Do not scale from this drawing Copyright 2019.
This document is the property of NIS Signs
and must not be used, reproduced or disclosed
to any persons without the written consent of NIS Signs.


6 5 Panel Menu Boards - 1:20

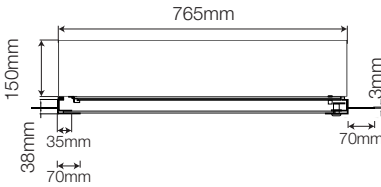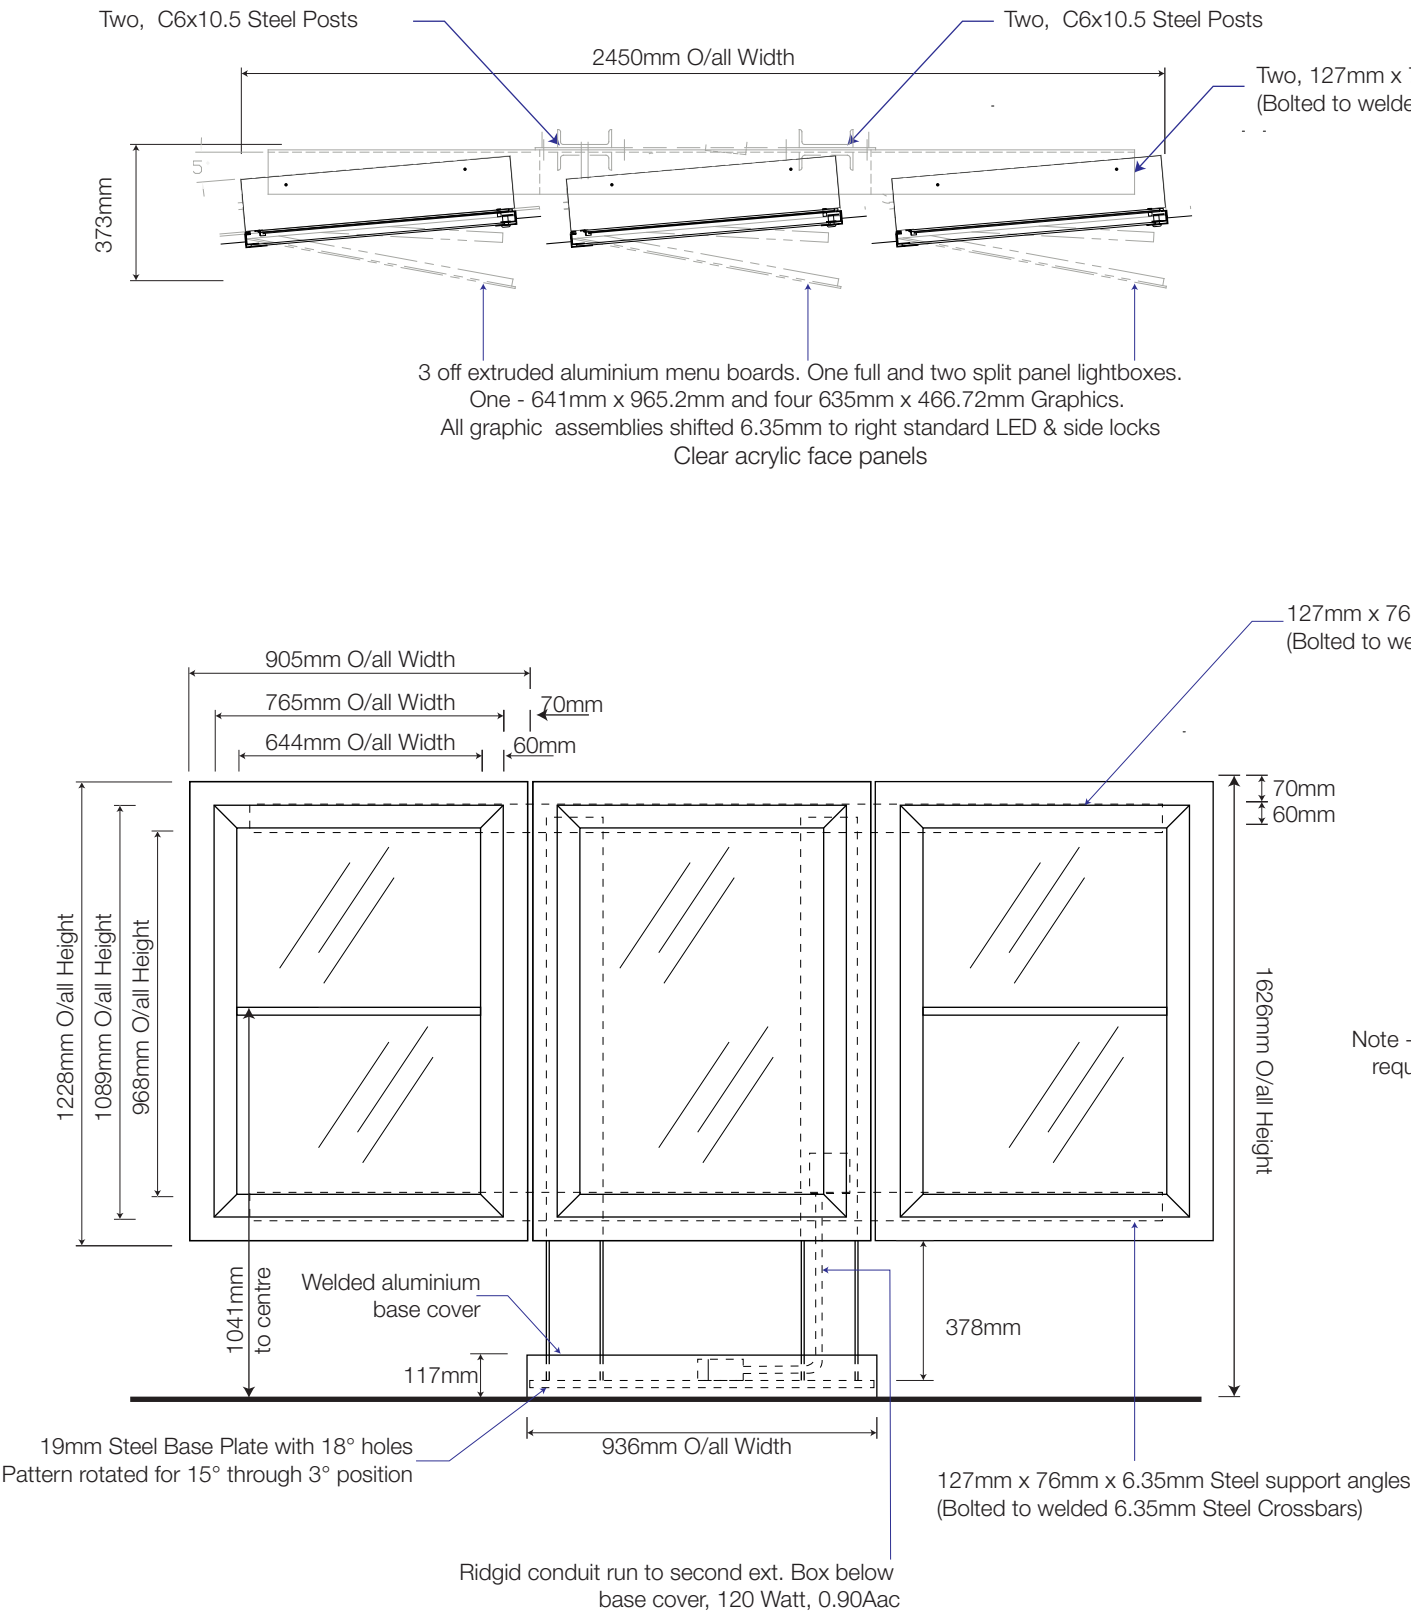


3 door Menu Pad details Plan View

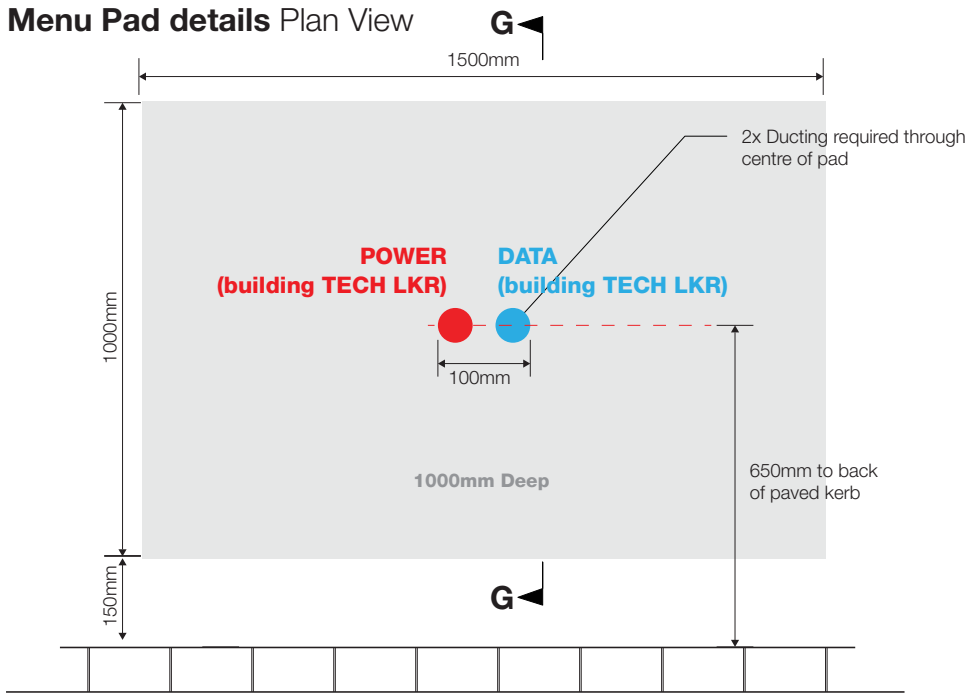


Typical Section

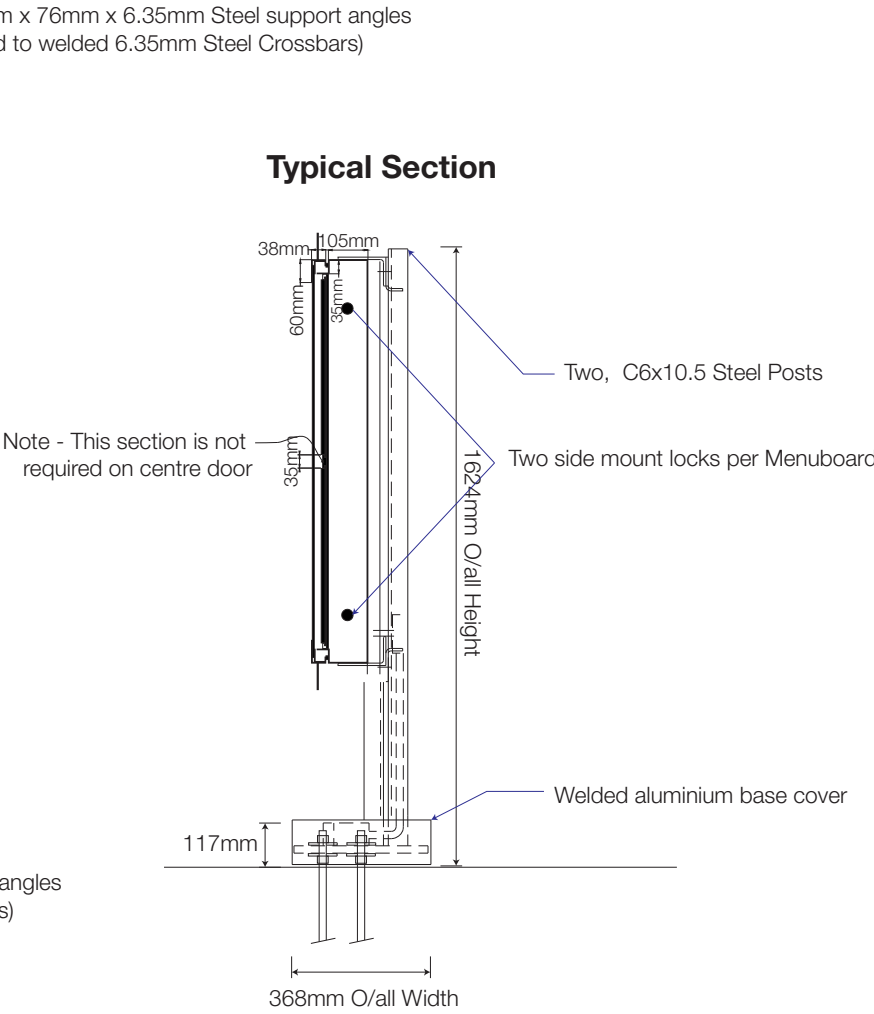

Section GG

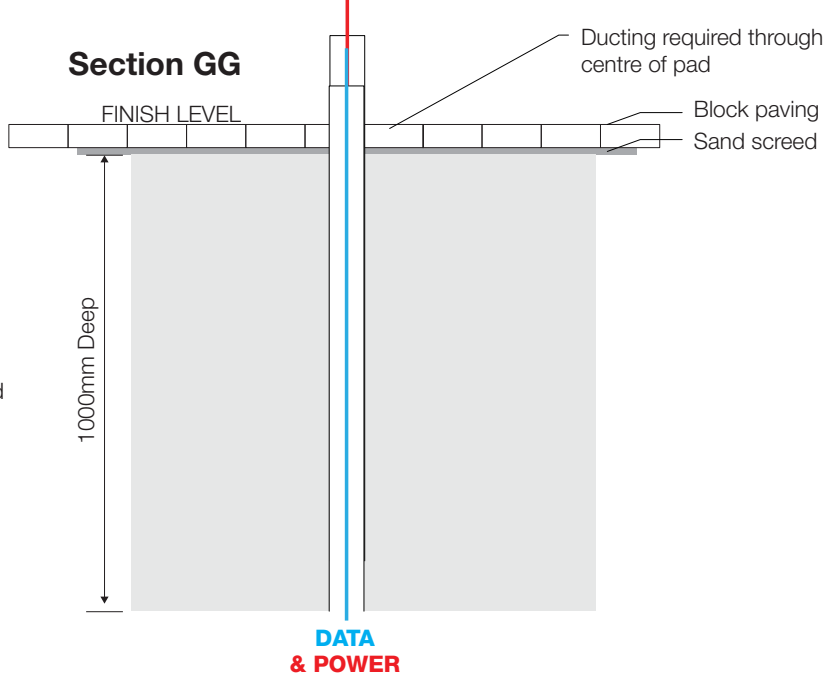

1:20 @ A3

 

All Final Surface finishing to be completed by Main contractor / Ground worker. Including any cutting in around signs at juncture points and adaptation of position if requested by Starbucks/Franchisee during inspection

NIS SIGNS

NIS Signs (Leicester) Ltd
51 Marlow Rd, Leicester, LE3 2BQ

0116 270 6228
info@signs-nis.co.uk
www.signs-nis.co.uk

Client: Starbucks

Address: General Site

Drawing no: 20-000 - Beacon 62 Huyton

Job location: Jobs/Starbucks/Beacon 62 Huyton/Drawings

Drawn by: JE





Rev: 0

Date: 07/07/21

Revision notes: 0) Initial issue

All site dimensions to be verified prior to manufacture.
Do not scale from this drawing Copyright 2019.
This document is the property of NIS Signs and must not be used, reproduced or disclosed to any persons without the written consent of NIS Signs.

7 No Entry/Thank You Directional Sign - 1:10

 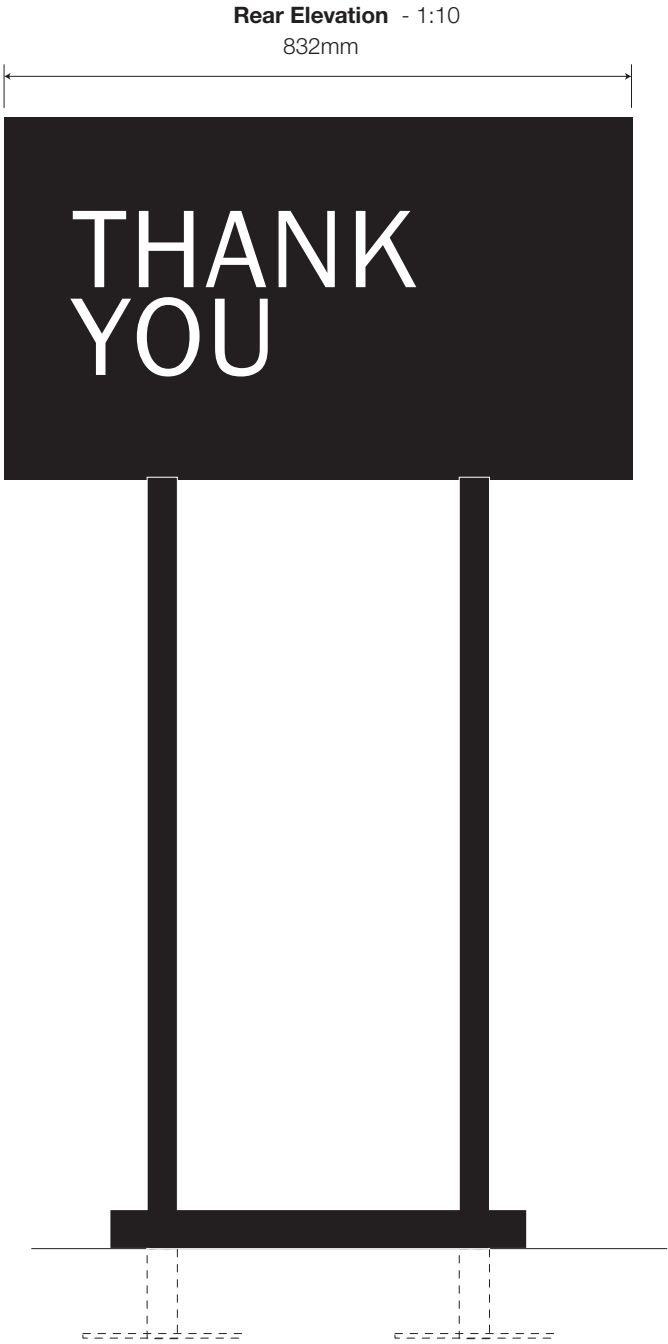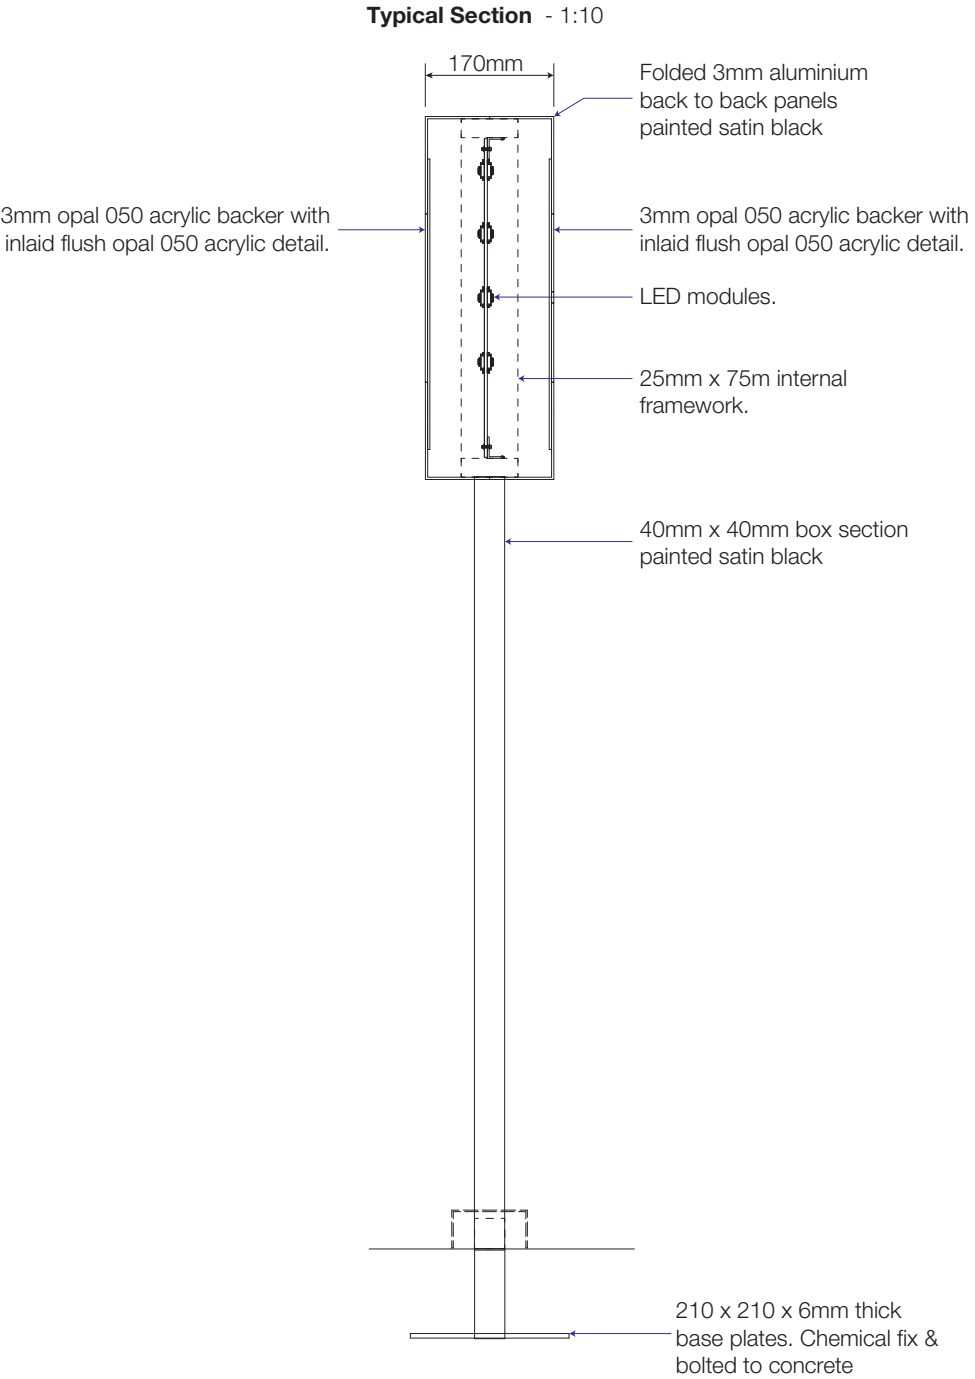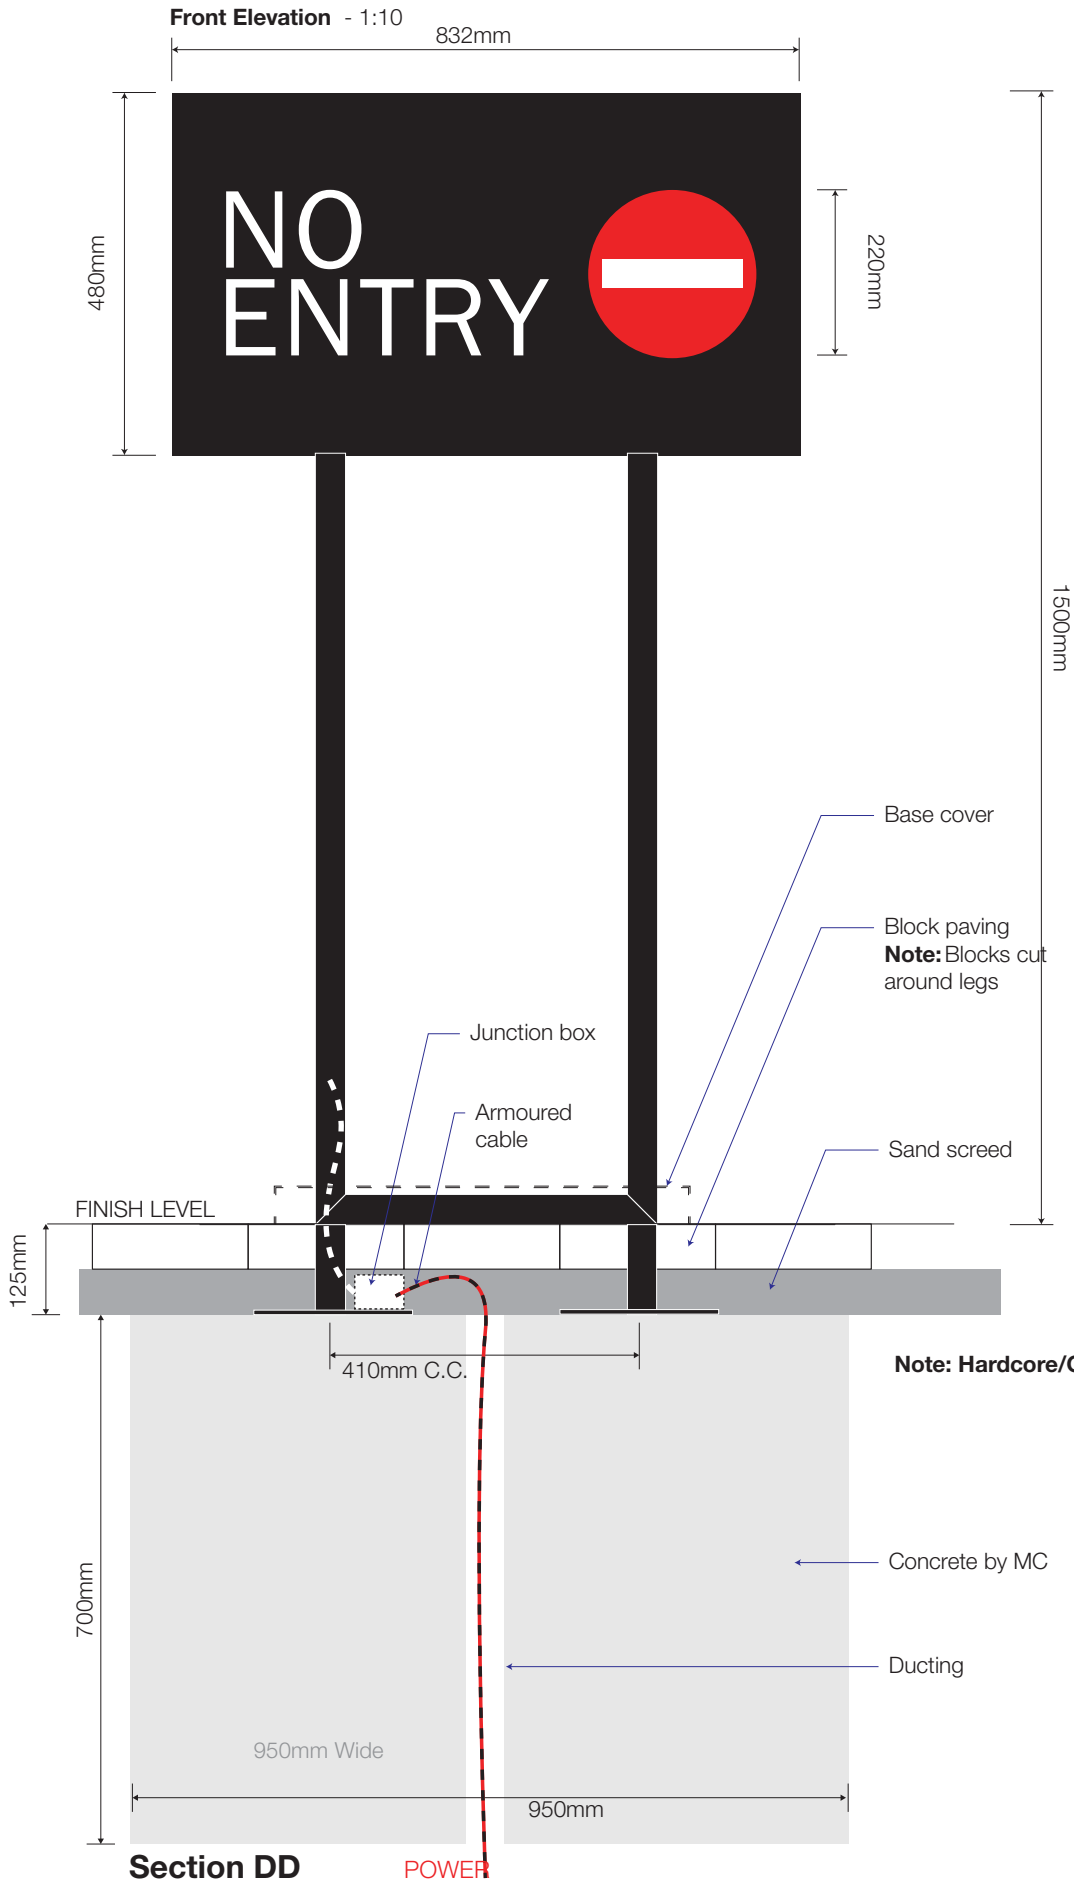

All Final Surface finishing to be completed by Main contractor / Ground worker. Including any cutting in around signs at juncture points and adaptation of position if requested by Starbucks/Franchisee during inspection

NIS SIGNS

NIS Signs (Leicester) Ltd
51 Marlow Rd, Leicester, LE3 2BQ

☎ 0116 270 6228
✉ info@signs-nis.co.uk
🌐 www.signs-nis.co.uk

Client: Starbucks

Address: General Site

Drawing no: 20-000 - Beacon 62 Huyton

Job location: Jobs/Starbucks/Beacon 62 Huyton/Drawings

Drawn by: JE

Rev: 0

Date: 07/07/21

Revision notes: 0) Initial issue

All site dimensions to be verified prior to manufacture.
Do not scale from this drawing Copyright 2019.
This document is the property of NIS Signs and must not be used, reproduced or disclosed to any persons without the written consent of NIS Signs.


8 750mm External Single Sided Roundel - 1:5



1:5 @ A3



Typical Section - 1:3

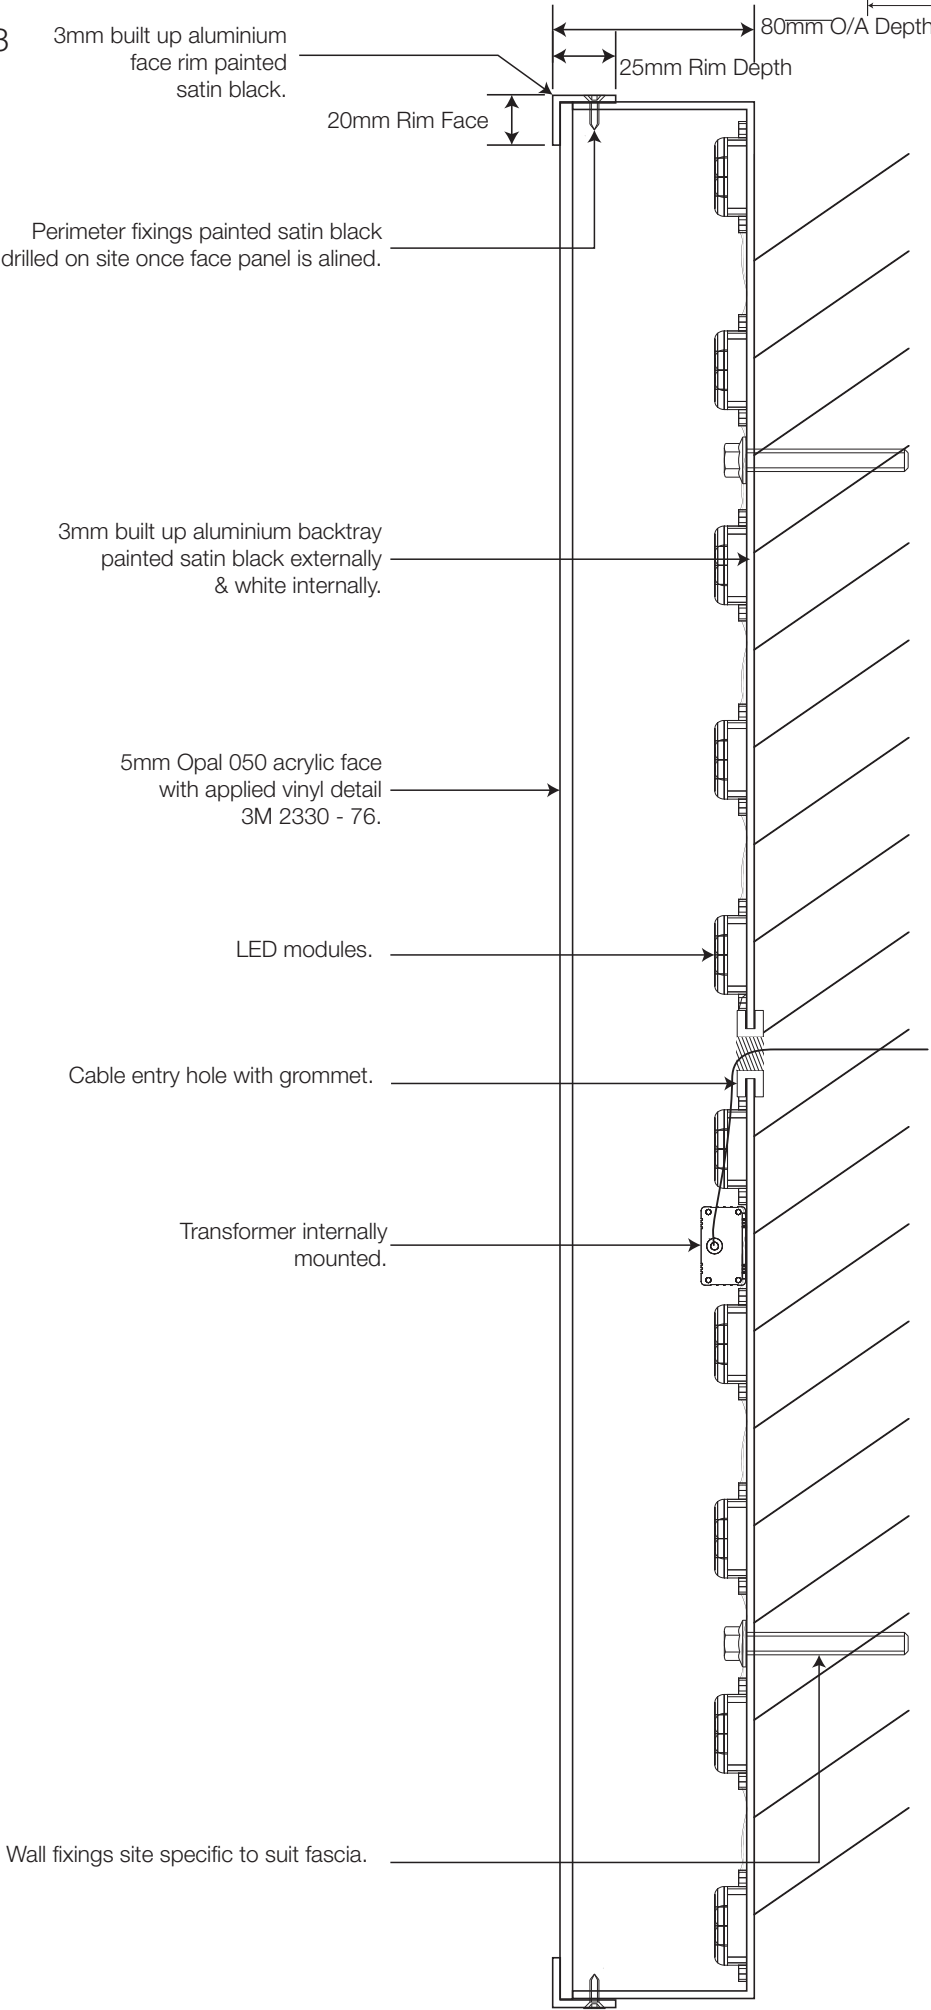

NIS SIGNS

NIS Signs (Leicester) Ltd
51 Marlow Rd, Leicester, LE3 2BQ

☎ 0116 270 6228
@ info@signs-nis.co.uk
🌐 www.signs-nis.co.uk

Client: Starbucks

Address: General Site

Drawing no: 20-000 - Beacon 62 Huyton

Job location: Jobs/Starbucks/Beacon 62 Huyton/Drawings

Drawn by: JE

Rev: 0

Date: 07/07/21


Revision notes: 0) Initial issue

All site dimensions to be verified prior to manufacture.
Do not scale from this drawing Copyright 2019.
This document is the property of NIS Signs
and must not be used, reproduced or disclosed
to any persons without the written consent of NIS Signs.

9 11 2 Off 1500mm External Single Sided Roundel - 1:10



Typical Section - 1:5

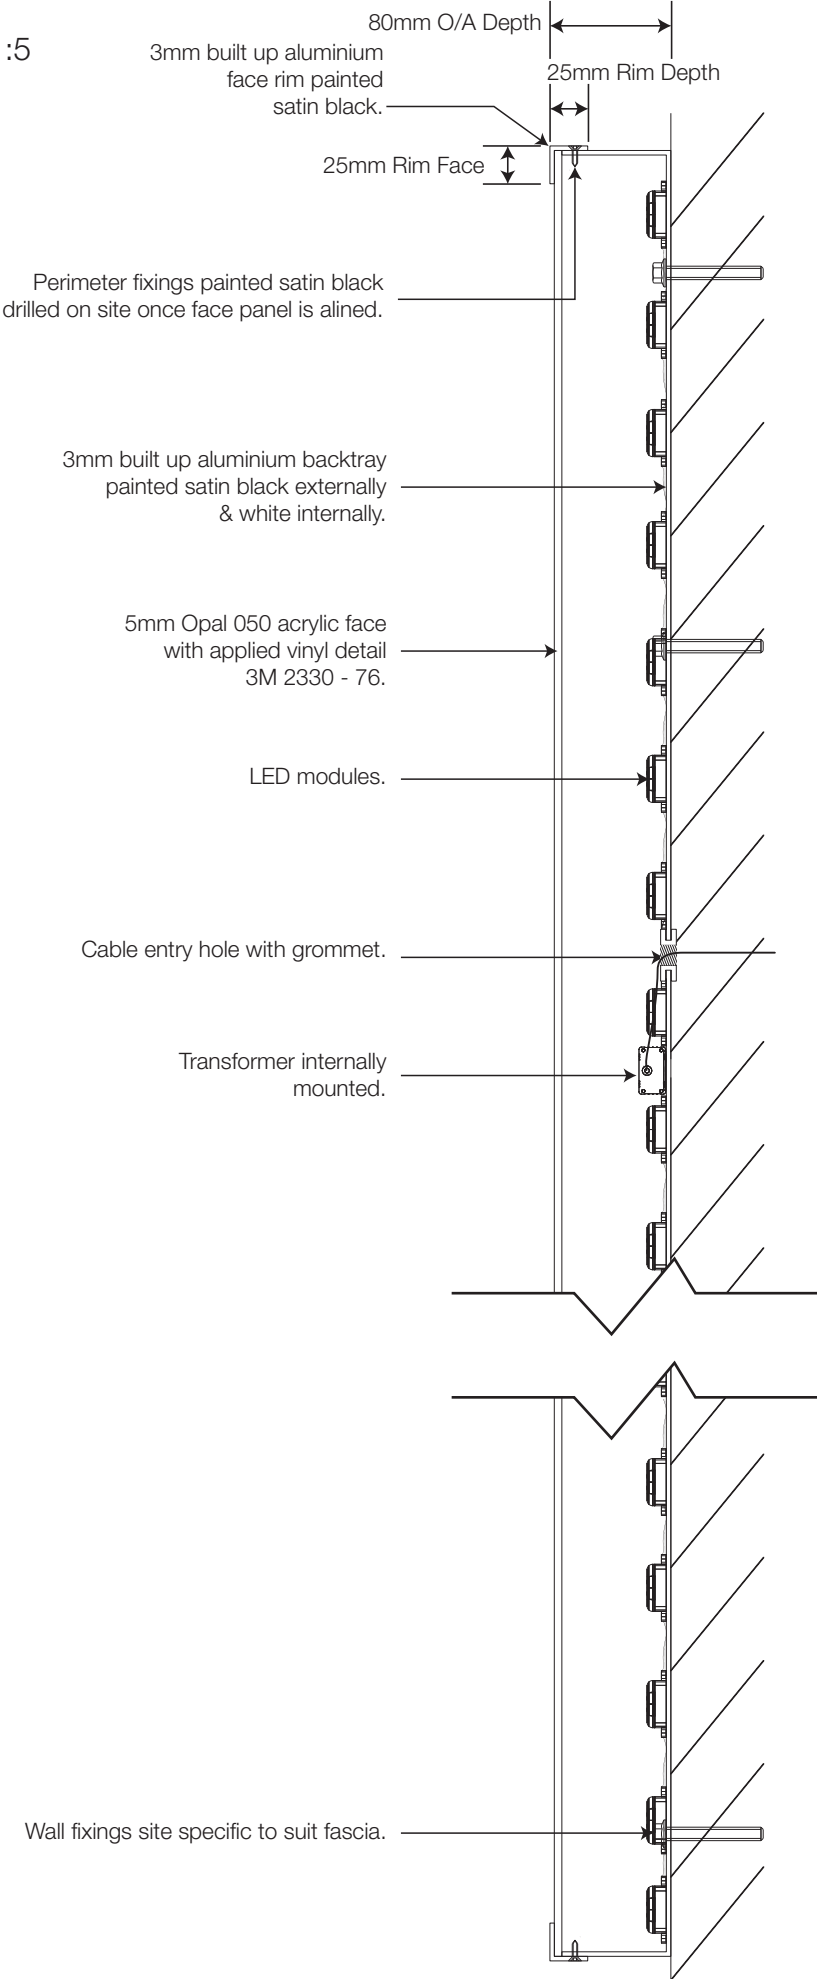

NIS SIGNS

NIS Signs (Leicester) Ltd
51 Marlow Rd, Leicester, LE3 2BQ

0116 270 6228
info@signs-nis.co.uk
www.signs-nis.co.uk

Client: Starbucks

Address: General Site

Drawing no: 20-000 - Beacon 62 Huyton

Job location: Jobs/Starbucks/Beacon 62 Huyton/Drawings

Drawn by: JE

Rev: 0

Date: 07/07/21



Revision notes: 0) Initial issue


All site dimensions to be verified prior to manufacture.
Do not scale from this drawing Copyright 2019.
This document is the property of NIS Signs
and must not be used, reproduced or disclosed
to any persons without the written consent of NIS Signs.

10 12


Built up Acrylic Drive Thru Text - 1: 10

5mm 050 opal face, 3mm clear returns.
10mm foamex with white face & black returns bonded to 3mm powder coated aluminium backs.
Letter returns finished white then black externally using block out vinyl.
LEDs mounted within letter can to provide even illumination throughout full face.
Letters mounted onto bulkhead.

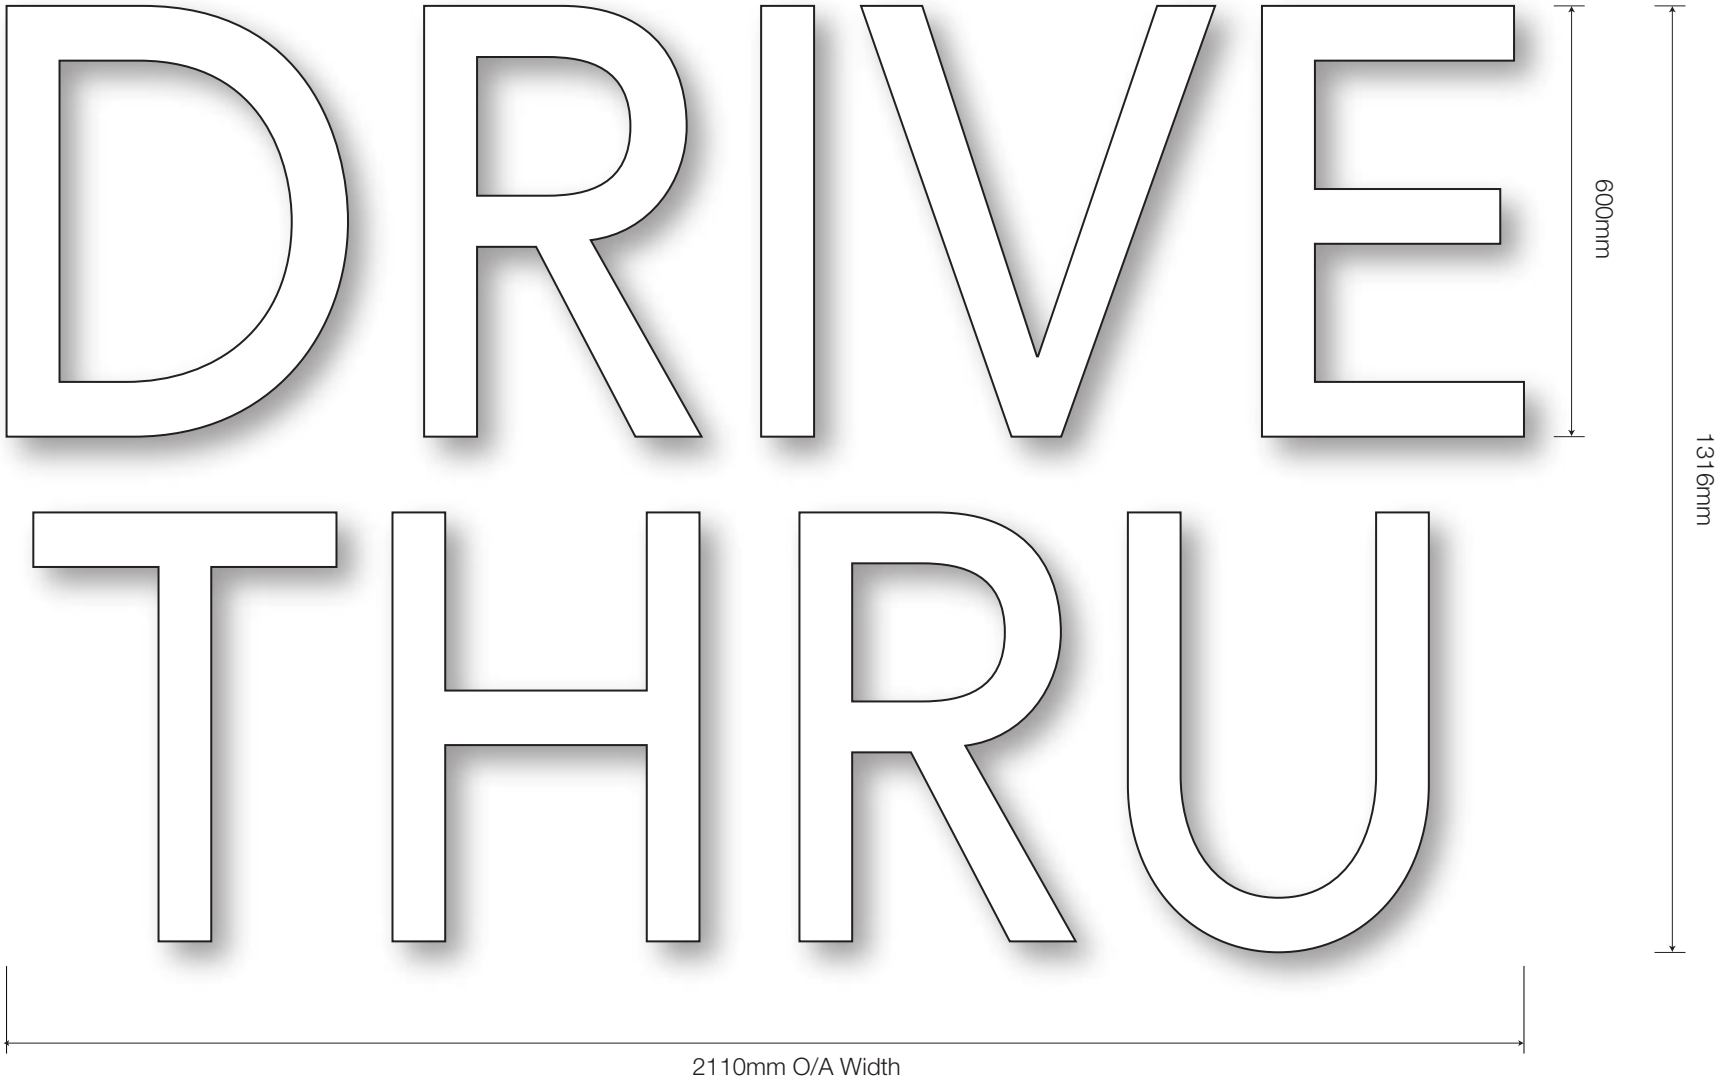
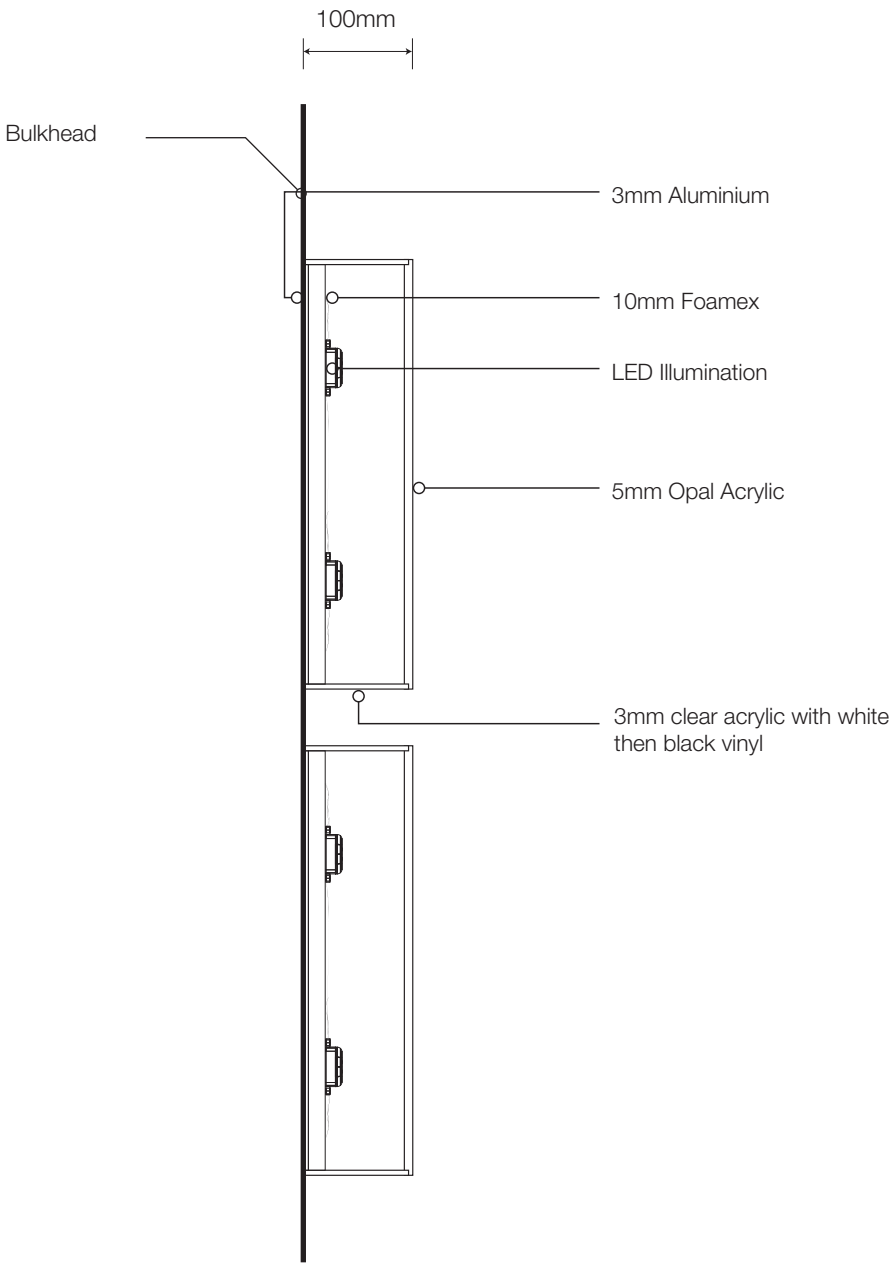


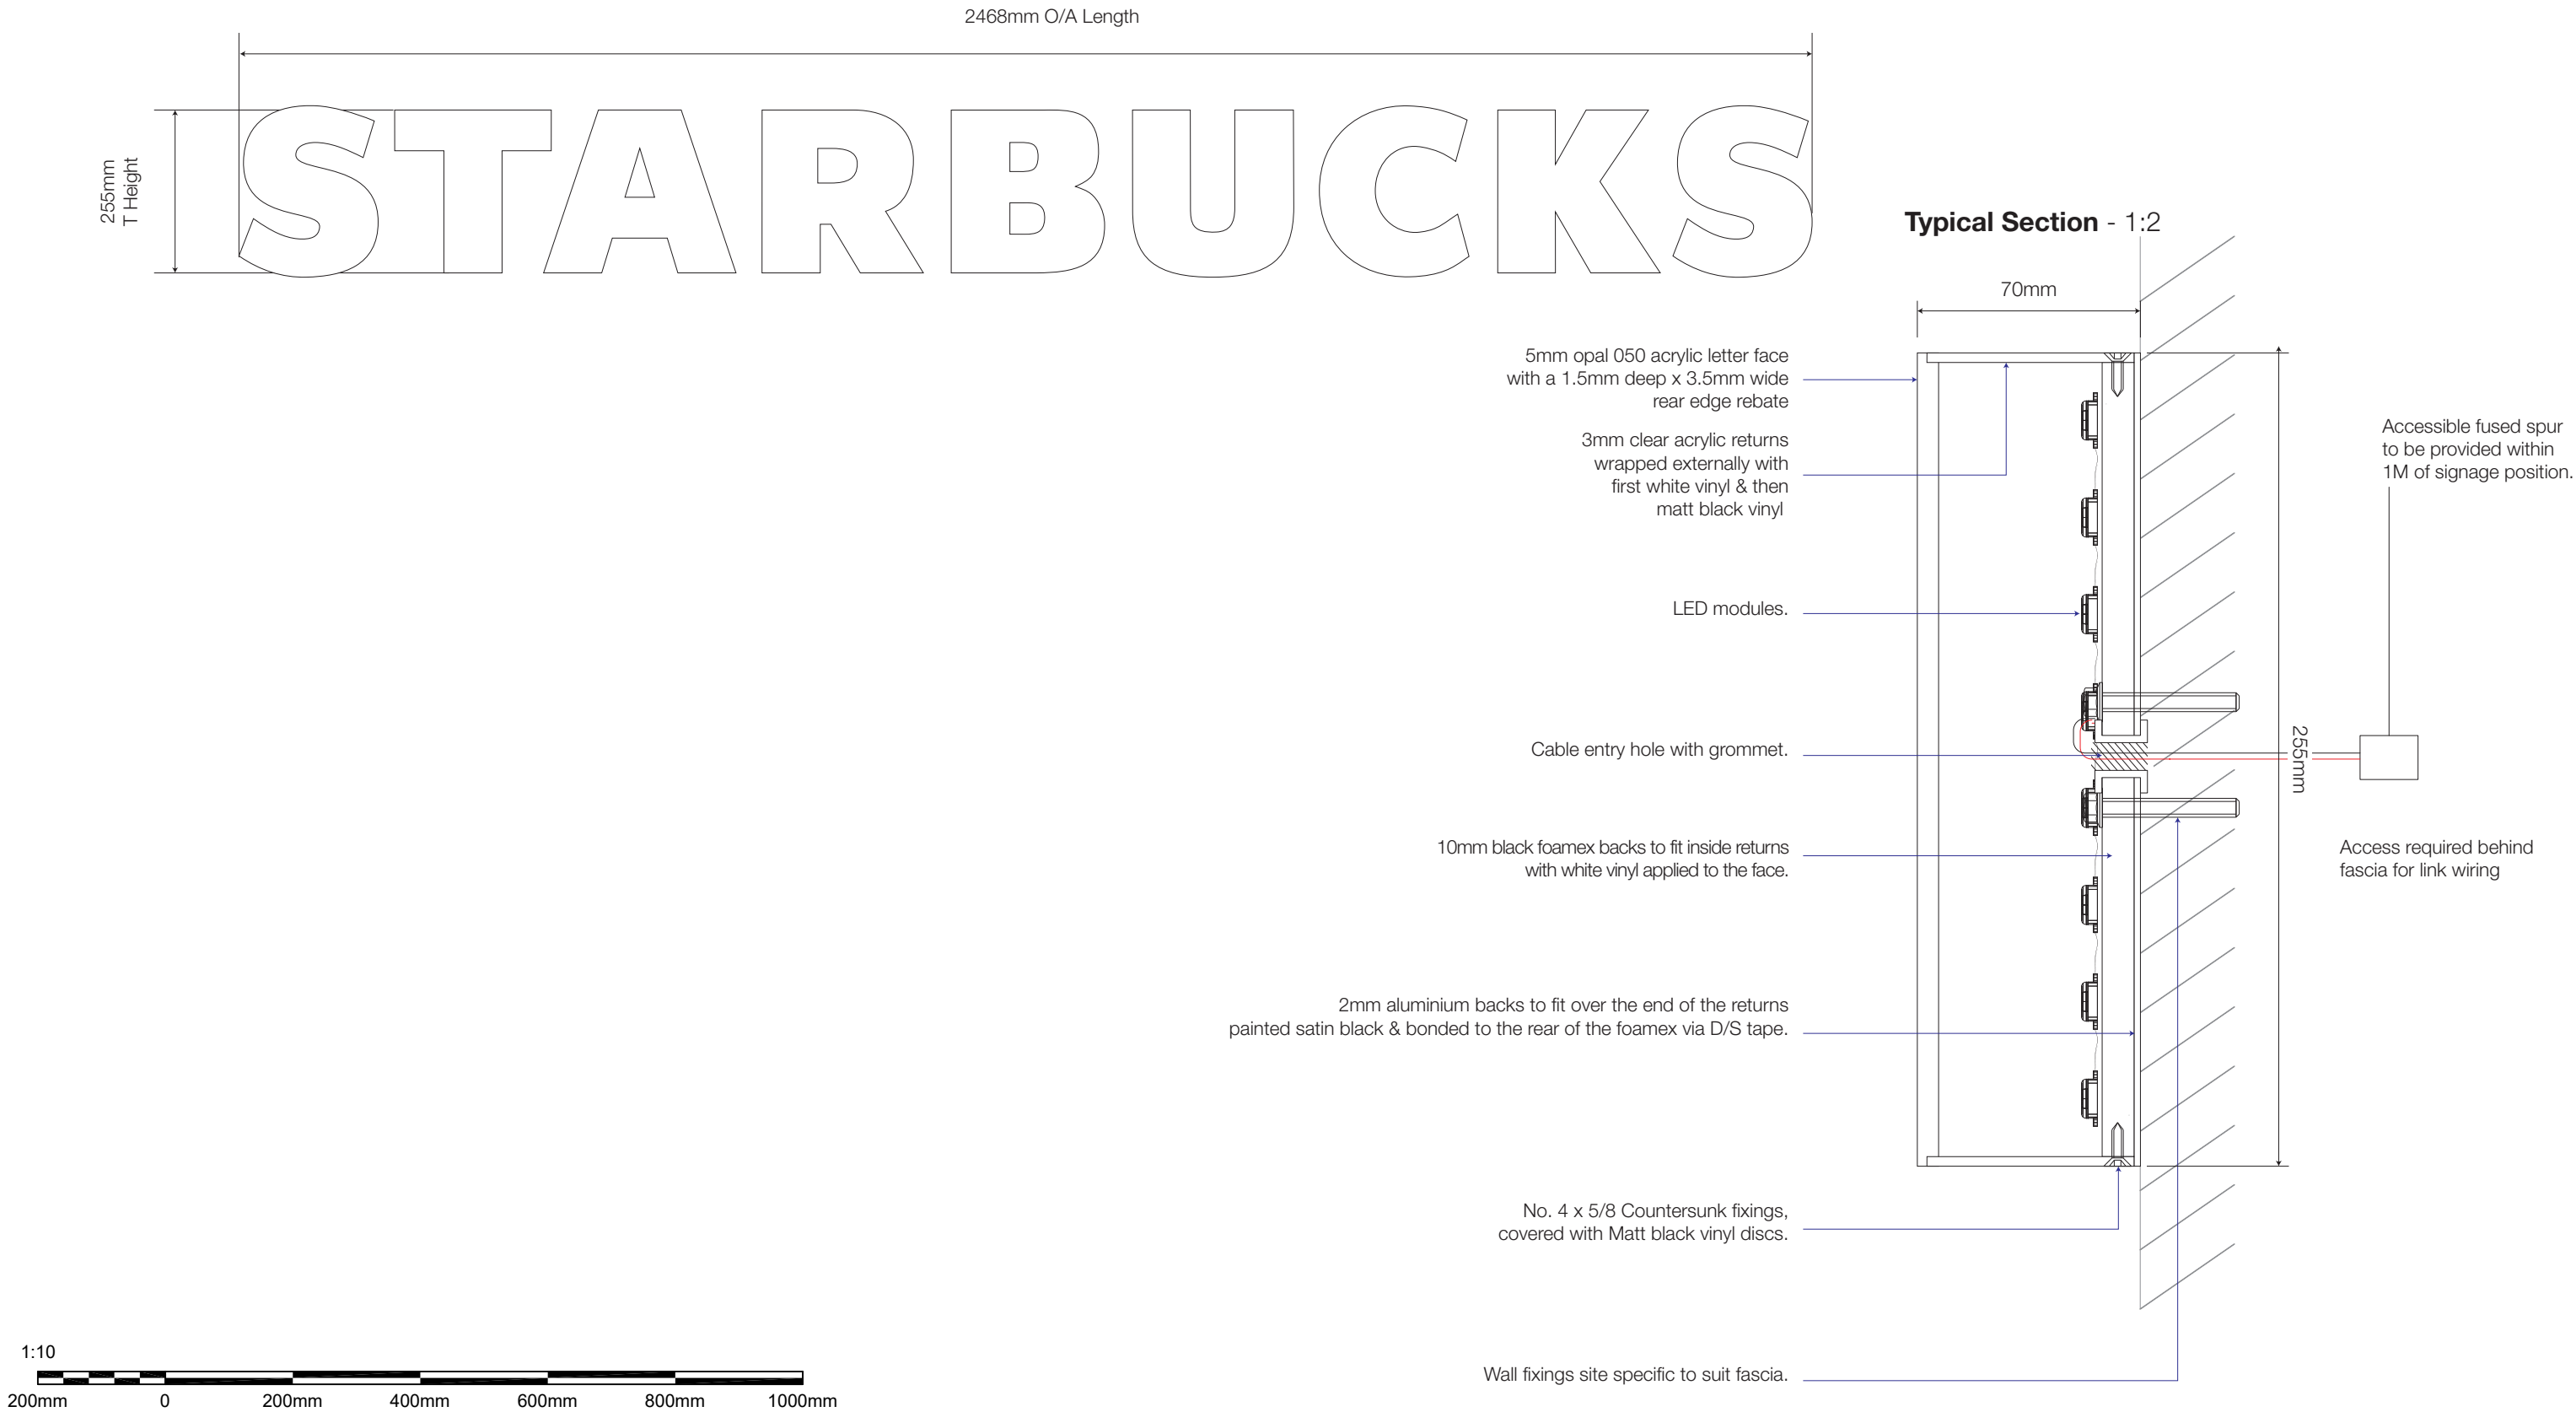

14 Evo 1 305mm Wordmark - Raceway Mounted - 1:20

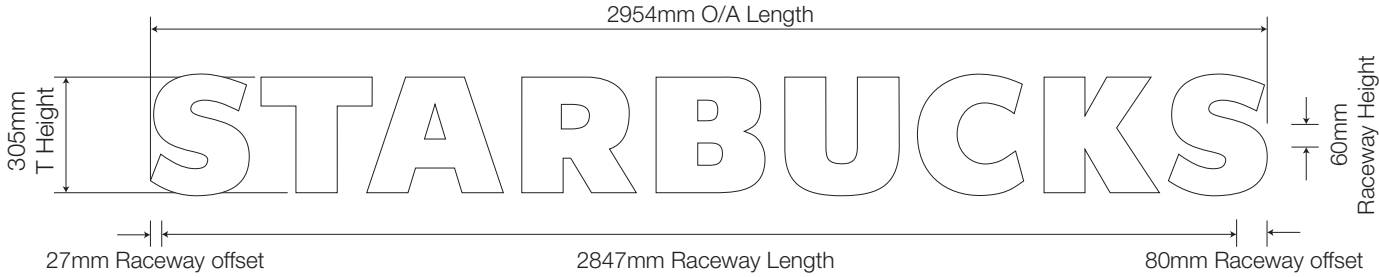

Typical Section - 1:2

 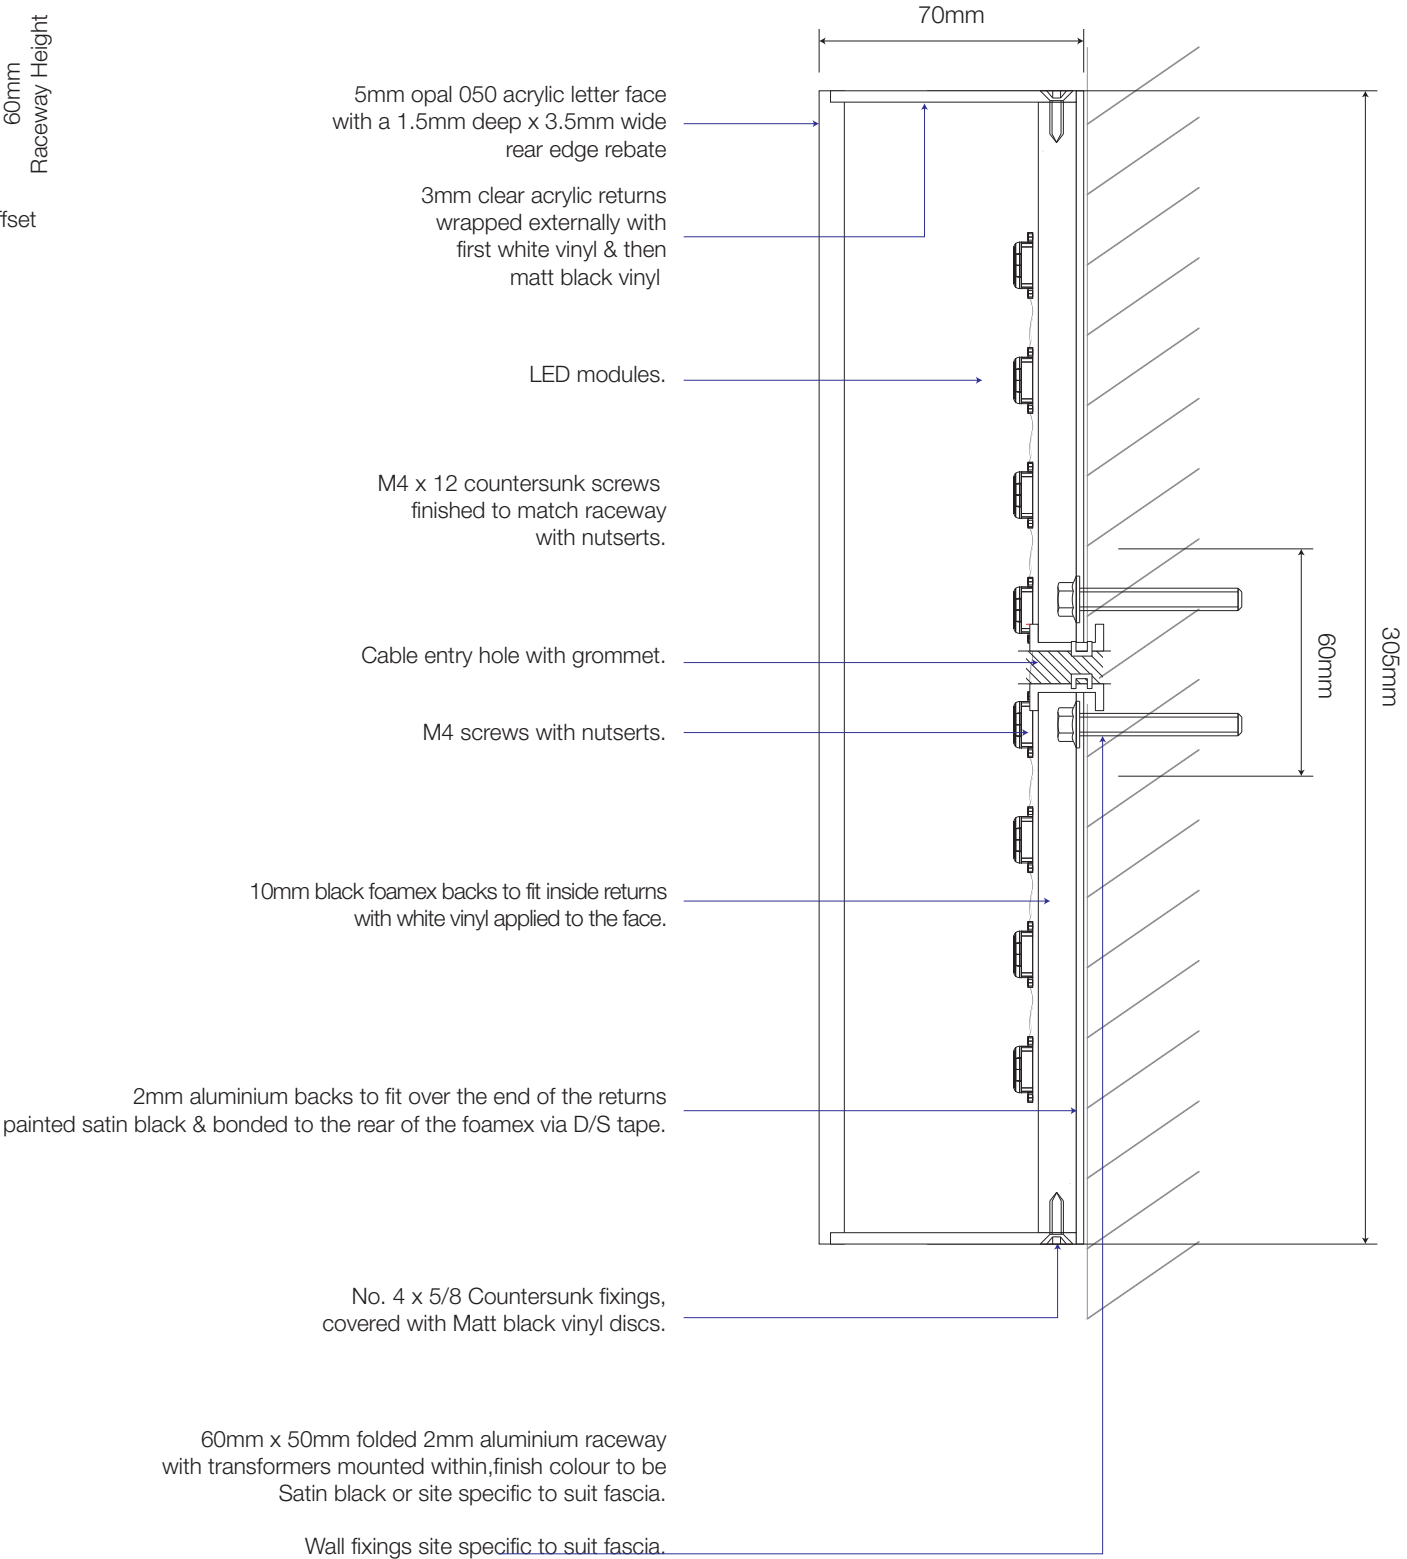

NIS SIGNS

NIS Signs (Leicester) Ltd
51 Marlow Rd, Leicester, LE3 2BQ

☎ 0116 270 6228
@ info@signs-nis.co.uk
🌐 www.signs-nis.co.uk

Client: Starbucks

Address: General Site

Drawing no: 20-000 - Beacon 62 Huyton

Job location: Jobs/Starbucks/Beacon 62 Huyton/Drawings

Drawn by: JE

Rev: 0

Date: 07/07/21


Revision notes: 0) Initial issue

All site dimensions to be verified prior to manufacture.
Do not scale from this drawing Copyright 2019.
This document is the property of NIS Signs
and must not be used, reproduced or disclosed
to any persons without the written consent of NIS Signs.

15


Manifestation Dots - 1:1

FROSTED VINYL - IP M5804
Install One set at 1500mm high from floor level, second set at 950mm from floor level.
60M Total

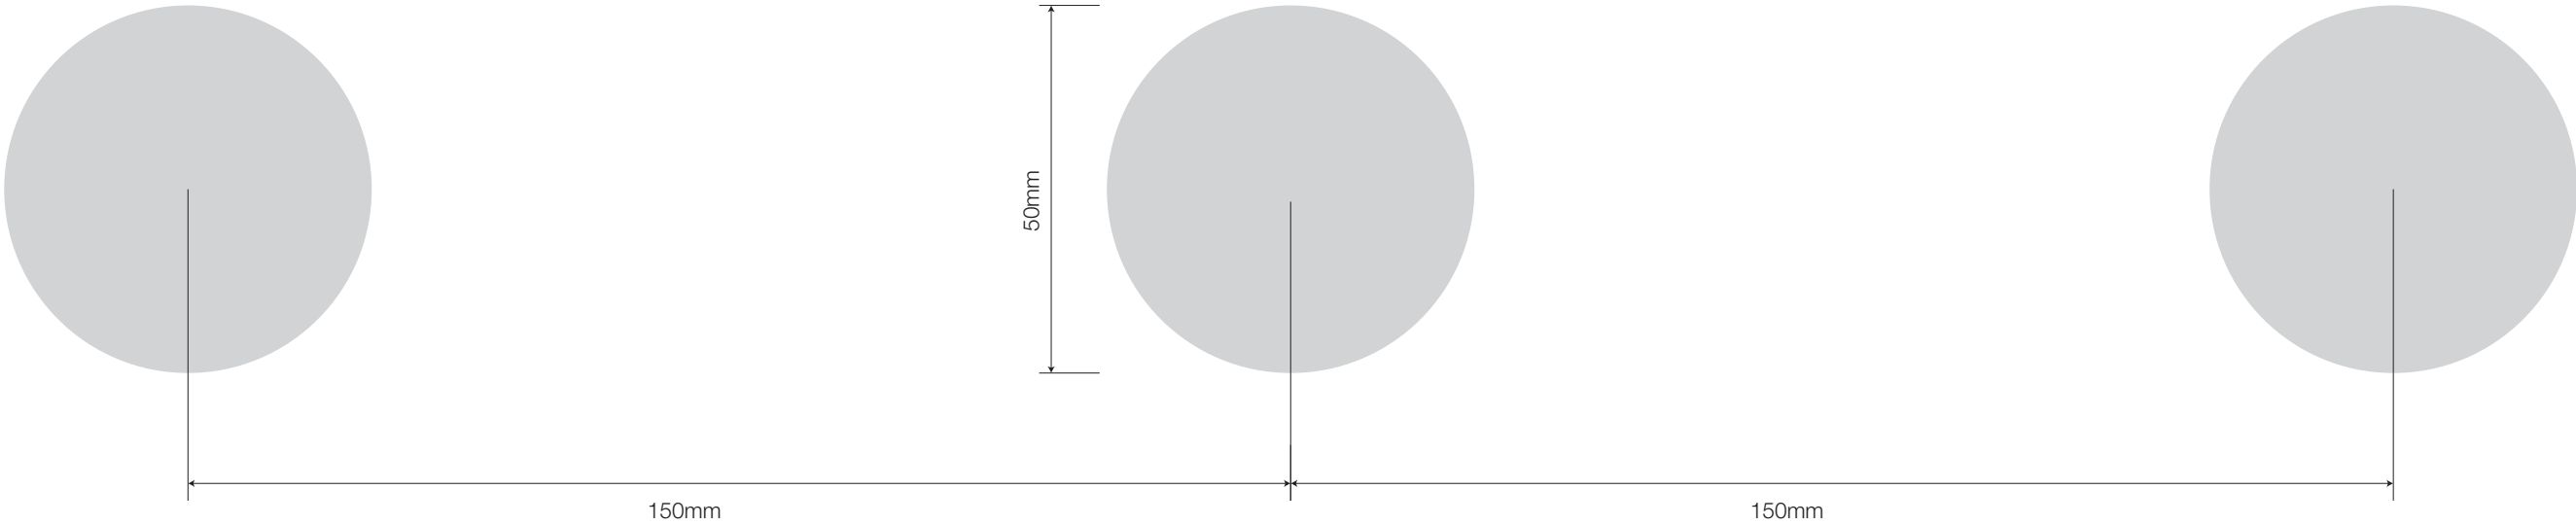

16

Frosted Vinyl to Drive Thru window- 1:5

 

NIS SIGNS

NIS Signs (Leicester) Ltd
51 Marlow Rd, Leicester, LE3 2BQ

☎ 0116 270 6228
✉ info@signs-nis.co.uk
🌐 www.signs-nis.co.uk

Client: Starbucks

Address: General Site

Drawing no: 20-000 - Beacon 62 Huyton

Job location: Jobs/Starbucks/Beacon 62 Huyton/Drawings

Drawn by: JE



Rev: 0

Date: 07/07/21


Revision notes: 0) Initial issue

All site dimensions to be verified prior to manufacture.
Do not scale from this drawing Copyright 2019.
This document is the property of NIS Signs
and must not be used, reproduced or disclosed
to any persons without the written consent of NIS Signs.


17 Starbucks D/s Banner Frame - 1:30
1 Off, 4000mm Wide banner frame finished Tar Black, RAL 9021.

 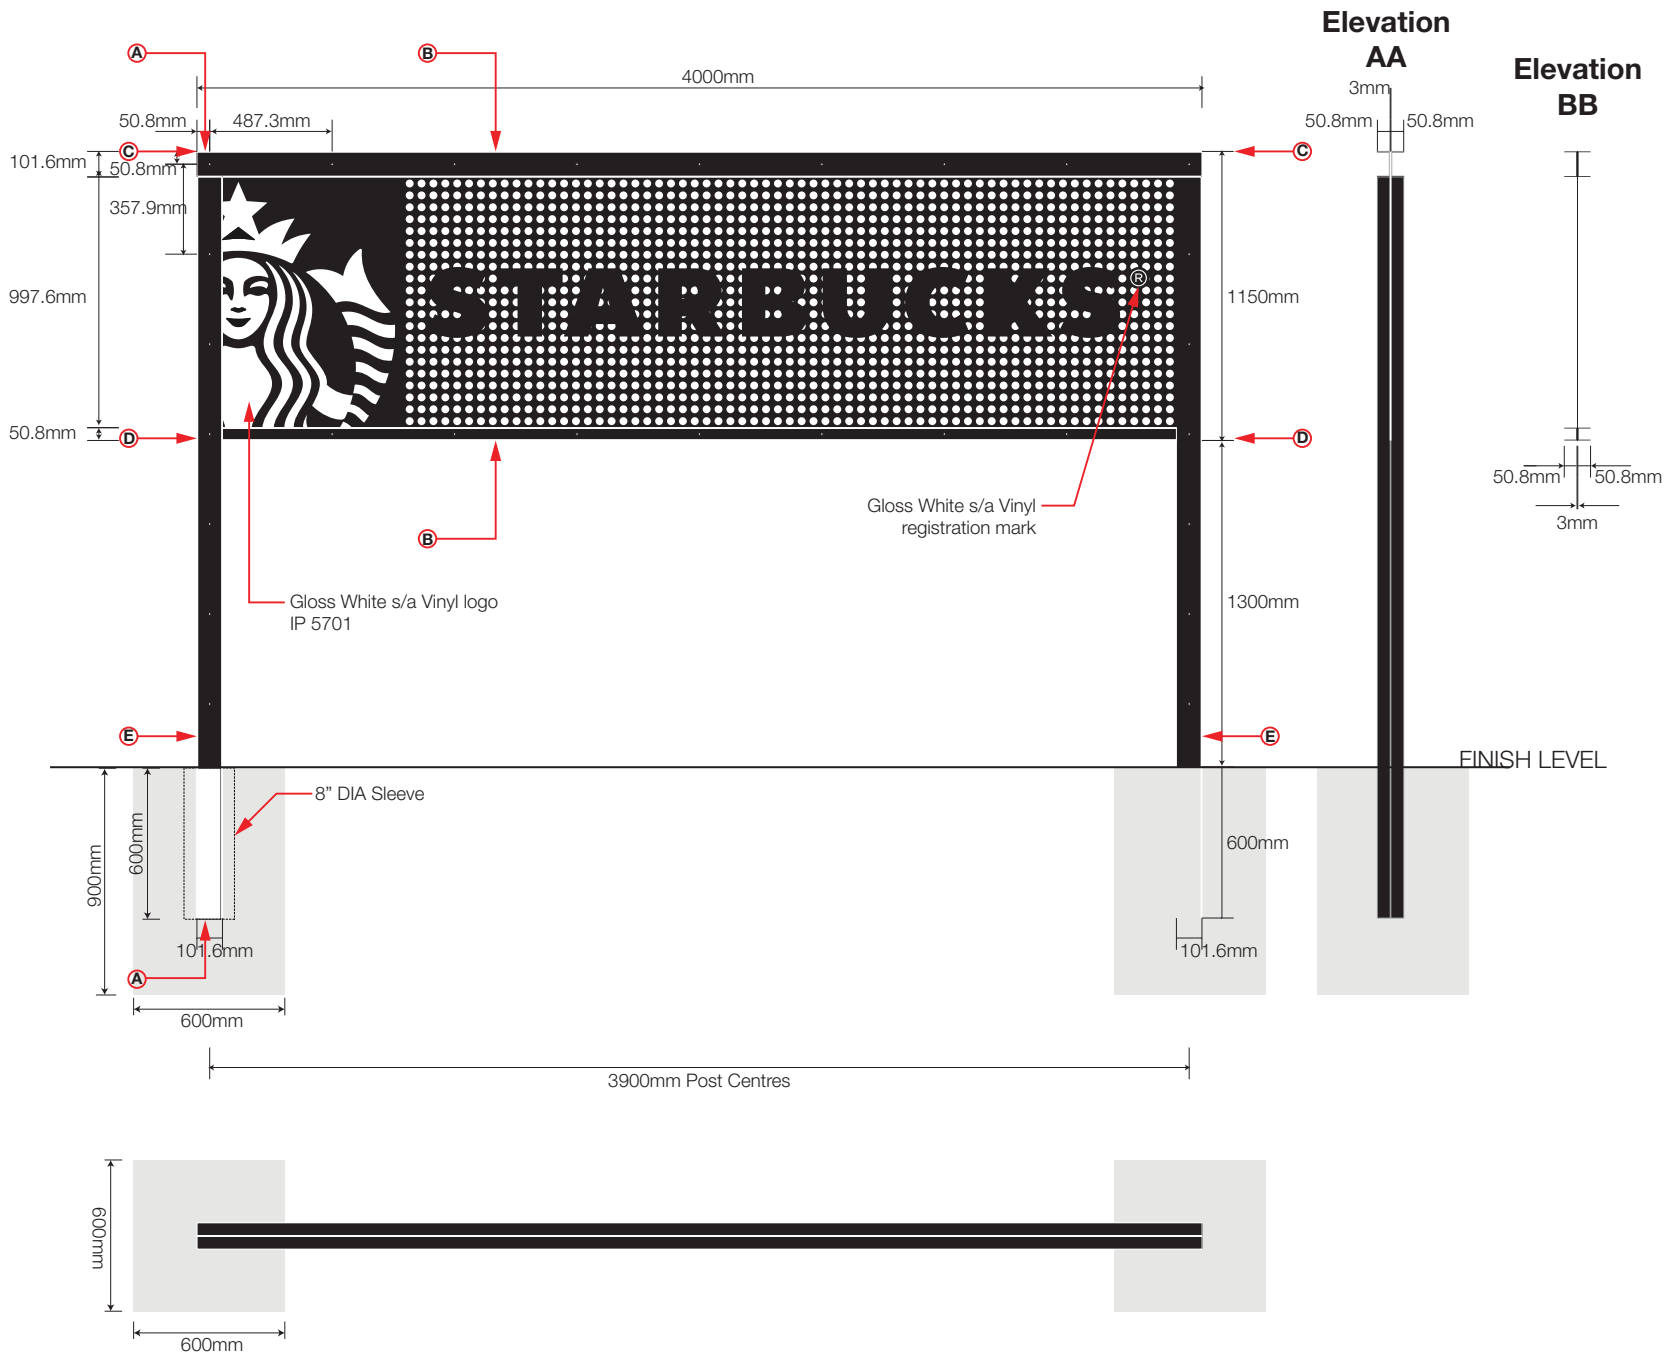

Elevation BB

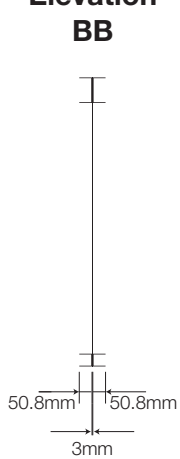

Section Rail Detail - 1:2

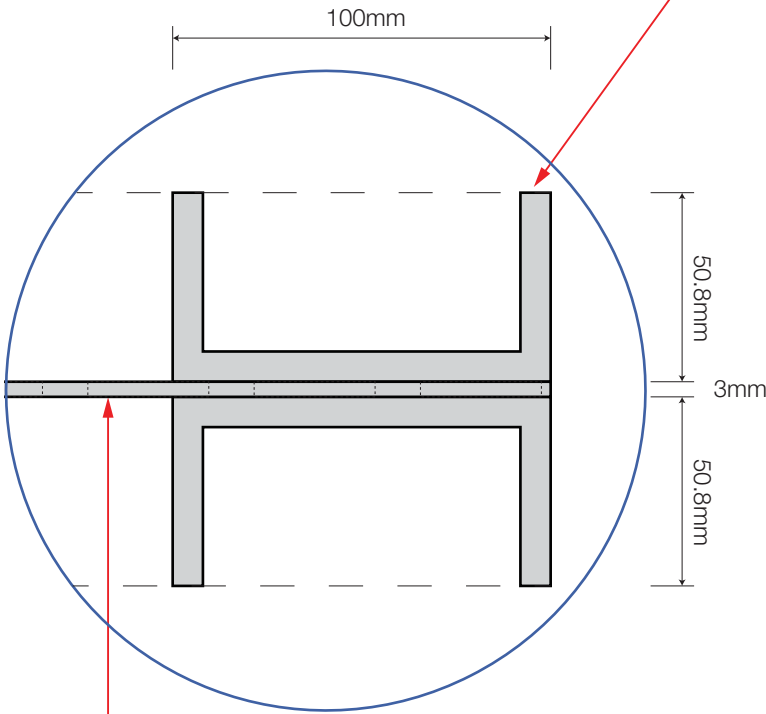

NIS SIGNS

NIS Signs (Leicester) Ltd
51 Marlow Rd, Leicester, LE3 2BQ

☎ 0116 270 6228
@ info@signs-nis.co.uk
🌐 www.signs-nis.co.uk

Client: Starbucks

Address: General Site

Drawing no: 20-000 - Beacon 62 Huyton

Job location: Jobs/Starbucks/Beacon 62 Huyton/Drawings

Drawn by: JE

Rev: 0

Date: 07/07/21

Revision notes: 0) Initial issue

All site dimensions to be verified prior to manufacture.
Do not scale from this drawing Copyright 2019.
This document is the property of NIS Signs
and must not be used, reproduced or disclosed
to any persons without the written consent of NIS Signs.