

Presentation for
KFC
Huyton

NIS SIGNS

NIS Signs (Leicester) Ltd

51 Marlow Rd, Leicester, LE3 2BQ

☎ 0116 270 6228

@ info@signs-nis.co.uk


🌐 www.signs-nis.co.uk

NIS SIGNS

Non Illuminated Directional Sign (SS02) - 1:8
1 Off NON-illuminated Directional Ground Sign 760mm Wide x 1200mm High x 260mm Deep with all frame work and trays finished Umbra Grey RAL 7022. Graphics/text digitally printed onto 3M refelective vinyl c/w a gloss laminate.

VINYL REF:
Vinyl: IJ680-10
Lam: 8518

PAINT REF:
 Umbra Grey, RAL 7022

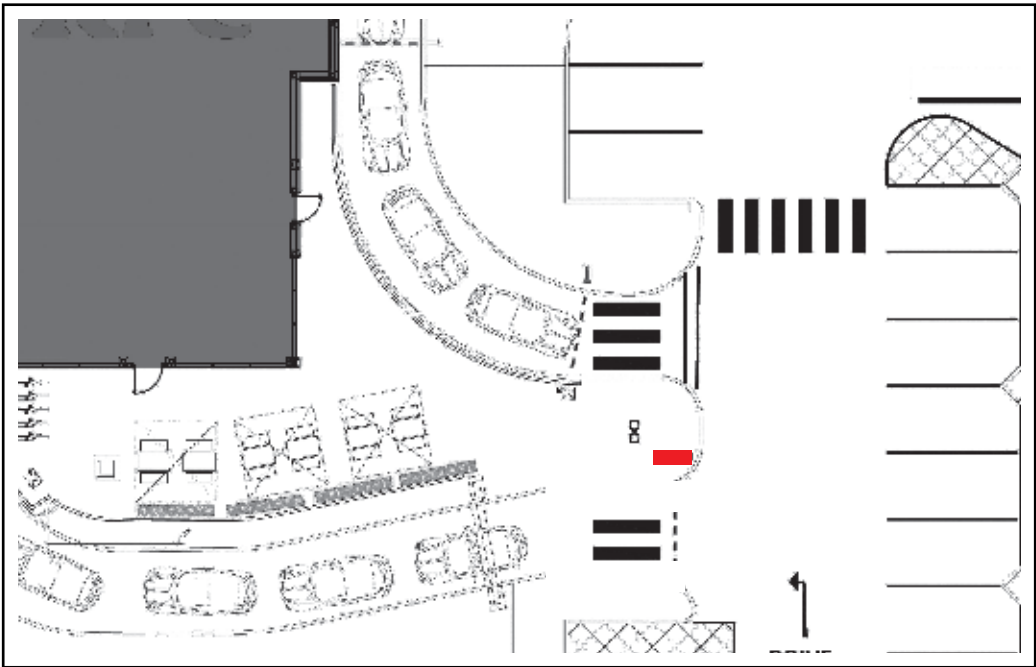

Location Plan - NTS


Front Elevation



Side Elevation



Rear Elevation

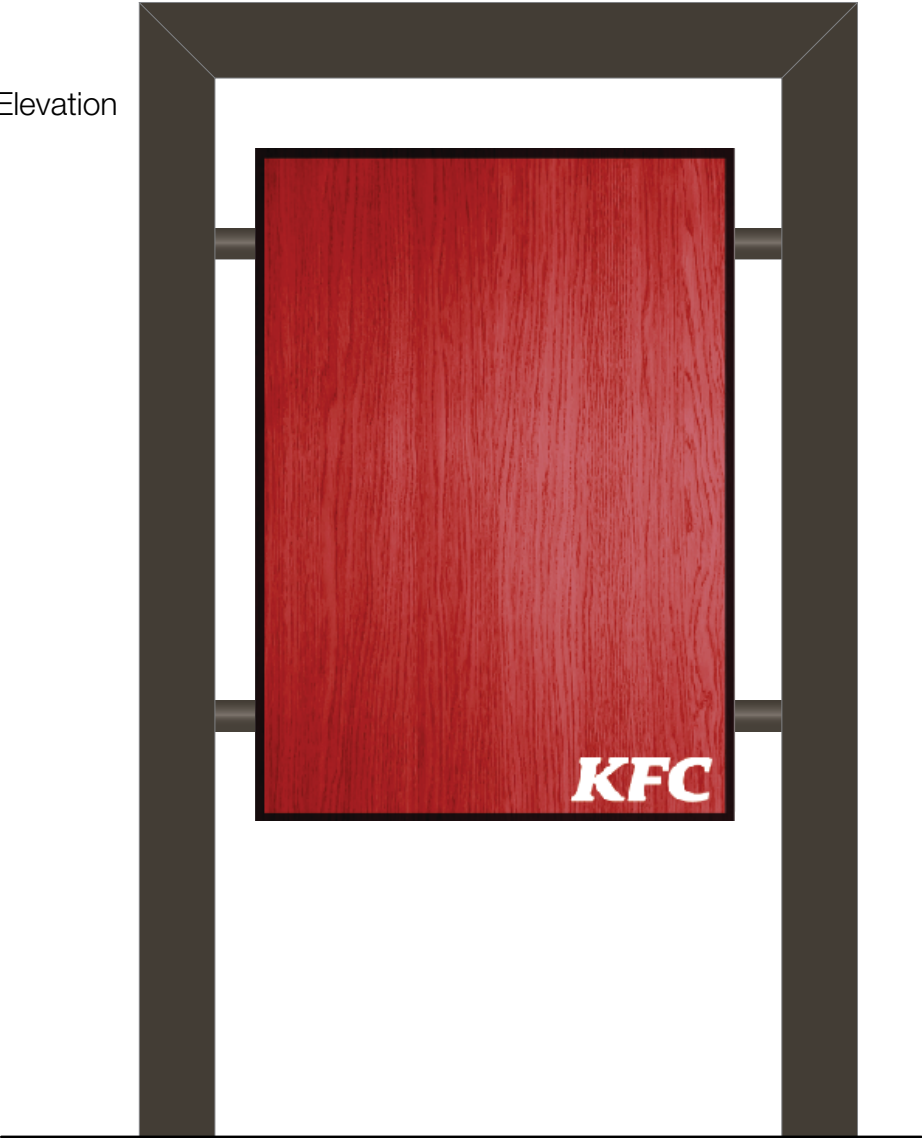

NIS SIGNS

NIS Signs (Leicester) Ltd
51 Marlow Rd, Leicester, LE3 2BQ

☎ 0116 270 6228
@ info@signs-nis.co.uk
🌐 www.signs-nis.co.uk

Client: KFC
Address: Huyton
Beacon 62
Liverpool
L36 6AD

Drawing no: 21-422 - KFC - Huyton
Job location: Jobs\KFC\Huyton (Beacon 62)
Drawn by: AH
Rev: 0
Date: 16/07/21


Revision notes: 0) Initial issue

All site dimensions to be verified prior to manufacture.
Do not scale from this drawing Copyright 2021.
This document is the property of NIS Signs
and must not be used, reproduced or disclosed
to any persons without the written consent of NIS Signs.

Non Illuminated Directional Sign (SS02) - 1:8
1 Off NON-illuminated Directional Ground Sign 760mm Wide x 1200mm High x 260mm Deep with all frame work and trays finished Umbra Grey RAL 7022. Graphics/text digitally printed onto 3M refelective vinyl c/w a gloss laminate.

VINYL REF:
Vinyl: IJ680-10
Lam: 8518

PAINT REF:
 Umbra Grey, RAL 7022

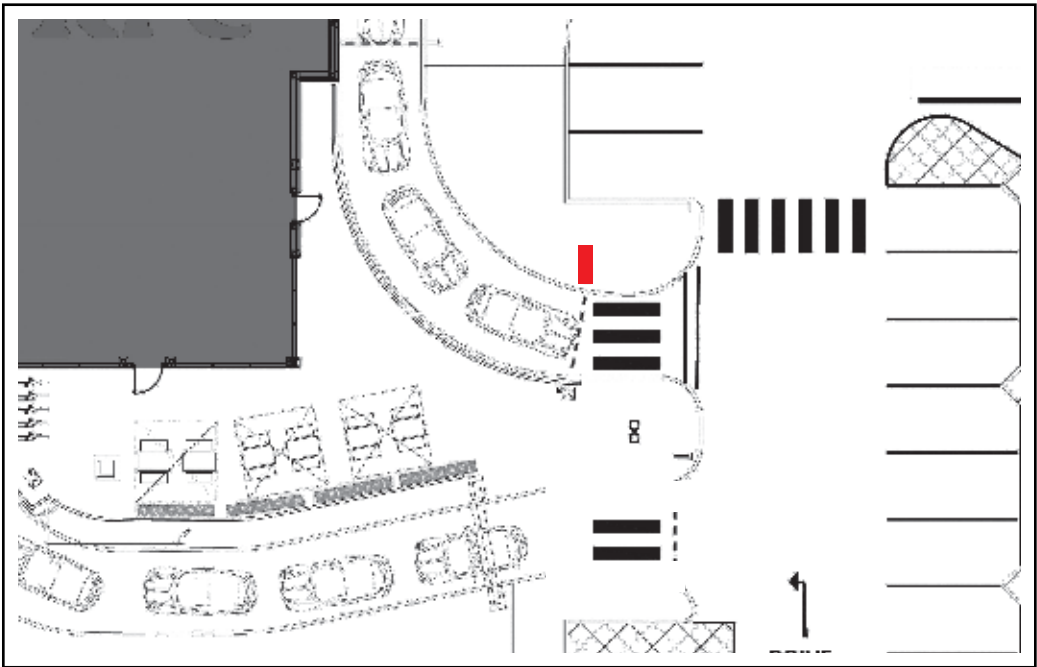

Location Plan - NTS

Front Elevation



Side Elevation



Rear Elevation



NIS SIGNS

NIS Signs (Leicester) Ltd
51 Marlow Rd, Leicester, LE3 2BQ

☎ 0116 270 6228
✉ info@signs-nis.co.uk
🌐 www.signs-nis.co.uk


Client: KFC
Address: Huyton
Beacon 62
Liverpool
L36 6AD

Drawing no: 21-422 - KFC - Huyton
Job location: Jobs\KFC\Huyton (Beacon 62)
Drawn by: AH **Rev:** 0 **Date:** 16/07/21


Revision notes: 0) Initial issue

All site dimensions to be verified prior to manufacture.
Do not scale from this drawing Copyright 2021.
This document is the property of NIS Signs
and must not be used, reproduced or disclosed
to any persons without the written consent of NIS Signs.

Front Elevation - 1:20

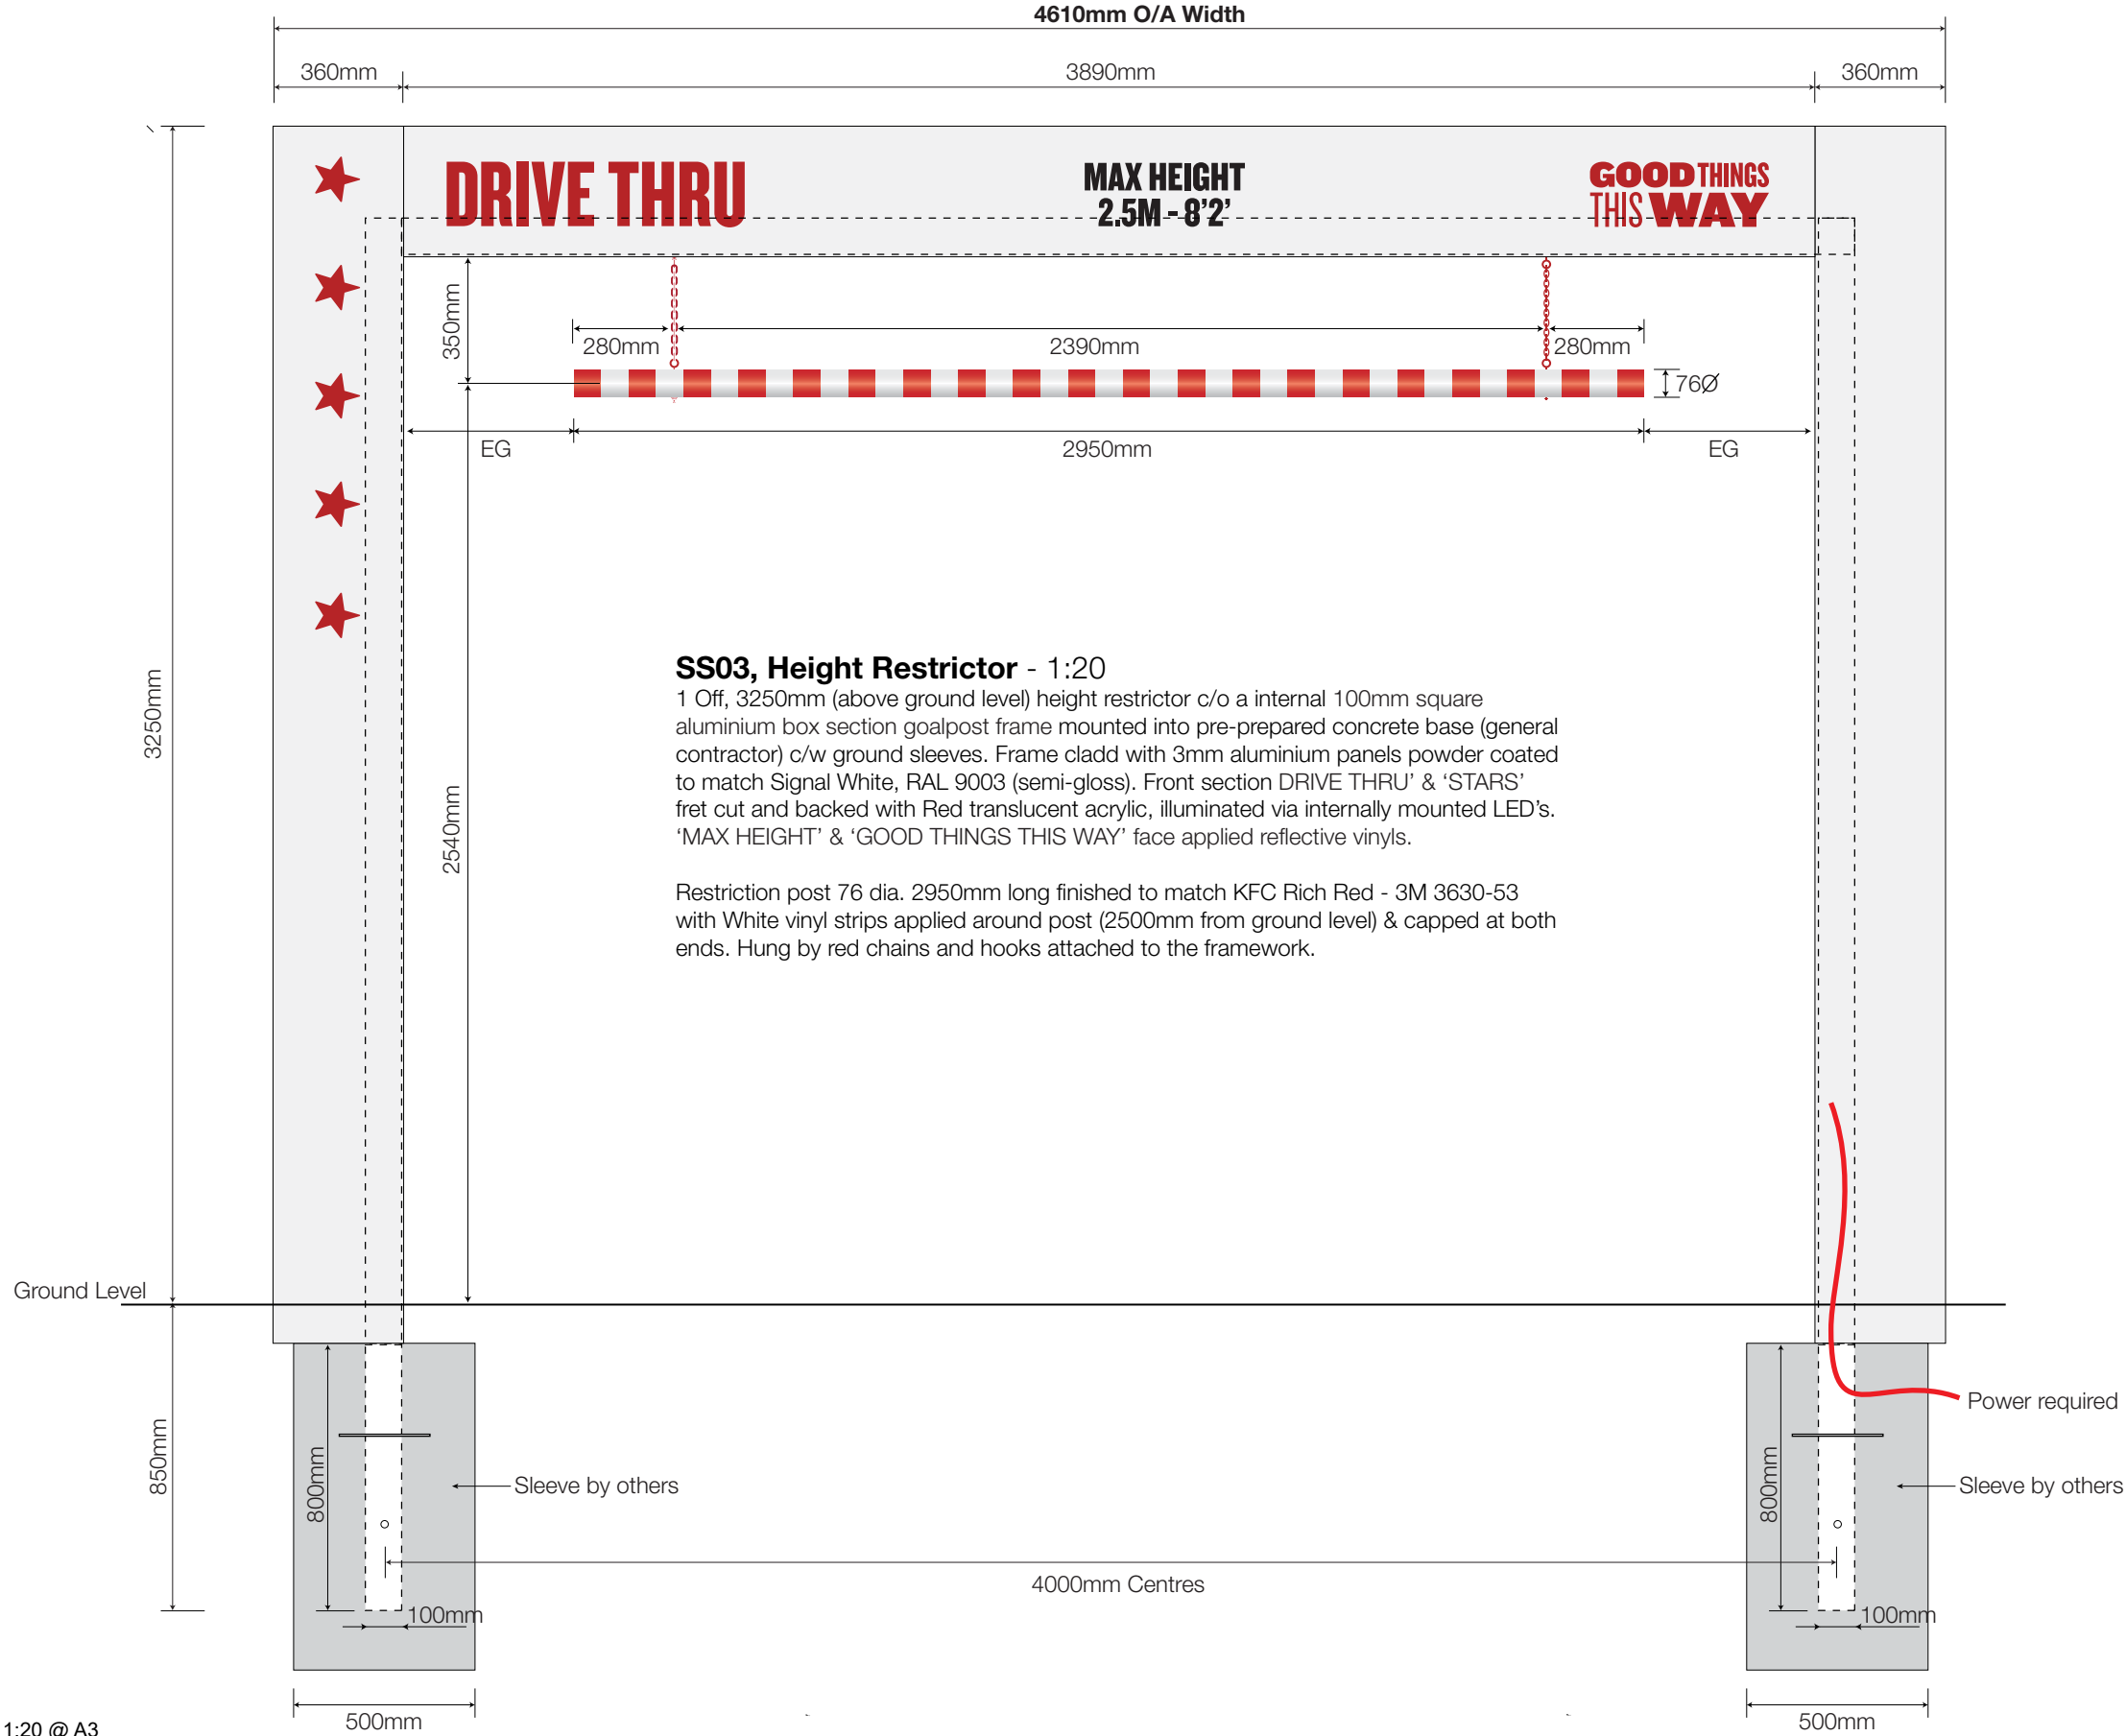

Side Elevation - 1:20

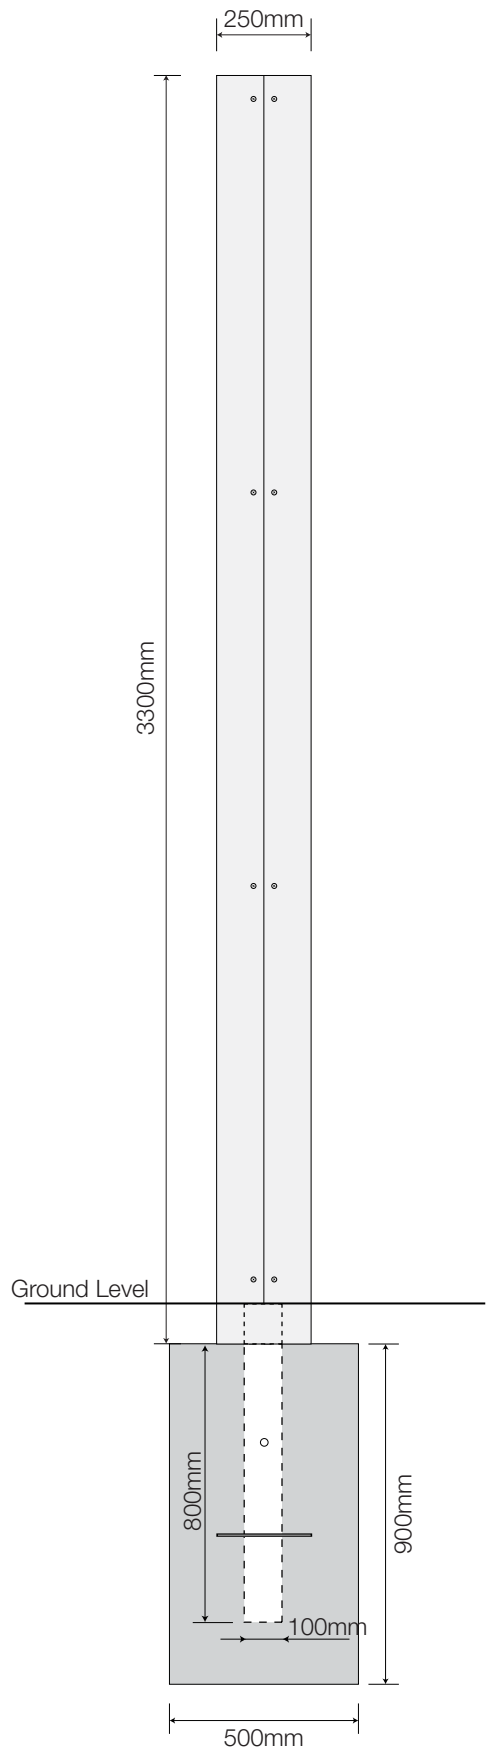

NIS SIGNS

NIS Signs (Leicester) Ltd
51 Marlow Rd, Leicester, LE3 2BQ

☎ 0116 270 6228
@ info@signs-nis.co.uk
🌐 www.signs-nis.co.uk

Client: KFC

Address: Huyton
Beacon 62
Liverpool
L36 6AD

Drawing no: 21-422 - KFC - Huyton

Job location: Jobs\KFC\Huyton (Beacon 62)


Drawn by: AH

Rev: 0


Date: 16/07/21

Revision notes: 0) Initial issue

All site dimensions to be verified prior to manufacture.
Do not scale from this drawing Copyright 2021.
This document is the property of NIS Signs
and must not be used, reproduced or disclosed
to any persons without the written consent of NIS Signs.

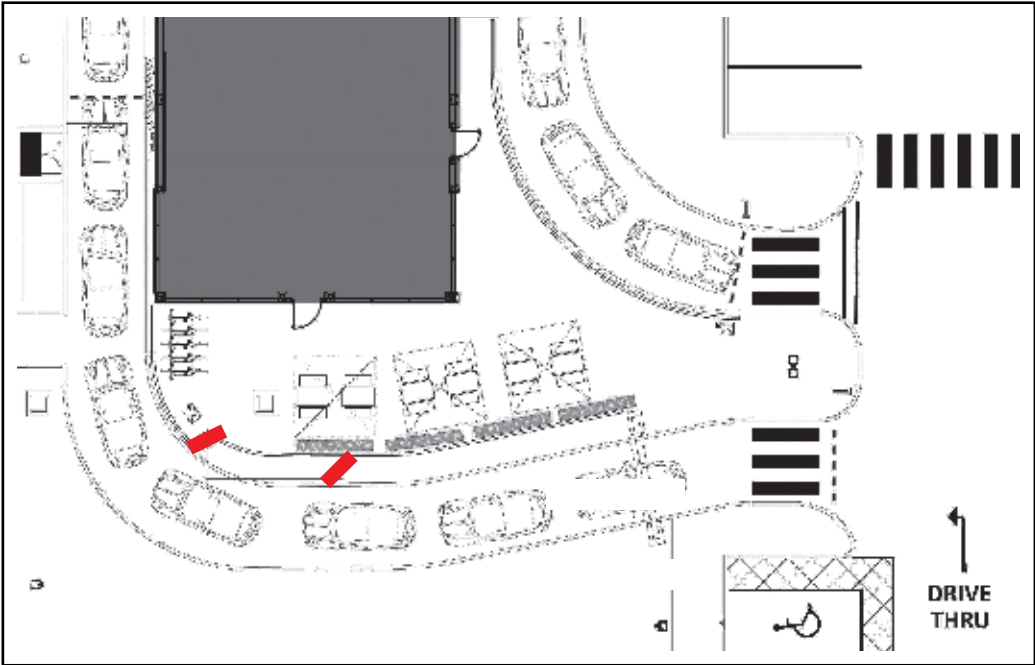


Location Plan - NTS

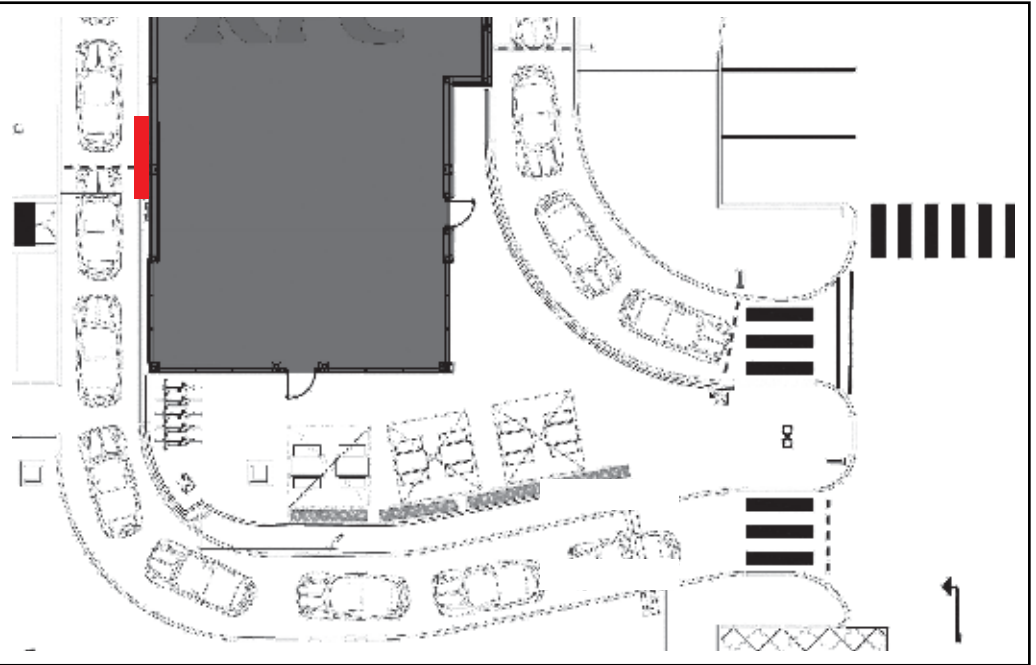

Location Plan - NTS


Front Elevation - 1:20

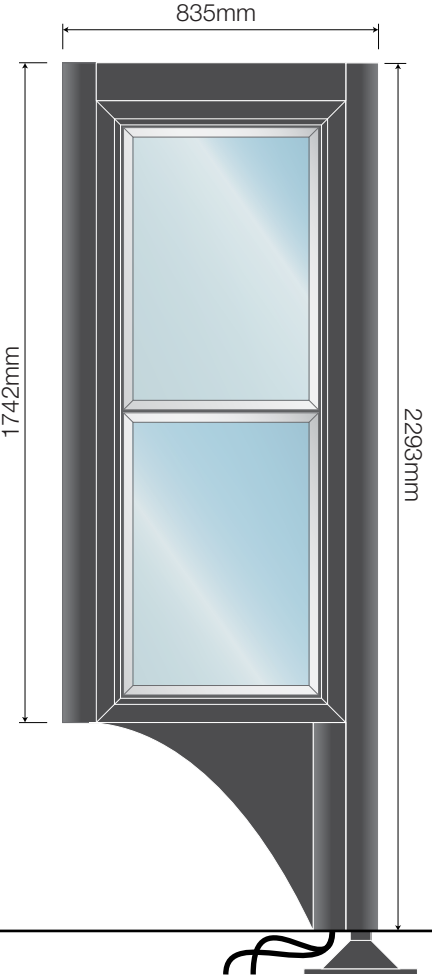

Illuminated Leader Menu Sign - 1:20
2 Off, 2293mm high, 1 door, 2 panel, leader menu unit. Consisting of a Aluminium supporting post & door frames, main aluminium signcase finishes in Silver RAL 7022. Illuminated via banks of LED's. Frames to be glazed in 6mm clear acrylic panel backed up with 3mm Opal 050 panel with graphic posters within clip frames.

Illuminated Wall Mounted Menu Sign - 1:20
1 Off 1832mm high, 1 door, 8 panel, menu unit. Consisting of a Aluminium supporting post & door frames, main aluminium signcase finishes in Silver RAL 7022. Illuminated via banks of LED's. Frames to be glazed in 6mm clear acrylic panel backed up with 3mm Opal 050 panel with graphic posters within clip frames.

Front Elevation - 1:20

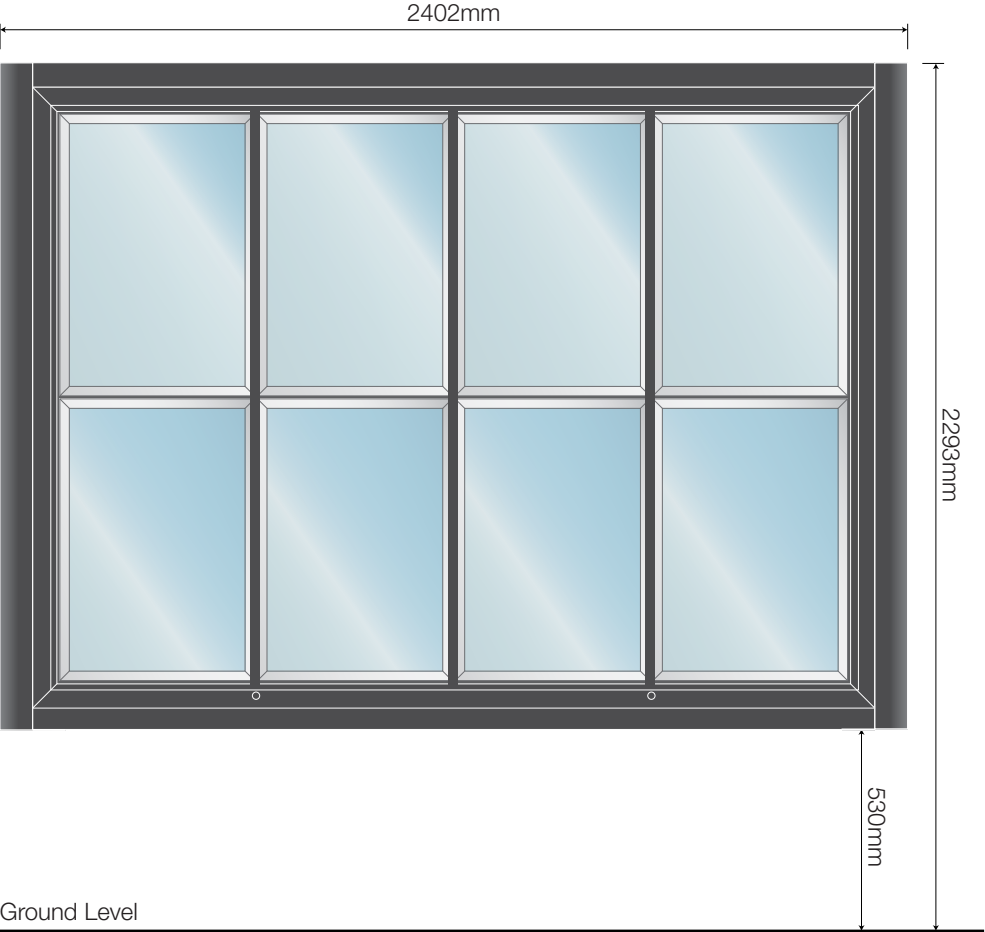

NIS SIGNS

NIS Signs (Leicester) Ltd
51 Marlow Rd, Leicester, LE3 2BQ


☎ 0116 270 6228
@ info@signs-nis.co.uk
🌐 www.signs-nis.co.uk

Client: KFC
Address: Huyton
Beacon 62
Liverpool
L36 6AD

Drawing no: 21-422 - KFC - Huyton
Job location: Jobs\KFC\Huyton (Beacon 62)
Drawn by: AH
Rev: 0
Date: 16/07/21

Revision notes: 0) Initial issue

All site dimensions to be verified prior to manufacture.
Do not scale from this drawing Copyright 2021.
This document is the property of NIS Signs
and must not be used, reproduced or disclosed
to any persons without the written consent of NIS Signs.

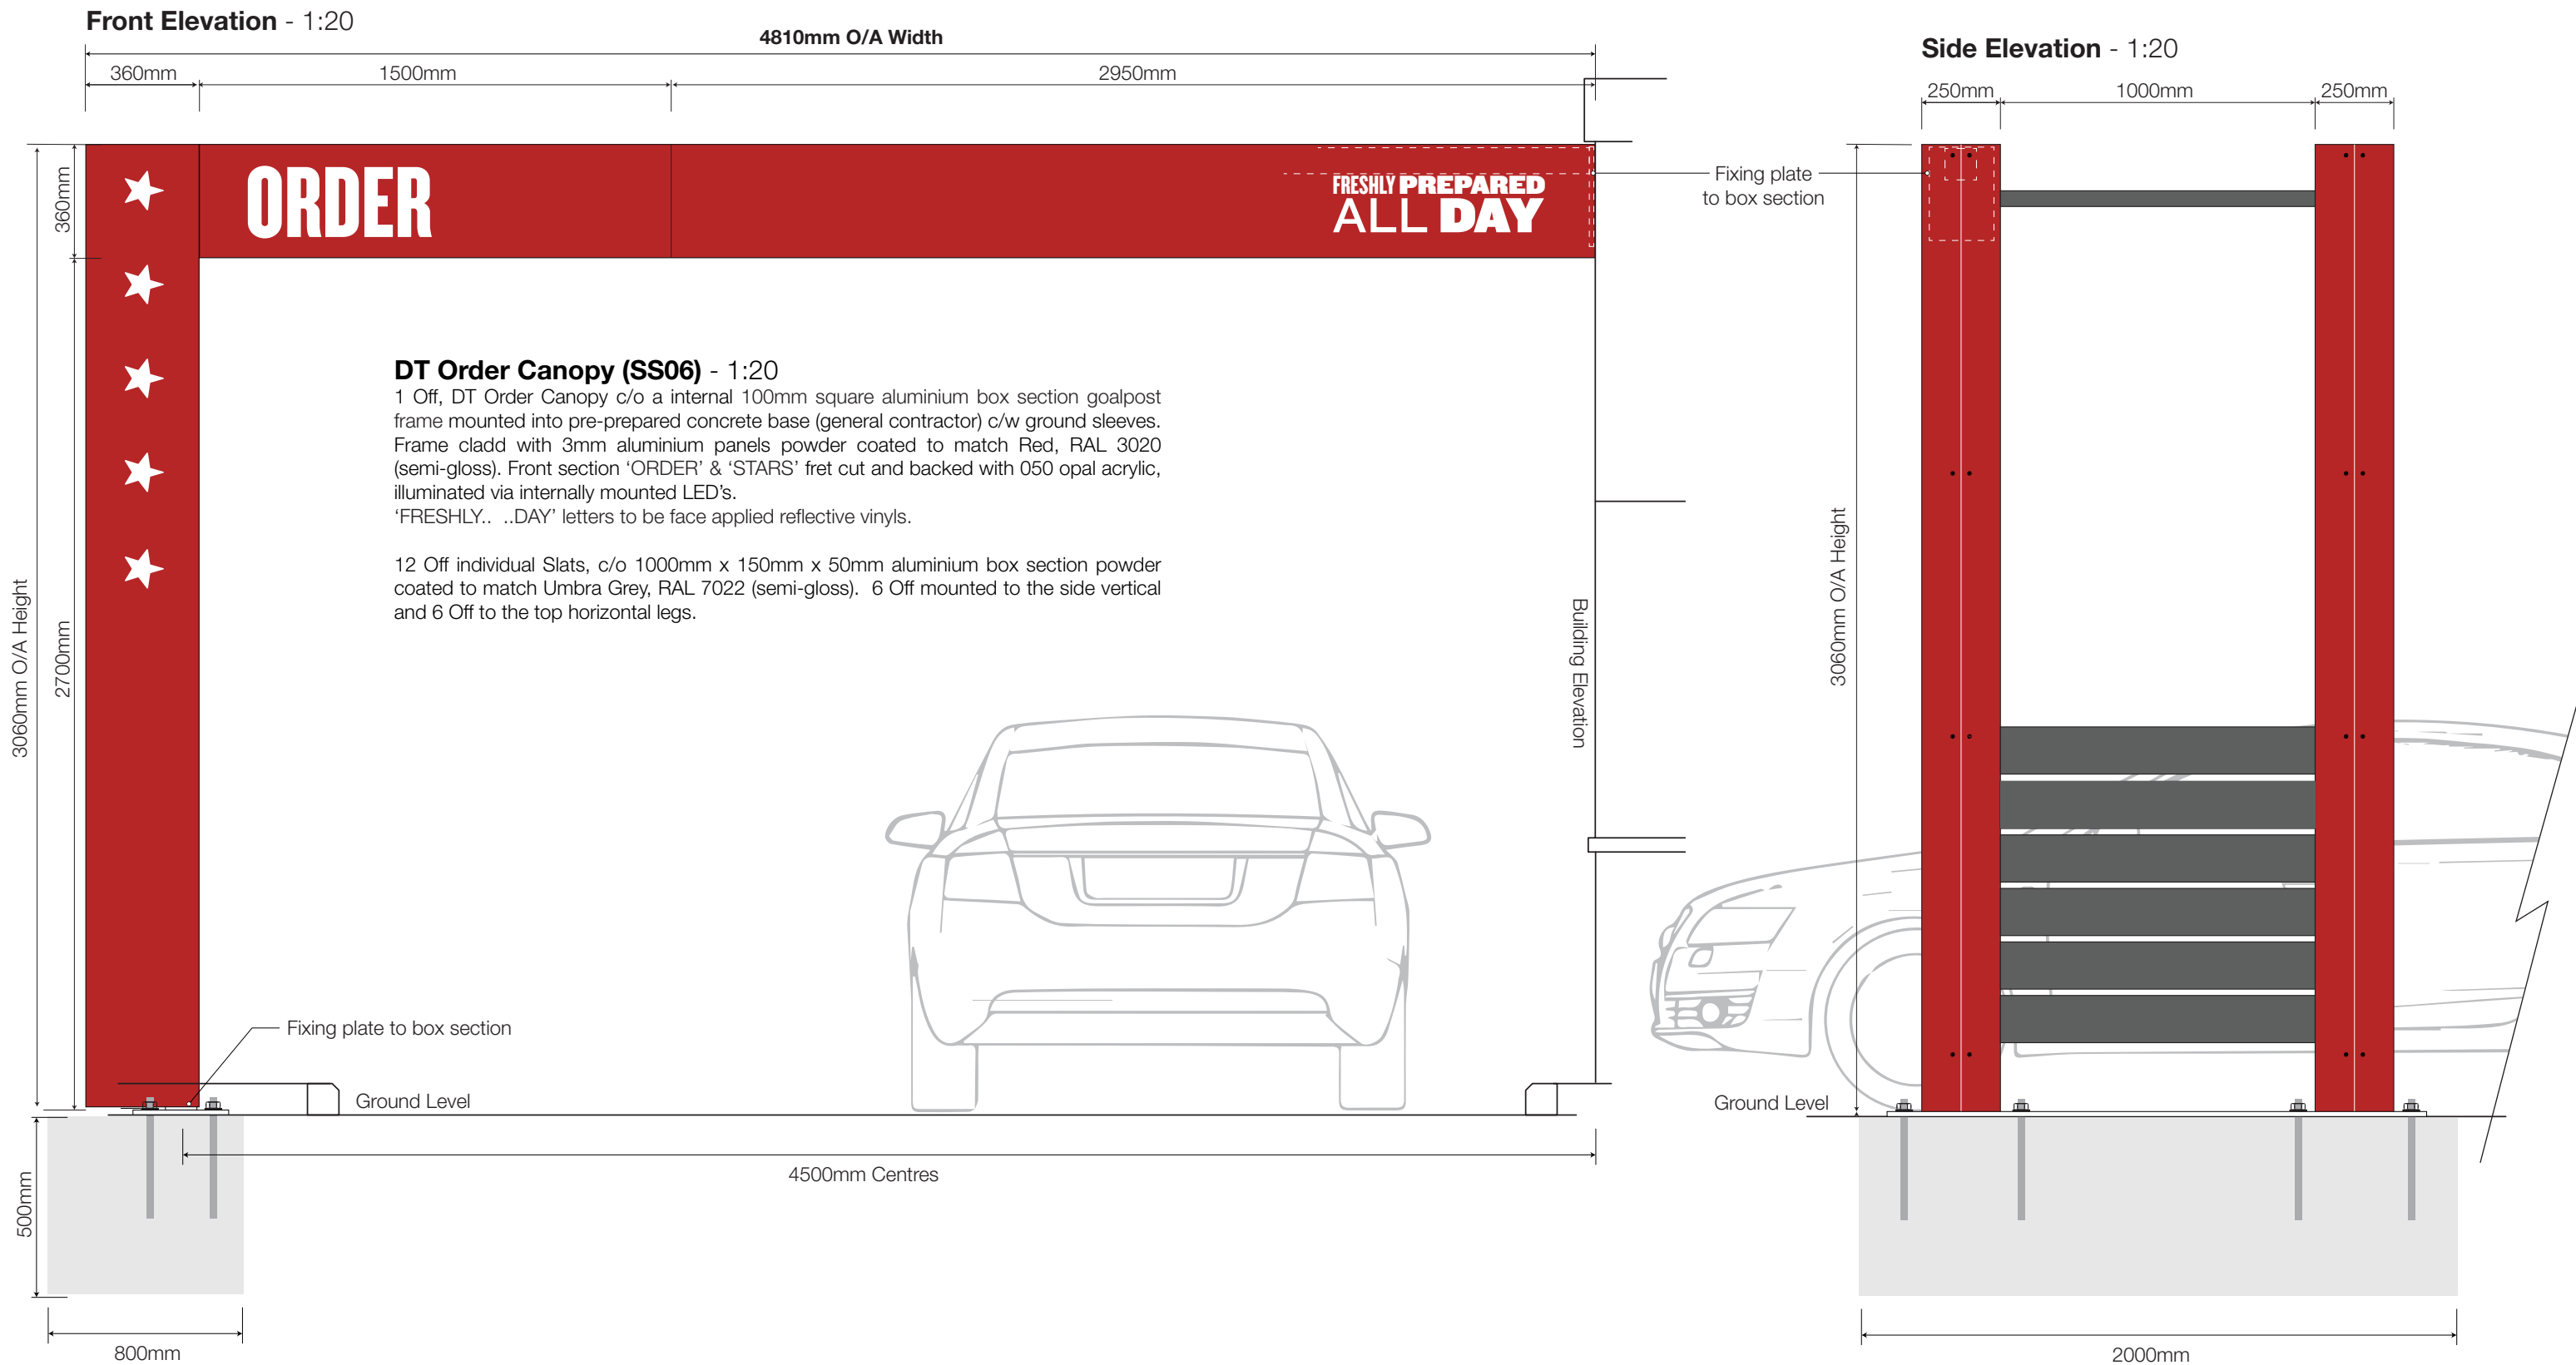

NIS SIGNS

NIS Signs (Leicester) Ltd
51 Marlow Rd, Leicester, LE3 2BQ

☎ 0116 270 6228
✉ info@signs-nis.co.uk
🌐 www.signs-nis.co.uk


Client: KFC
Address: Huyton
Beacon 62
Liverpool
L36 6AD

Drawing no: 21-422 - KFC - Huyton
Job location: Jobs\KFC\Huyton (Beacon 62)
Drawn by: AH Rev: 0 Date: 16/07/21

Revision notes: 0) Initial issue

All site dimensions to be verified prior to manufacture.
Do not scale from this drawing Copyright 2021.
This document is the property of NIS Signs
and must not be used, reproduced or disclosed
to any persons without the written consent of NIS Signs.

DT Order Canopy (SS06) - 1:20
Continued.

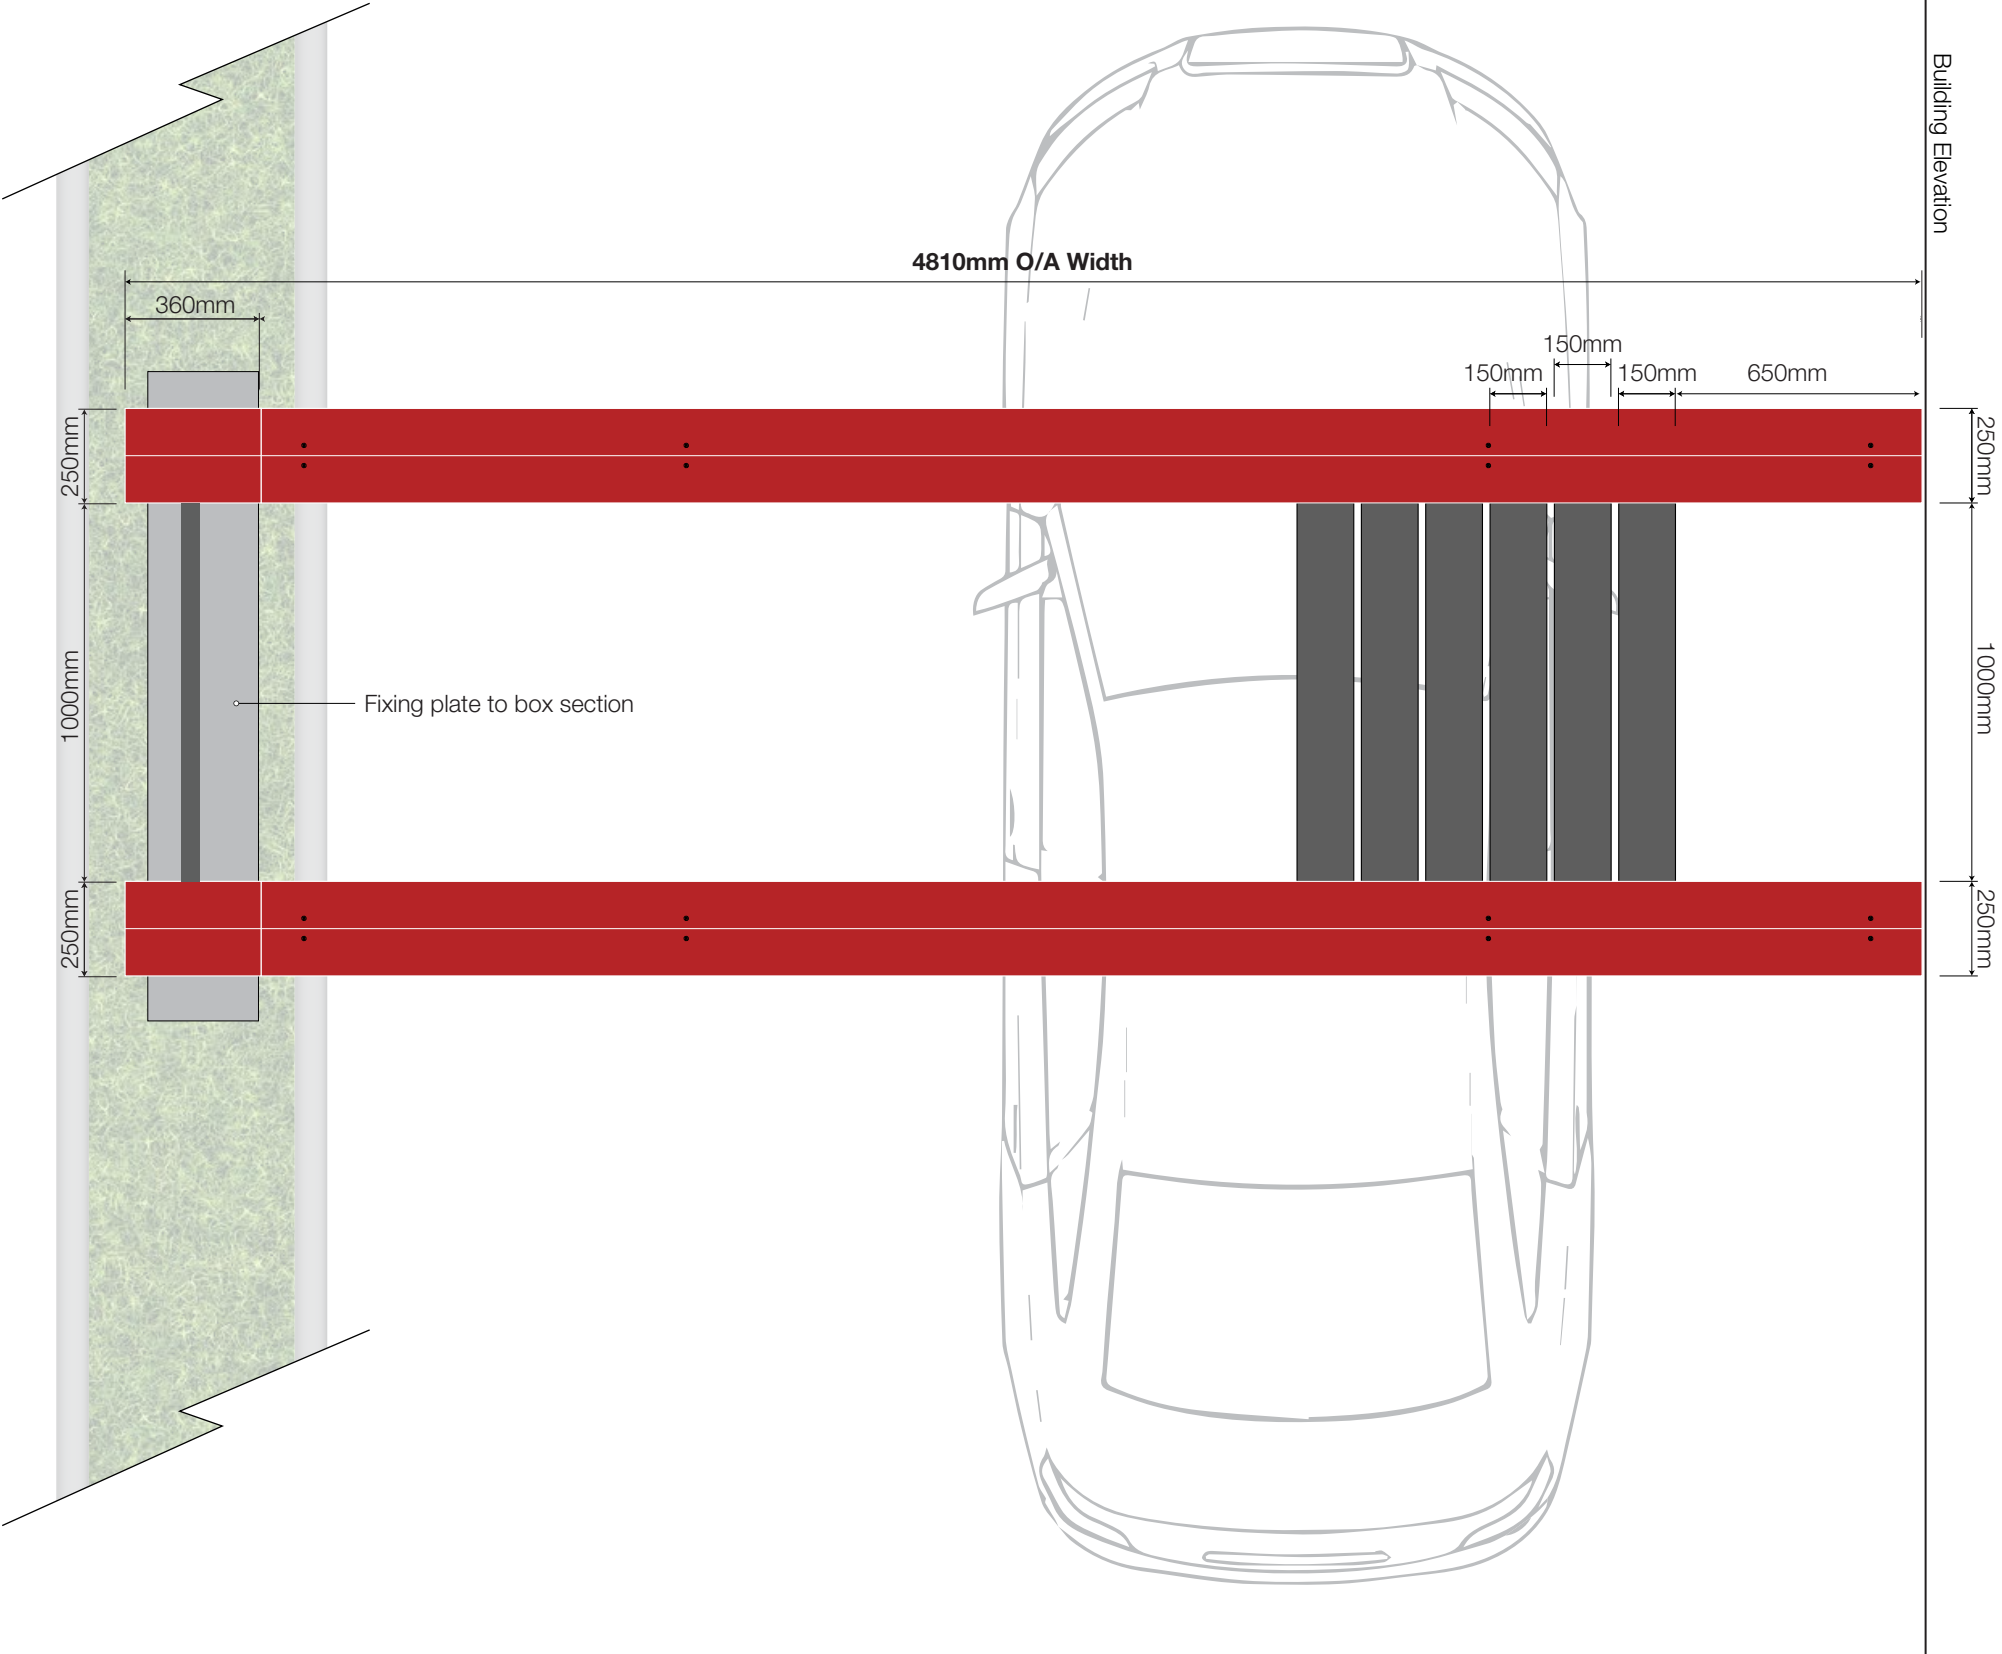

NIS SIGNS

NIS Signs (Leicester) Ltd
51 Marlow Rd, Leicester, LE3 2BQ

☎ 0116 270 6228
@ info@signs-nis.co.uk
🌐 www.signs-nis.co.uk

Client: KFC
Address: Huyton
Beacon 62
Liverpool
L36 6AD

Drawing no: 21-422 - KFC - Huyton

Job location: Jobs\KFC\Huyton (Beacon 62)



Drawn by: AH

Rev: 0

Date: 16/07/21

Revision notes: 0) Initial issue


All site dimensions to be verified prior to manufacture.
Do not scale from this drawing Copyright 2021.
This document is the property of NIS Signs
and must not be used, reproduced or disclosed
to any persons without the written consent of NIS Signs.

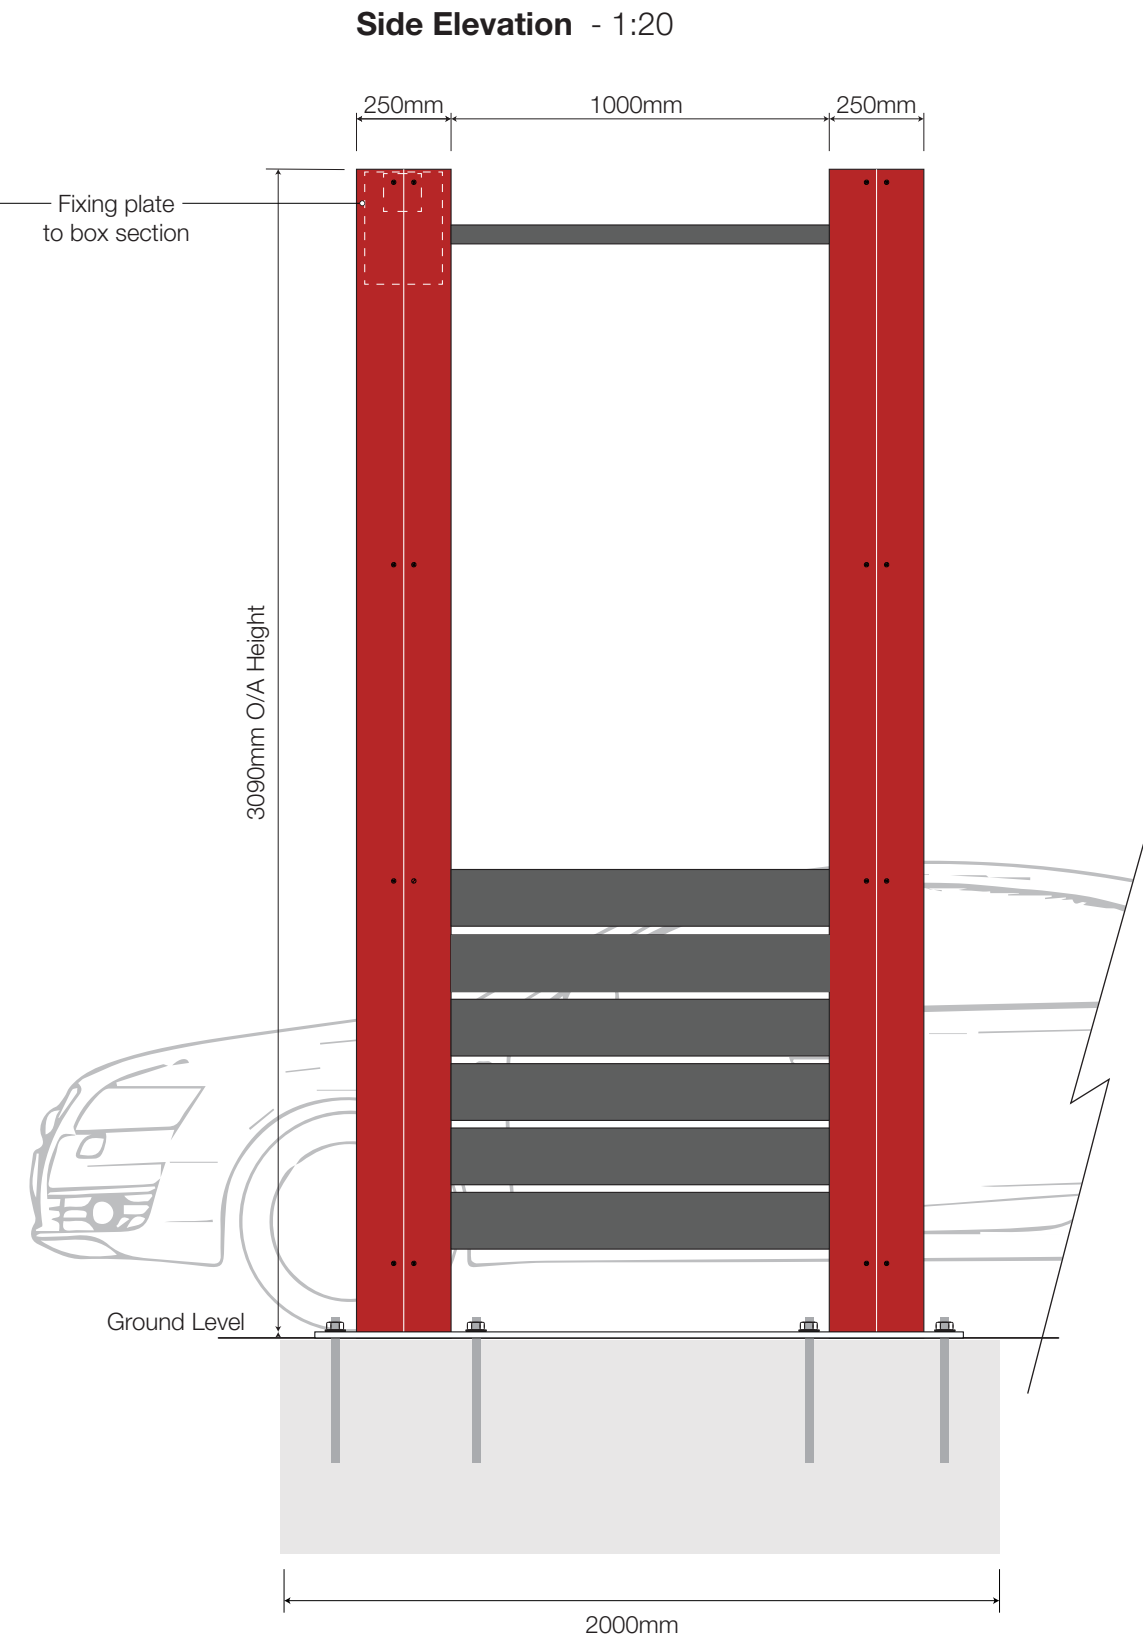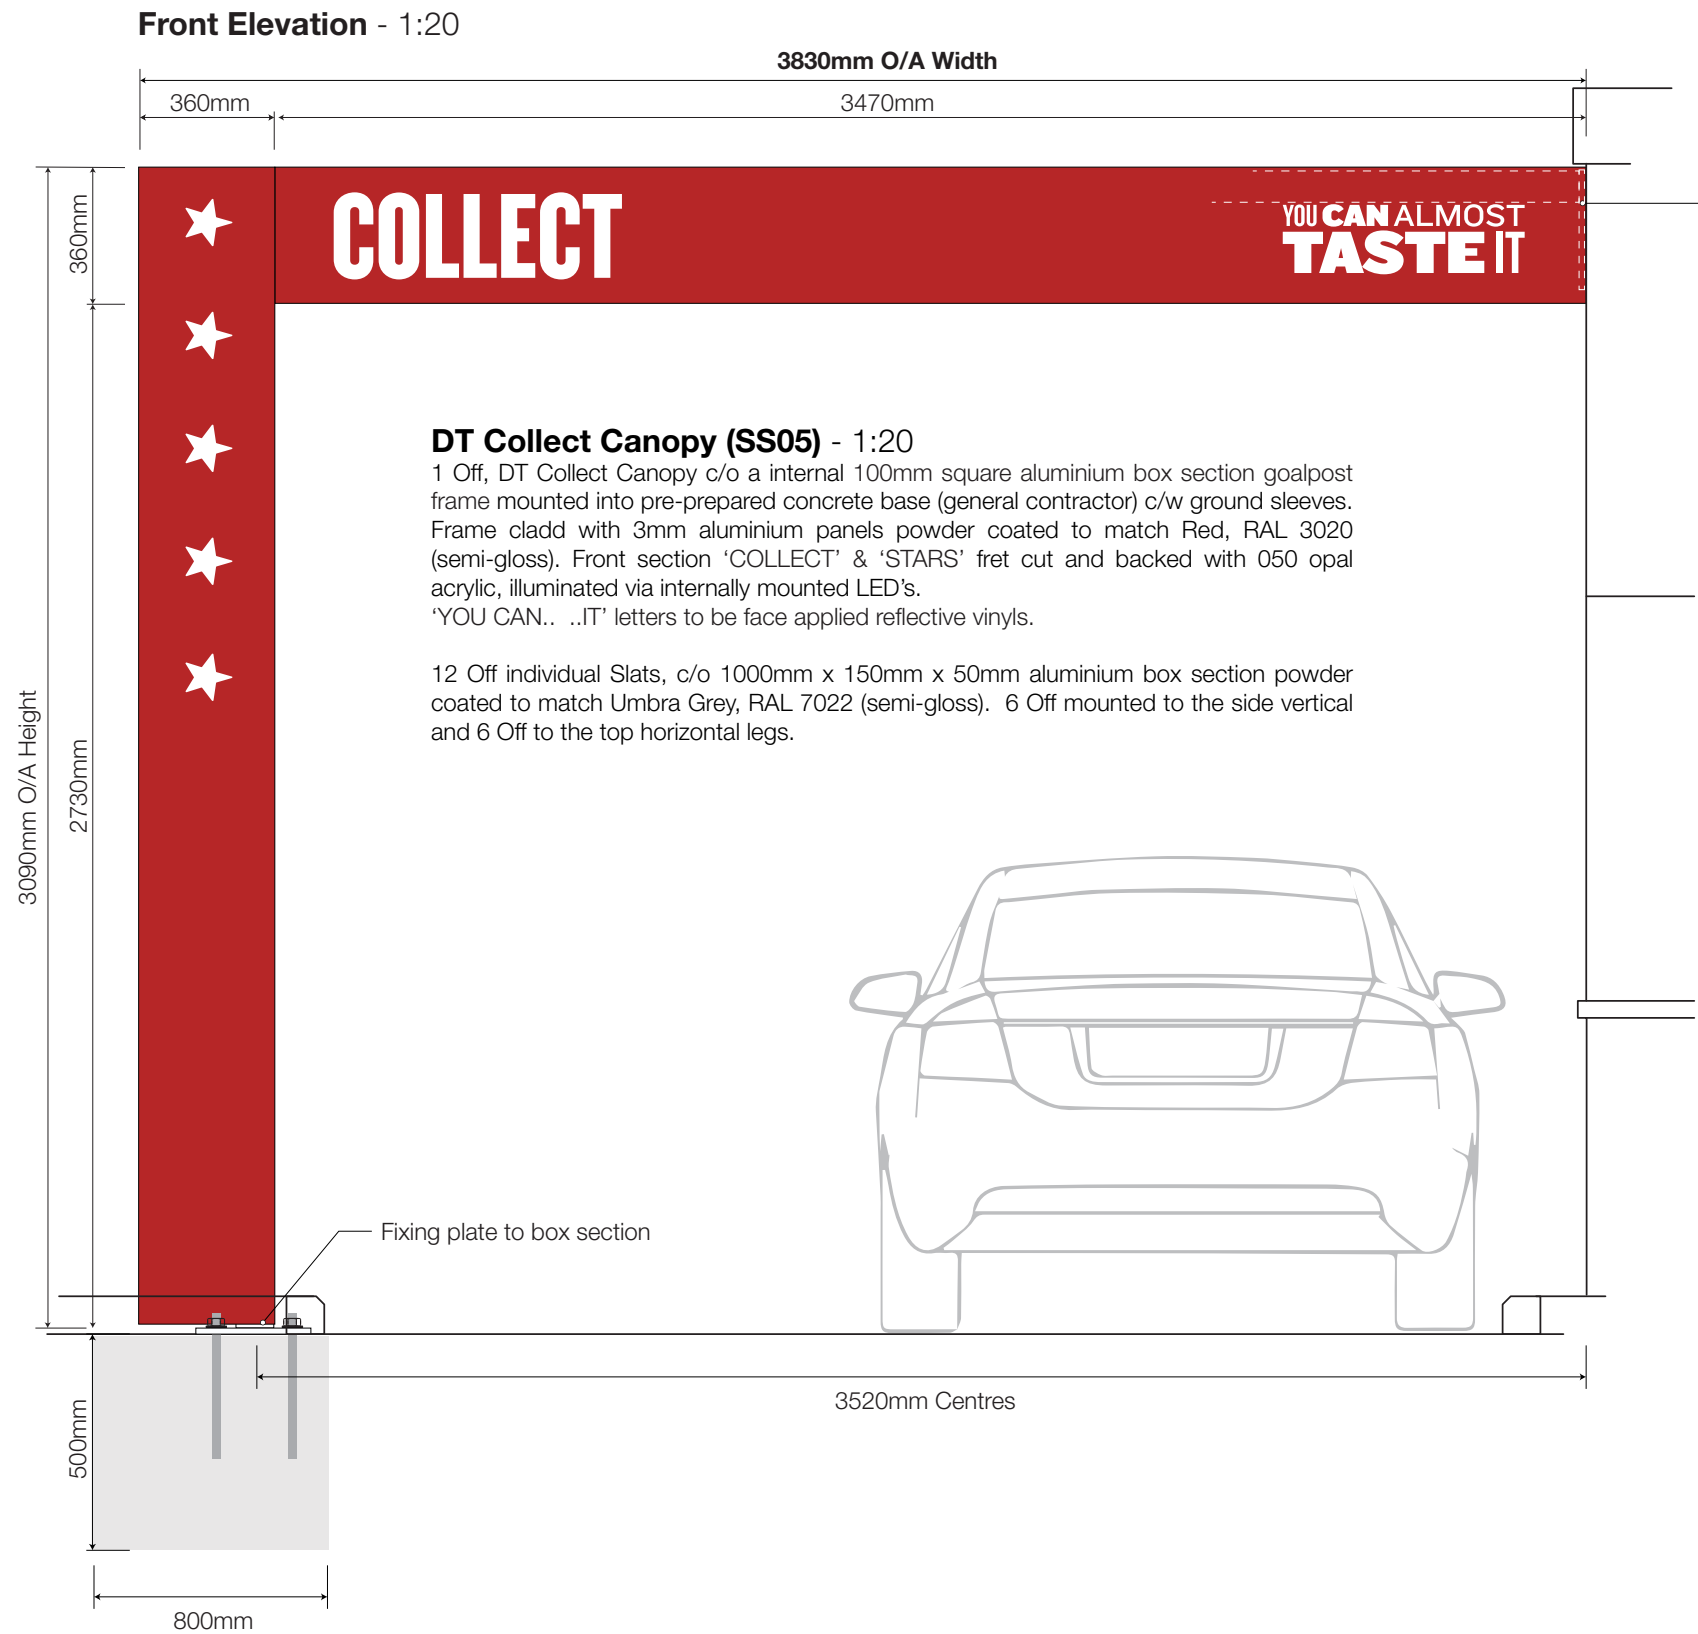

Client: KFC	Drawing no: 21-422 - KFC - Huyton			Revision notes: 0) Initial issue	All site dimensions to be verified prior to manufacture. Do not scale from this drawing Copyright 2021. This document is the property of NIS Signs and must not be used, reproduced or disclosed to any persons without the written consent of NIS Signs.
Address: Huyton Beacon 62 Liverpool L36 6AD	Job location: Jobs\KFC\Huyton (Beacon 62)				
	Drawn by: AH	Rev: 0	Date: 16/07/21		

DT Collect Canopy (SS05) - 1:20

Continued.

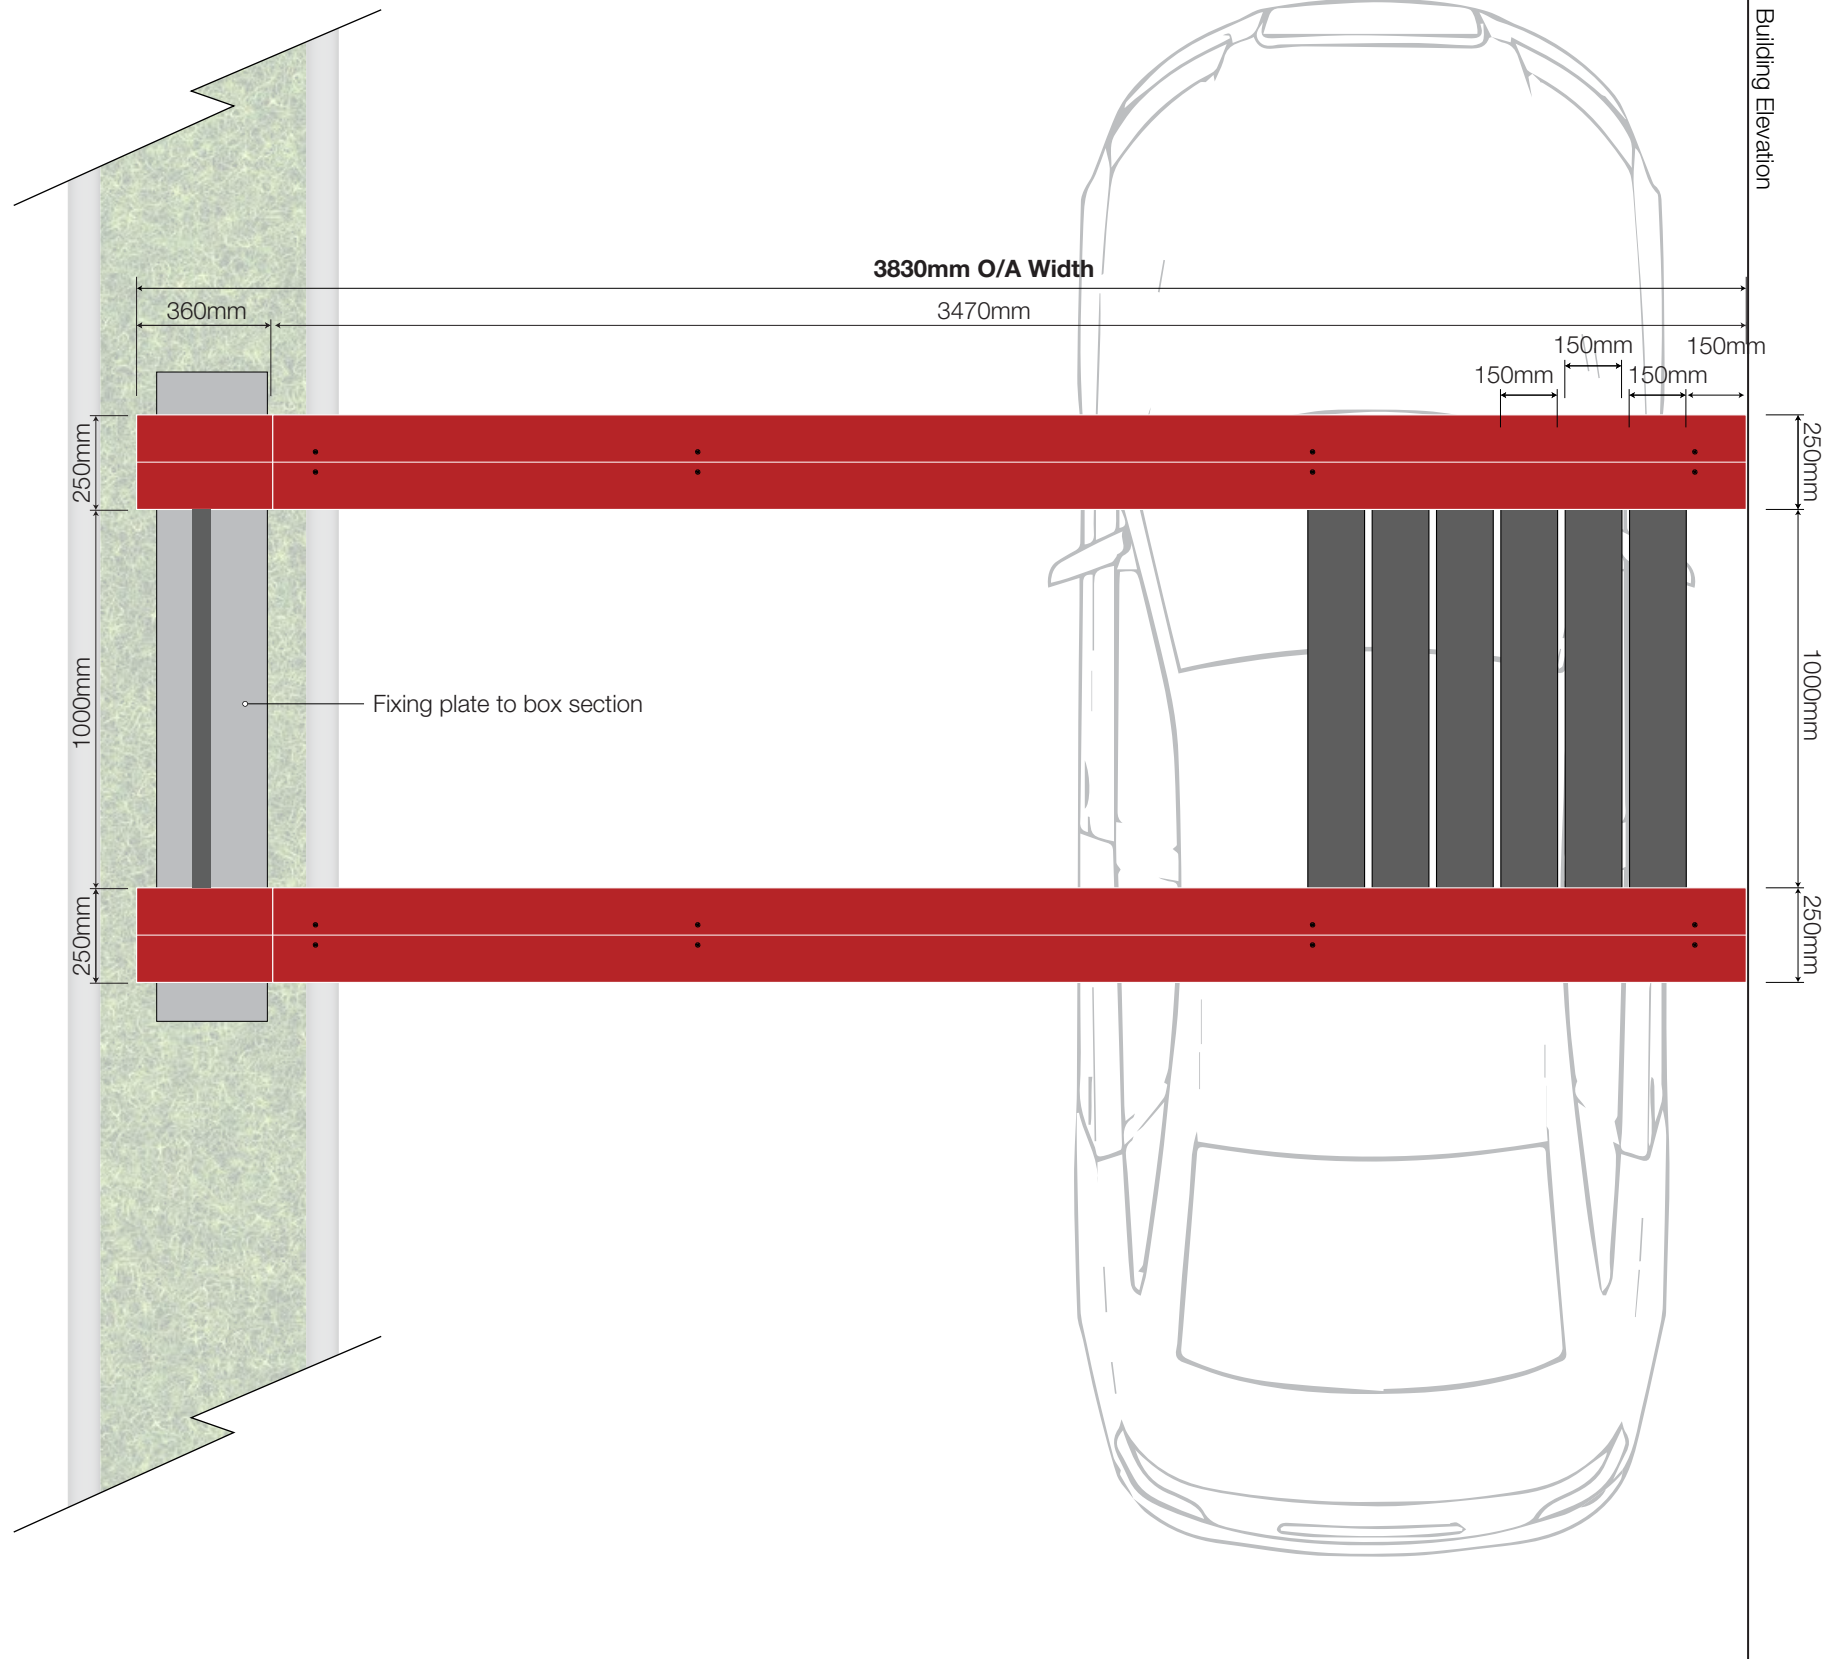

1:20 @ A3



NIS SIGNS

NIS Signs (Leicester) Ltd
51 Marlow Rd, Leicester, LE3 2BQ

☎ 0116 270 6228

@ info@signs-nis.co.uk

 www.signs-nis.co.uk

Client: KFC

Address: Huyton
Beacon 62
Liverpool
L36 6AD

Drawing no: 21-422 - KFC - Huyton

Job location: Jobs\KFC\Huyton (Beacon 62)

Drawn by: AH

Rev: 0

Date: 16/07/21

Revision notes: 0) Initial issue

All site dimensions to be verified prior to manufacture.
Do not scale from this drawing Copyright 2021.
This document is the property of NIS Signs
and must not be used, reproduced or disclosed
to any persons without the written consent of NIS Signs.

CP Disclaimer (SS08) - 1:5
1 Off, 2mm Aluminium panel finished Umbra Grey, RAL 7022 c/w
Graphics/text digitally printed onto refelective White vinyl c/w a gloss laminate.
Mounted to exterior wall via domed head fixings through black border.


Note: Please paint cover heads black.

Vinyl Ref:
Vinyl: IJ680-10
Lam: 8518




Proposed Side Elevation A - 1:100




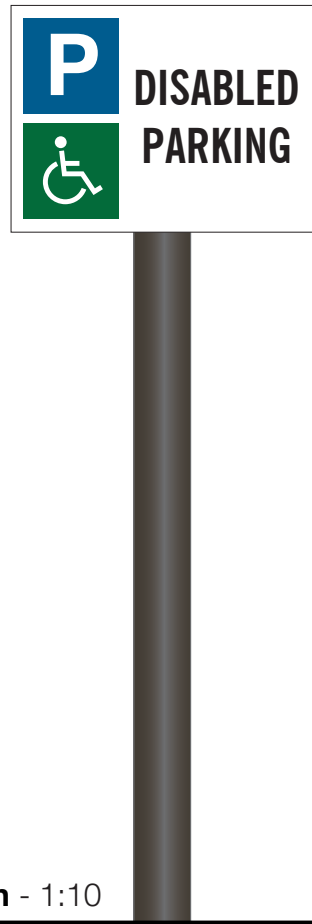

Front Elevation - 1:10

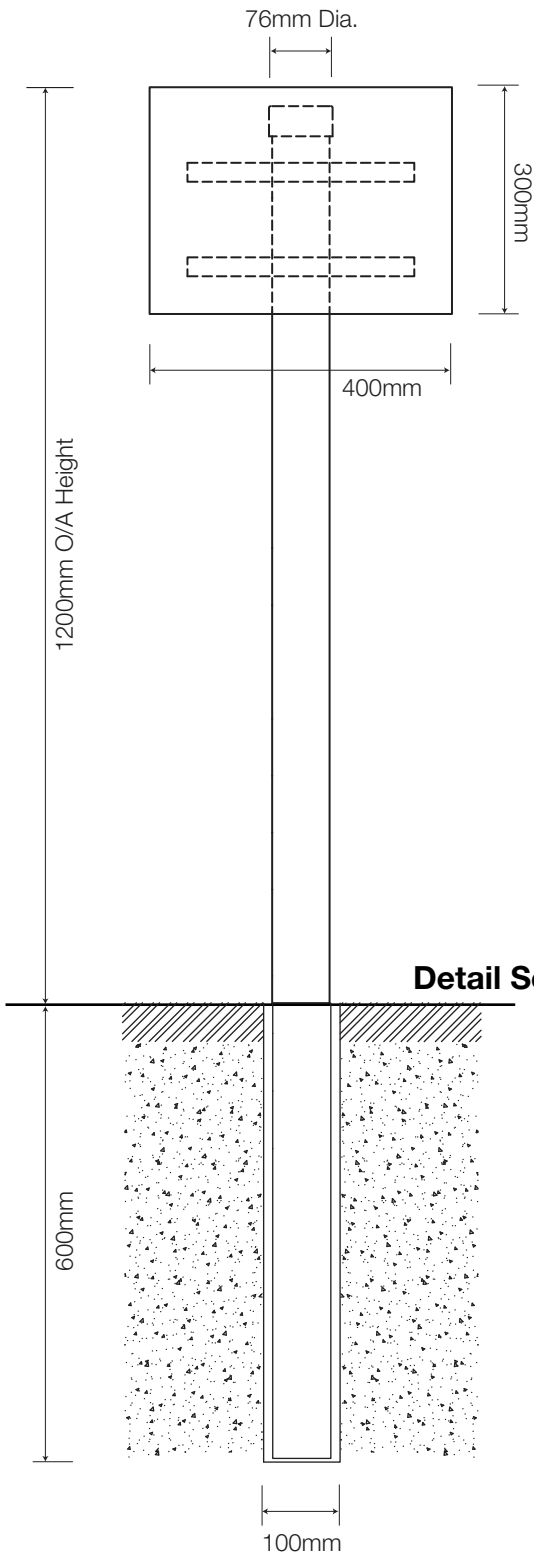


Detail Section - 1:10

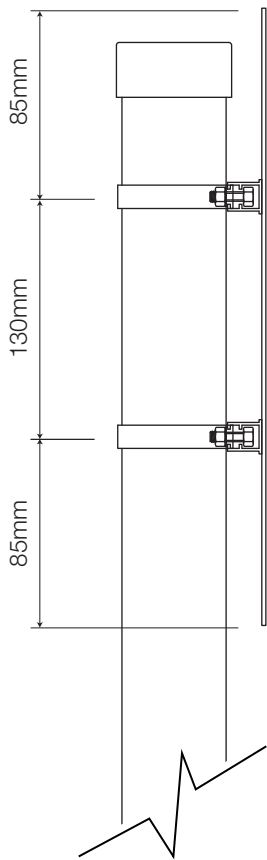

Side Section - NTS

Disabled Parking Signs (SS07) - 1:10
2 Off, Single sided disabled parking signs 400mm x 300mm x 3mm thick. Primed and powder coated Umbra Grey RAL 7022 with Graphics/text digitally printed onto White vinyl c/w a protective gloss laminate applied to the face.
Sign affixed to a NEW 1800mm high x 76mm Diameter post (1200mm above G.L.) finished Umbra Grey RAL 7022 by new chanel and clips.


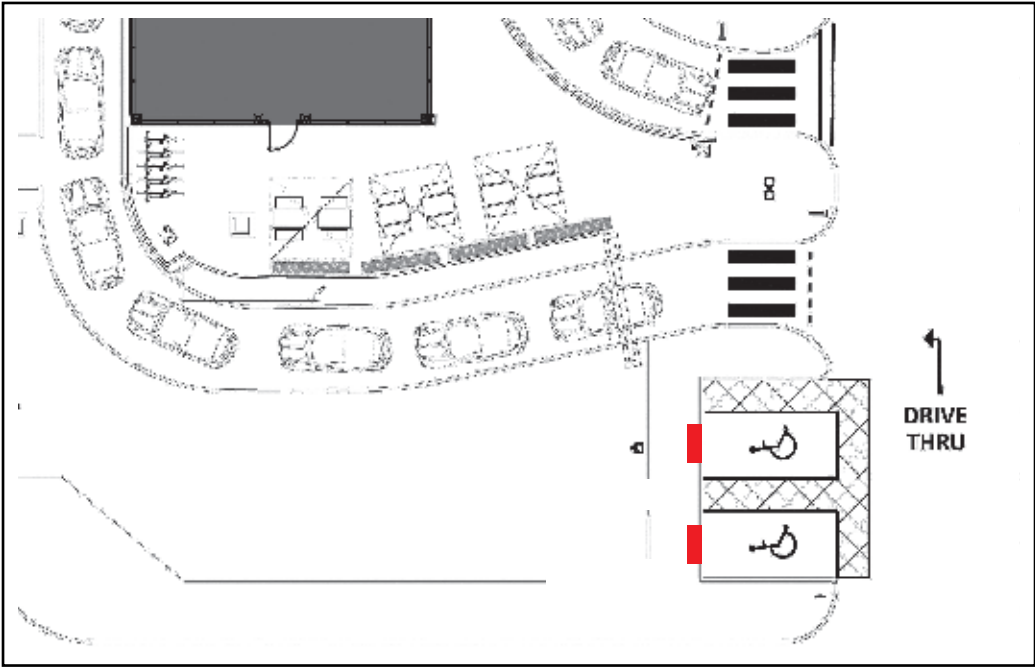


Location Plan - NTS




Grill Bay Sign (SS09) - 1:10
2 Off, 450mm diameter grill bay sign consisting of 3mm Aluminium primed & powder coated Umbra Grey RAL 7022 with digitally printed Silver vinyl c/w a protective gloss laminate applied to the face.
Sign affixed to a NEW 2100mm high x 76mm Diameter post (1500mm above G.L.) finished Umbra Grey RAL 7022 by new chanel and clips.


Front Elevation - 1:10

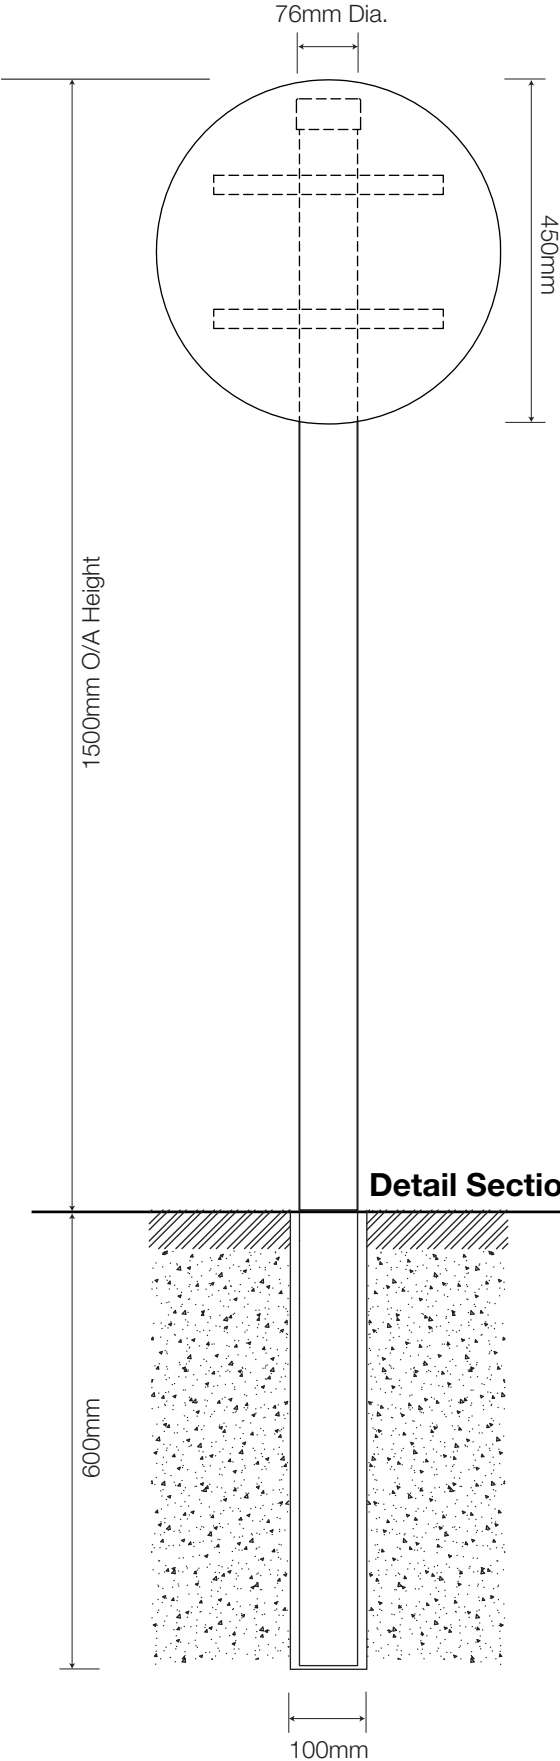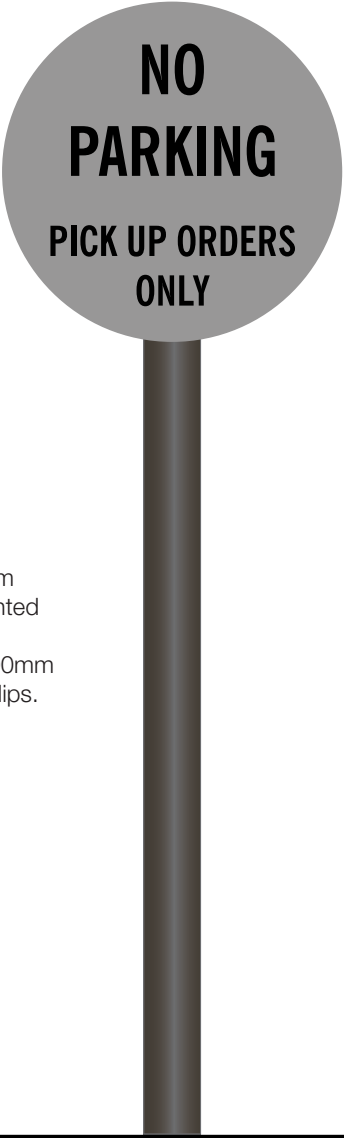


Detail Section - 1:10

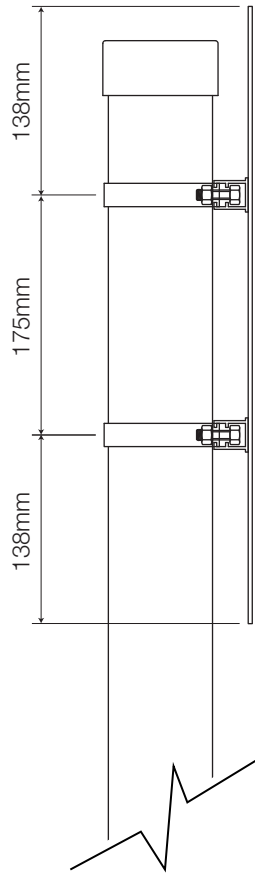

Side Section - NTS

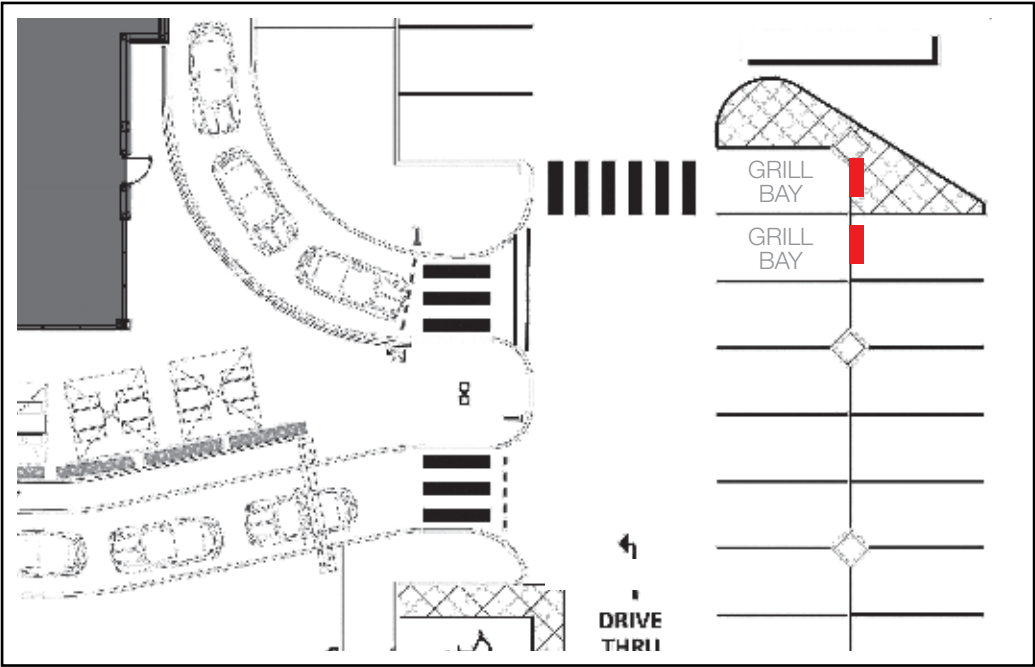

Location Plan - NTS

 

NIS SIGNS

NIS Signs (Leicester) Ltd
51 Marlow Rd, Leicester, LE3 2BQ

☎ 0116 270 6228
@ info@signs-nis.co.uk
🌐 www.signs-nis.co.uk

Client: KFC
Address: Huyton
Beacon 62
Liverpool
L36 6AD



Drawing no: 21-422 - KFC - Huyton
Job location: Jobs\KFC\Huyton (Beacon 62)
Drawn by: AH
Rev: 0
Date: 16/07/21

Revision notes: 0) Initial issue


All site dimensions to be verified prior to manufacture.
Do not scale from this drawing Copyright 2021.
This document is the property of NIS Signs
and must not be used, reproduced or disclosed
to any persons without the written consent of NIS Signs.

KFC Illuminated Red Letters (ES06) - 1:10
3 Off sets of internally illuminated 700mm High KFC letters.
Letter faces from Red 433 acrylic and internally illuminated via LED's (P.531)
2mm Aluminium returns powder coated White inside and out with exterior over sprayed semi-gloss Jet Black, RAL 9005.


Detail Section - NTS

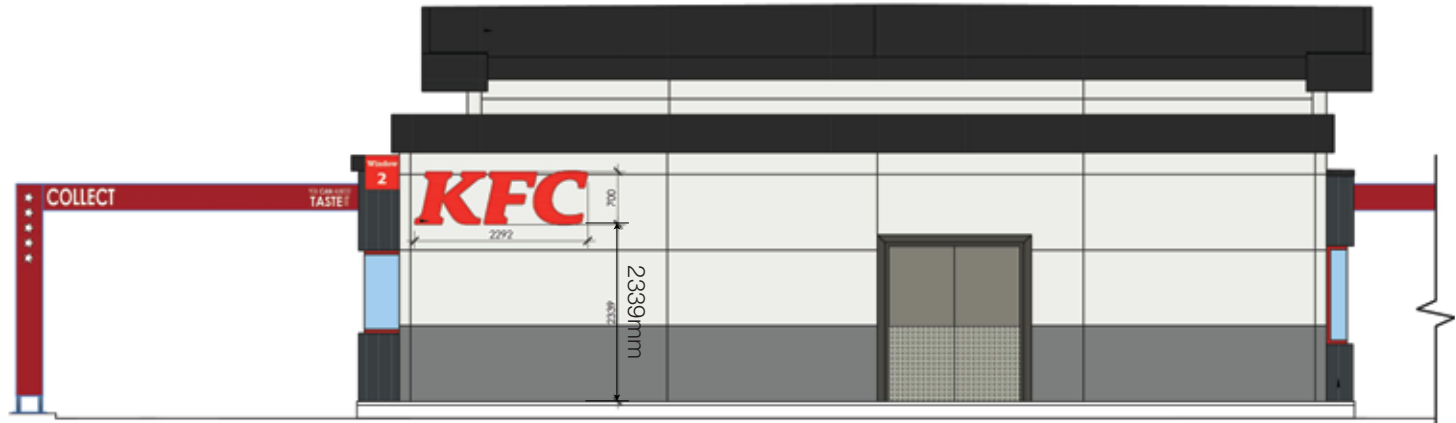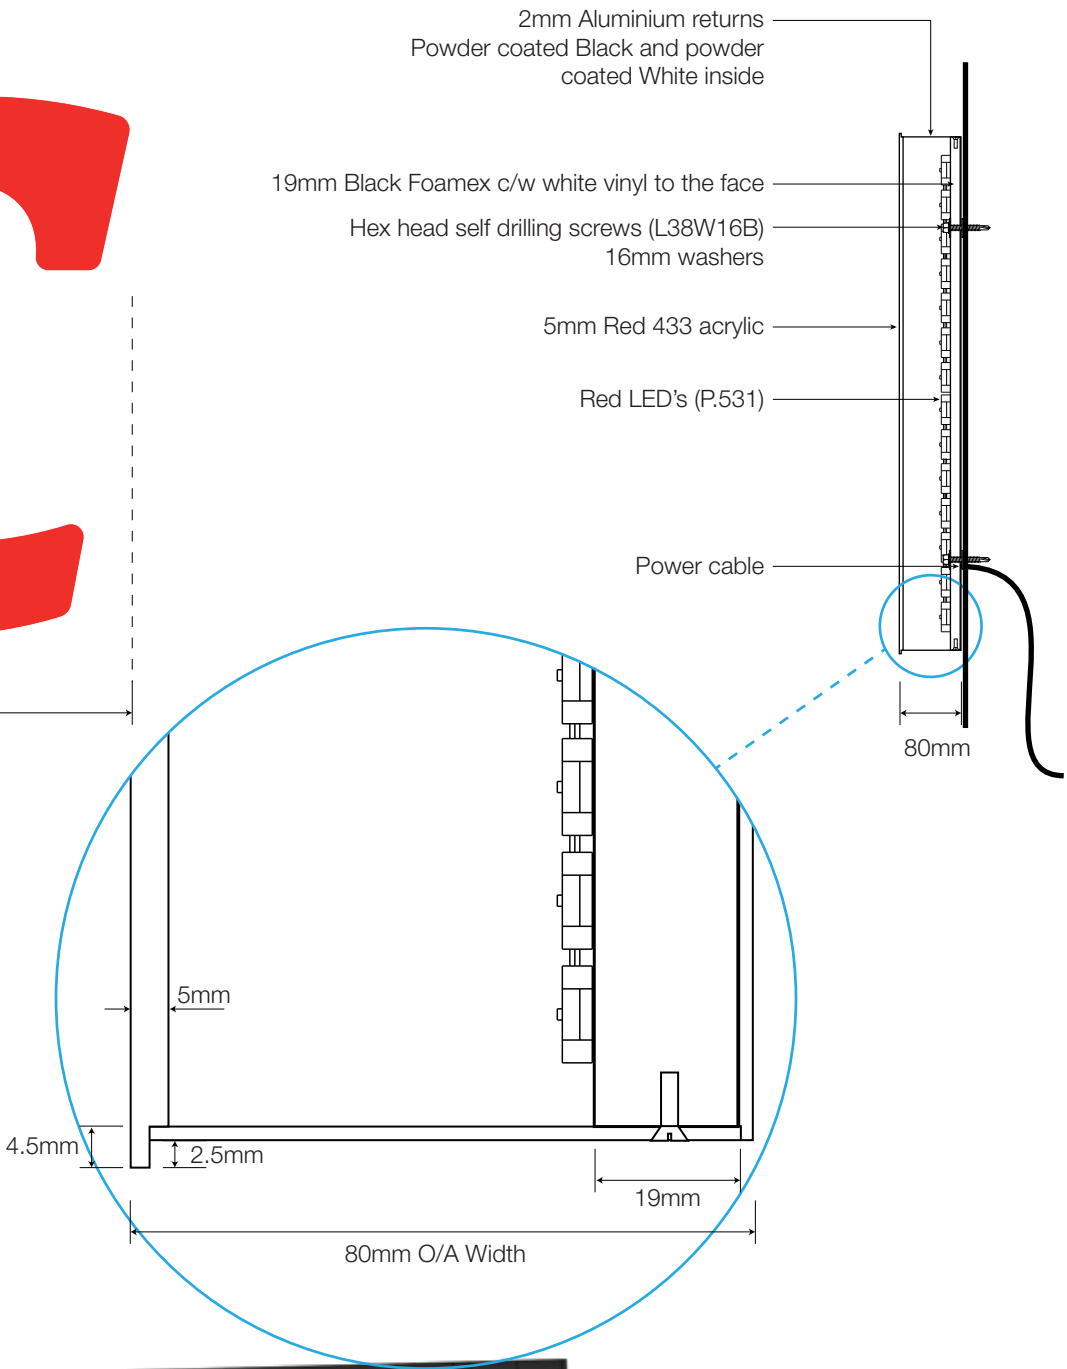


Proposed Rear Elevation D - 1:100

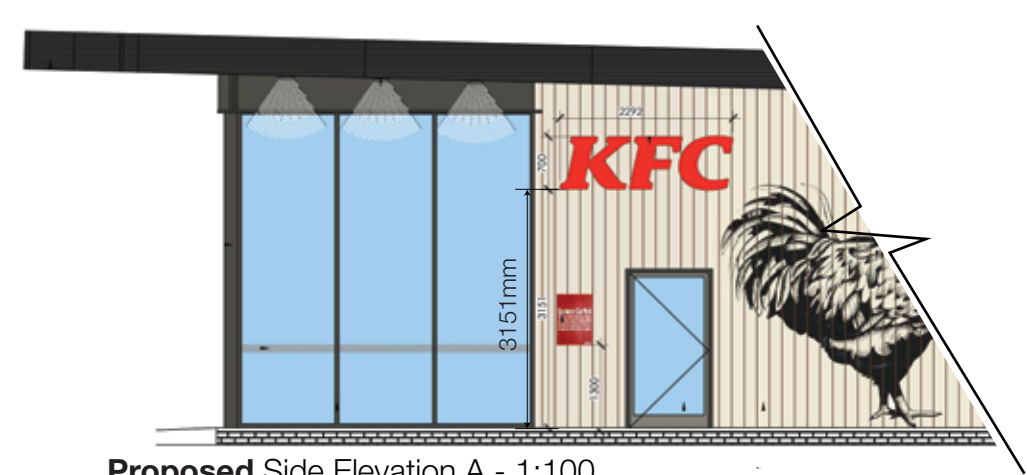

Proposed Side Elevation A - 1:100

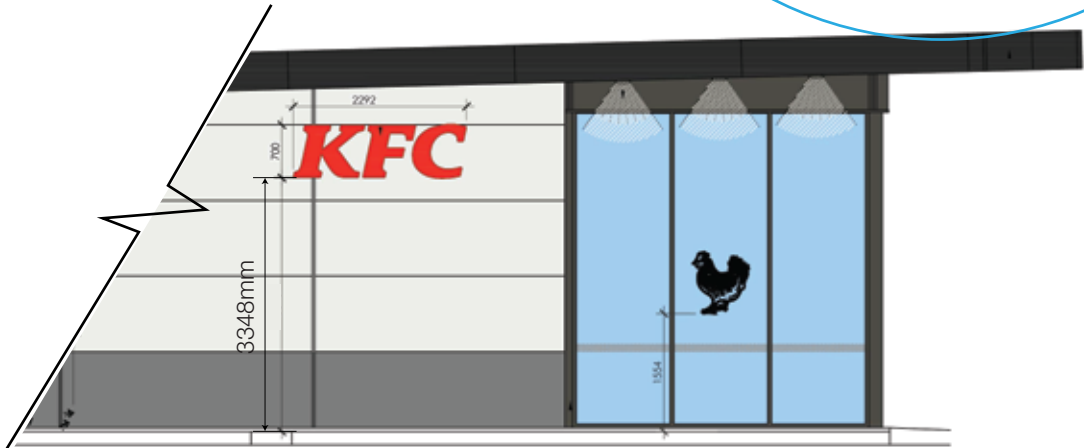

Proposed Side Elevation B - 1:100

 

NIS SIGNS

NIS Signs (Leicester) Ltd
51 Marlow Rd, Leicester, LE3 2BQ


☎ 0116 270 6228
@ info@signs-nis.co.uk
🌐 www.signs-nis.co.uk

Client: KFC
Address: Huyton
Beacon 62
Liverpool
L36 6AD


Drawing no: 21-422 - KFC - Huyton
Job location: Jobs\KFC\Huyton (Beacon 62)
Drawn by: AH
Rev: 0
Date: 16/07/21

Revision notes: 0) Initial issue

All site dimensions to be verified prior to manufacture.
Do not scale from this drawing Copyright 2021.
This document is the property of NIS Signs
and must not be used, reproduced or disclosed
to any persons without the written consent of NIS Signs.

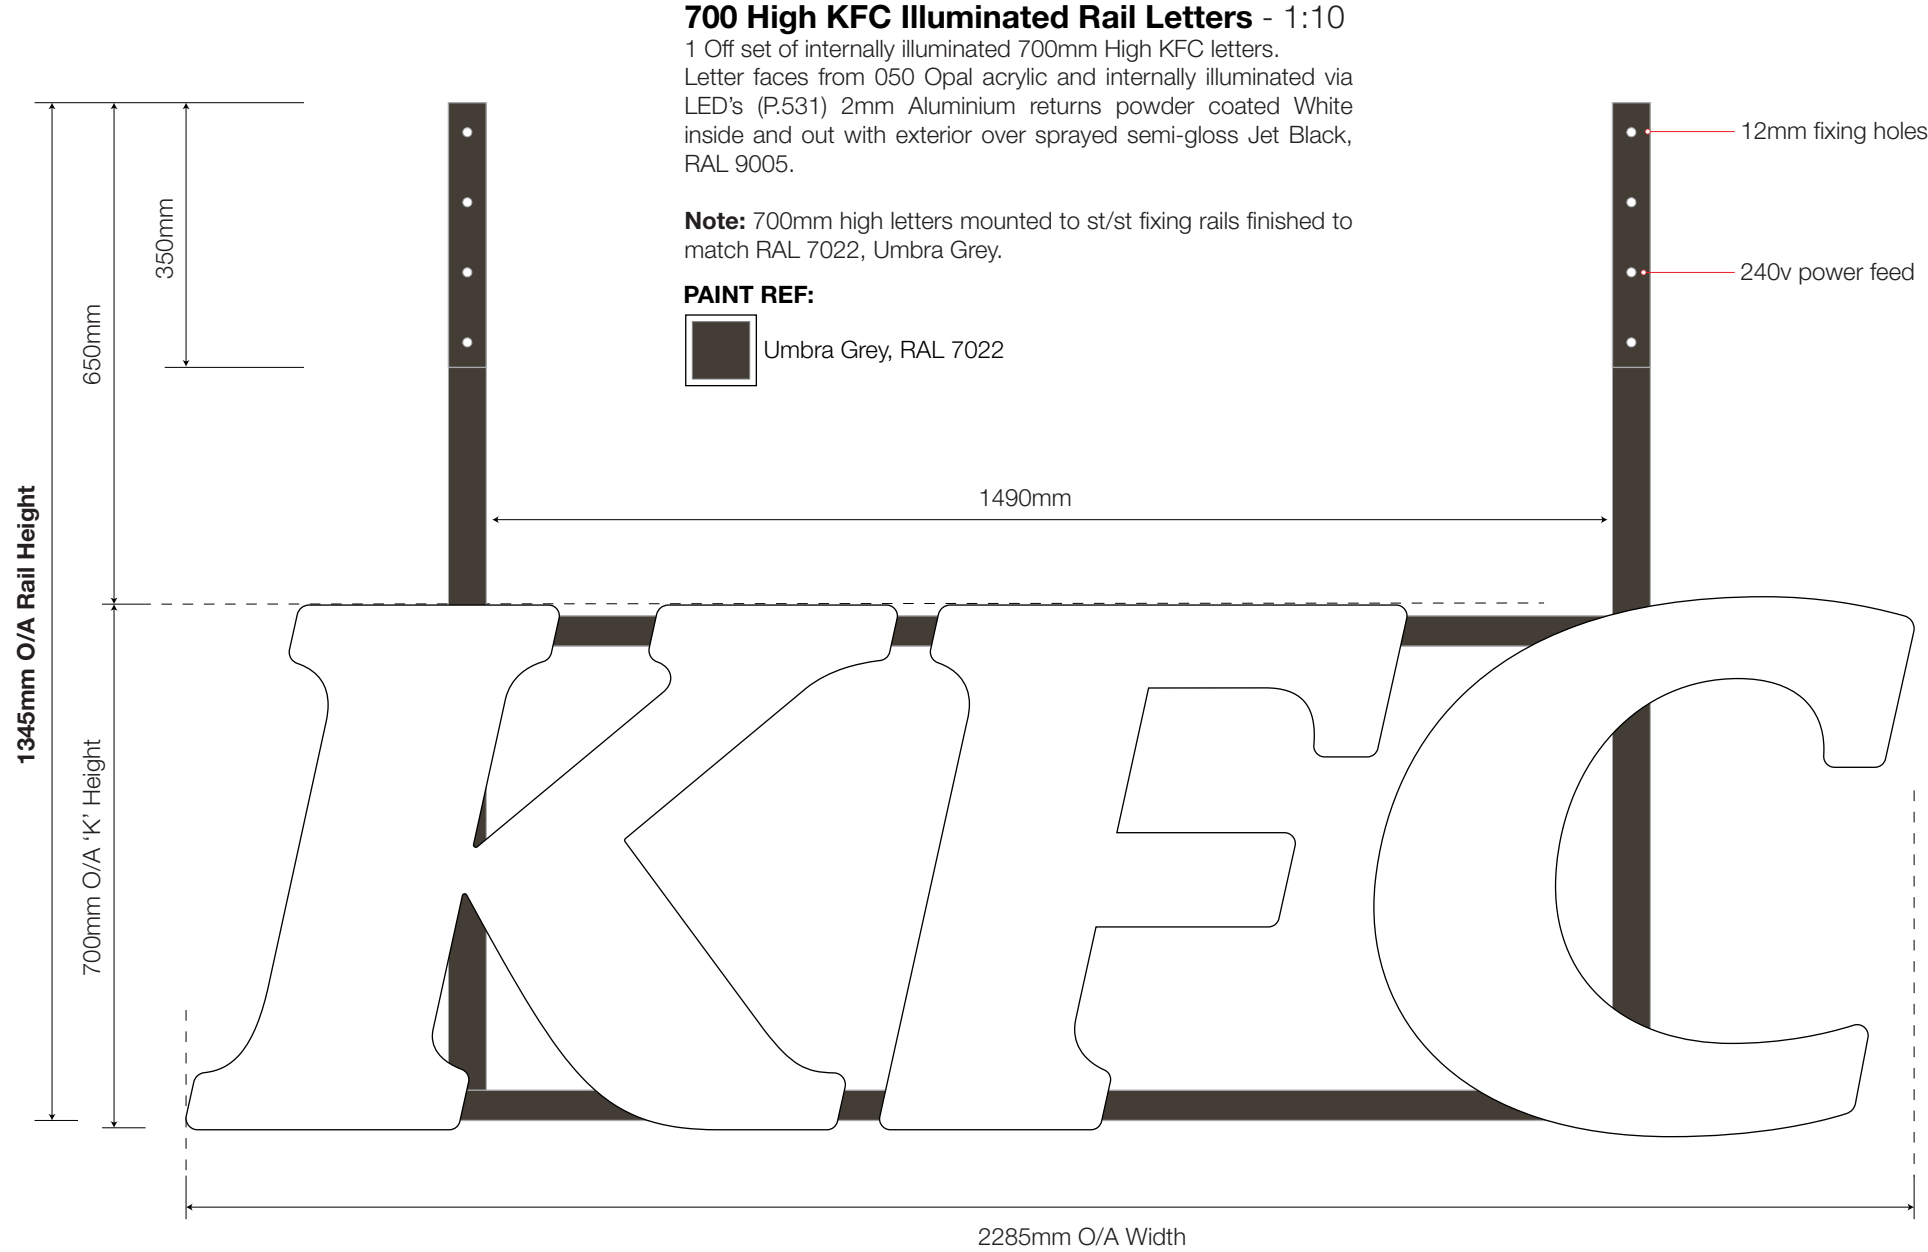

Detail Section - NTS

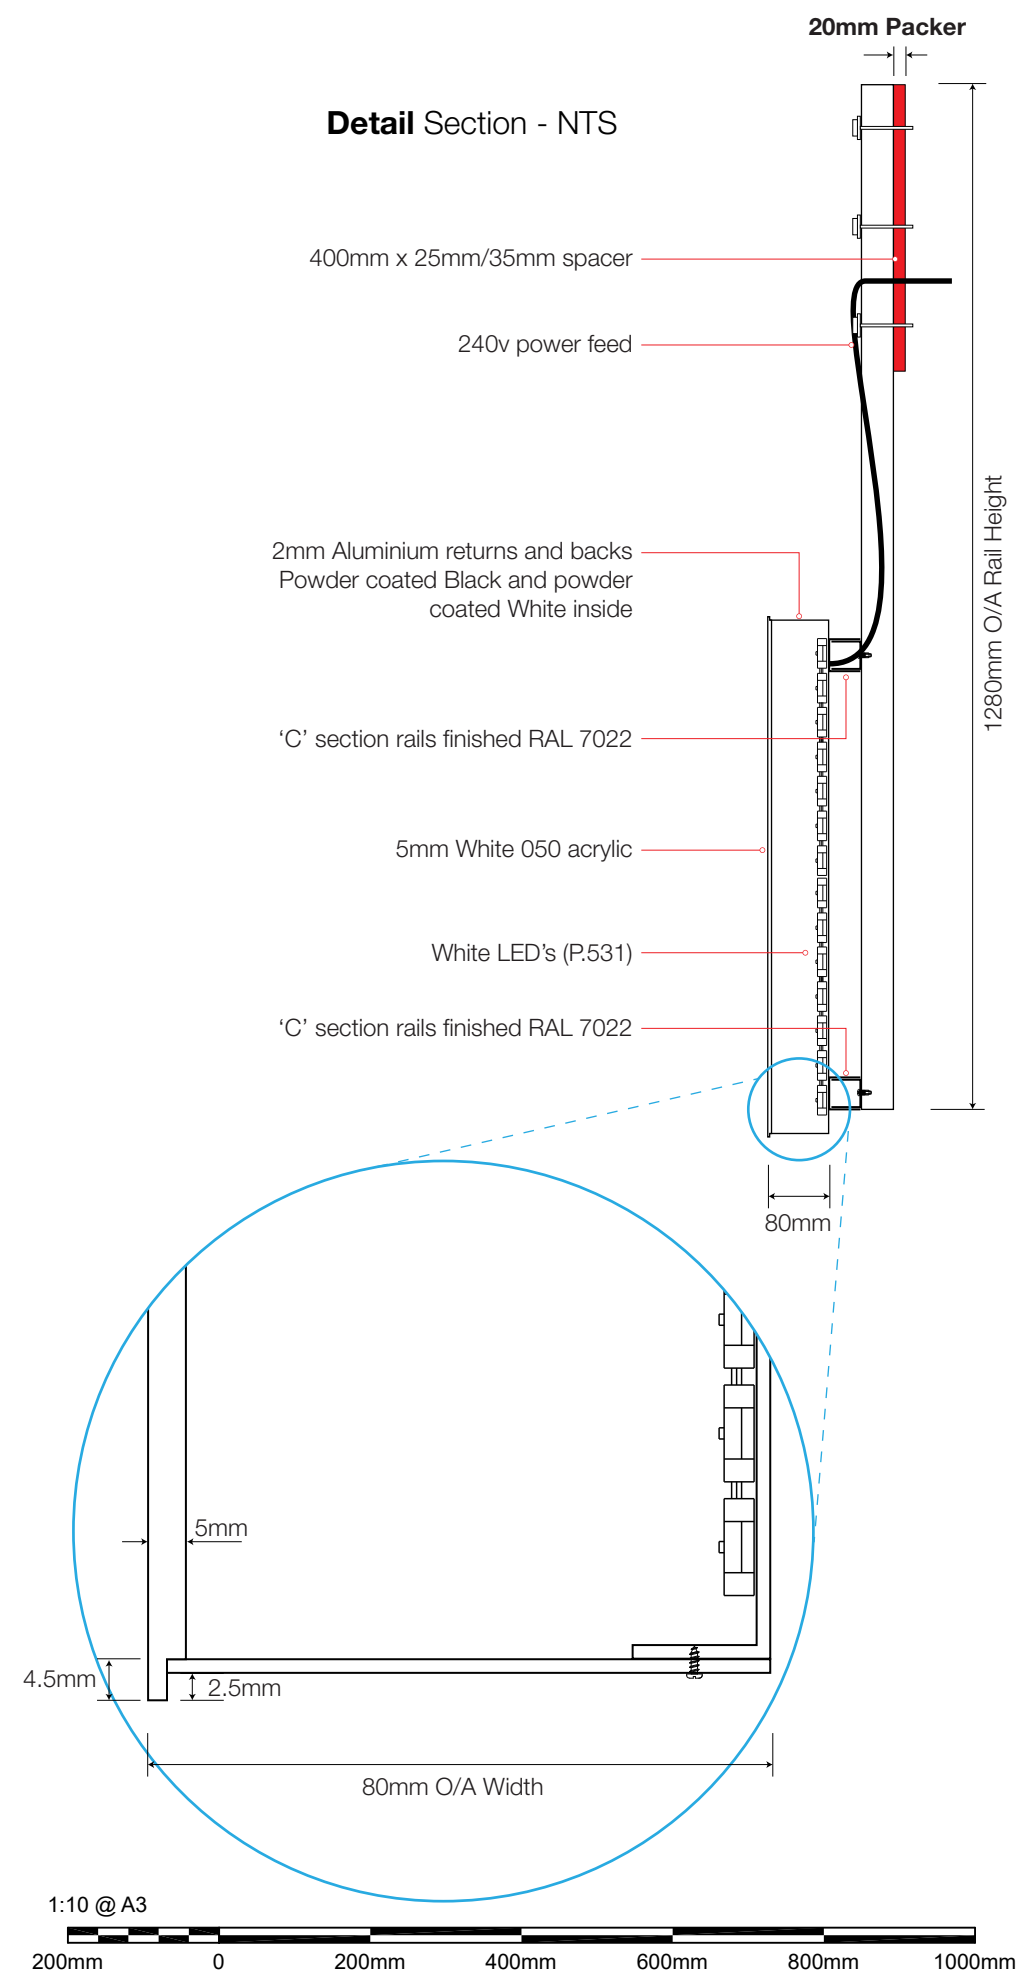

Proposed Front Elevation C - 1:100

NIS SIGNS

NIS Signs (Leicester) Ltd
51 Marlow Rd, Leicester, LE3 2BQ

☎ 0116 270 6228
✉ info@signs-nis.co.uk
🌐 www.signs-nis.co.uk

Client: KFC		Drawing no: 21-422 - KFC - Huyton		
Address: Huyton Beacon 62 Liverpool L36 6AD		Job location: Jobs\KFC\Huyton (Beacon 62)		
Drawn by: AH	Rev: 0	Date: 16/07/21		

Revision notes: 0) Initial issue	All site dimensions to be verified prior to manufacture. Do not scale from this drawing Copyright 2021. This document is the property of NIS Signs and must not be used, reproduced or disclosed to any persons without the written consent of NIS Signs.
---	---

Colonel's Shaped Sign Box (ESO8) - 1:20

1 Off, 1800mm x 1800mm folded and fabricated signcase powder coated and trim sprayed Black, RAL 9005 (semi-gloss).
5mm, 050 opal acrylic face c/w face applied 3M translucent vinyl graphics. Internally illuminated via LEDs mounted within back tray.

VINYL REF:

Black Vinyl: 3630-22
Red Vinyl: 3630-53

PAINT REF:


 Jet Black, RAL 9005

Front Elevation - 1:20




Top Hat Bracket - 1:20


1 Off, 3mm folded and powder coated Umbra Grey, RAL 7022 (semi-gloss).

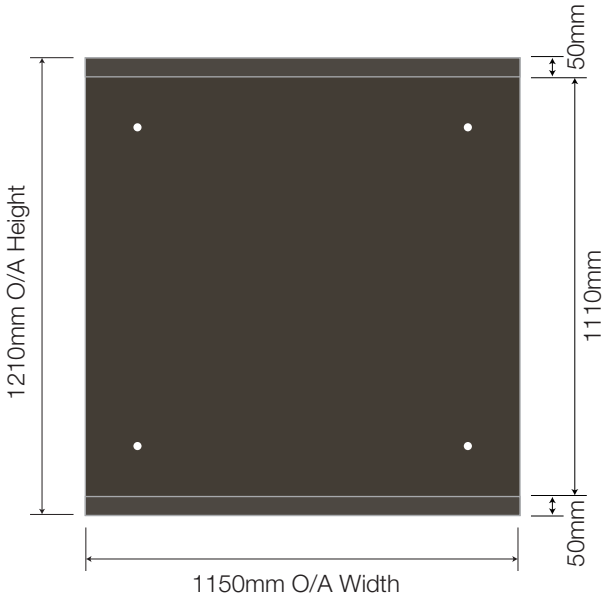

Typical Section - NTS

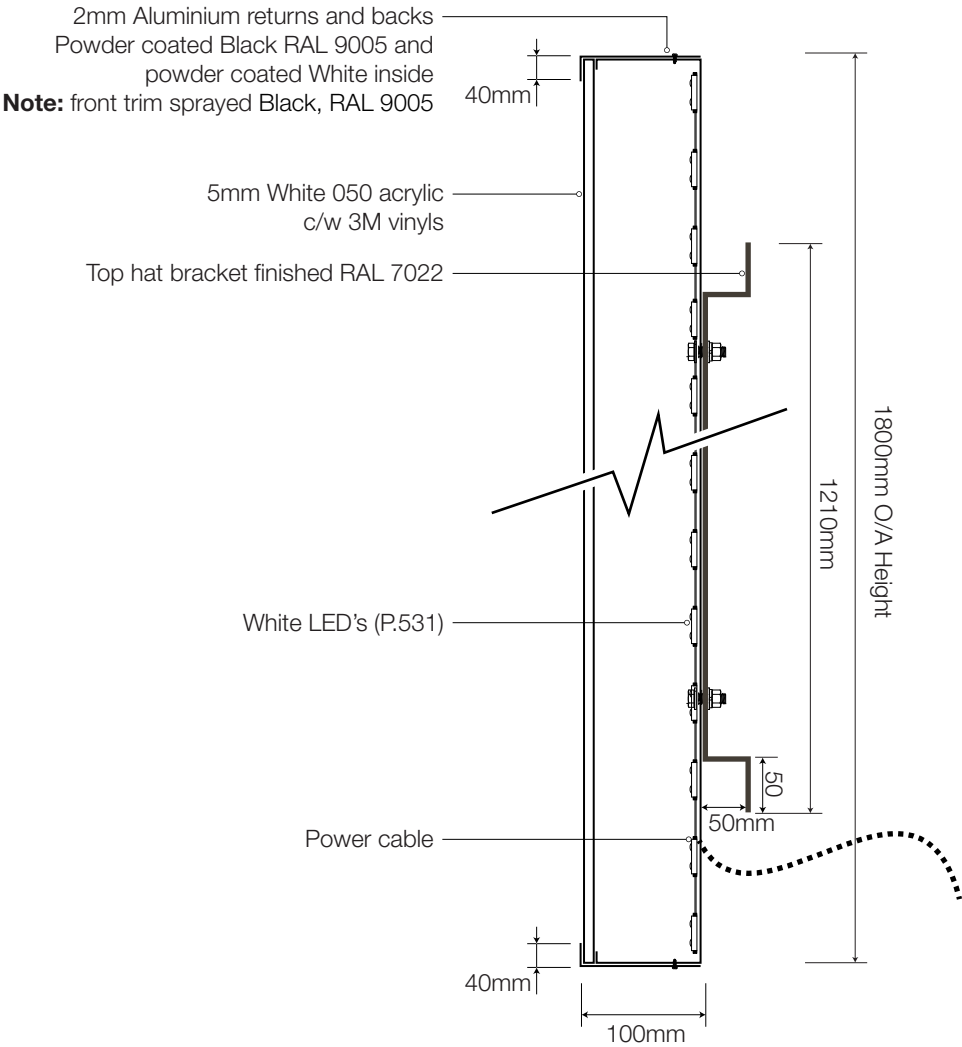

Proposed Front Elevation C - 1:100

 

NIS SIGNS

NIS Signs (Leicester) Ltd
51 Marlow Rd, Leicester, LE3 2BQ

☎ 0116 270 6228
✉ info@signs-nis.co.uk
🌐 www.signs-nis.co.uk

Client: KFC

Address: Huyton
Beacon 62
Liverpool
L36 6AD

Drawing no: 21-422 - KFC - Huyton

Job location: Jobs\KFC\Huyton (Beacon 62)


Drawn by: AH

Rev: 0

Date: 16/07/21

Revision notes: 0) Initial issue

All site dimensions to be verified prior to manufacture.
Do not scale from this drawing Copyright 2021.
This document is the property of NIS Signs
and must not be used, reproduced or disclosed
to any persons without the written consent of NIS Signs.

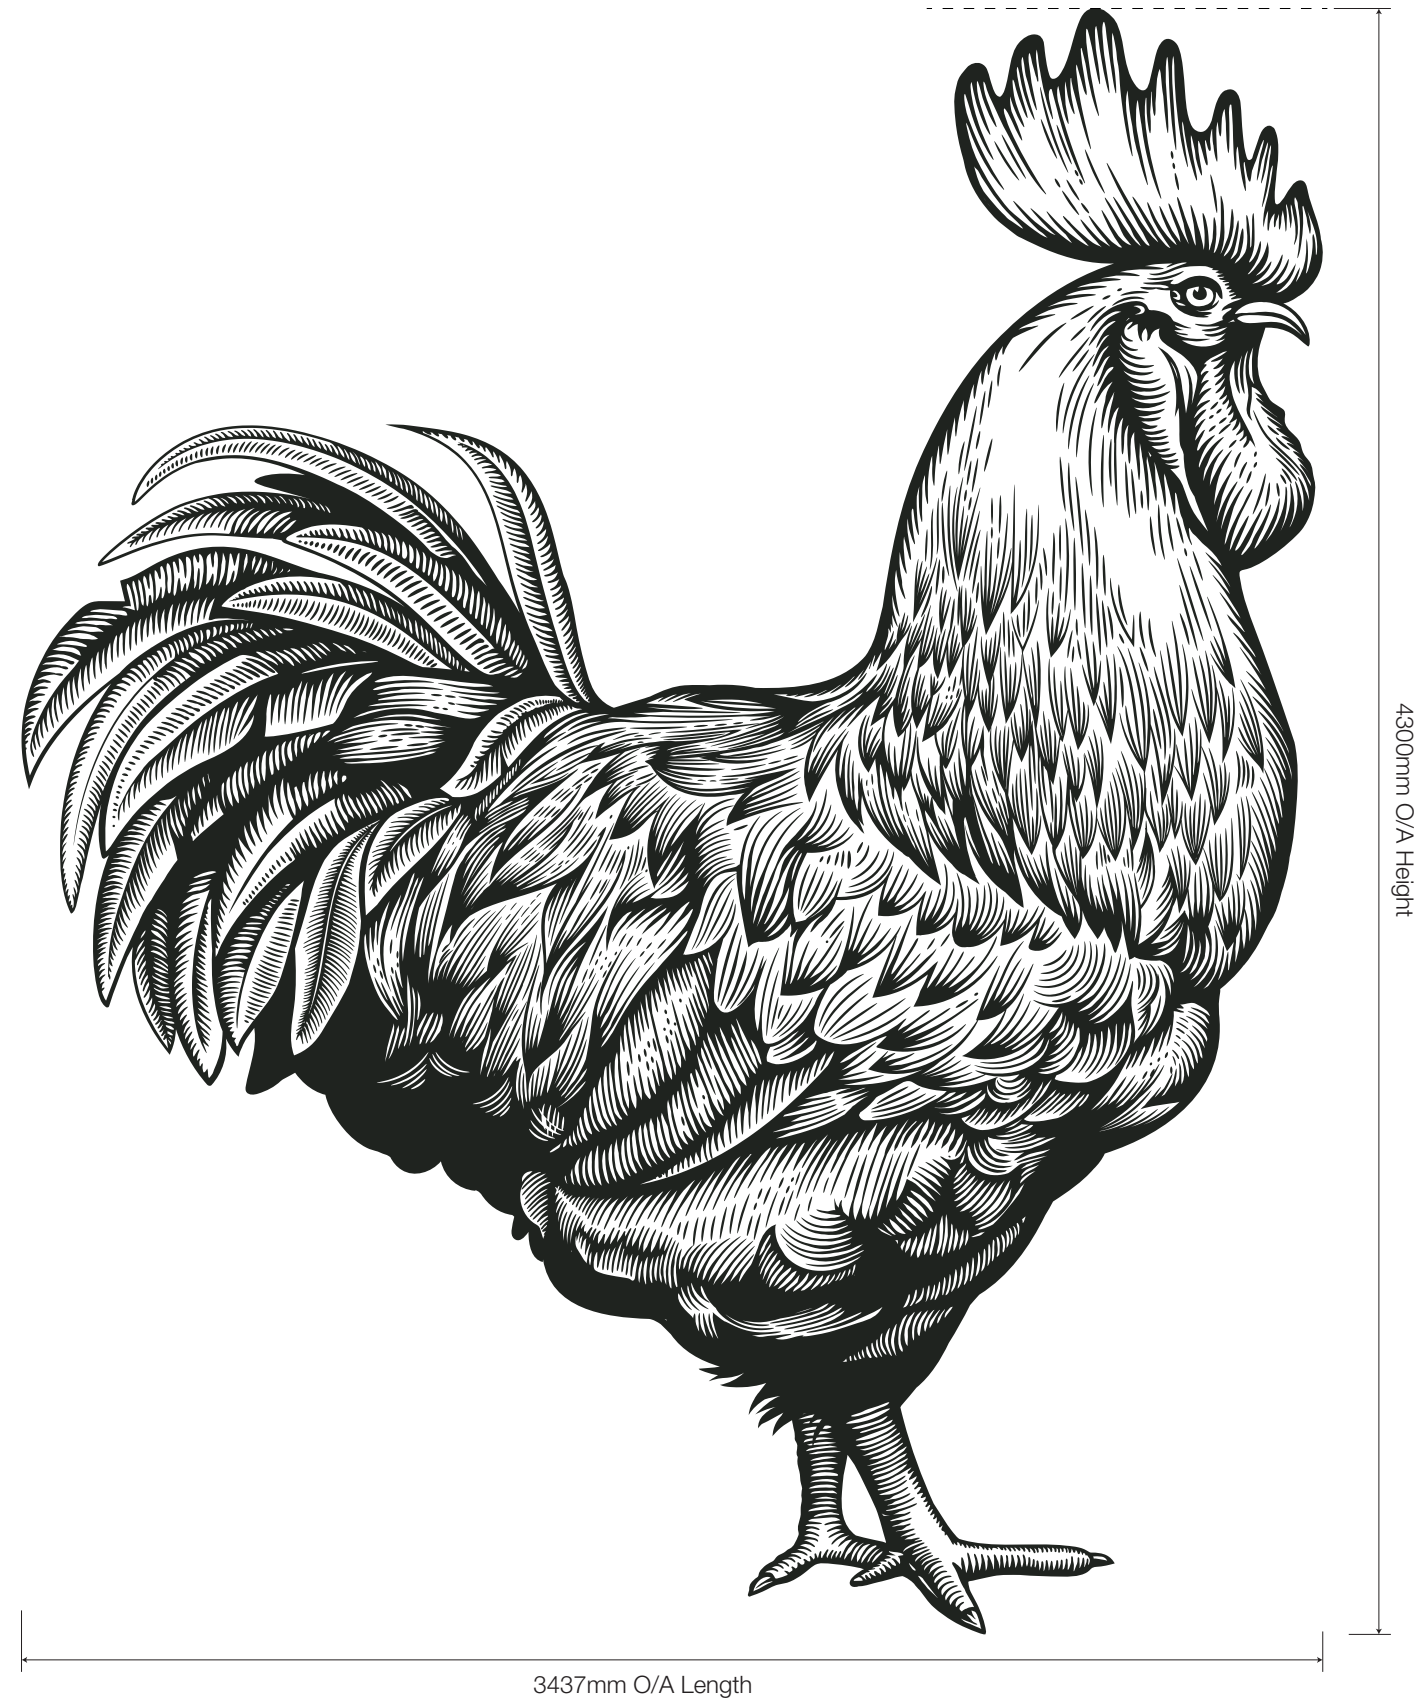

Large Rooster (iG26) - 1:20

1 Off, 4300mm High "Rooster" digitally printed self adhesive 3M wall vinyl c/w matt laminate, applied to the external Durasid planks.


VINYL REF:

Vinyl: SV480MC

Lam: 8550M



Proposed Side Elevation A - 1:100

 

NIS SIGNS

NIS Signs (Leicester) Ltd
51 Marlow Rd, Leicester, LE3 2BQ

☎ 0116 270 6228

@ info@signs-nis.co.uk

🌐 www.signs-nis.co.uk

Client: KFC

Address: Huyton
Beacon 62
Liverpool
L36 6AD

Drawing no: 21-422 - KFC - Huyton

Job location: Jobs\KFC\Huyton (Beacon 62)

Drawn by: AH

Rev: 0

Date: 16/07/21

Revision notes: 0) Initial issue

All site dimensions to be verified prior to manufacture.
Do not scale from this drawing Copyright 2021.
This document is the property of NIS Signs
and must not be used, reproduced or disclosed
to any persons without the written consent of NIS Signs.

Freshly Made All Day (EG02) - 1:20

1 Off folded aluminium tray finished in Signal White RAL 9003, c/w:

Vinyl letters:

'Freshly made all day every day that's how it's done and it's' and 'Colonels signature' in red/black self adhesive gloss vinyl applied directly to the trays.

Illuminated:

Red 'Finger Lickin' and 'Good' in 5mm 433 acrylic rimless face & 10mm thick white Foamex letter backs c/w LED's.


Descaled s/s, 80mm returns Powder coated Red c/w gloss white vinyl inside.

Finished trays mounted directly to the exterior Durasid panels.

VINYL REF:

Red Vinyl: 3M 50-48
Black Vinyl: 3M 100-22
Lam: 8520M

PAINT REF:

 

Section - 1:10

2mm thick Aluminium tray
finished RAL 9003
c/w vinyls


"Finger Lickin" letters

"Good" letters

80mm

Transformer within tray

50mm

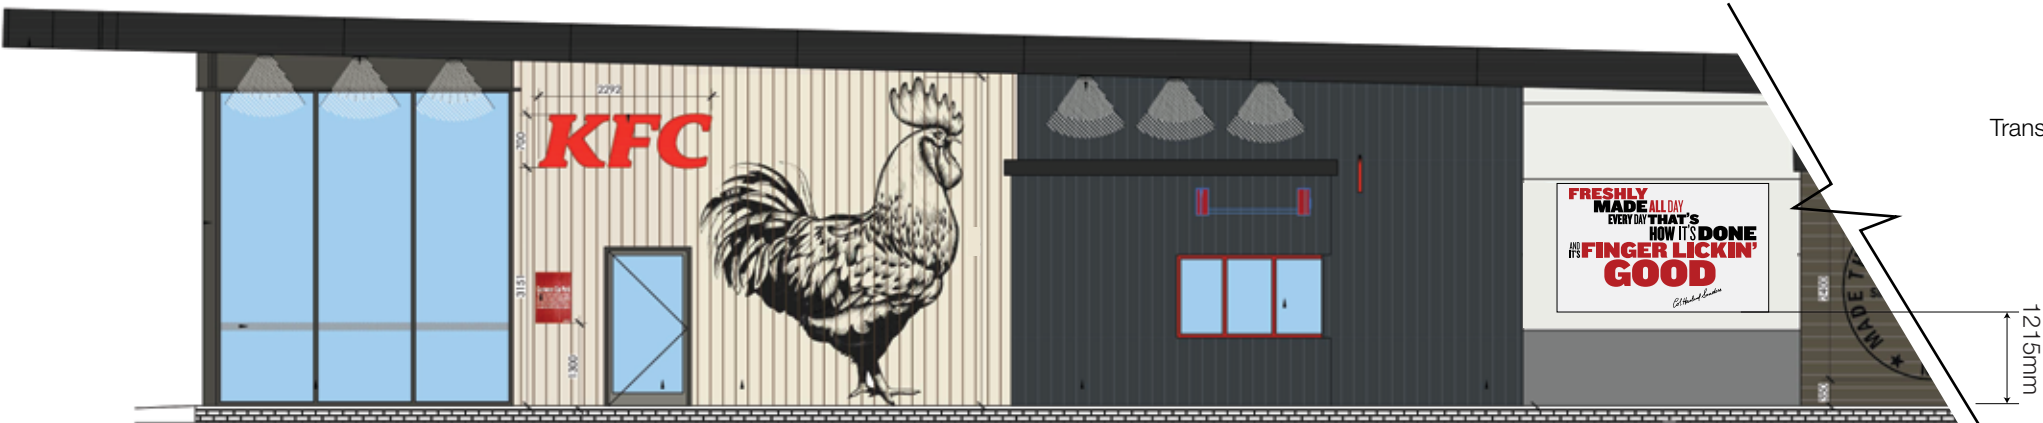

Proposed Side Elevation A - 1:100

1:20 @ A3



NIS SIGNS

NIS Signs (Leicester) Ltd
51 Marlow Rd, Leicester, LE3 2BQ

☎ 0116 270 6228
@ info@signs-nis.co.uk
🌐 www.signs-nis.co.uk

Client: KFC

Address: Huyton
Beacon 62
Liverpool
L36 6AD

Drawing no: 21-422 - KFC - Huyton

Job location: Jobs\KFC\Huyton (Beacon 62)

Drawn by: AH

Rev: 0



Date: 16/07/21

Revision notes: 0) Initial issue


All site dimensions to be verified prior to manufacture.
Do not scale from this drawing Copyright 2021.
This document is the property of NIS Signs
and must not be used, reproduced or disclosed
to any persons without the written consent of NIS Signs.

Made The Hard Way (EG07A) - 1:20
1 Off, 2400mm high Black digitally printed self adhesive 3M wall vinyl
c/w matt laminate, applied to the external Trekker wall cladding.

VINYL REF:
Vinyl: SV480MC
Lam: 8550M

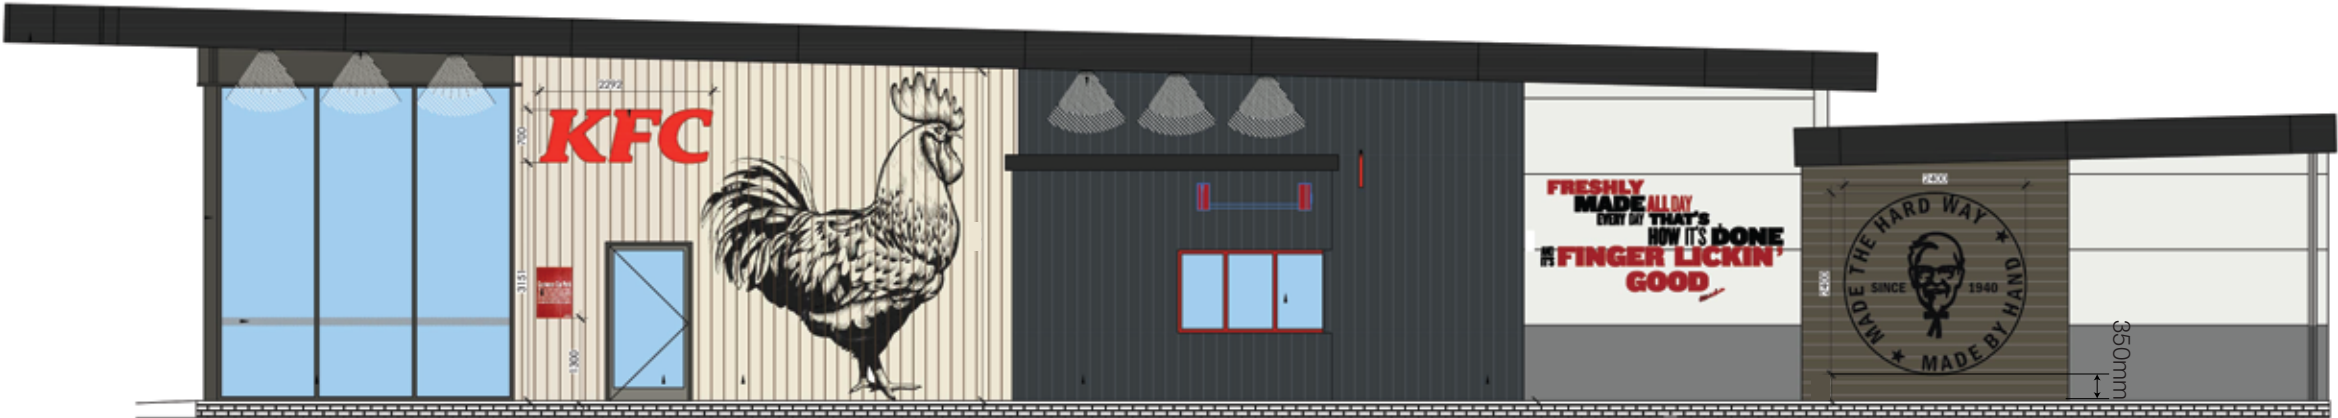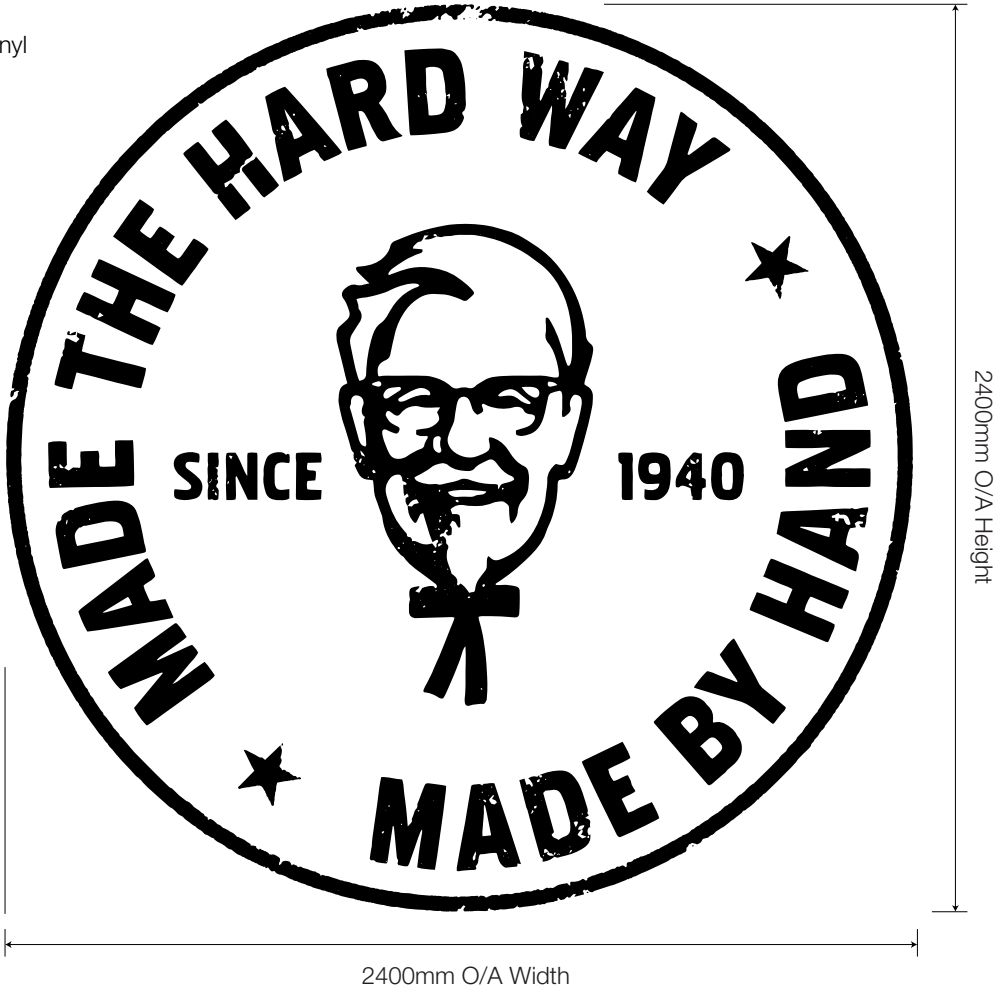

Proposed Side Elevation A - 1:100

 

Client: KFC		Drawing no: 21-422 - KFC - Huyton		
Address: Huyton Beacon 62 Liverpool L36 6AD		Job location: Jobs\KFC\Huyton (Beacon 62)		
		Drawn by: AH	Rev: 0	Date: 16/07/21

Revision notes: 0) Initial issue


All site dimensions to be verified prior to manufacture.
Do not scale from this drawing Copyright 2021.
This document is the property of NIS Signs
and must not be used, reproduced or disclosed
to any persons without the written consent of NIS Signs.

Window 1 & 2 Projecting Signs - 1:5
1 Off each, 450mm x 450mm x 3mm thick folded aluminium double sided projecting sign powder coated Traffic Red, RAL 3020 c/w face applied 3M Gloss white vinyl graphic.
Signs fitted to building with suitable fixings finished RAL 3020.

VINYL REF:
Vinyl: IJ180-10
Lam: 8518

Paint Colour:
 Traffic Red, RAL 3020


Front Elevation - 1:5

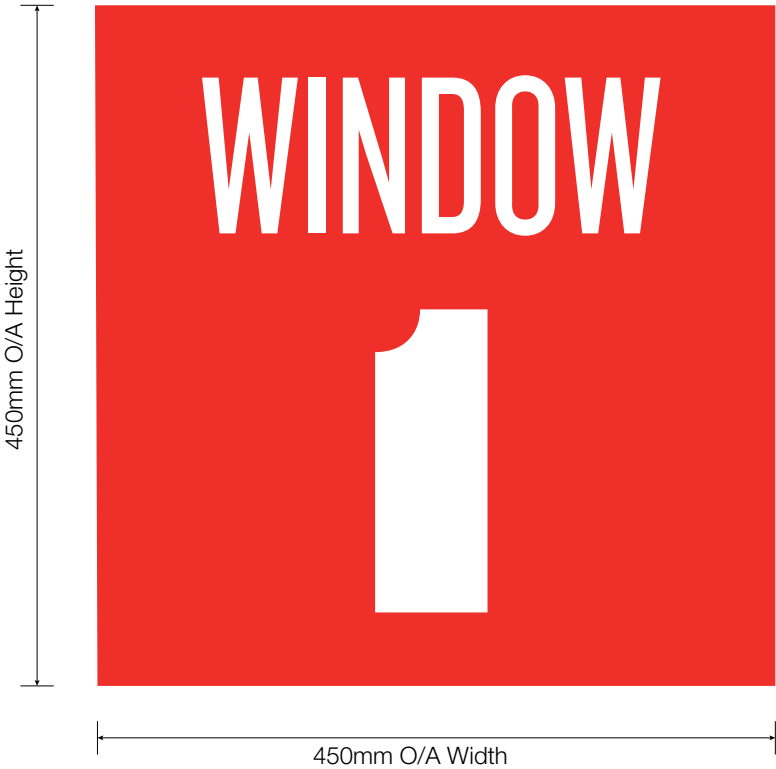


Side Elevation - 1:5



Rear Elevation - 1:5

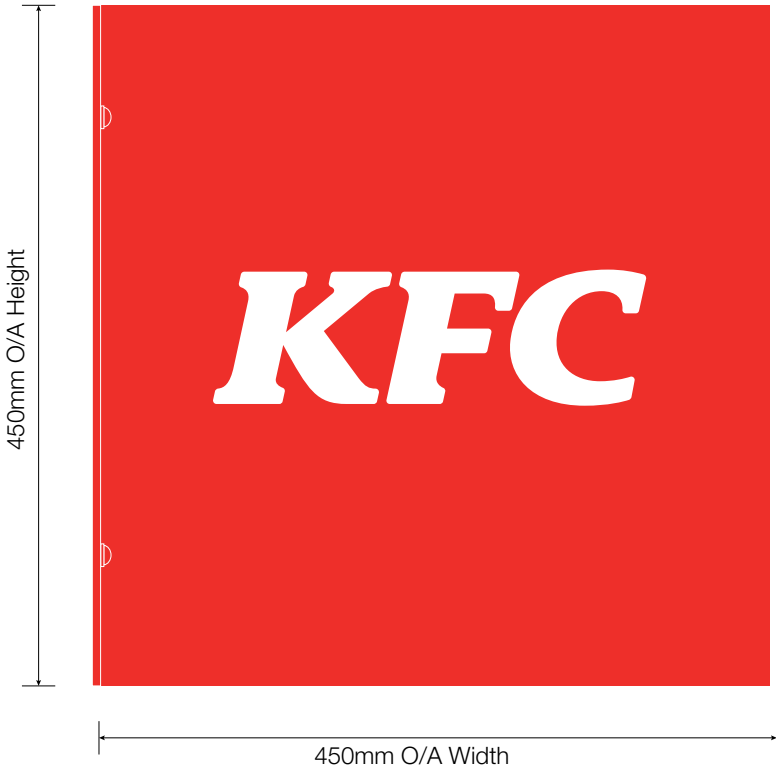


Front Elevation - 1:5

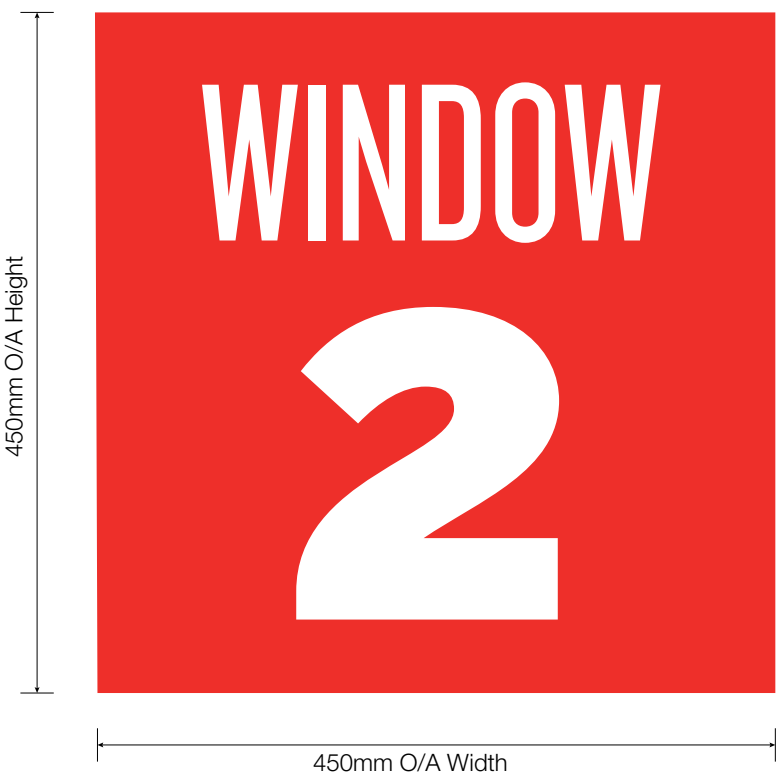


Side Elevation - 1:5



Rear Elevation - 1:5

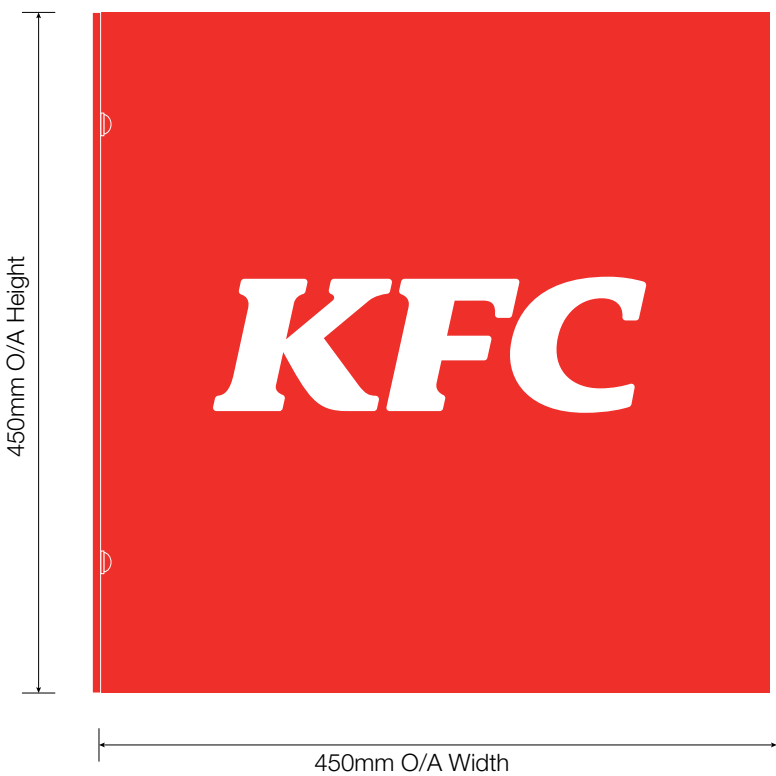

Proposed Side Elevation B - 1:100

 

NIS SIGNS

NIS Signs (Leicester) Ltd
51 Marlow Rd, Leicester, LE3 2BQ

☎ 0116 270 6228
@ info@signs-nis.co.uk
🌐 www.signs-nis.co.uk

Client: KFC

Address: Huyton
Beacon 62
Liverpool
L36 6AD

Drawing no: 21-422 - KFC - Huyton

Job location: Jobs\KFC\Huyton (Beacon 62)

Drawn by: AH

Rev: 0


Date: 16/07/21

Revision notes: 0) Initial issue


All site dimensions to be verified prior to manufacture.
Do not scale from this drawing Copyright 2021.
This document is the property of NIS Signs
and must not be used, reproduced or disclosed
to any persons without the written consent of NIS Signs.

11 Herbs Secret (EG08) - 1:20
1 Off, 11 Herbs Secret wall graphic.
Digitally printed red, black and white 3M wall vinyl c/w matt laminate applied to the exterior brickwork.

VINYL REF:
Vinyl: SV480MC
Lam: 8550M

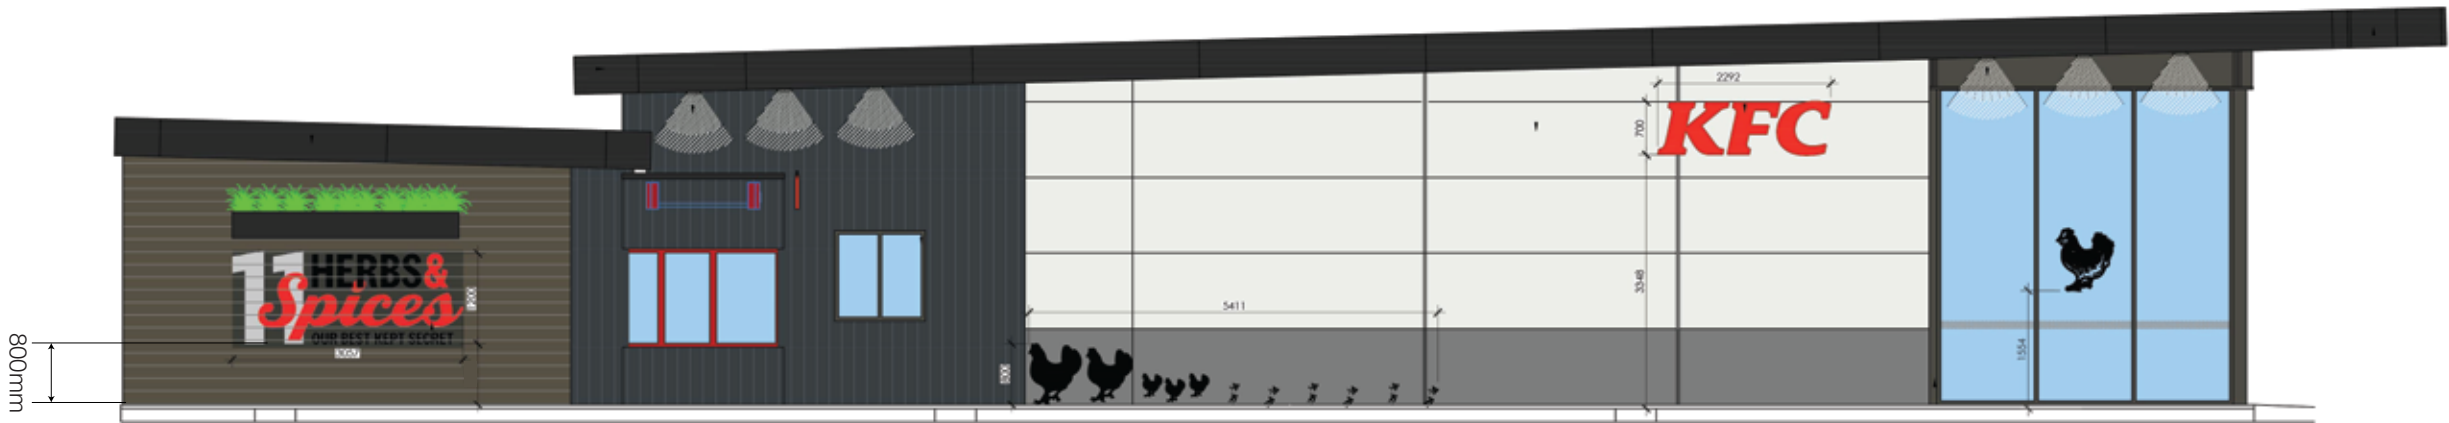

Proposed Side Elevation B - 1:100

 

Client: KFC	Drawing no: 21-422 - KFC - Huyton		
	Job location: Jobs\KFC\Huyton (Beacon 62)		
	Drawn by: AH	Rev: 0	Date: 16/07/21

Revision notes: 0) Initial issue

All site dimensions to be verified prior to manufacture.
Do not scale from this drawing Copyright 2021.
This document is the property of NIS Signs
and must not be used, reproduced or disclosed
to any persons without the written consent of NIS Signs.



Chickens (EG05) - 1:20

1 Off set of individual chickens c/o 3M wall vinyl c/w Matt laminate and applied directly back to the exterior brickwork.


VINYL REF:

Vinyl: SV480MC

Matt Lam. 8550M

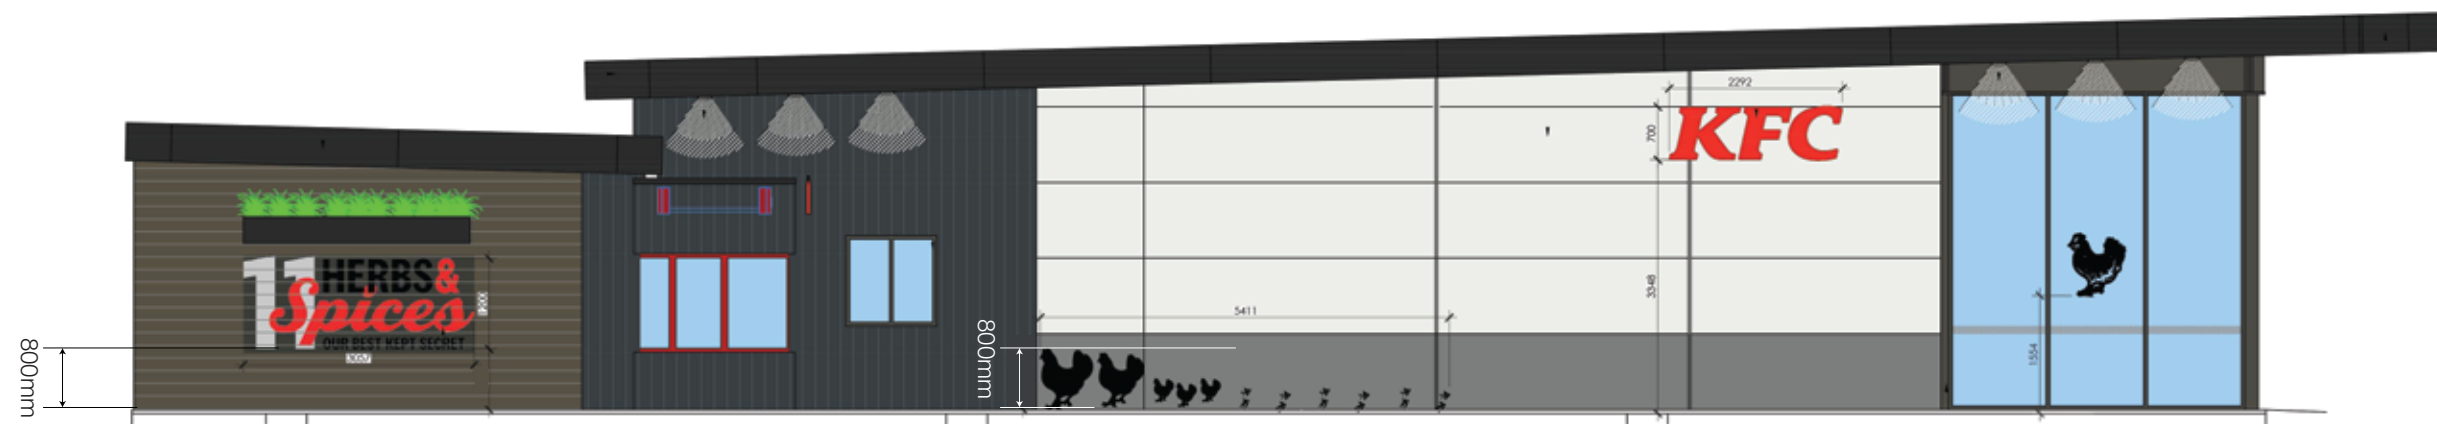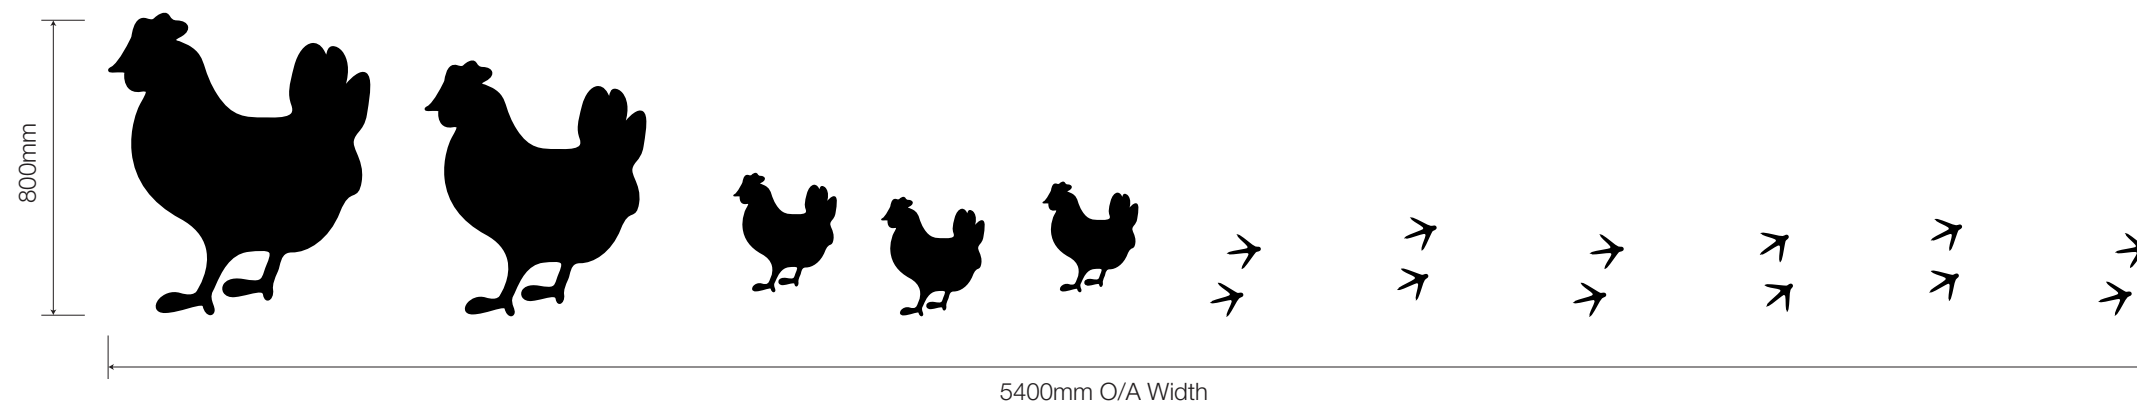

Proposed Side Elevation B - 1:100

 

NIS SIGNS

NIS Signs (Leicester) Ltd
51 Marlow Rd, Leicester, LE3 2BQ

☎ 0116 270 6228
@ info@signs-nis.co.uk
🌐 www.signs-nis.co.uk

Client: KFC

Address: Huyton
Beacon 62
Liverpool
L36 6AD

Drawing no: 21-422 - KFC - Huyton

Job location: Jobs\KFC\Huyton (Beacon 62)

Drawn by: AH


Rev: 0

Date: 16/07/21

Revision notes: 0) Initial issue

All site dimensions to be verified prior to manufacture.
Do not scale from this drawing Copyright 2021.
This document is the property of NIS Signs
and must not be used, reproduced or disclosed
to any persons without the written consent of NIS Signs.

Front Elevation - 1:10
View from outside store

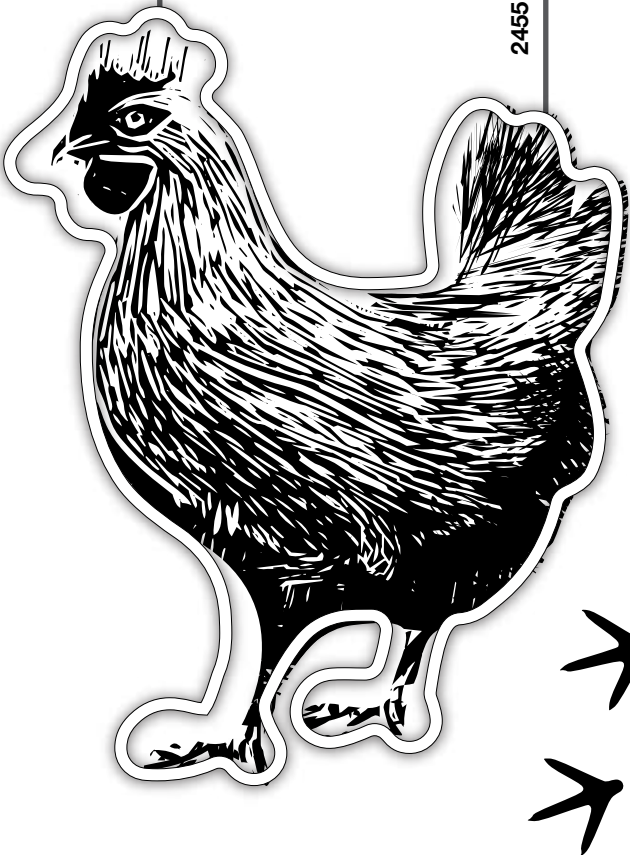

Window Chicken (EG04) - 1:10

1 Off, Faux neon 'chicken' internally hung behind the glass window via Ormaston Wire.
Chicken shape consisting of the main body from routed 069 acrylic, to house Ribbon LED's c/w LED's with sides sprayed Black then finished White. C/w white 'Domed' 030 acrylic tops mounted to the acrylic body.


1 Off set, Reverse applied digitally printed 'chicken' and foot prints on 3M self adhesive clear vinyl graphic finished with a Gloss laminate onto the glazing window.

TBC if converters are to be mounted within ceiling.



VINYL REF:

Clear Media base: IJ180-114
Gloss Lam. 8518


Rear Elevation - 1:10
View from inside store

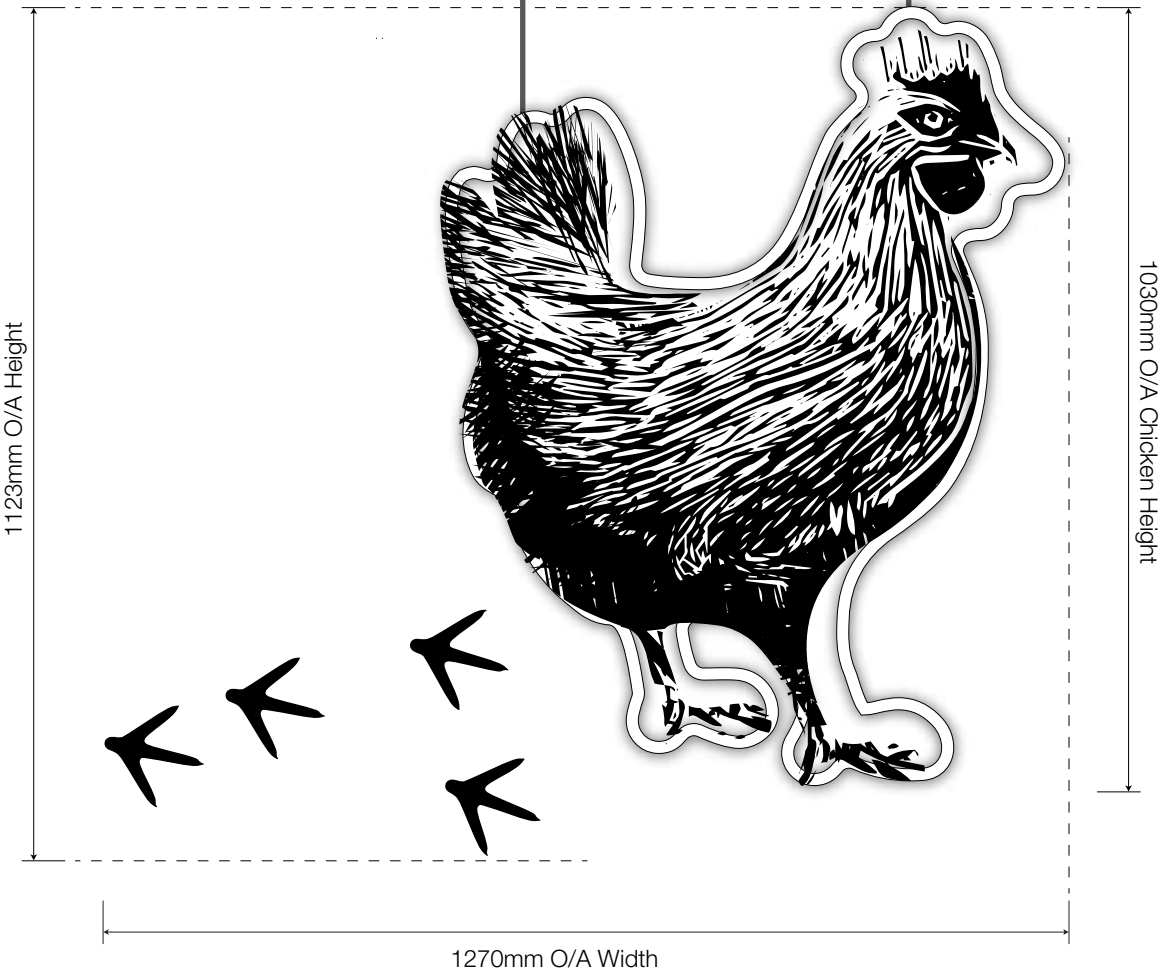

Typical Section Detail - NTS

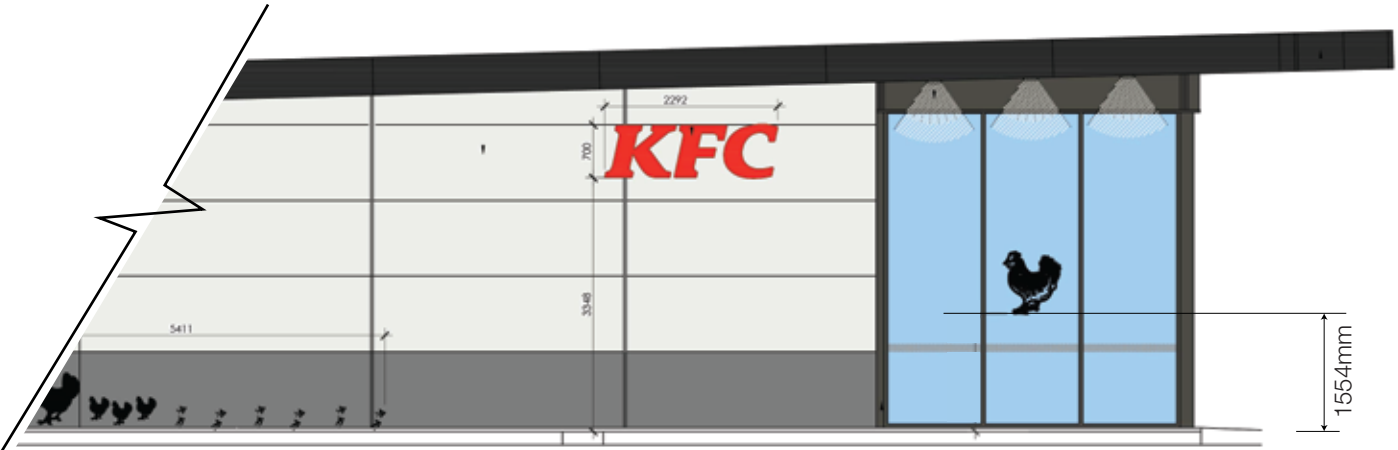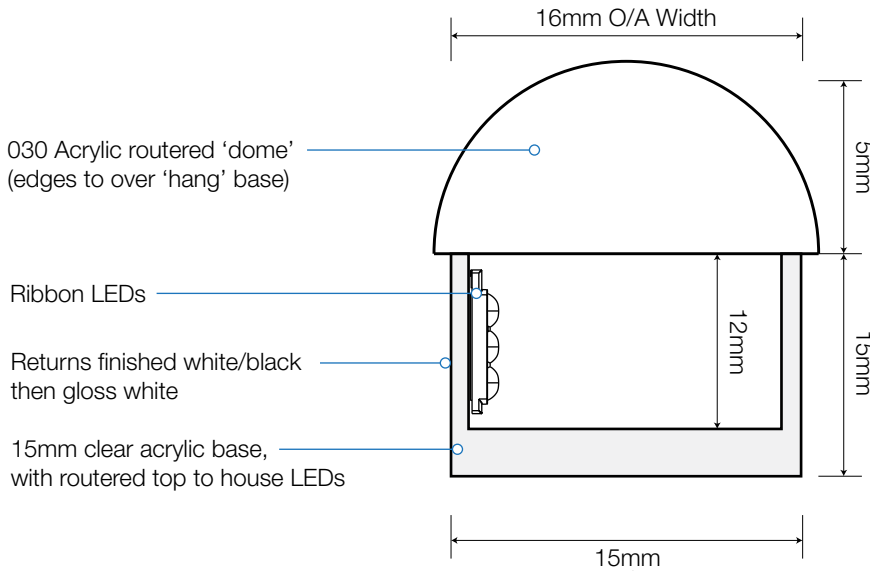

Proposed Side Elevation B - 1:100

 

NIS SIGNS

NIS Signs (Leicester) Ltd
51 Marlow Rd, Leicester, LE3 2BQ

☎ 0116 270 6228
@ info@signs-nis.co.uk
🌐 www.signs-nis.co.uk

Client: KFC

Address: Huyton
Beacon 62
Liverpool
L36 6AD

Drawing no: 21-422 - KFC - Huyton

Job location: Jobs\KFC\Huyton (Beacon 62)

Drawn by: AH

Rev: 0

Date: 16/07/21

Revision notes: 0) Initial issue

All site dimensions to be verified prior to manufacture.
Do not scale from this drawing Copyright 2021.
This document is the property of NIS Signs
and must not be used, reproduced or disclosed
to any persons without the written consent of NIS Signs.

Hello Liverpool (ES03) - 1:5
‘Hello’ letters, 30mm thick opal letters with 3mm white acrylic laminated to the rear using Tensol 70 glue. 16mm routed out of the rear leaving a 1.5mm lip (with a 1.5mm wall) to accept 1.5mm aluminium backs finished White. Returns to be sprayed White (for light reflection) Black and then White.
‘Liverpool’ letters, 30mm thick red LED acrylic letters with 3mm white acrylic laminated to the rear using Tensol 70 glue. 16mm routed out of the rear leaving a 1.5mm lip (with a 1.5mm wall) to accept 1.5mm aluminium backs finished Red. Returns to be sprayed White (for light reflection) Black and then Red.
Letters to be fixed to a 19mm x 19mm aluminium rail finished Satin White/Red & are to face illuminate only via LEDs fitted around inside edges of letters (White LED’s for ‘Hello’ & Red LED’s for the specific town name). Letter backs are to be fixed to rail and then the letters are to be fixed in through the rear of the letters.

‘What’s Cluckin?’ in 3M 100-20 reverse applied Matt White vinyl.

TBC if converters are to be mounted within ceiling. 1x feed to come out the rear/end of the rail and run up along side mullion.

PAINT REF:


Red, RAL 3001

White


VINYL REF:
Matt White: 100-20




Section Detail - NTS

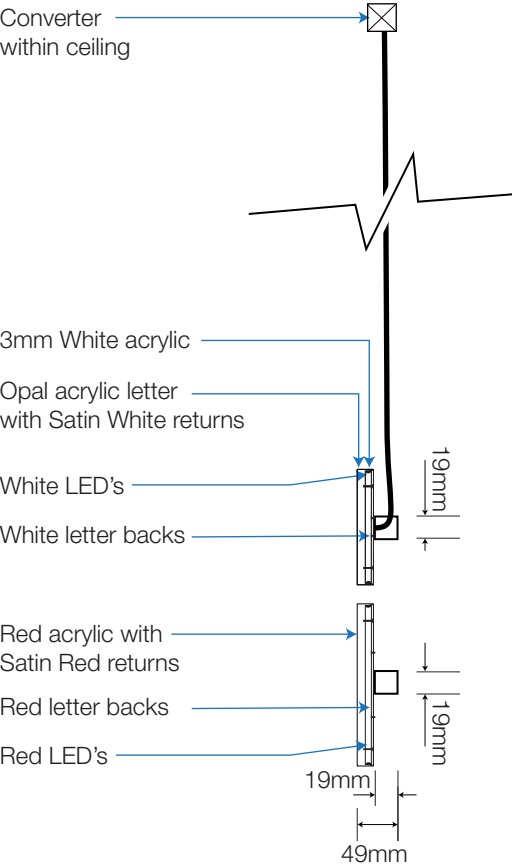




Hello Letter Detail - 1:1

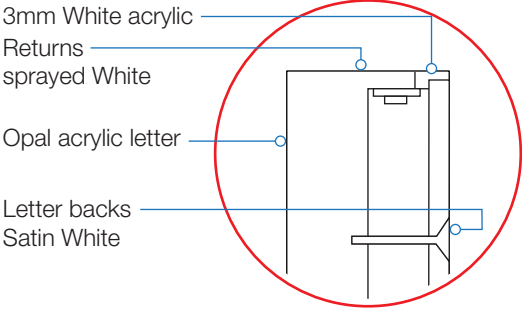


Rail Detail - 1:1

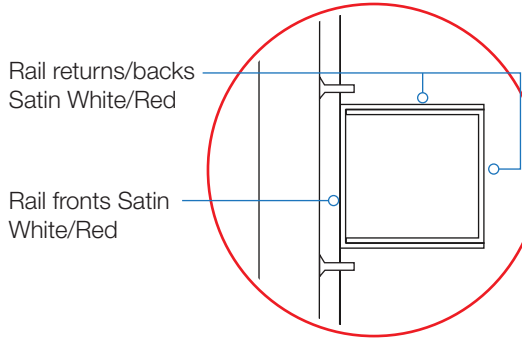

Town Letter Detail - 1:1

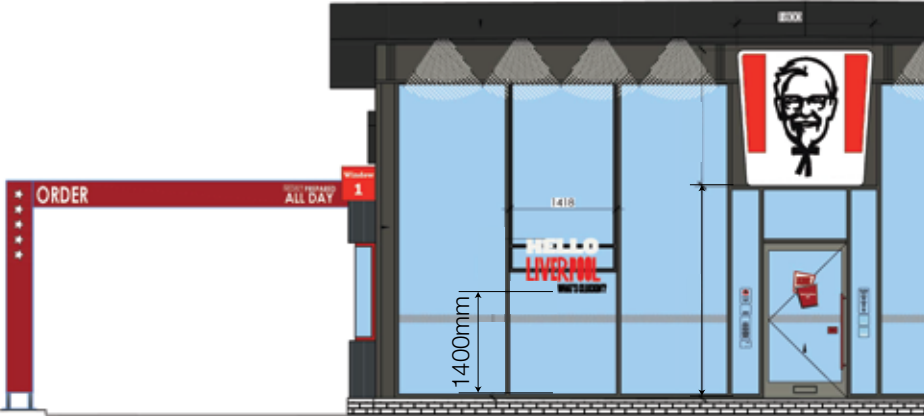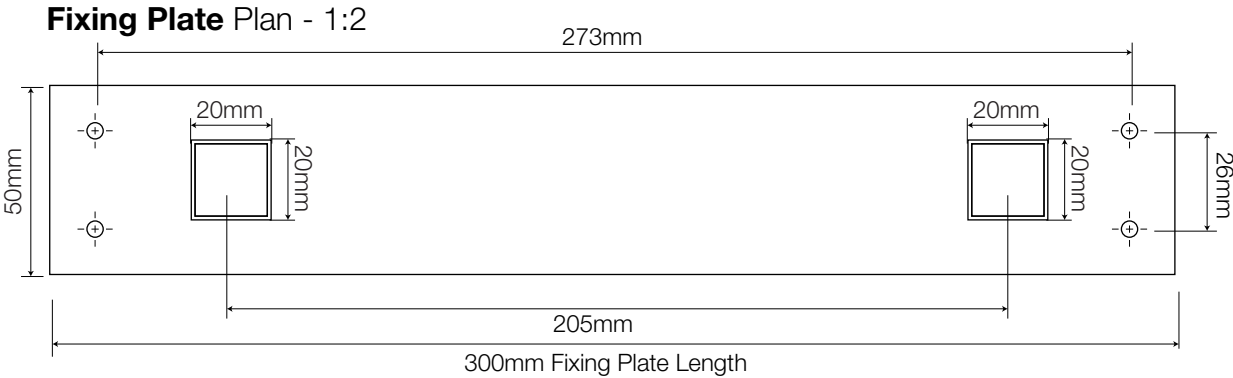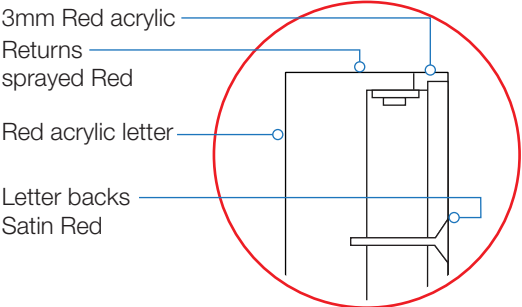

Proposed Front Elevation C - 1:100

 

NIS SIGNS

NIS Signs (Leicester) Ltd
51 Marlow Rd, Leicester, LE3 2BQ

0116 270 6228
info@signs-nis.co.uk
www.signs-nis.co.uk

Client: KFC
Address: Huyton
Beacon 62
Liverpool
L36 6AD

Drawing no: 21-422 - KFC - Huyton
Job location: Jobs\KFC\Huyton (Beacon 62)
Drawn by: AH
Rev: 0
Date: 16/07/21




Revision notes: 0) Initial issue

All site dimensions to be verified prior to manufacture.
Do not scale from this drawing Copyright 2021.
This document is the property of NIS Signs
and must not be used, reproduced or disclosed
to any persons without the written consent of NIS Signs.

Window Manifestations (EG01A) - 1:2
14 @ 1500mm long
Digitally printed White bow tie graphics onto 3M self adhesive clear vinyl complete with gloss laminate.

NOTE: One set at 1300mm from the floor level.

VINYL REF:
Clear Media base: IJ180-114
Gloss Lam. 8518

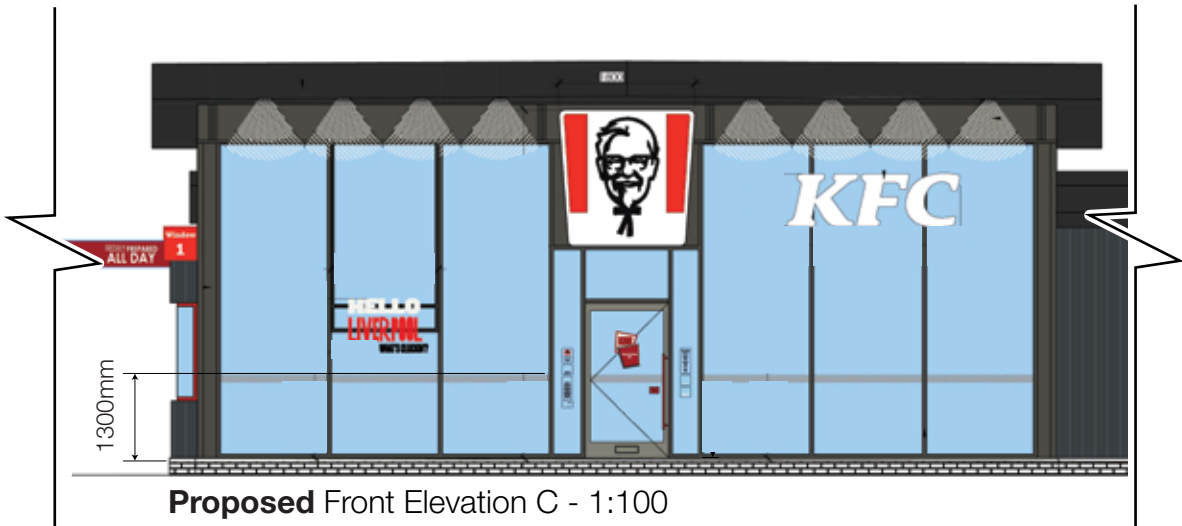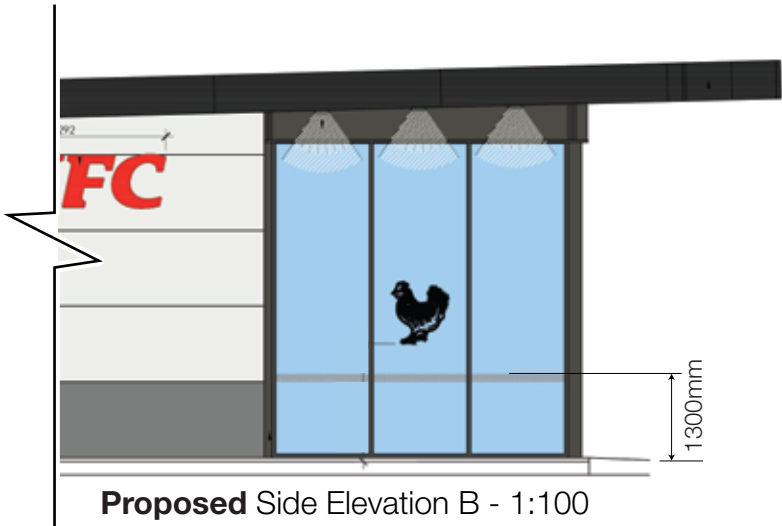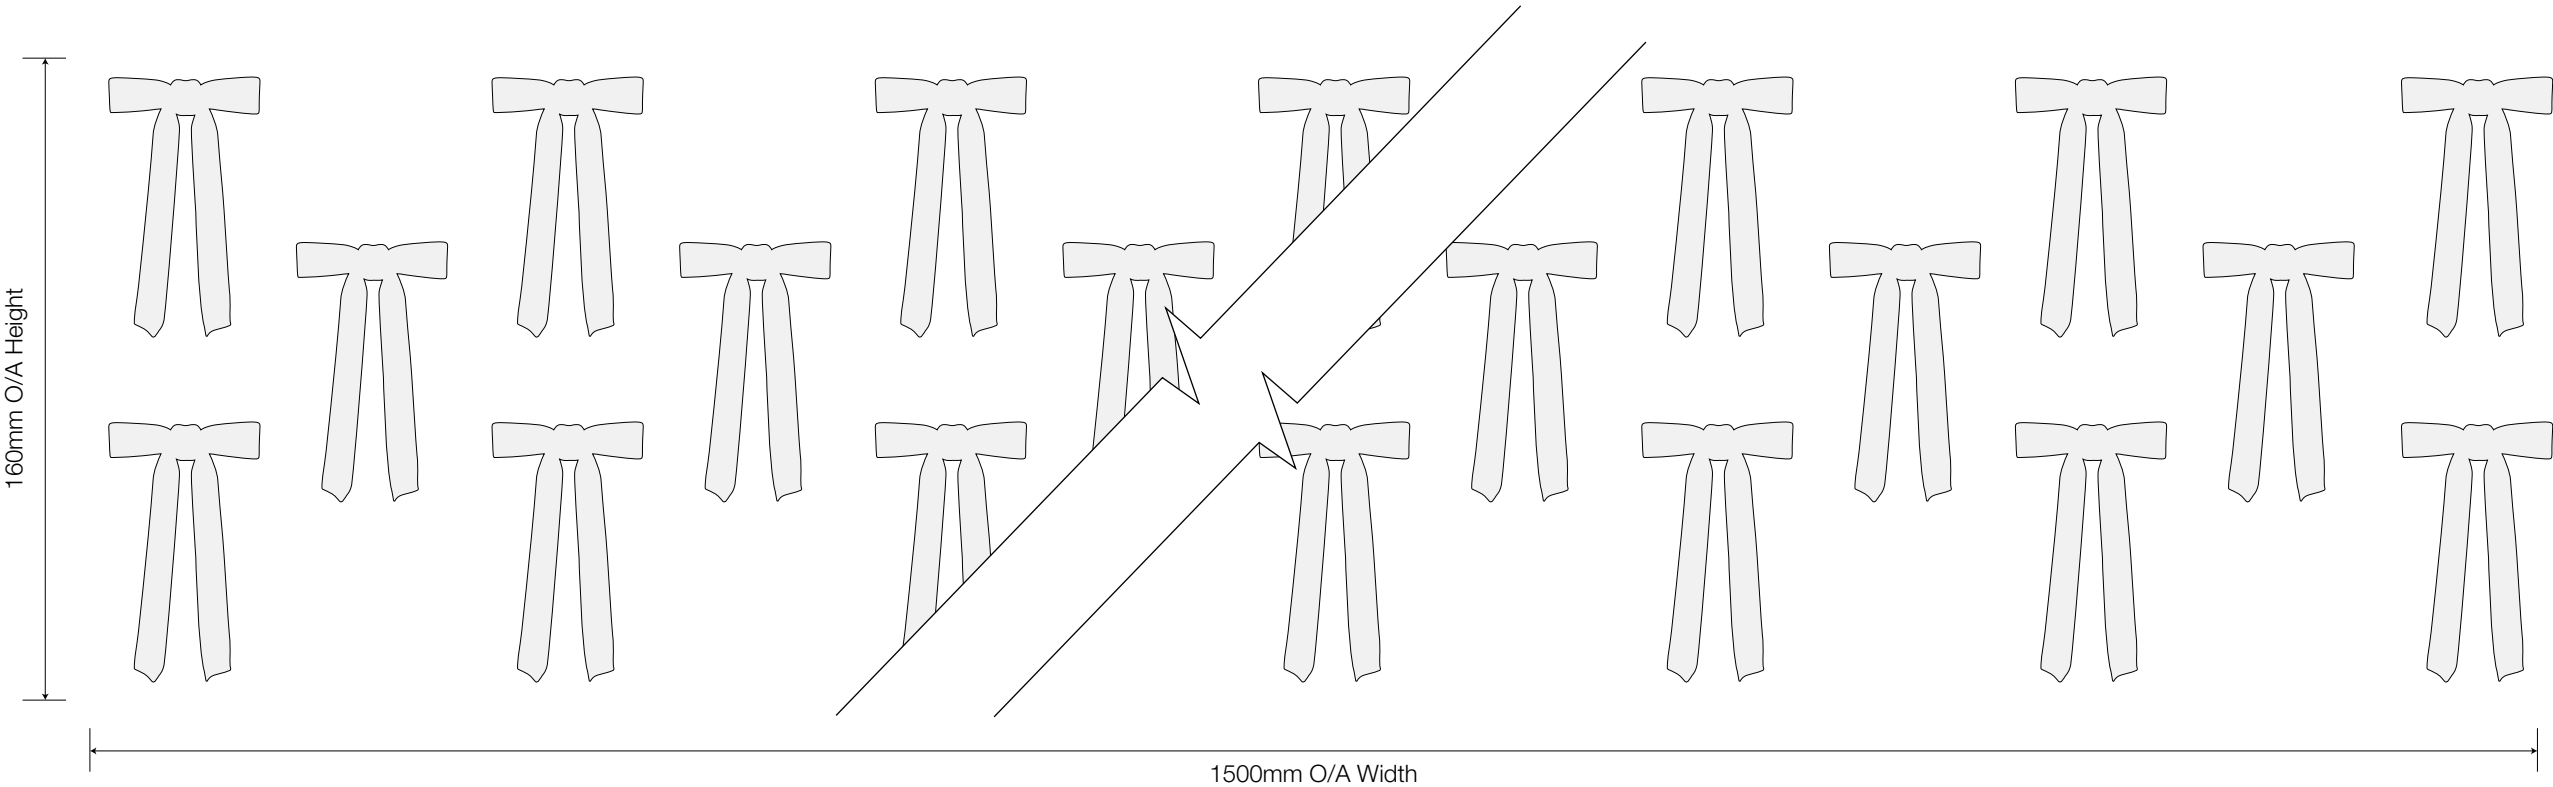

NIS SIGNS
NIS Signs (Leicester) Ltd
51 Marlow Rd, Leicester, LE3 2BQ

☎ 0116 270 6228
✉ info@signs-nis.co.uk
🌐 www.signs-nis.co.uk

Client: KFC
Address: Huyton
Beacon 62
Liverpool
L36 6AD

Drawing no: 21-422 - KFC - Huyton
Job location: Jobs\KFC\Huyton (Beacon 62)
Drawn by: AH
Rev: 0
Date: 16/07/21

Revision notes: 0) Initial issue

All site dimensions to be verified prior to manufacture.
Do not scale from this drawing Copyright 2021.
This document is the property of NIS Signs
and must not be used, reproduced or disclosed
to any persons without the written consent of NIS Signs.

Opening Hours Window Vinyls (ES04/ES05) - 1:5
1 Off, ES04 'Front' graphic applied digitally reverse printed onto 3M clear vinyl (5 year) backed up with White vinyl, a layer of black.




1 Off, ES05 'Rear' graphic digitally printed Red onto White 3M vinyl with a Gloss laminate.
C/w reverse applied Red vinyl box and 'Good things..'.

VINYL REF:
Clear Media base: IJ180-114
White Media base: IJ180-10
Gloss Lam. 8518

ES04 Front Elevation



ES05 Rear Elevation

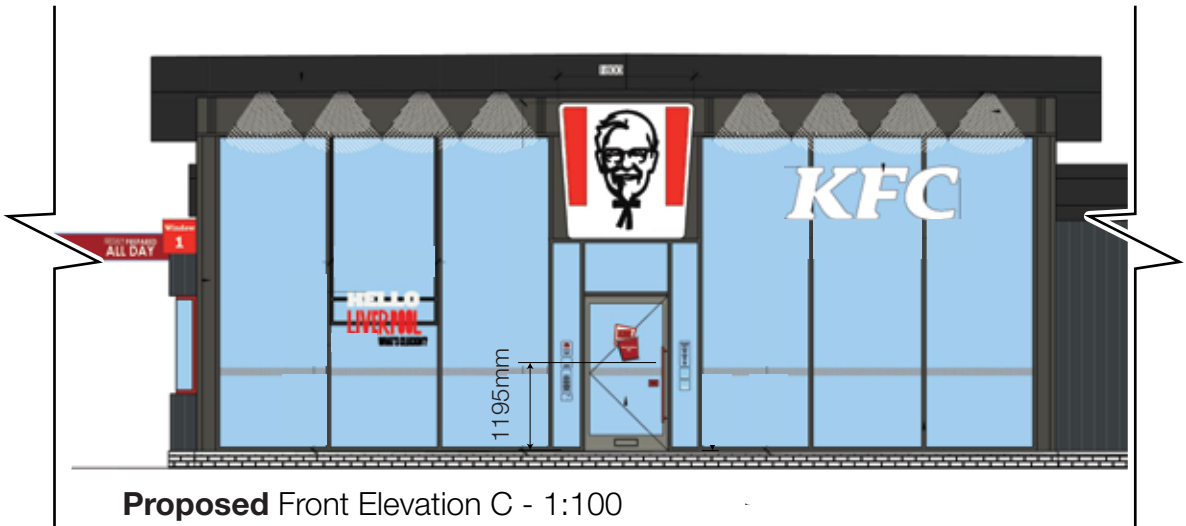 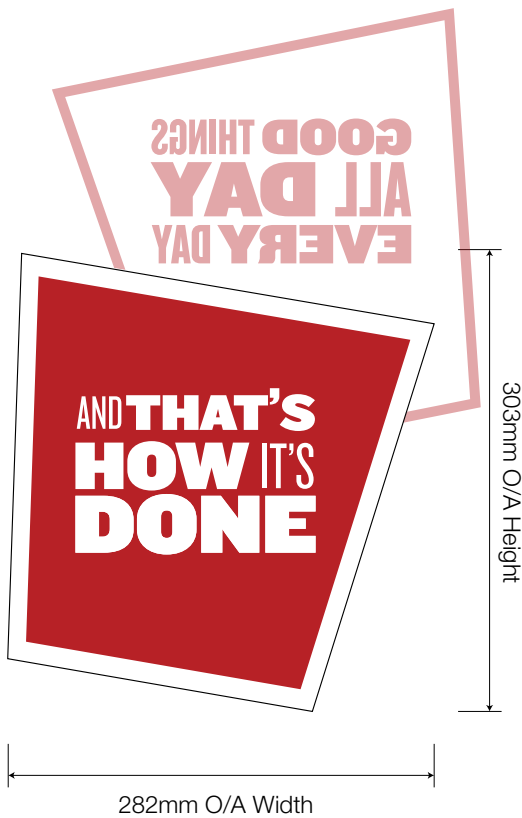

NIS SIGNS
NIS Signs (Leicester) Ltd
51 Marlow Rd, Leicester, LE3 2BQ

☎ 0116 270 6228
@ info@signs-nis.co.uk
🌐 www.signs-nis.co.uk

Client: KFC
Address: Huyton
Beacon 62
Liverpool
L36 6AD

Drawing no: 21-422 - KFC - Huyton
Job location: Jobs\KFC\Huyton (Beacon 62)
Drawn by: AH
Rev: 0
Date: 16/07/21

Revision notes: 0) Initial issue


All site dimensions to be verified prior to manufacture.
Do not scale from this drawing Copyright 2021.
This document is the property of NIS Signs
and must not be used, reproduced or disclosed
to any persons without the written consent of NIS Signs.

Internal Window Vinyls - 1:5

1 Off Each Reverse applied digitally printed self adhesive clear vinyl graphics finished with a Gloss laminate.

VINYL REF:

Clear Media base: IJ180-114
Gloss Lam. 8518



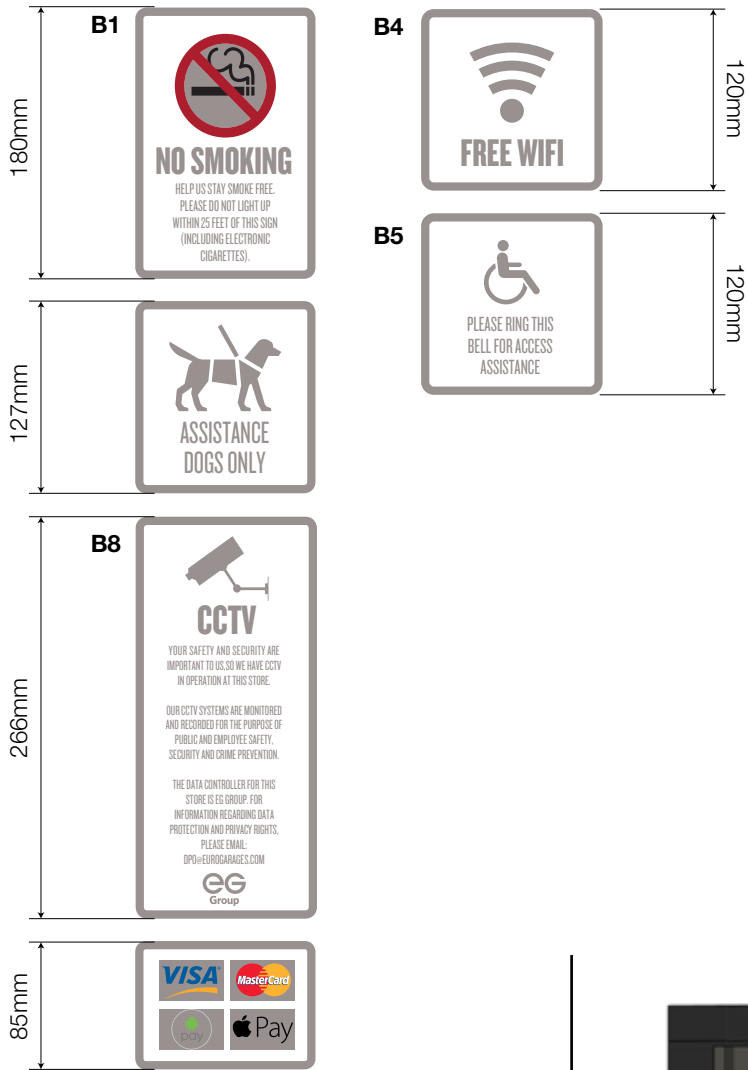


Push/Pull (ES01 & ES02) - 1:2

2 Off Each 'Push' & 'Pull' 220mm x 100mm high digitally printed Red onto White vinyl with a Gloss laminate.

VINYL REF:

White Media base: IJ180-10
Gloss Lam. 8518

 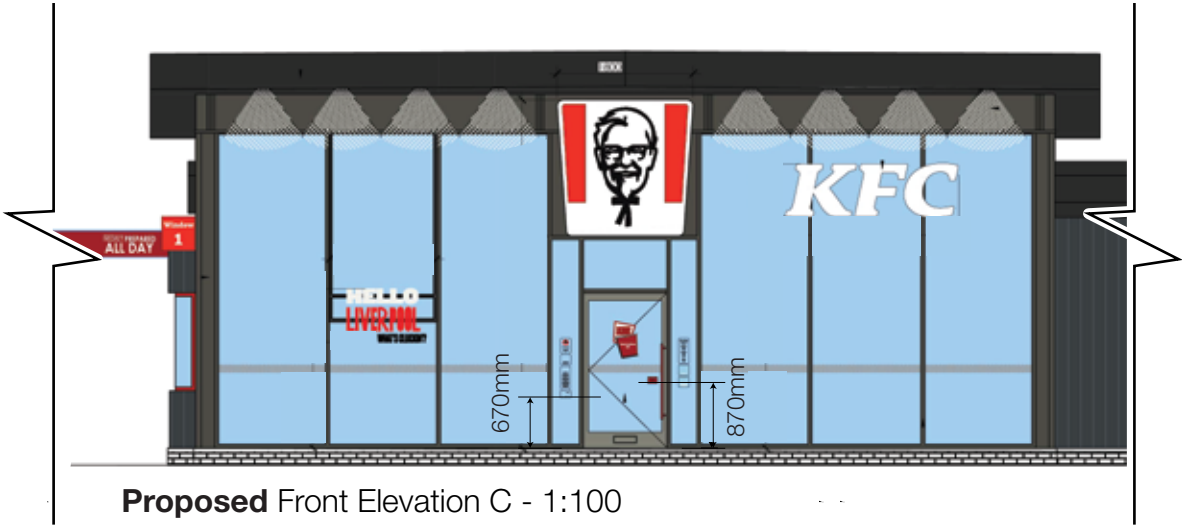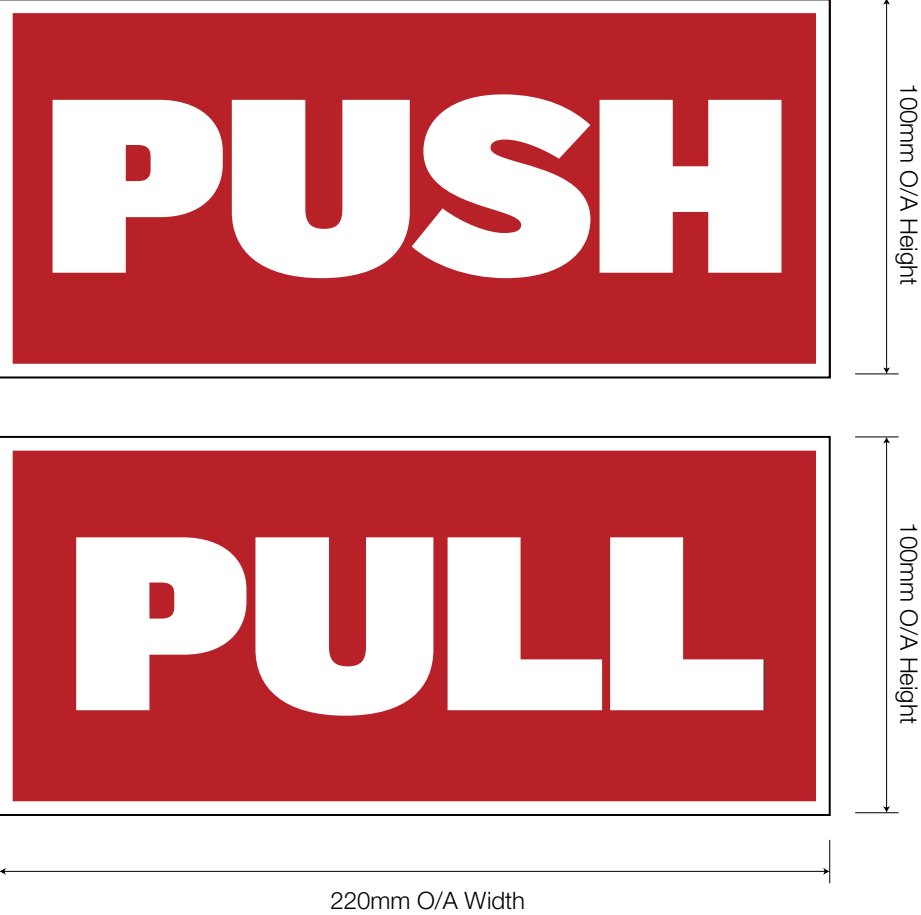

NIS SIGNS

NIS Signs (Leicester) Ltd
51 Marlow Rd, Leicester, LE3 2BQ

0116 270 6228
info@signs-nis.co.uk
www.signs-nis.co.uk

Client: KFC

Address: Huyton
Beacon 62
Liverpool
L36 6AD

Drawing no: 21-422 - KFC - Huyton

Job location: Jobs\KFC\Huyton (Beacon 62)

Drawn by: AH

Rev: 0

Date: 16/07/21

Revision notes: 0) Initial issue

All site dimensions to be verified prior to manufacture.
Do not scale from this drawing Copyright 2021.
This document is the property of NIS Signs
and must not be used, reproduced or disclosed
to any persons without the written consent of NIS Signs.