




Existing Front Elevation
(SCALE 1:100)



Existing Side Elevation
(SCALE 1:100)

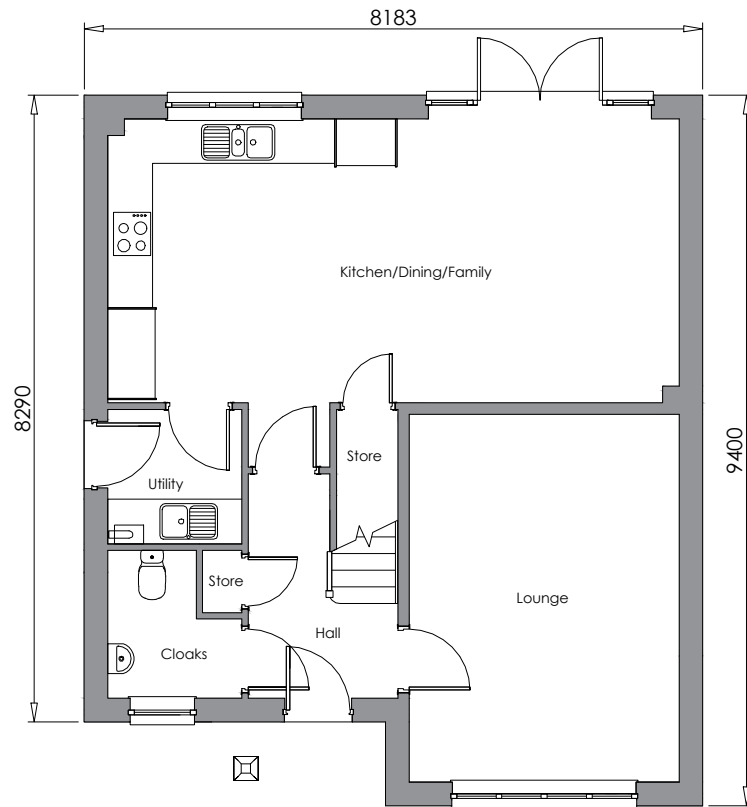


EXISTING GROUND FLOOR PLAN
(SCALE 1:100)



Existing Rear Elevation
(SCALE 1:100)



Existing Side Elevation
(SCALE 1:100)

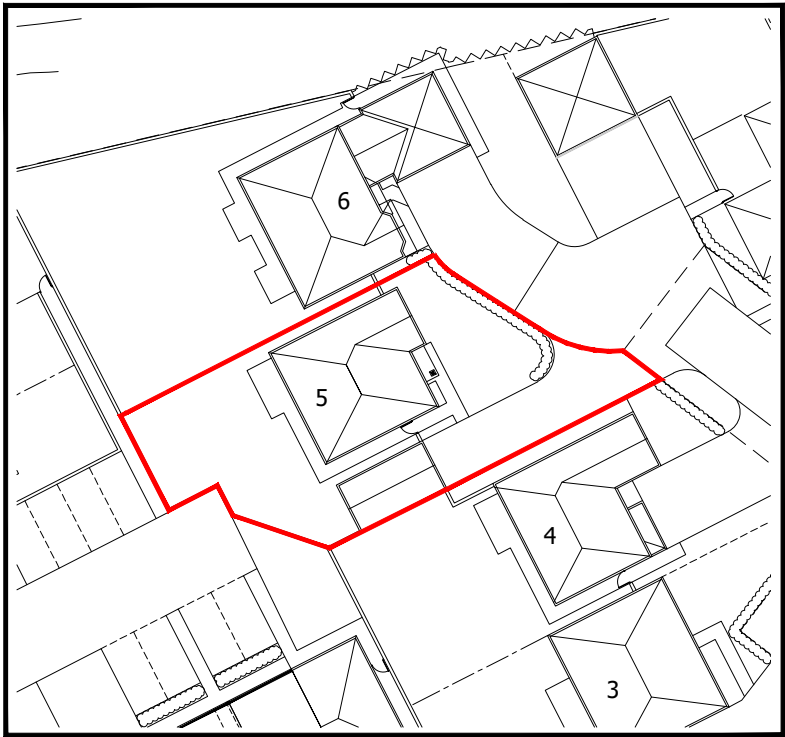

Existing Site Plan (Scale 1:500)



PLANNING ISSUE					
Project Description		Scale	Paper Size	Date	Drawn
Proposed Single Storey Side Extension		1:100 & 1:500	A3	April 2025	AD
Drawing No.		Revision			
5GATEHOUSE/PP02		-			
Site Address		Note			
5 Gatehouse Way		All dimensions/levels are to be checked on site and any discrepancies to be referred back to Architect prior to proceeding.			
Halewood, Liverpool,		All specifications, materials and workmanship to be in accordance with current Building Regulations.			
L26 0BL		All component sizes and references are to be checked prior to materials order. The position of existing			
Drawing Title		drain runs are to be checked and confirmed on site prior to proceeding with the works. All relevant			
Existing Floor Plan & Elevations		boundary positions are to be dimensionally checked prior to proceeding with the works.			
		This drawing is the copyright © and shall not be altered, copied, photographed or reproduced in any way			
		without the consent of the Architect.			