




Proposed Front Elevation
(SCALE 1:100)




Proposed Side Elevation
(SCALE 1:100)

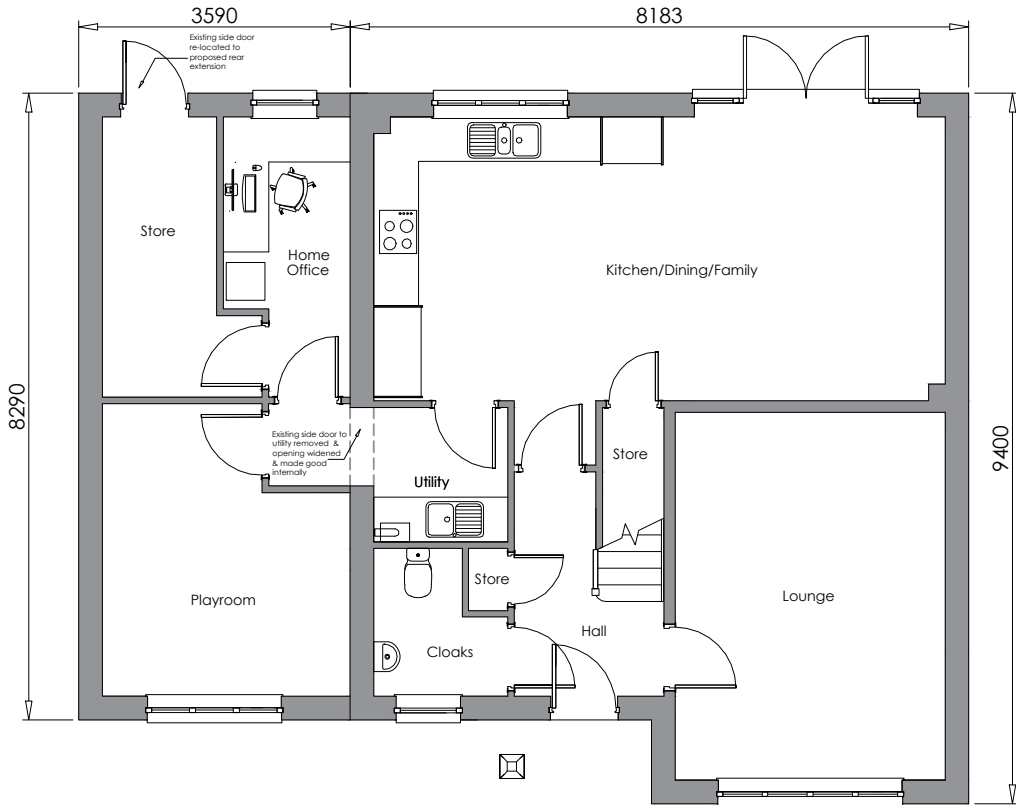


PROPOSED GROUND FLOOR PLAN
(SCALE 1:100)




Proposed Rear Elevation
(SCALE 1:100)

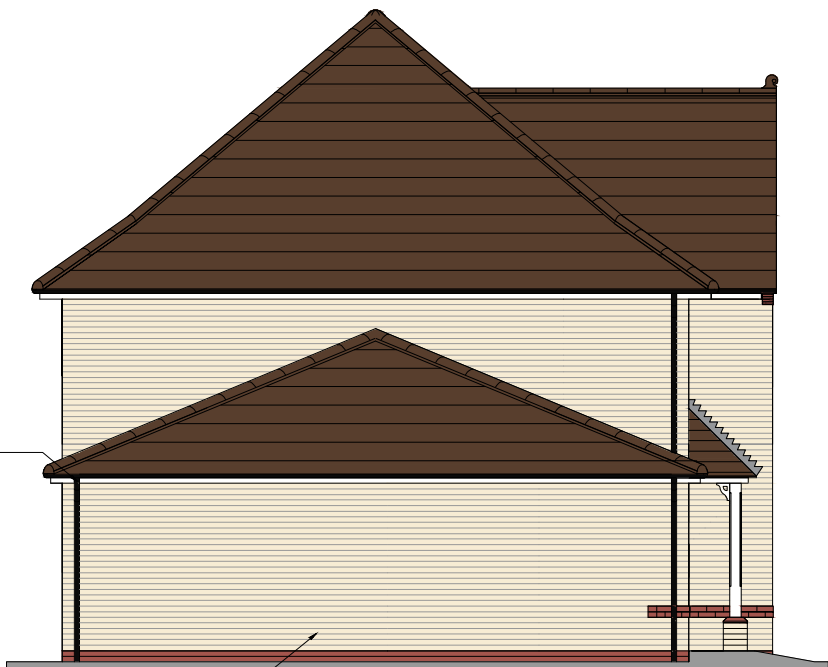

Proposed Side Elevation
(SCALE 1:100)

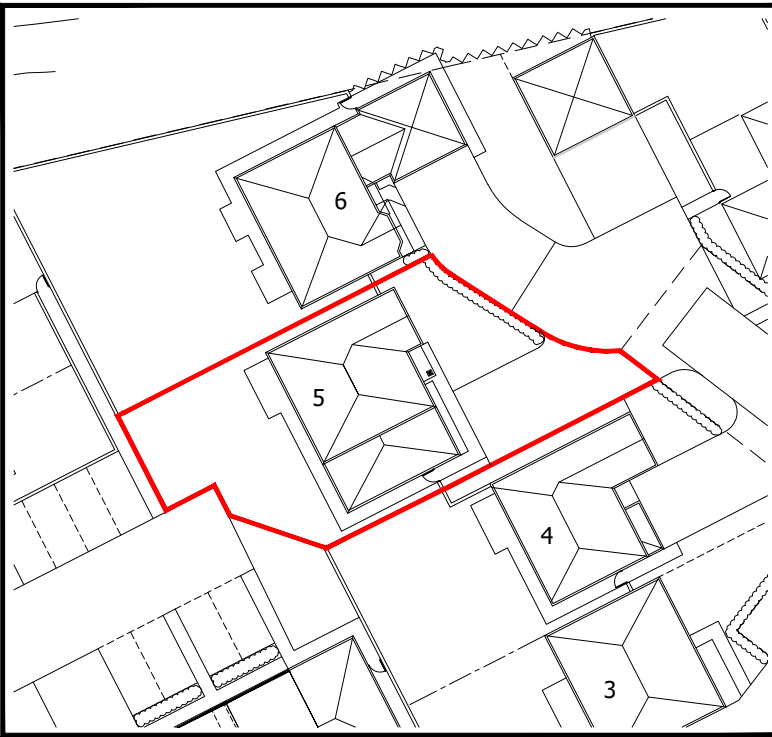

Proposed Site Plan (Scale 1:500)

 

PLANNING ISSUE

Project Description
Proposed Single Storey Side Extension
Site Address
5 Gatehouse Way
Halewood, Liverpool,
L26 0BL
Drawing Title
Proposed Floor Plan & Elevations

Scale	Paper Size	Date	Drawn	Revision
1:100 & 1:500	A3	April 2025	AD	-

Drawing No.
5GATEHOUSE/PP/03

Note
All dimensions/levels are to be checked on site and any discrepancies to be referred back to Architect prior to proceeding.
All specifications, materials and workmanship to be in accordance with current Building Regulations.
All component sizes and references are to be checked prior to materials order. The position of existing drain runs are to be checked and confirmed on site prior to proceeding with the works. All relevant boundary positions are to be dimensionally checked prior to proceeding with the works.

This drawing is the copyright © and shall not be altered, copied, photographed or reproduced in any way without the consent of the Architect.