


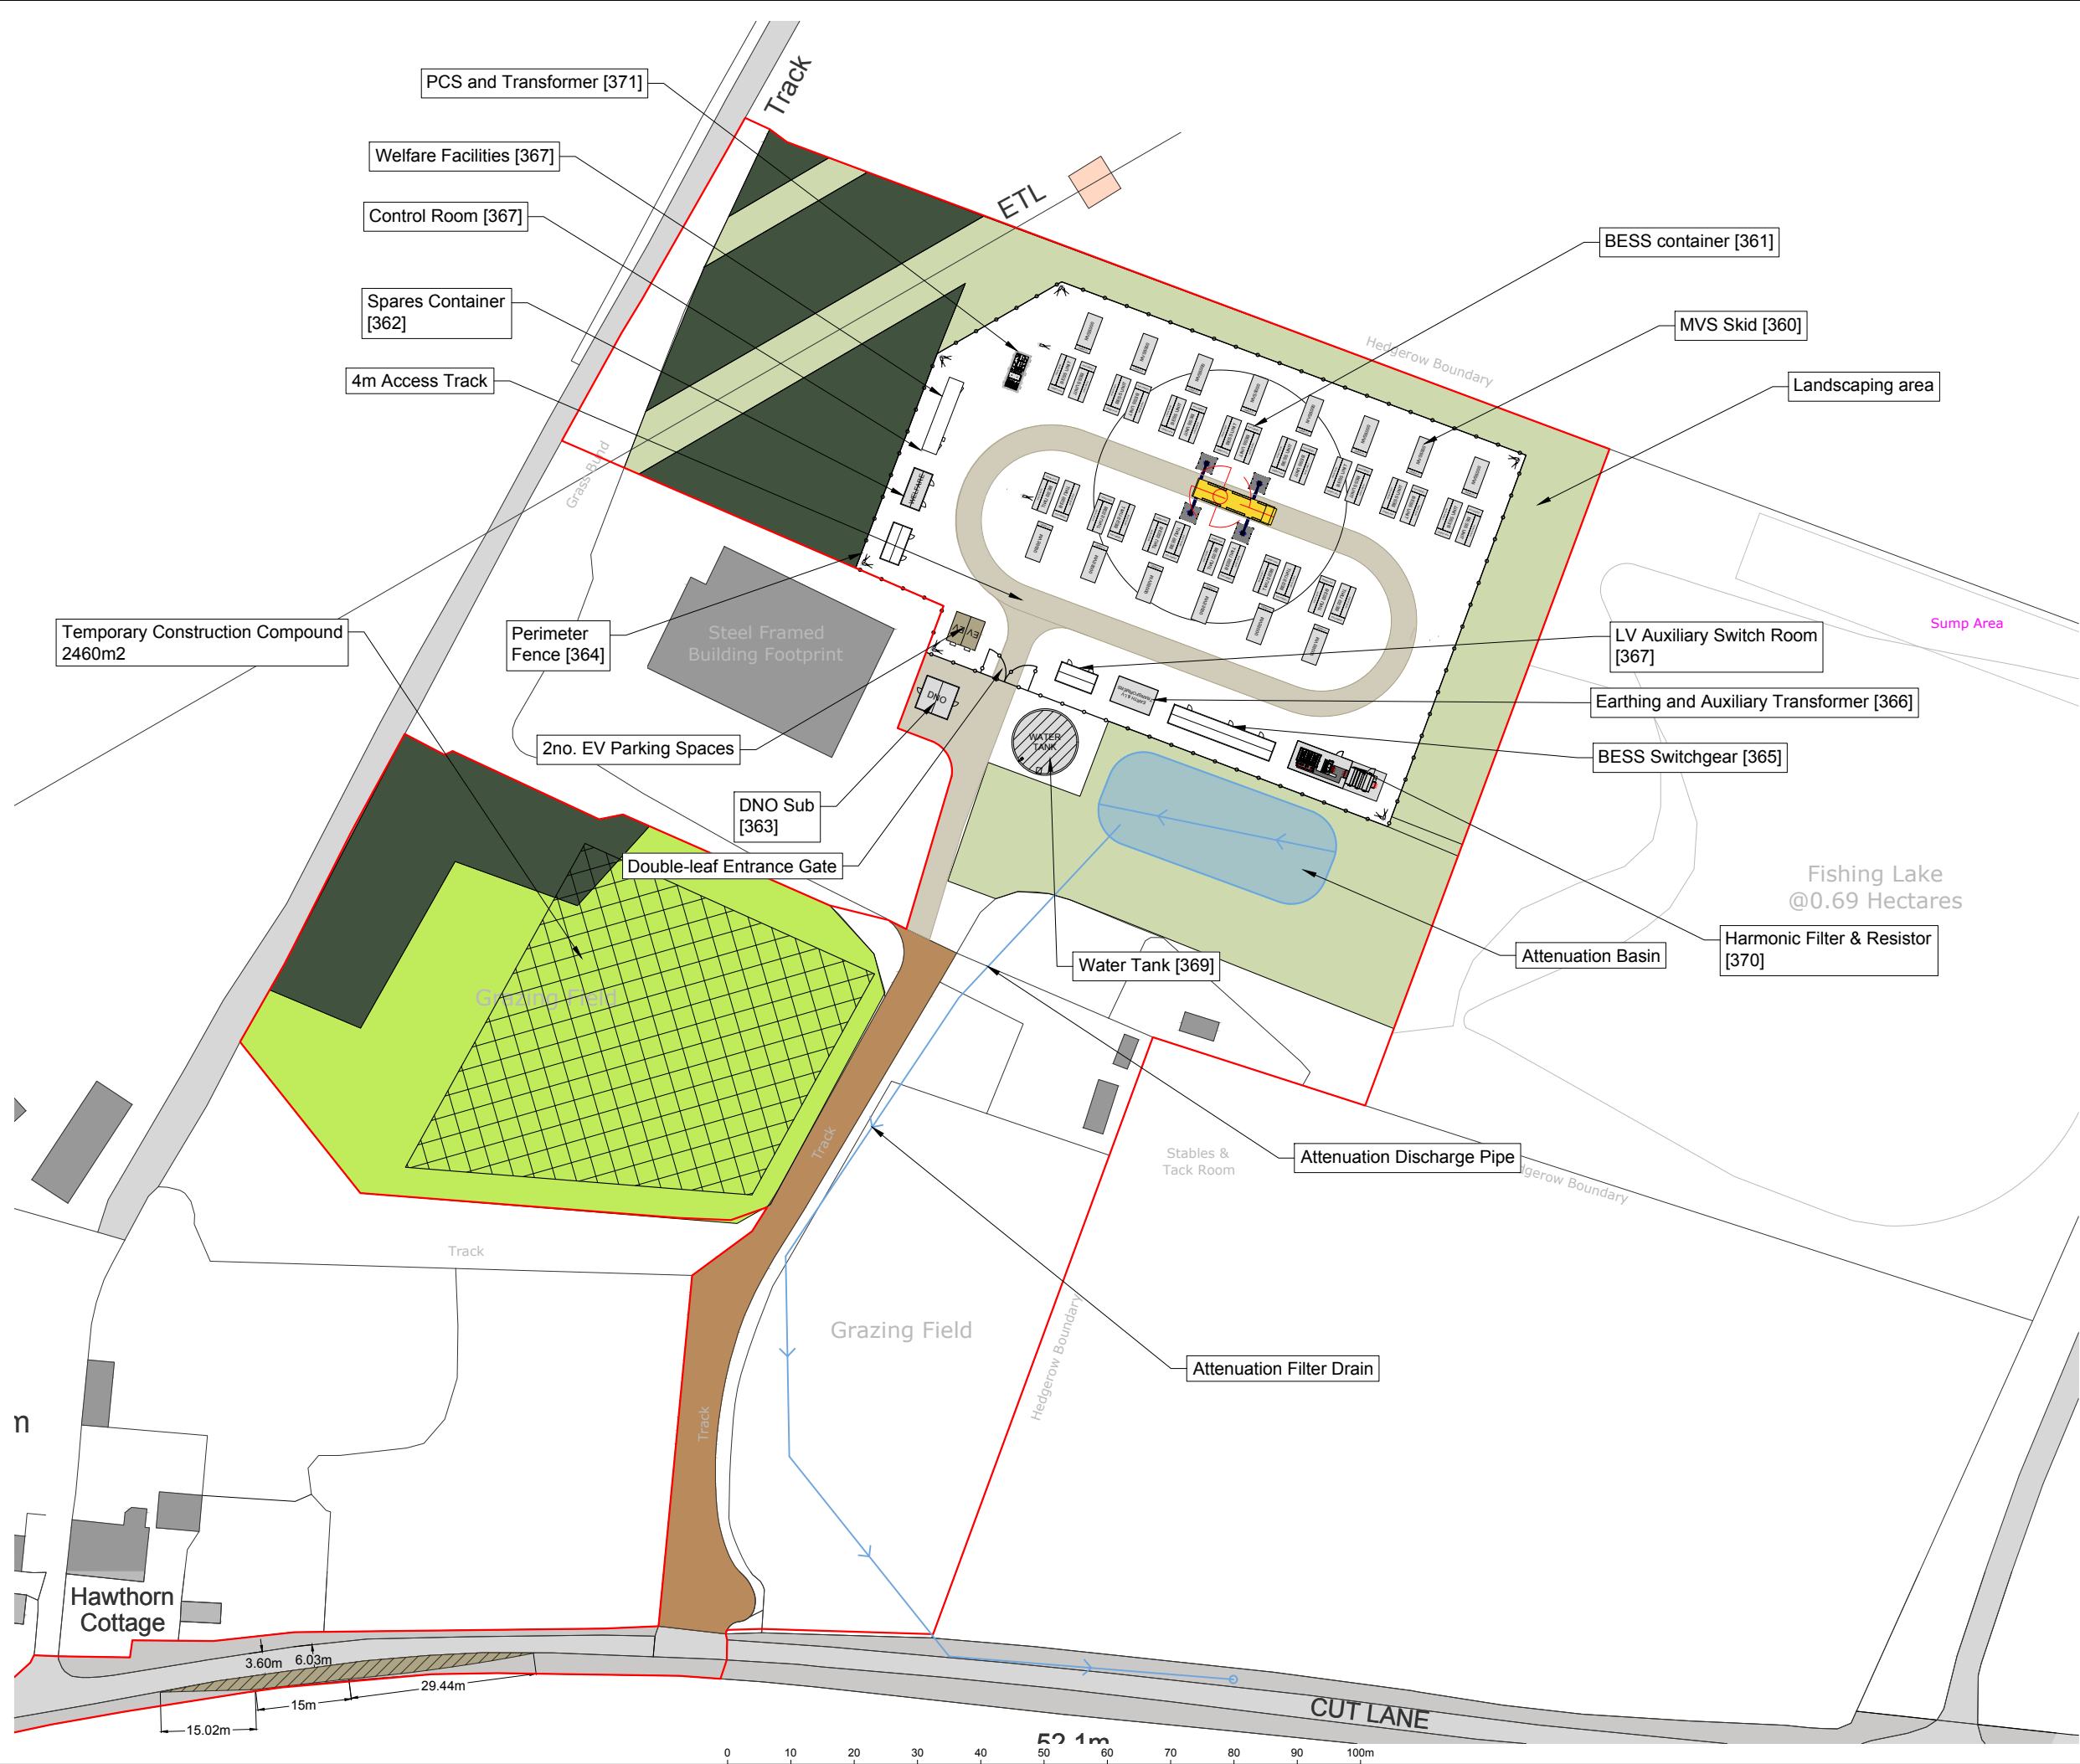

NOTES

1. All details are indicative only.

LEGEND	
—	PLANNING APPLICATION BOUNDARY
— —	PERIMETER FENCE
 	OTHER BROAD LEAVED WOODLAND
 	OTHER NEUTRAL GRASSLAND, ENHANCED
 	OTHER NEUTRAL GRASSLAND, MODERATE
 	BIOSWALE

13.	Drainage attenuation updated	25.03.25	JL	SRY
12.	Drainage attenuation updated	24.03.25	JL	SRY
11.	RLB updated	20.03.25	JL	SRY
10.	Y Layout added to plan	19.03.25	JL	SRY
09.	BNG Layout added to plan	18.03.25	JL	SRY
08.	Drainage Layout added to plan	27.02.25	JL	SRY
07.	Passing places added	24.02.25	JL	SRY
06.	Site layout components updated	17.02.25	JL	SRY
05.	Temp compound moved	11.02.25	JL	SRY
04.	Site moved 5m North	05.02.25	JL	SRY
03.	Site moved 12m South	09.01.25	JL	SRY
02.	12m Landscape gap to West	20.12.24	JL	SRY
01.	Site layout updated for landscaping	12.12.24	JL	SRY
Rev	Description	Date	Checked	

Drawing No.		KIR-EDFR-BESS-CIV-PLN-300.13		
Project		Kirkby BESS		
Title		Site Layout Plan		
Scale	1:1000 @A3	Drawn by	Checked	Date
		JL	SRY	19.11.24



W: www.edf-re.uk
A: Cardinal Place, 80 Victoria Street, London SW1E 5JL