



Kirkby - Planning Booklet

County Road

Kirkby Park

Kirkby

ISSUE 11 - 18/08/2021



DESIGN



CORPORATE
SIGNAGE



DIGITAL
SIGNAGE



AFTERSALES
CARE

Site Notes

Date: _____ Time: _____ Site Name: _____ Proposed installation date: _____

1. Structural Issues

Will there be any modifications to either the Store or PFS/Kiosk that will affect our signage:

2. Electrical Issues

Any new supplies needed to new signs:

Can the supply be checked prior to our attendance that we can access any transformers:

Organise the electrician to disconnect the supply to the totem and re-connect later:

Agree provisional date:_____

Programme to be agreed with main contractor

Remove all letters on our first day/night to allow the steelwork to be painted/background to be decorated:

Agree provisional date:_____

Any new totem signs: (These will require a foundation and a root cage)

Bases of existing totem to be exposed if encased:

Store access issues

Access survey required Yes \ No

PFS access issues

Canopy:

Totem: (Will it need to be done OOH - because of location - roundabout/traffic lights/ pedestrian crossing/other issues)


Rear of canopy over kiosk:

Site specific fixing issues

Curfews/Restrictions:

Out of hours requirements:

Store Elevations - Scale 1:250

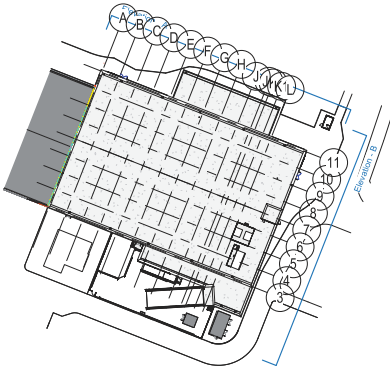

External Elevation Key



Proposed External Elevation A



Proposed External Elevation B



Site
Morrisons
Kirkby

Job Number
105075A
Drawing Location
U:\2021\2021 Drawings\Morrisons

Scale

Issue / Rev
Issue 11


Drawn By
LH
Checked By
PM

Sales Rep
GS
Date
09/02/2021




BUTTERFIELD SIGNS LTD
174 Sunbridge Rd
Bradford
West Yorkshire
BD1 2RZ
Tel: 01274 722244
Fax: 01274 848996
Web: www.butterfieldsigns.co.uk

PFS Elevations - Scale 1:125

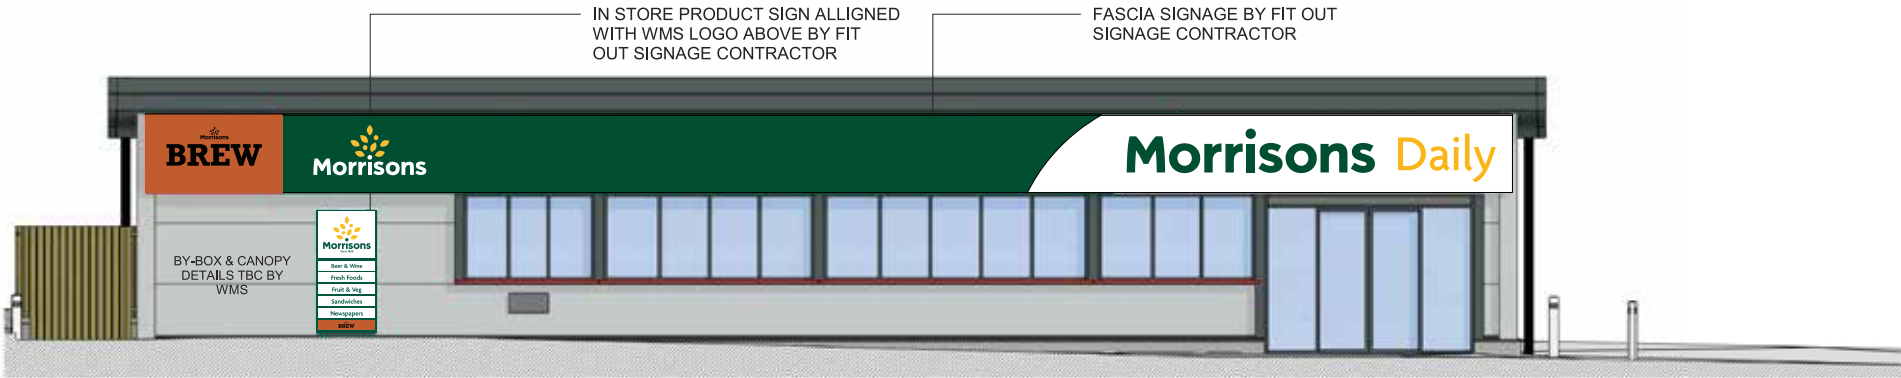

Front Elevation Signage

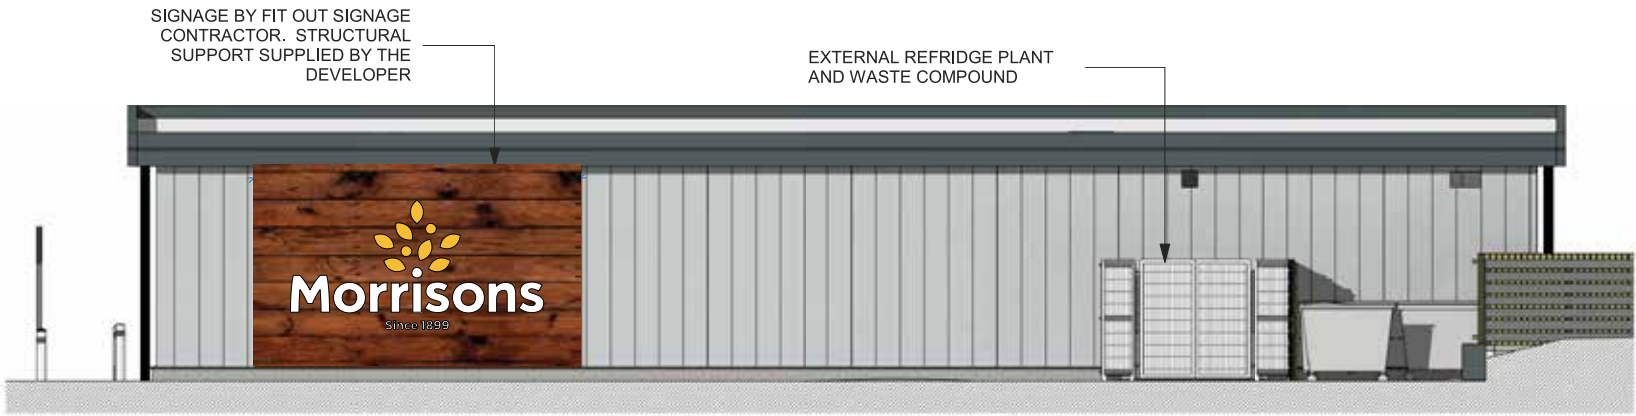

Rear Elevation Signage



Access Road Gable Elevation Signage



Site
Morrisons
Kirkby

Job Number
105075A
Drawing Location
U:\2021\2021 Drawings\Morrisons

Scale

Issue / Rev
Issue 11


Drawn By
LH
Checked By
PM

Sales Rep
GS
Date
09/02/2021



BUTTERFIELD SIGNS LTD
174 Sunbridge Rd
Bradford
West Yorkshire
BD1 2RZ
Tel: 01274 722244
Fax: 01274 848996
Web: www.butterfieldsigns.co.uk

Site map

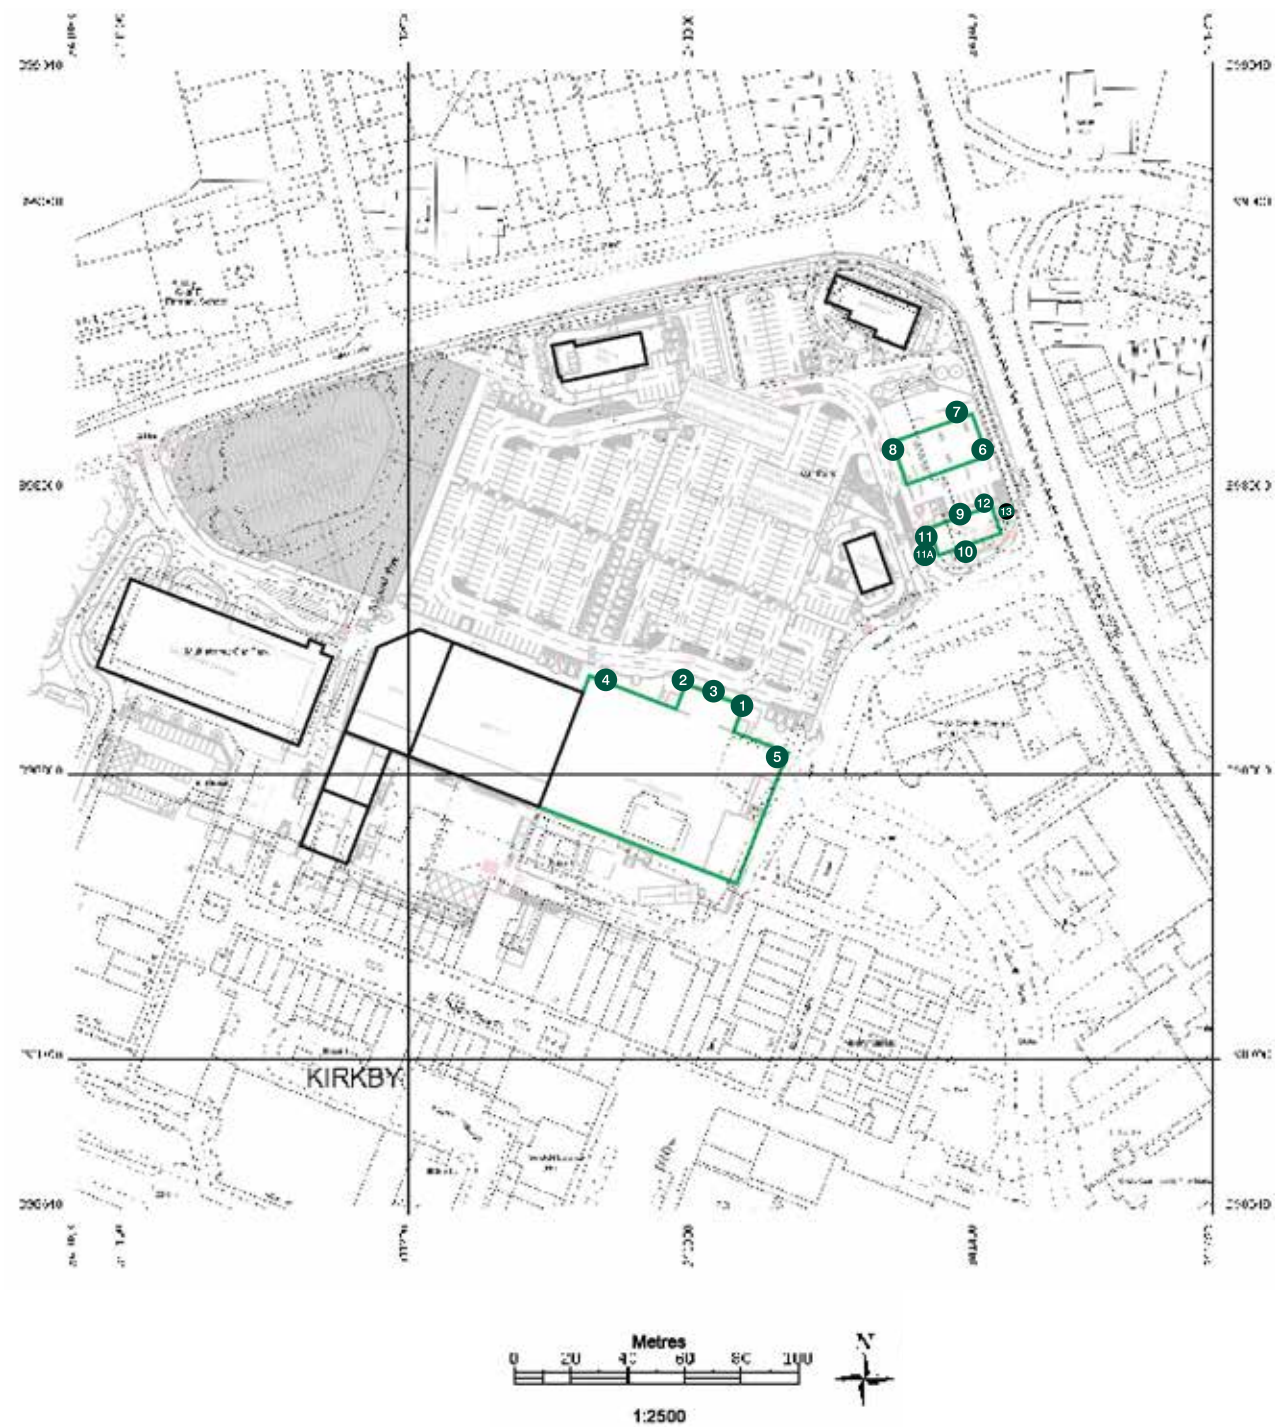

- 1 Internally illuminated Market Street Box
- 2 Internally illuminated Market Street Box
- 3 900mm Cap Height Morrisons Letters with Core logo
- 4 Internally illuminated Wood effect panel with Morrisons logo (610mm)
- 5 Internally illuminated Wood effect panel with Morrisons logo (450mm)
- 6 610mm Cap Height PFS canopy Letters
- 7 610mm Cap Height PFS canopy Letters
- 8 610mm Cap Height PFS canopy Letters
- 9 PFS Canopy Sign
- 10 Internally illuminated Wood effect panel with Morrisons logo (610mm)
- 11 Internally illuminated Morrisons Brew Sign
- 11A Brew Coffee-Cup Sign
- 12 PFS Totem panel sign
- 13 Internally Illuminated Goal Post Totem



Site
Morissons
Kirkby

Job Number
105075A
Drawing Location
U:\2021\2021 Drawings\Morissons

Scale
as shown @ A3
Issue / Rev
Issue 11


Drawn By
LH
Checked By
PM

Sales Rep
GS
Date
09/02/2021




BUTTERFIELD SIGNS LTD
174 Sunbridge Rd
Bradford
West Yorkshire
BD1 2RZ
Tel: 01274 722244
Fax: 01274 848996
Web: www.butterfieldsigns.co.uk

Sign 1 (Sign Ref: CUSTOM) - Scale 1:20 - Qty 01no
Internally illuminated Flexface Box (Market Kitchen)

 


Internally illuminated via FL Vizion Edge strip LED modules.
Height from ground level to underside of sign - 2188mm
N.B Recommended fixing method for site substrate
Illumination not to exceed 400cdm²
Weight - 56kg


Front View

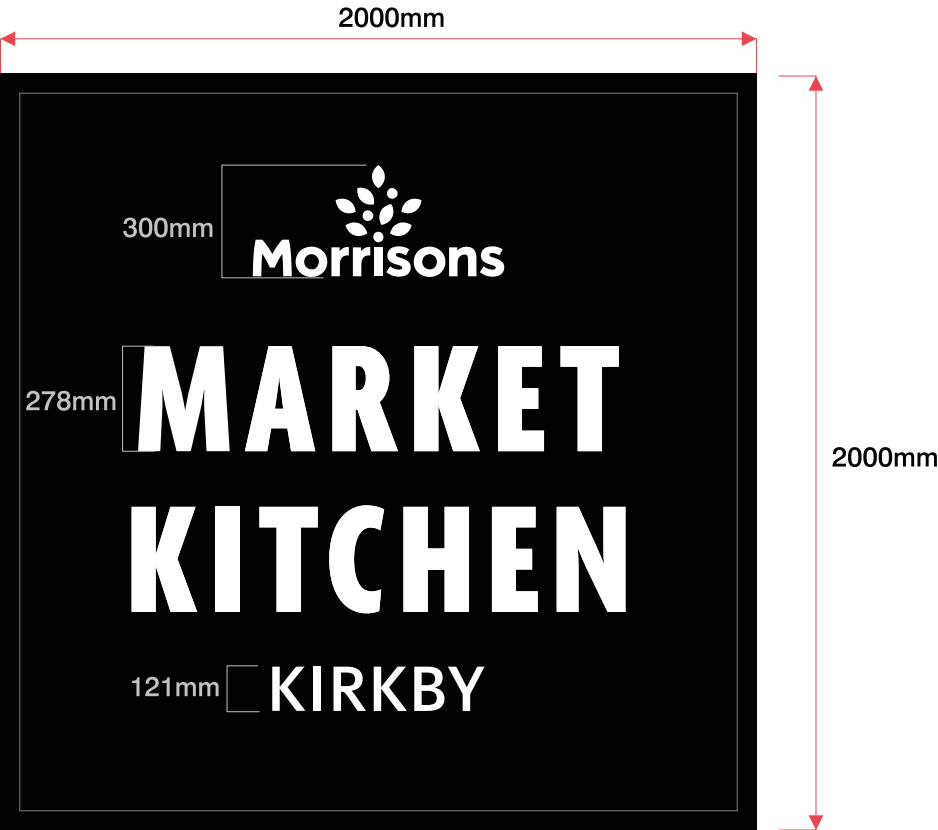

Section through
Scale 1:20

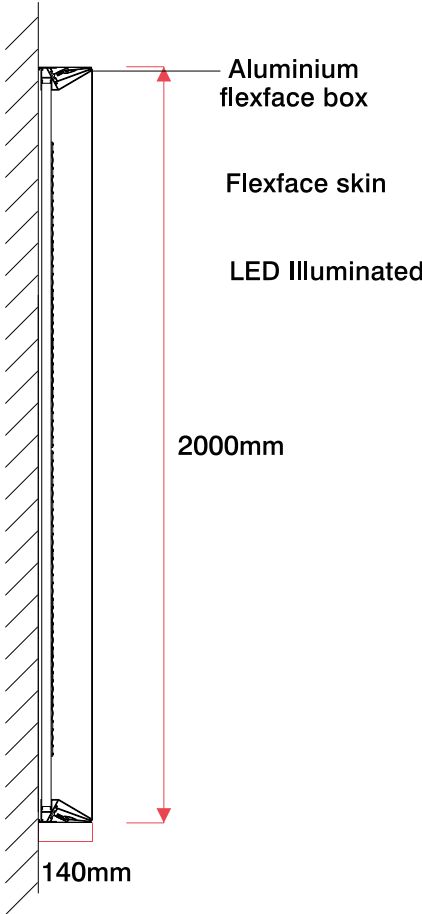

Kingspan Fixing - Heavy Weight Sign (Over 20Kg)

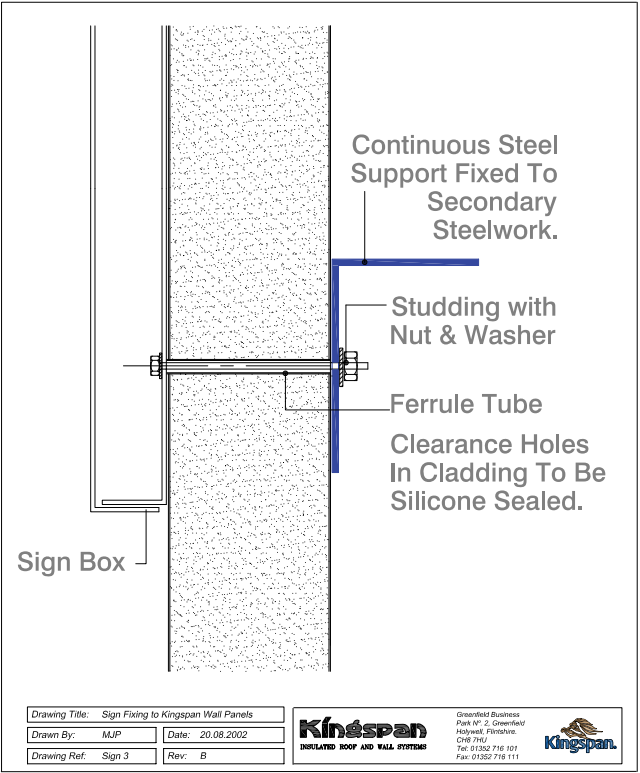

Access: _____
Notes: _____



Site
Morrisons
Kirkby

Job Number
105075A Page 2

Drawing Location
U:\2021\2021 Drawings\Morrisons

Scale
as shown @ A3

Issue / Rev
Issue 11

Drawn By
LH

Checked By
PM


Sales Rep
GS

Date
09/02/2021




BUTTERFIELD SIGNS LTD
174 Sunbridge Rd
Bradford
West Yorkshire
BD1 2RZ
Tel: 01274 722244
Fax: 01274 848996
Web: www.butterfieldsigns.co.uk

Sign 2 (Sign Ref: CUSTOM) - Scale 1:20 - Qty 01no
Internally illuminated Flexface Box (Market Kitchen)

 


Internally illuminated via FL Vizion Edge strip LED modules.
Height from ground level to underside of sign - 2188mm
N.B Recommended fixing method for site substrate
Illumination not to exceed 400cdm²
Weight - 56kg


Front View

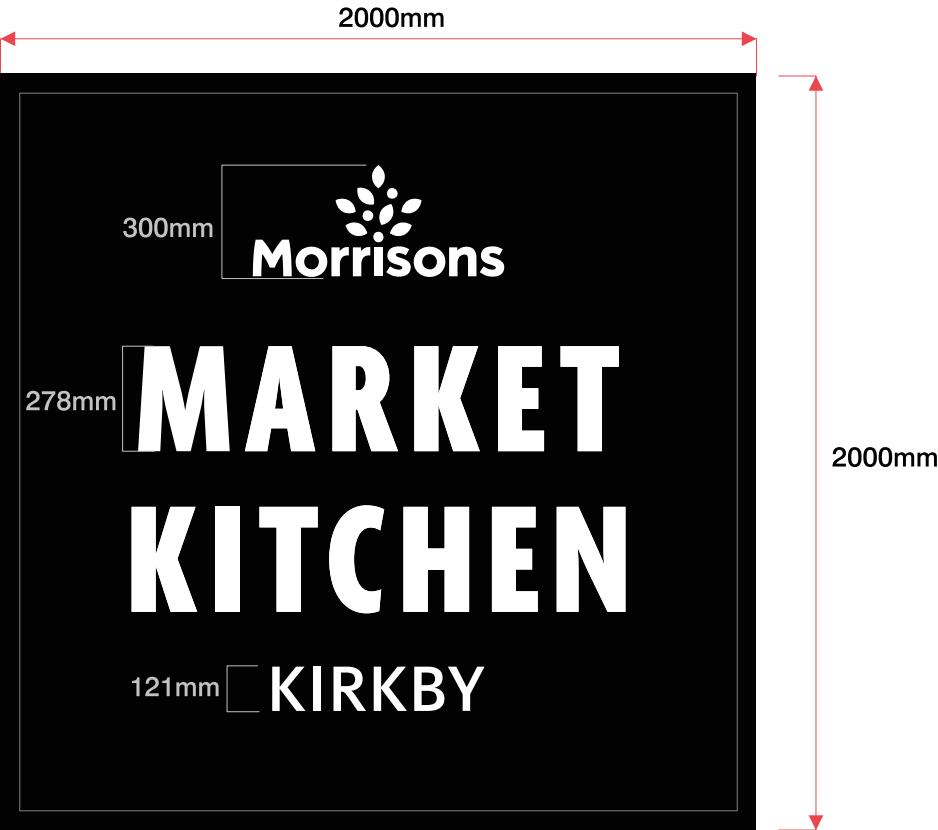

Section through
Scale 1:20

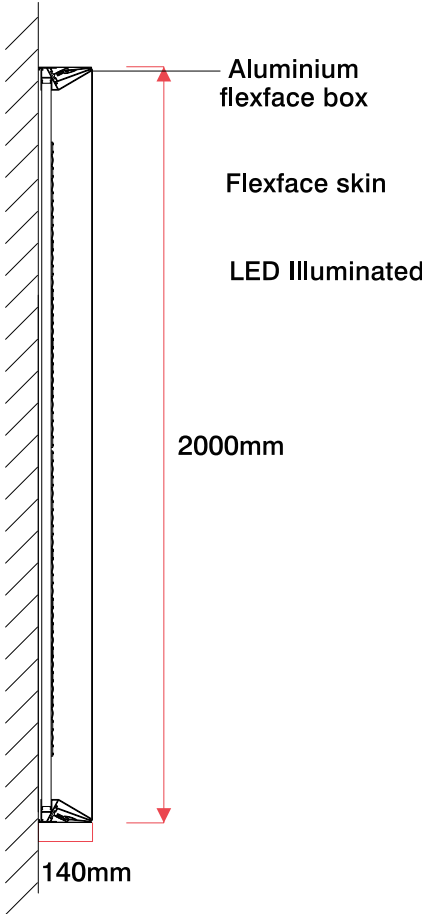

Kingspan Fixing - Heavy Weight Sign (Over 20Kg)

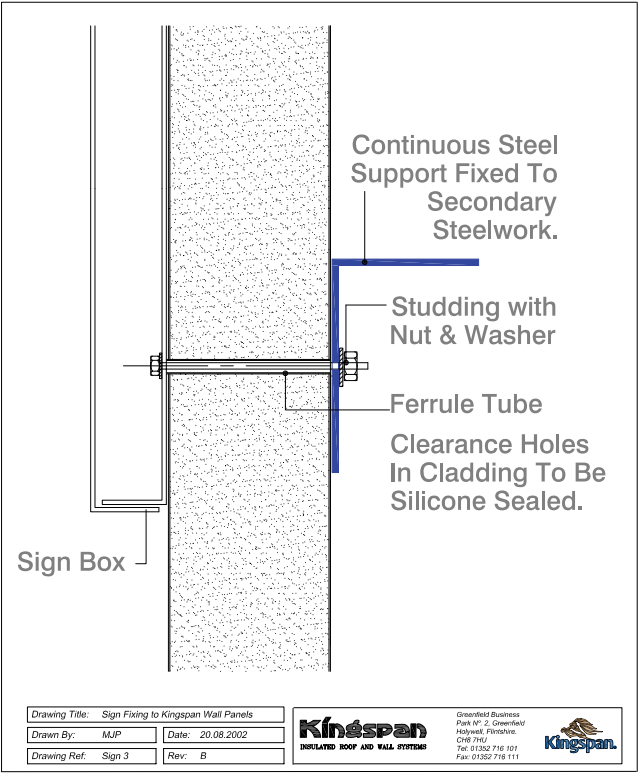

Access: _____

Notes: _____



Site
Morrisons
Kirkby

Job Number
105075A Page 3

Drawing Location
U:\2021\2021 Drawings\Morrisons

Scale
as shown @ A3

Issue / Rev
Issue 11

Drawn By
LH

Checked By
PM

Sales Rep
GS



Date
09/02/2021



BUTTERFIELD SIGNS LTD
174 Sunbridge Rd
Bradford
West Yorkshire
BD1 2RZ
Tel: 01274 722244
Fax: 01274 848996
Web: www.butterfieldsigns.co.uk

Sign 3 (Sign Ref: S1) - Scale 1:50
900mm Cap Height Morrisons Letters with Core logo

Aluminium U section frame colour: RAL 7012
Height from ground level to underside of sign - 2335mm

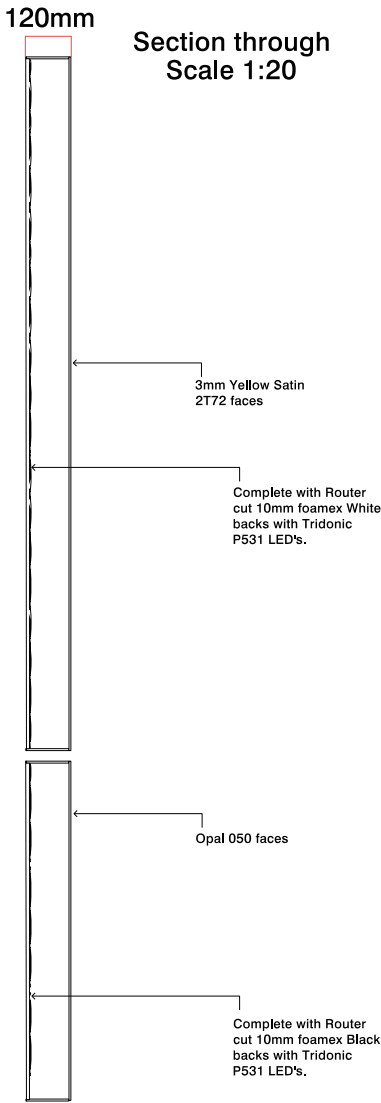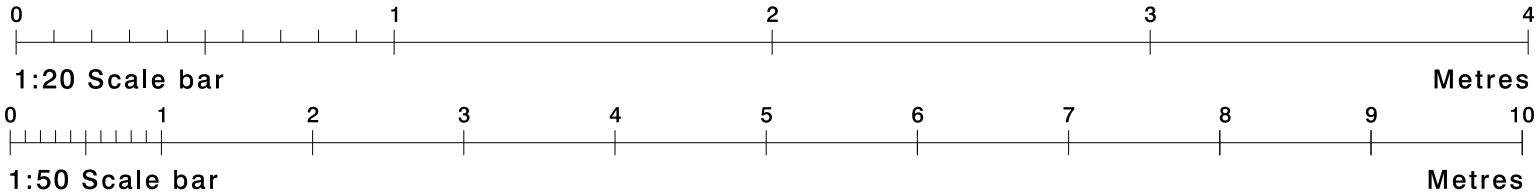

Access: _____

Notes: _____



Site
Morrisons
Kirkby

Job Number
105075A Page 4

Drawing Location
U:\2021\2021 Drawings\Morrisons

Scale
as shown @ A3

Issue / Rev
Issue 11

Drawn By
LH

Checked By
PM

Sales Rep
GS


Date
09/02/2021




BUTTERFIELD SIGNS LTD
174 Sunbridge Rd
Bradford
West Yorkshire
BD1 2RZ
Tel: 01274 722244
Fax: 01274 848996
Web: www.butterfieldsigns.co.uk

Sign 4 (Sign Ref: S1) - Scale 1:25
Internally Illuminated Wood Effect Panel with Morrisons Logo

Aluminium U section frame colour: RAL
Height from ground level to underside of sign - 5500mm

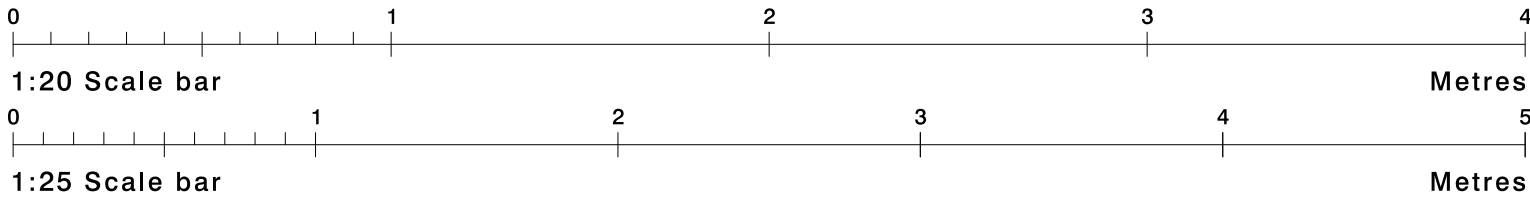

Section through - NTS

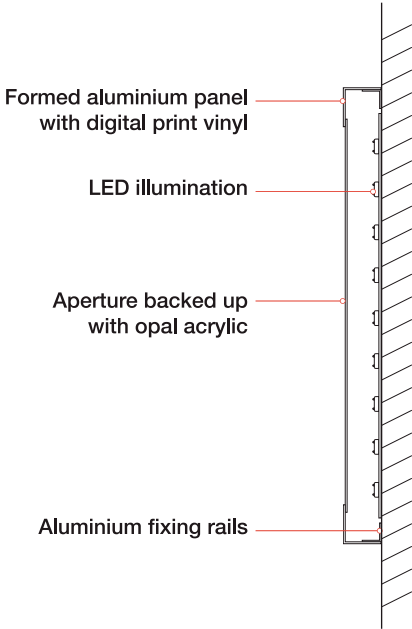

Access: _____

Notes: _____



Site
Morrisons
Kirkby

Job Number
105075A Page 5

Drawing Location
U:\2021\2021 Drawings\Morrisons

Scale
as shown @ A3

Issue / Rev
Issue 11

Drawn By
LH

Checked By
PM

Sales Rep
GS


Date
09/02/2021




BUTTERFIELD SIGNS LTD
174 Sunbridge Rd
Bradford
West Yorkshire
BD1 2RZ
Tel: 01274 722244
Fax: 01274 848996
Web: www.butterfieldsigns.co.uk

Sign 5 (Sign Ref: CUSTOM) - Scale 1:25
Internally Illuminated Wood Effect Panel with Morrisons Logo

Aluminium U section frame colour: RAL 7012
Height from ground level to underside of sign - 7400mm

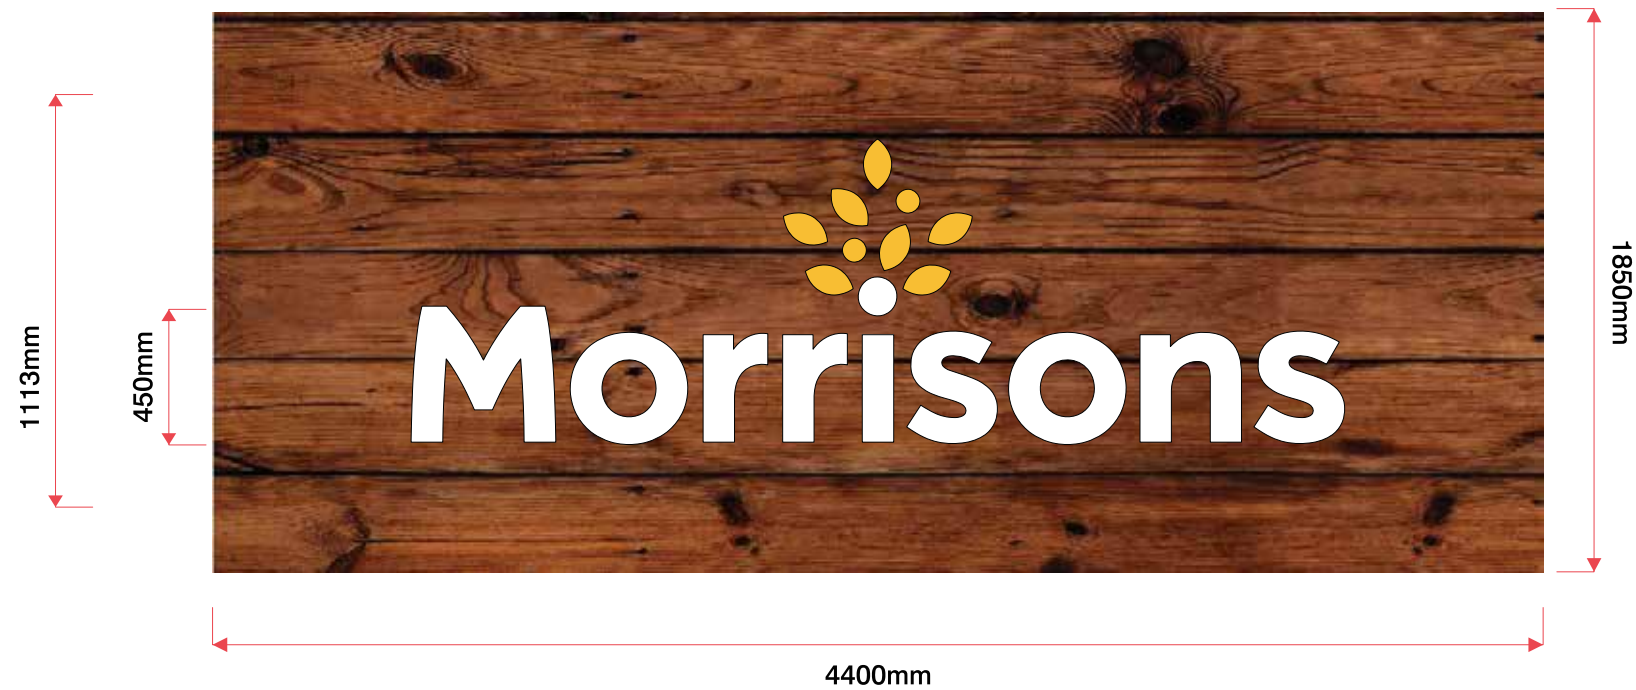

Section through - NTS

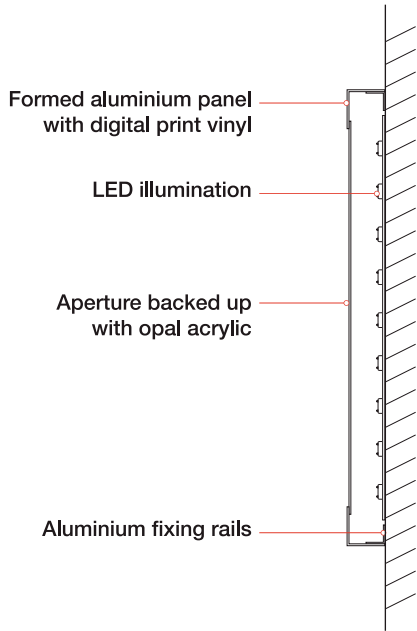

Access: _____

Notes: _____



Site
Morrisons
Kirkby

Job Number
105075A
Page 6
Drawing Location
U:\2021\2021 Drawings\Morrisons

Scale
as shown @ A3
Issue / Rev
Issue 11

Drawn By
LH
Checked By
PM


Sales Rep
GS
Date
09/02/2021



BUTTERFIELD SIGNS LTD
174 Sunbridge Rd
Bradford
West Yorkshire
BD1 2RZ
Tel: 01274 722244
Fax: 01274 848996
Web: www.butterfieldsigns.co.uk

Sign 6 (Sign Ref: PFS2) - Scale 1:20 - 01no QTY
610mm Cap Height Morrisons PFS canopy Letters


Aluminium U section frame colour: RAL _____

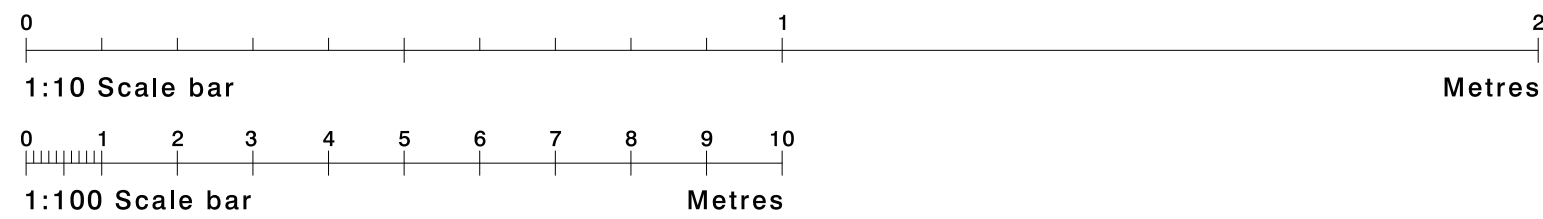

610mm

Morrisons

4188mm

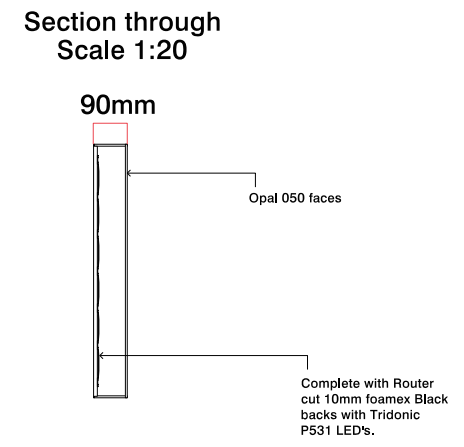

Access: _____

Notes: _____



Site
Morrisons
Kirkby

Job Number
105075A

Page 7

Drawing Location
U:\2021\2021 Drawings\Morrisons

Scale
as shown @ A3

Issue / Rev
Issue 11

Drawn By
LH

Checked By
PM

Sales Rep
GS


Date
09/02/2021



BUTTERFIELD SIGNS LTD
174 Sunbridge Rd
Bradford
West Yorkshire
BD1 2RZ
Tel: 01274 722244
Fax: 01274 848996
Web: www.butterfieldsigns.co.uk

Sign 7 (Sign Ref: PFS2) - Scale 1:20 - 01no QTY
610mm Cap Height Morrisons PFS canopy Letters


Aluminium U section frame colour: RAL _____

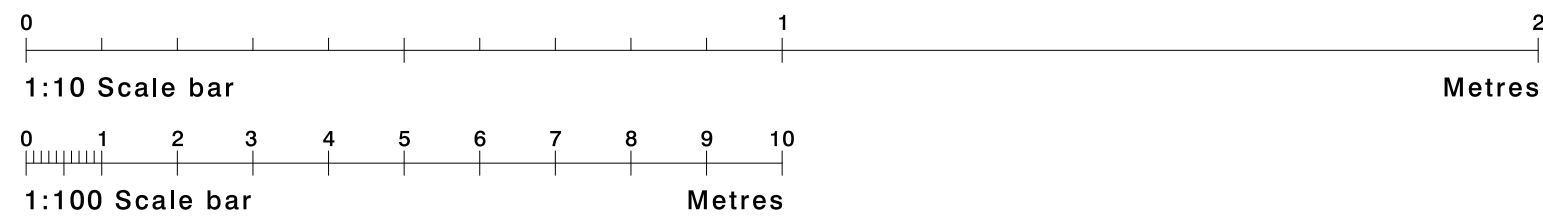

610mm

Morrisons

4188mm

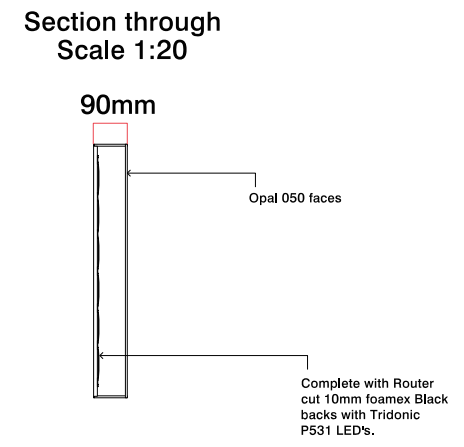

Access: _____

Notes: _____



Site
Morrisons
Kirkby

Job Number
105075A

Page 8

Drawing Location
U:\2021\2021 Drawings\Morrisons

Scale
as shown @ A3

Issue / Rev
Issue 11

Drawn By
LH

Checked By
PM

Sales Rep
GS


Date
09/02/2021



BUTTERFIELD SIGNS LTD
174 Sunbridge Rd
Bradford
West Yorkshire
BD1 2RZ
Tel: 01274 722244
Fax: 01274 848996
Web: www.butterfieldsigns.co.uk

Sign 8 (Sign Ref: PFS2) - Scale 1:20 - 01no QTY
610mm Cap Height Morrisons PFS canopy Letters


Aluminium U section frame colour: RAL _____

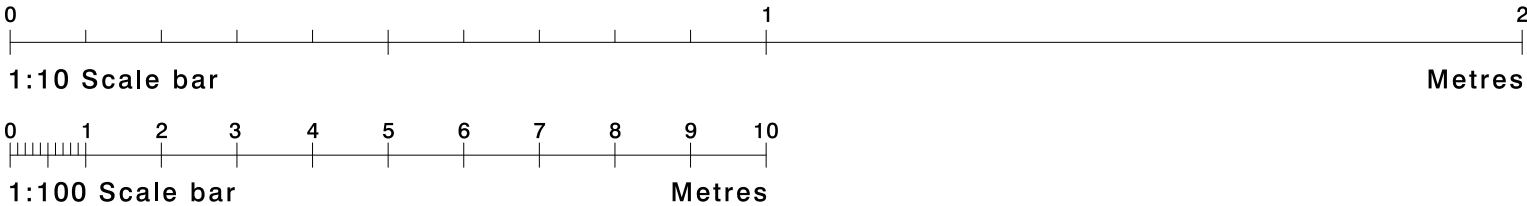

610mm

Morrisons

4188mm

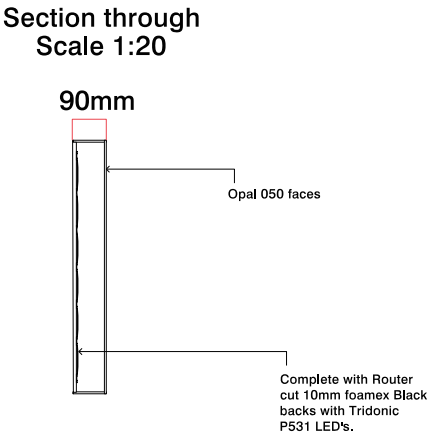

Access: _____

Notes: _____



Site
Morrisons
Kirkby

Job Number
105075A Page 9

Drawing Location
U:\2021\2021 Drawings\Morrisons

Scale
as shown @ A3

Issue / Rev
Issue 11

Drawn By
LH

Checked By
PM



Sales Rep
GS

Date
09/02/2021



BUTTERFIELD SIGNS LTD
174 Sunbridge Rd
Bradford
West Yorkshire
BD1 2RZ
Tel: 01274 722244
Fax: 01274 848996
Web: www.butterfieldsigns.co.uk

Sign 6-8 (Sign Ref: PFS22) - Scale 1:200
Internally illuminated PFS Canopy Sign
Elevation view

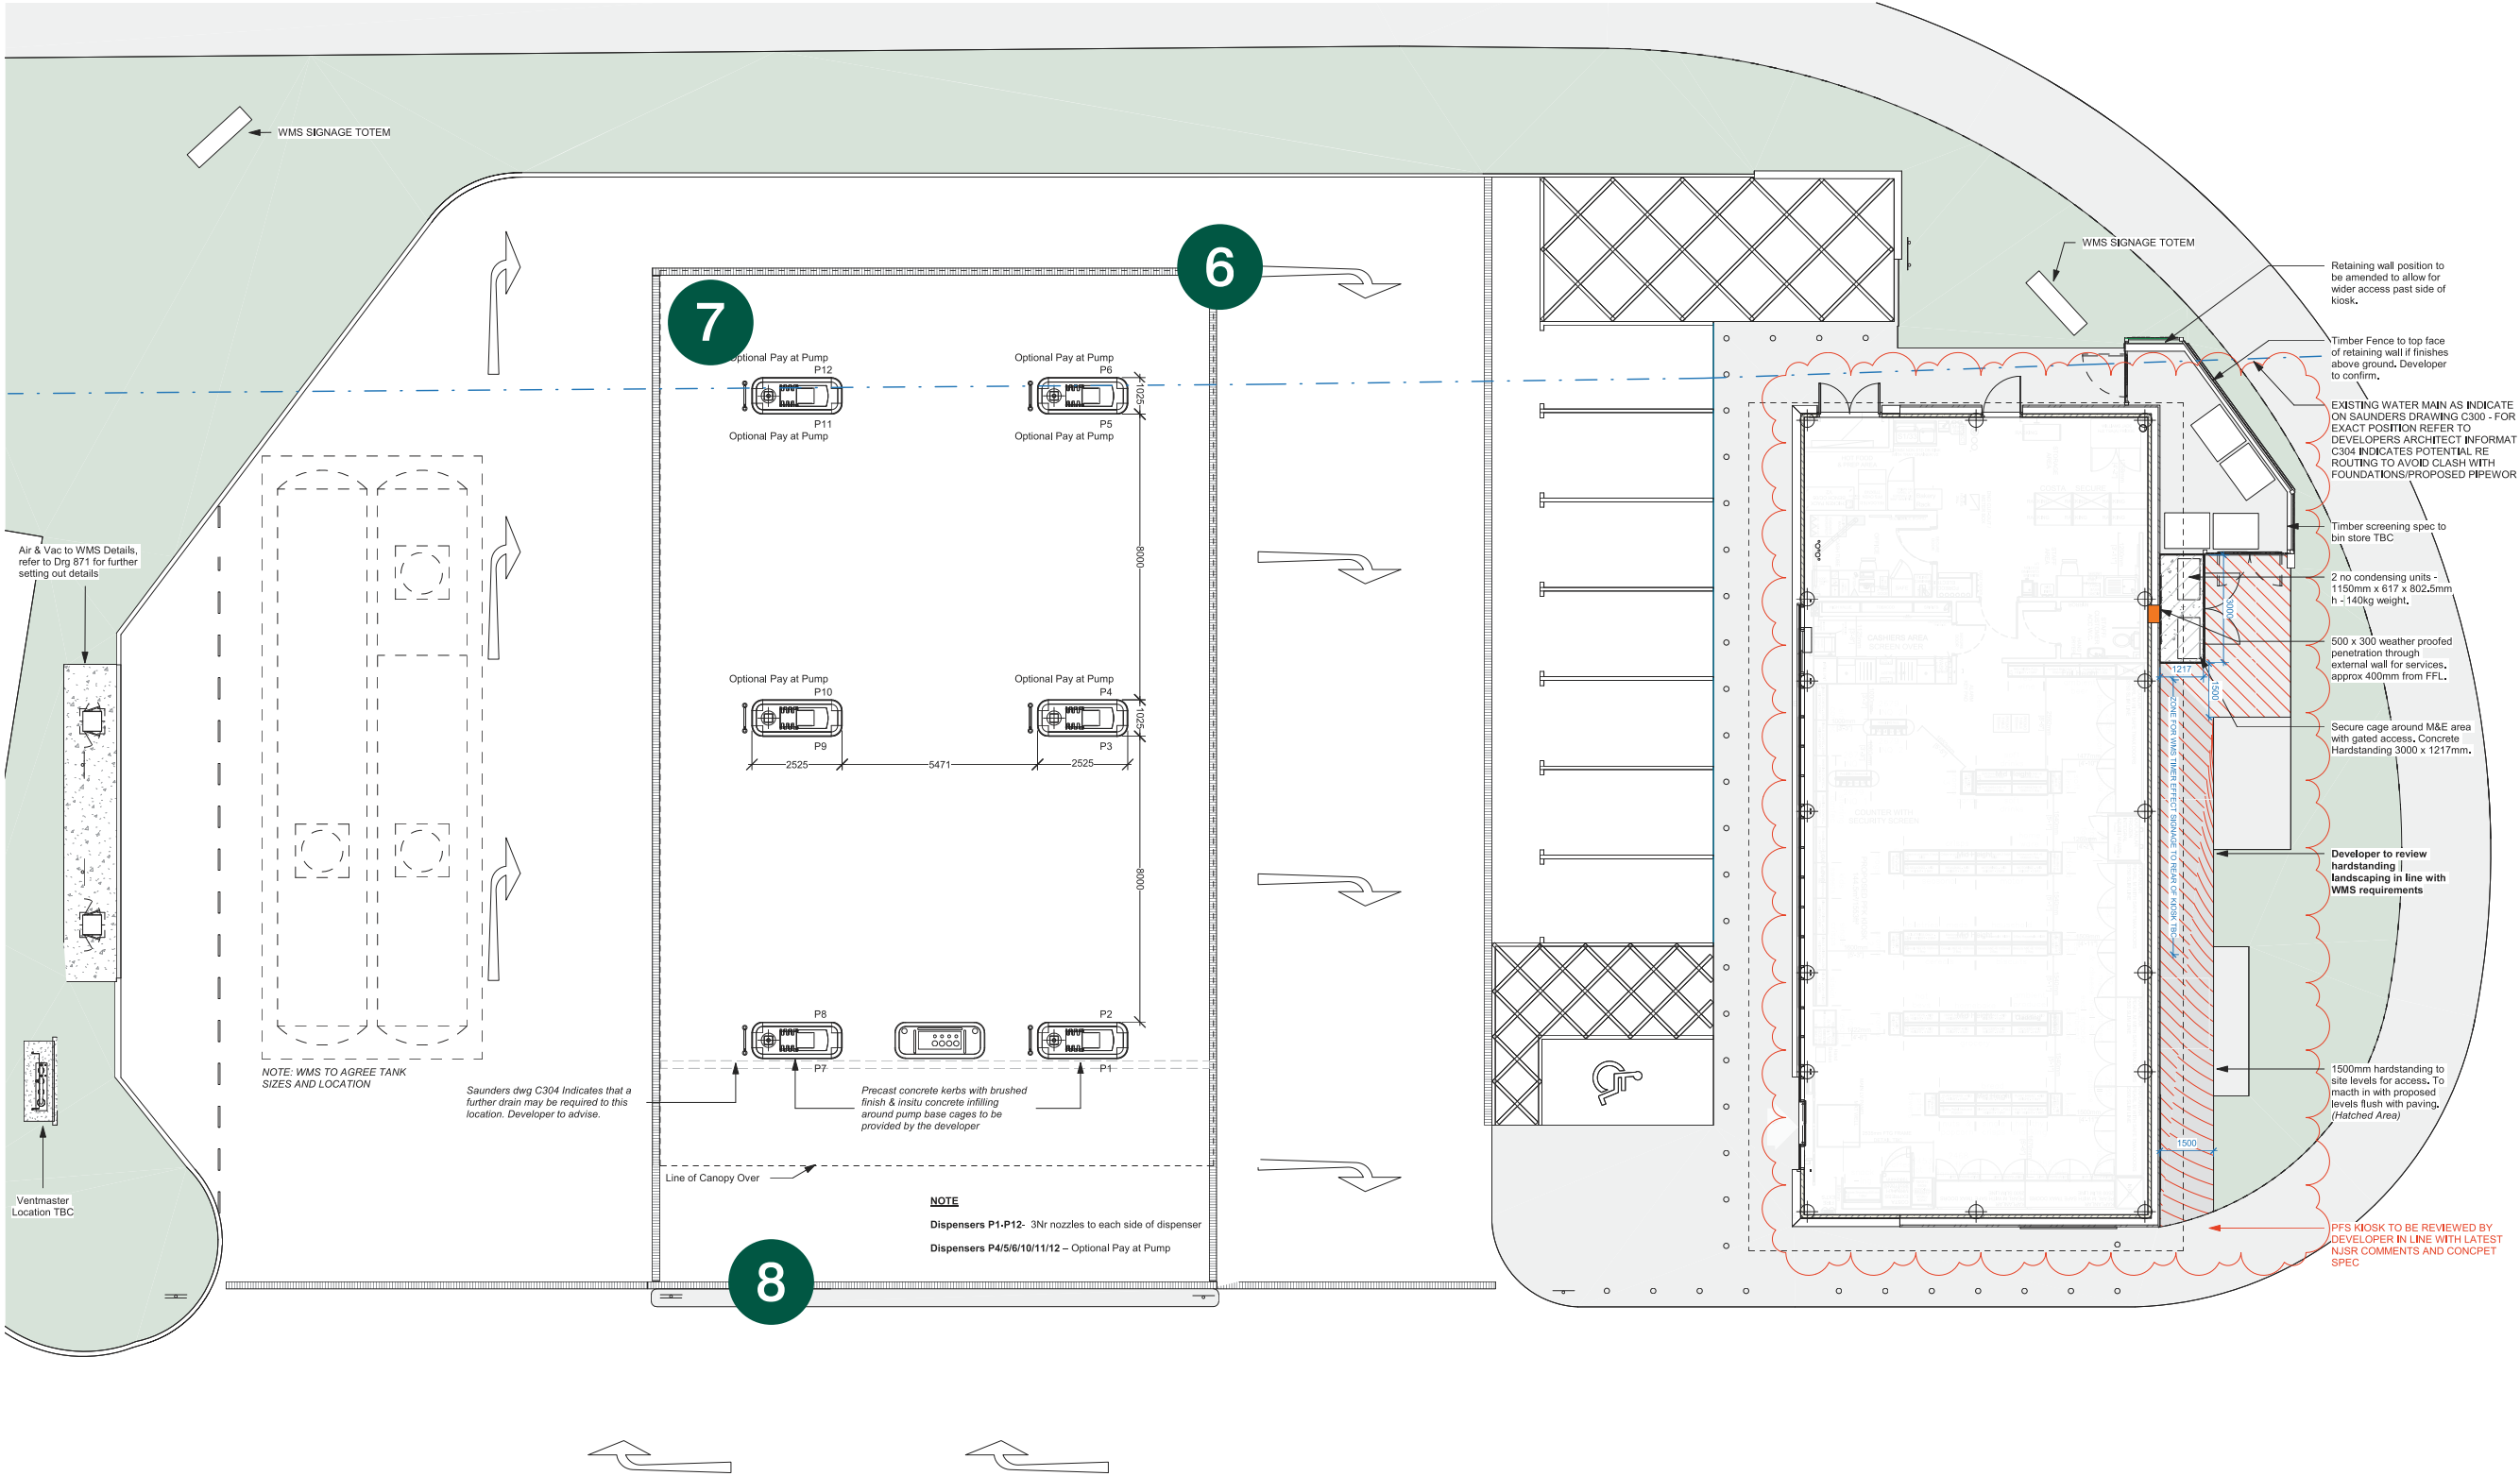 

Site
Morrisons
Kirkby

Job Number
105075A

Page 10

Drawing Location
U:\2021\2021 Drawings\Morrisons

Scale
as shown @ A3

Issue / Rev
Issue 11

Drawn By
LH

Checked By
PM

Sales Rep
GS



Date
09/02/2021




BUTTERFIELD SIGNS LTD
174 Sunbridge Rd
Bradford
West Yorkshire
BD1 2RZ
Tel: 01274 722244
Fax: 01274 848996
Web: www.butterfieldsigns.co.uk

Sign 9 (Sign Ref: PFS3) - Scale 1:100
Internally illuminated Kiosk Sign



N.B. only text and logo panels to illuminate.
Height from ground level to underside of sign - 2500mm

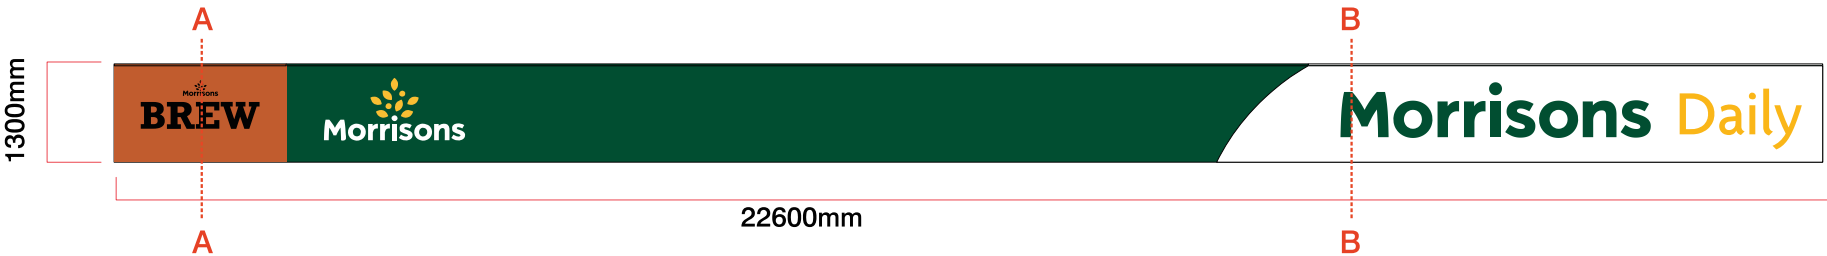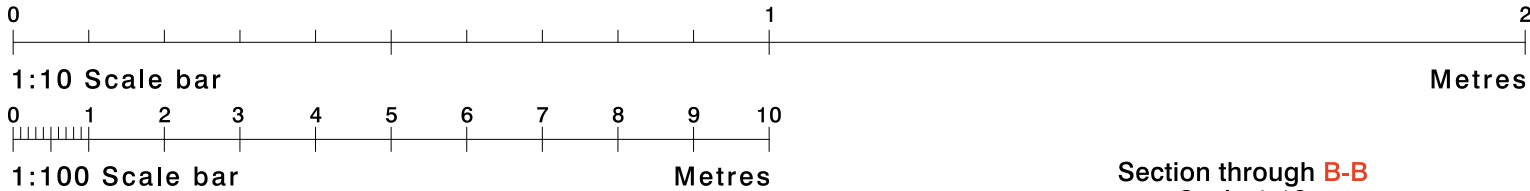

Section through B-B
Scale 1:10

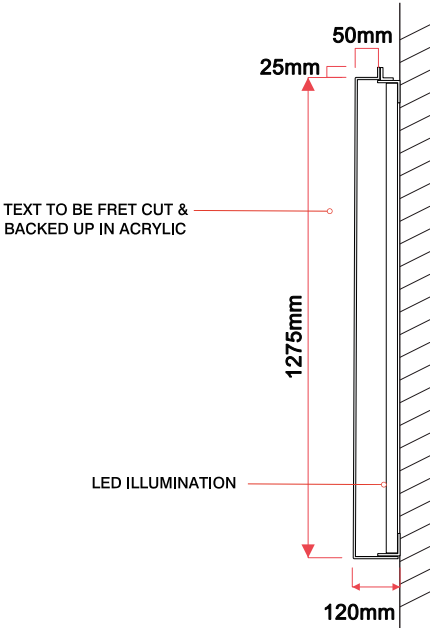

Section through A-A
Scale 1:10

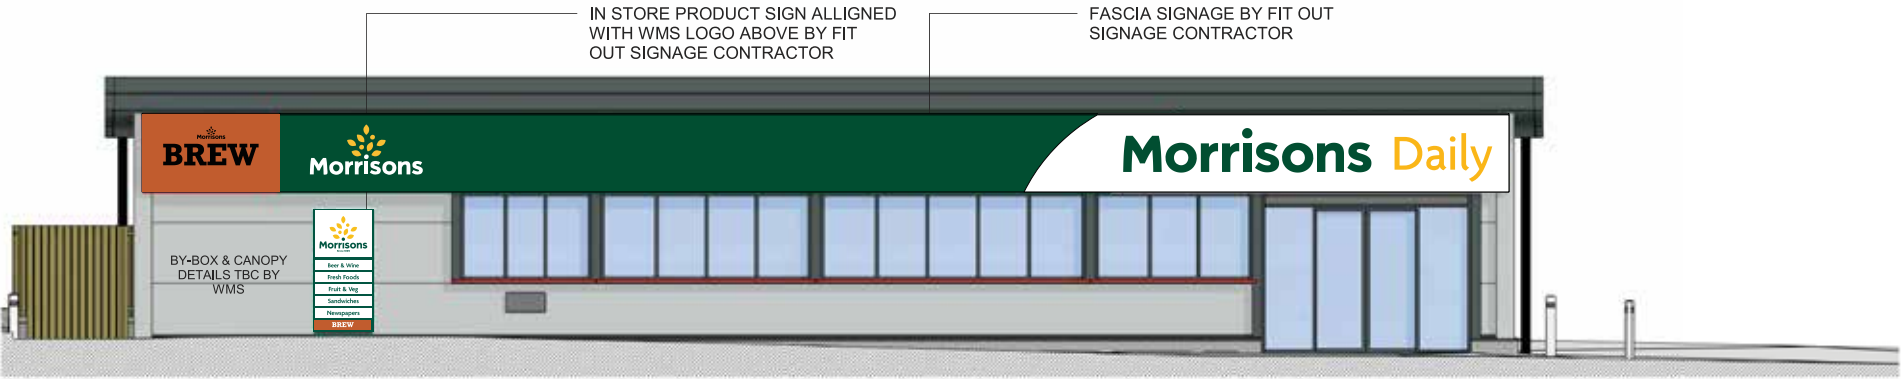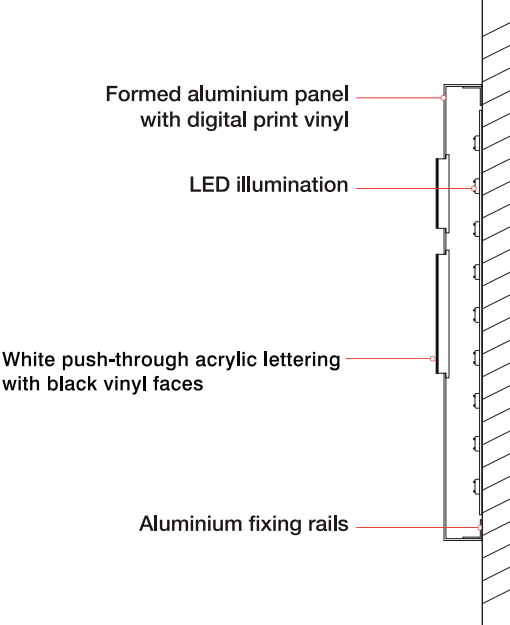

Front Elevation Signage - Scale 1:125



Site
Morrisons
Kirkby

Job Number
105075A
Page 11

Drawing Location
U:\2021\2021 Drawings\Morrisons

Scale
as shown @ A3

Issue / Rev
Issue 11

Drawn By
LH

Checked By
PM



Sales Rep
GS

Date
09/02/2021




BUTTERFIELD SIGNS LTD
174 Sunbridge Rd
Bradford
West Yorkshire
BD1 2RZ
Tel: 01274 722244
Fax: 01274 848996
Web: www.butterfieldsigns.co.uk

Sign 10 (Sign Ref: PFS15) - Scale 1:25
Internally Illuminated Wood Effect Panel with Morrisons Logo
Height from ground level to underside of sign - 300mm

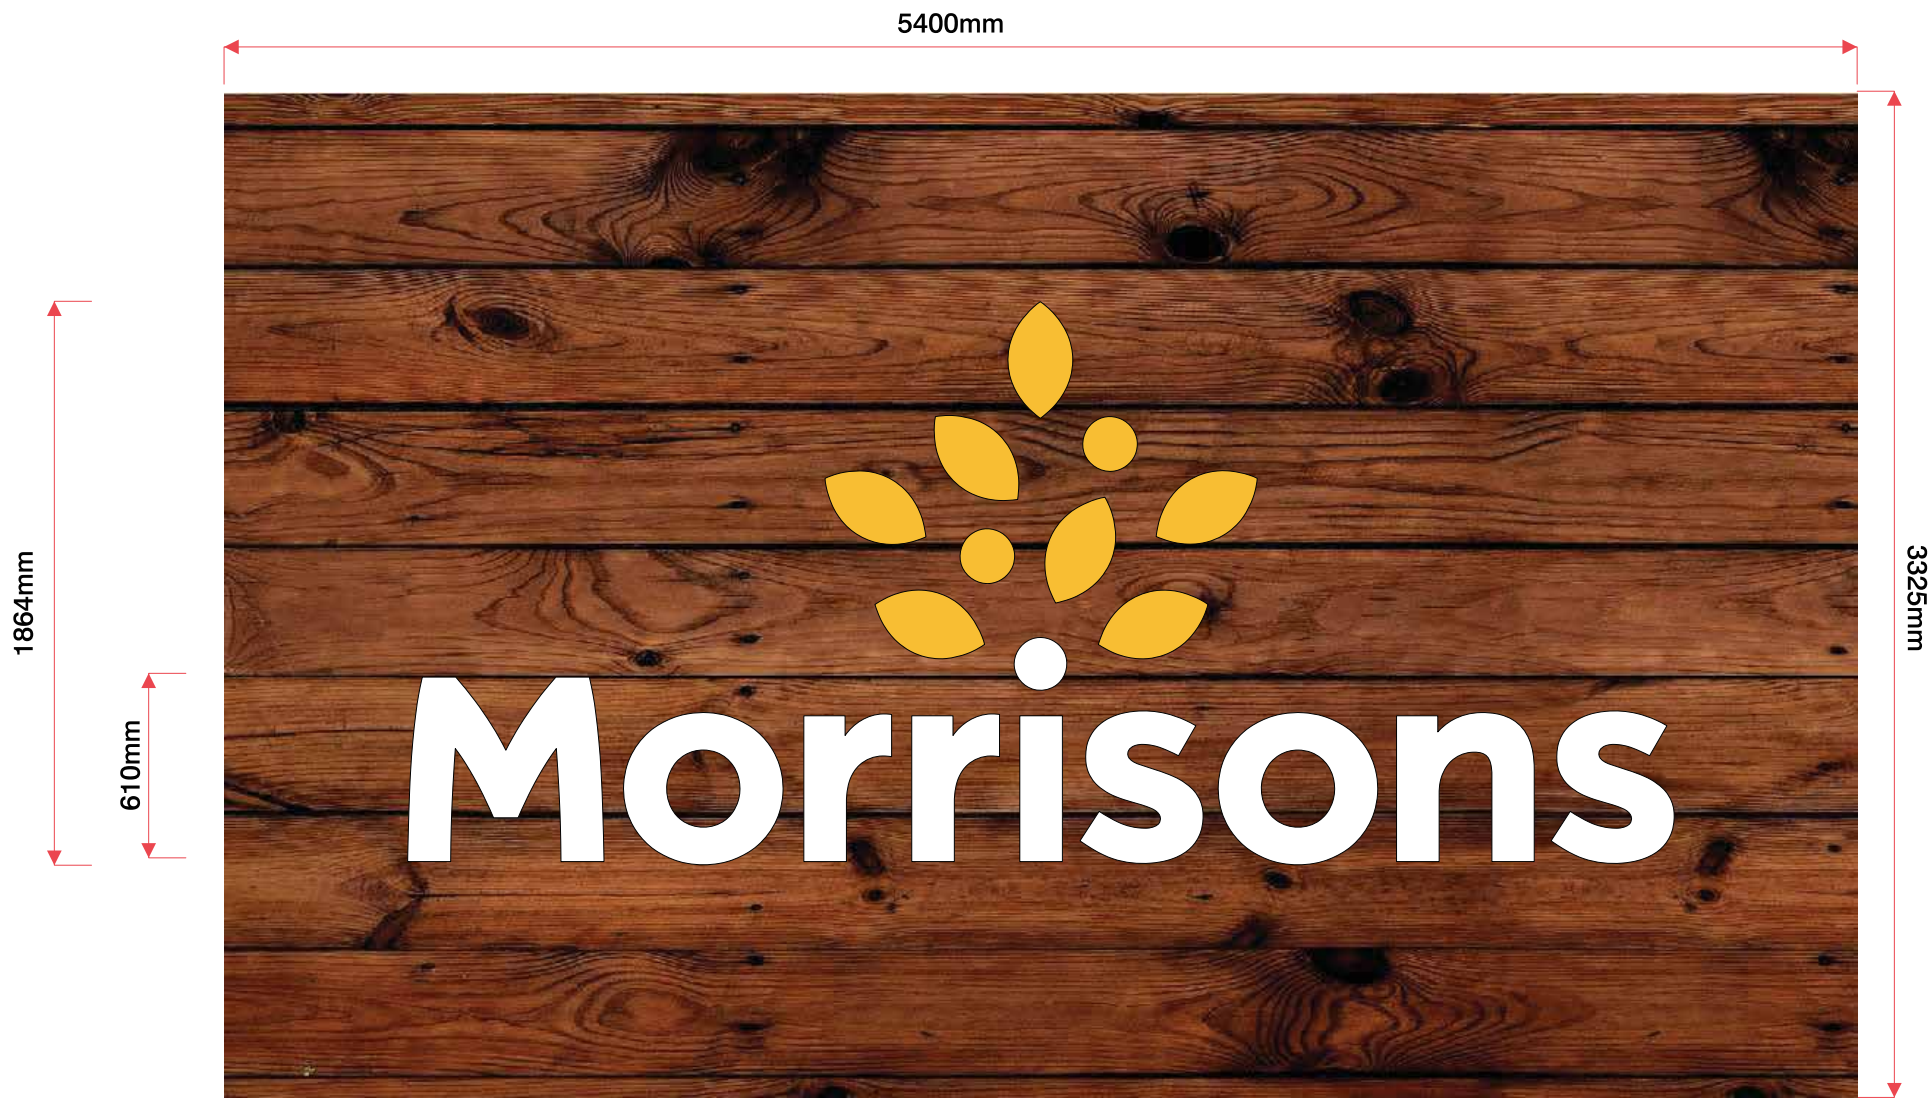 

Section through - NTS

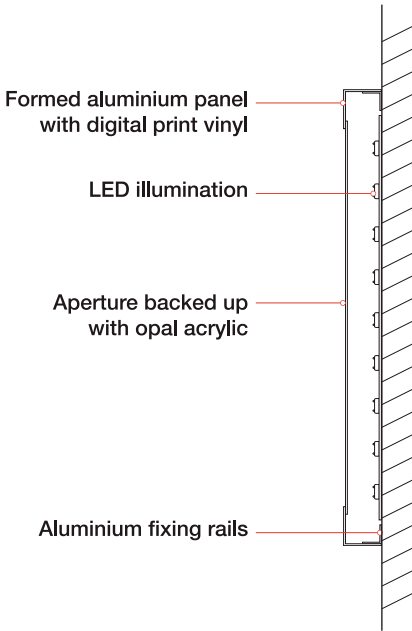

Site
Morrisons
Kirkby

Job Number
105075A

Page 12

Drawing Location
U:\2021\2021 Drawings\Morrisons

Scale
as shown @ A3

Issue / Rev
Issue 11

Drawn By
LH

Checked By
PM


Sales Rep
GS

Date
09/02/2021




BUTTERFIELD SIGNS LTD
174 Sunbridge Rd
Bradford
West Yorkshire
BD1 2RZ
Tel: 01274 722244
Fax: 01274 848996
Web: www.butterfieldsigns.co.uk

Sign 11 (Sign Ref: CUSTOM) - Scale 1:20
internally illuminated Morrisons BREW Logo Panel Sign
Height from ground level to underside of sign - 1000mm

 

Section through - NTS

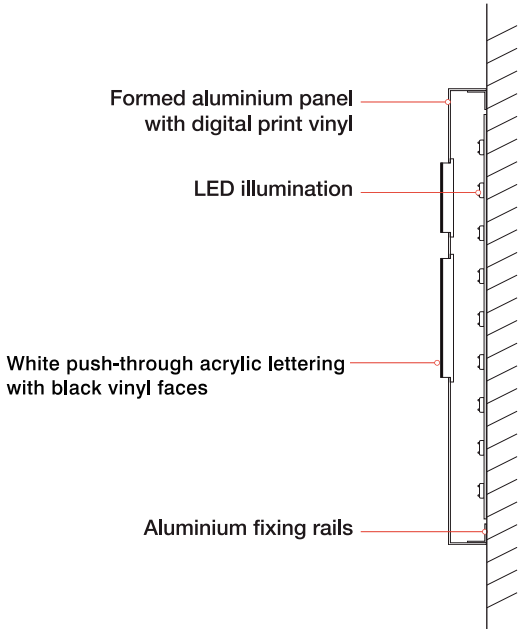

Rear Elevation Signage



Access Road Gable Elevation Signage



Site
Morrisons
Kirkby

Job Number
105075A Page 13

Drawing Location
U:\2021\2021 Drawings\Morrisons

Scale
as shown @ A3

Issue / Rev
Issue 11

Drawn By
LH

Checked By
PM




Sales Rep
GS

Date
09/02/2021



BUTTERFIELD SIGNS LTD
174 Sunbridge Rd
Bradford
West Yorkshire
BD1 2RZ
Tel: 01274 722244
Fax: 01274 848996
Web: www.butterfieldsigns.co.uk

Sign 11A (Sign Ref: CUSTOM) - Scale 1:20
internally illuminated Morrisons BREW Logo Panel Sign
Height from ground level to underside of sign - 750mm

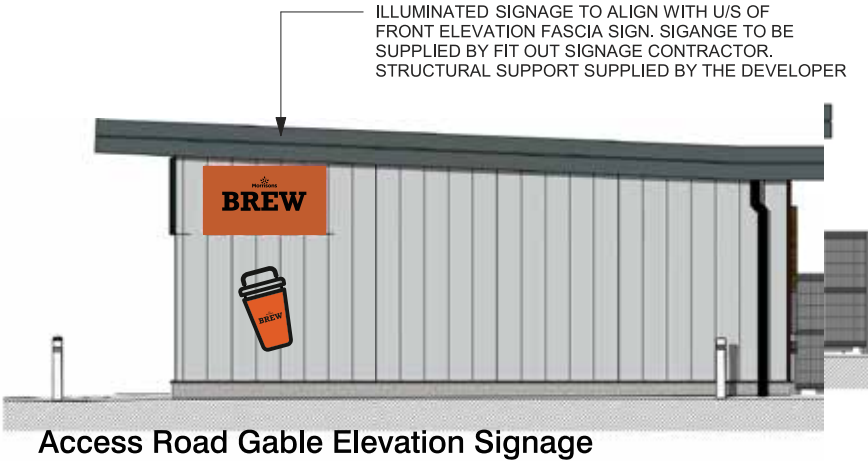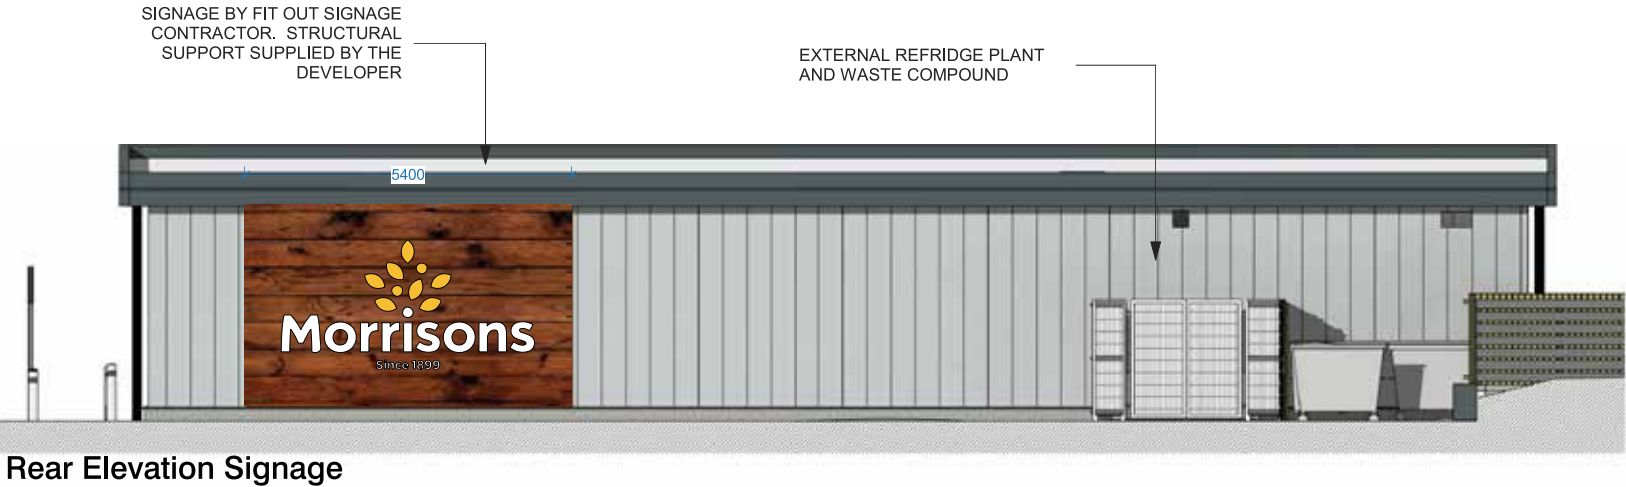 

Site
Morrisons
Kirkby

Job Number
105075A Page 14

Drawing Location
U:\2021\2021 Drawings\Morrisons

Scale
as shown @ A3

Issue / Rev
Issue 11

Drawn By
LH

Checked By
PM

Sales Rep
GS




Date
09/02/2021



BUTTERFIELD SIGNS LTD
174 Sunbridge Rd
Bradford
West Yorkshire
BD1 2RZ
Tel: 01274 722244
Fax: 01274 848996
Web: www.butterfieldsigns.co.uk

Sign 12 (Sign Ref: PFS17) - Scale 1:20
Totem Panel Sign

Height from ground level to underside of sign - 300mm

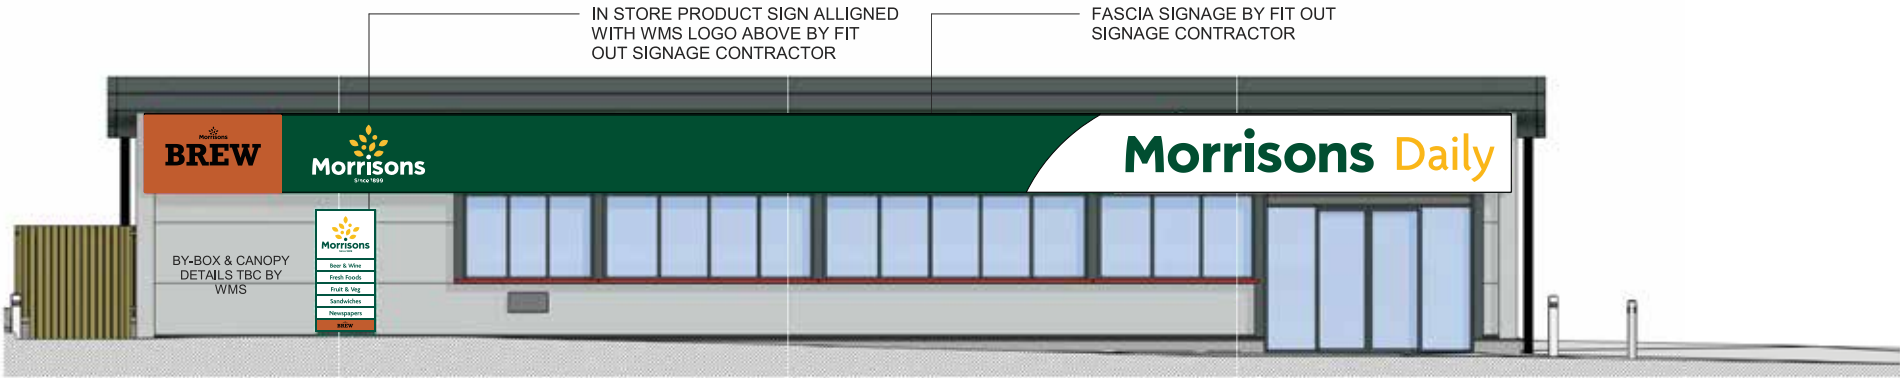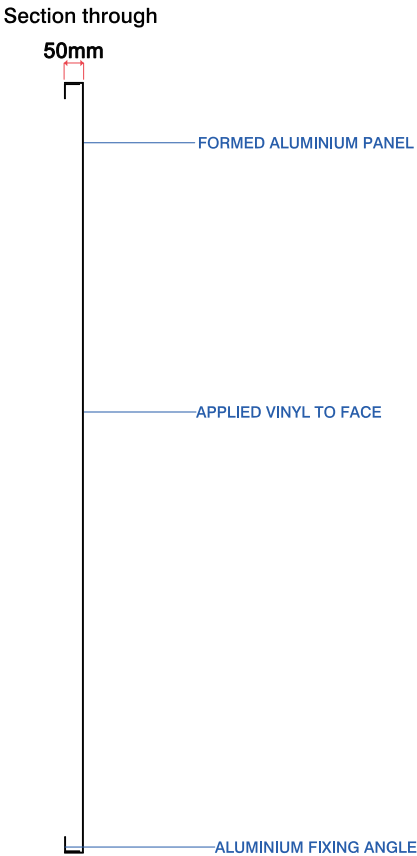 

Front Elevation Signage - Scale 1:125



Site
Morrisons
Kirkby

Job Number
105075A
Page 15
Drawing Location
U:\2021\2021 Drawings\Morrisons

Scale
as shown @ A3
Issue / Rev
Issue 11

Drawn By
LH
Checked By
PM

Sales Rep
GS
Date
09/02/2021





BUTTERFIELD SIGNS LTD
174 Sunbridge Rd
Bradford
West Yorkshire
BD1 2RZ
Tel: 01274 722244
Fax: 01274 848996
Web: www.butterfieldsigns.co.uk

Sign 13 (Sign Ref: CUSTOM) - Scale 1:50
Internally Illuminated Goal Post Totem

Department slats TBC


Department slats:

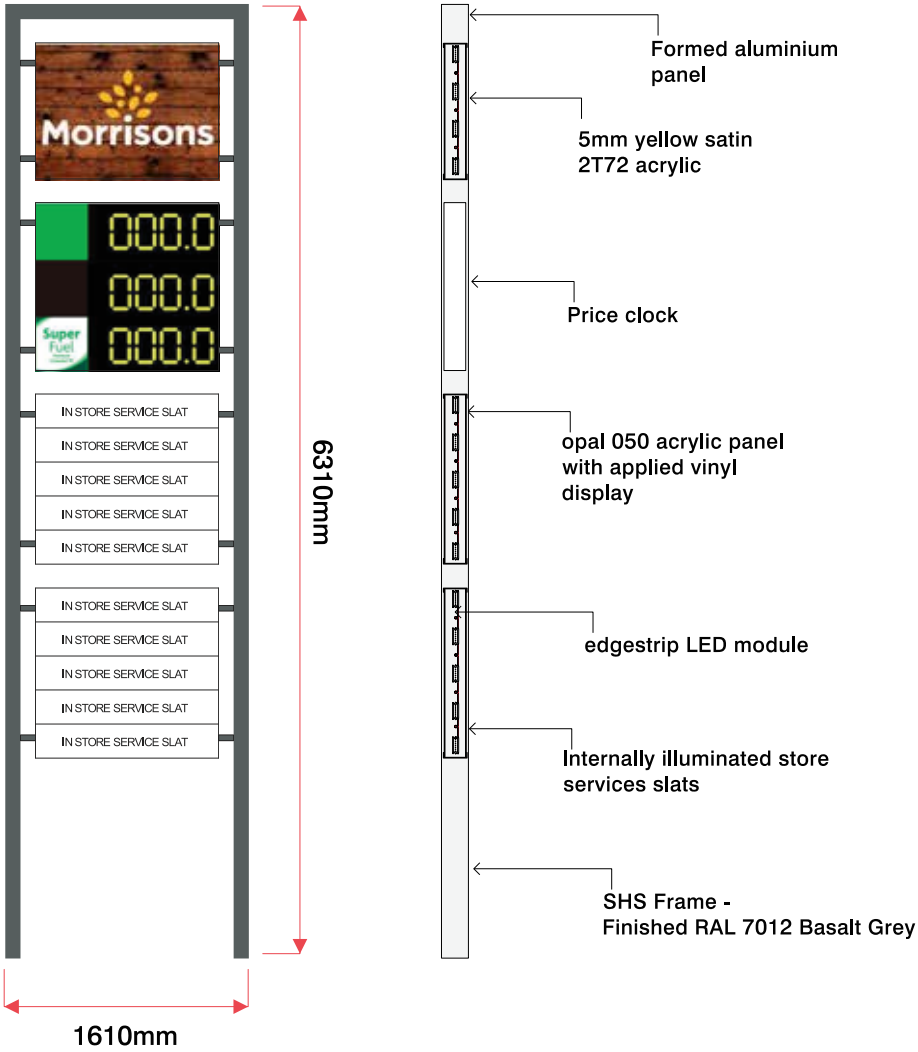 

Proposed visual:



Proposed location:

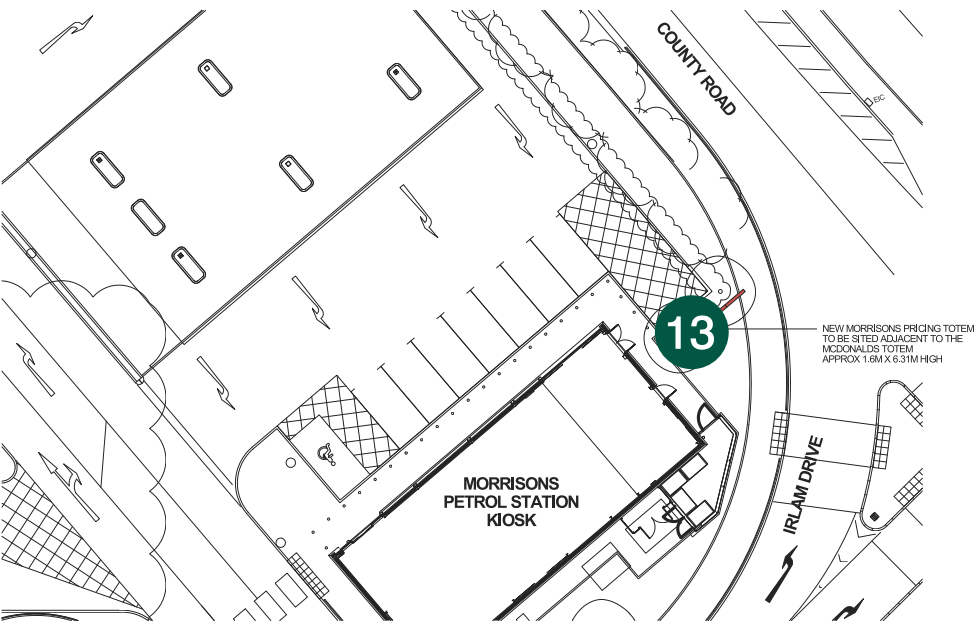

Access: _____

Notes: _____



Site
Morrisons
Kirkby

Job Number
105075A

Page 16

Drawing Location
U:\2021\2021 Drawings\Morrisons

Scale
as shown @ A3

Issue / Rev
Issue 11

Drawn By
LH

Checked By
PM

Sales Rep
GS

Date
09/02/2021



BUTTERFIELD SIGNS LTD
174 Sunbridge Rd
Bradford
West Yorkshire
BD1 2RZ
Tel: 01274 722244
Fax: 01274 848996
Web: www.butterfieldsigns.co.uk

REVISIONS

ISSUE 02 - 19/02/2021
Increase quantity of various (No entry, entry, fire exit, CCTV, cycle parking, pick up point)
Remove PFS18 / PFS19
Add forklift

ISSUE 03 - 04/03/2021
Add OS map
Add canopy elevation drawing
Sign 10 -3325mm
Sign 11 - Illuminated
Change size of various (No entry, entry, fire exit, CCTV, cycle parking, pick up point)

ISSUE 04 - 26/03/2021
Plan view of canopy signs
Add super fuel to PFS totem
Remove CP2

ISSUE 05 - 08/04/2021
Incoporate 'Brew' signage instead of costa express

ISSUE 06 - 26/05/2021
Elevations re-scaled and updated
Sign 9 - re-drawn
Sign 13 - Brew slat added to totem

ISSUE 07 - 07/06/2021
Elevation notes removed regarding 'costa' signage
Sign 13 - Totem alignment noted on map.

ISSUE 08 -21/07/2021
Remove all 'since 1899' signage elements

ISSUE 09 -22/07/2021
Brew artwork updated on all signage

Issue 11 -18/08/2021
Sign 13 - PFS Totem design amended
Sign 11A - Brew Coffee Cup added to booklet
- Brew artwork updated across all signage



Site
Morrisons
Kirkby

Job Number
105075A
Page 26
Drawing Location
U:\2021\2021 Drawings\Morrisons

Scale
as shown @ A3
Issue / Rev
Issue 11

Drawn By
LH
Checked By
PM

Sales Rep
GS
Date
09/02/2021



BUTTERFIELD SIGNS LTD
174 Sunbridge Rd
Bradford
West Yorkshire
BD1 2RZ
Tel: 01274 722244
Fax: 01274 848996
Web: www.butterfieldsigns.co.uk