

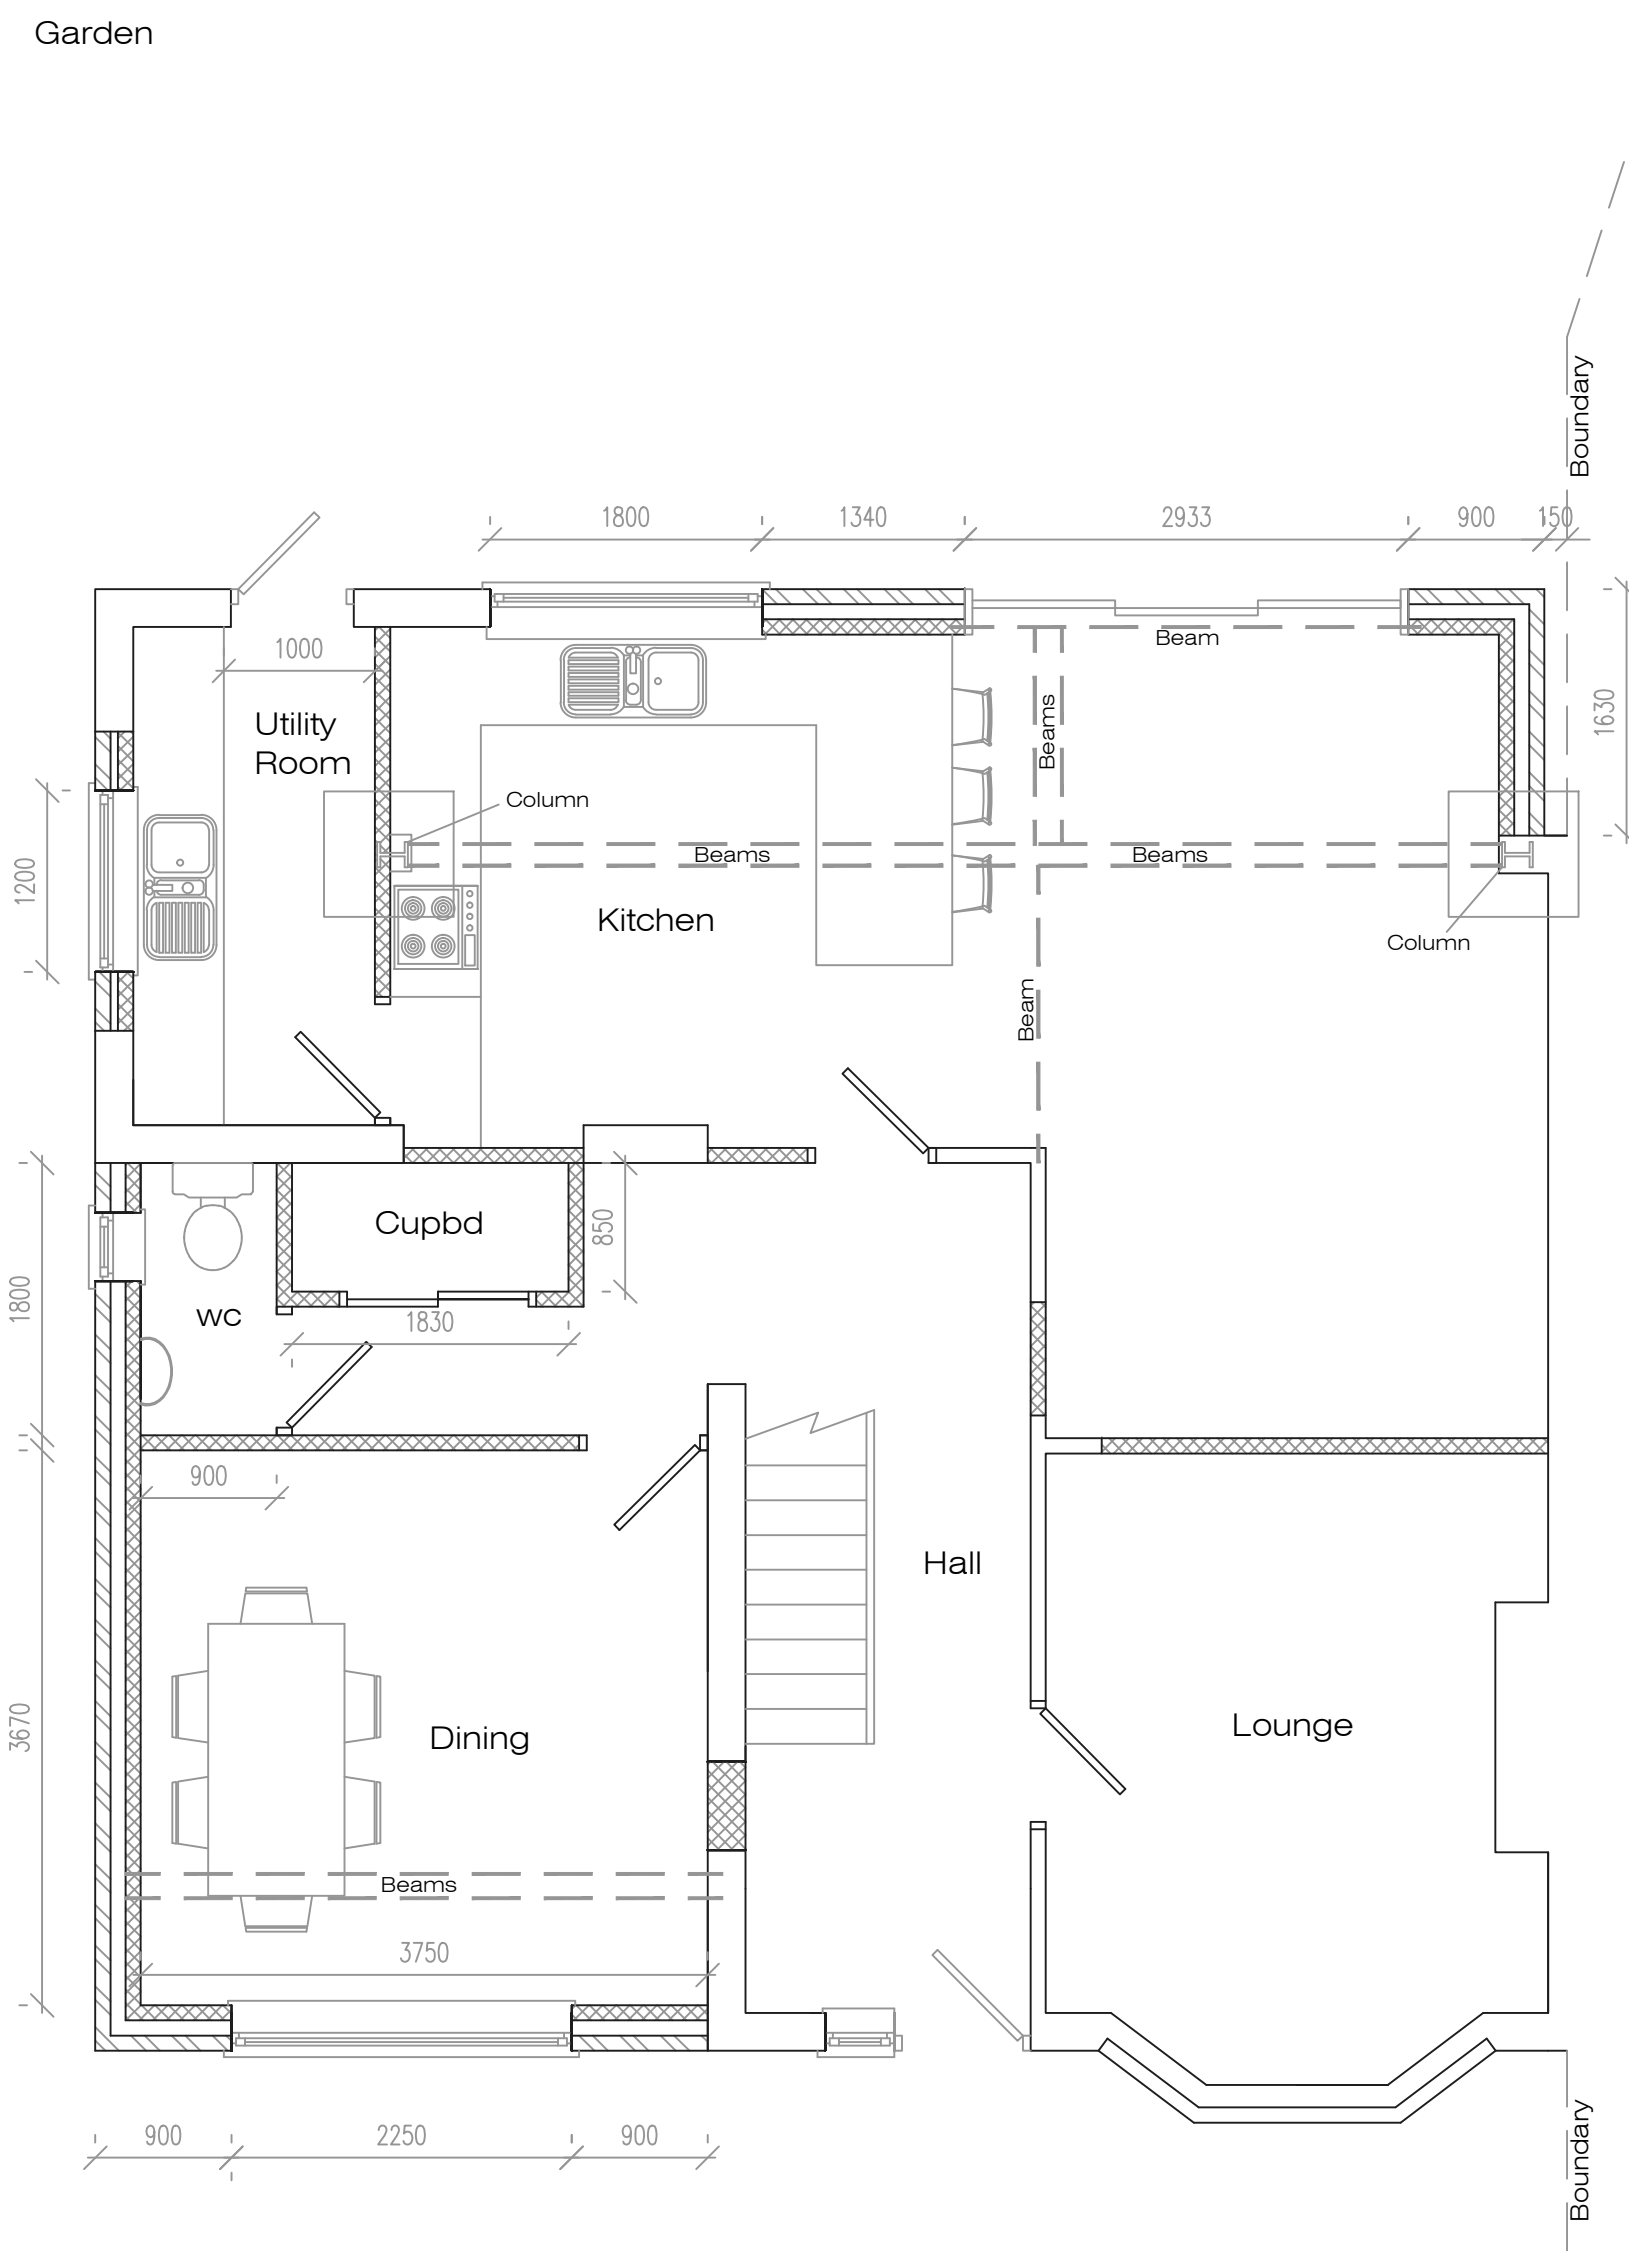
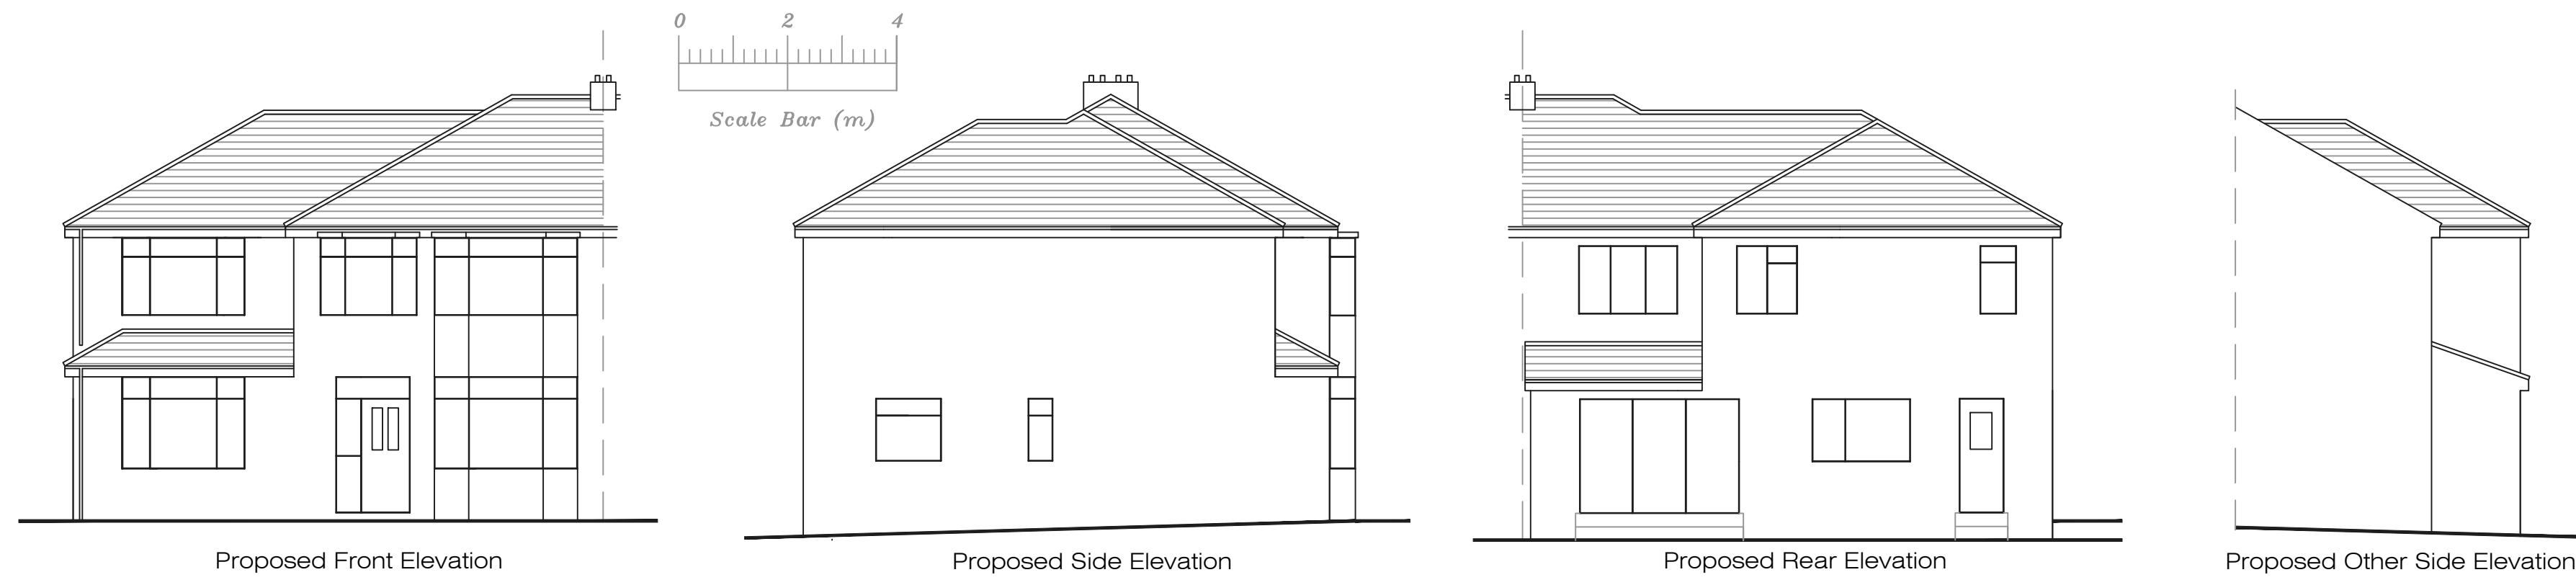


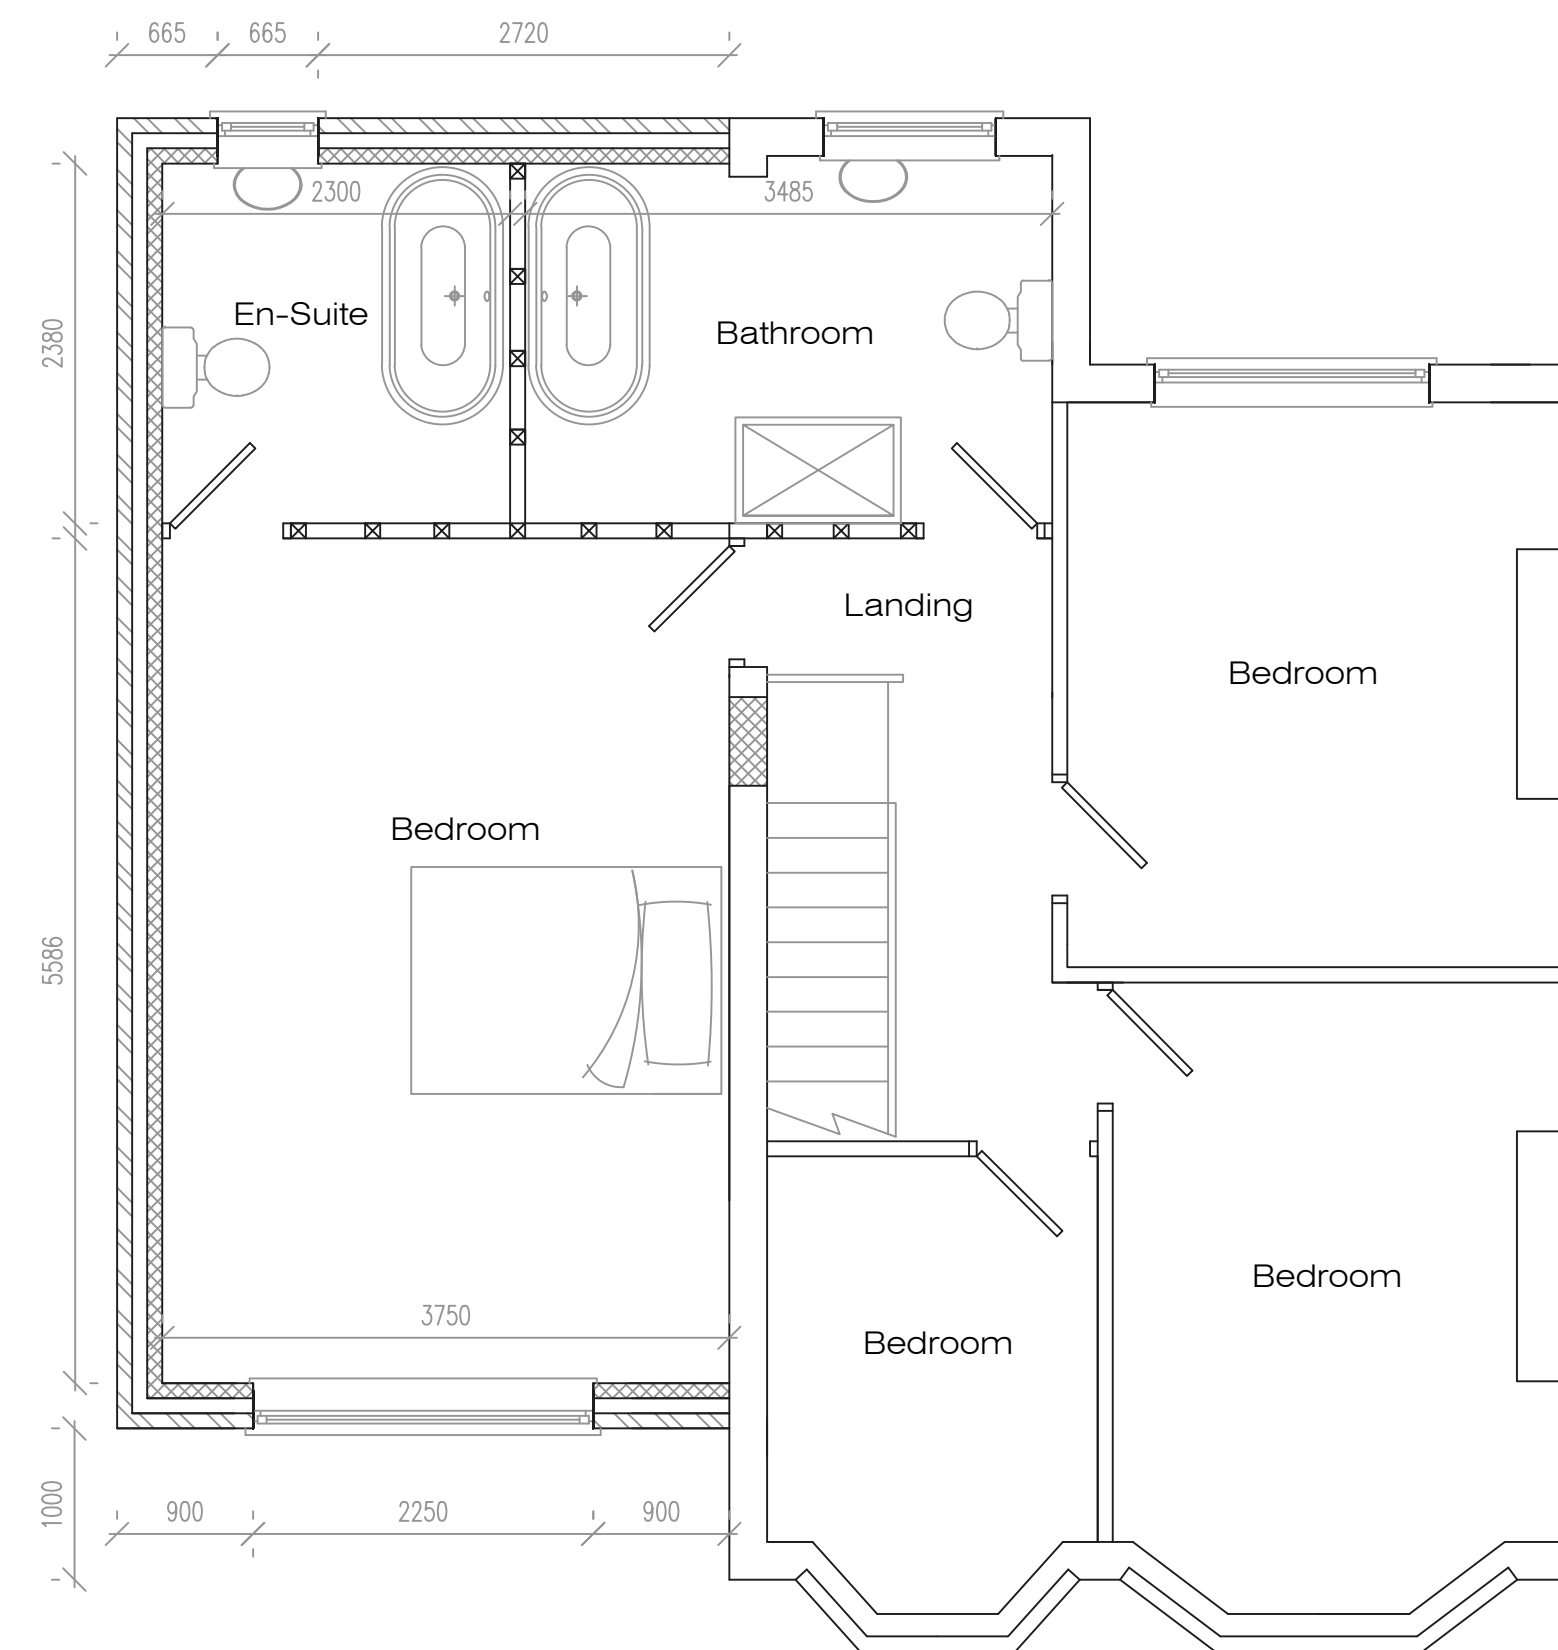


Proposed Ground Floor Plan

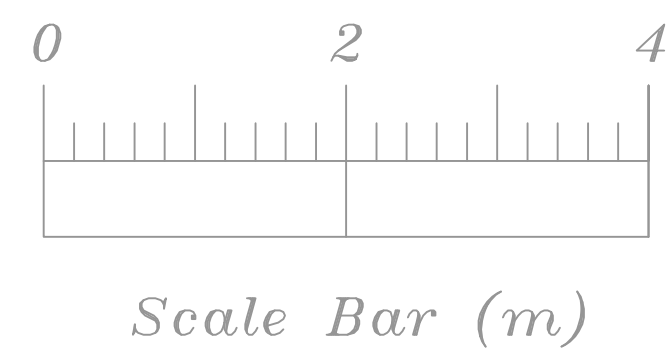


Proposed First Floor Plan


Standard Details 1:20

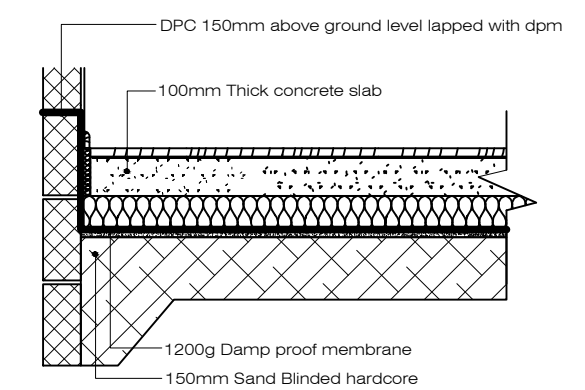

Solid Ground Floor

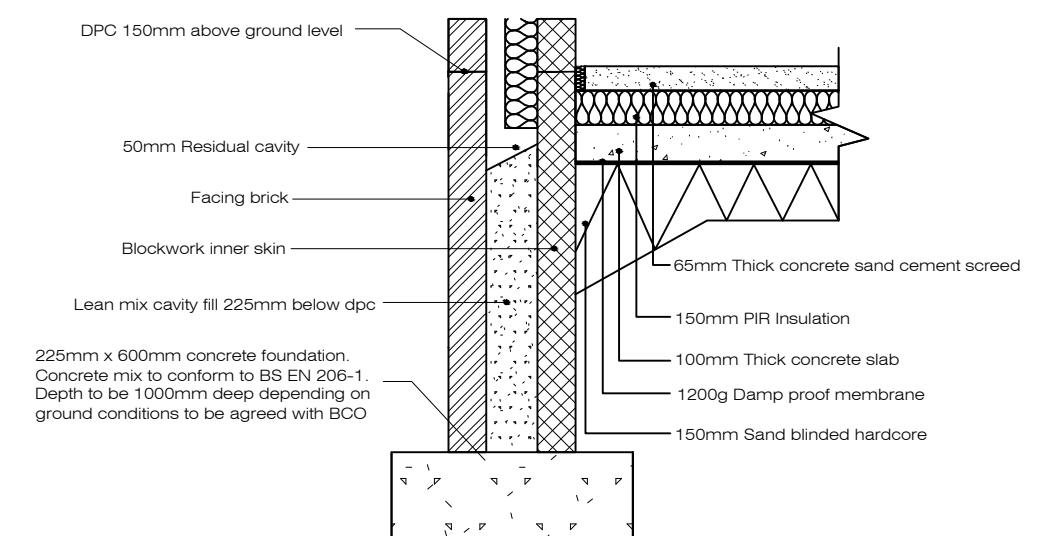

Strip Foundation

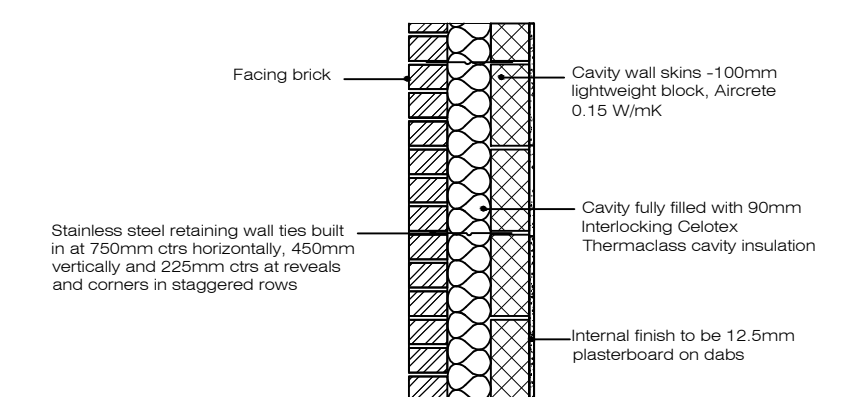

Full Fill Cavity Wall

Address			
8 Blacklow Brow, L36			
Job Title			
Two storey side and single storey rear extensions			
Drawing title			
Proposed Plans			
Chkd	Appvd	date	scale
		Dec '24	1:50/1:100/1:20
			Dwg No.
			002