




Existing Front Elevation




Existing Side Elevation




Existing Rear Elevation

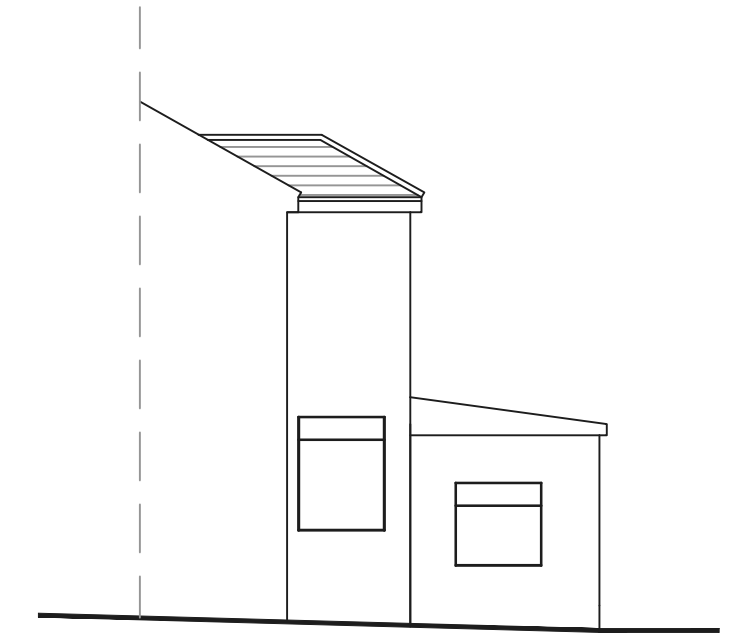

Existing Other Side Elevation

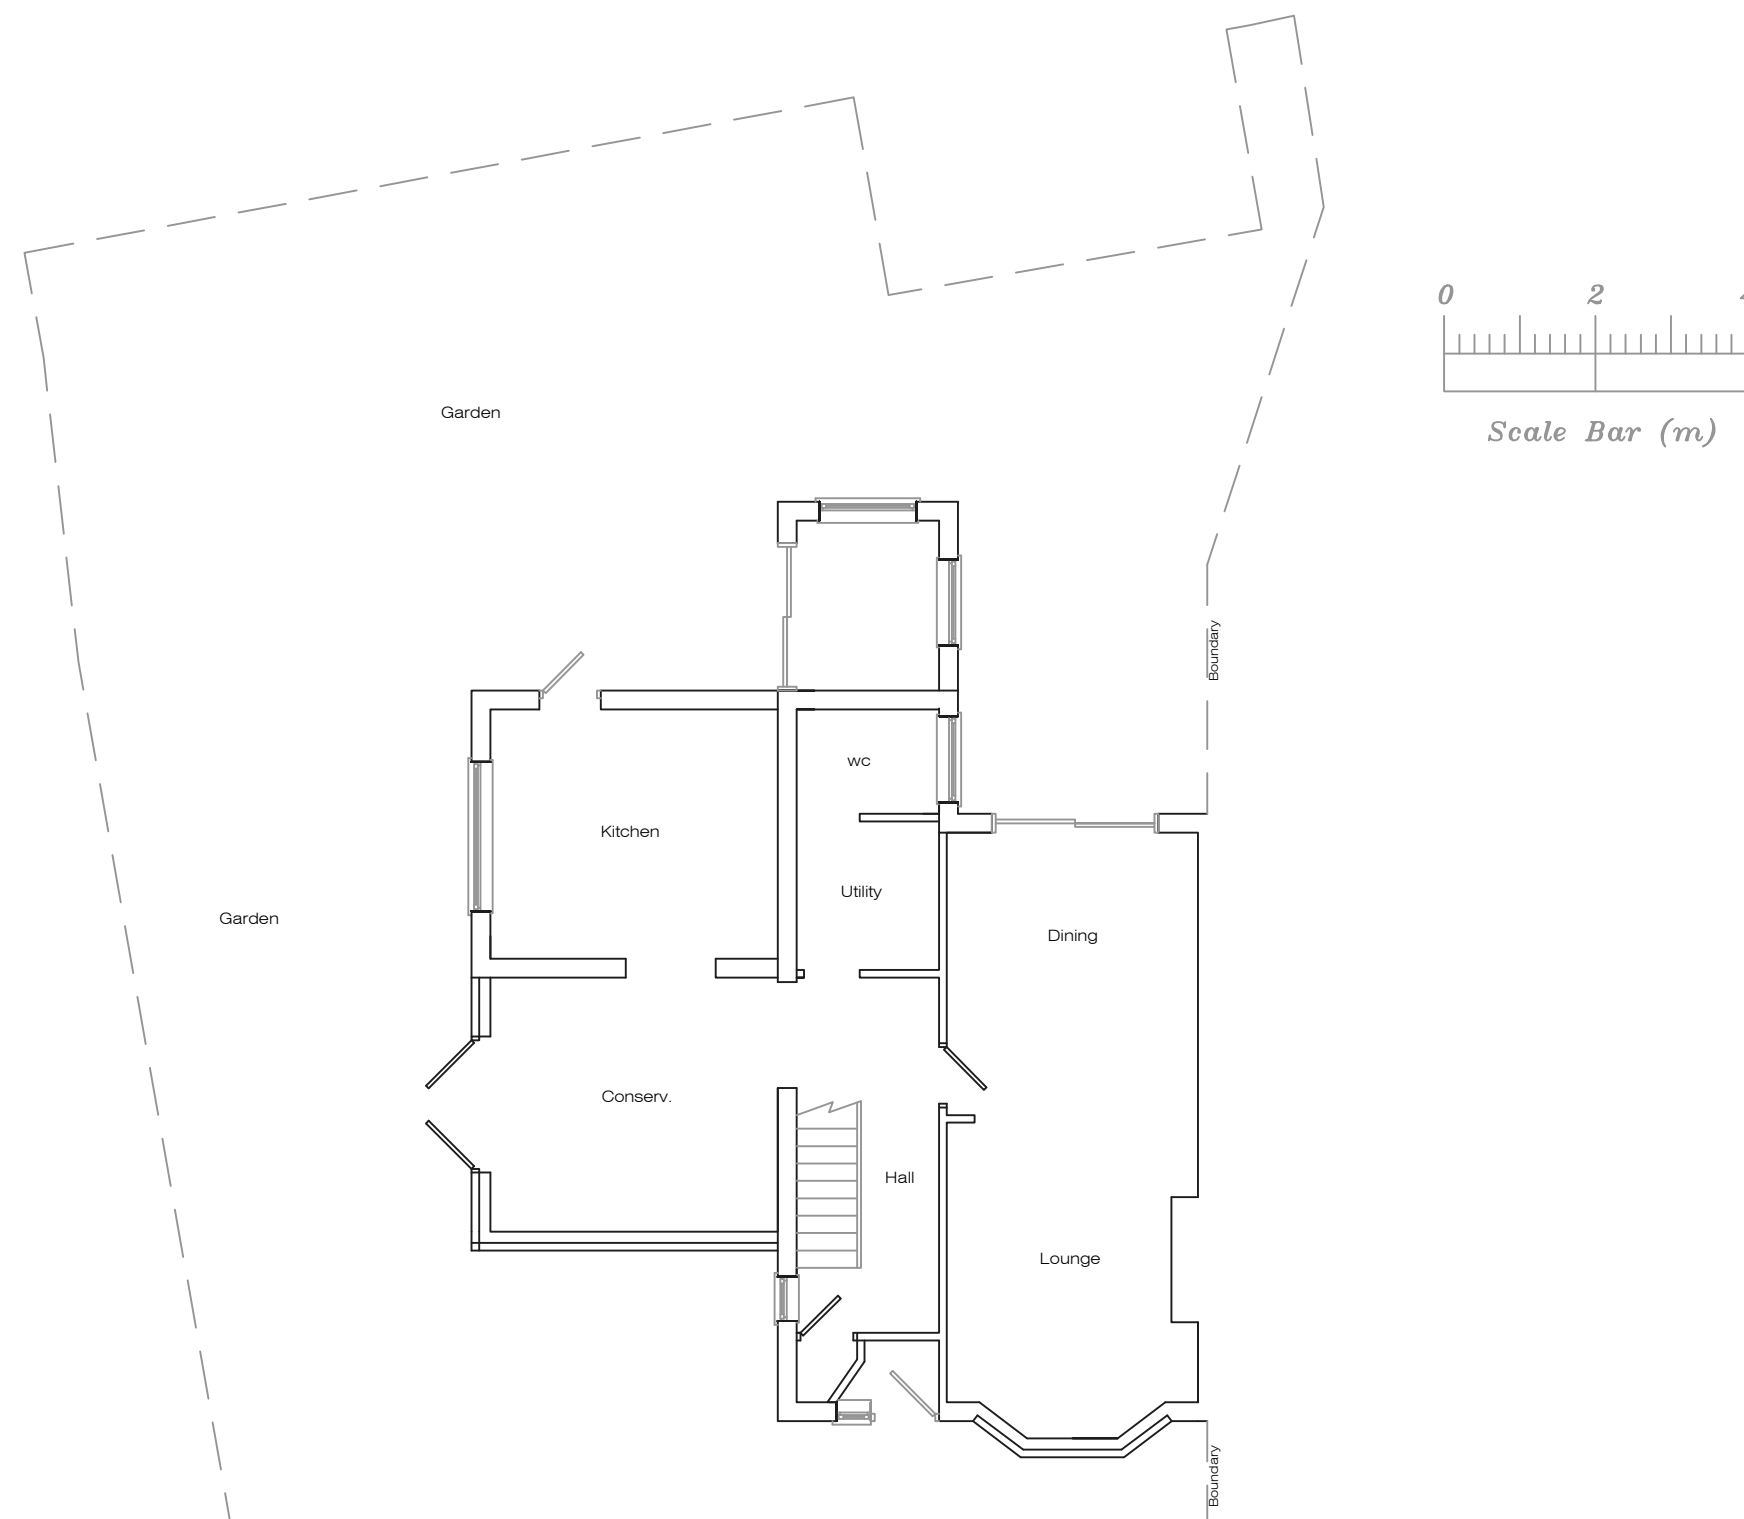

Existing Ground Floor Plan

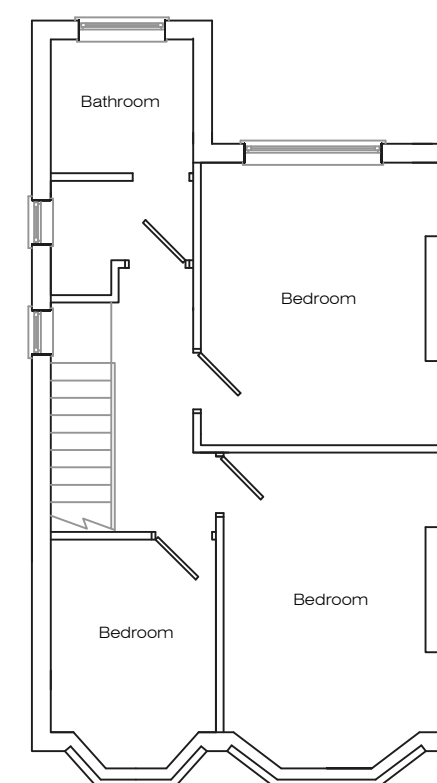

Existing First Floor Plan

Address				
8 Blacklow Brow, L36				
Job Title				
Two storey side and single storey rear extensions				
Drawing title				
Existing Plans				
Chkd	Appvd	date	scale	Dwg No.
		Nov '24	1:100 @ A2	001