





Front Elevation

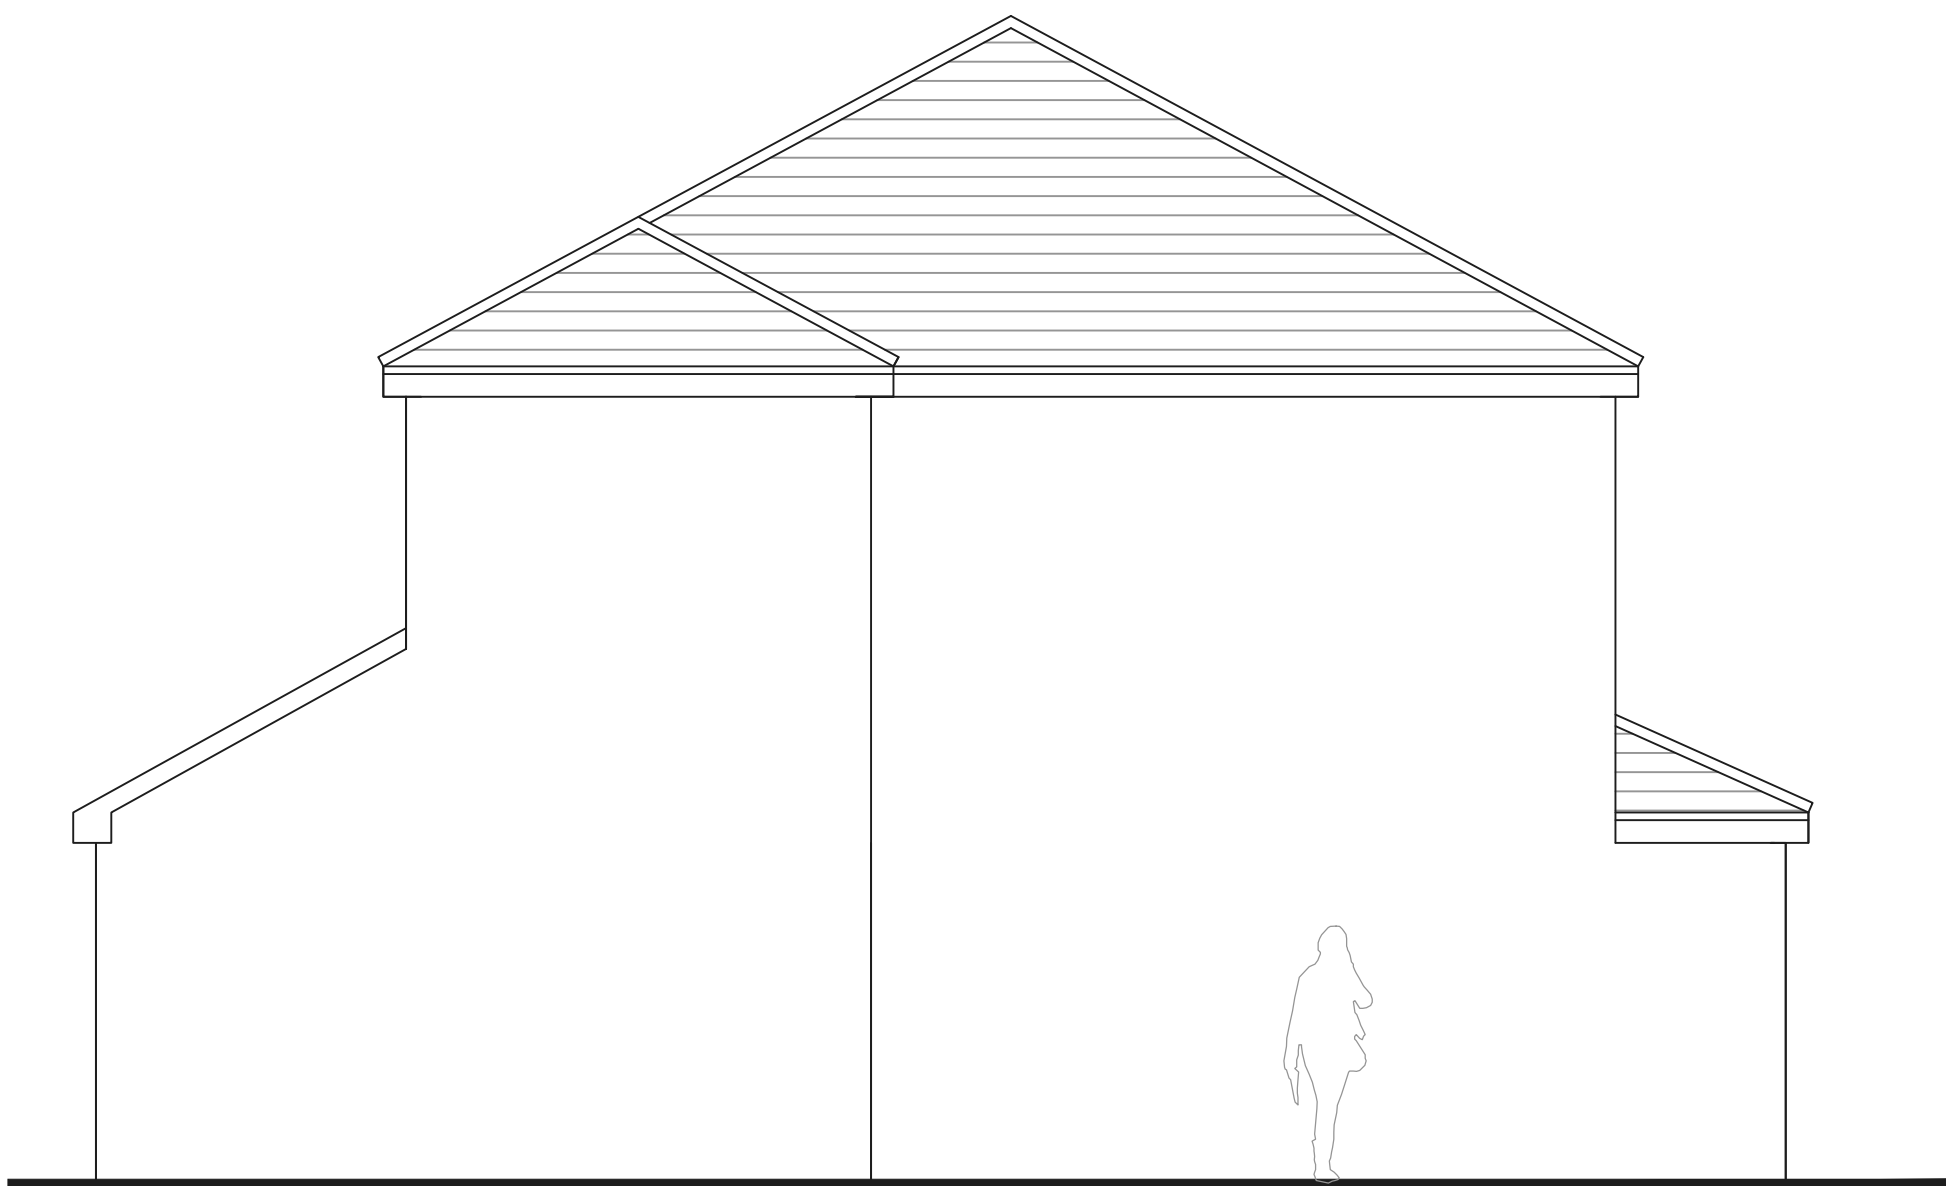



Side Elevation




Rear Elevation 1:50

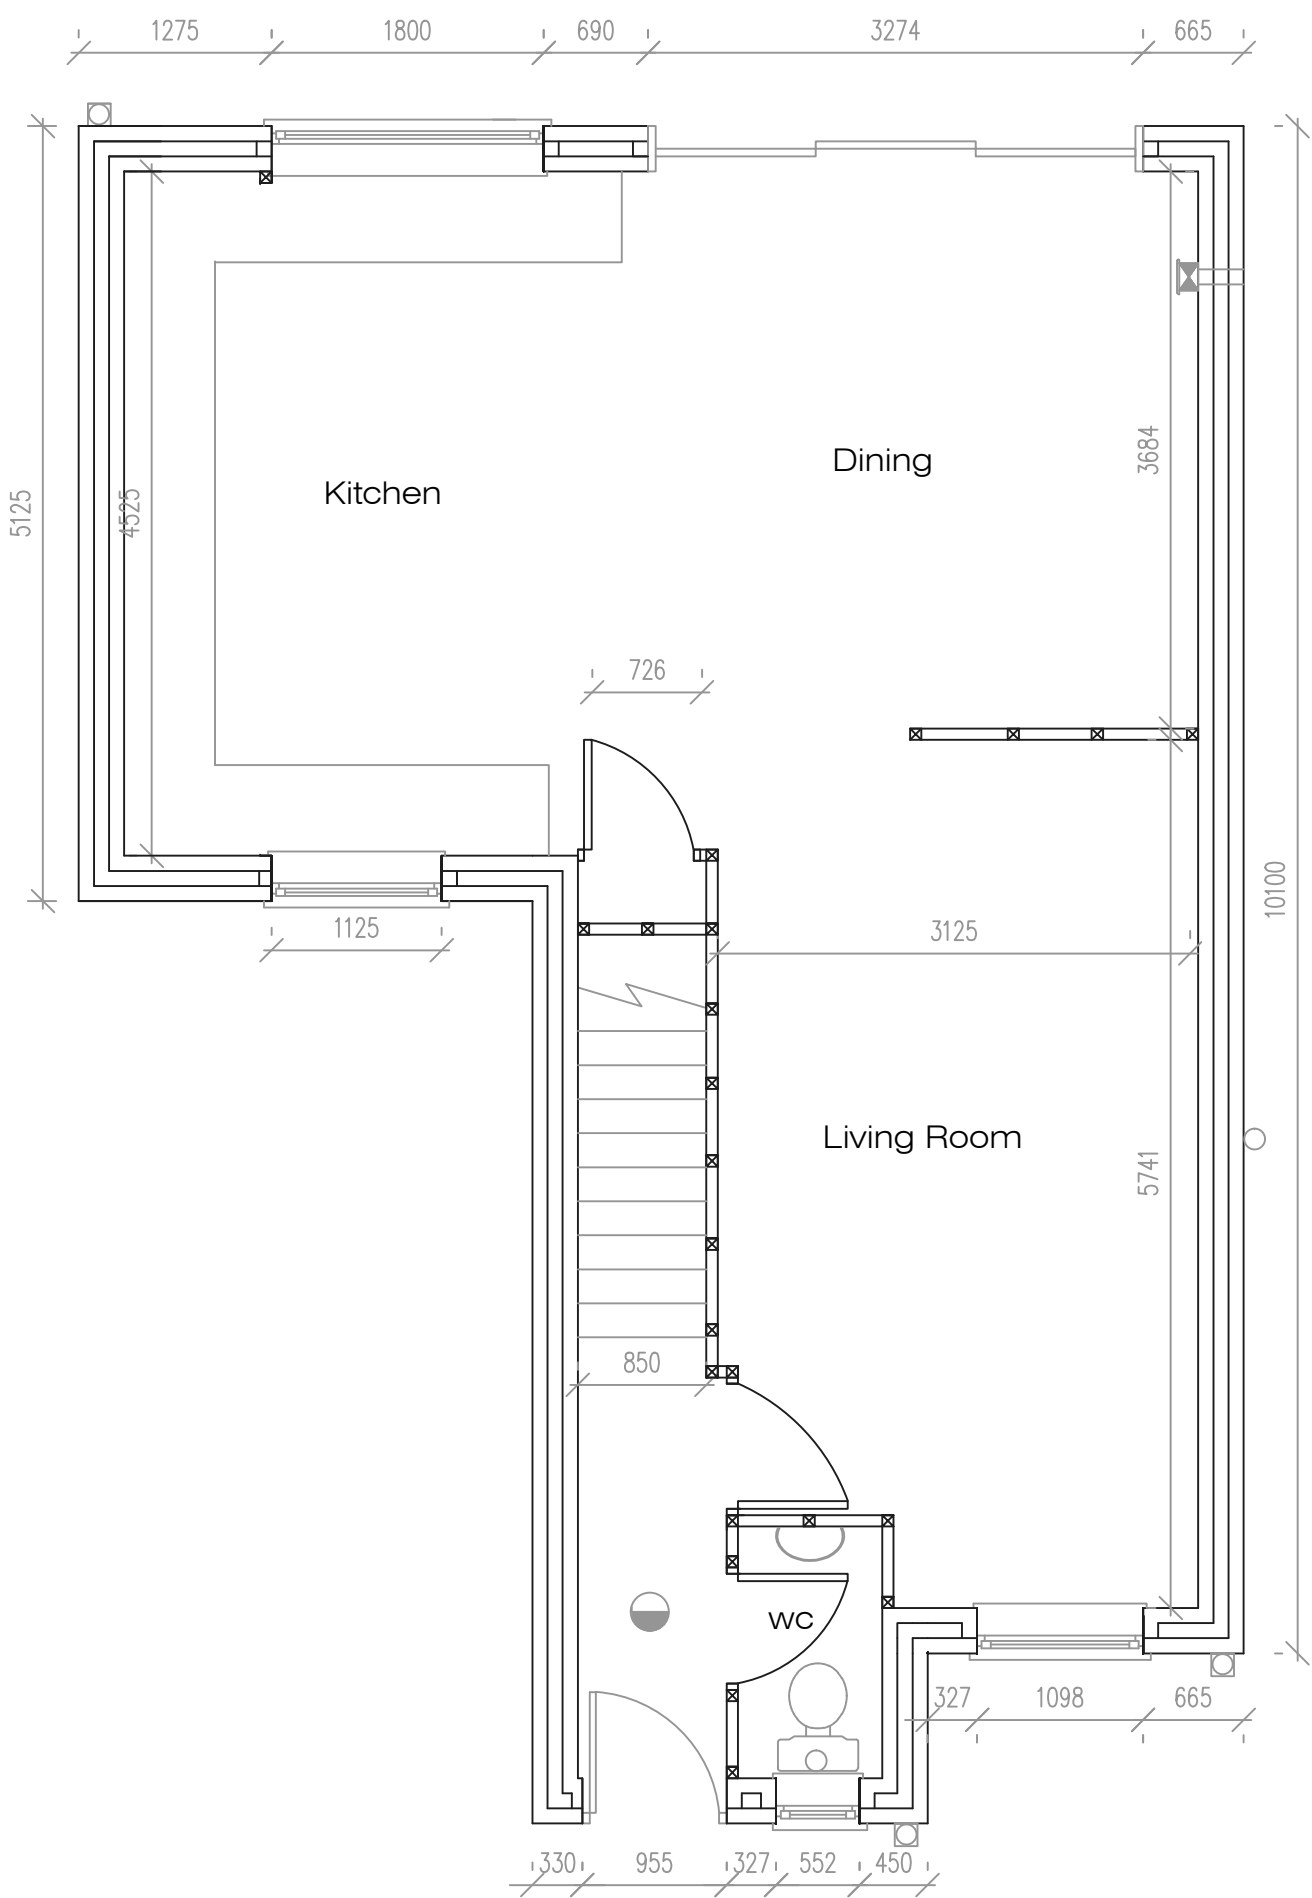

Prop. Ground Floor Plan

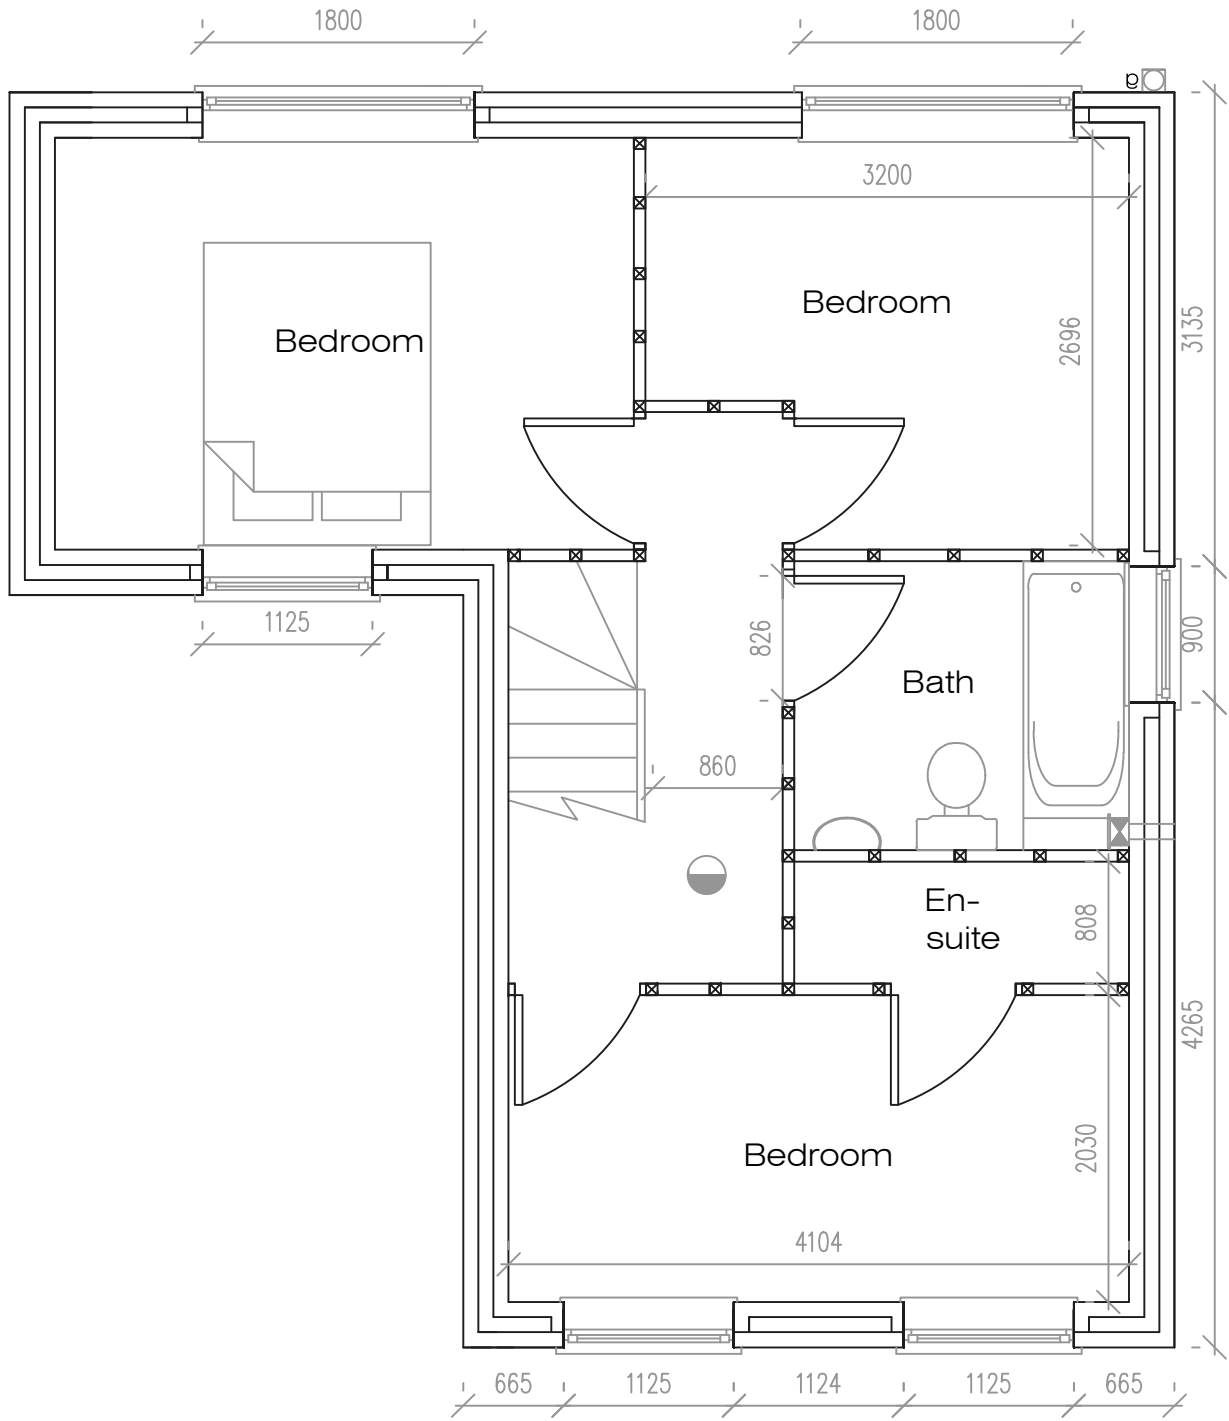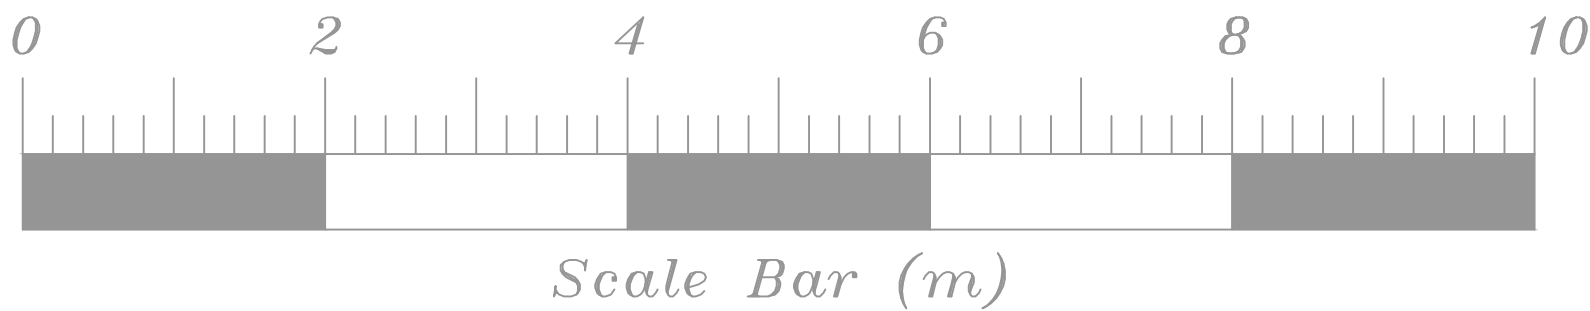

Prop. First Floor Plan

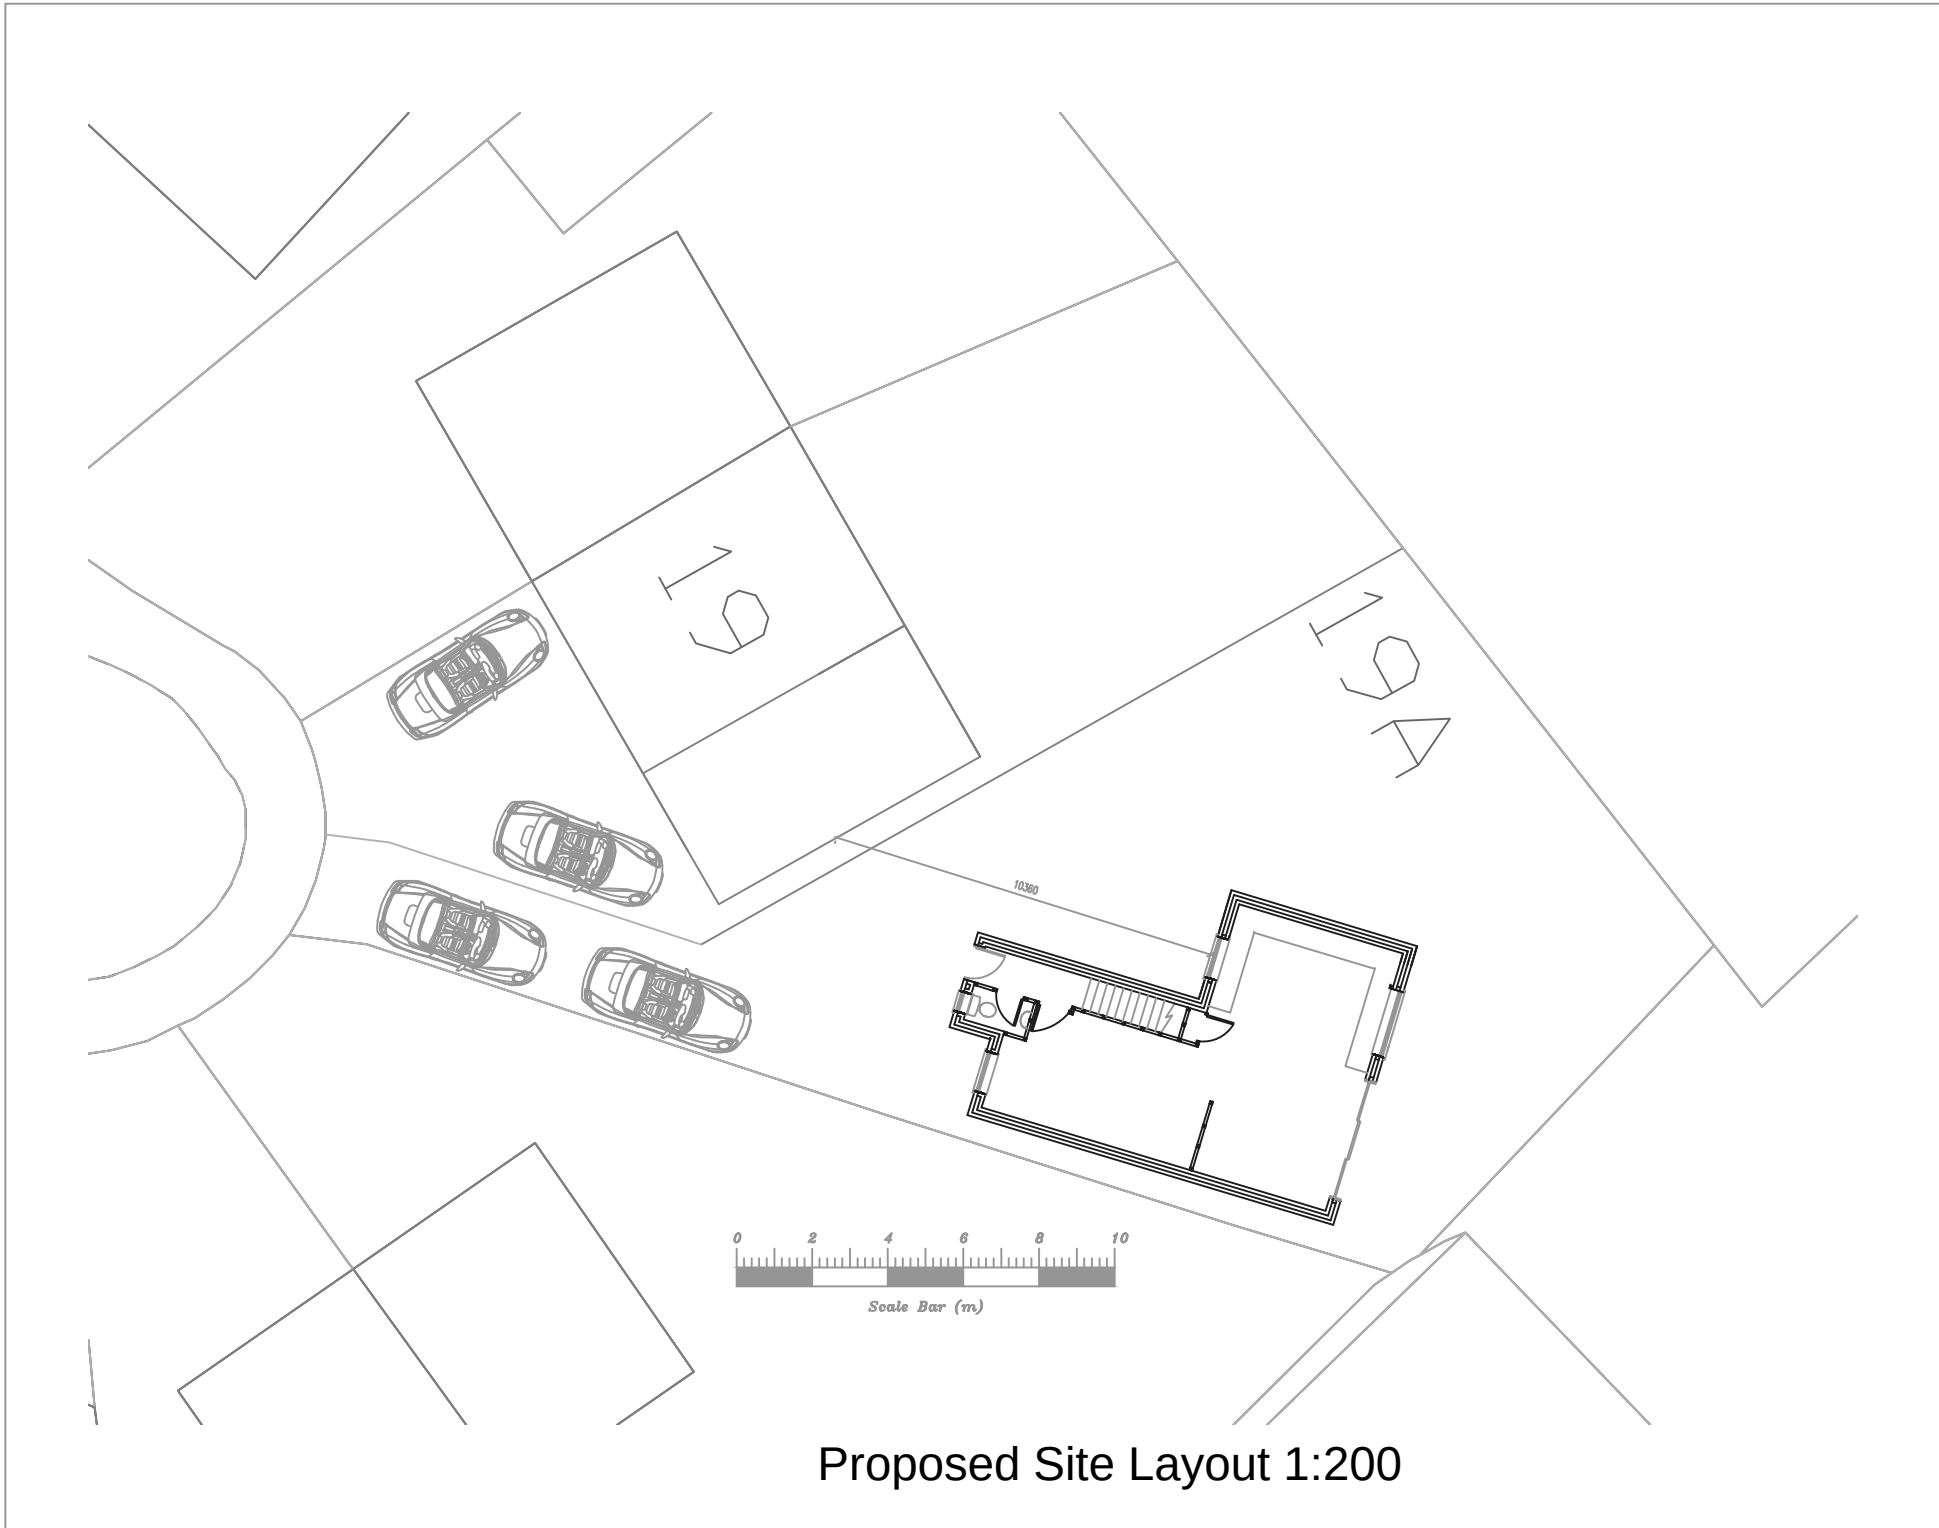

Address
19 The Avenue, L36

Job Title
New build dwelling

Drawing title
Proposed Plans

Chkd Appvd date Nov '23 scale 1:50/1:200 A1

DRAWING No 001

rev