

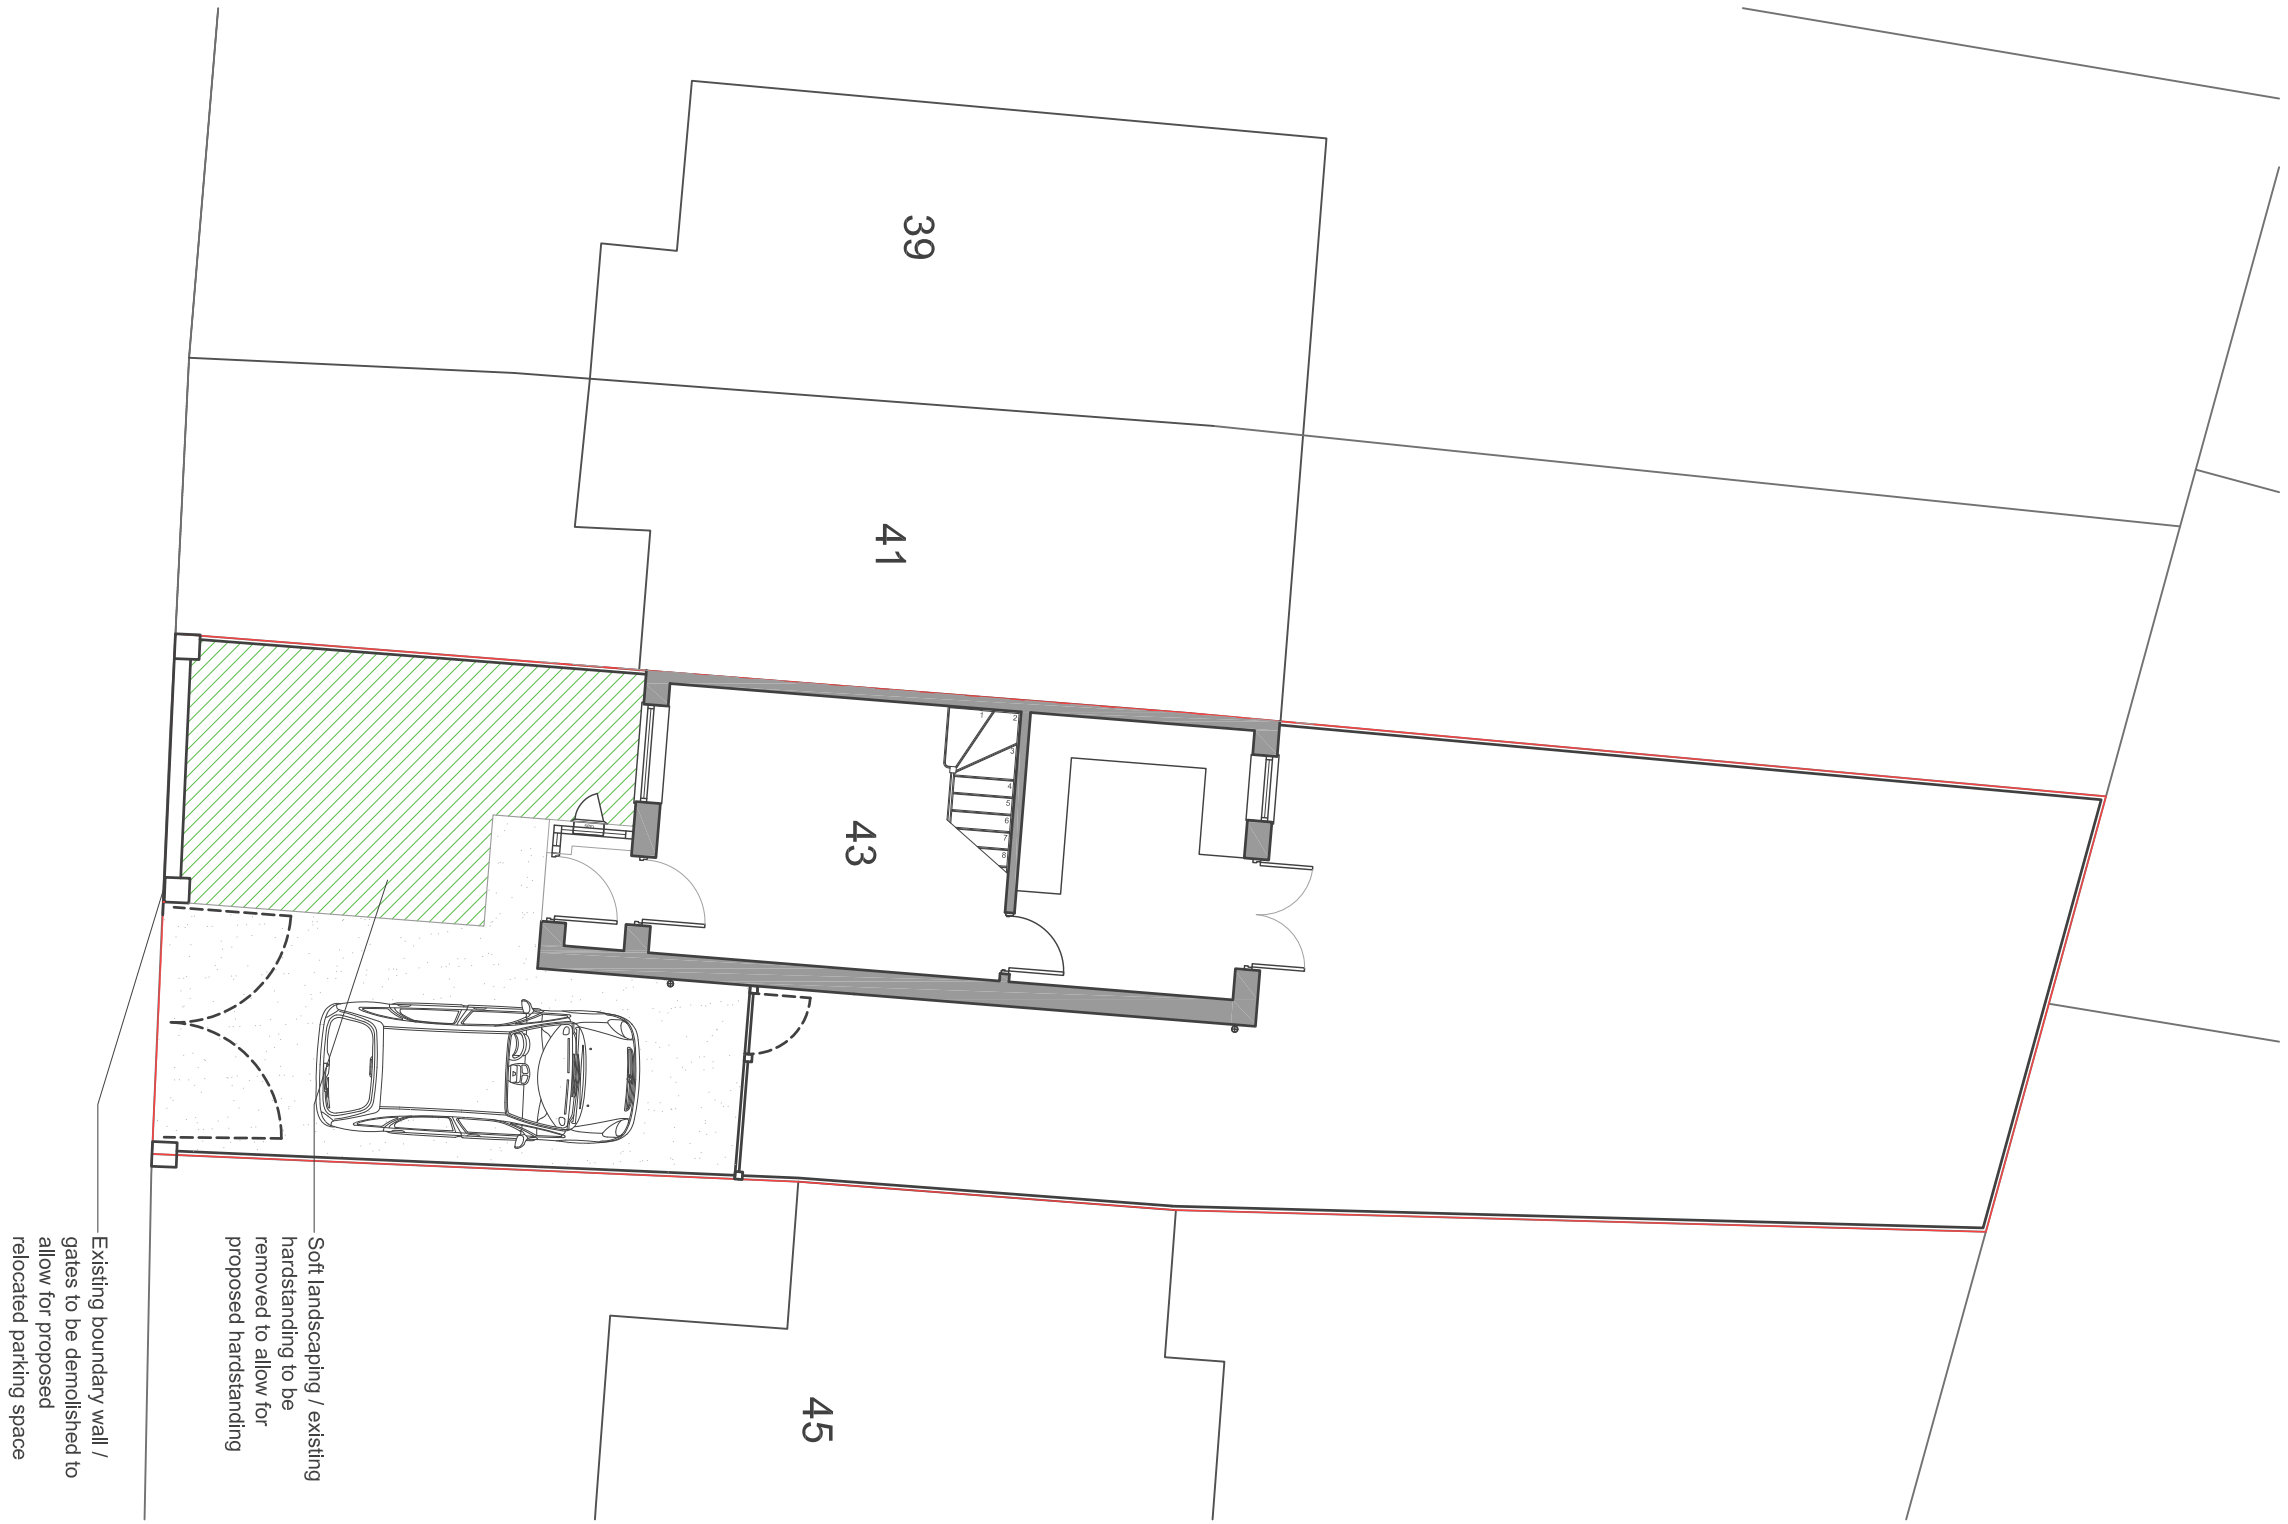


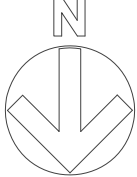

EXISTING SITE PLAN (1:100)

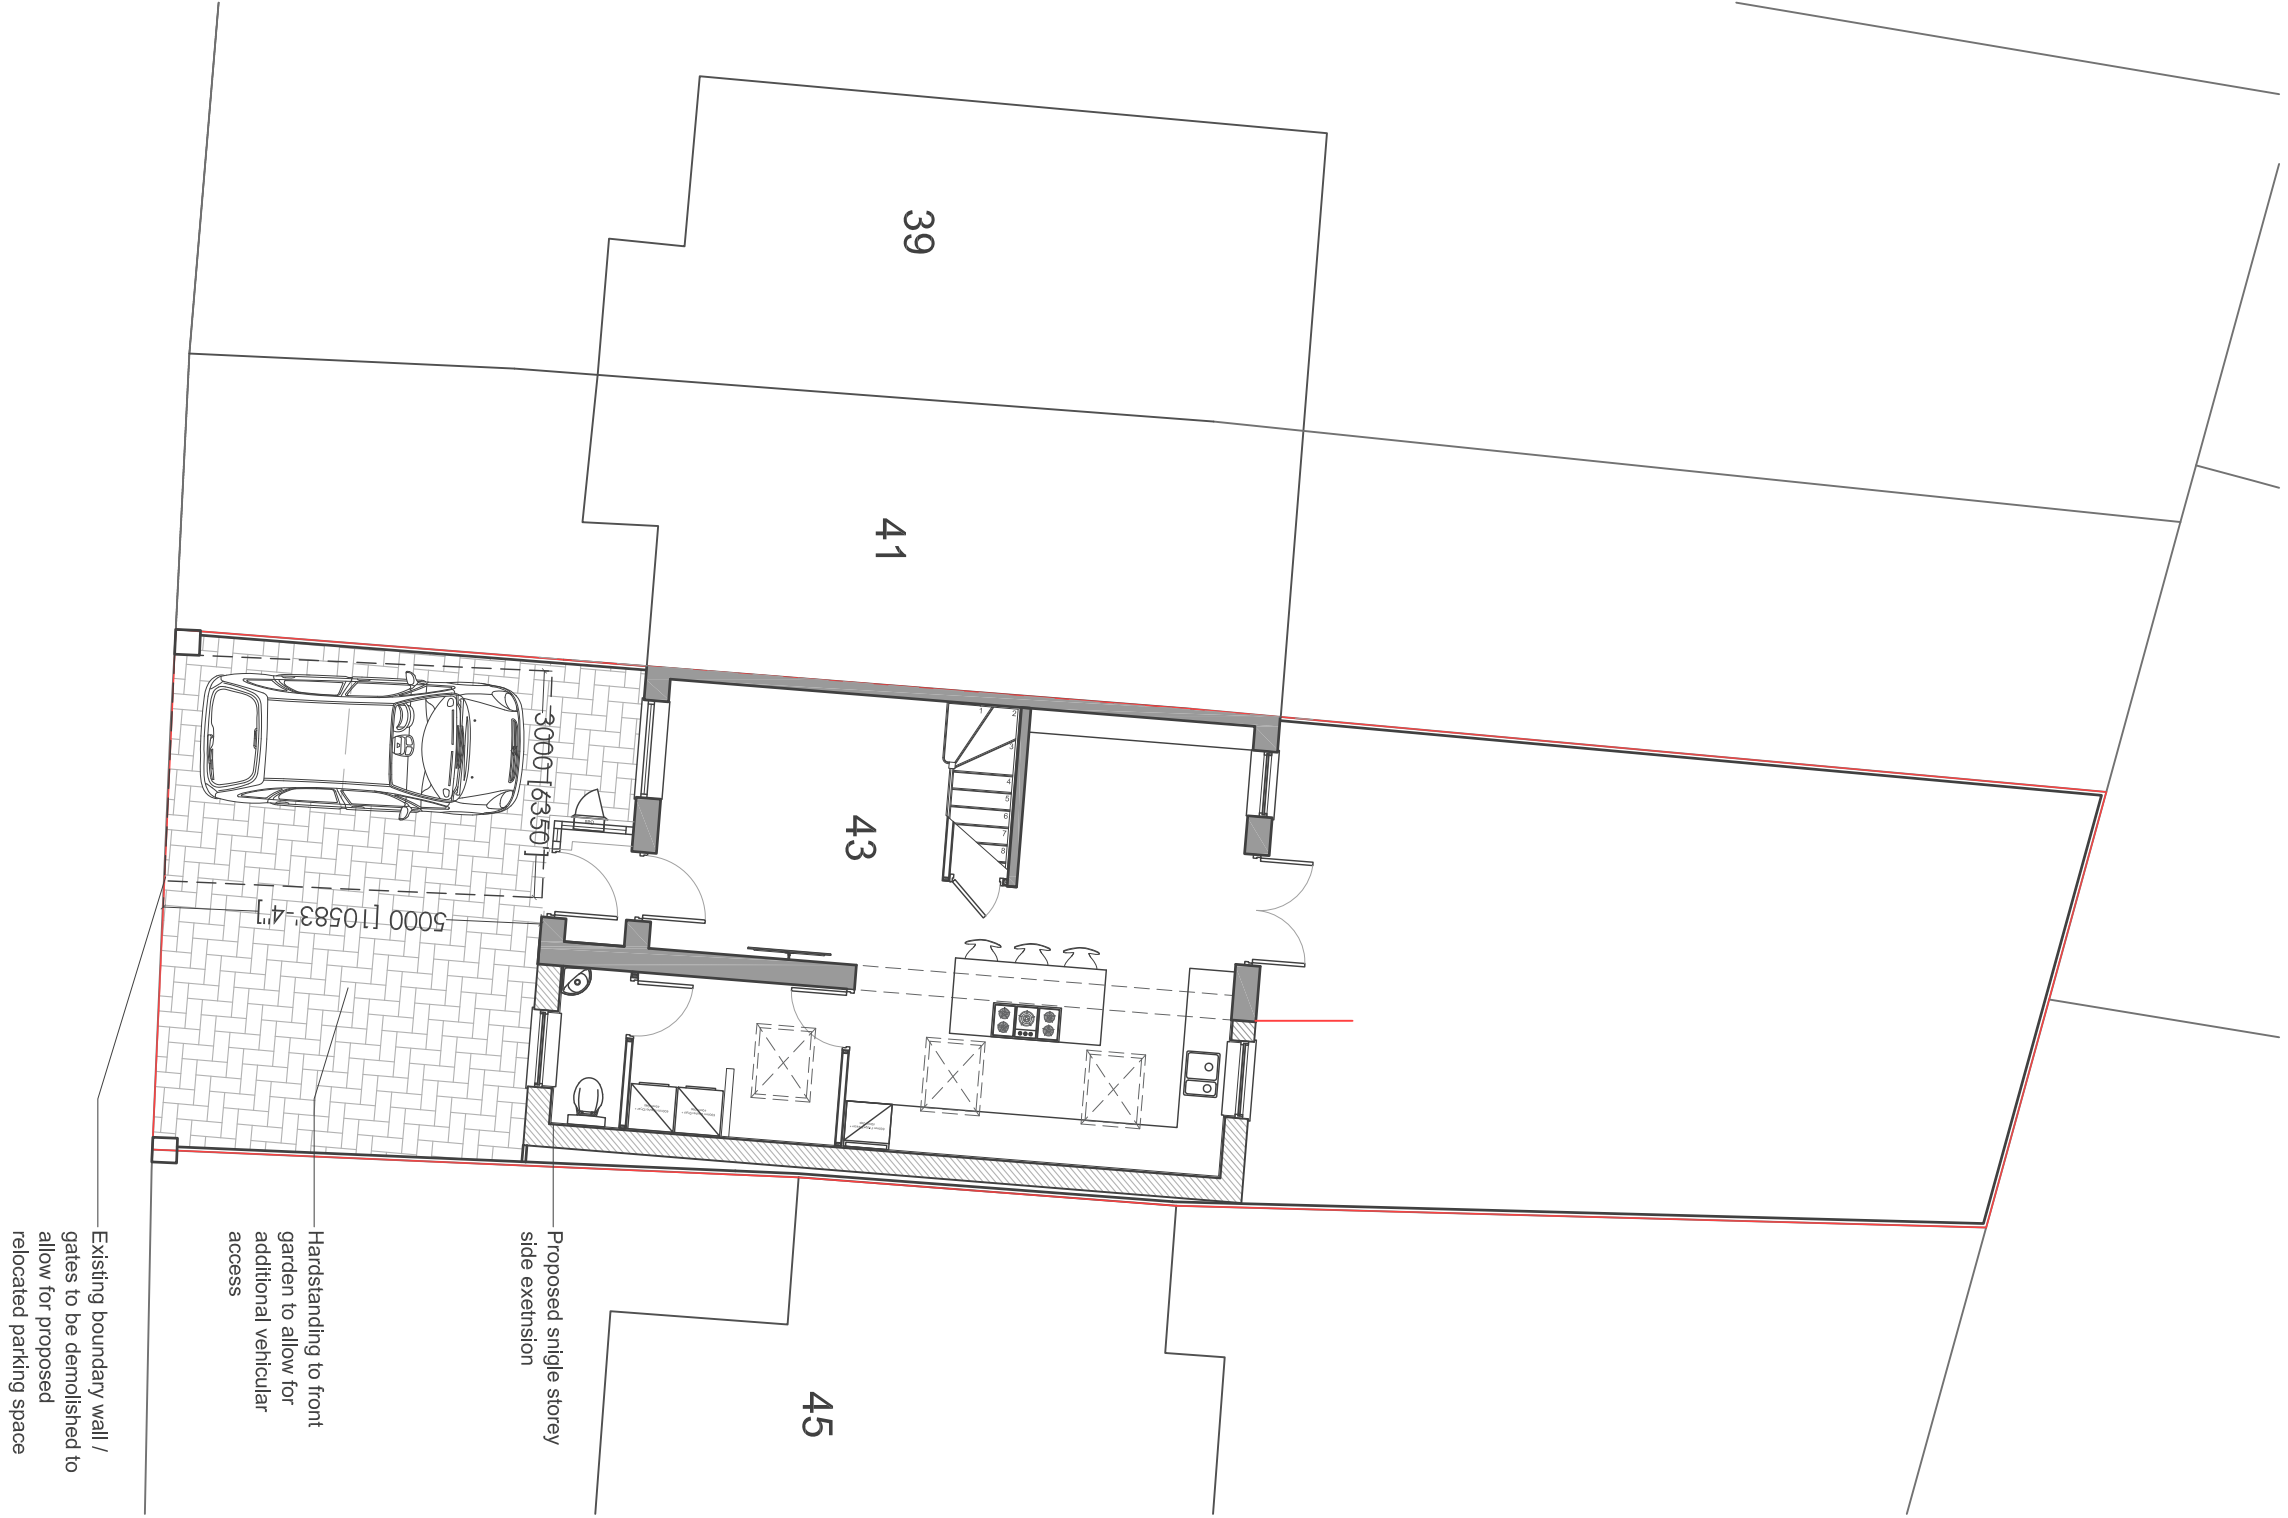

PROPOSED SITE PLAN (1:100)

PLANNING

Project:

Proposed side extension to
43 Briery Hey Avenue,
Kirkby

DR.05 - Existing &

Proposed Site Plans

Sheet Size: A2

Date: Nov 2023

Scale: 1:100

