



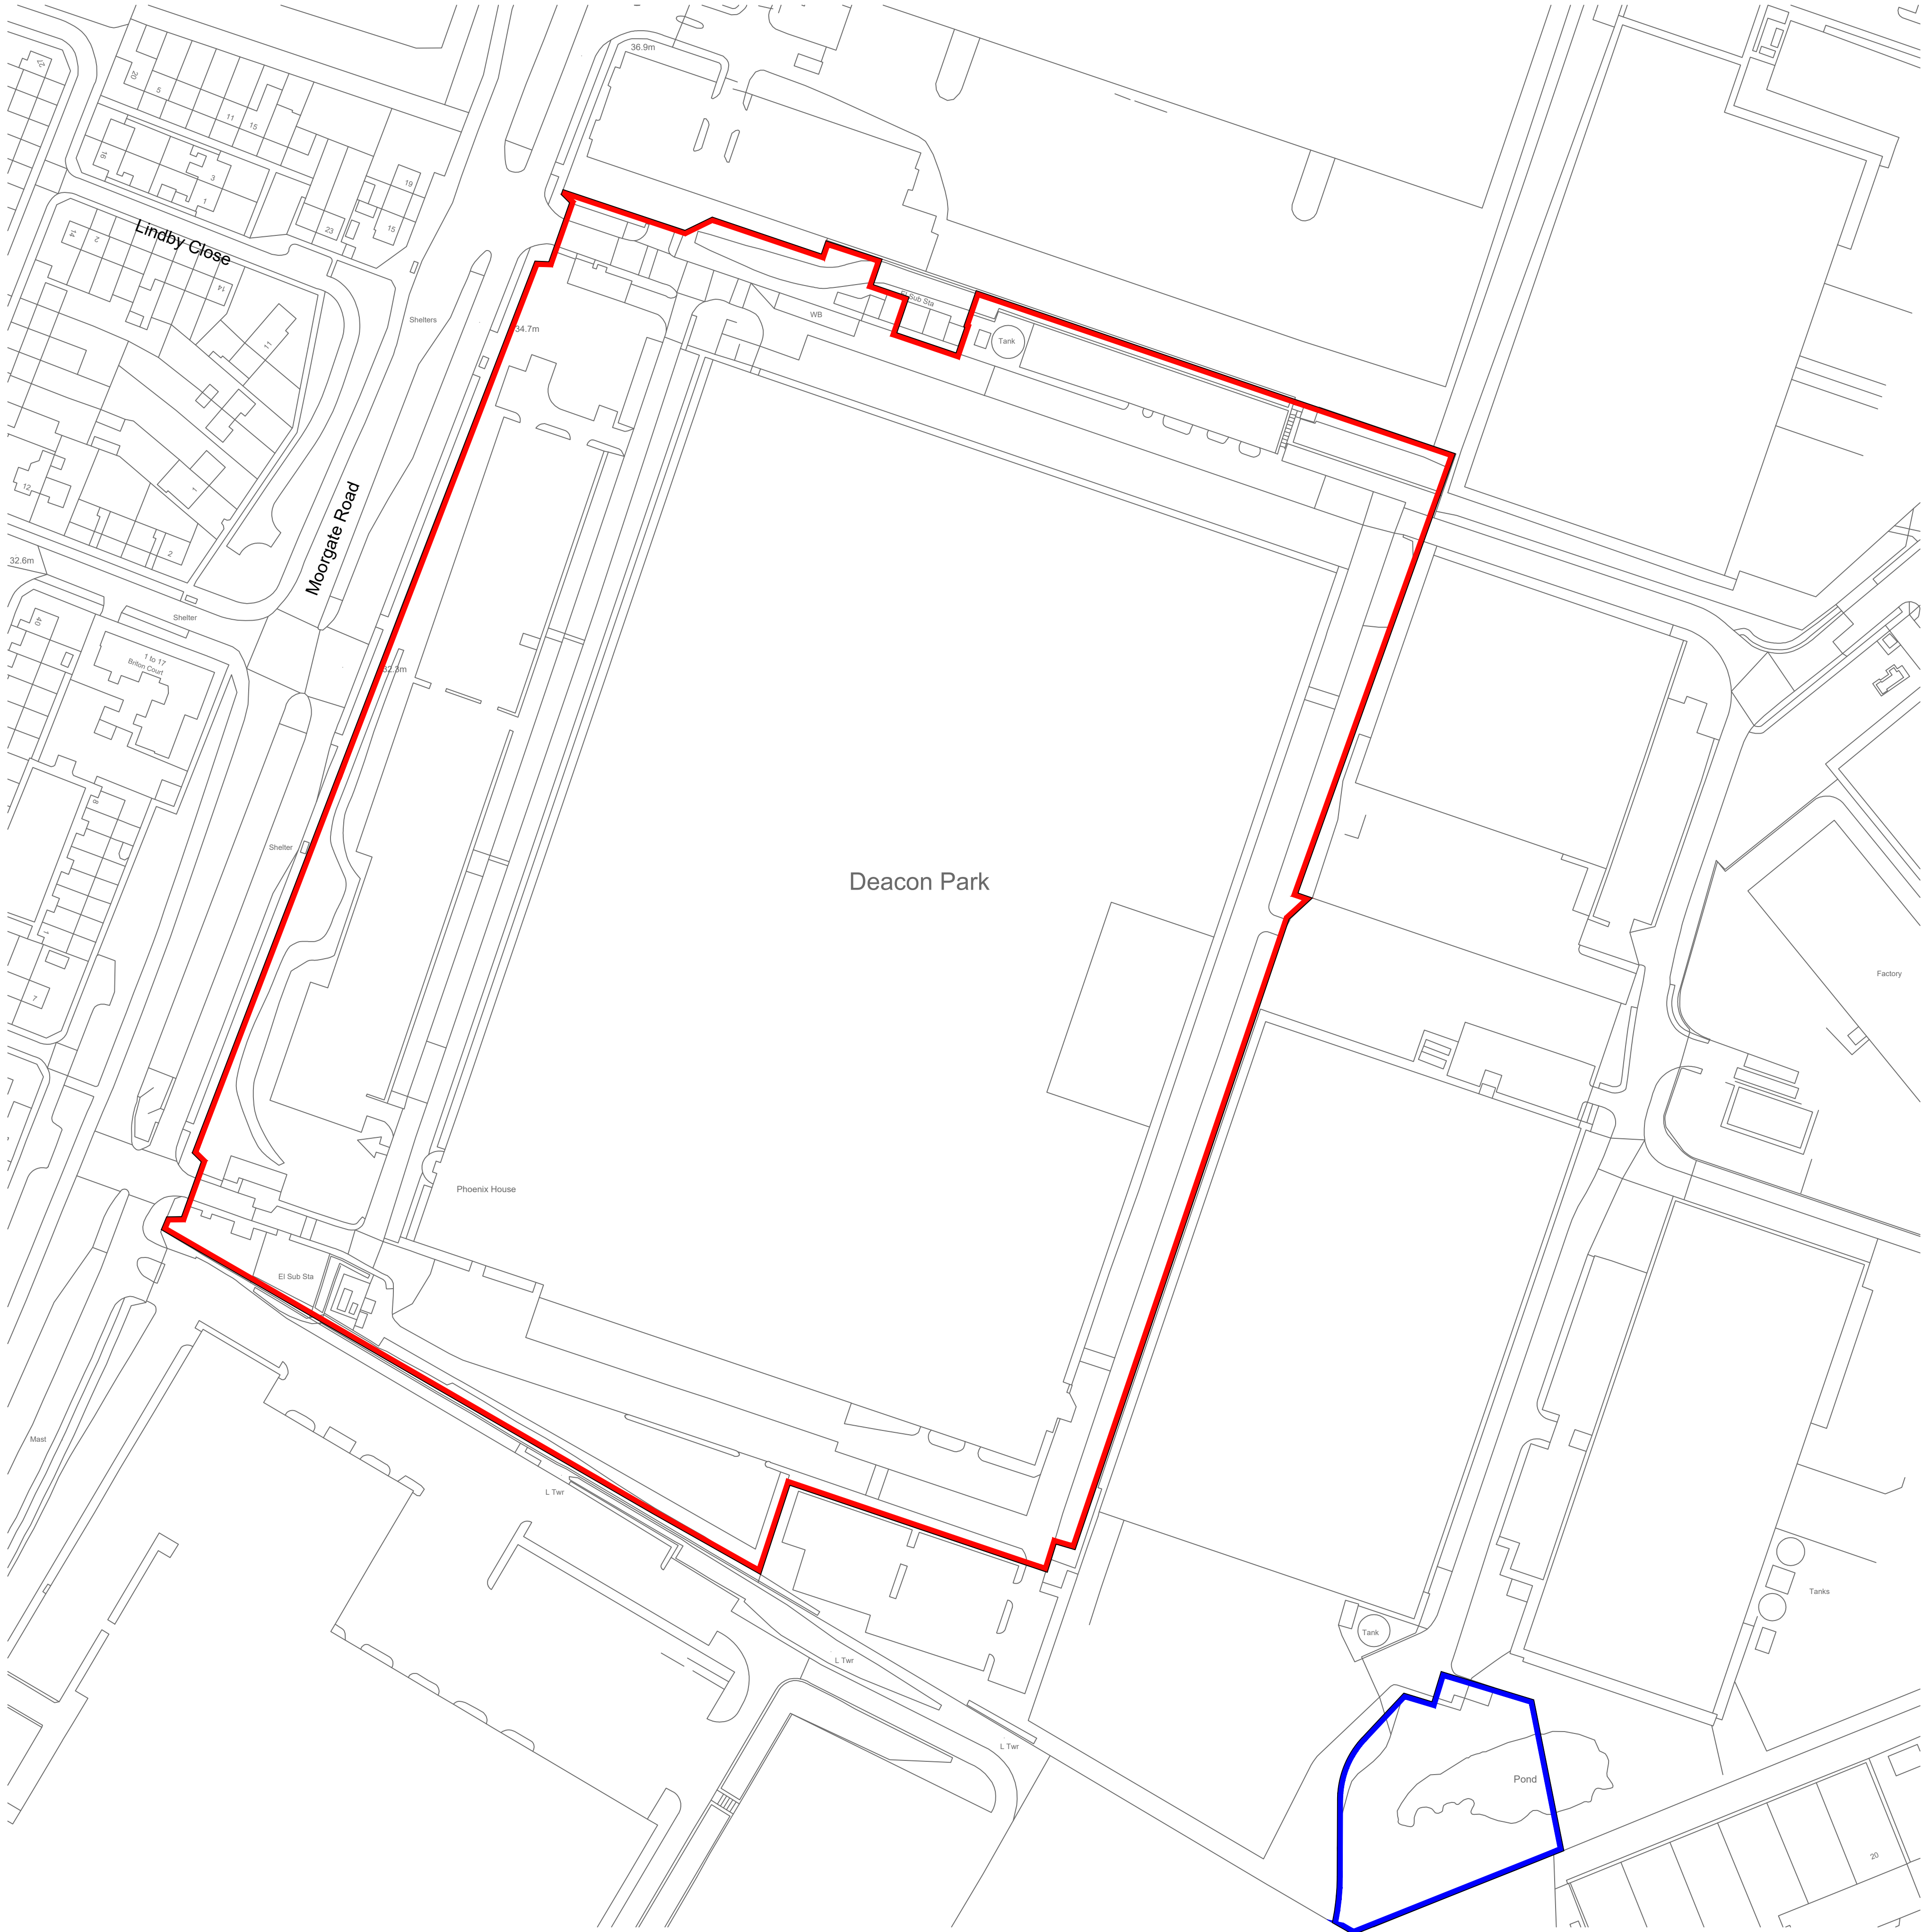

- Dimensions are in millimeters, unless stated otherwise.
- It is the recipient's responsibility to print this document to the correct scale.
- All relevant drawings and specifications should be read in conjunction with this drawing.

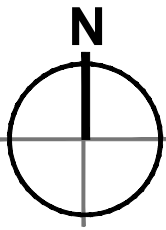

Planning Application Boundary
21.89 Acres / 8.86 Ha

Ownership Boundary

Ordnance Survey, (c) Crown Copyright 2022. All rights reserved. Licence number 100022432

Existing Site Plan
Scale 1:1000



P1	Issued For Planning	MS	AD	15.12.22
rev	amendments	by	ckd	date

Deacon Business Park, Knowsley

Existing Site Plan

Information Container LOD:	LOD 200
----------------------------	---------



RIBA PoW Stage:	3 - Spatial Coordination
Document Suitability:	S3
Drawn / Checked:	MS / AD
Date:	01/12/2022
Scale:	1:1000 @ A1
UMC Project Number:	21241
Document Reference:	Drawing no: Revision:
21241 - UMC - 0001 - SI - DR - A	0501 P1

PLANNING

THIS DRAWING IS TO BE USED FOR THE STATED PURPOSE ONLY AND SHOULD NOT BE USED FOR ANY OTHER