



Key

- Application Boundary
- Denotes Location of Refuse Enclosure

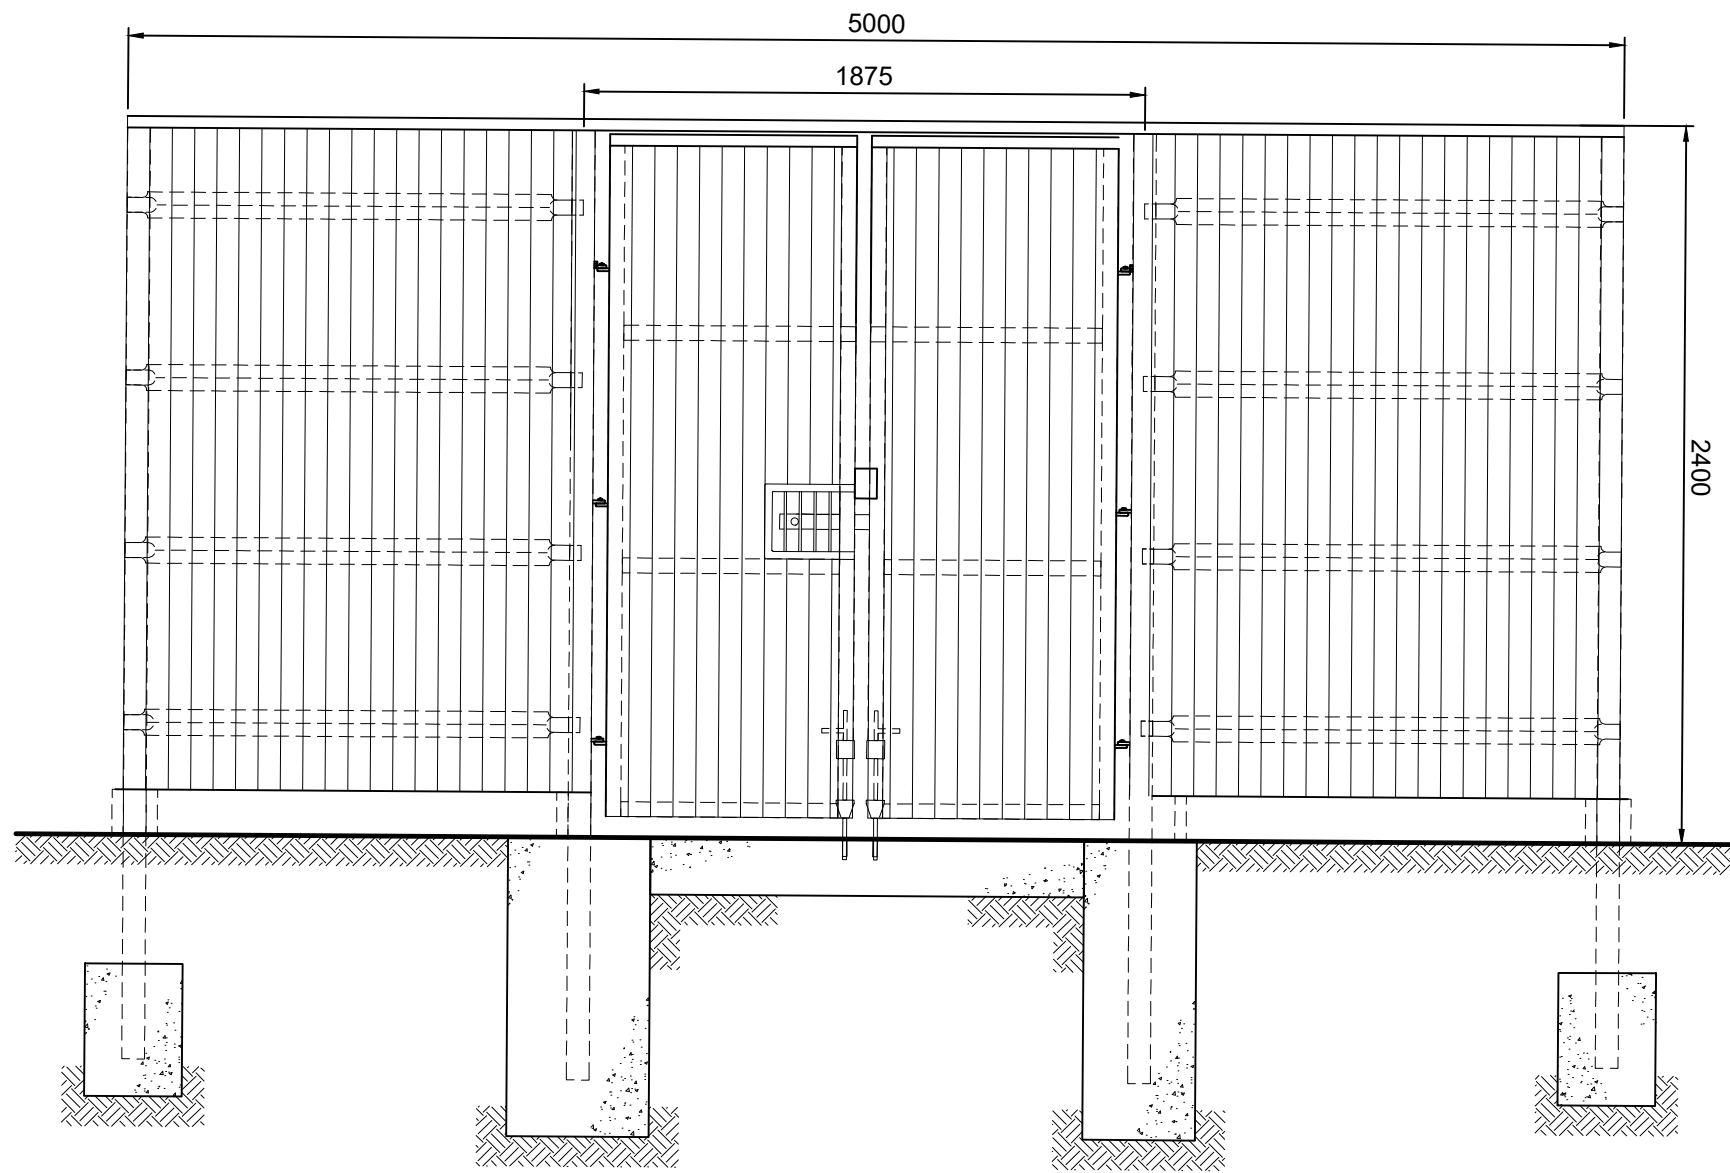


Typical Enclosure Front Elevation

Scale: 1:25

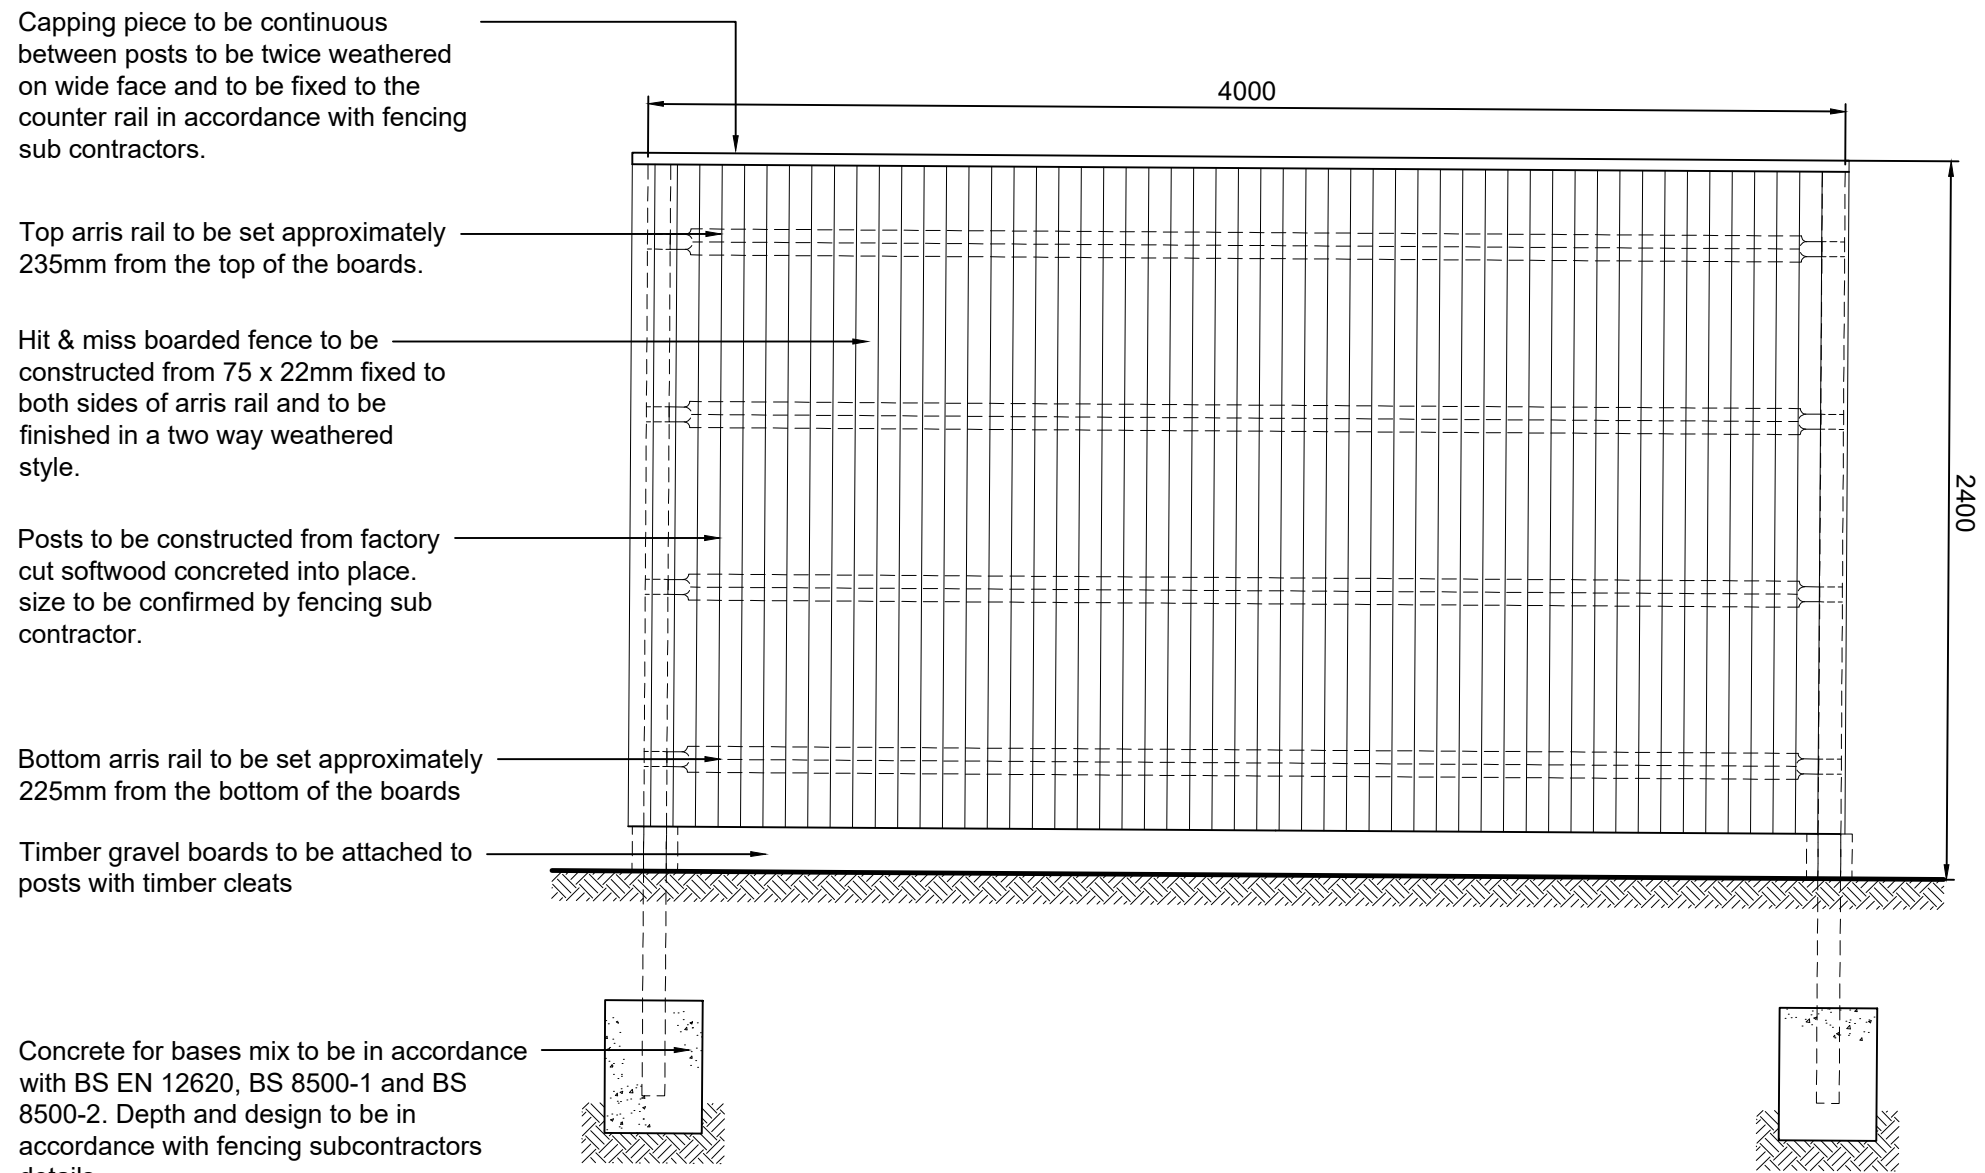


Typical Enclosure Back Elevation

Scale: 1:25

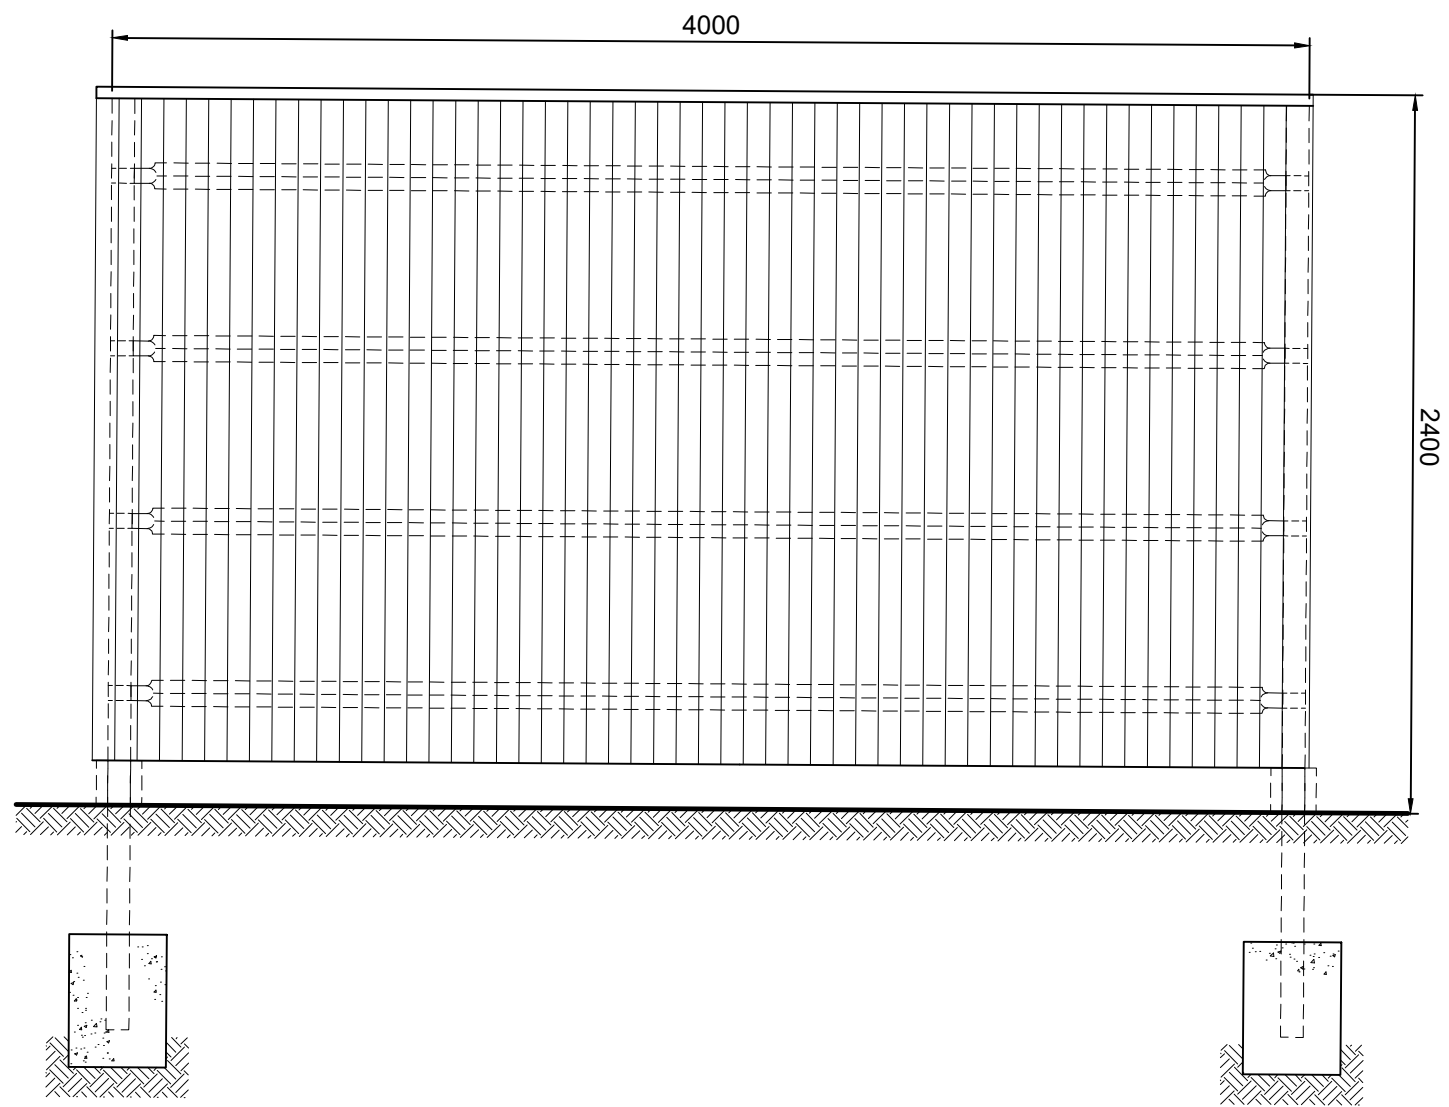

Typical Enclosure Side Elevation

Scale: 1:25

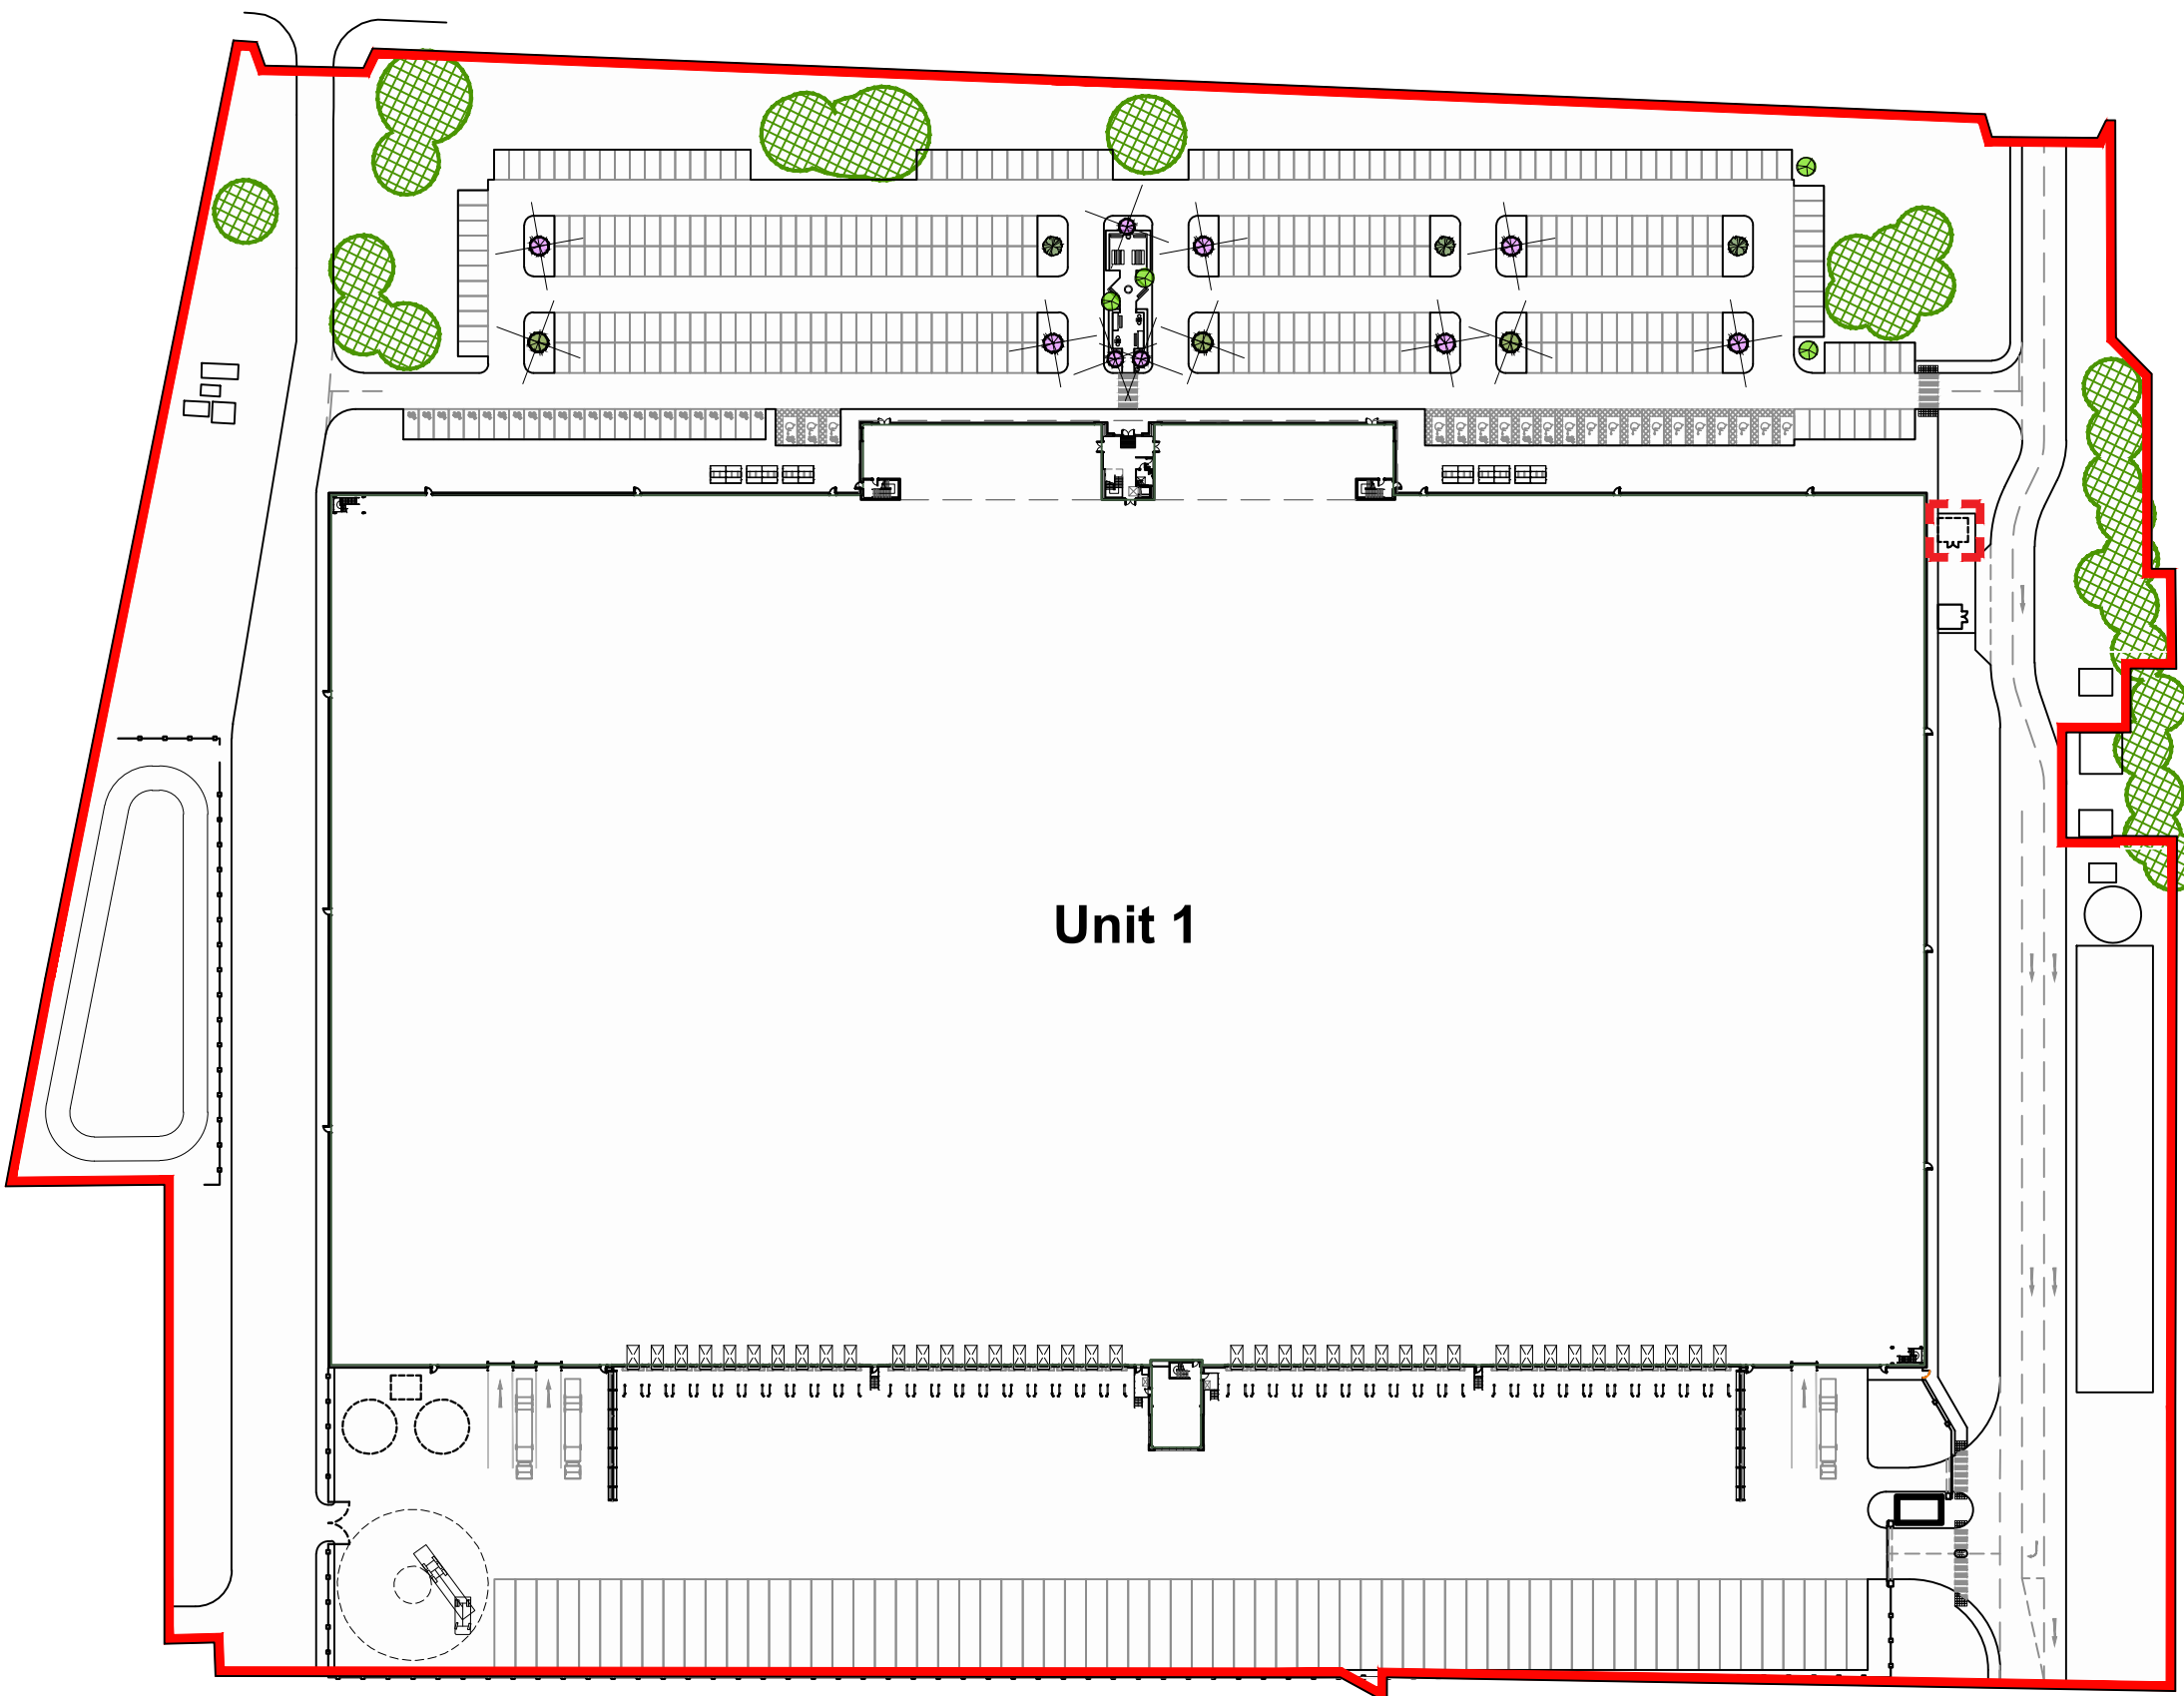

Site Layout

Scale: 1:1250



PLANNING

THIS DRAWING IS TO BE USED FOR THE STATED PURPOSE ONLY AND SHOULD NOT BE USED FOR ANY OTHER

P1	Issued For Planning	MS	AD	15.12.22
rev	amendments	by	ckd	date

Deacon Business Park, Knowsley

Site - Proposed Refuse Enclosure Details

Information Container LOD:	LOD 200
----------------------------	---------



RIBA PoW Stage:	3 - Spatial Coordination
Document Suitability:	S3
Drawn / Checked:	MS / AD
Date:	05/12/2022
Scale:	1:25 @ A1
UMC Project Number:	21631
Document Reference:	Drawing no: Revision:
21241 - UMC - 0002 - SI - DR - A	0704 P1