



Key


- Application Boundary
- Denotes Location of M&E Compound

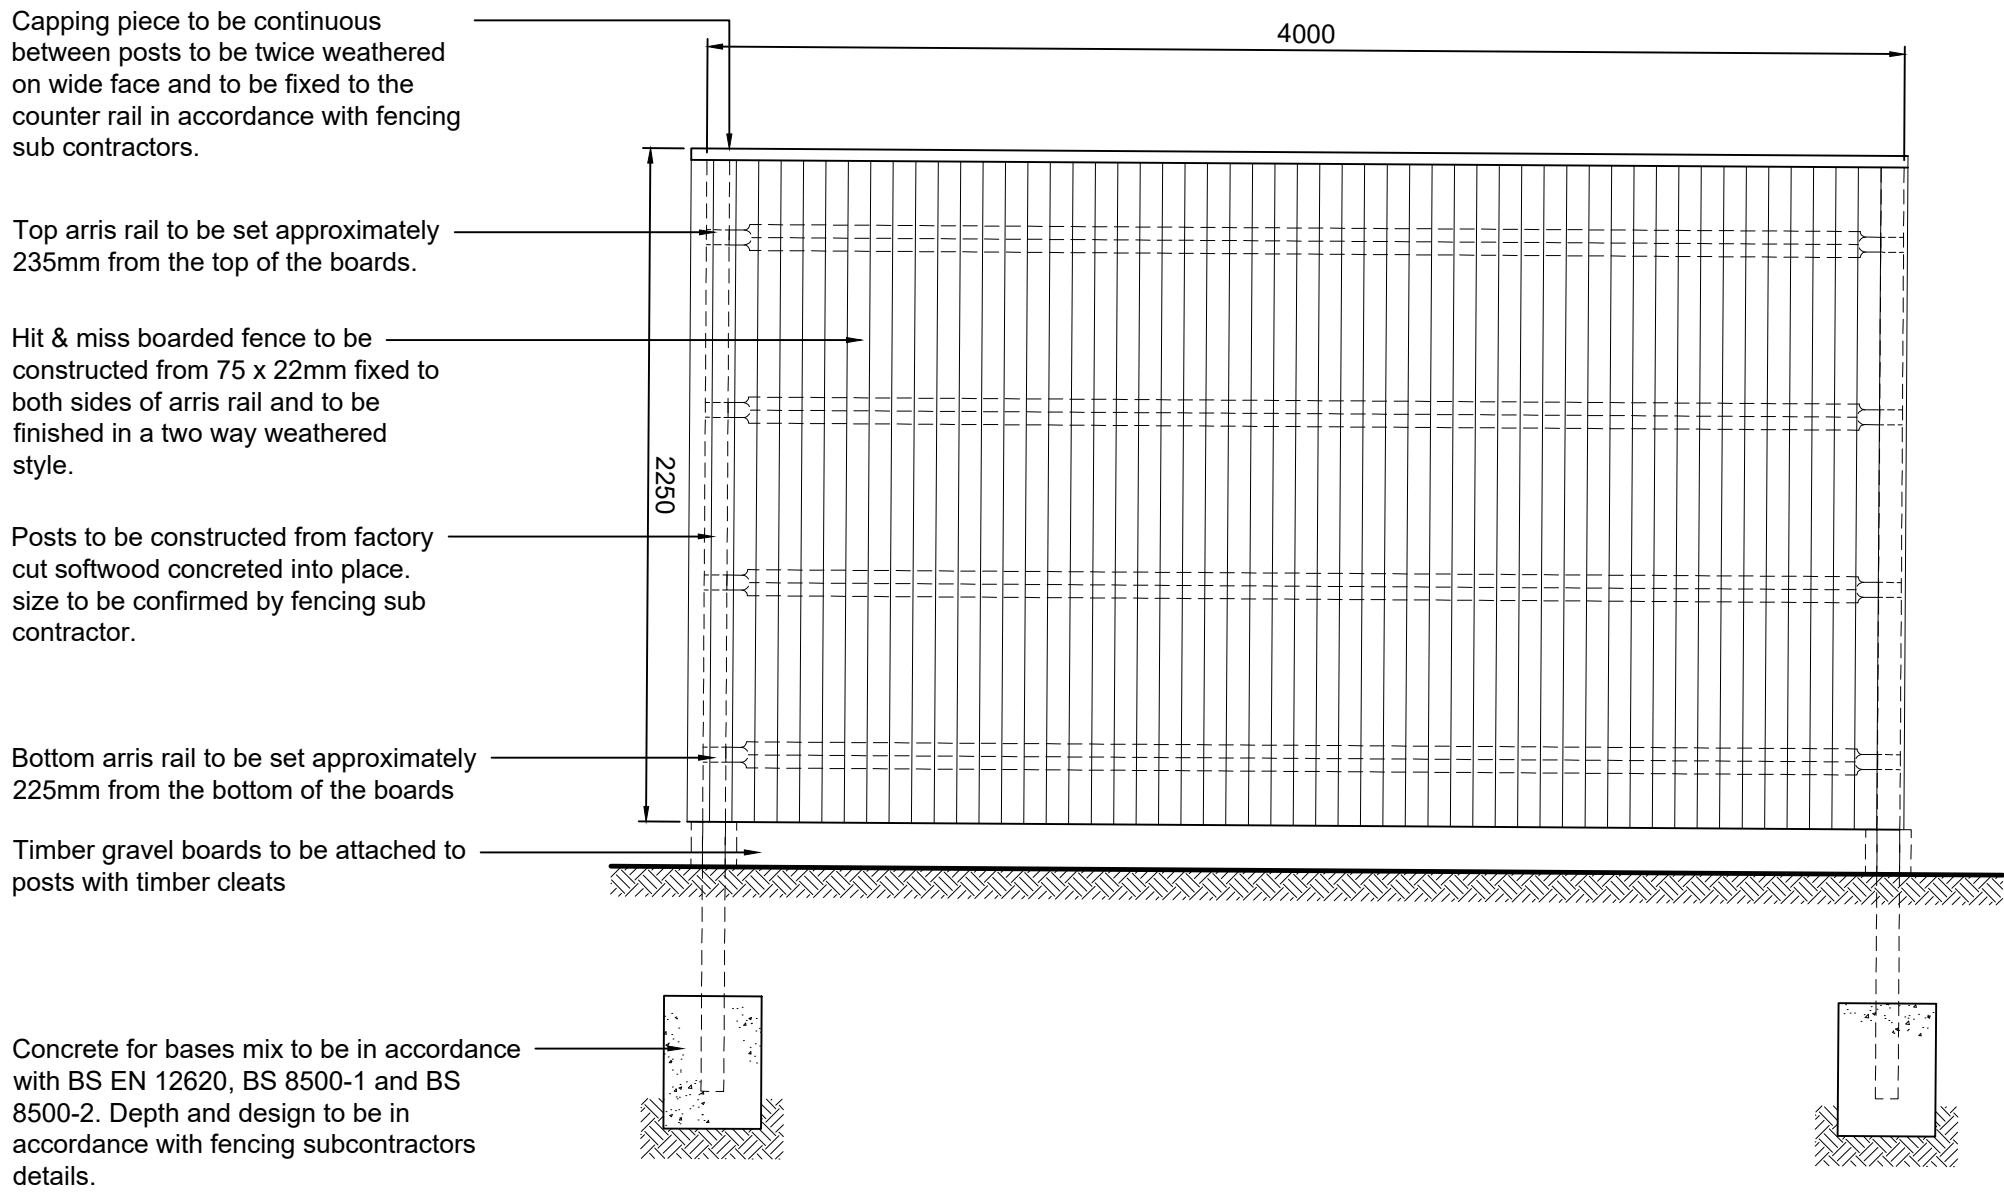

Typical Enclosure Side Elevation
Scale: 1:25

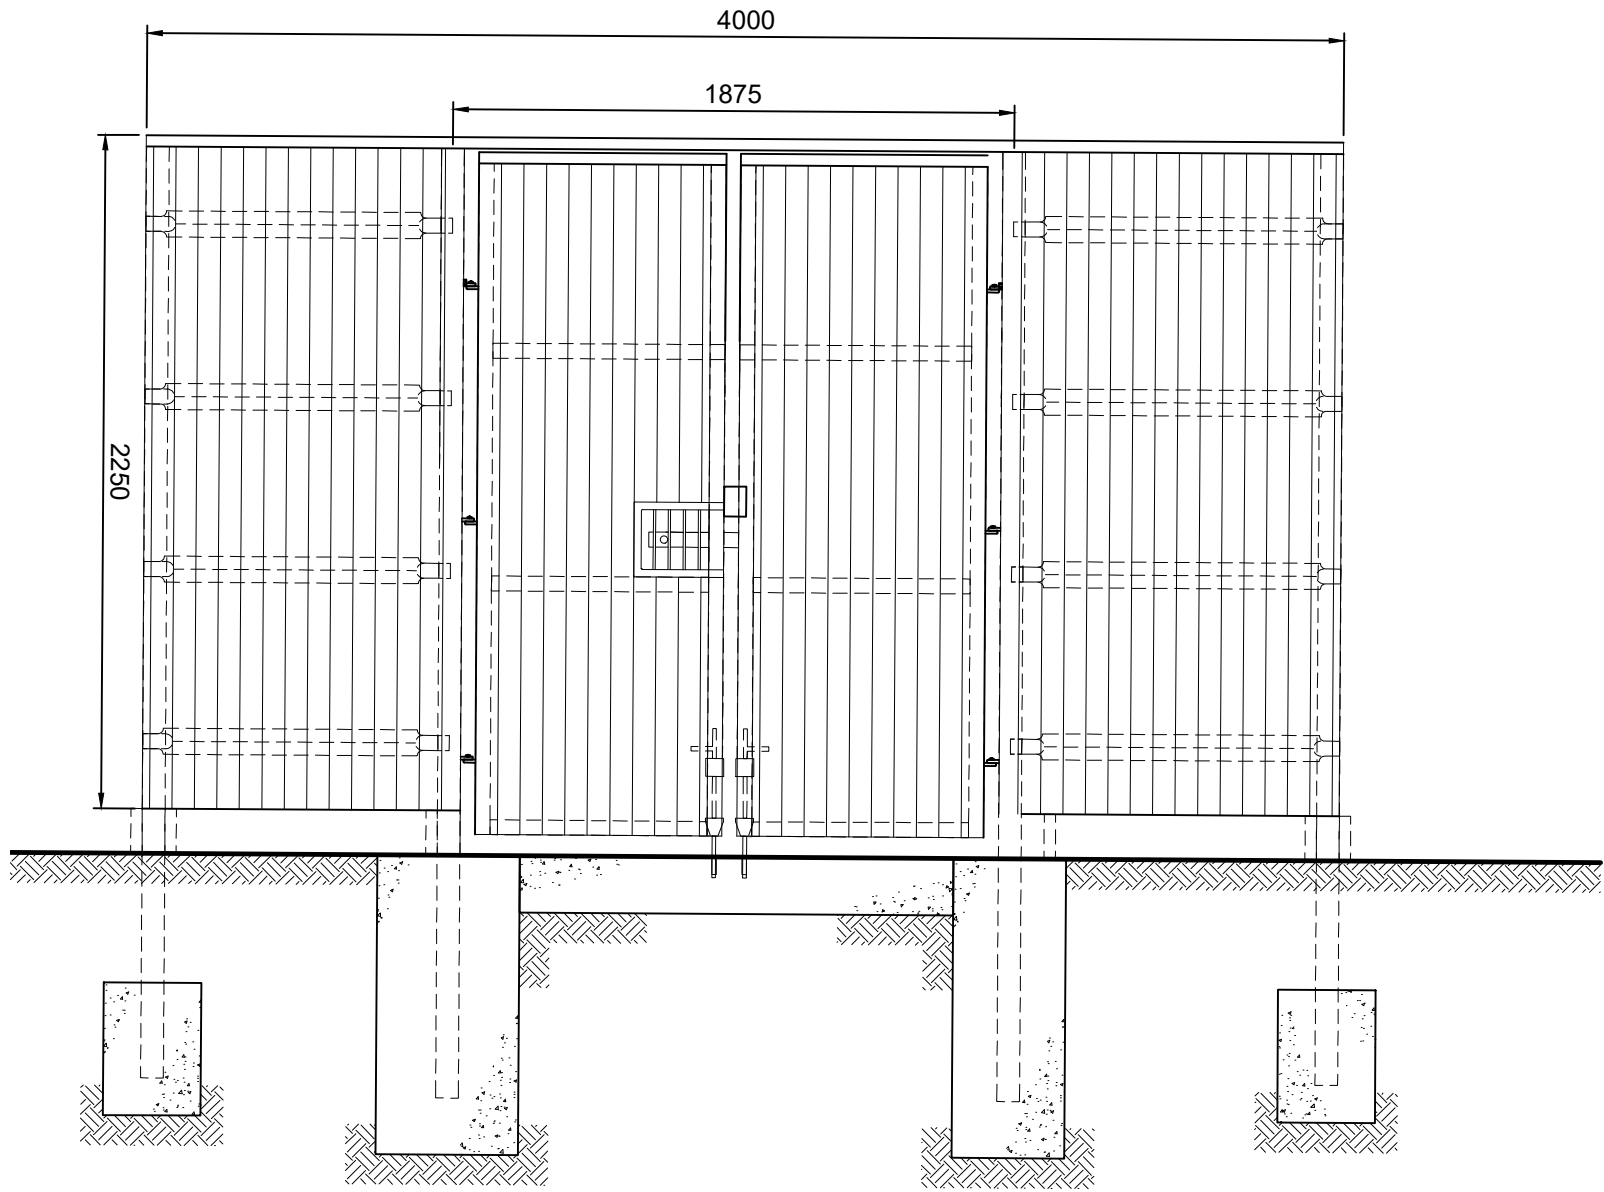

Typical Enclosure Front Elevation
Scale: 1:25

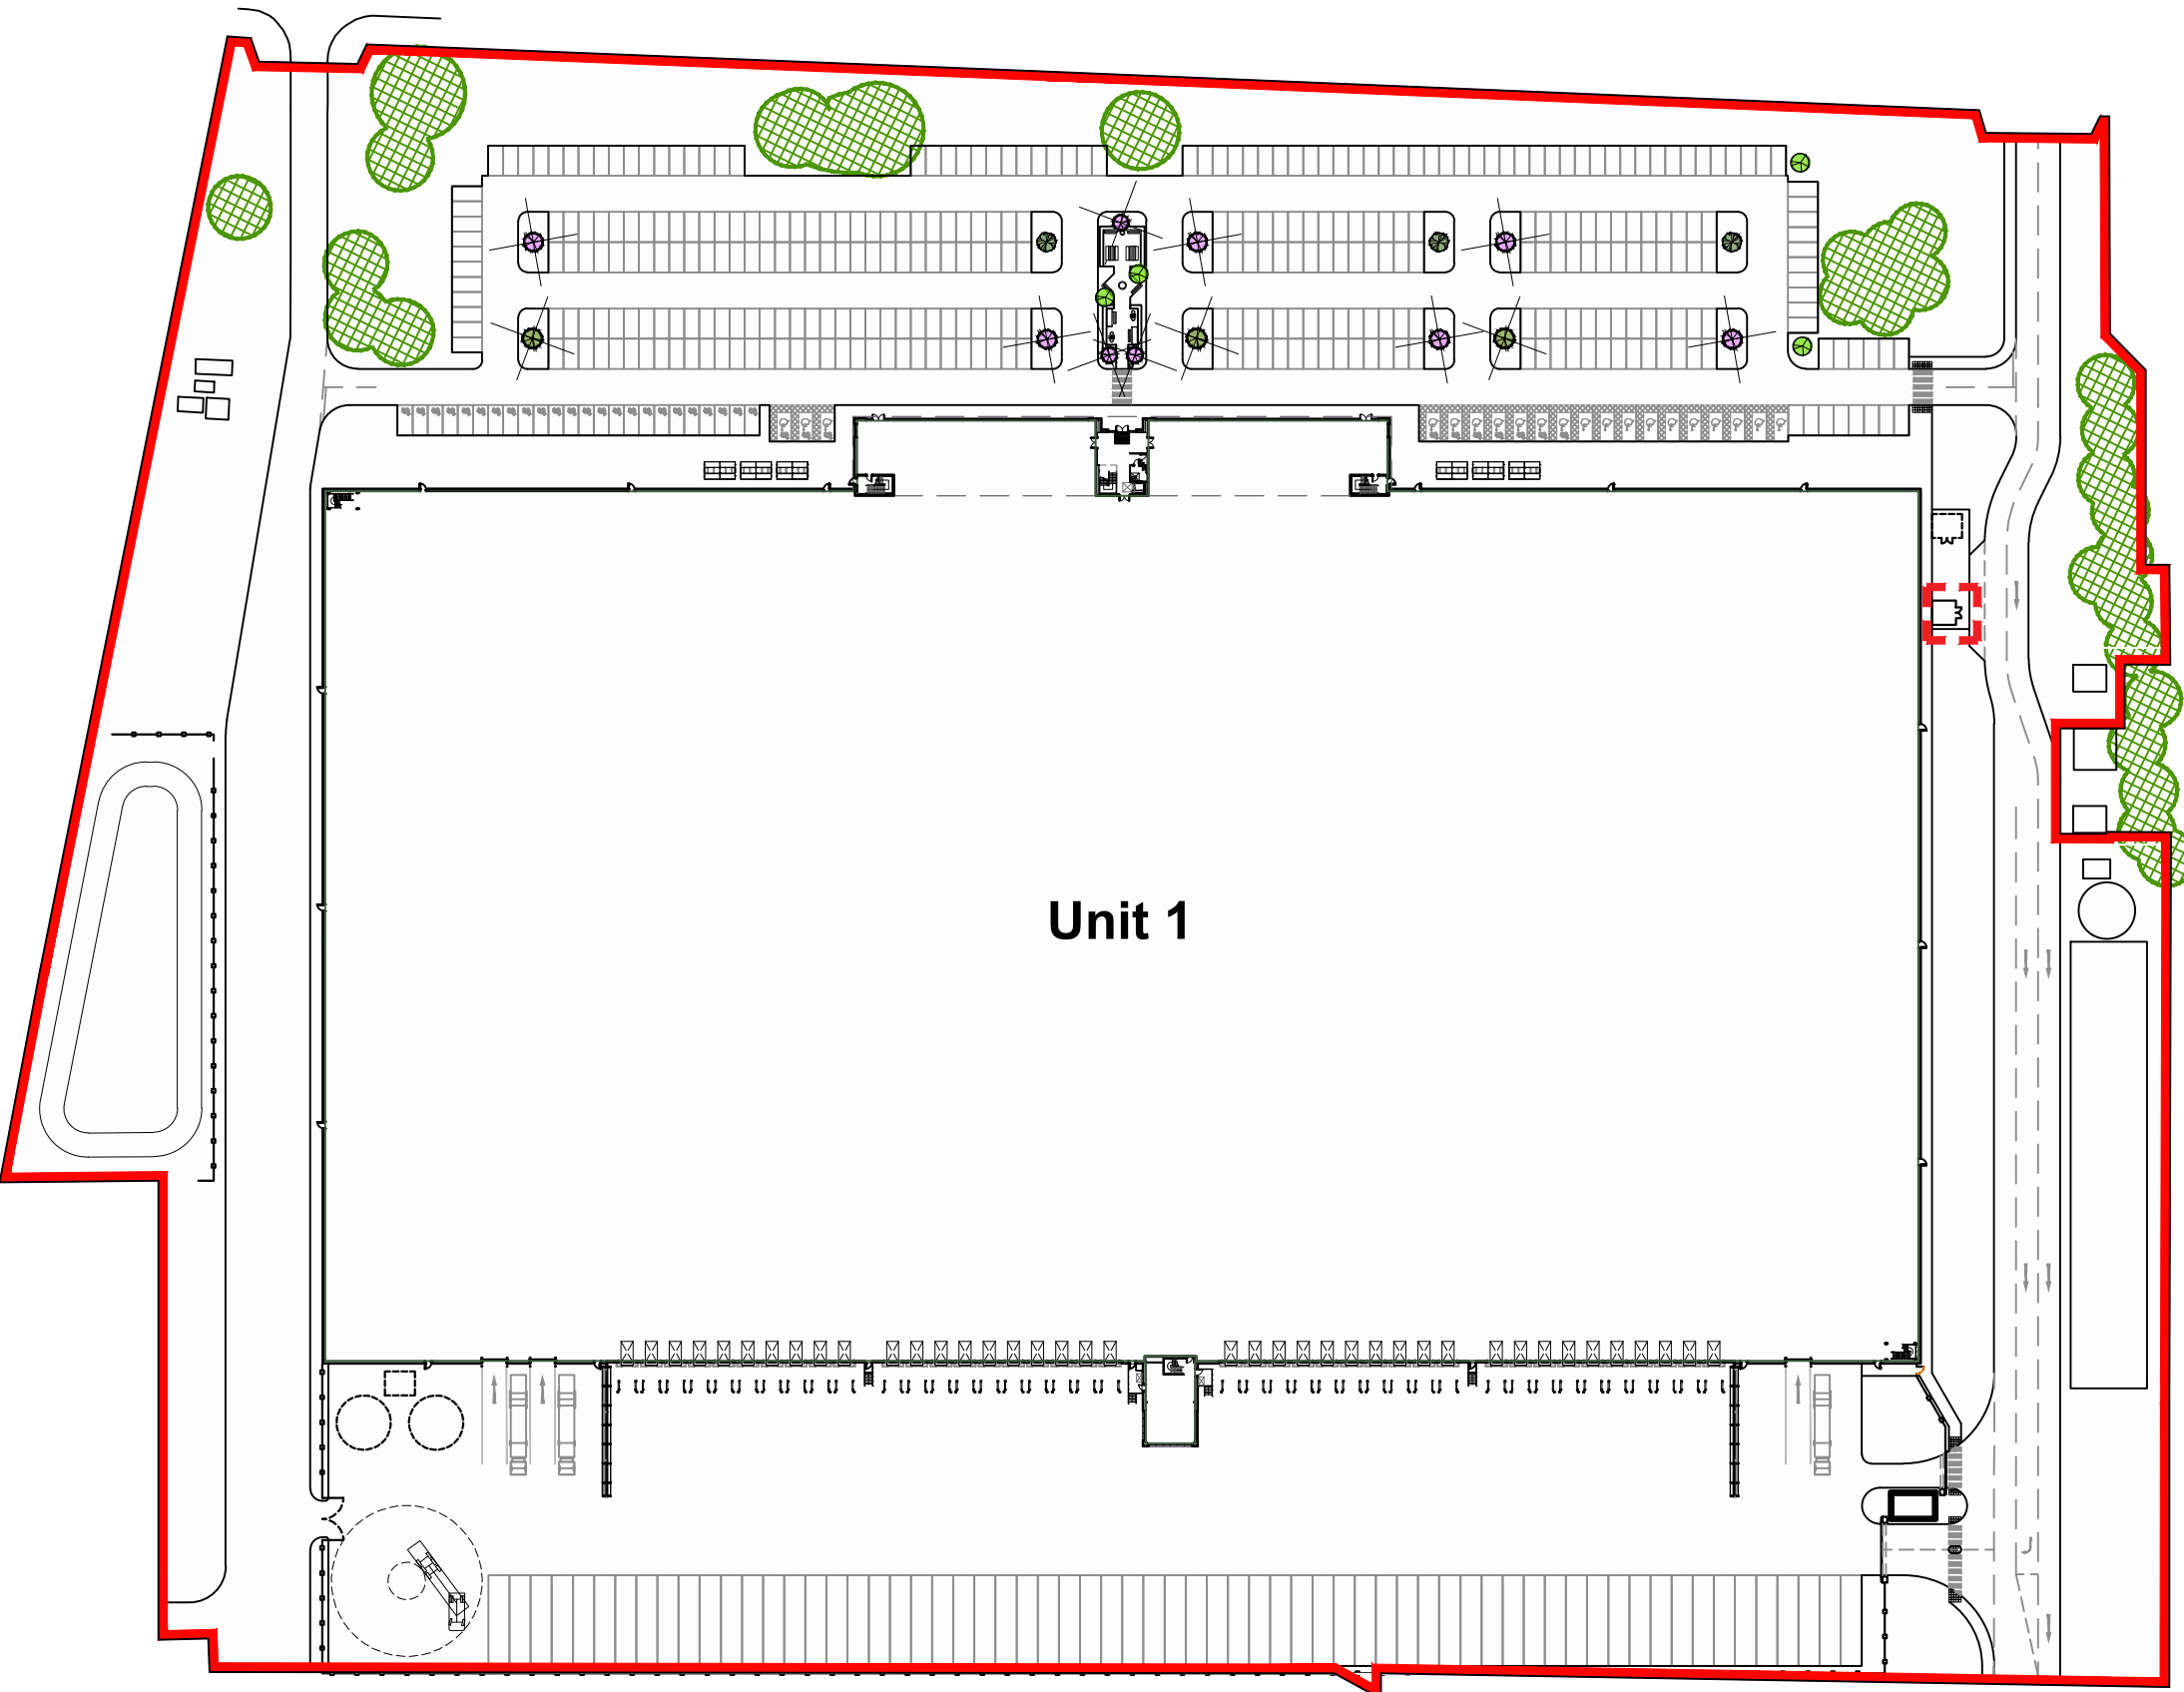

Site Layout
Scale: 1:1250



PLANNING
THIS DRAWING IS TO BE USED FOR THE STATED PURPOSE ONLY AND SHOULD NOT BE USED FOR ANY OTHER

P1	Issued For Planning	MS	AD	15.12.22
rev	amendments	by	ckd	date

Deacon Business Park, Knowsley

Site - Proposed M&E Compound Details

Information Container LOD:	LOD 200
----------------------------	---------



RIBA PoW Stage:	3 - Spatial Coordination
Document Suitability:	S3
Drawn / Checked:	MS / AD
Date:	05/12/2022
Scale:	1:25 @ A1
UMC Project Number:	21631
Document Reference:	Drawing no: Revision:
21241 - UMC - 0002 - SI - DR - A	0705 P1