



- Dimensions are in millimeters, unless stated otherwise.
- It is the recipient's responsibility to print this document to the correct scale.
- All relevant drawings and specifications should be read in conjunction with this drawing.

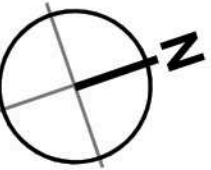


Key

- Application Boundary
- - - Denotes Location Gatehouse

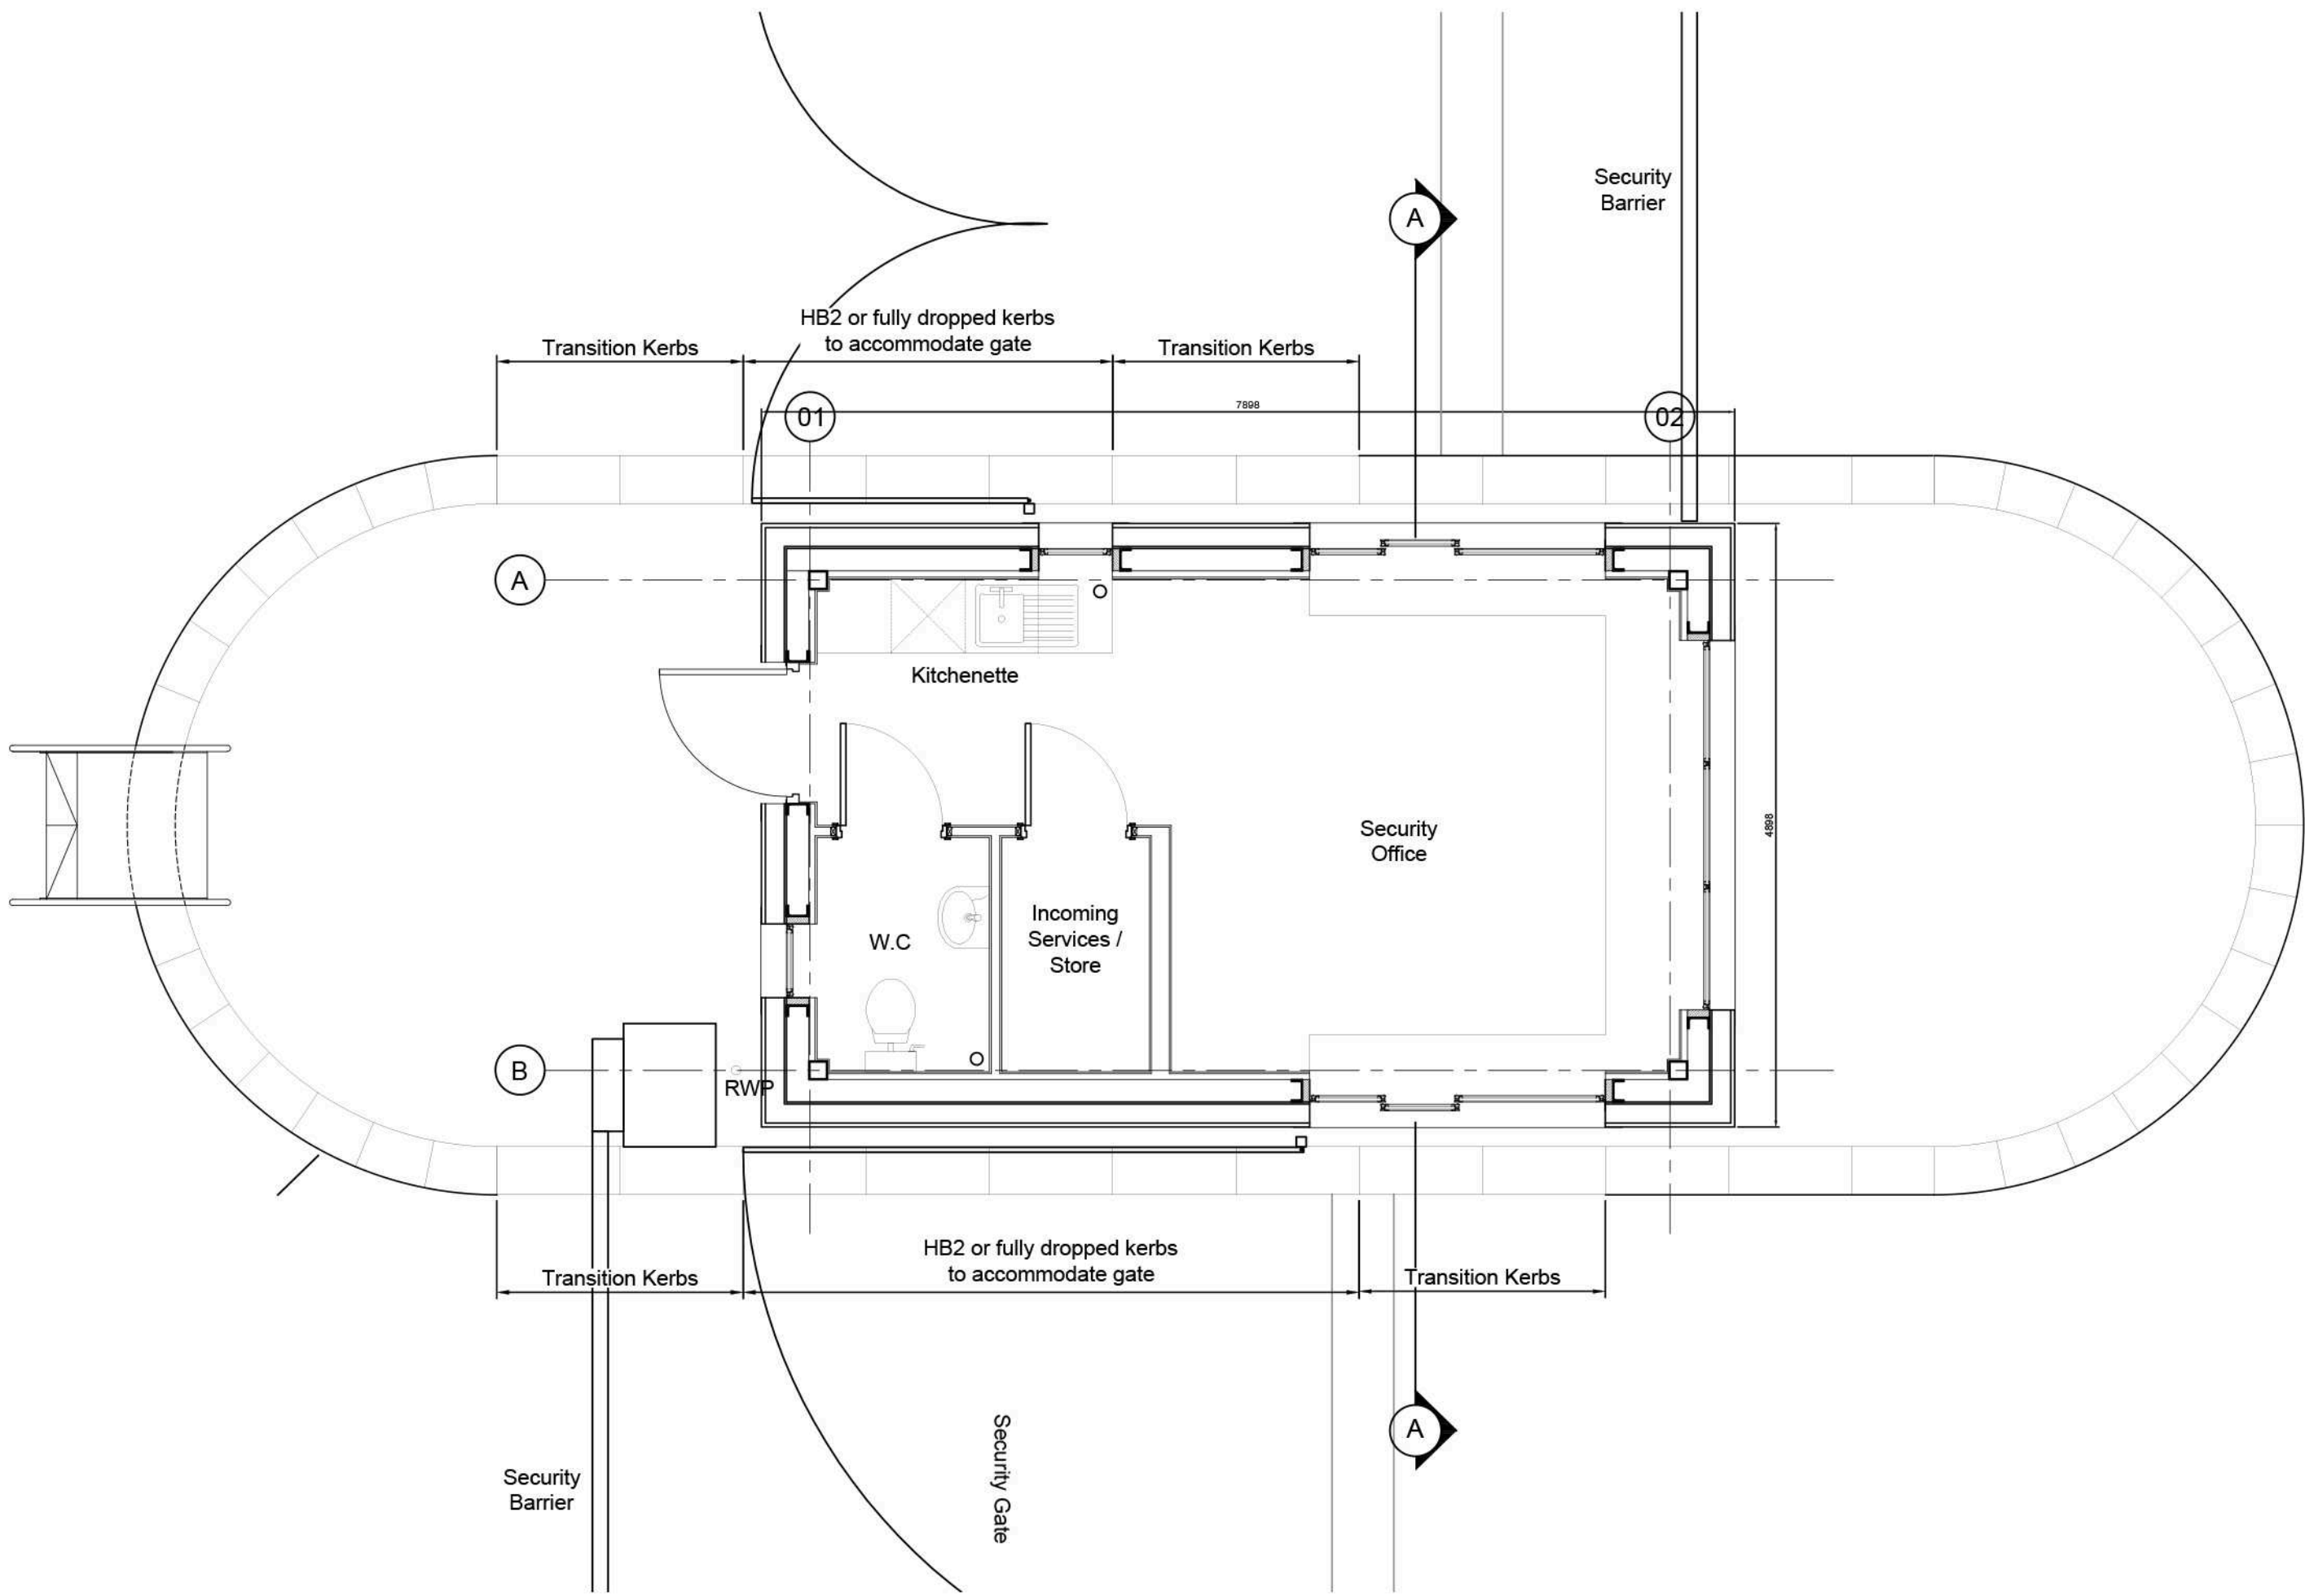


Gatehouse Plan

Scale 1:50

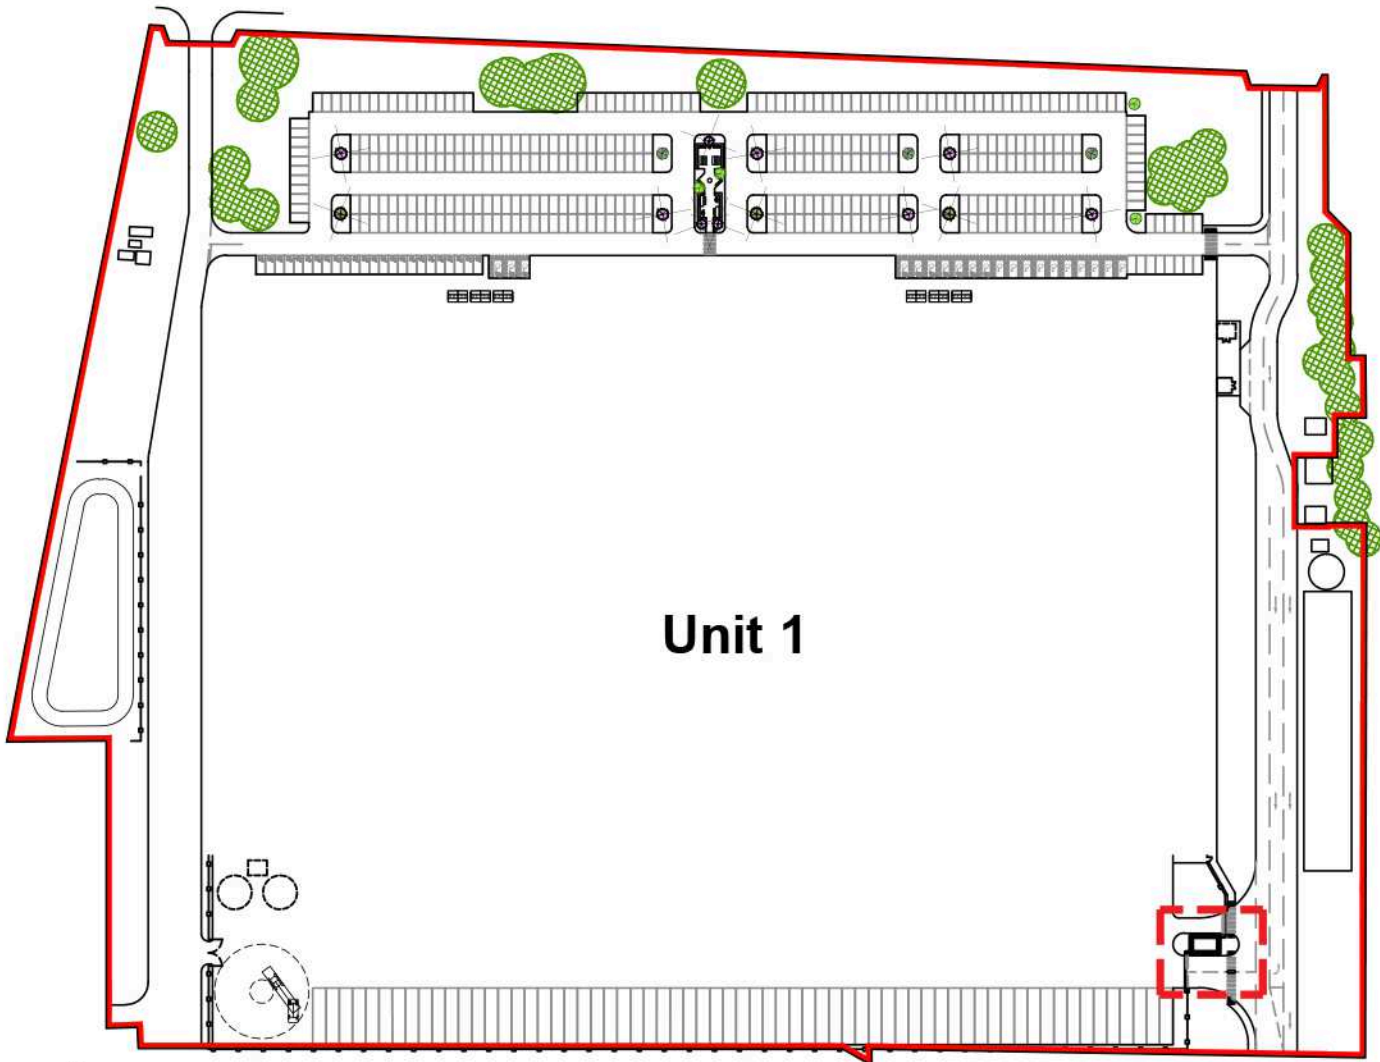


Site Layout

Scale: 1:2000

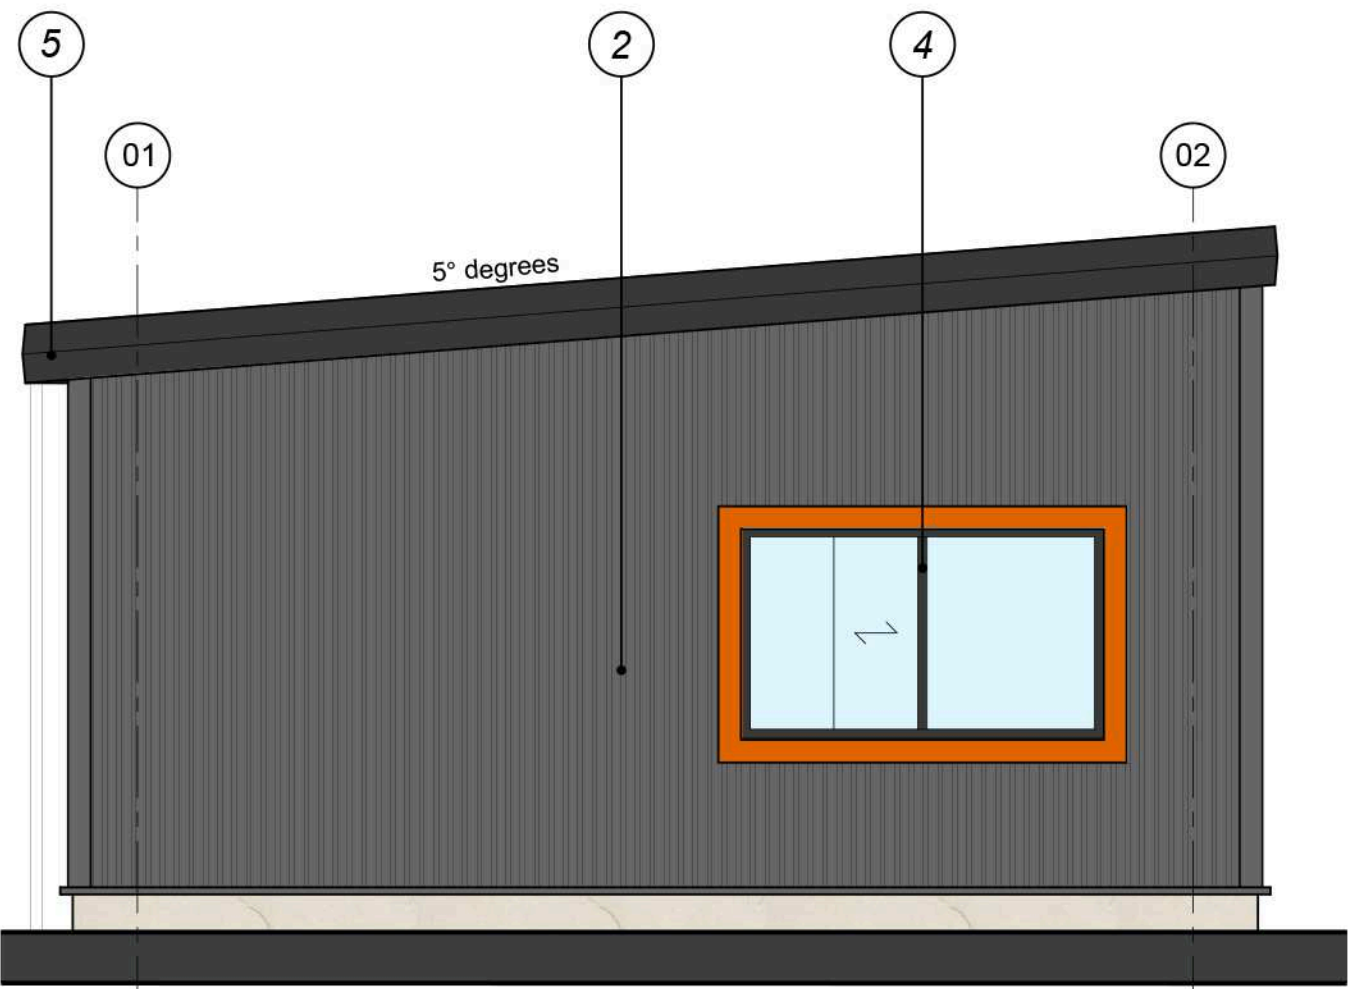


Gatehouse - Side Elevation (Incoming Vehicles)

Scale 1:50

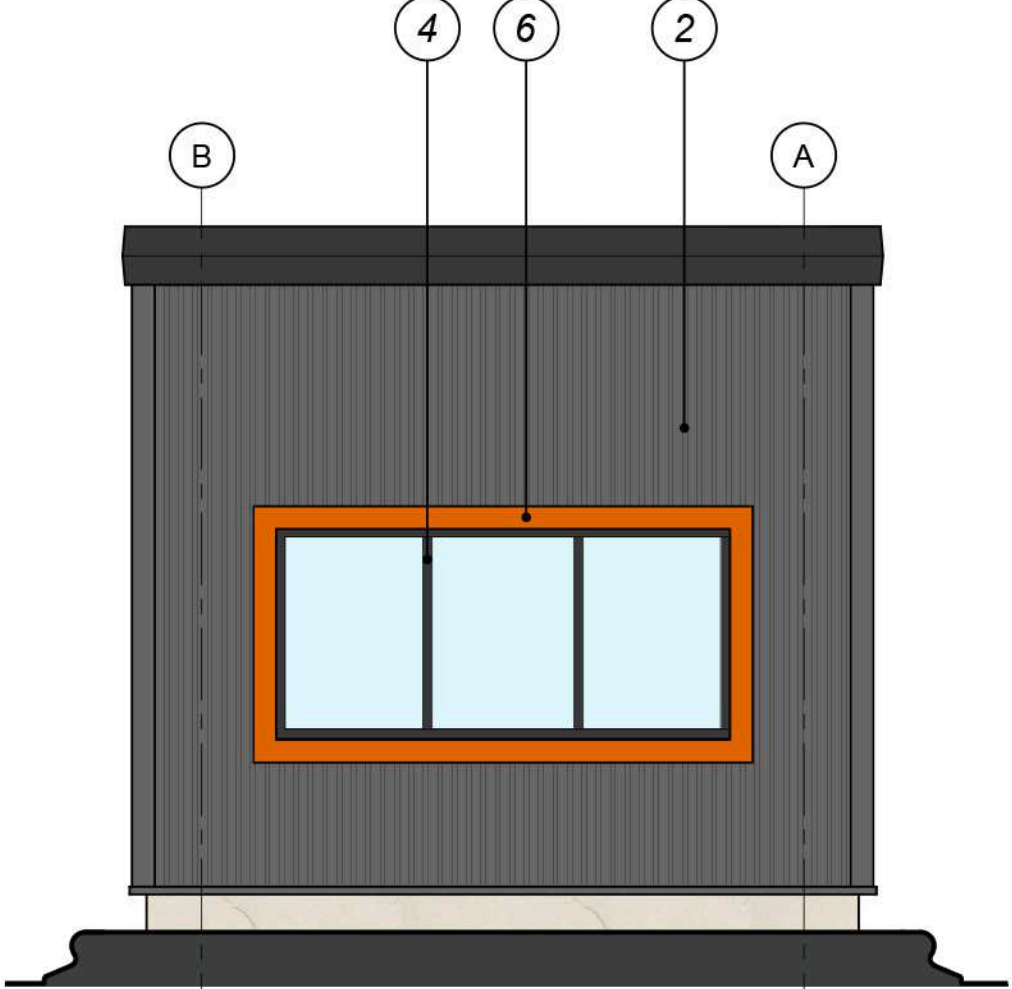


Gatehouse - Front Elevation

Scale 1:50

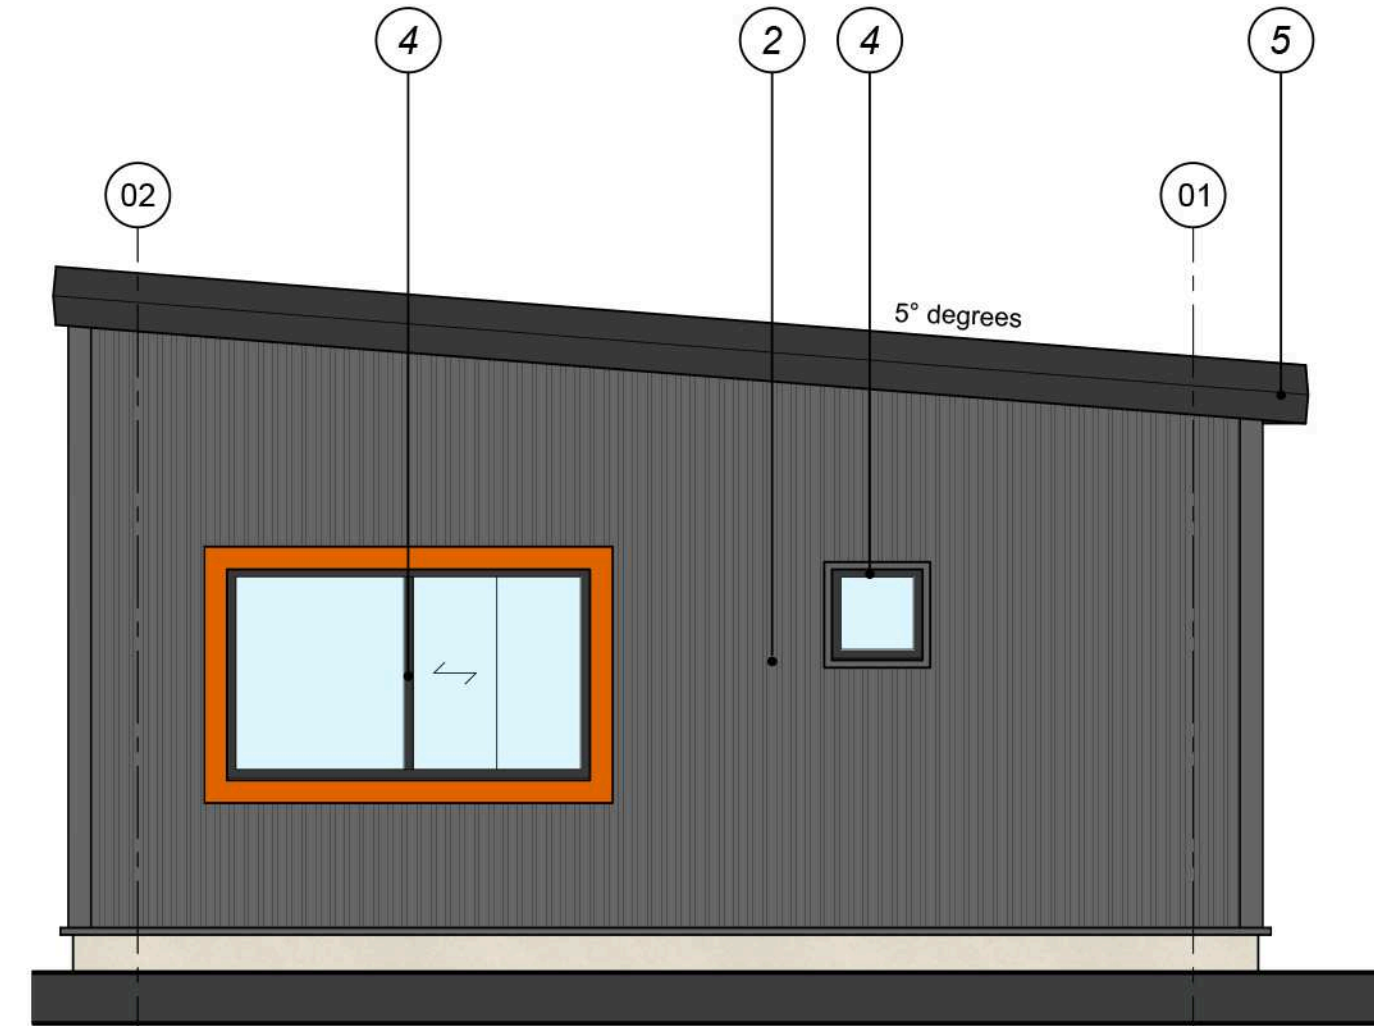


Gatehouse - Side Elevation (Exiting Vehicles)

Scale 1:50

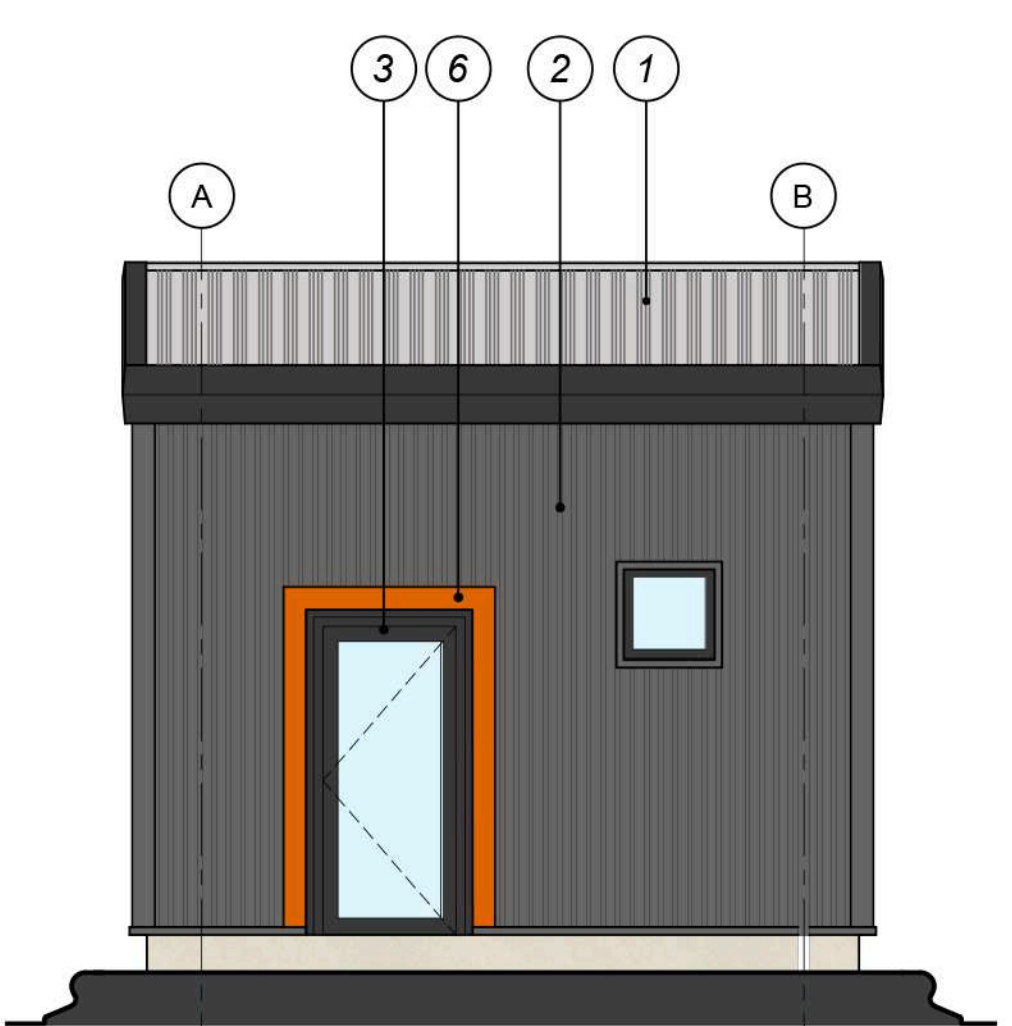

Gatehouse - Rear Elevation

Scale 1:50

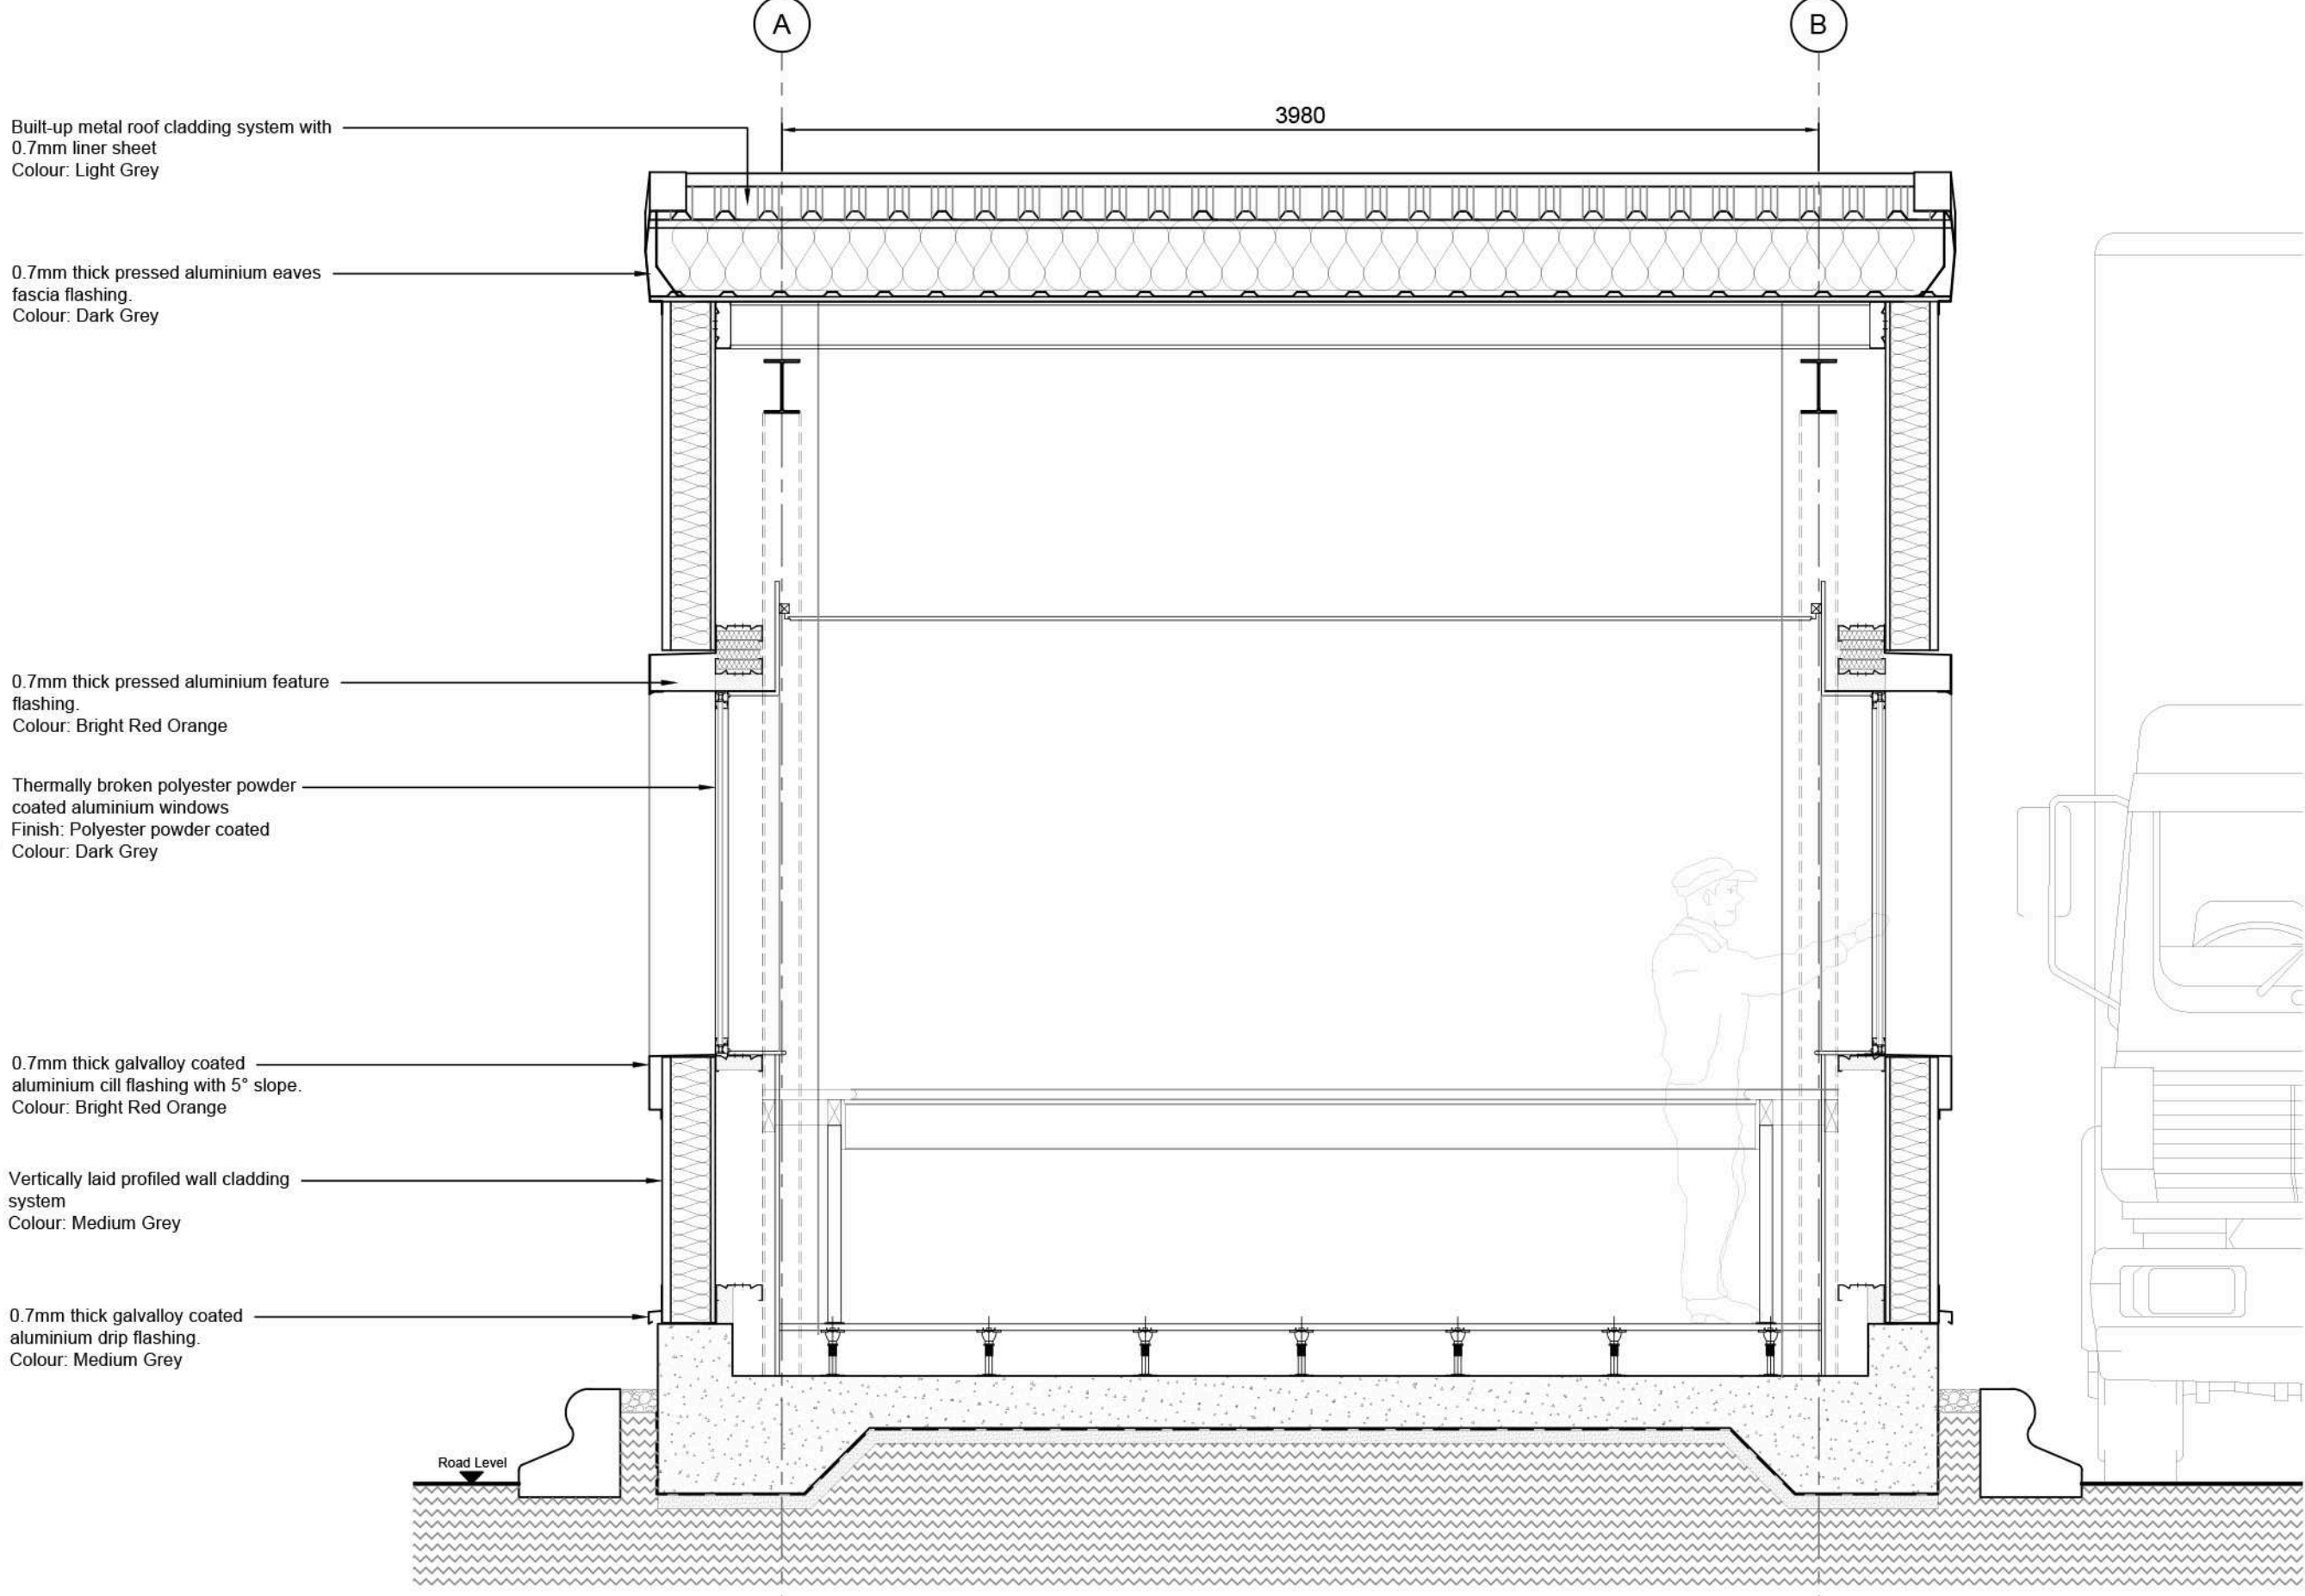

Gatehouse - Section A-A

Scale 1:25

External finishes

- 1 Built-up metal roof cladding system with 0.7mm liner sheet
Colour: Light Grey
- 2 Vertically laid profiled wall cladding system
Colour: Medium Grey
- 3 Thermally broken polyester powder coated aluminium door
Finish: Polyester powder coated
Colour: Dark Grey
- 4 Thermally broken polyester powder coated aluminium windows
Finish: Polyester powder coated
Colour: Dark Grey
- 5 Aluminium eaves fascia flashing.
Colour: Dark Grey
- 6 Feature flashing
Colour: Bright Red Orange (RAL 2008)

P1 Issued For Planning MS AD 15.12.22

rev amendments by ckd date

Deacon Business Park, Knowsley

Site - Proposed Gatehouse GA

Information Container LOD:

LOD 200



Newark Beacon, Catterall Way, Newark, Nottinghamshire NG24 2TN
t +44 (0)1636 653027 e info@umcarchitects.com

RIBA PoW Stage: 3 - Spatial Coordination

Document Suitability: S3

Drawn / Checked: MS / AD

Date: 20/10/2022

Scale: As Drawn@ A1

UMC Project Number: 21241

Document Reference: 21241 - UMC - XXXX - SI - DR - A 2000

Drawing no: P1

THIS DRAWING IS TO BE USED FOR THE STATED PURPOSE
ONLY AND SHOULD NOT BE USED FOR ANY OTHER

