



EXISTING REAR ELEVATION (NORTH)

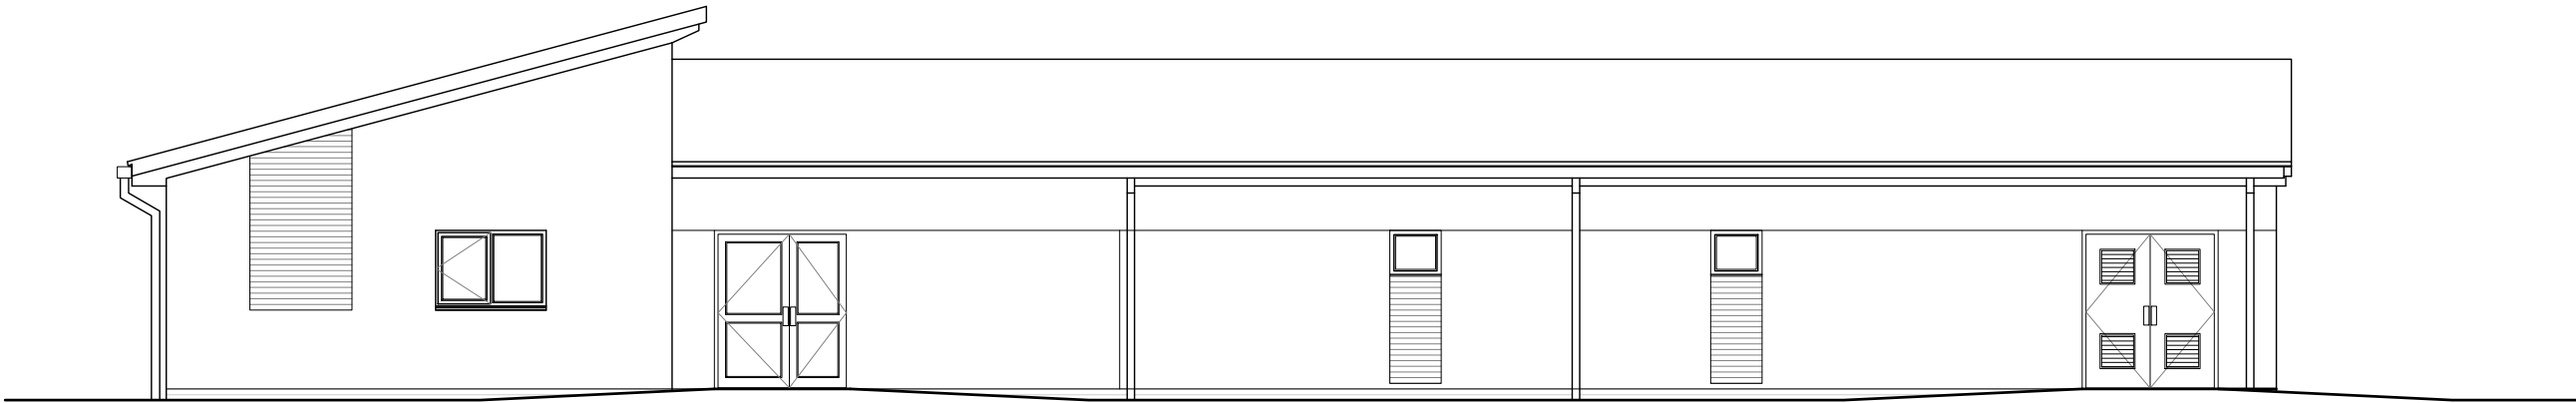

EXISTING FRONT ELEVATION (SOUTH)

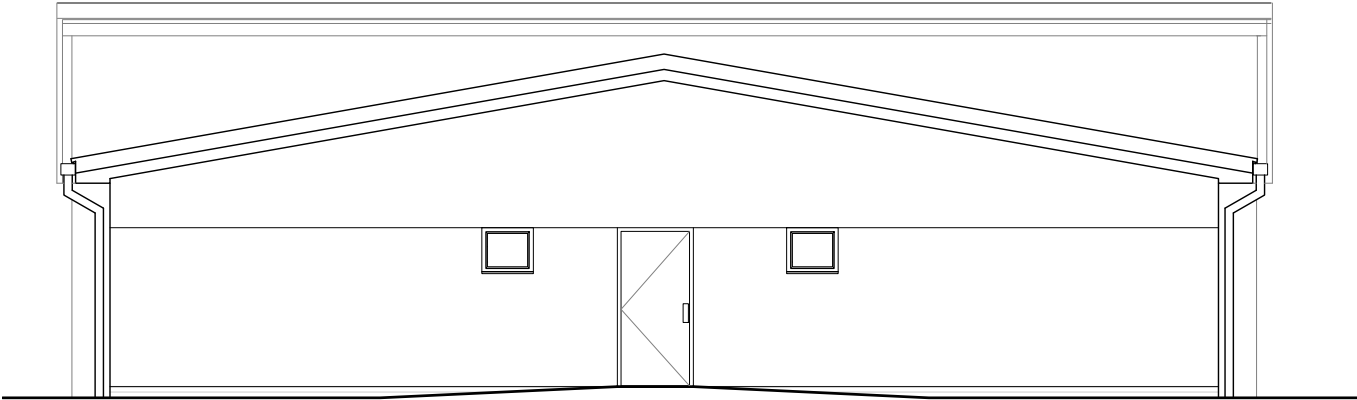


EXISTING SIDE ELEVATION (EAST)



EXISTING SIDE ELEVATION (WEST)

Existing Elevations

 

Rev	Amendments	Date
Project Title: Proposed Public Stands and Floodlight		
Client: AFC Knowsley CIC		
Site Address: AFC Knowsley, Lord Derby Pavilion, Knowsley		Postcode: L34 7HD
Drawing Sheet: Existing Building Elevations		
Drawing Status: Planning		
Proj No: 26-311	Dwg No: P-200	Scale: 1:100 @ A3
Designed By: TMK	Drawn By: RK	Checked By: MKWA
		Date of 1st Issue: 06.05.2026
Only figured dimensions are to be used. All dimensions to be checked on site prior to construction, order or manufacture of any element. In the event of any discrepancy, notify MKW Architecture Ltd immediately. This drawing remains the copyright of MKW Architecture Ltd and shall not be copied in whole or part without prior written consent of the Company Director.		
MKW Architecture Ltd Suite 51, Earl Business Centre, Dowry St, Oldham, OL8 2PF T: +44(0)1923292599 E: info@mkwarchitecture.com W: www.mkwarchitecture.com		