


SF19 - 1.8m Gate Detail

REVISIONS
Rev A | 18.05.26 | Scale bar added.

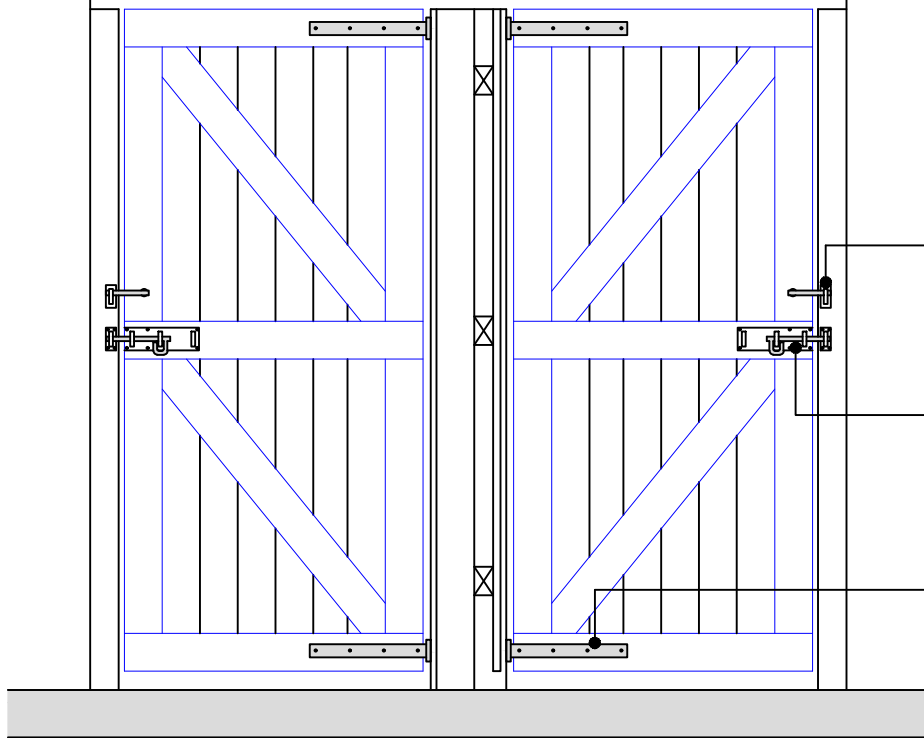


150mm Ring latch

Padbolt

300mm Gate hinge

Rear Elevation

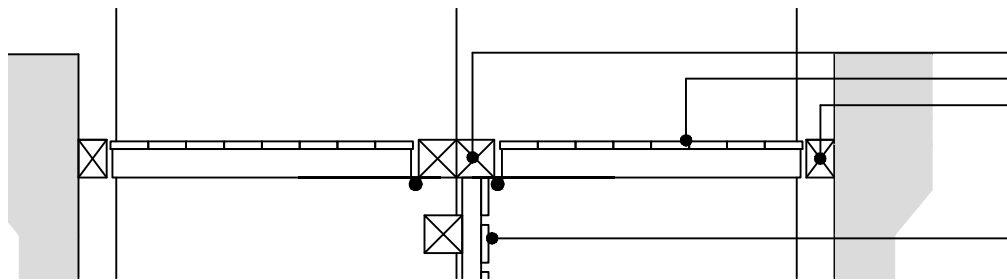


100 x 100 post

Timber gate

100 x 75 post bolted to wall

Screen Fence SF01

Plan

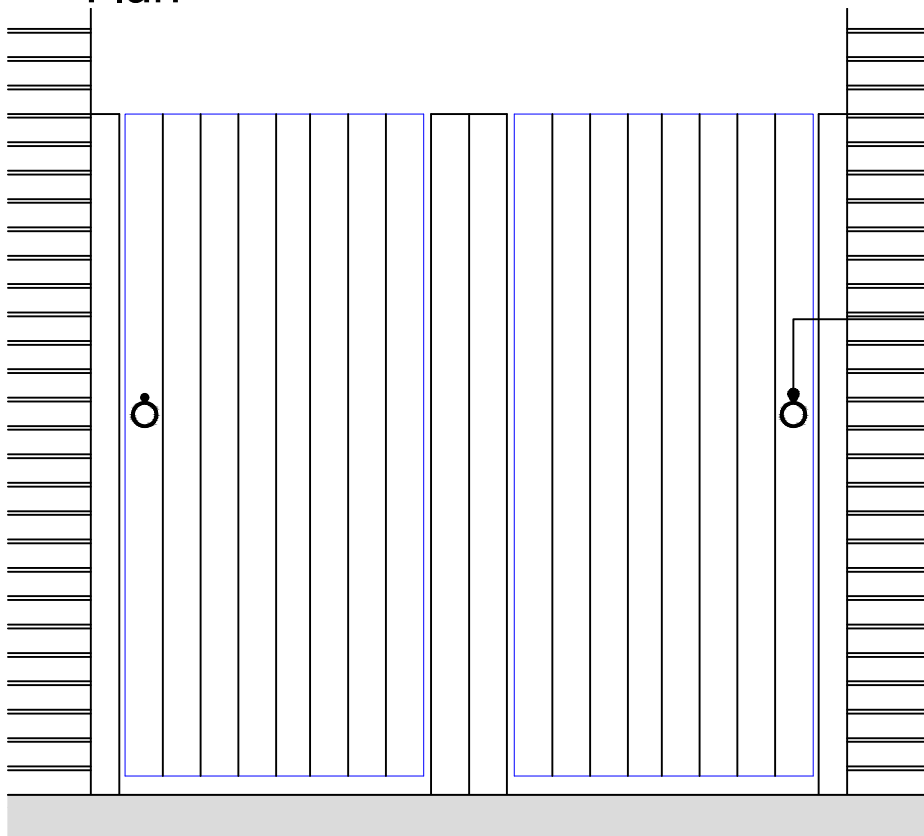

150mm Ring latch

Front Elevation

Taylor Wimpey

Title:
Regional Standard Details

1.8m High Personnel Gate

Dwg No: **SF 19 . A**

Scale: 1 : 20 @ A4 Date: 23/10/12

Dwn By: TWNW Chk By:

Taylor Wimpey North West
Taylor Woodrow House, The Beacons, Warrington Road,
Brierton, Warrington, Cheshire WA3 5XU
Tel 01925 849 500 Fax 01925 849 501
www.taylorwimpey.com