




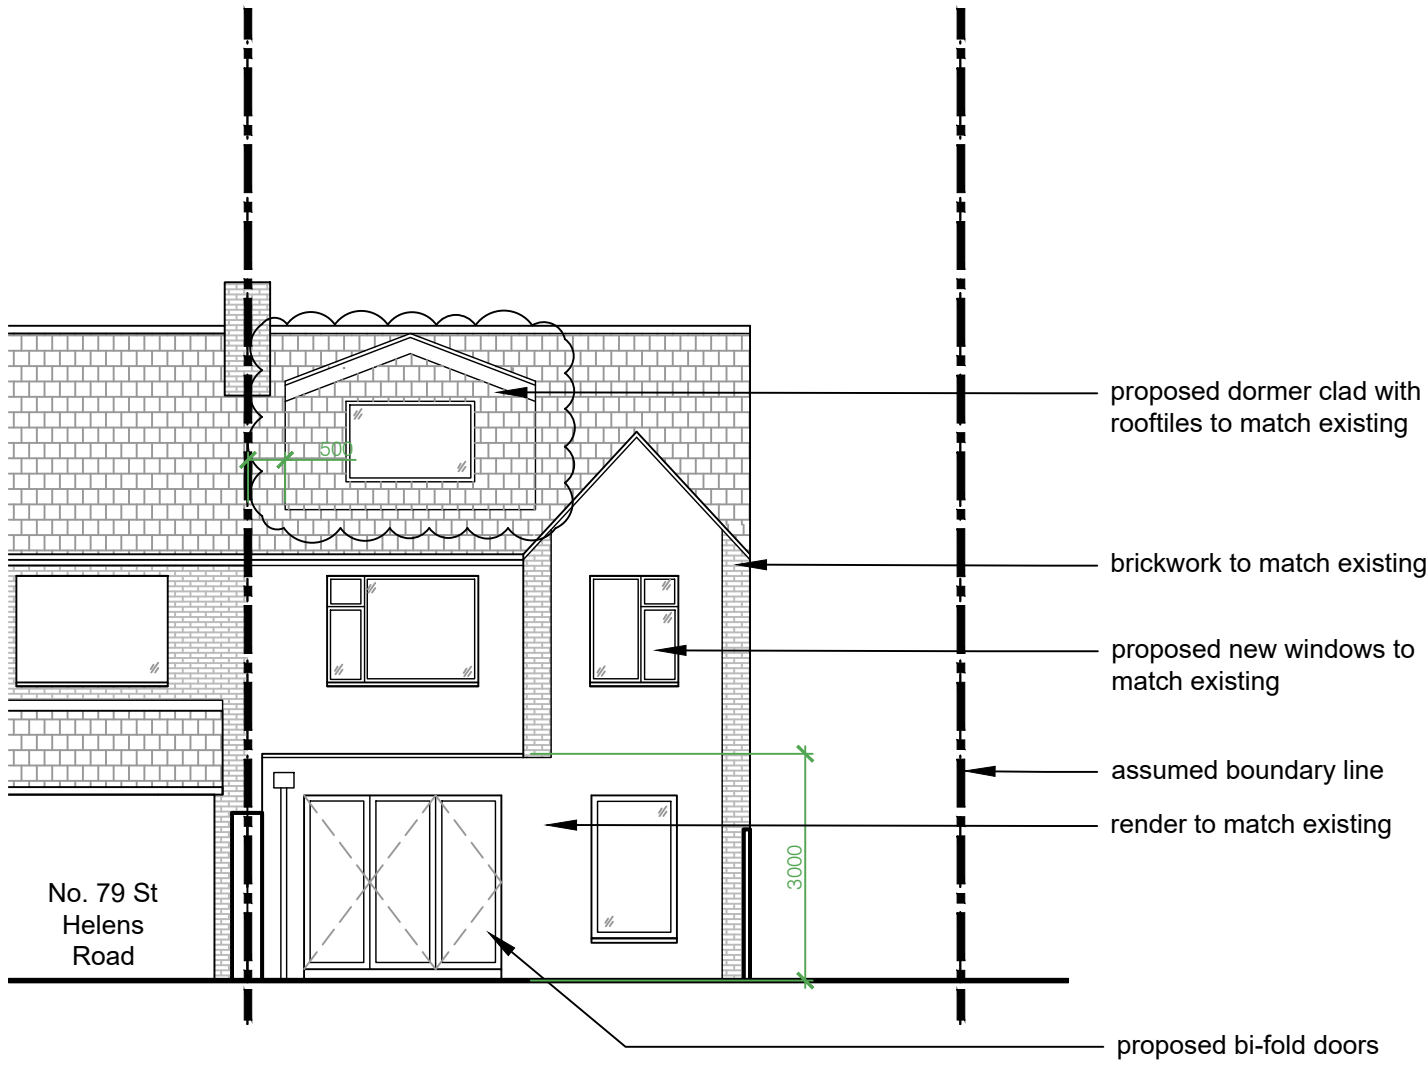


01 Proposed Rear Elevation  
PL-01

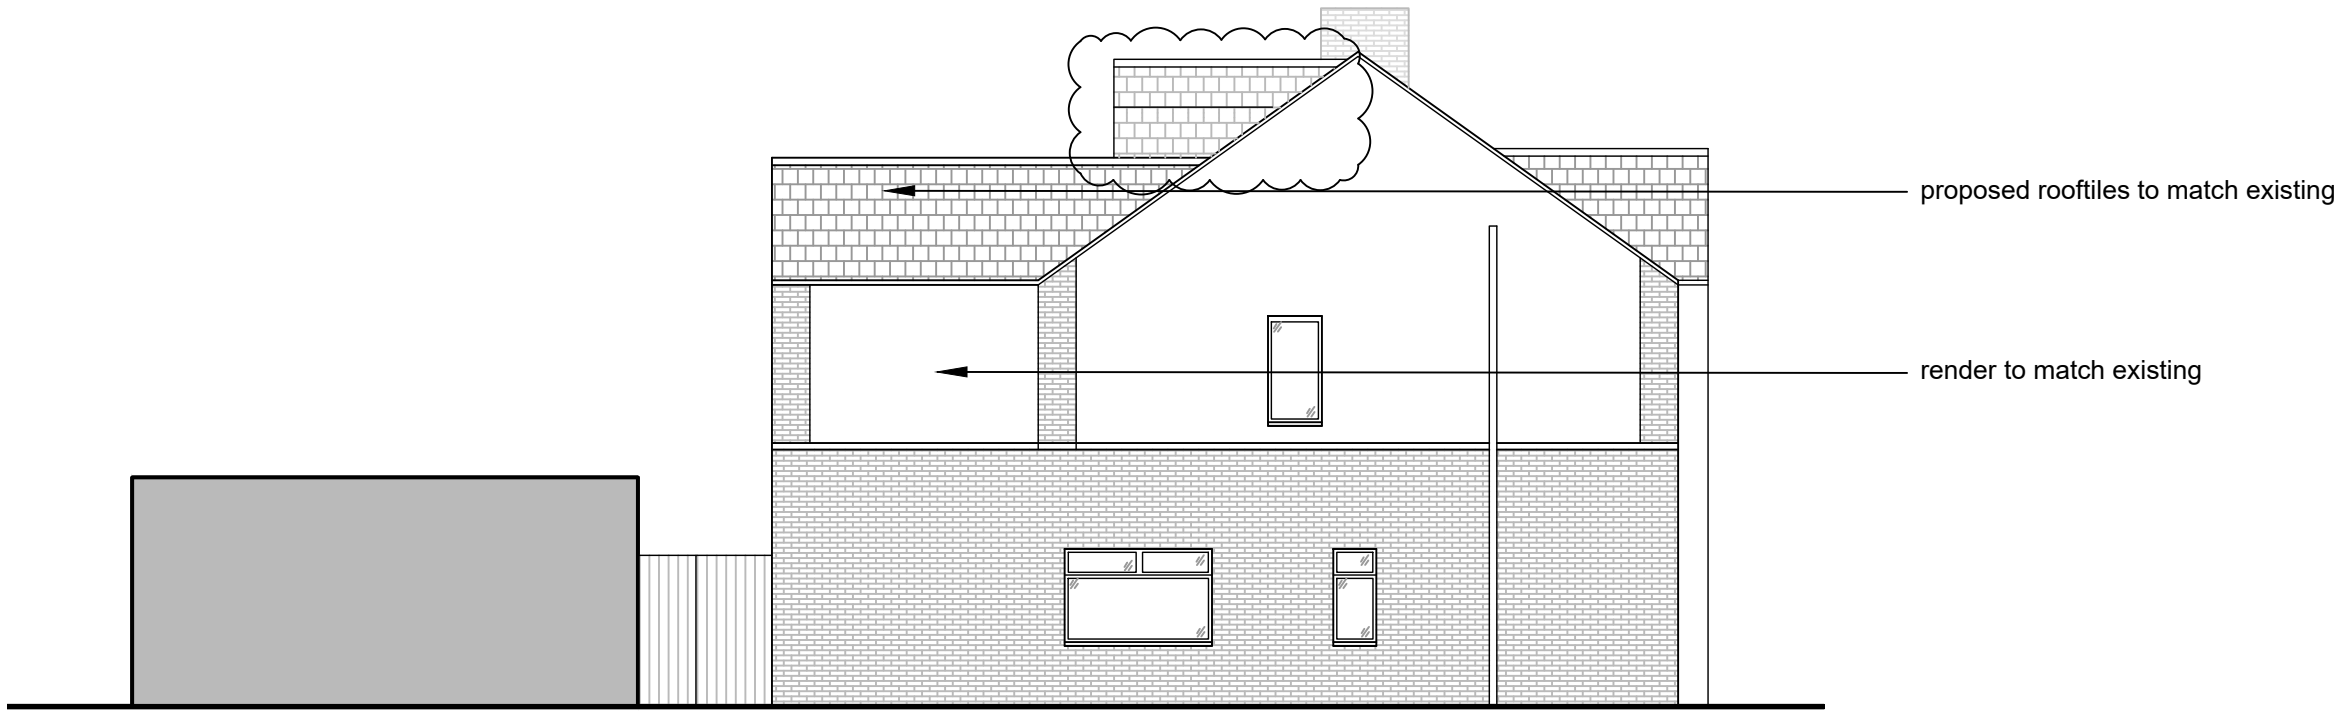


02 Proposed Side Elevation  
PL-01

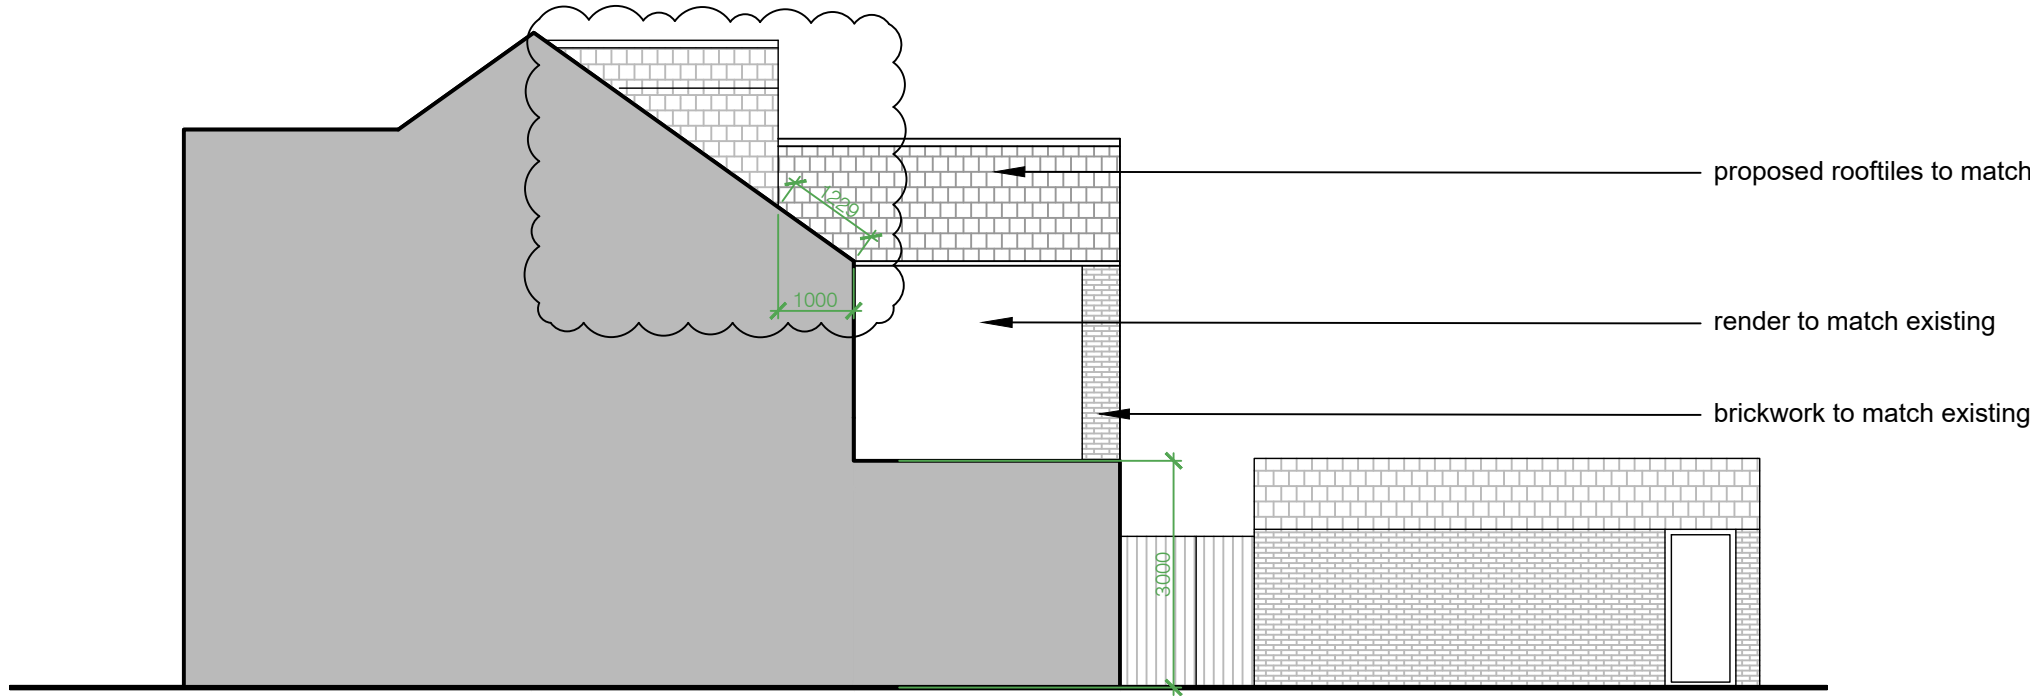


03 Proposed Side Elevation/Section  
PL-01

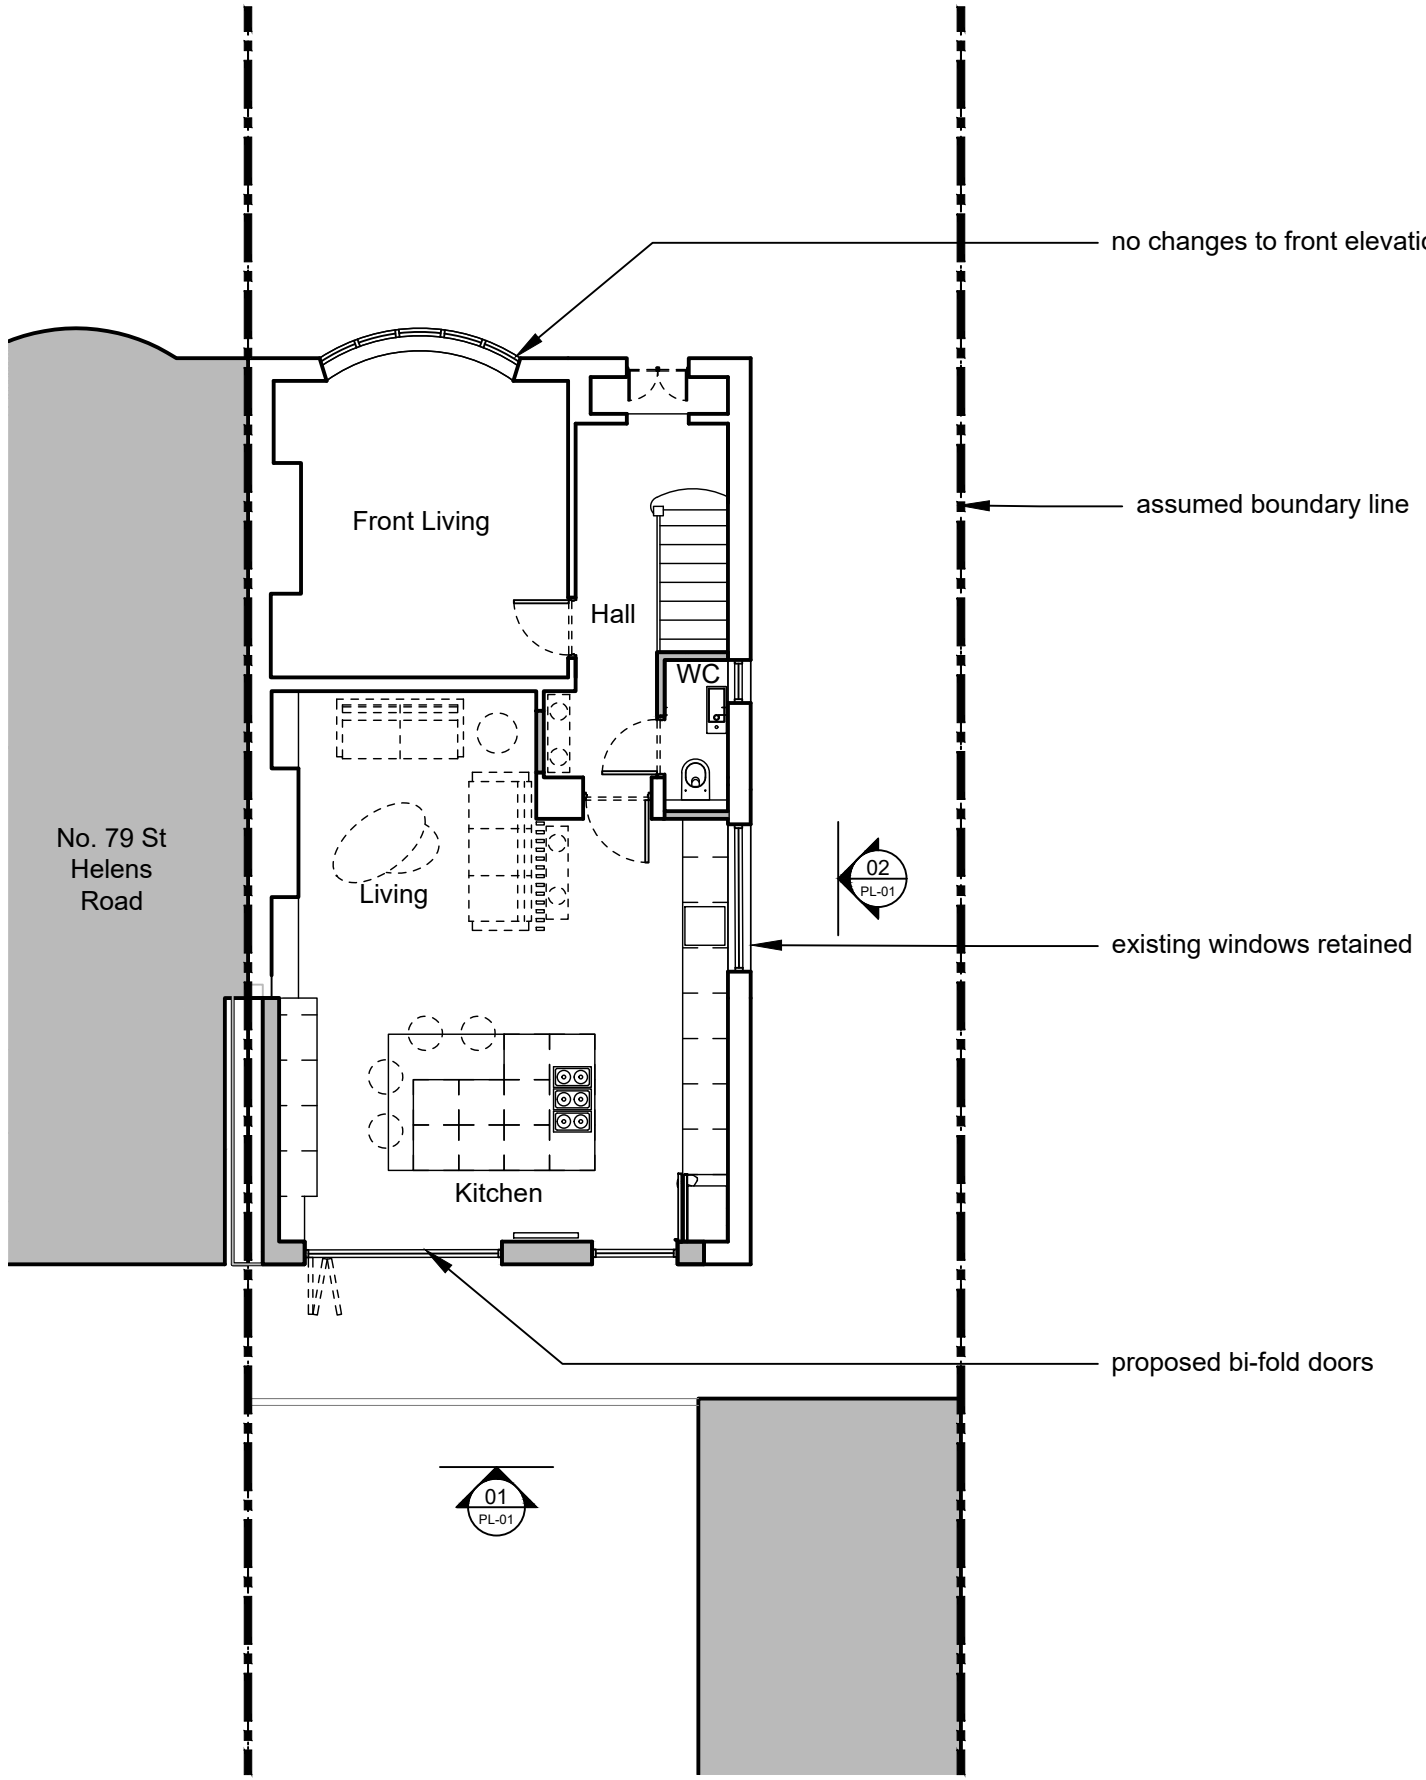


04 Proposed Ground Floor Plan  
PL-01

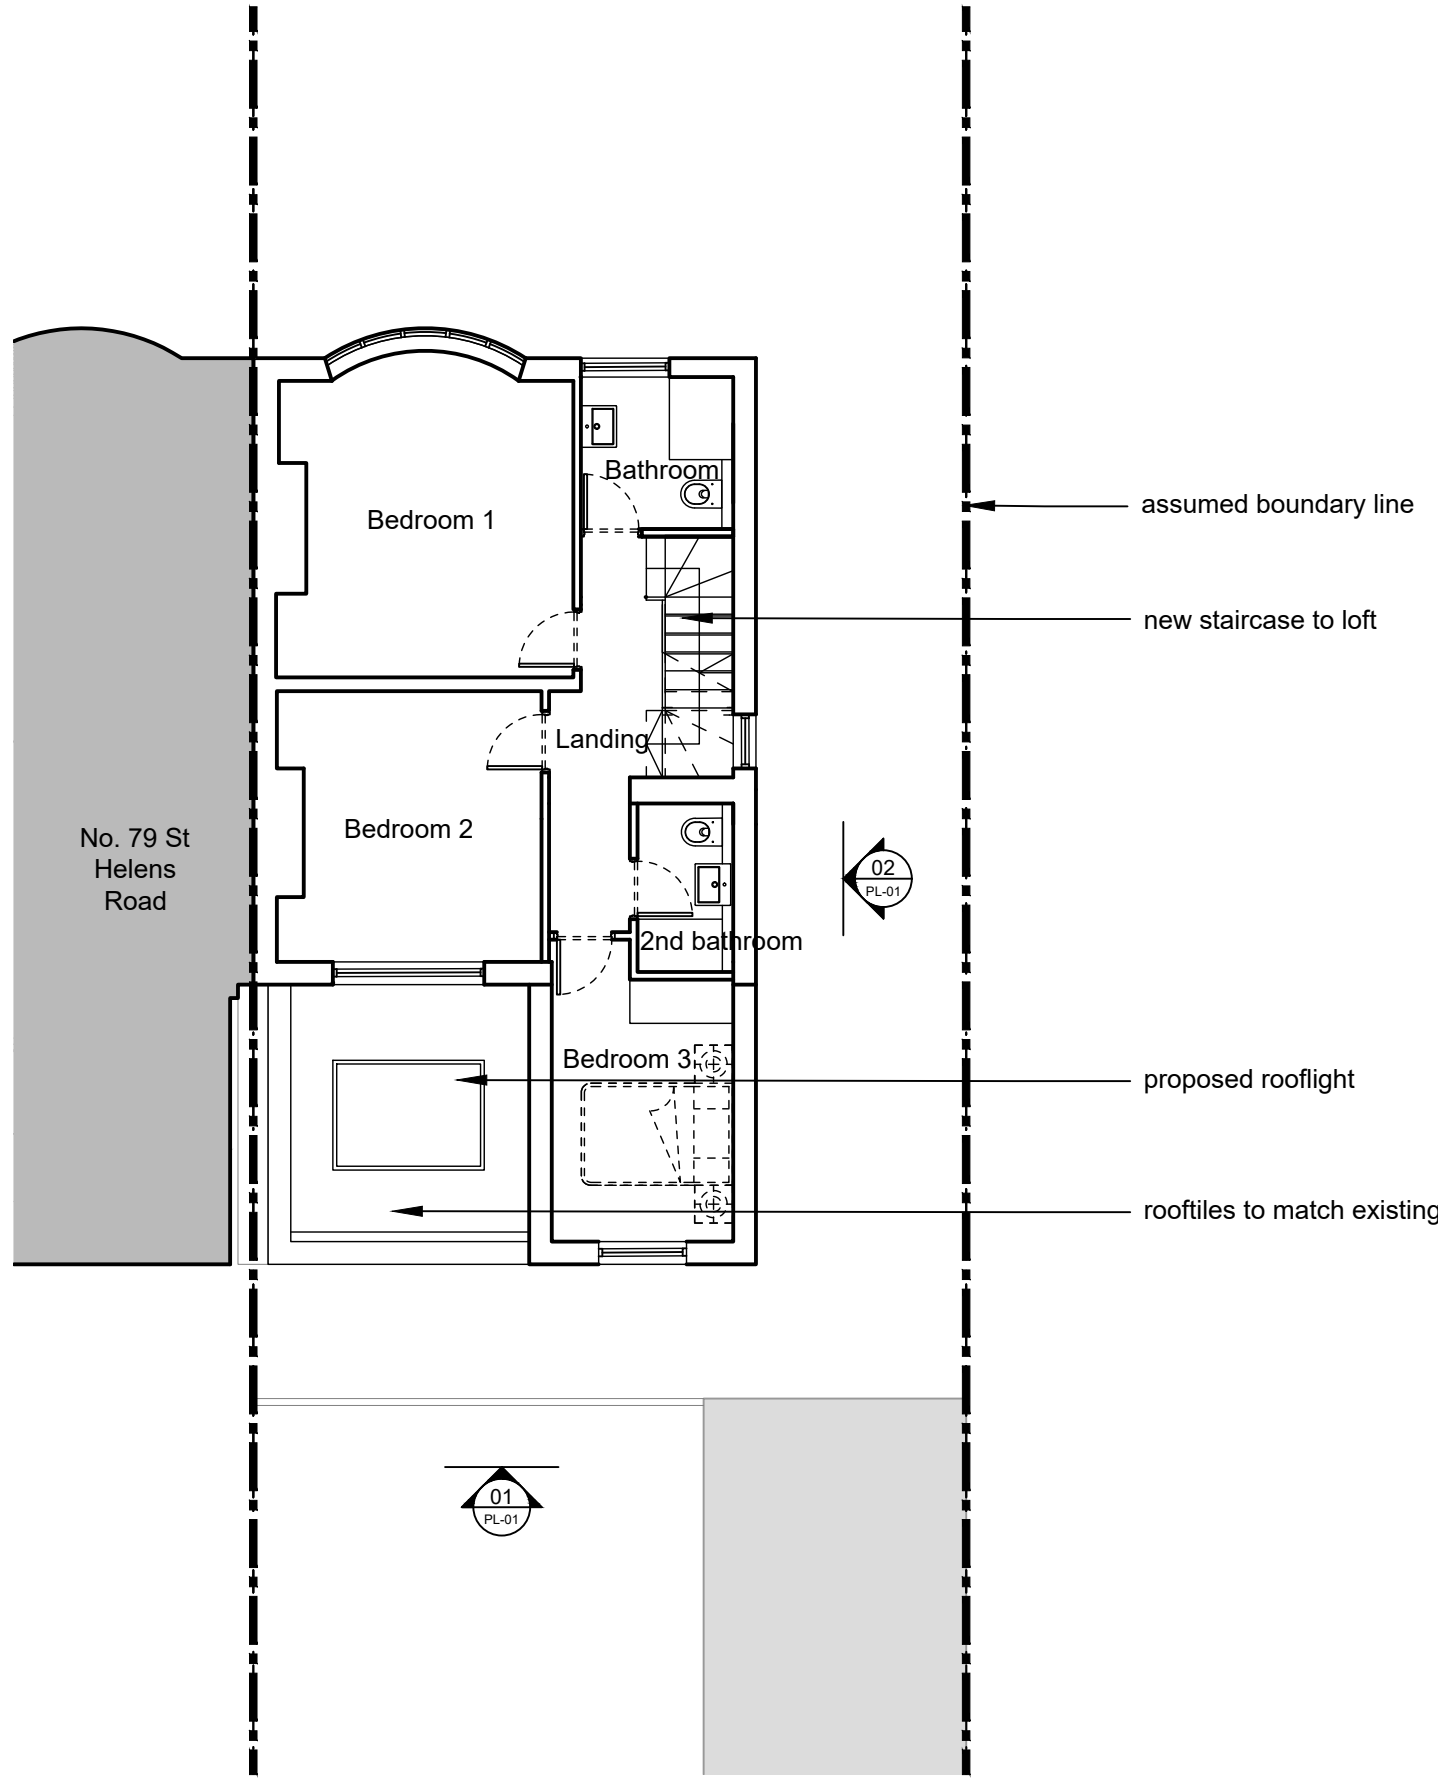

05 Proposed First Floor Plan  
PL-01

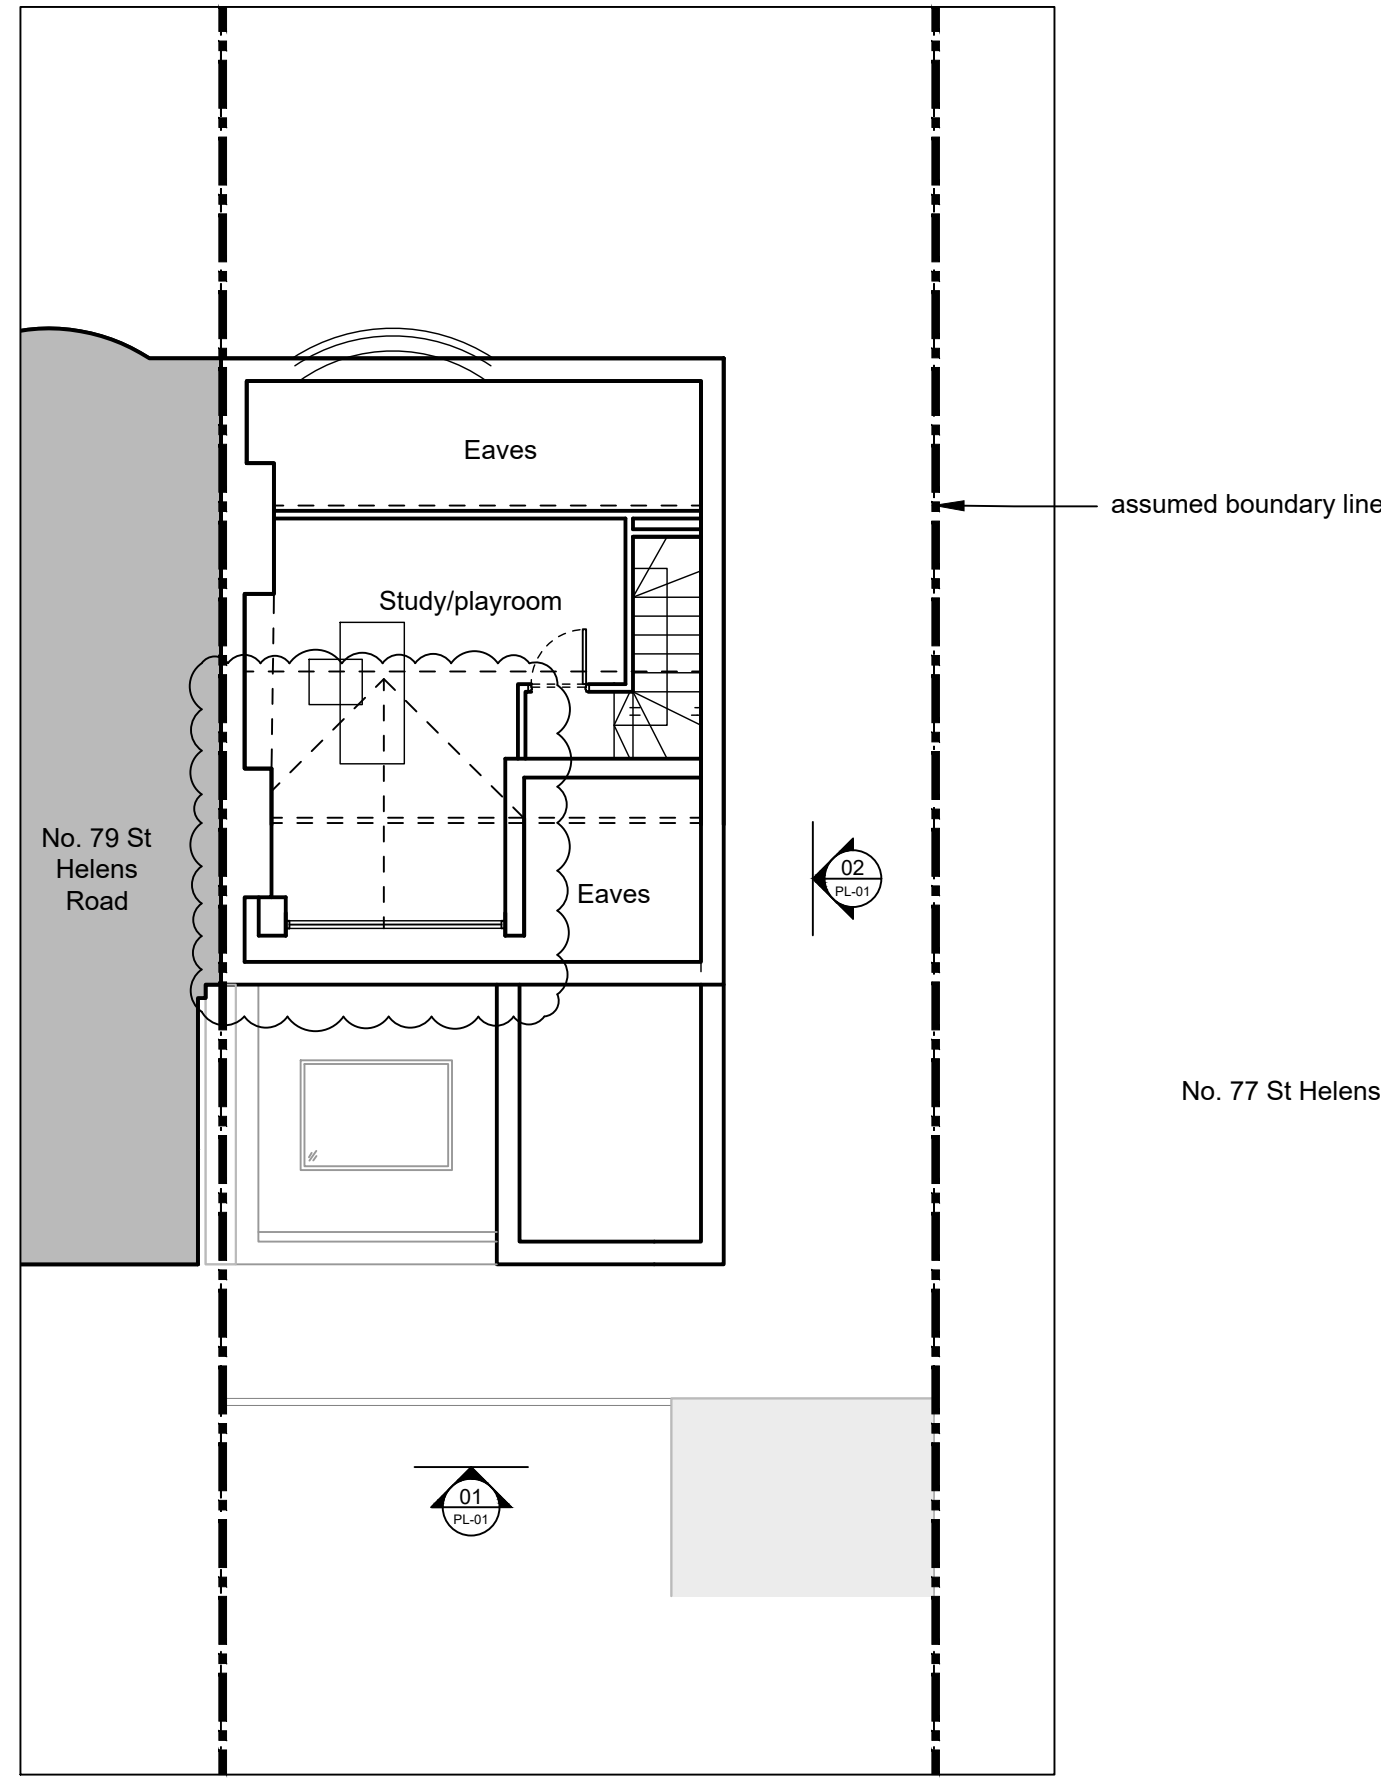


06 Proposed Loft Plan  
PL-01

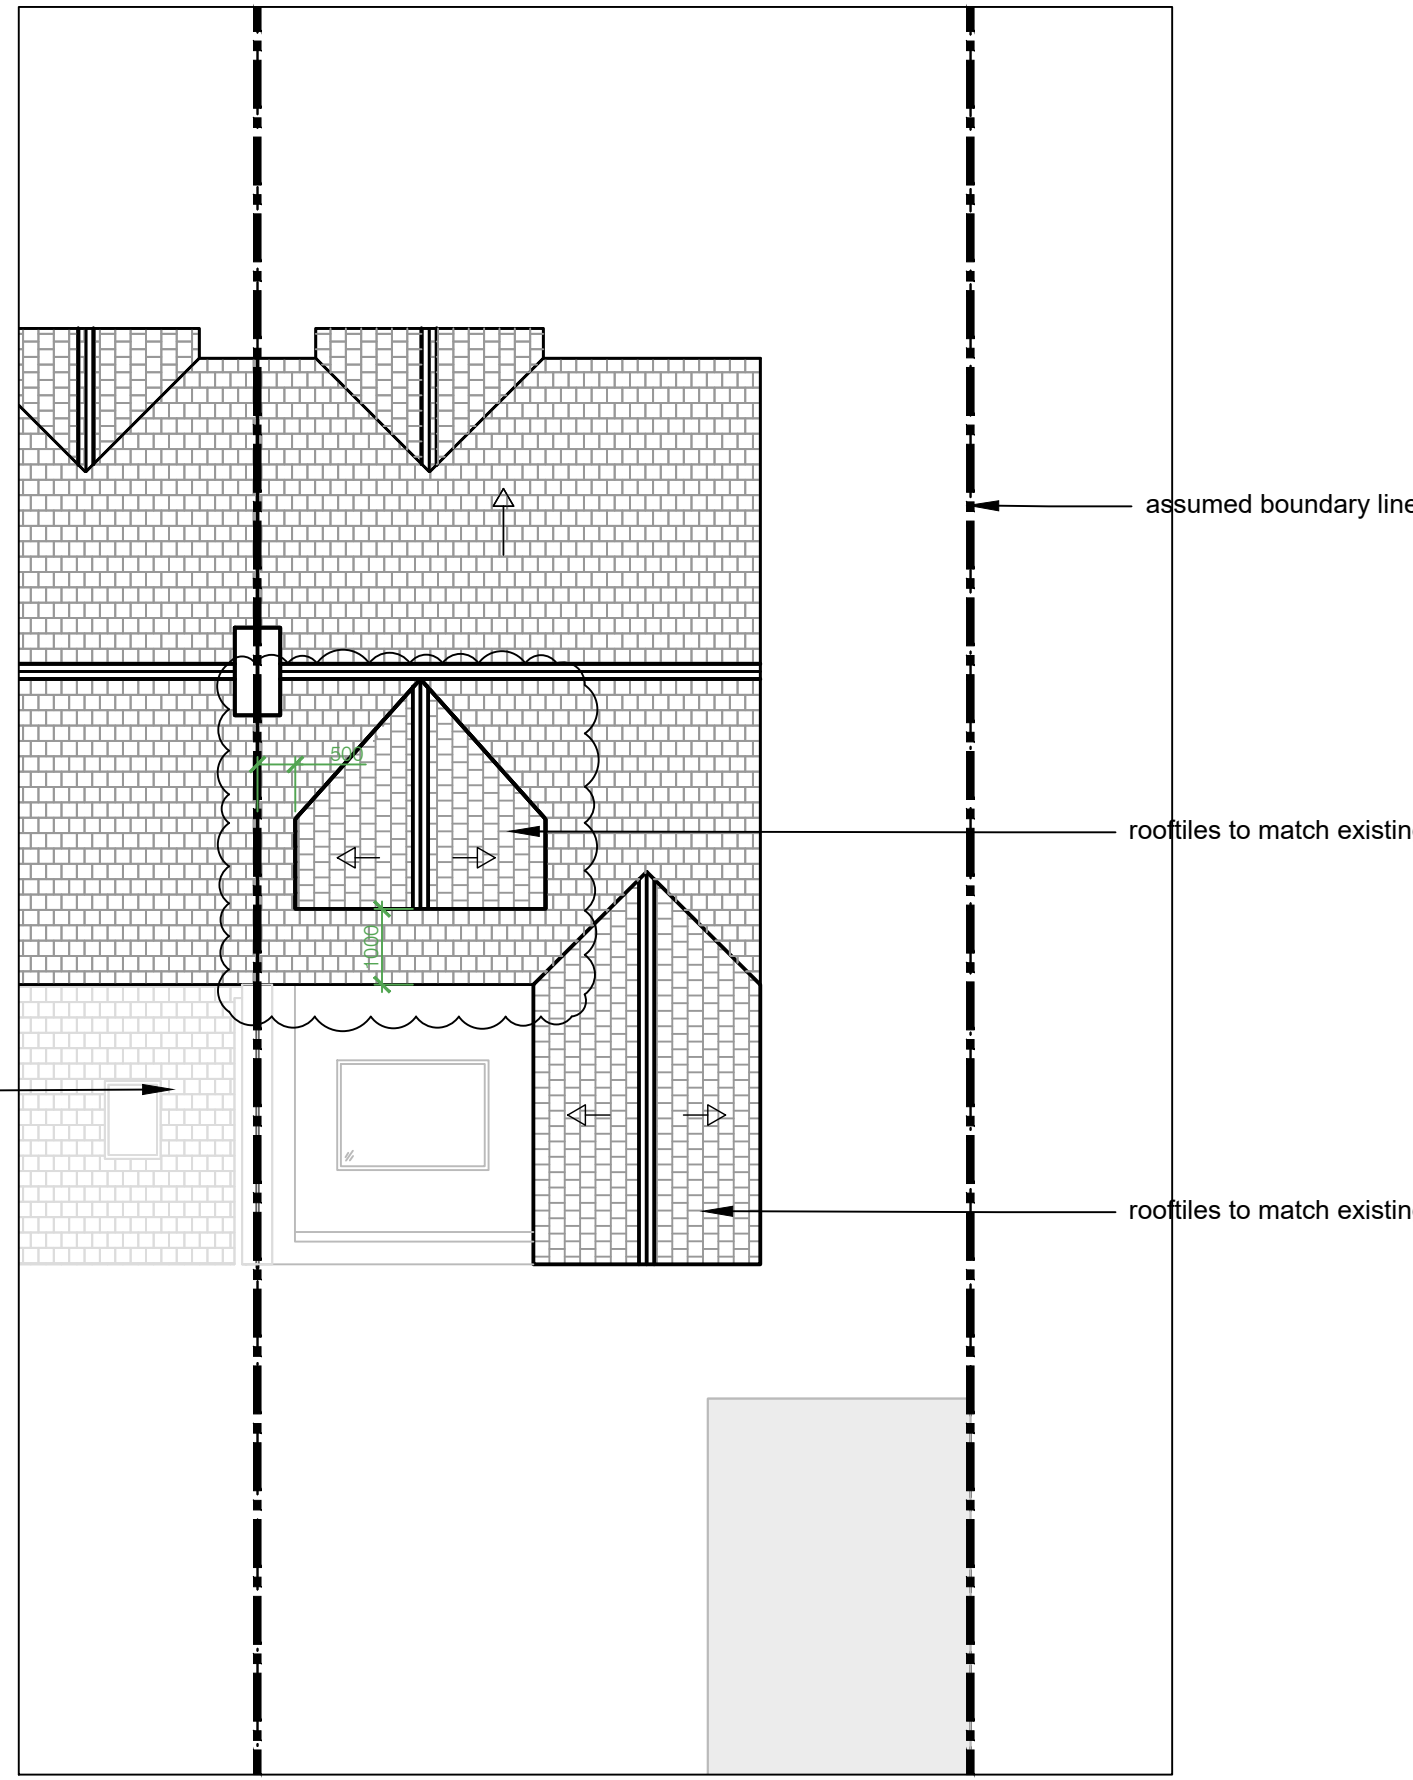

07 Proposed Roof Plan  
PL-01

Notes

- Drawing used for the status indicated only
- All dimensions and setting out shall be checked and confirmed and any discrepancies to be reported to the Architect prior to commencement of any work
- All work and materials to be in accordance with current statutory legislation, relevant codes of practice and British Standards
- Drawing to be read in accordance with relevant consultants and sub-contractors drawings and specifications

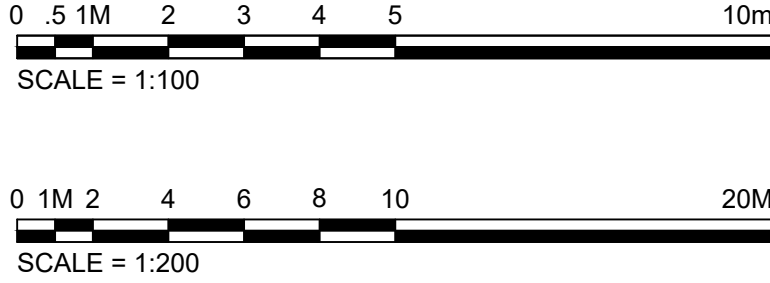

Site Boundary:

- Site boundary assumed and indicated as shown based on interpretation of topographical survey.
- Should exact clarification of boundary be required then a third party boundary professional must be appointed

| Revision | Comment            | Date       |
|----------|--------------------|------------|
| -        | Issued to planning | 20.02.2025 |
| A        | Issued to Planning | 11.03.2025 |
| B        | Issued to Planning | 11.04.2025 |

Project  
**77 St Helens Road,  
Prescot,  
Liverpool,  
L34 6HP**

Title  
**Proposed Floor Plans & Elevations**

Client  
**Private Client**

Drawing Status  
**Planning**

Project No.  
**Helens**

Scale  
**1:100 / 1:200**

Sheet  
**A1 / A3**

Date  
**Feb 25**

Drawing No.  
**PL-01**

Rev  
**B**