


DWG NO: 000
BLOCK/SITE PLAN
AREA 36m x 36m
SCALE: 1:200 on A4
CENTRE COORDINATES: 346770 , 390884

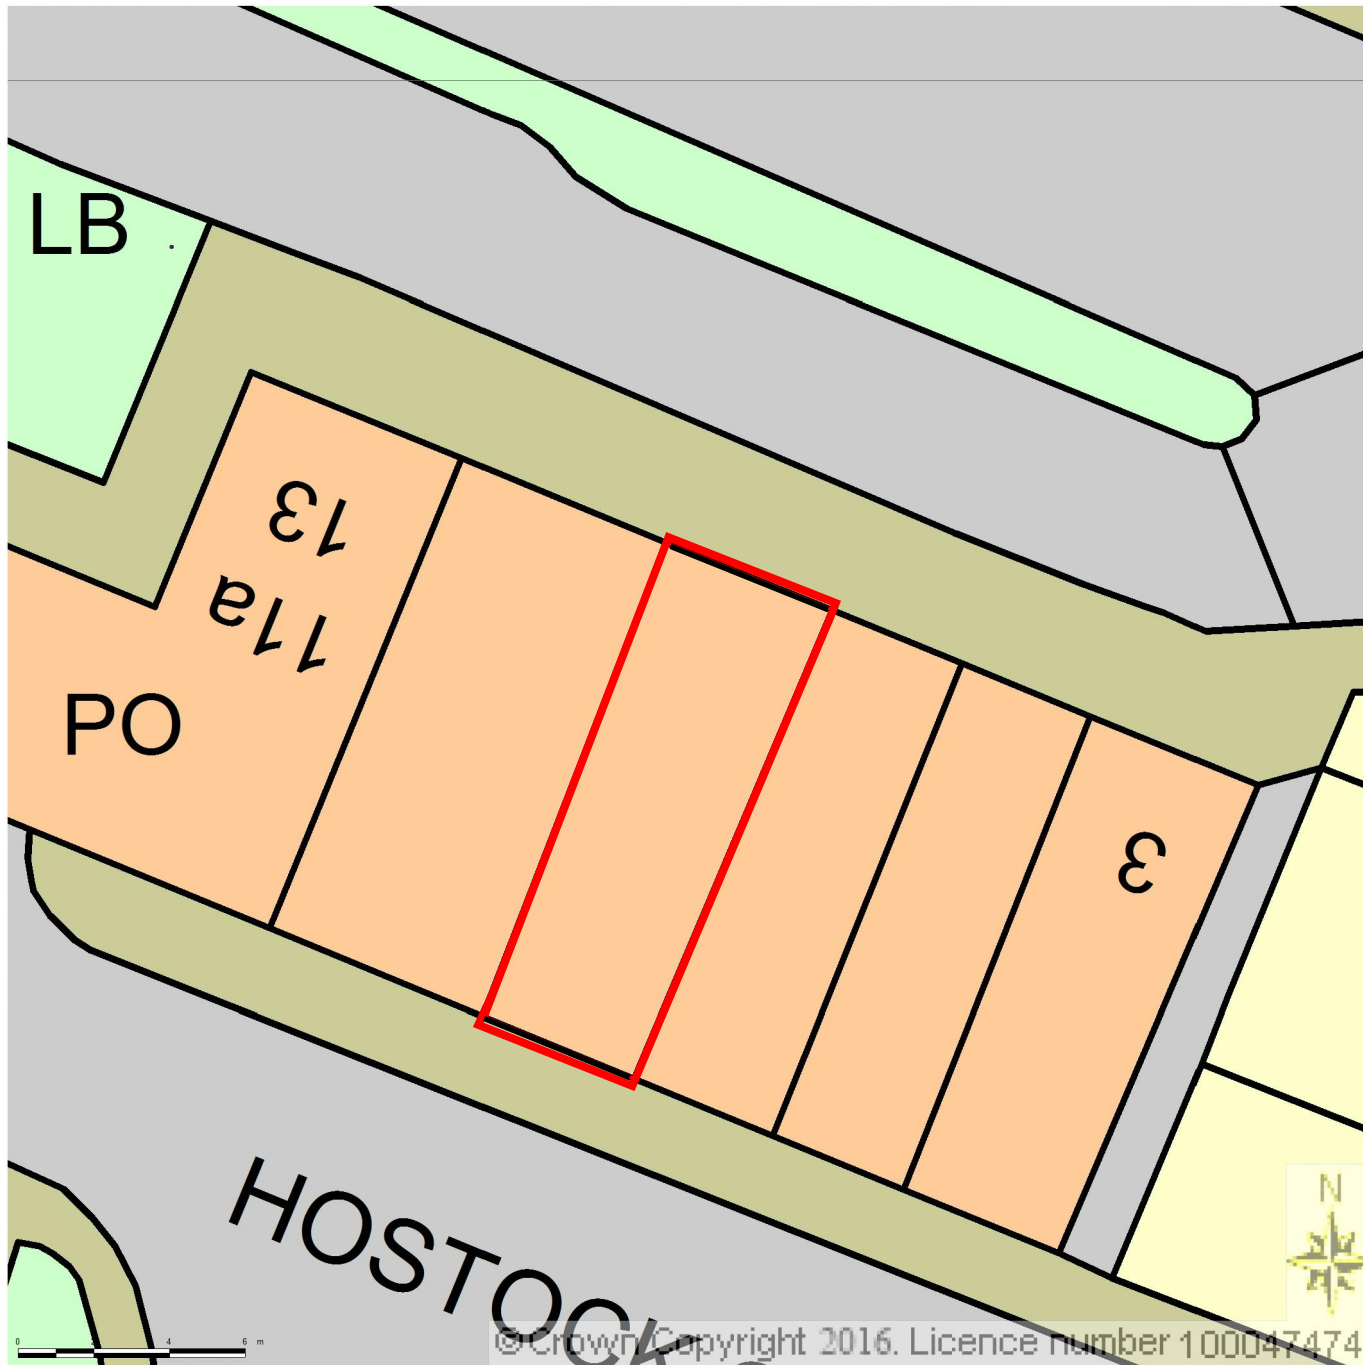

Supplied by Streetwise Maps Ltd
www.streetwise.net
Licence No: 100047474
20:23:20 13/03/2016