
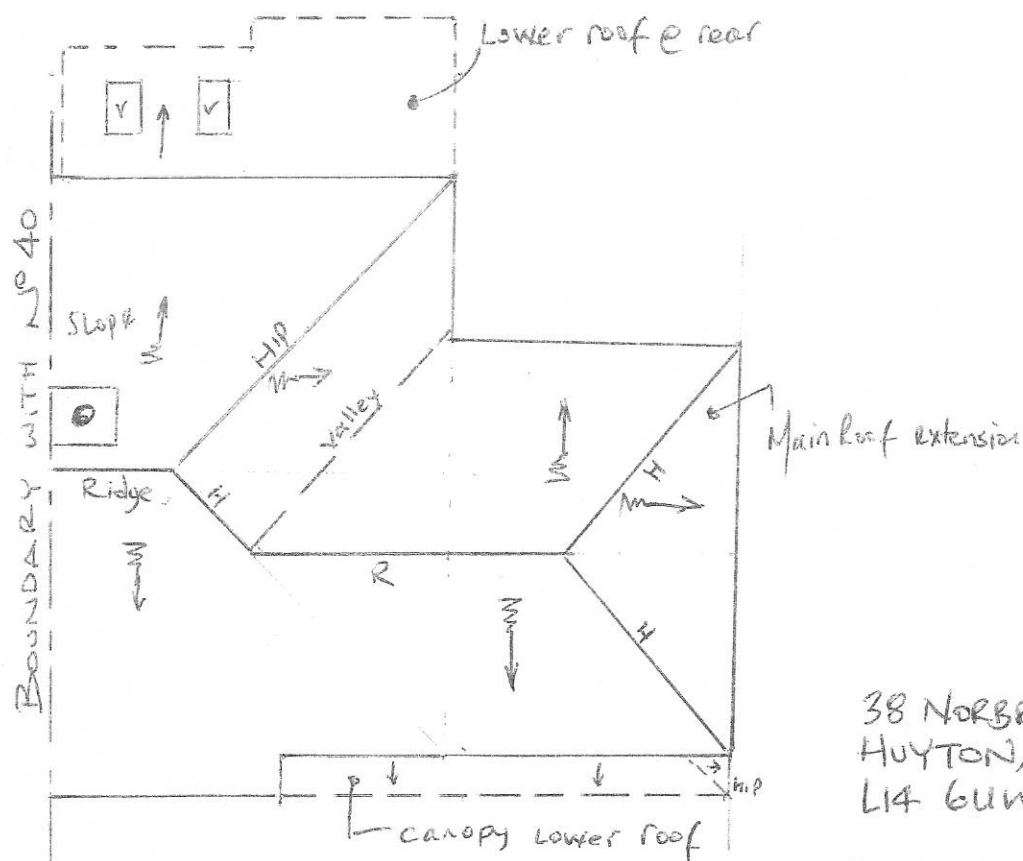


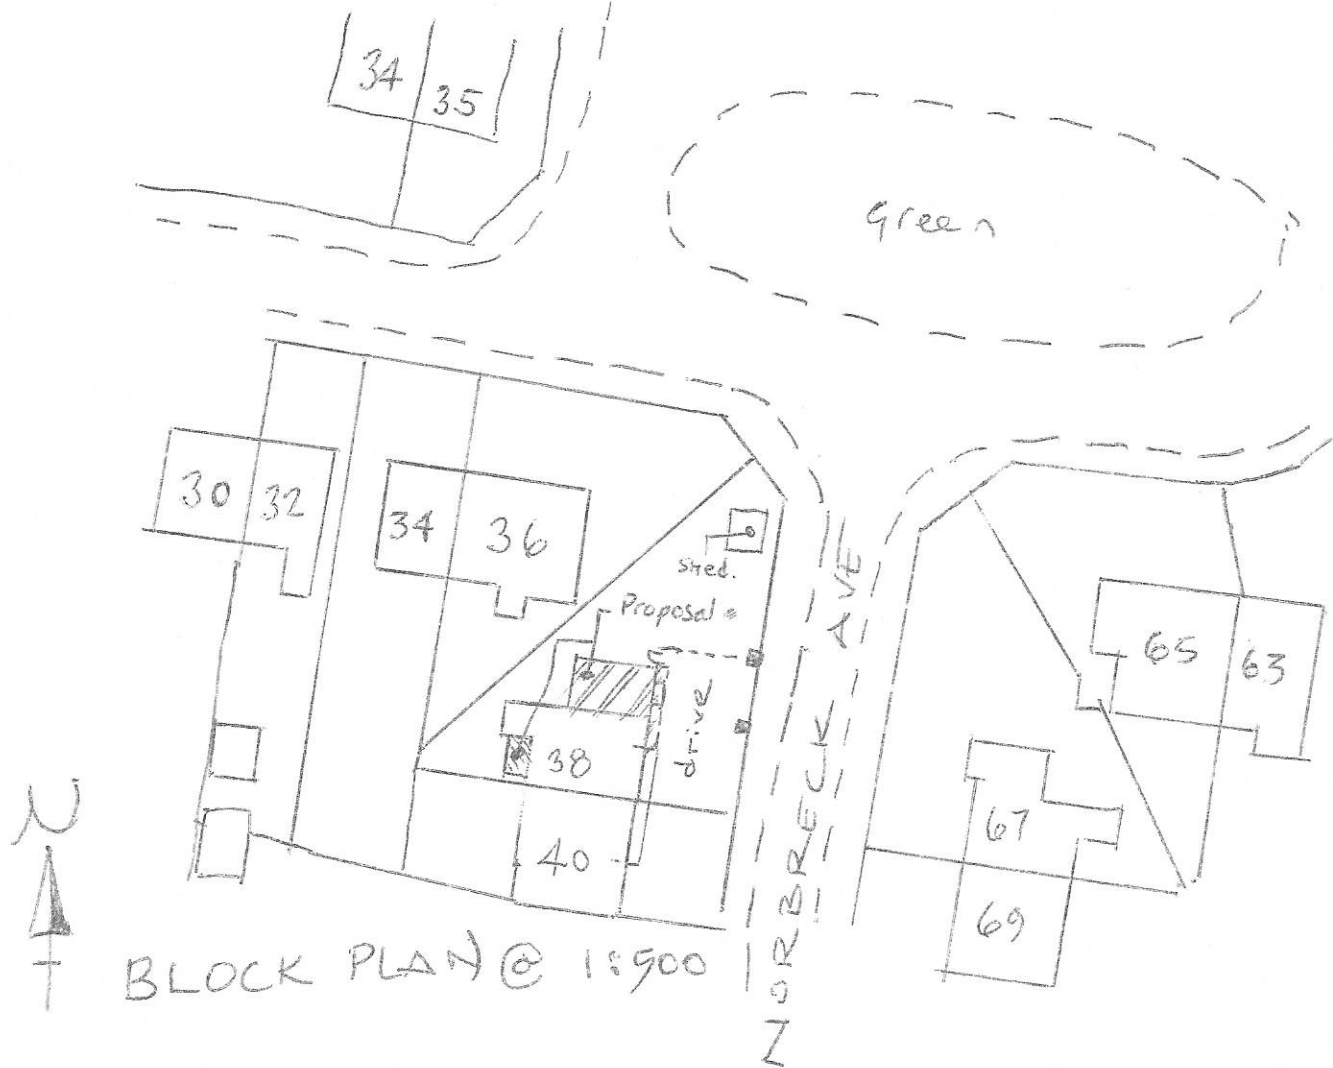

ROOF PLAN @ 1:100
(PROPOSED)

38 NORBRECK AVENUE
HUYTON, LIVERPOOL
L14 6UW

DRG NO Z021/NGLT/02
JUNE 2021
SCALE 1:500 & 1:100