




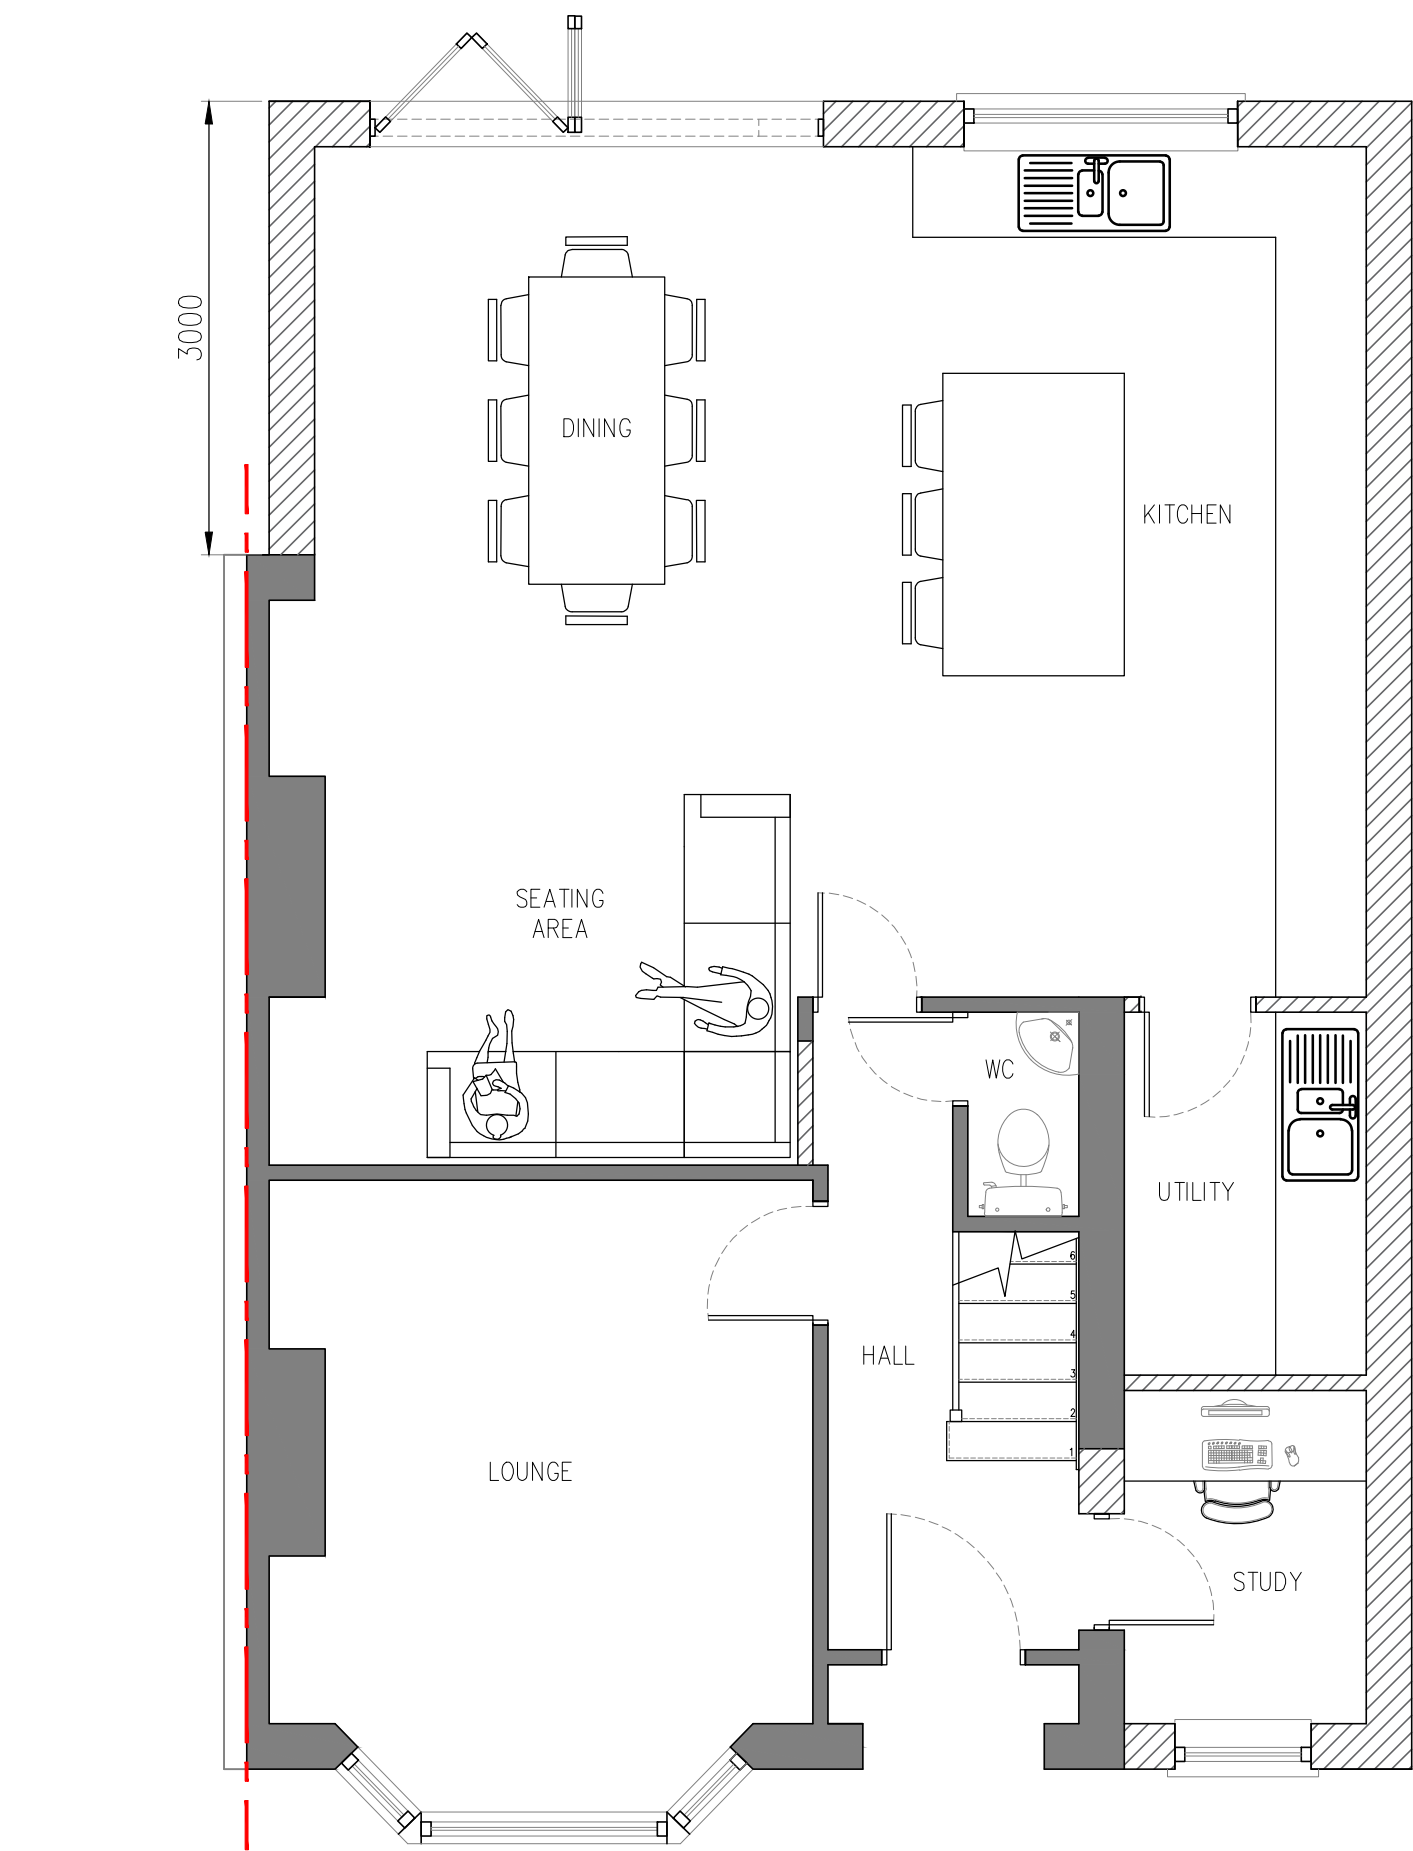


PROPOSED GROUND FLOOR | SCALE 1:50

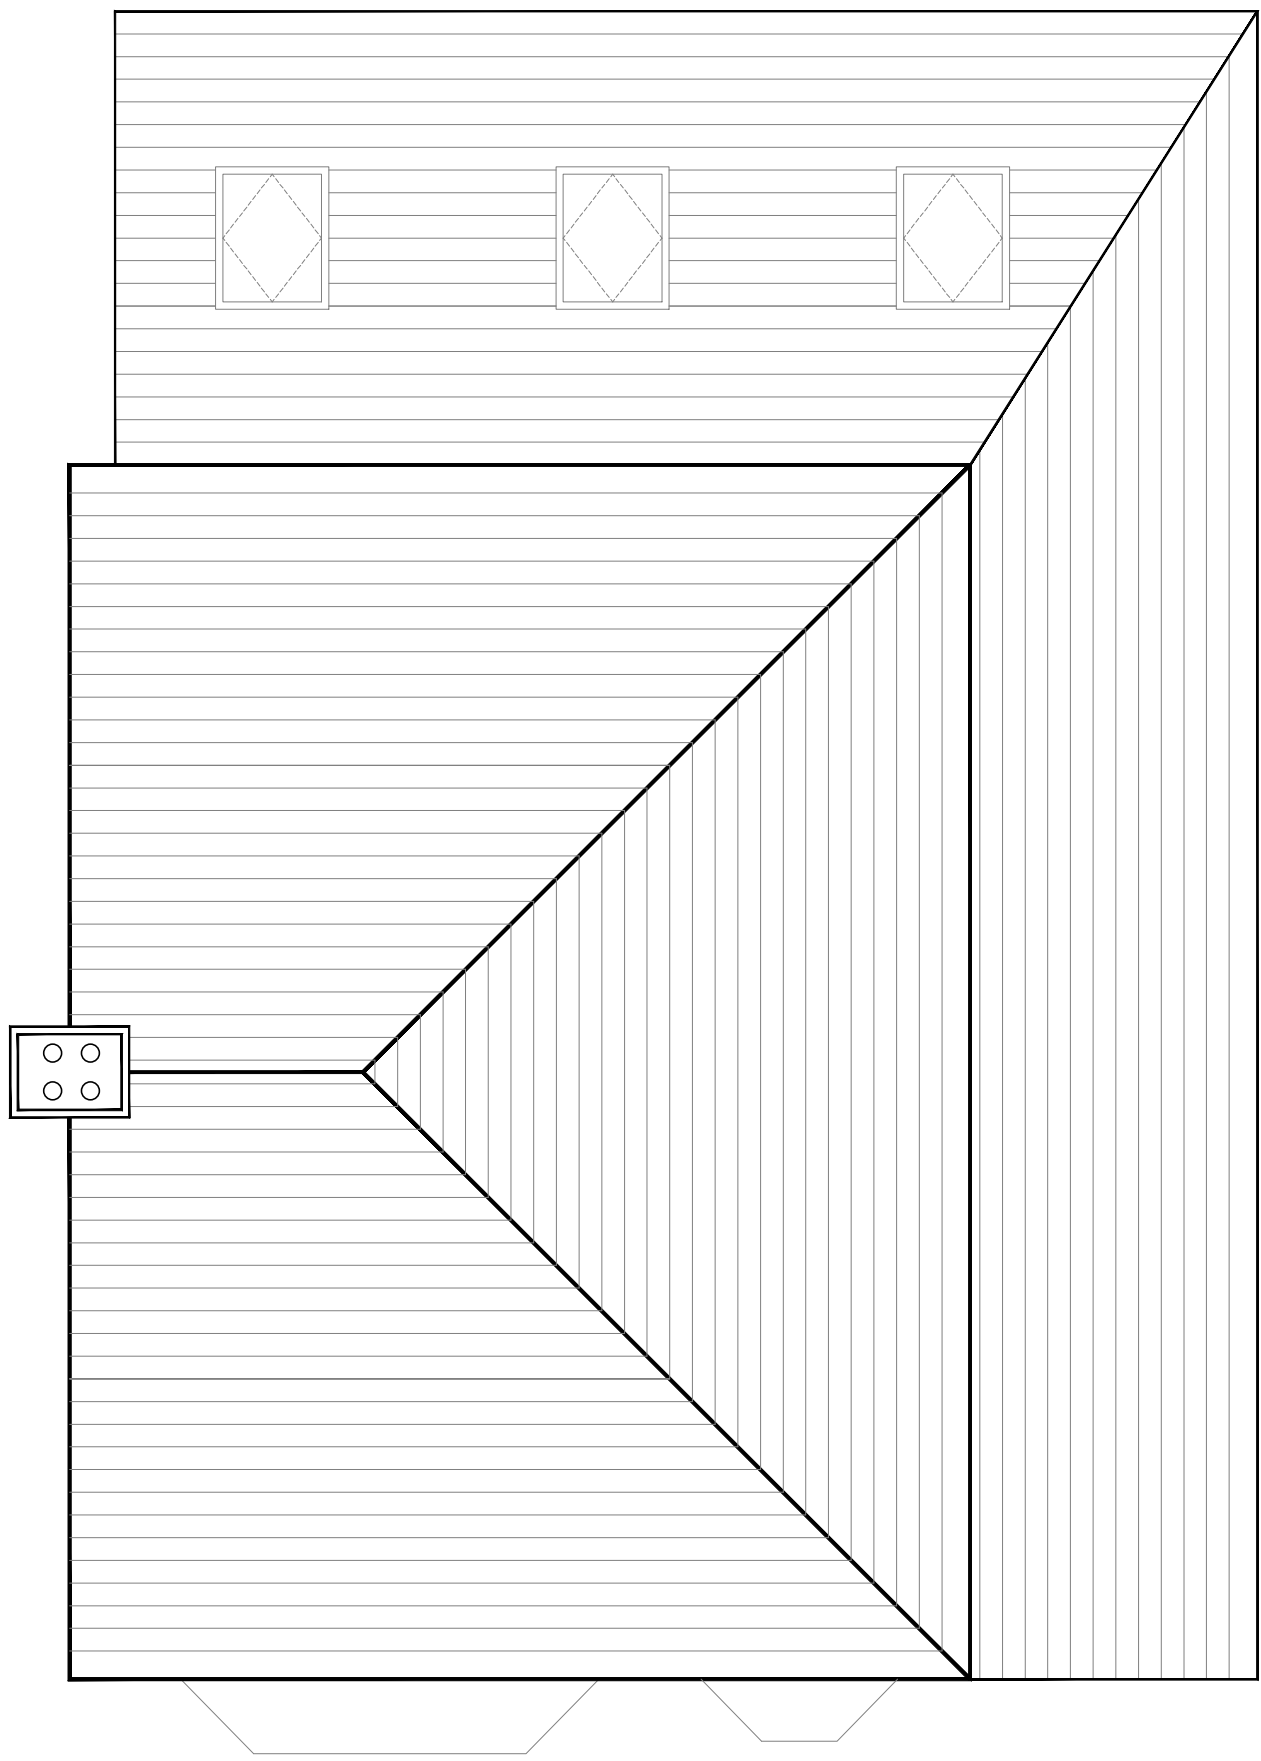


PROPOSED ROOF PLAN | SCALE 1:50

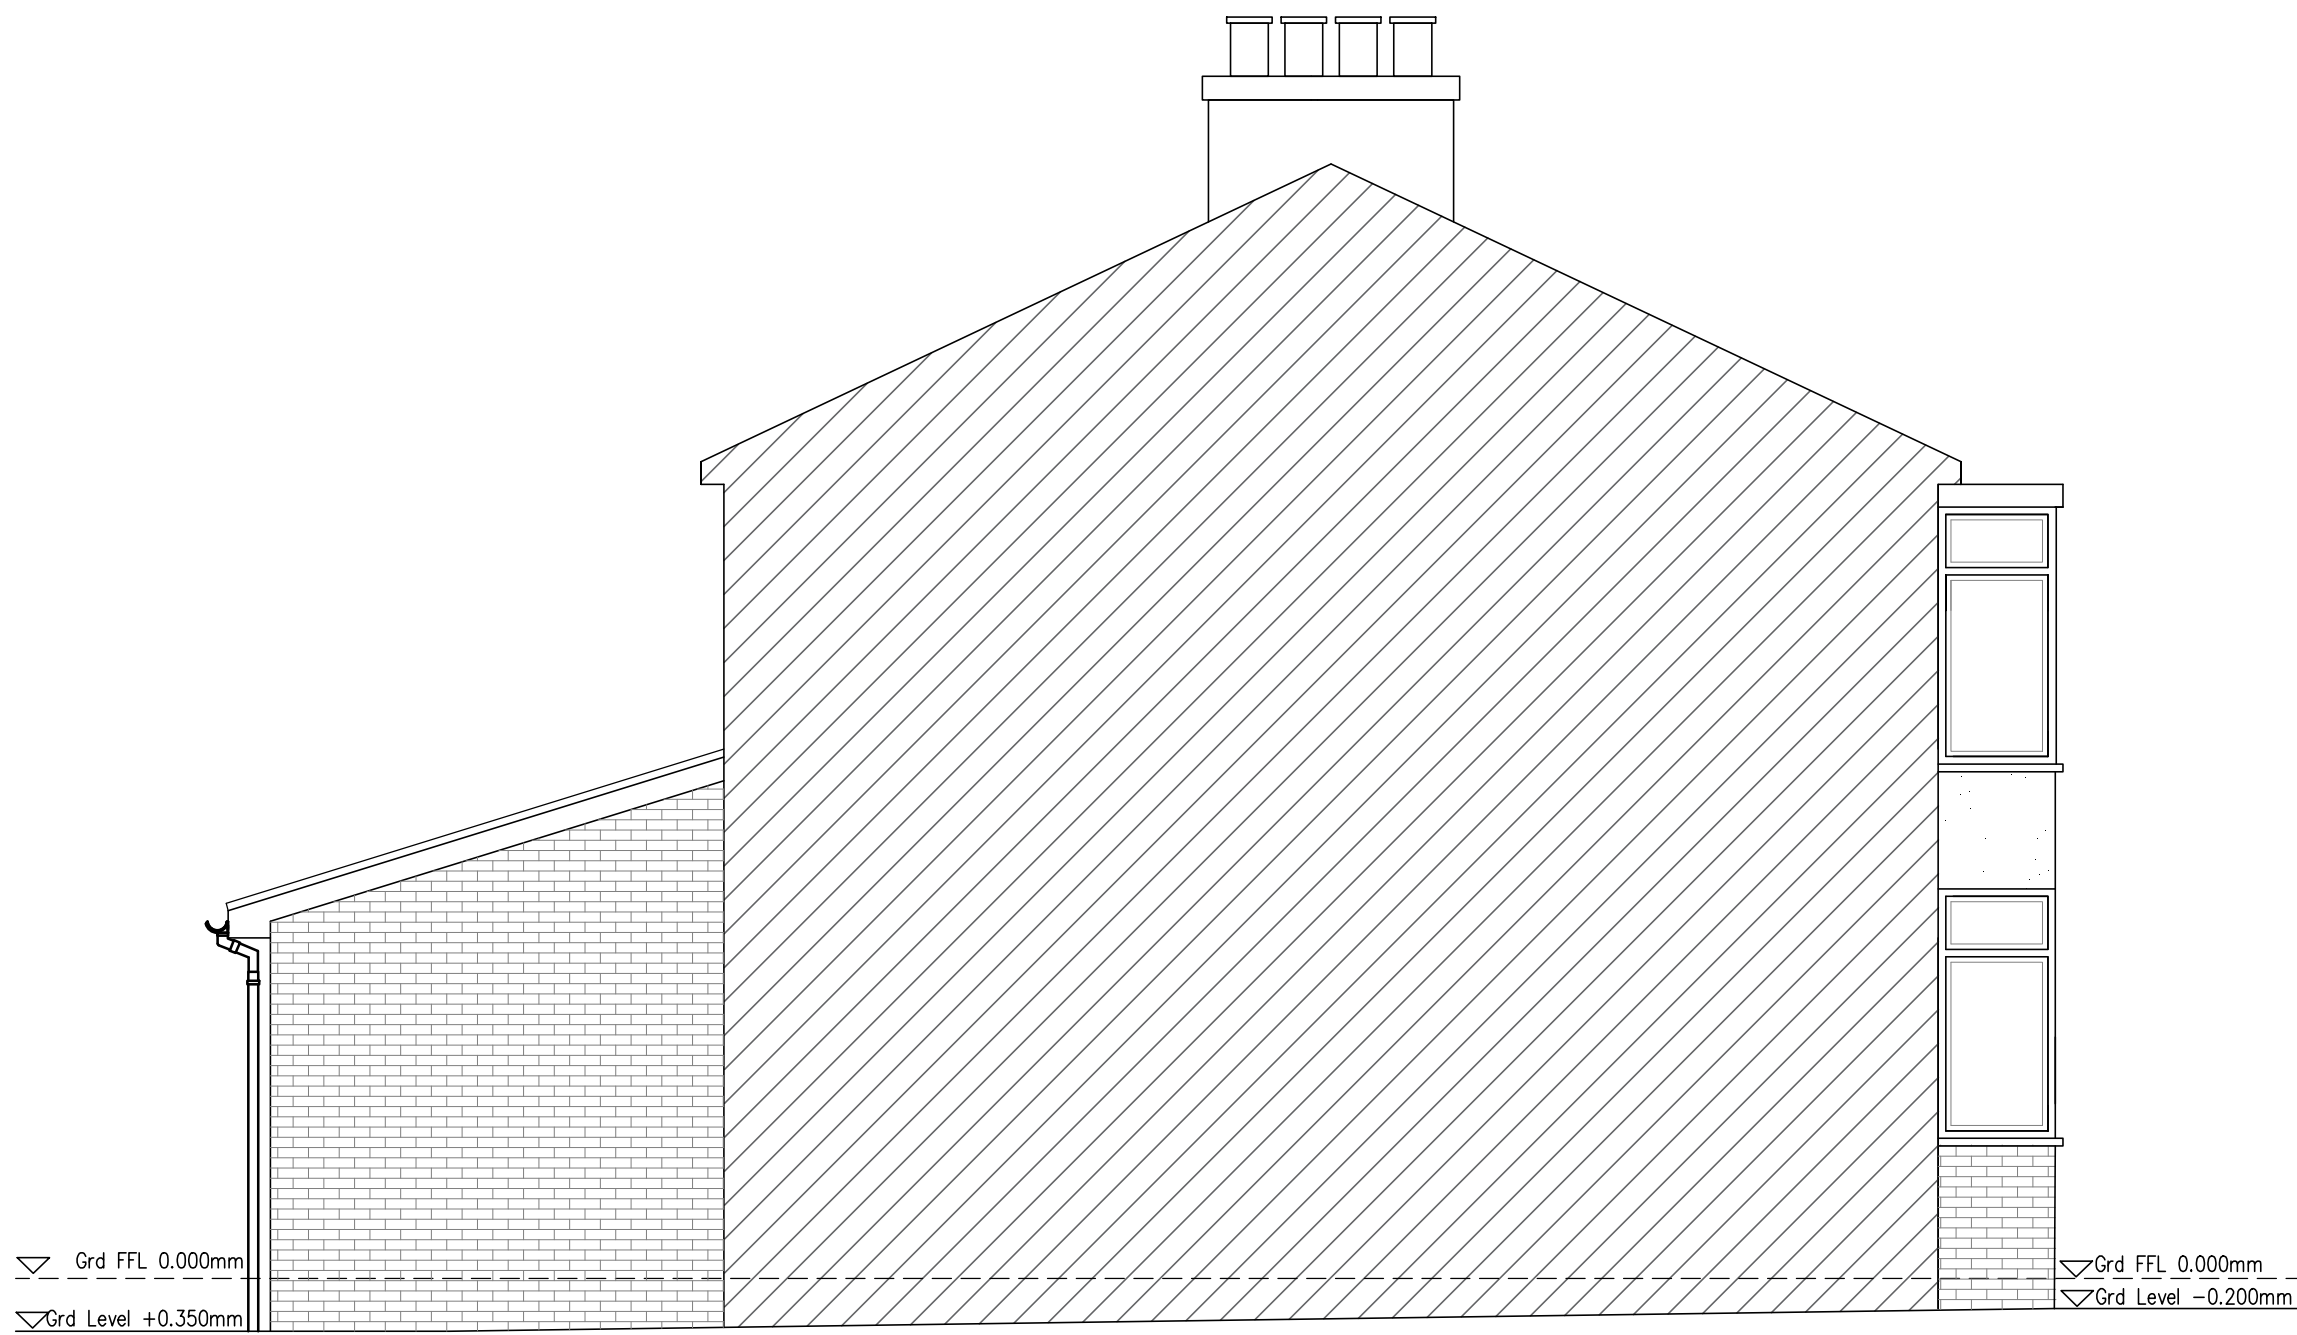


EXISTING SIDE ELEVATION | SCALE 1:50

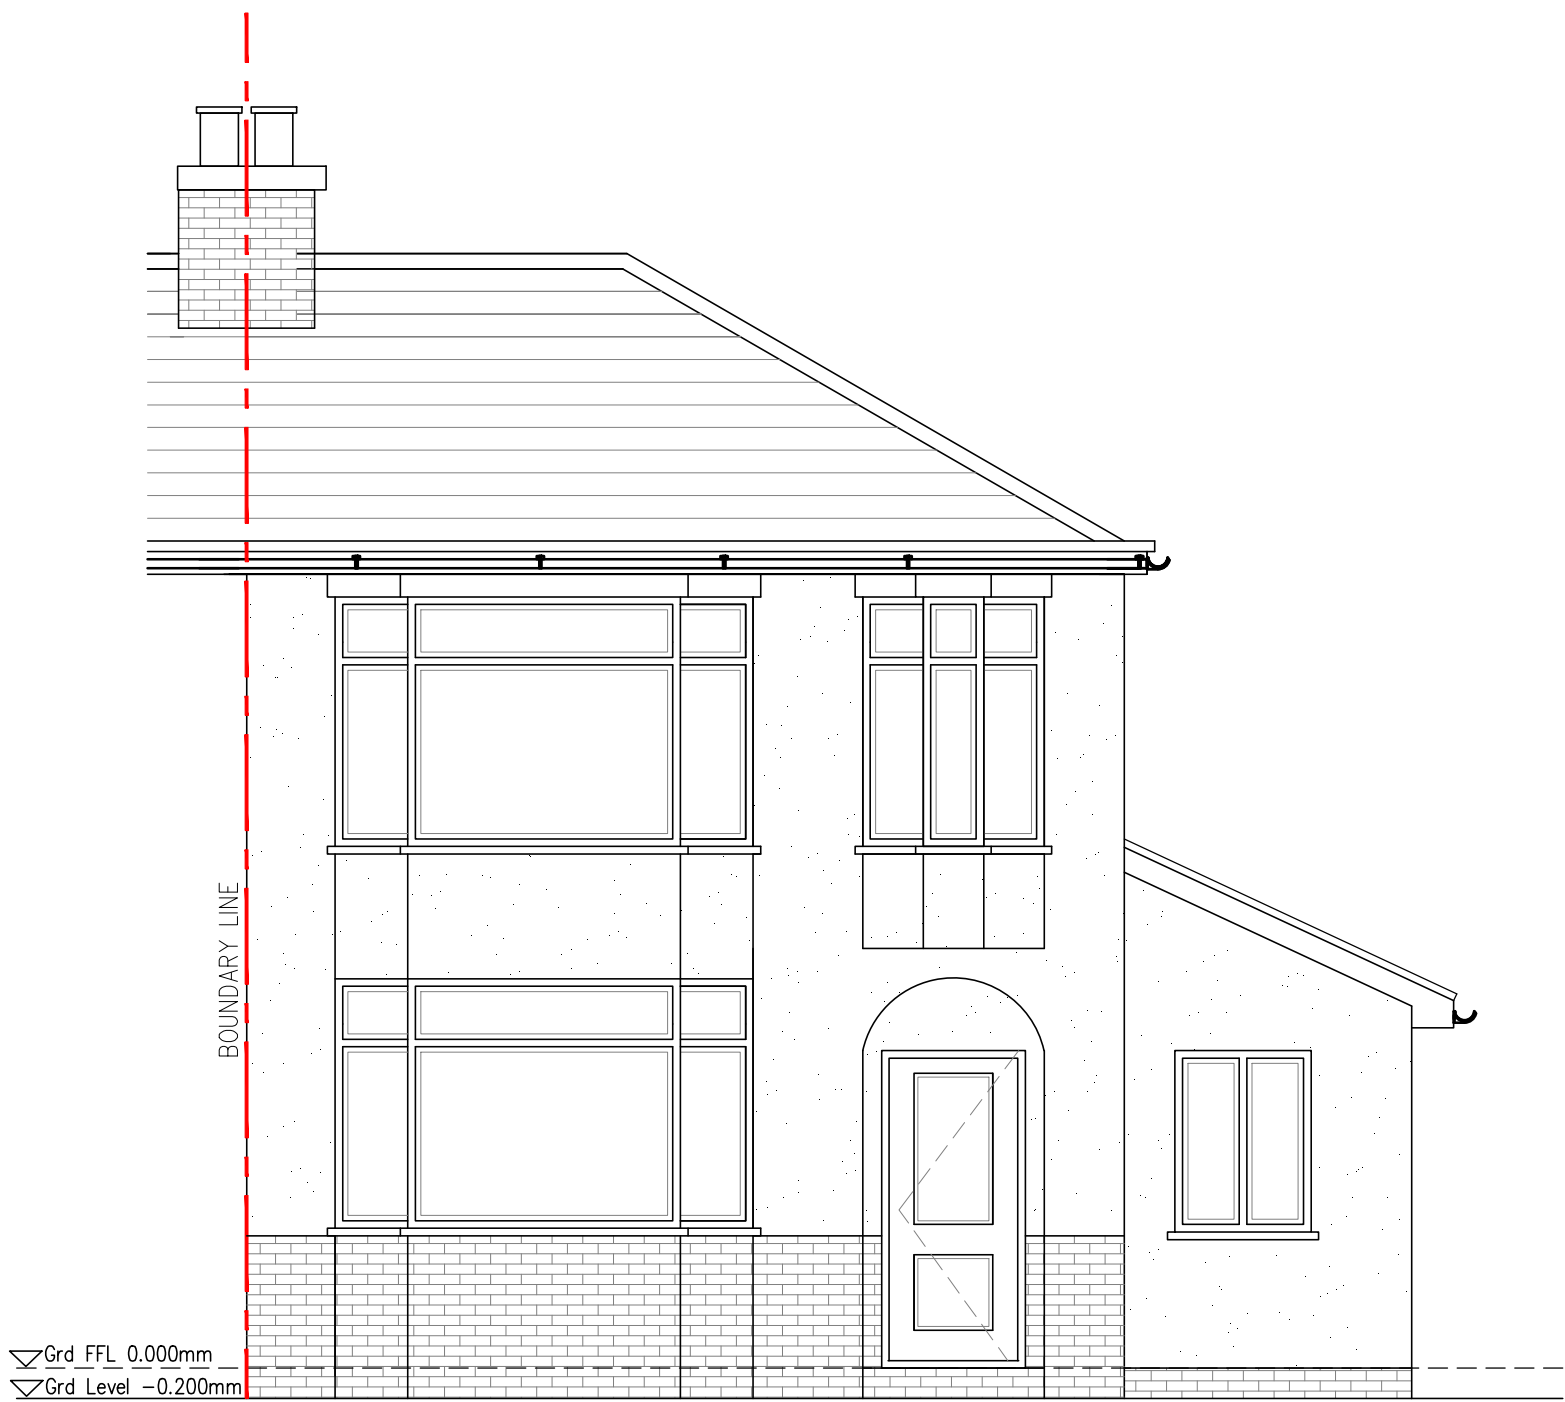

PROPOSED FRONT ELEVATION | SCALE 1:50

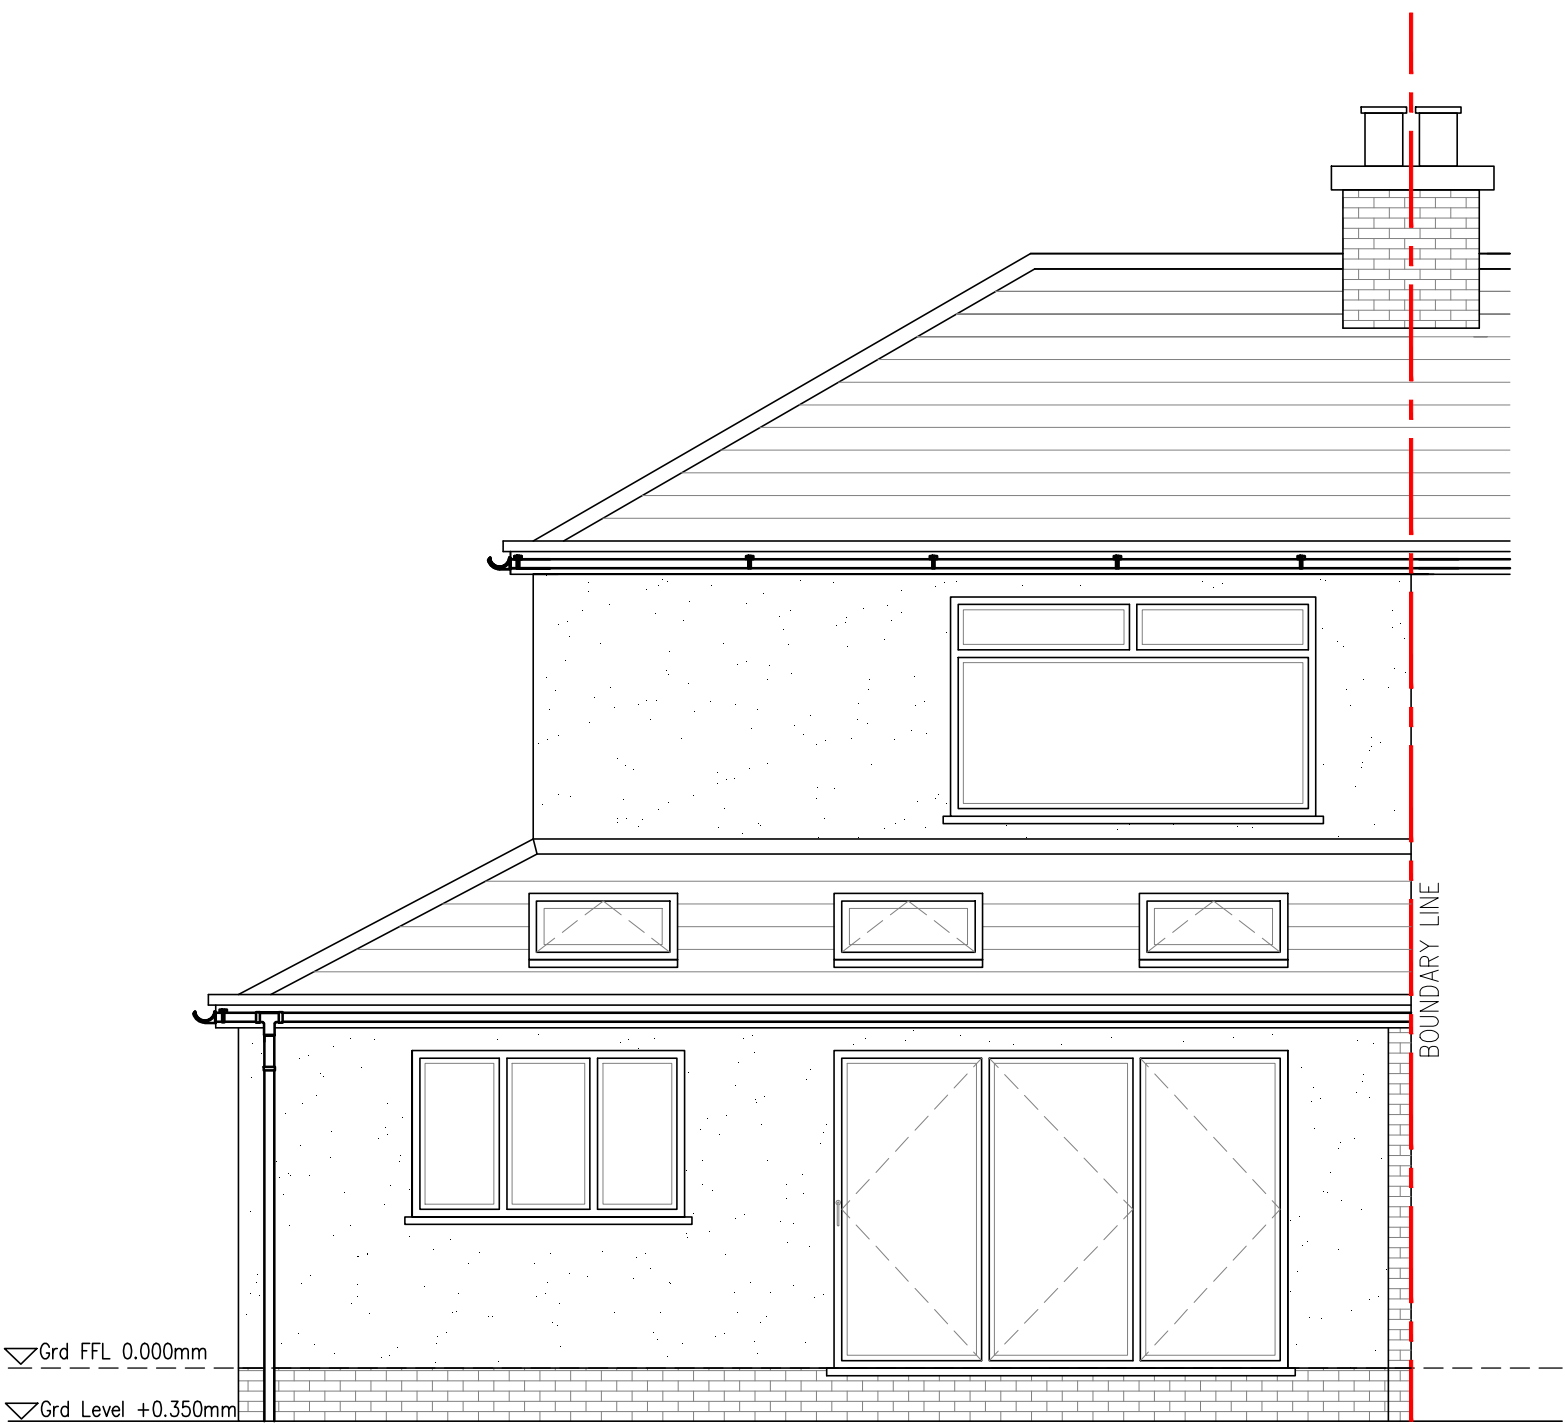


PROPOSED REAR ELEVATION | SCALE 1:50

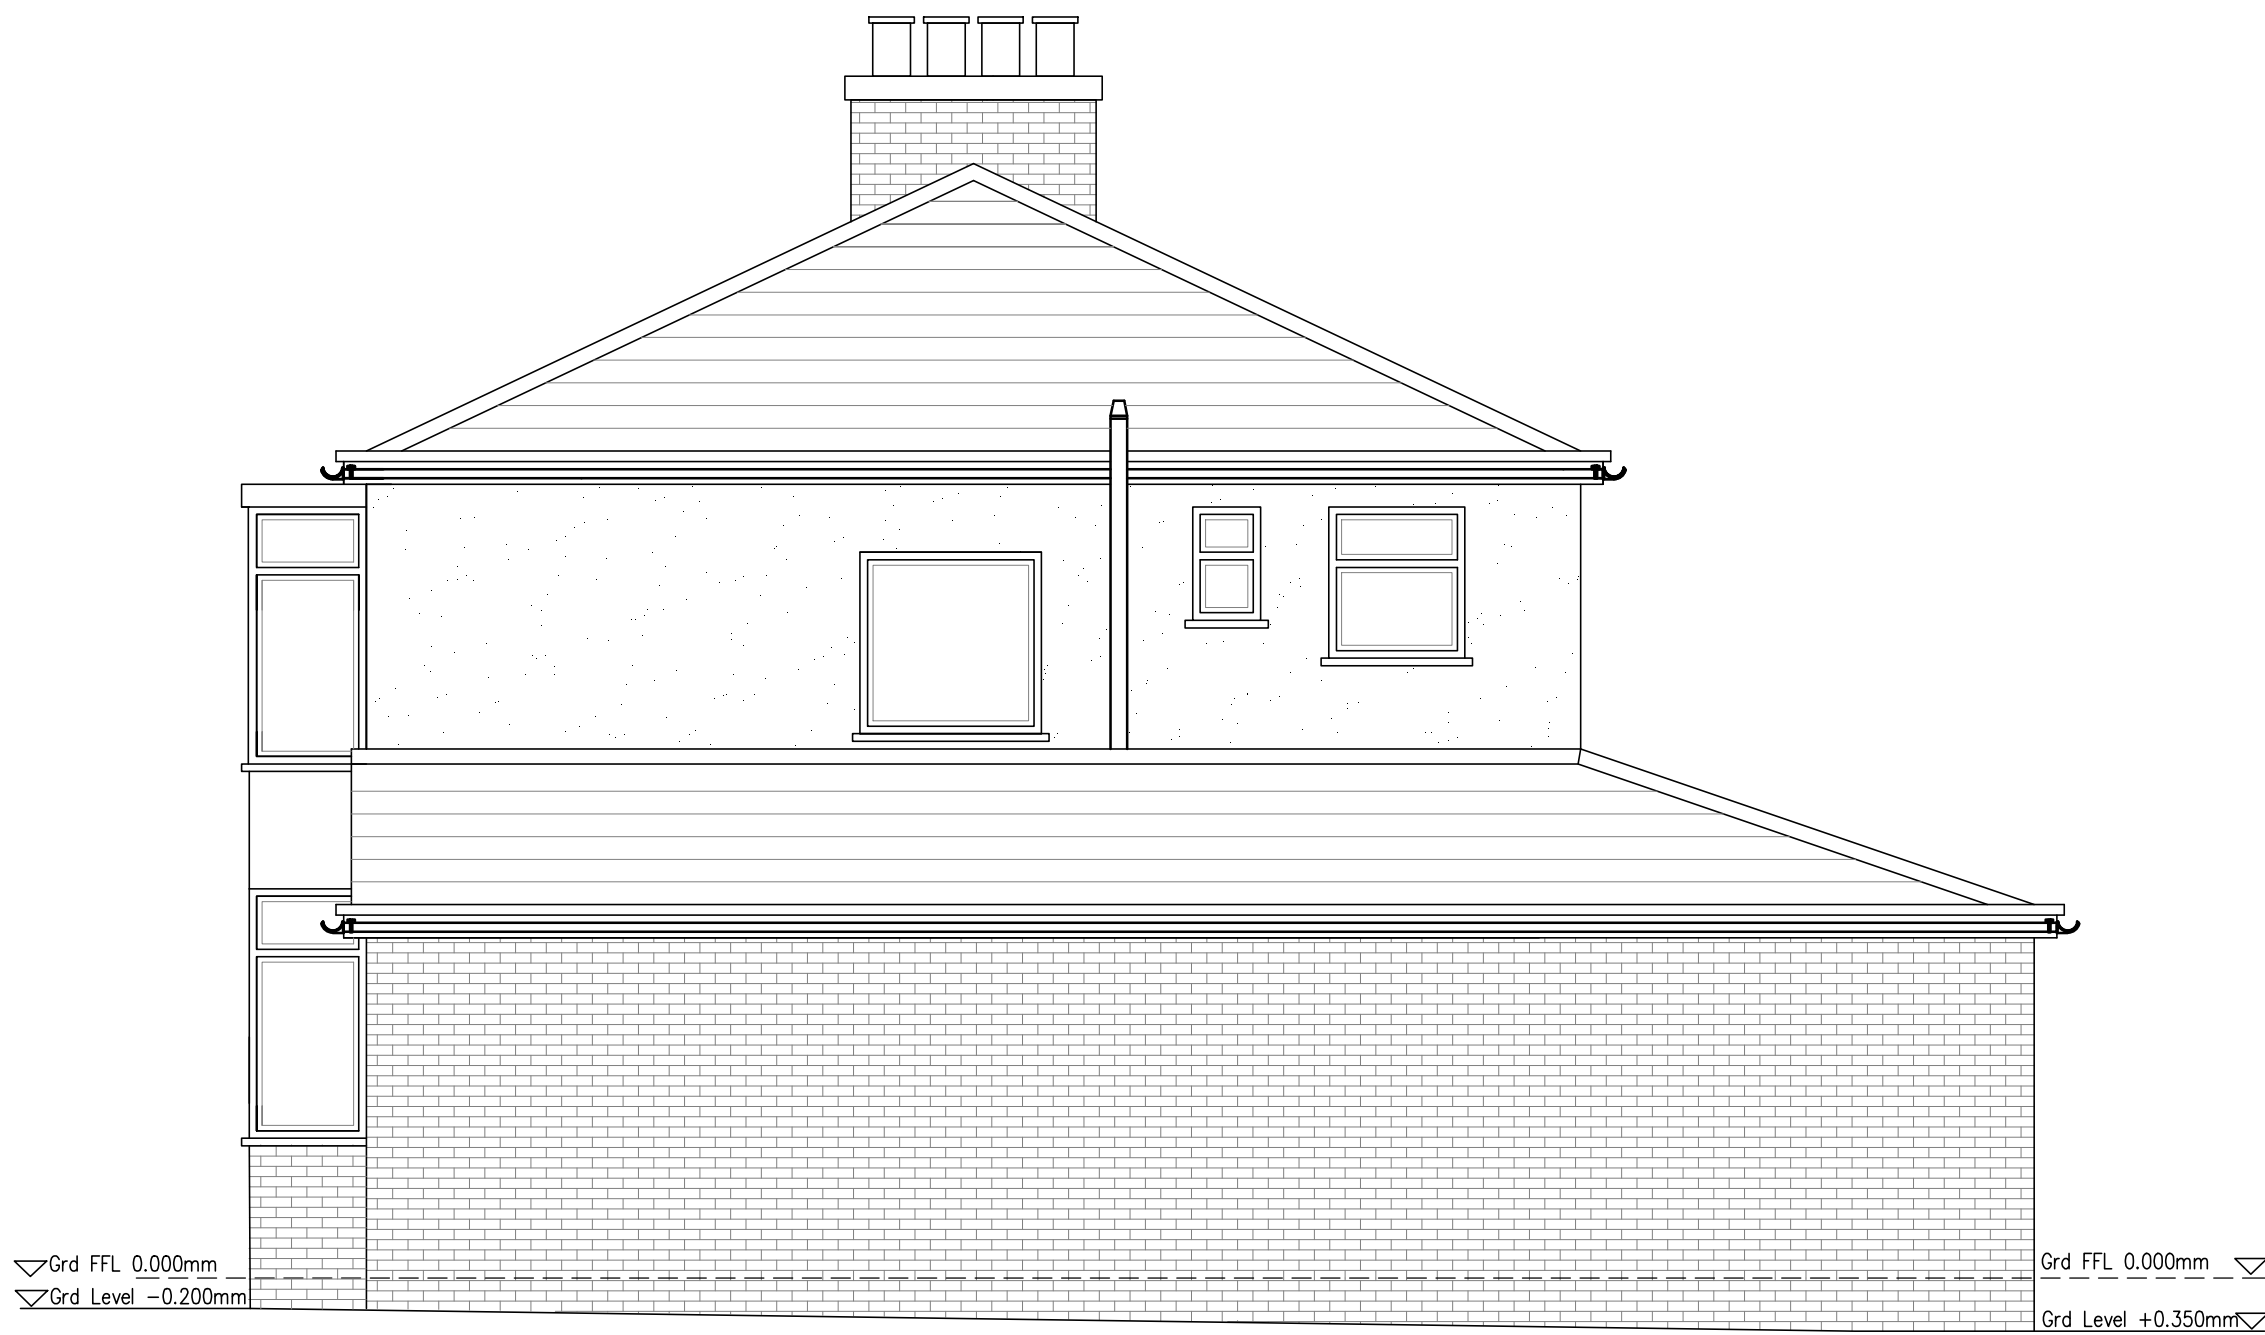

PROPOSED SIDE ELEVATION | SCALE 1:50

STATUS PLANNING	© Copyright of PM DESIGNS®. All rights reserved. Do Not scale this drawing. ALL dimensions are in millimetres unless stated otherwise. ALL dimensions must be checked on site prior to construction and any discrepancies reported to the architect. Work is subject to change following detailed design.			
	RevNo	Revision note	Date	Signature/Checked

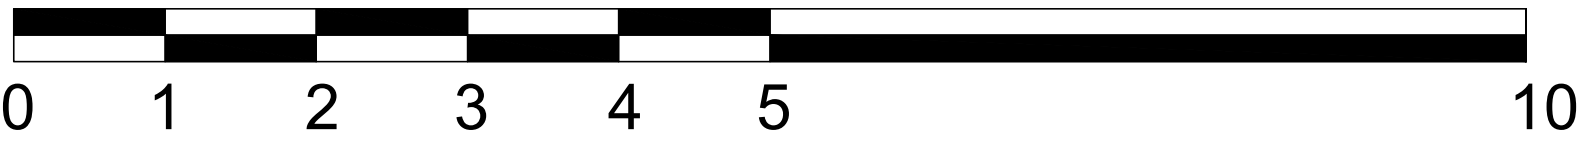

SCALE BAR 1:50

PM

PARLE MAGUIRE DESIGNS

PROJECT: 49 THINGWAL LANE
HUYTON
L14 7NY

CLIENT: MR HARTLEY

Drawing Title
PROPOSED PLANS

Address: 222 Thomas Drive, Liverpool, L14 3LF
Telephone: 07580804180
Email: robert.parle@pmdesigns.co.uk
Website: www.pmdesigns.co.uk

Drawing No.
A102
Date:
JUNE 2021
Scale:
1:50 @ A1
Revision:
-
Issue:
PLANNING STATUS