
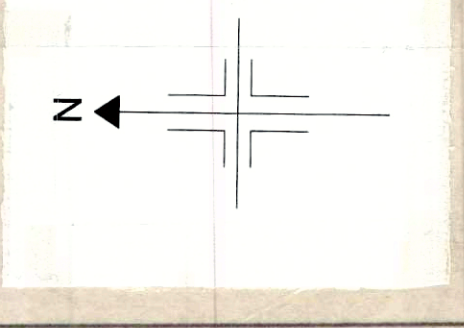



870191

KNOWSLEY M.B.C.
DATE: 30 APR 1987
BUILDING REGULATIONS


Site Location
Plan scale 1/1250

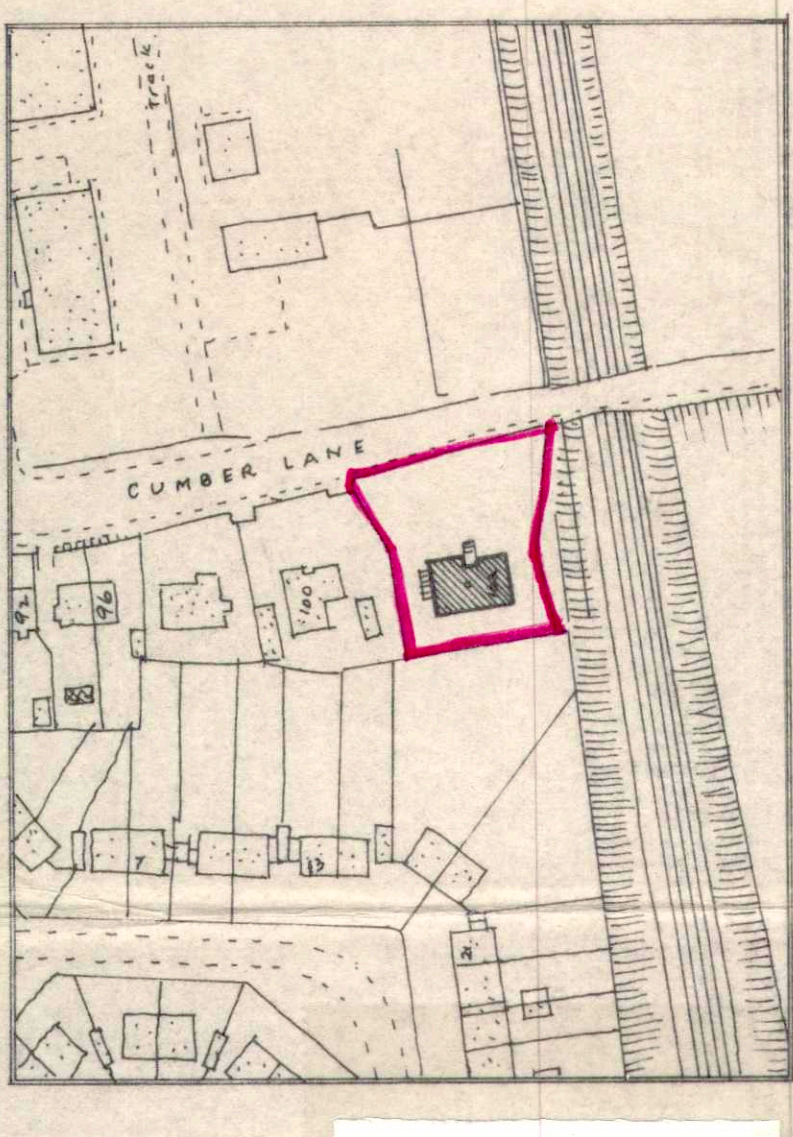



METROPOLITAN BOROUGH
OF
KNOWSLEY
APPROVED PLAN FOR
THE PURPOSES OF THE
BUILDING REGULATIONS
DATE: 2 JUN 1987

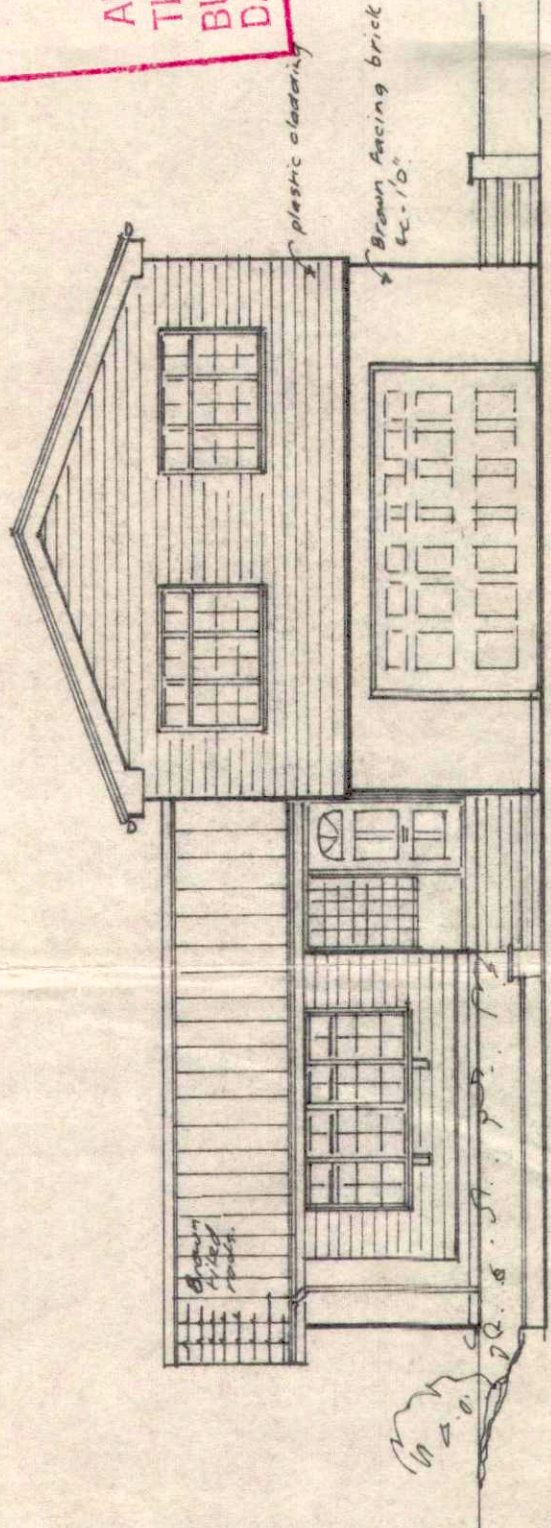

Front Elevation - as existing
scale 8 1/2 inches to 1 foot

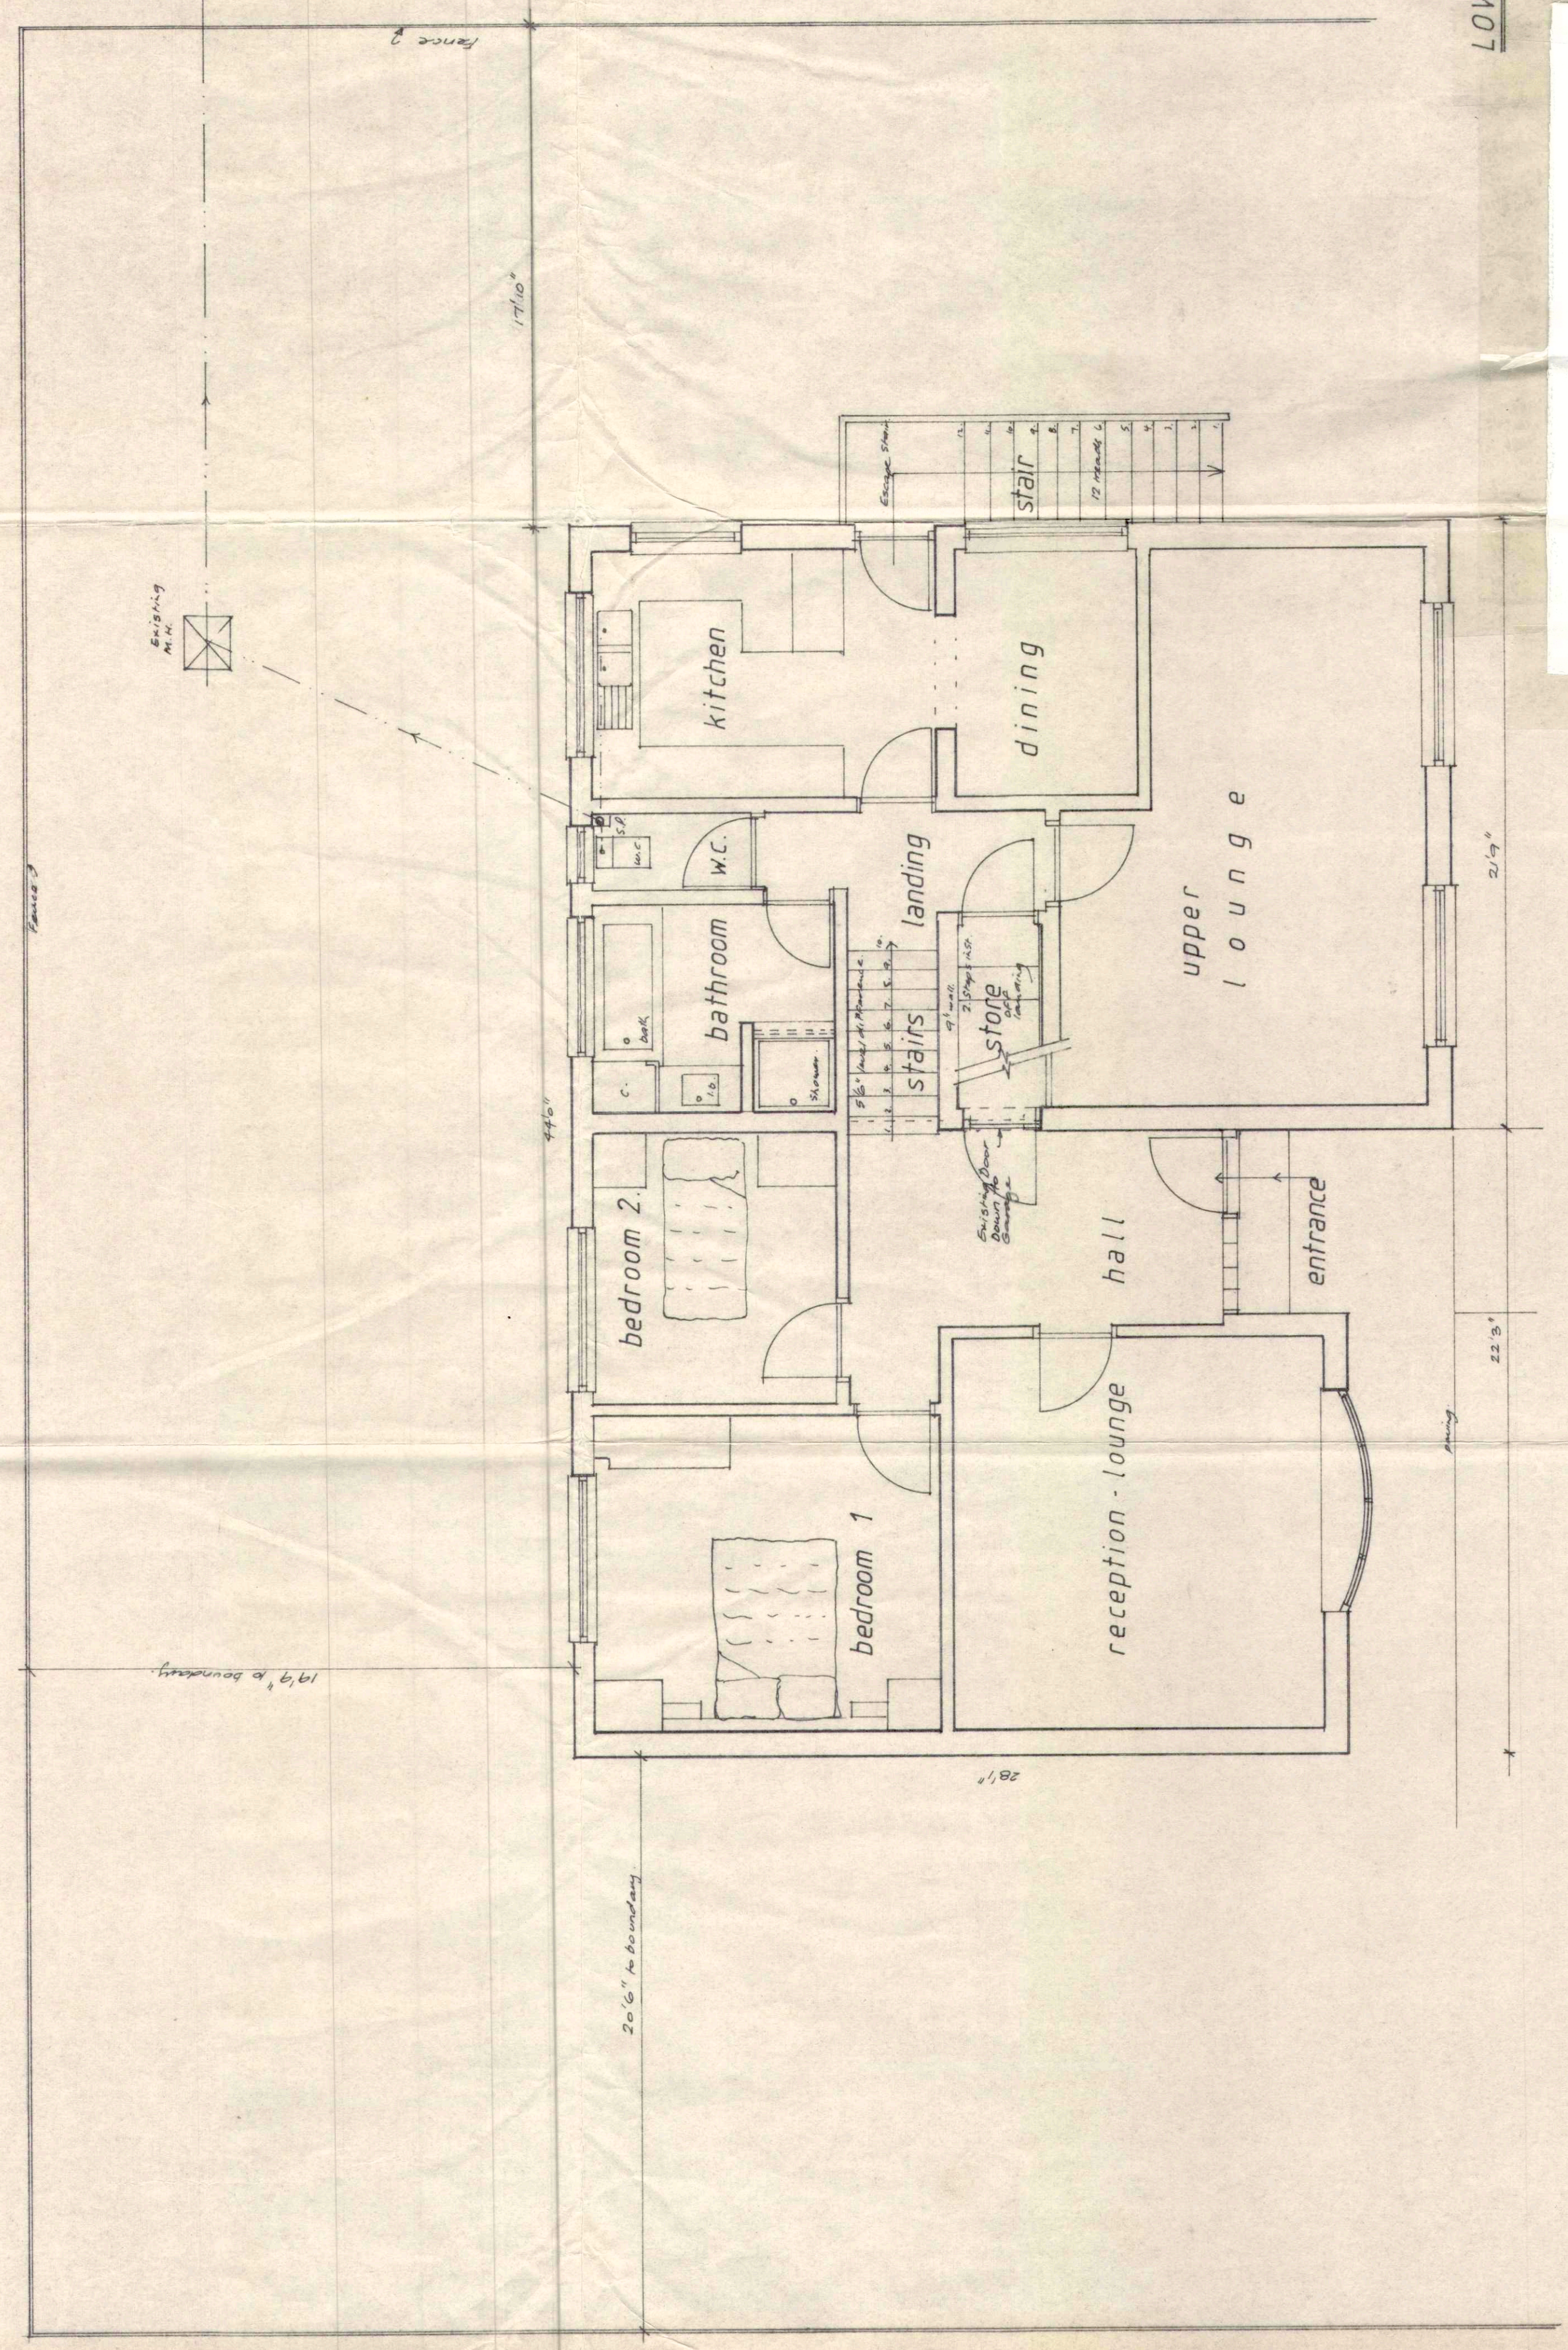

UPPER LEVEL PLAN - as existing

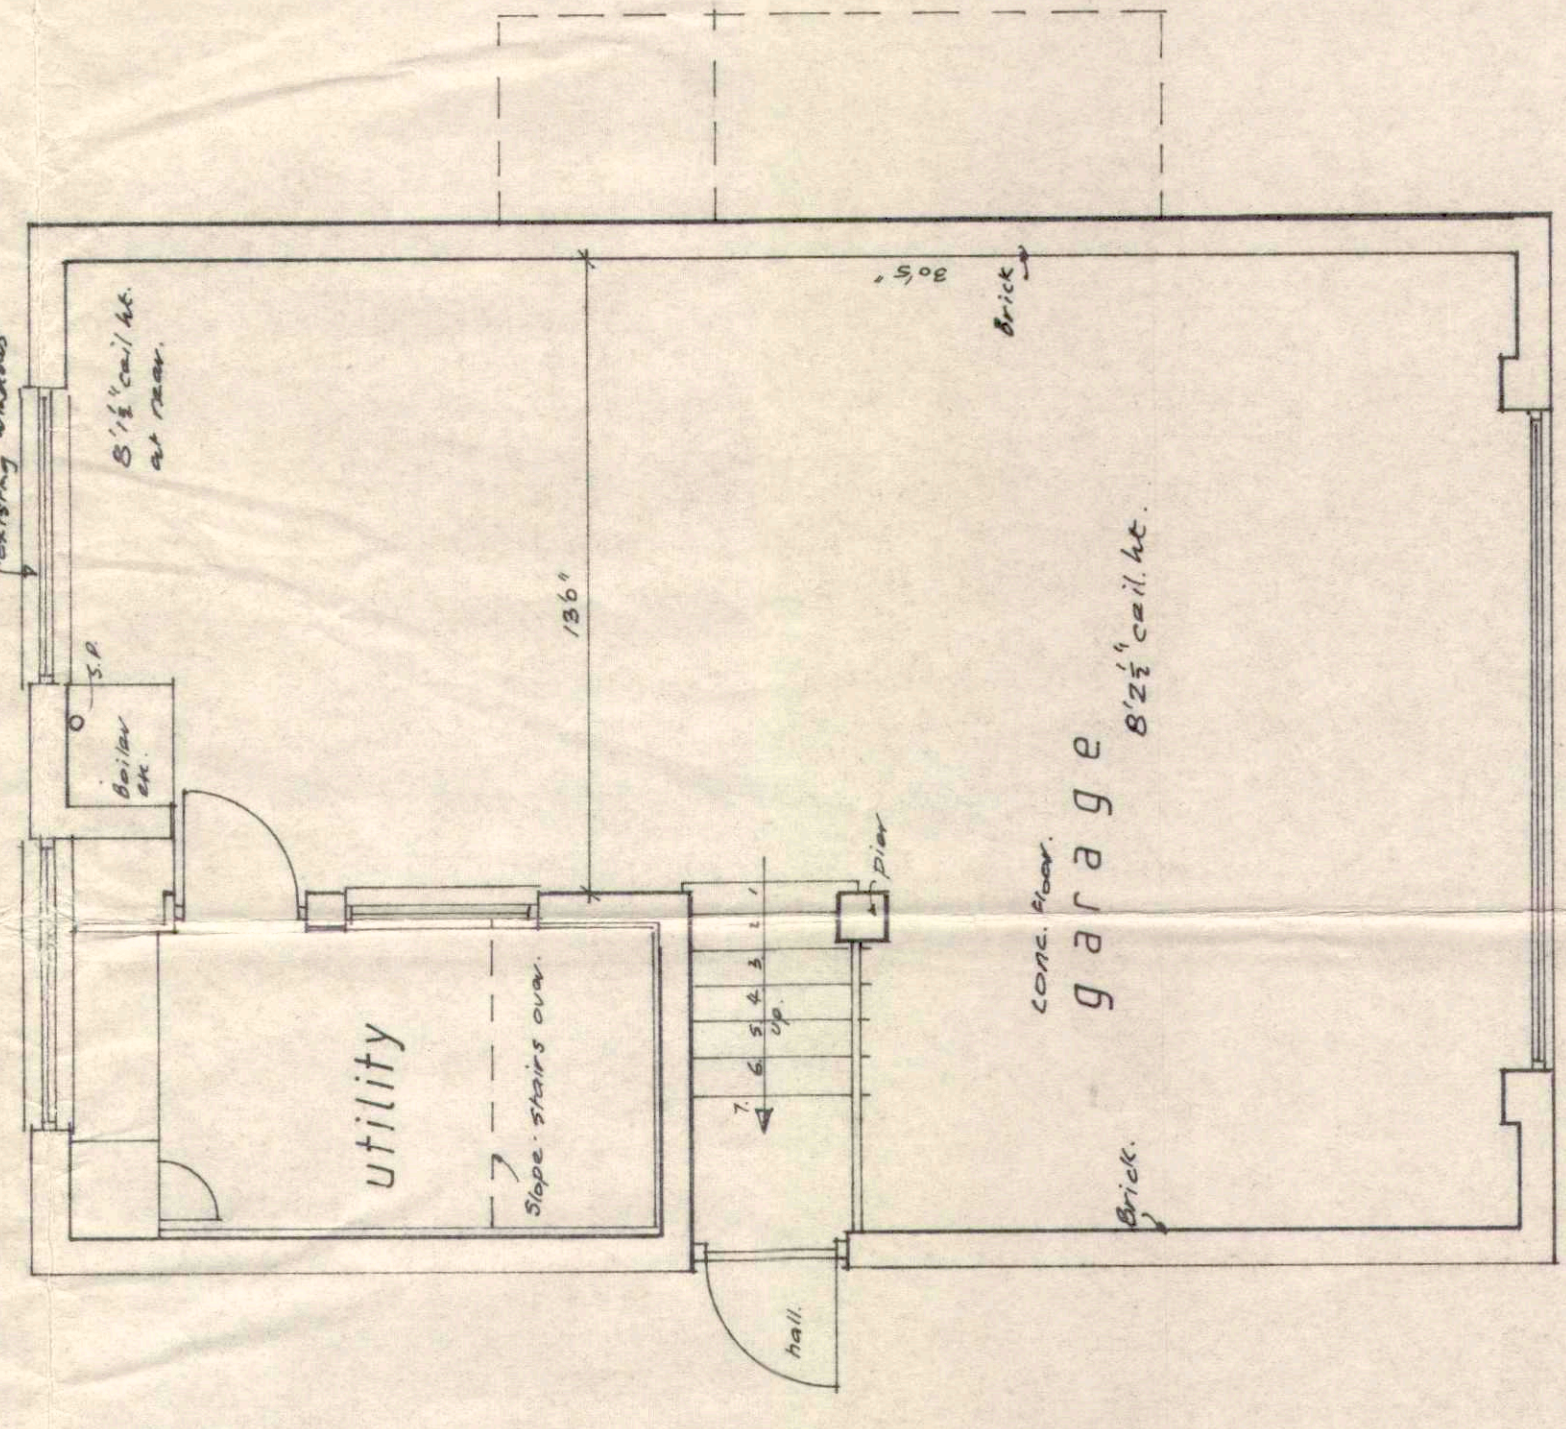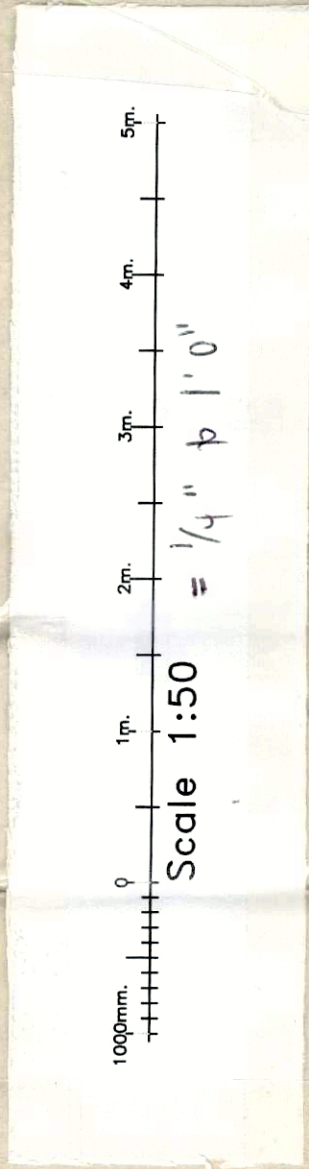

LOWER GROUND FLOOR PLAN
- as existing

See A. April 87

Proposed Conversion of Garage to form additional
Living Accommodation at 102 Cumber Lane,
Whiston - for Mr. & Mrs. J. Flaherty

G.A. Billington B.Arch. (Hons) R.I.B.A.
Consulting Architect.
20 Cawston Road, Cuddihill, L35 0SP Merseyside
Date: May 4 Nov. 1985. (Rev. 1987 April)
Scale: 1/4" = 1' 0"
Drawn: J.S. Billington

SURVEY & SITE PLAN
existing conditions -

653 / 1 A.