



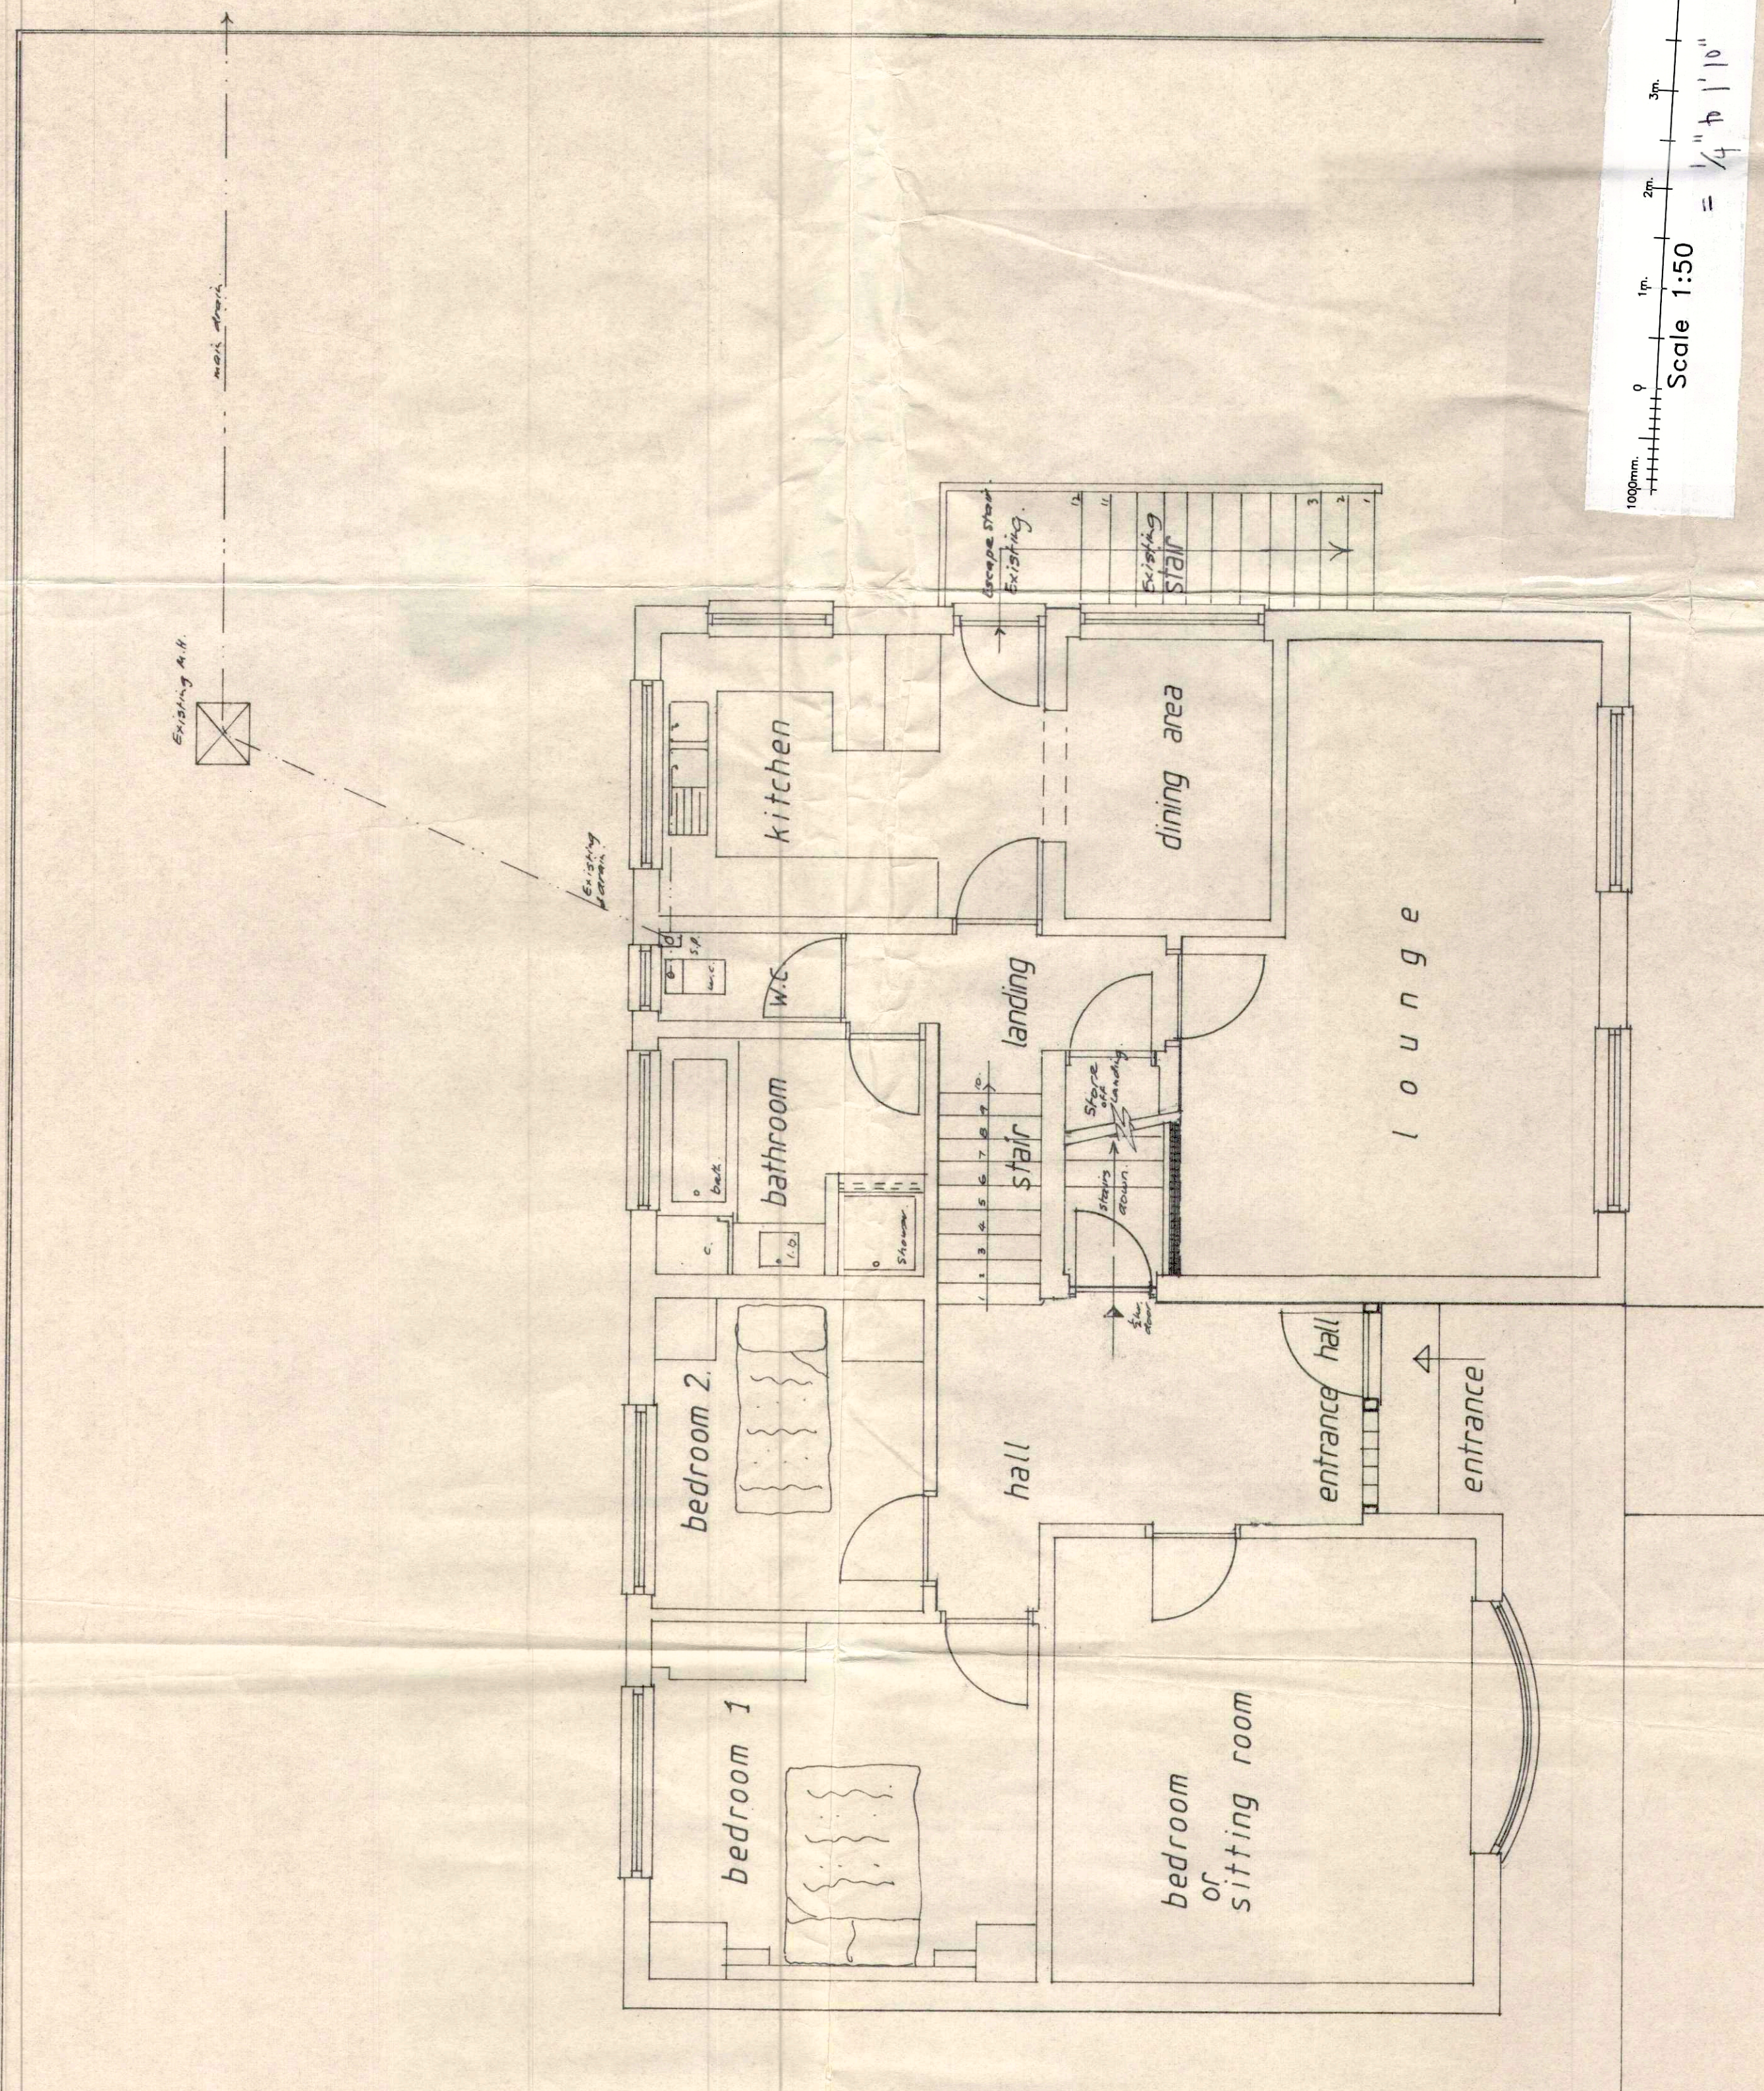



UPPER LEVEL PLAN - as proposed

1/4" = 1'0" scale

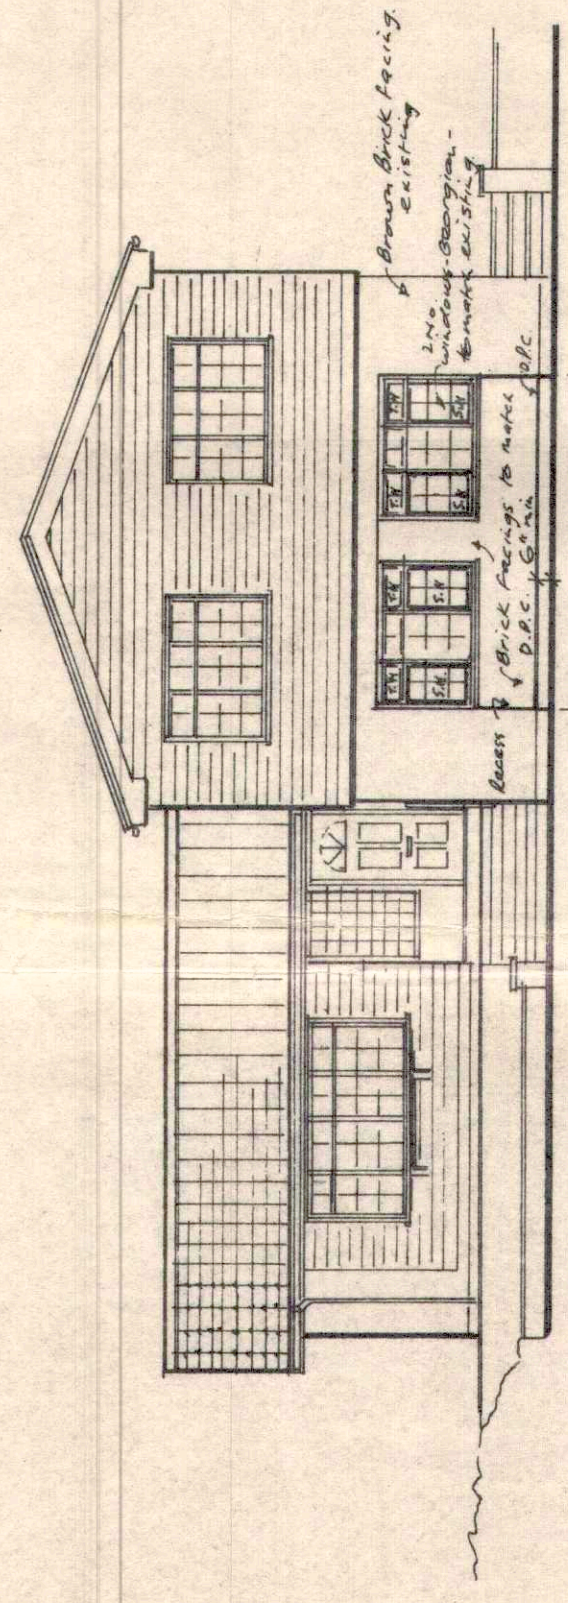


Front Elevation - as proposed


Scale 1/8" = 1'0"

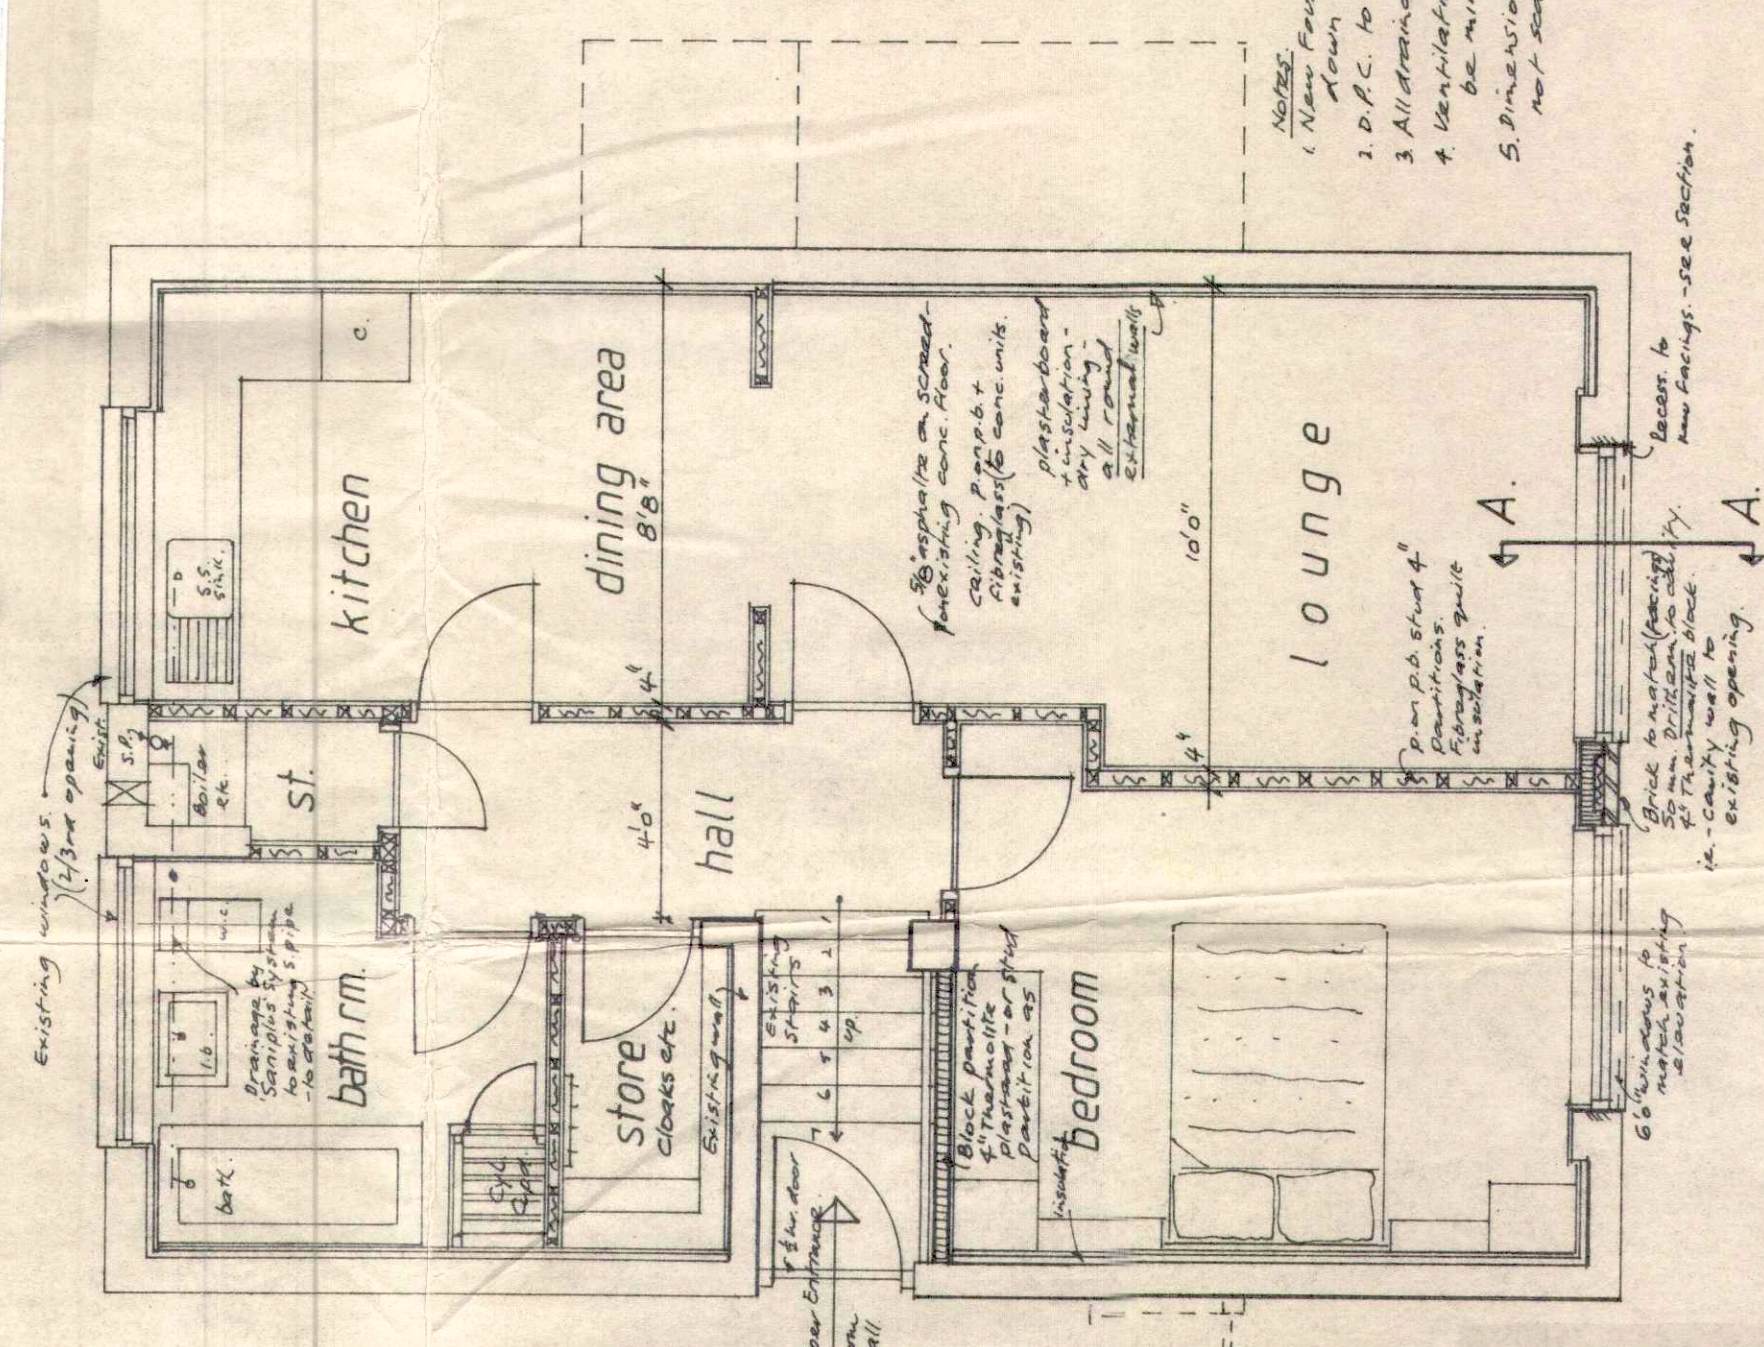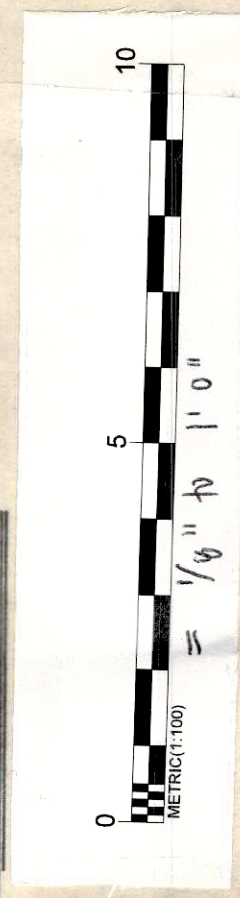

LOWER GROUND FLOOR PLAN as proposed

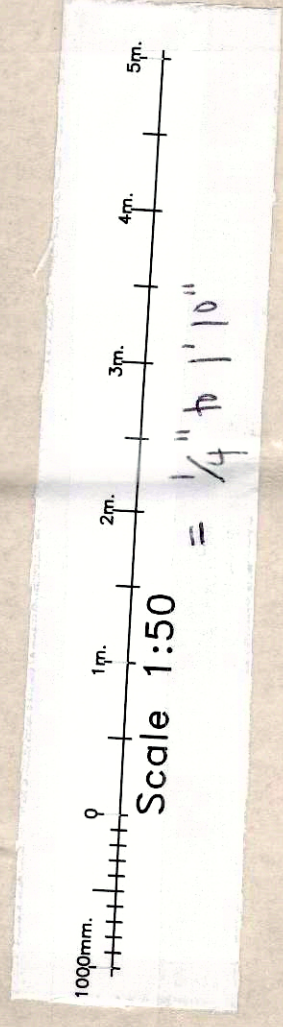

Section A-A

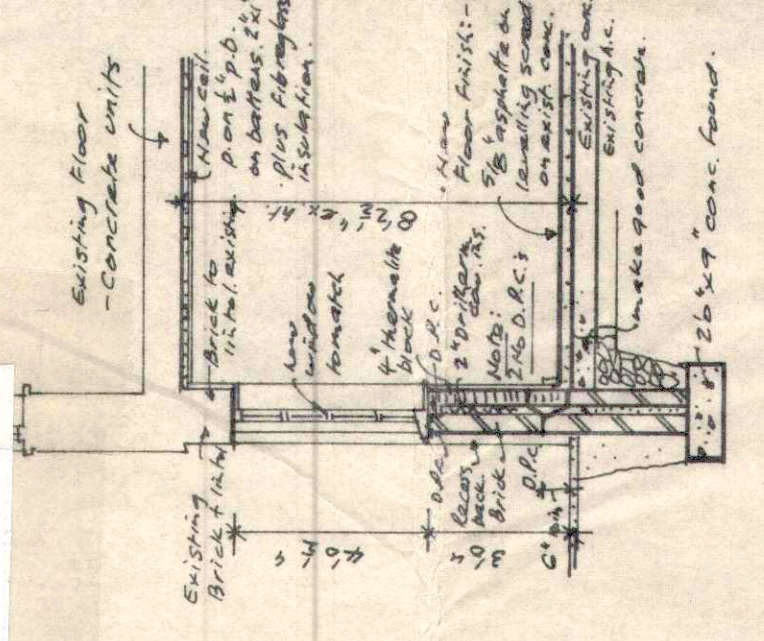

- 1. Notes: Foundation to comply with R.C. to be taken down to depths regulated by County B.C.
- 2. D.P.C. to be min. of 2" above G.L.
- 3. All drainage work to satisfaction of County B.C.
- 4. Ventilation of rooms without opening to be min. of 1/2" x 12" area.
- 5. Dispositions to be taken from the works and not contrary.

Proposed Conversion of Garage to form additional Living Accommodation @ 102 Lumber Lane, Whiston - for Mr. & Mrs J Flaherty.

G.A. Billington, B.Arch. (Young) R.I.B.A. Chartered Architect. 20 Lenton Road, Linton, Co. Durham.	Date: May 1st Nov. 1988, Rev. April 1987. Scale: 1/4" = 1'0" No 1/8" Drawing No. 653/3 A.
--	---