





Existing ground floor plan @ 1:100 scale

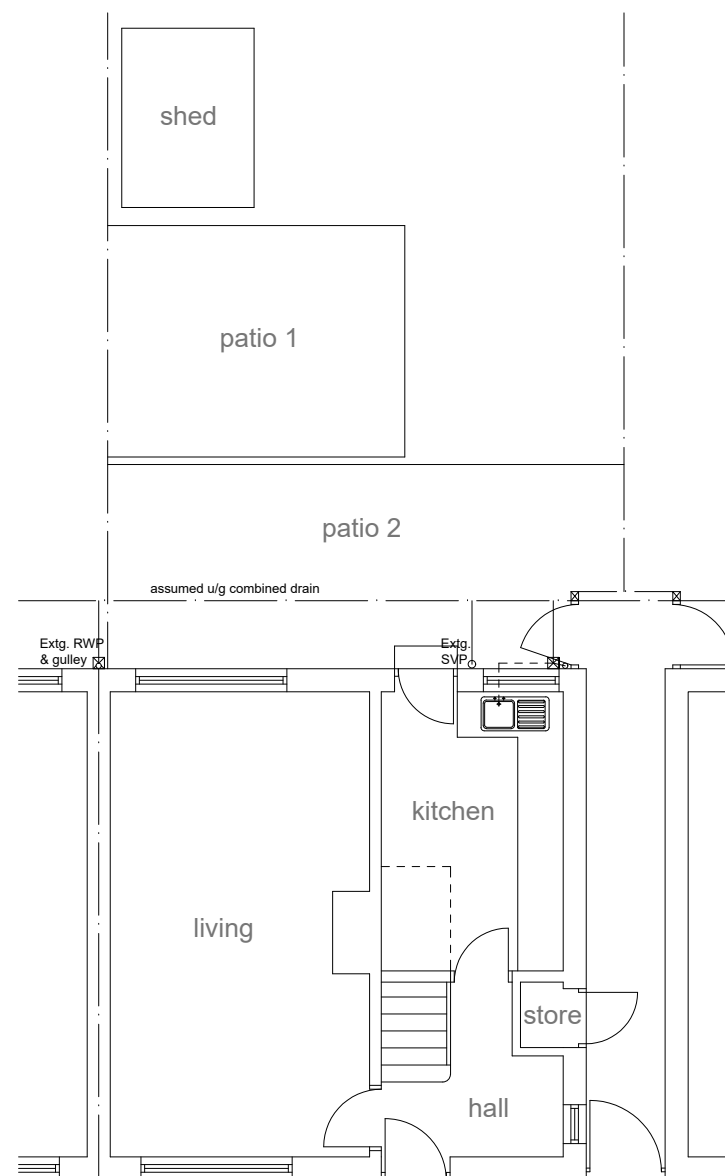

Location Plan @ 1:1250 scale

 

Existing rear elevation @ 1:100 scale

Project:

**PROPOSED SINGLE STOREY REAR
BEDROOM AND SHOWER ROOM
EXTENSION**

at:

**15 KIPLING AVENUE
HUYTON, L36 0TX**

for:

MR JASON PERRYMAN

EXISTING LAYOUT & LOCATION PLAN

Scale: 1:100 & 1:1250 Date: November 2022

Drawing Number: 2009228-01	Revision:
--------------------------------------	-----------