



- BUILDING VOLUMES
- Existing bungalow - 488m3
- Existing outbuilding - 148 m3
- Existing outbuilding 2 - 140 m3

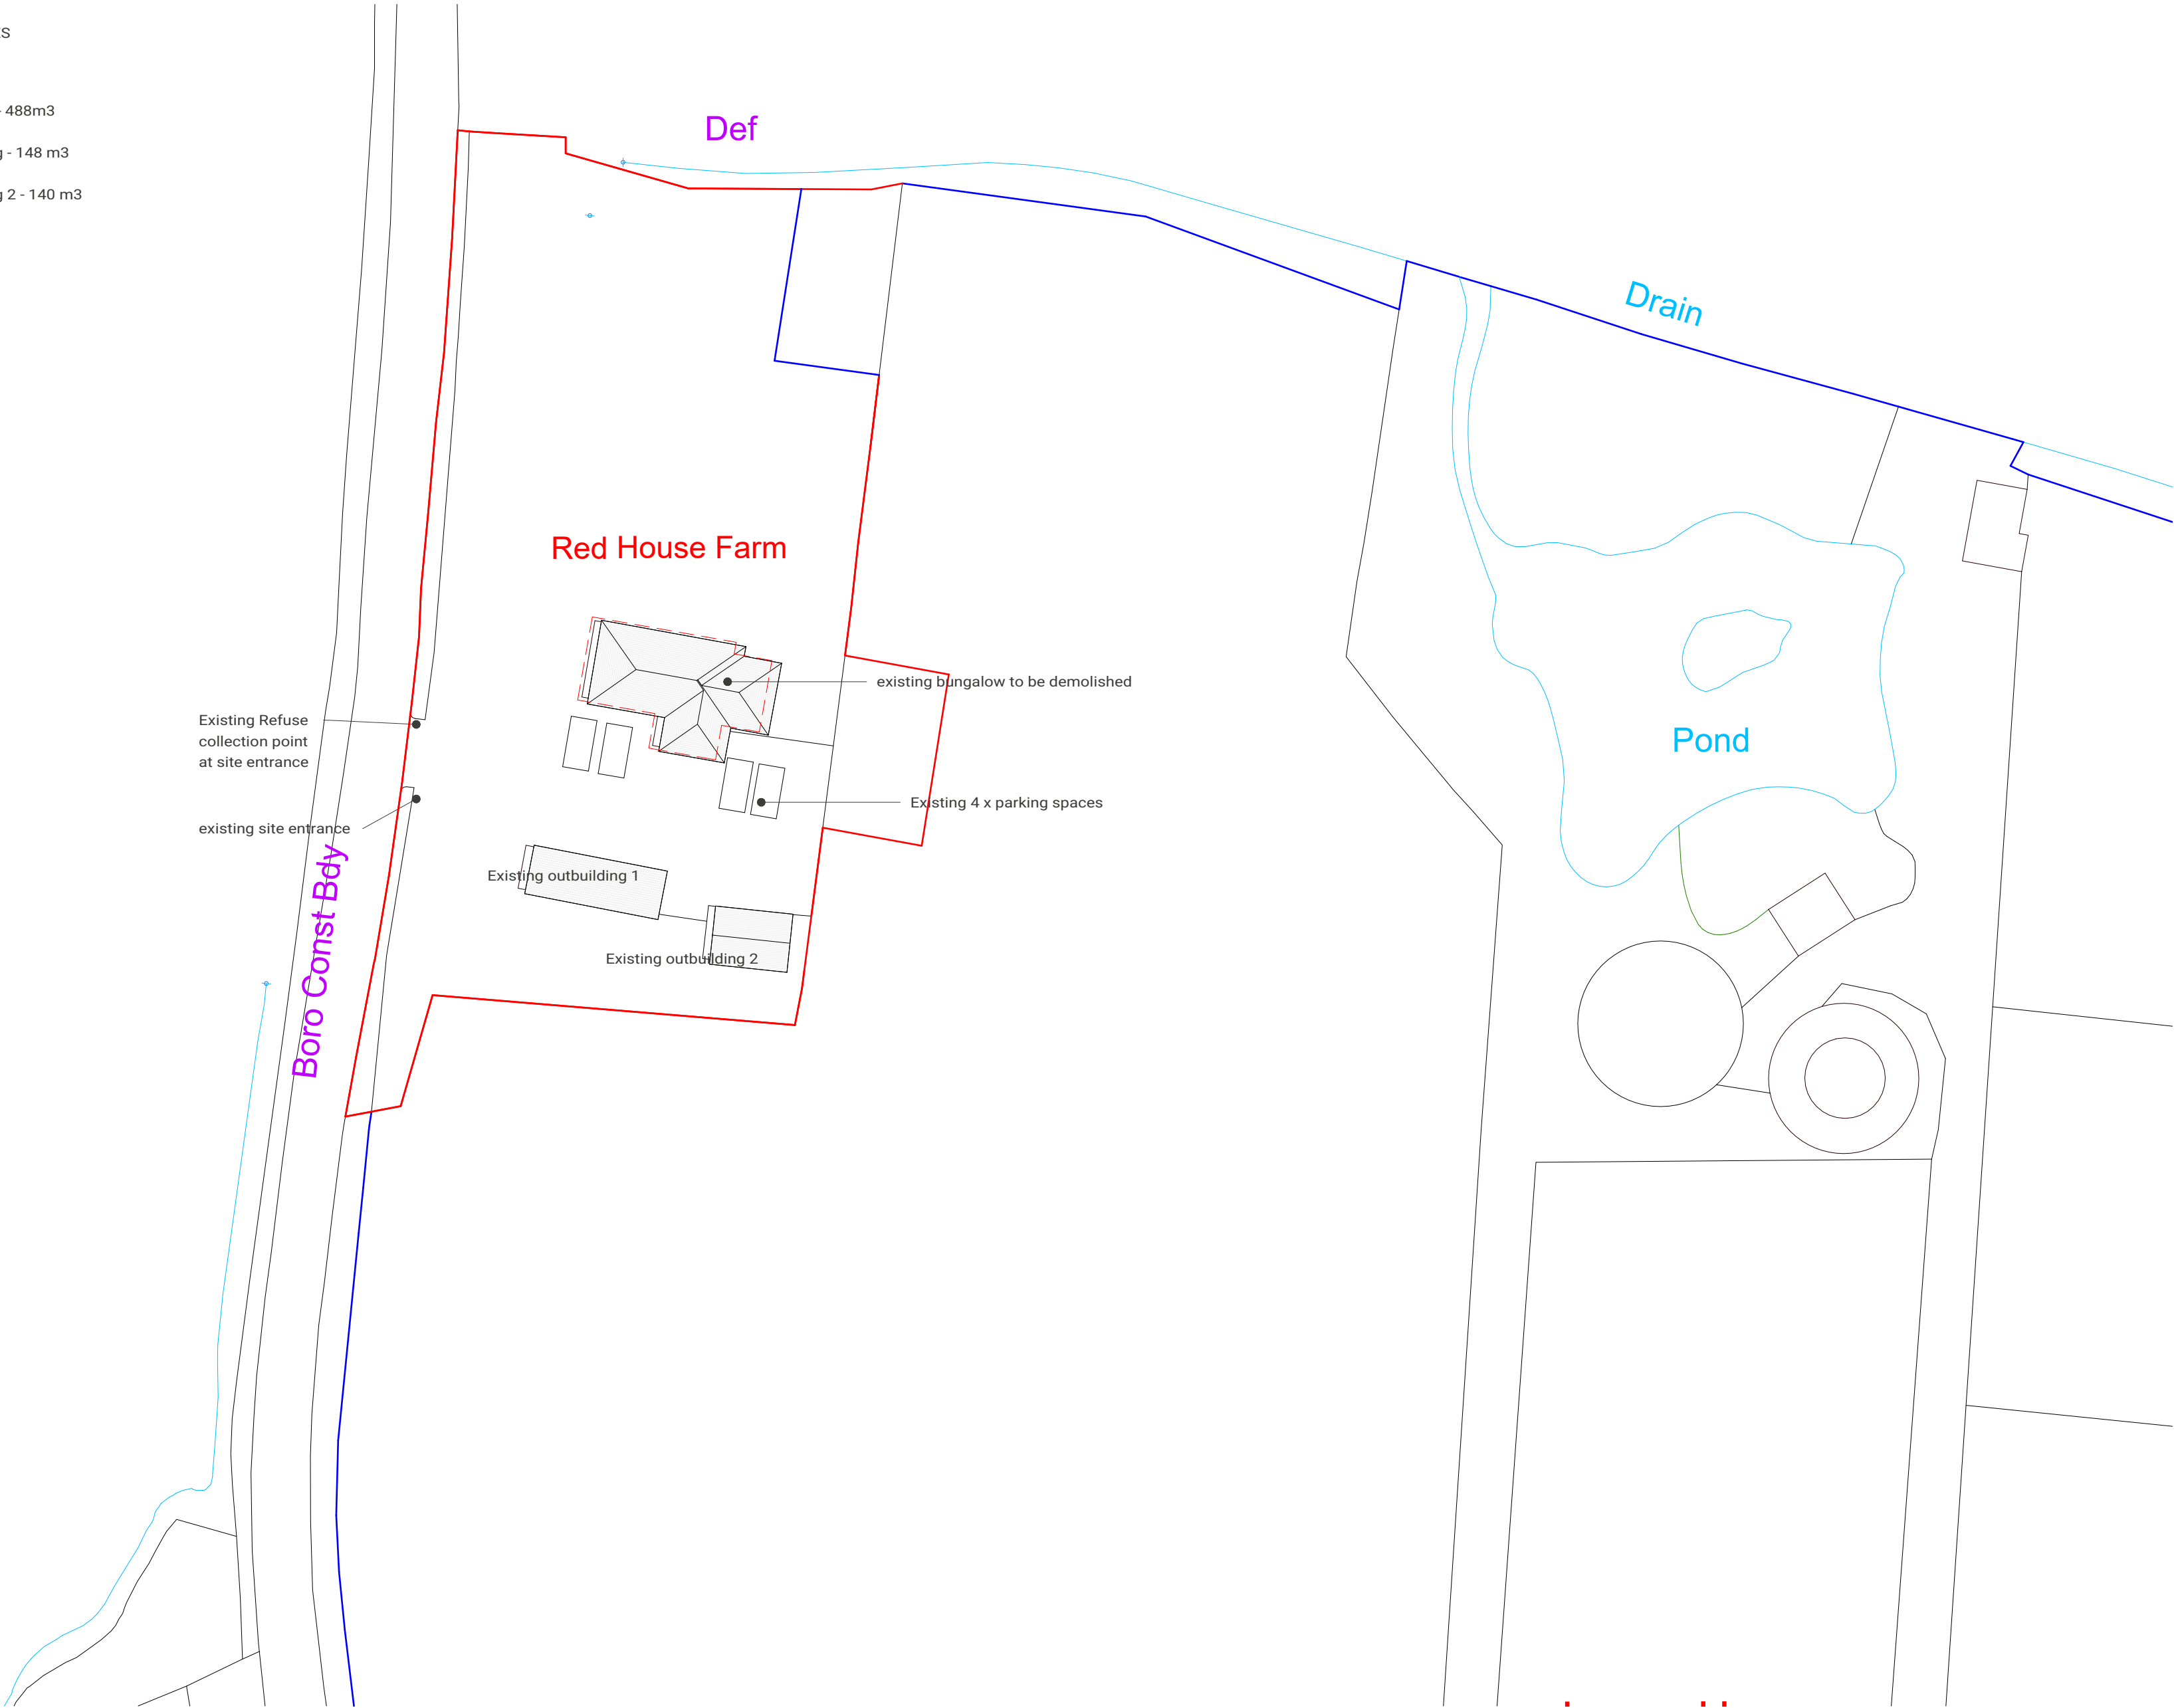

102 - Existing Site Plan
1 : 500

 

- notes
- This document and all drawings are copyright of Baltik Architecture LTD and may not be reproduced without their specific permission.
 - Do not scale from this drawing unless for planning purposes only. All dimensions to be site verified by contractor before construction.
 - All dimensions are in millimetres unless noted otherwise.
 - Baltik Architecture LTD shall be notified in writing of any discrepancies.

revisions			
REV	DATE	DRAWN BY NOTES	
C	20.01.26	GB	REd Edges Amended



status: PL

client:

Private Client

project:

Red House Farm

title:

Existing Site Plan

revision:	C
drawn by:	GB
date:	20.01.26
job no:	BJA-402-RED
scale:	1 : 500

Drawing No:

A102