


BUILDING VOLUMES

- Existing bungalow - 488m3
- Existing outbuilding - 148 m3
- Existing outbuilding 2 - 140 m3
- Proposed dwelling - 634 m3, which results in a 29.92% increase from the original bungalow that is being replaced

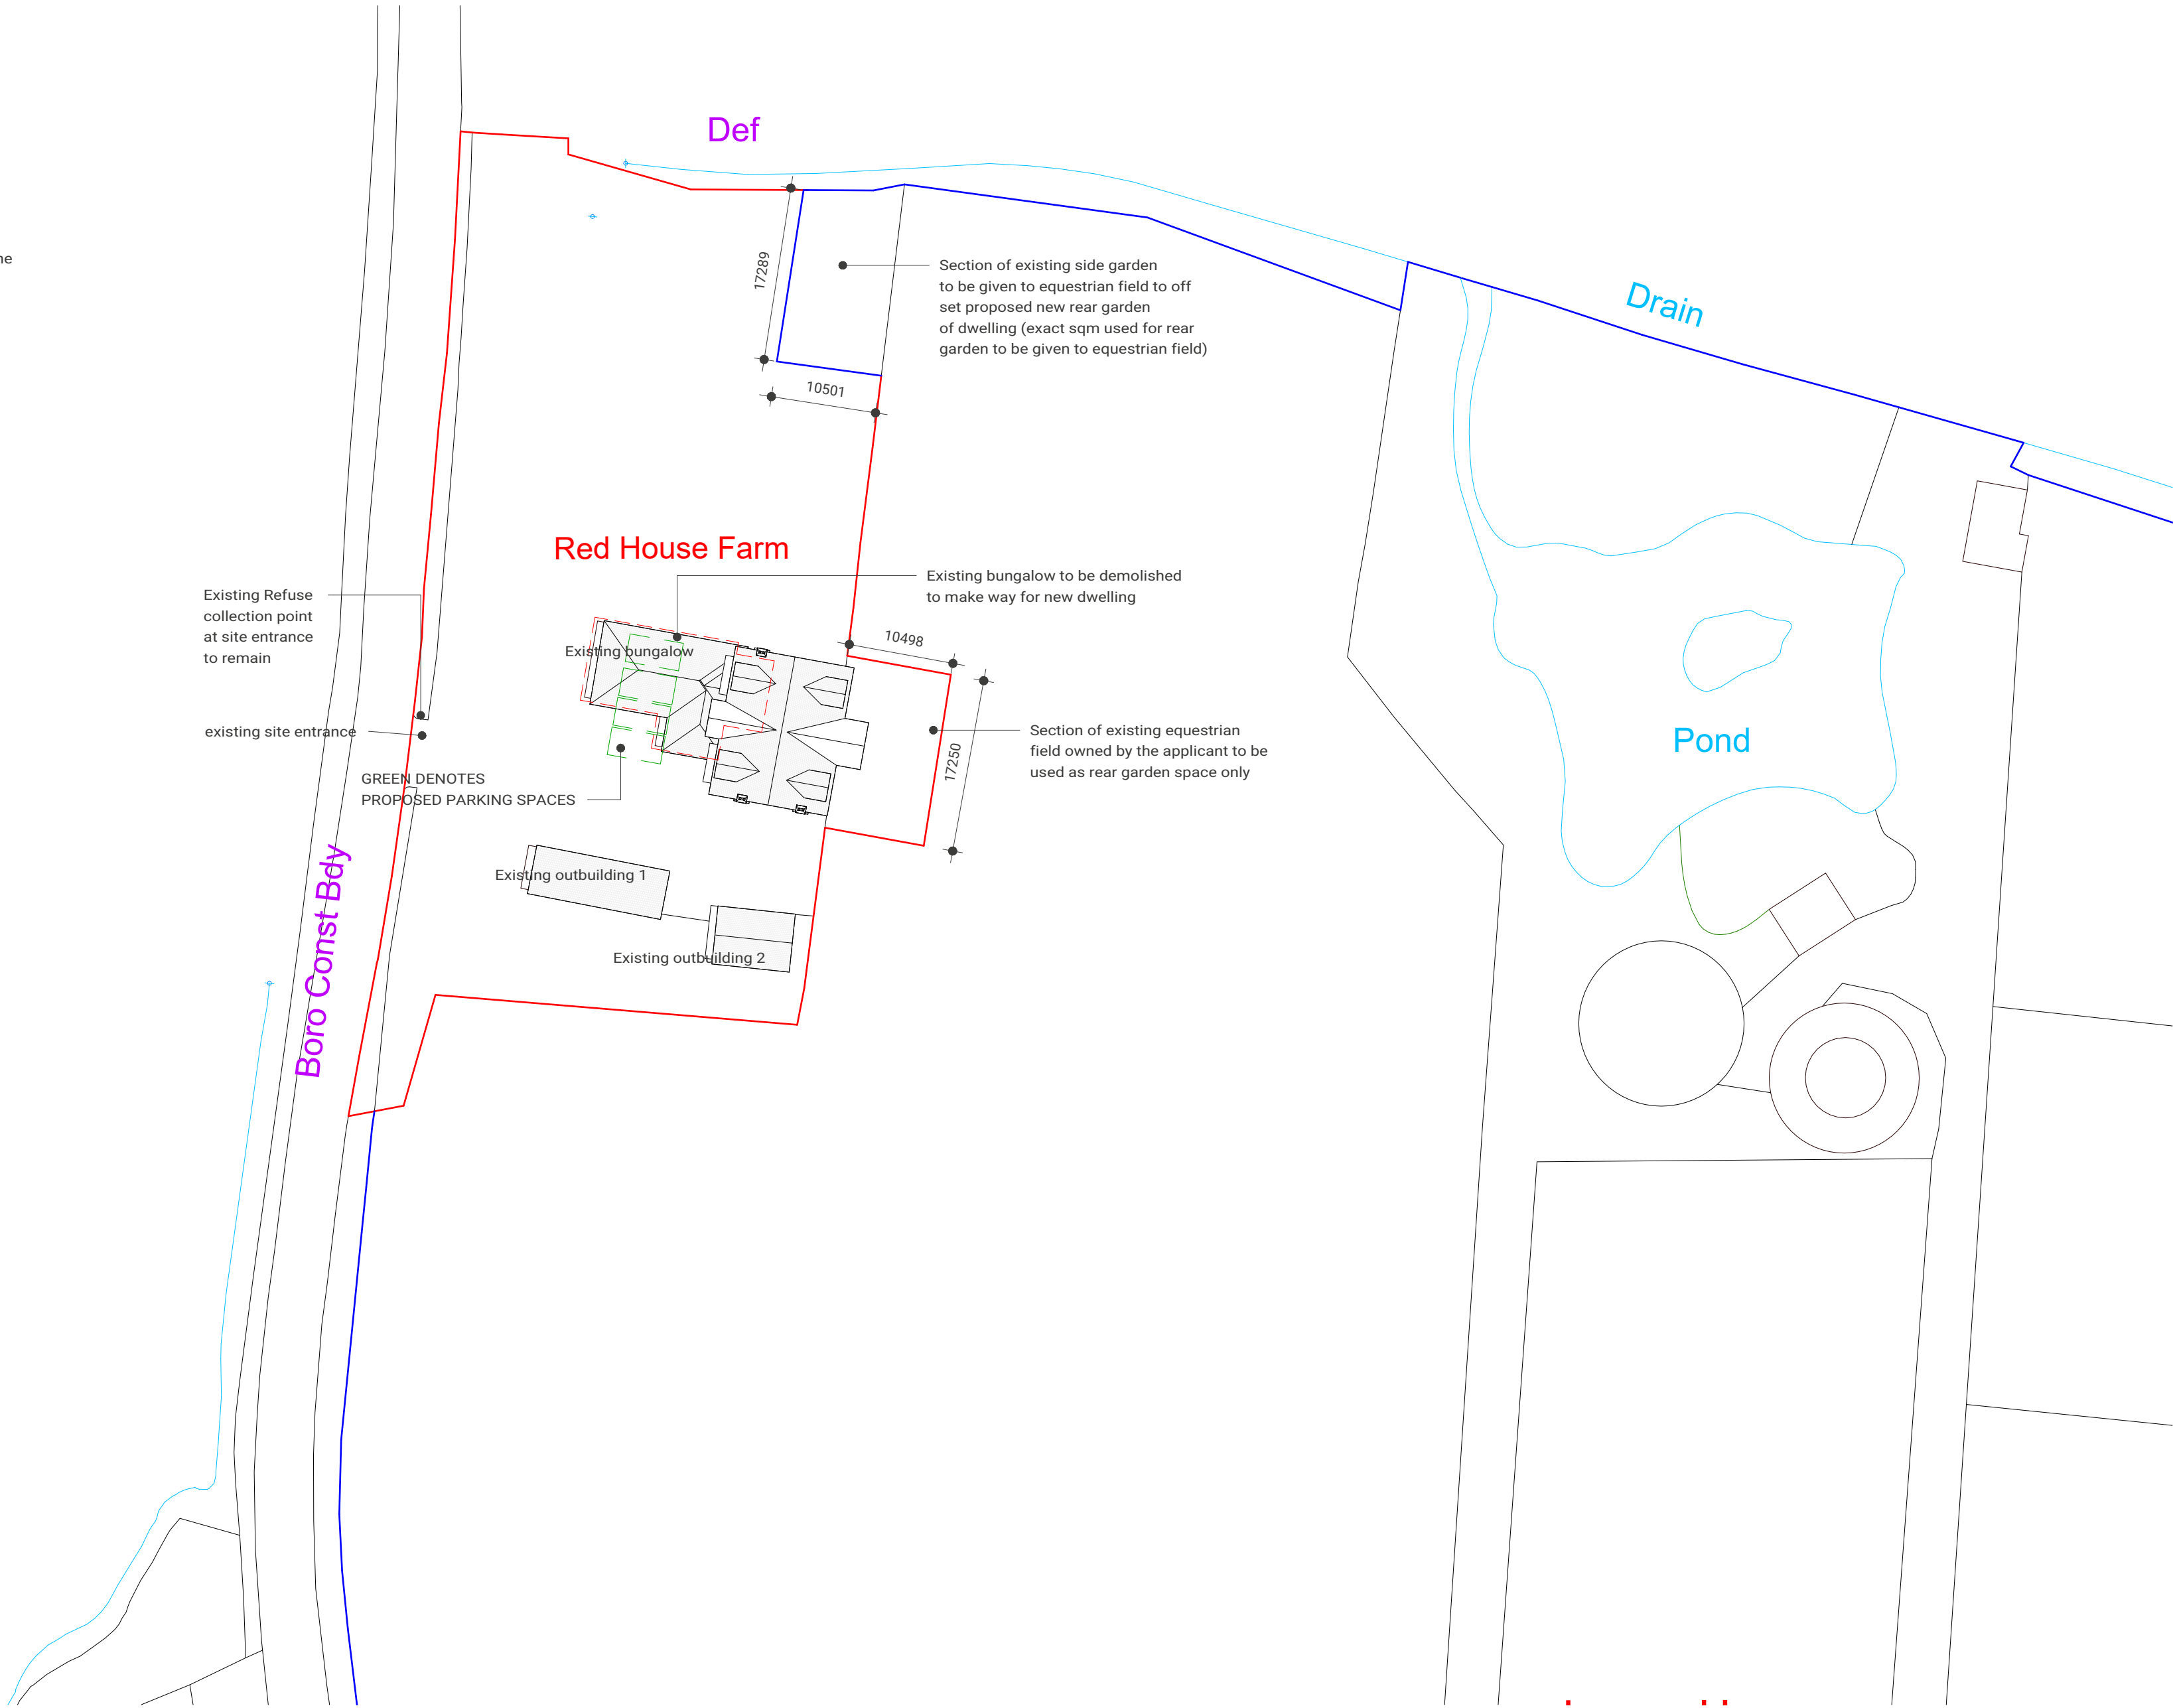

104 - Proposed Site Plan

1 : 500



Baltik Architecture LTD


Studio M, Baltic Creative Campus  
49 Jamaica Street  
Liverpool  
L1 0AH

george@baltikarchitecture.co.uk  
Tel: 0151 622 0590 Mob:07496 834461  
www.baltikarchitecture.co.uk



- notes
- This document and all drawings are copyright of Baltik Architecture LTD and may not be reproduced without their specific permission.
  - Do not scale from this drawing unless for planning purposes only. All dimensions to be site verified by contractor before construction.
  - All dimensions are in millimetres unless noted otherwise.
  - Baltik Architecture LTD shall be notified in writing of any discrepancies.

| revisions |          |    |                   |
|-----------|----------|----|-------------------|
| REV       | DATE     | GB | DRAWN BY NOTES    |
| C         | 20.01.26 | GB | REd Edges Amended |

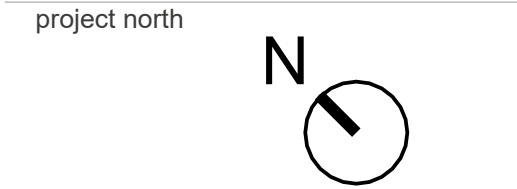

status: PL

client: Private Client

project: Red House Farm

title: Proposed Site Plan

|           |             |
|-----------|-------------|
| revision: | C           |
| drawn by: | GB          |
| date:     | 20.01.26    |
| job no:   | BJA-402-RED |
| scale:    | 1 : 500     |

Drawing No:

A104