


Do not scale this drawing for construction purposes
In all cases figured dimensions are to be followed
All dimensions to be checked on site before work commences
© This drawing is the copyright of Solarsense UK Ltd and may not be reproduced in part or in whole without prior written permission

Notes:

Arrow denotes the fall direction of the roof.


Existing Roof Materials:

Light grey coloured metal trapezoidal
barrelled roof

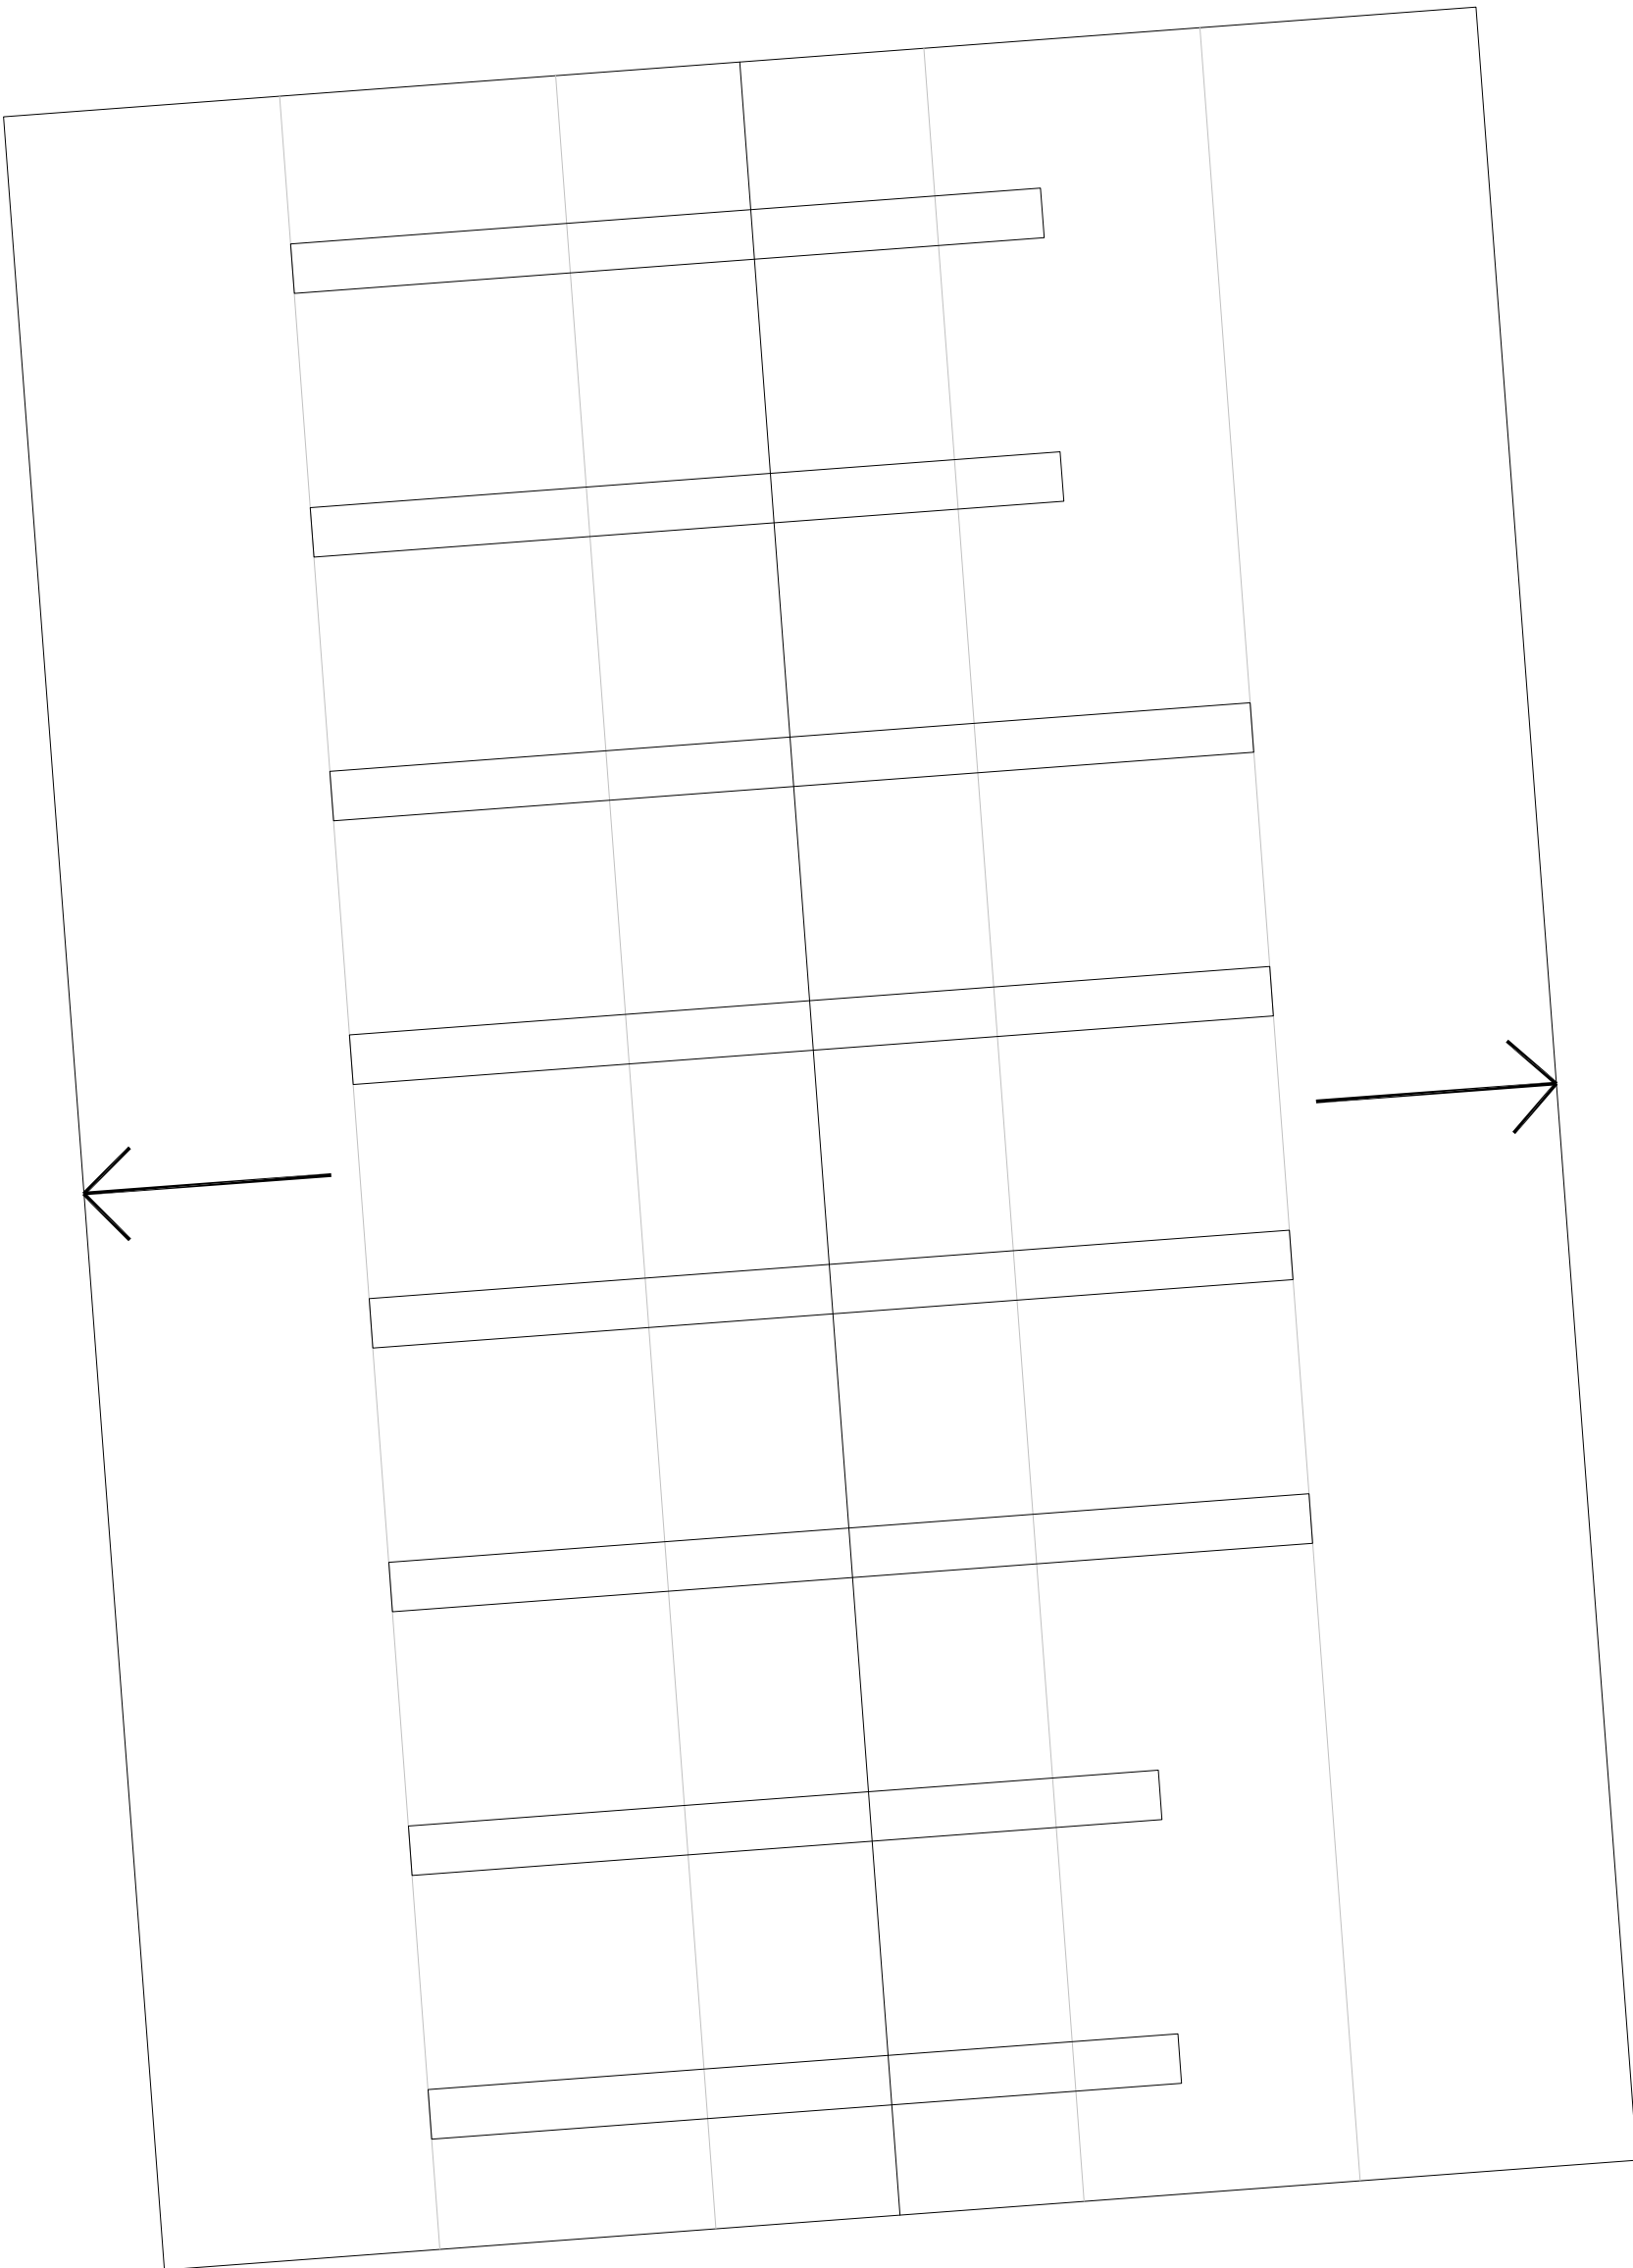

PLANNING

Revision	Description	Date	Drawn

 

Solarsense UK Ltd
Unit 1A Tweed Road, Ind Est, Clevedon, BS21 6RR
☎ 01275 461800 e info@solarsense-uk.com

Client: Midon Ltd

Project: Unit C1/C2 Penrhyn Court
Roof mounted Solar PV System

Drawing: Existing Roof Plan

Scale:	1:200 @ A1	Drawn by:	JF
Date:	January 2026	Checked by:	MV

Drawing Number:	Revision:
CBP / 02	A