



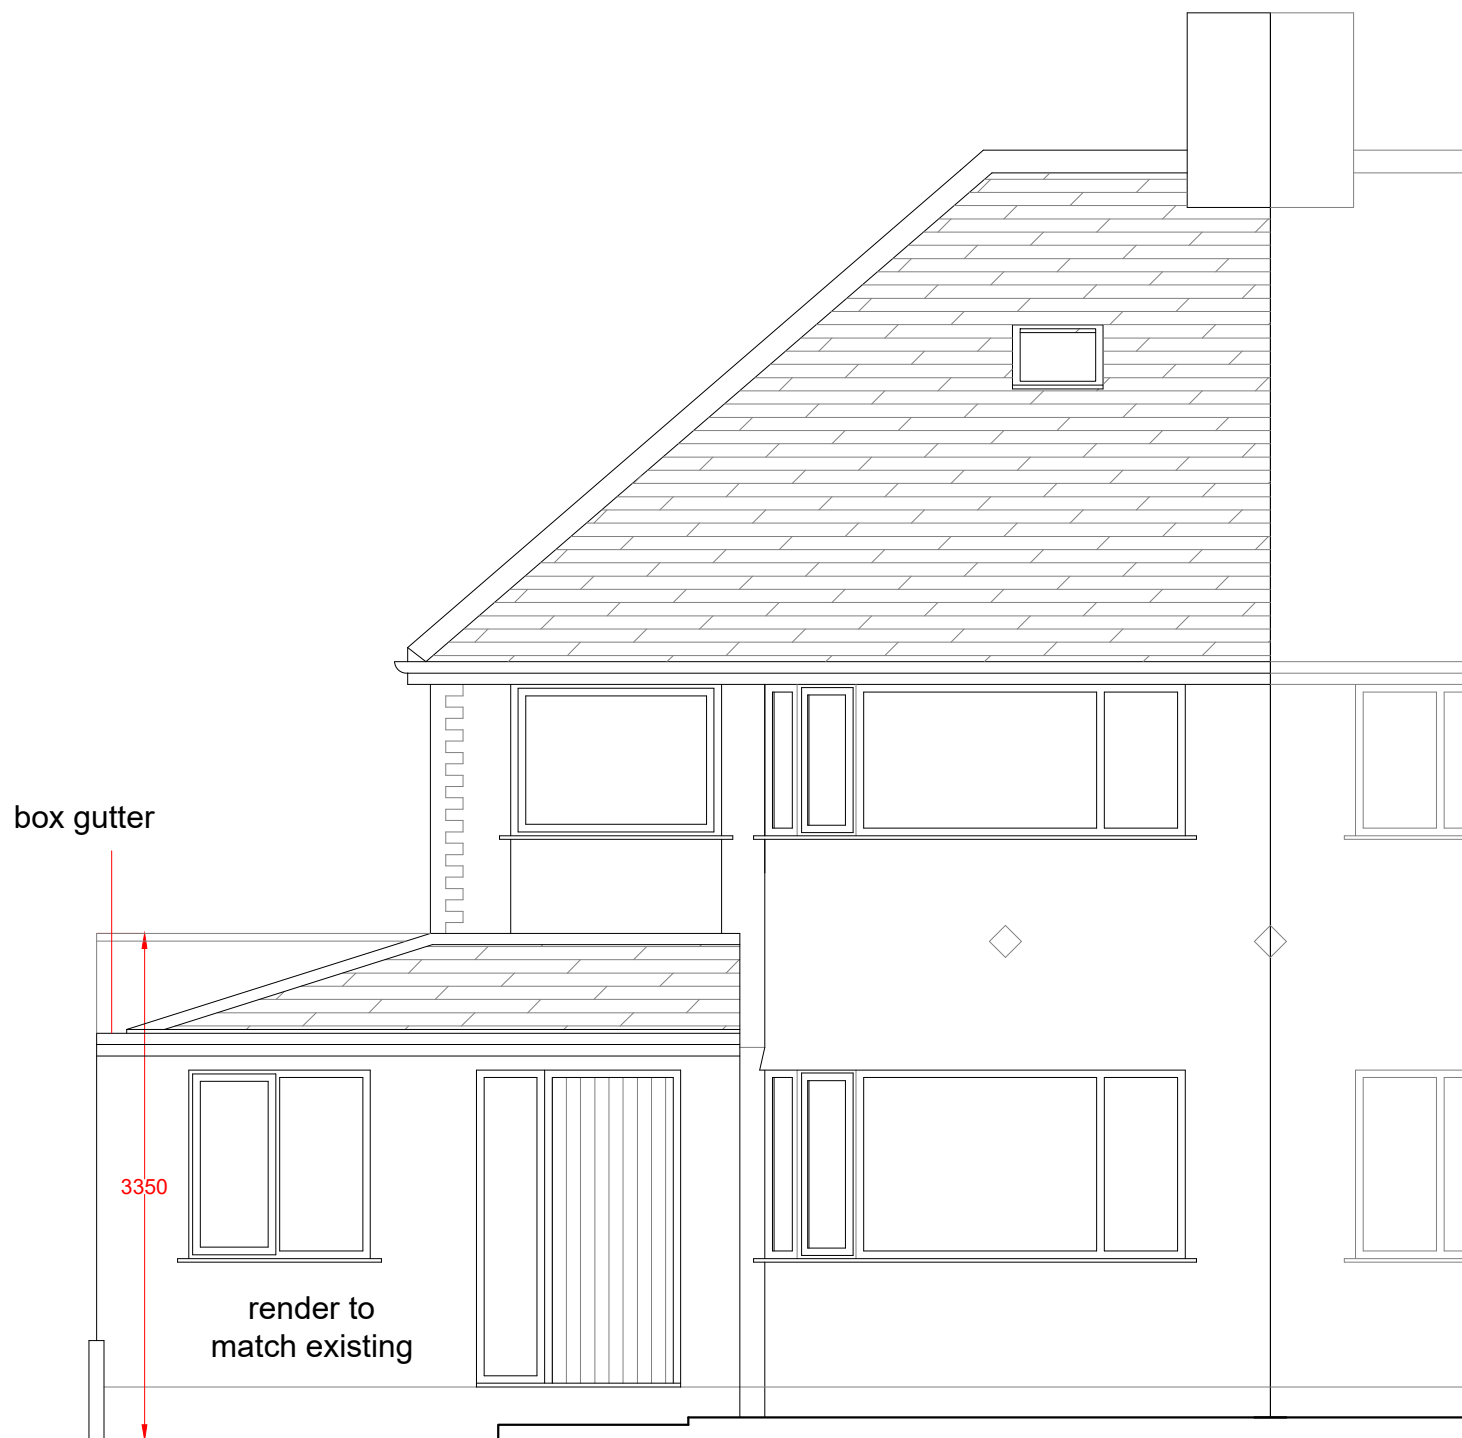

Proposed Front Elevation

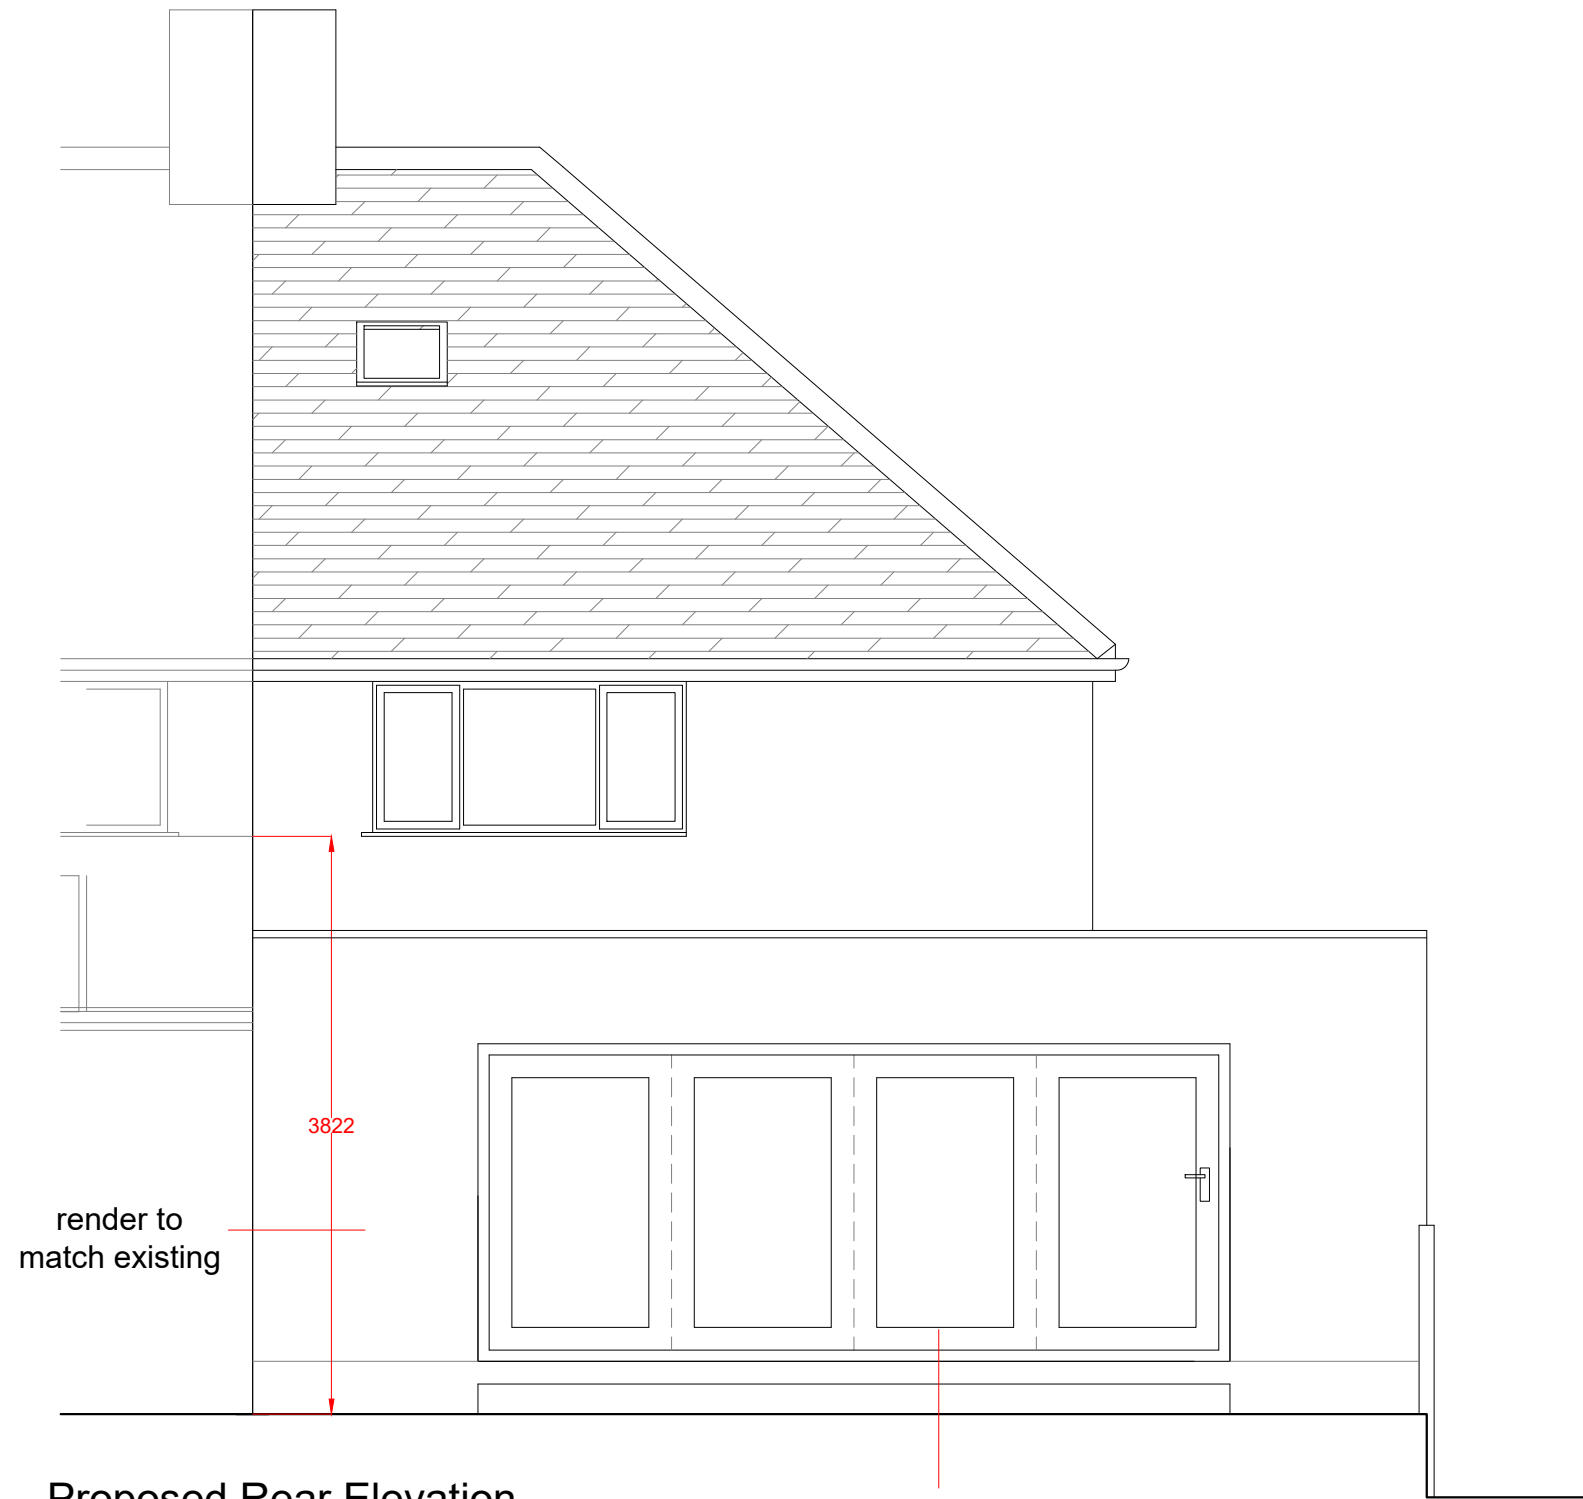

Proposed Rear Elevation



CLIENT		Luke & Jade	
DRAWING NO + TITLE:			
Proposed Front & Rear Elevations rev A			
16 Coronation Avenue Knotty Ash Liverpool L14 7NS			
SCALES:		PAGE SIZE:	A3
1:50			
DRAWN BY:		DATE	13/06/2022
LS			
			
ARCHITEVO			