


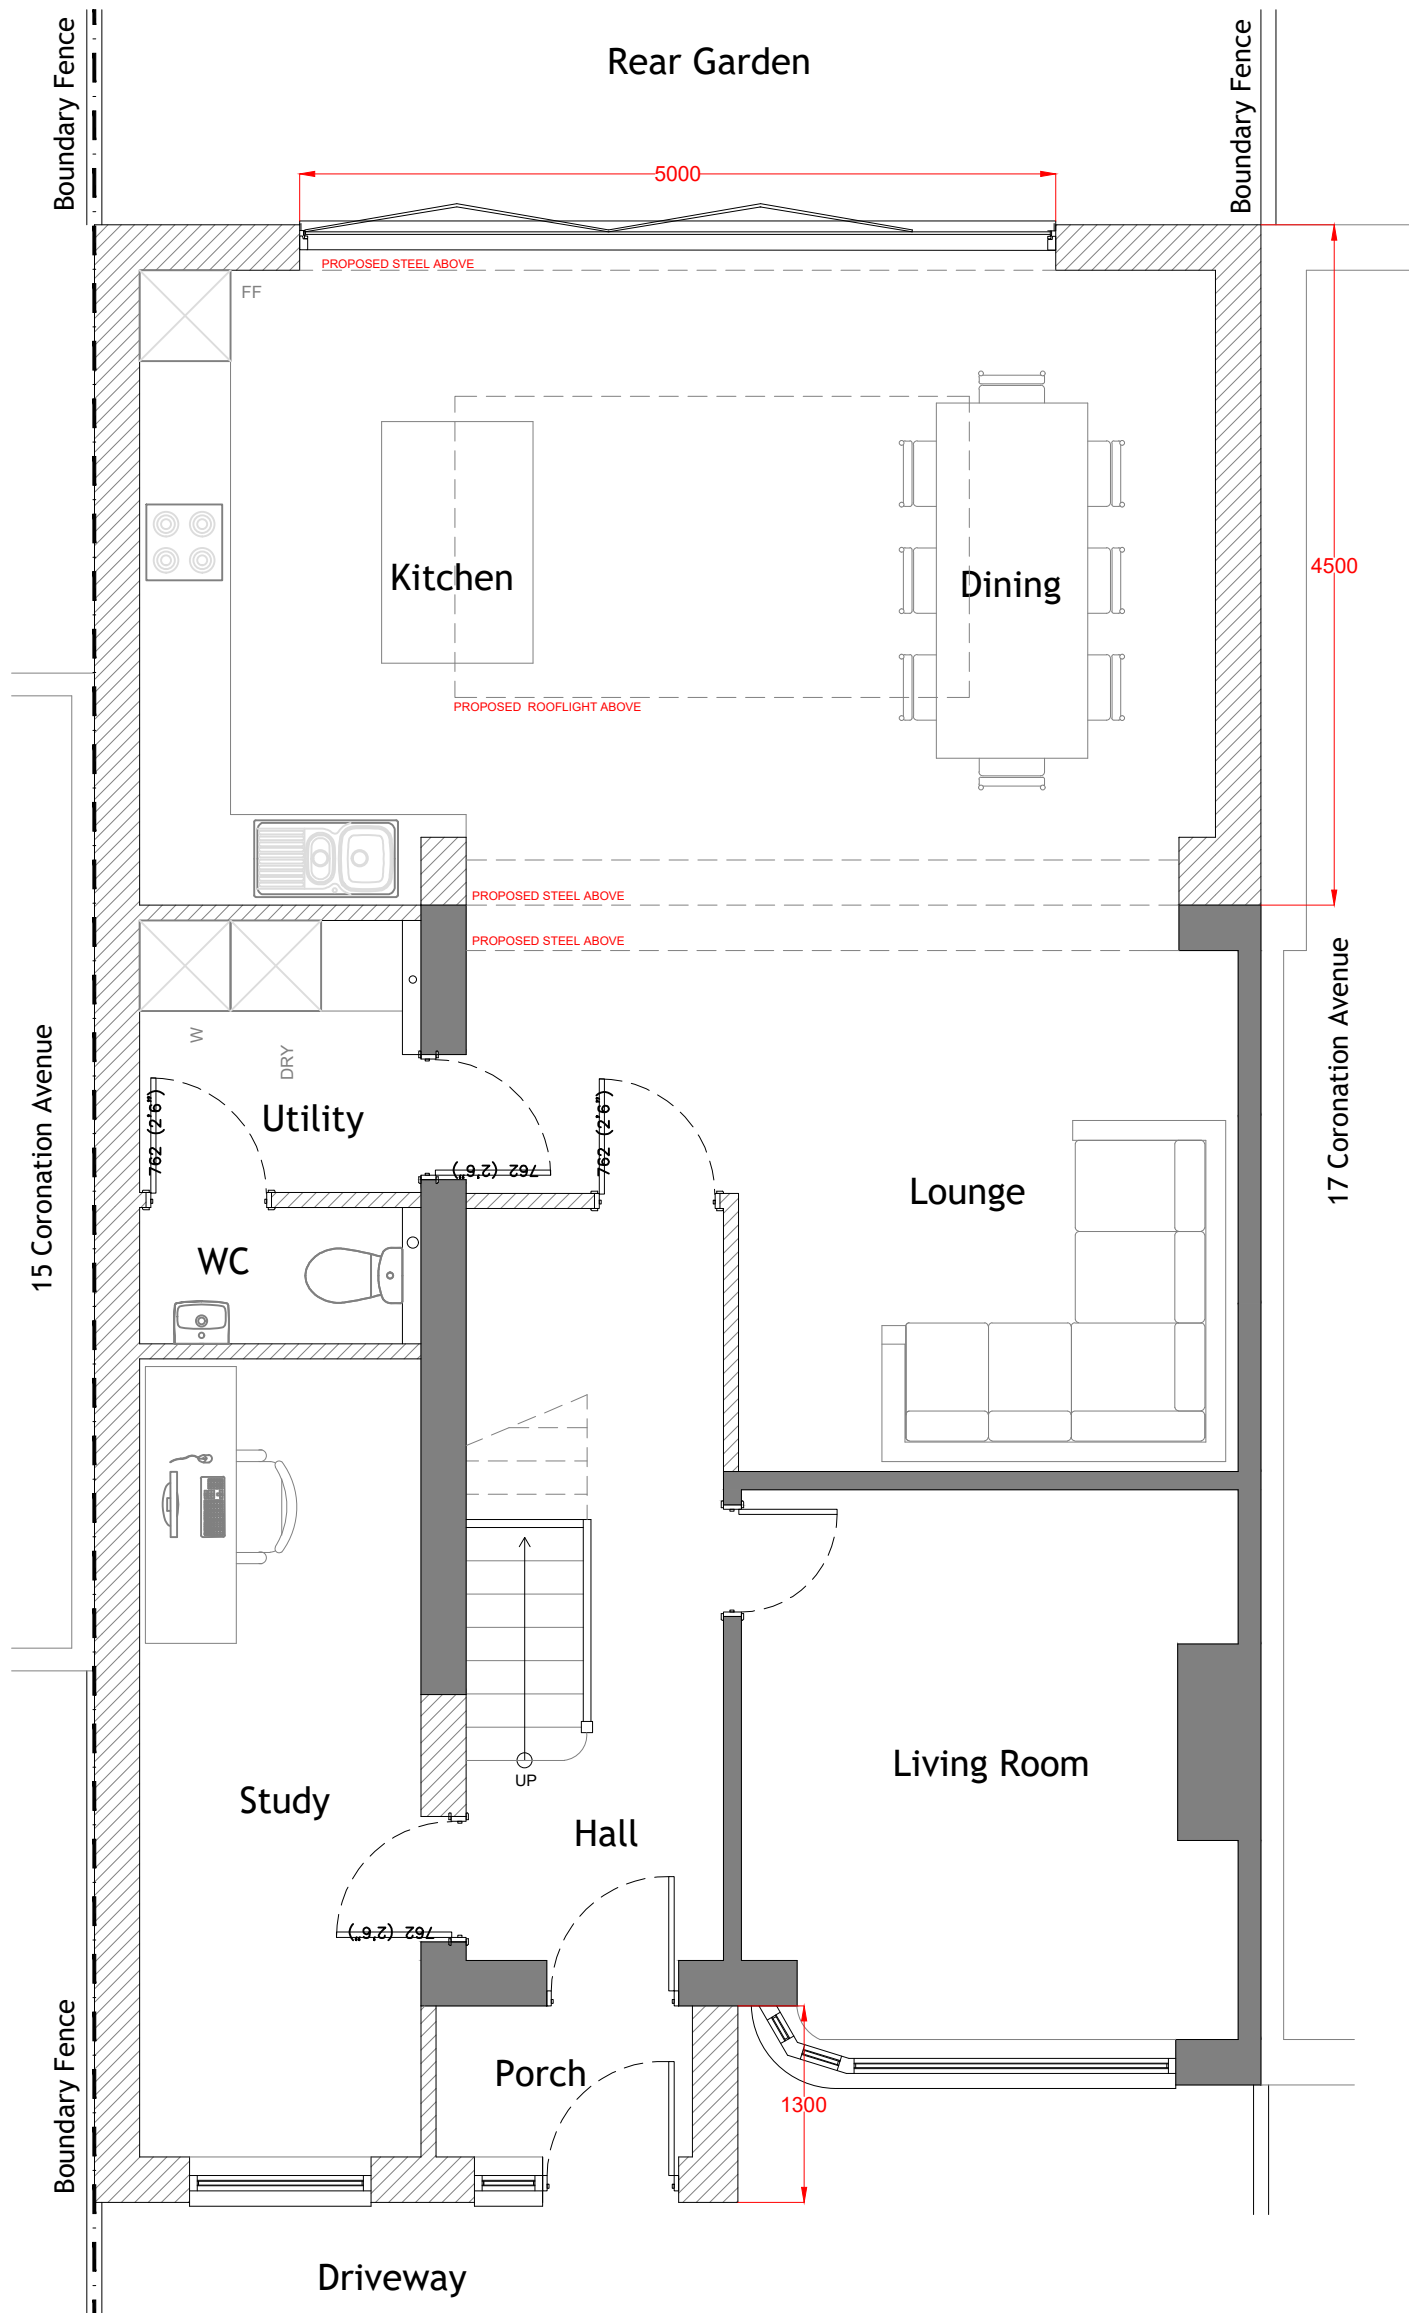

Proposed Ground Floor Plan 1:50



NOTES:

Boundary Line

Existing Walls

Proposed Walls

CLIENT

Luke & Jade

DRAWING NO + TITLE:

Proposed Ground Floor
Plan rev B

16 Coronation Avenue
Knotty Ash
Liverpool
L14 7NS

SCALES:

1:50

PAGE SIZE:

A3

DRAWN BY:

LS

DATE

13/06/2022

ARCHITEVO