



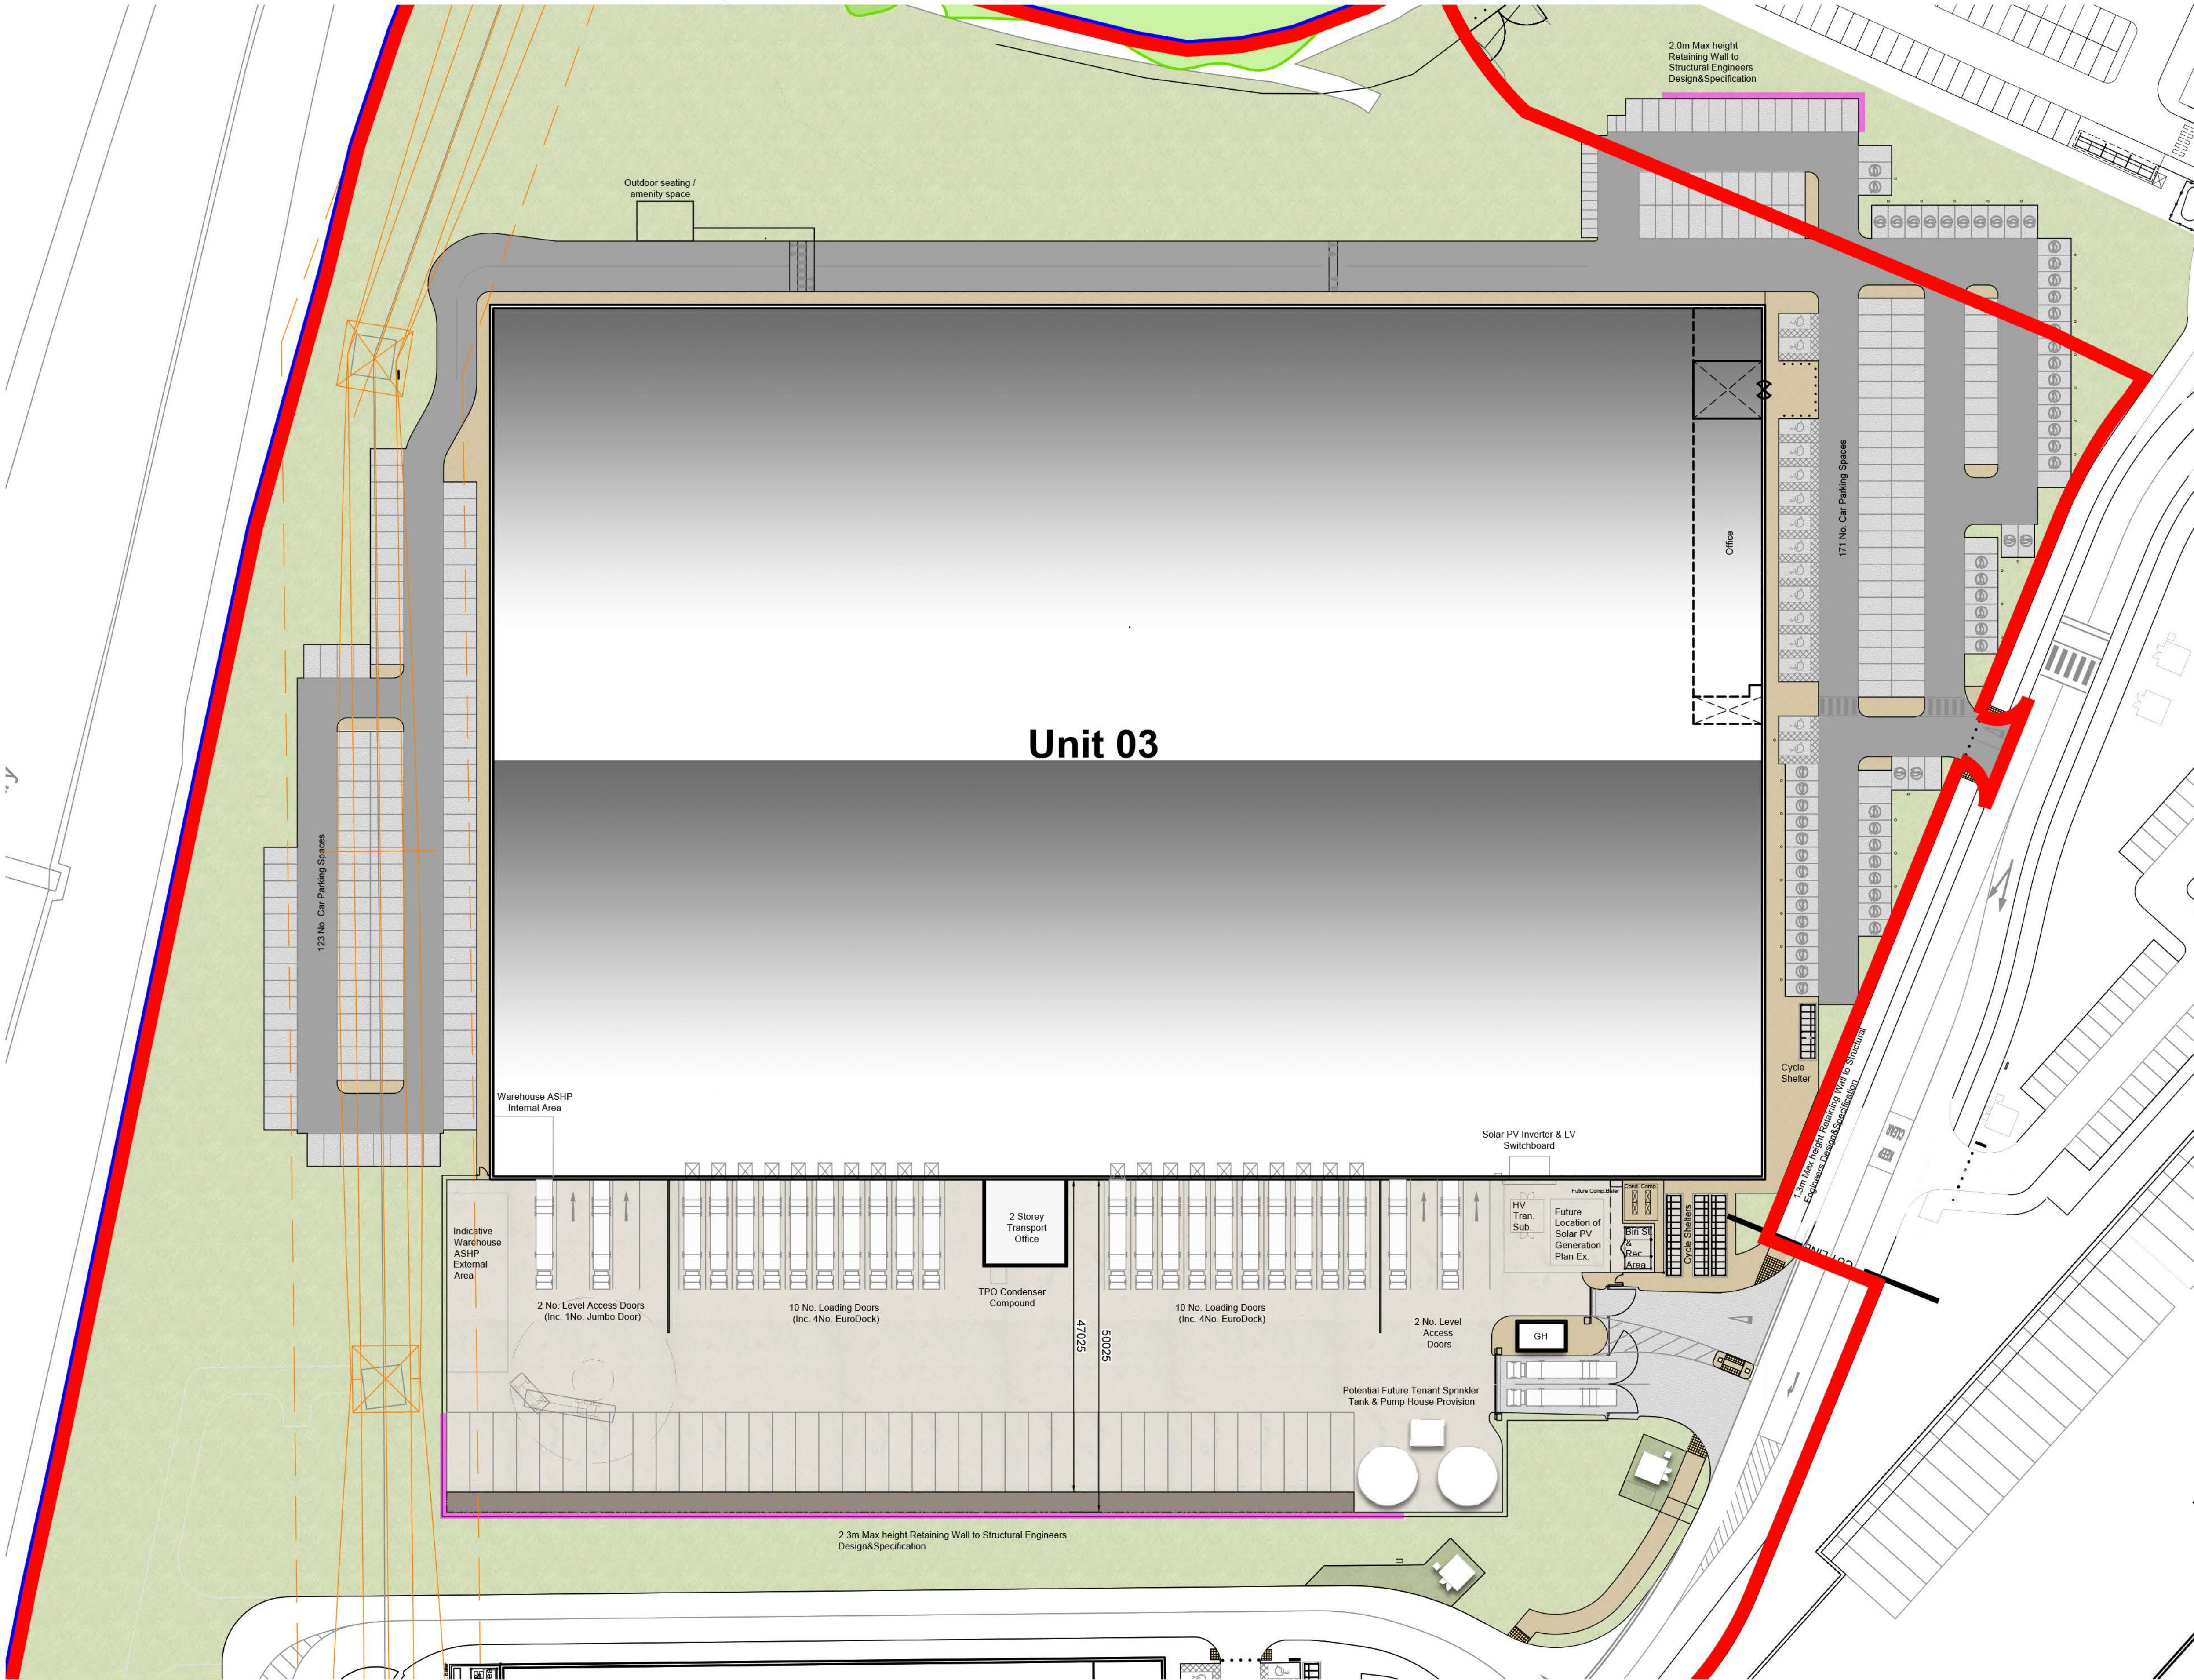

Unit 03 Site Plan
Scale 1:500

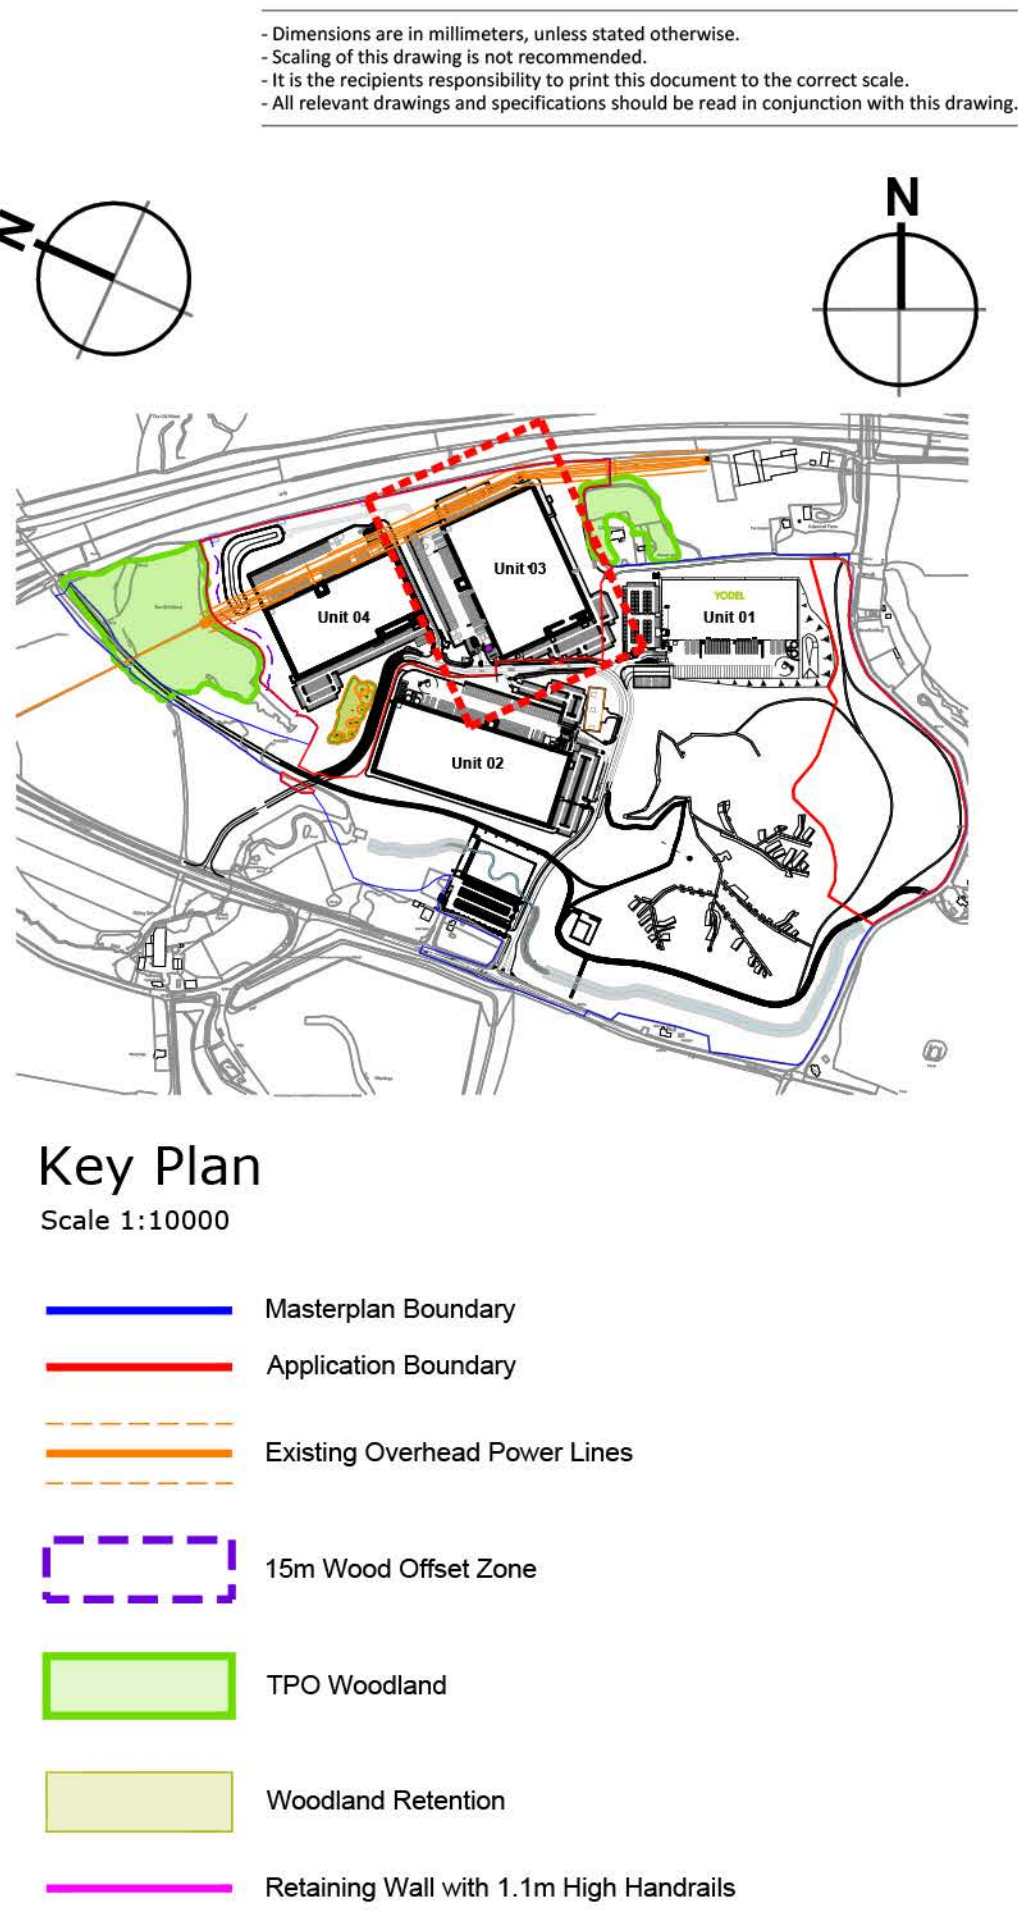

PLANNING

rev	amendments	by	ckd	date

Unit 03, Symmetry Park, Merseyside

Unit 03 Site Plan	
LOD 2	LOI 2

TRITAX SYMMETRY
A TRITAX BIG BOX COMPANY



RIBA PoW Stage:	2 - Concept Design
Document Suitability:	S2
Drawn / Checked:	MY / DEB
Date:	30/01/2023
Scale:	As Noted @ A1
UMC Project Number:	22605
Document Reference:	Drawing no: Revision:
22605 - UMC - XXXX - SI - DR - A	0672 P06

