



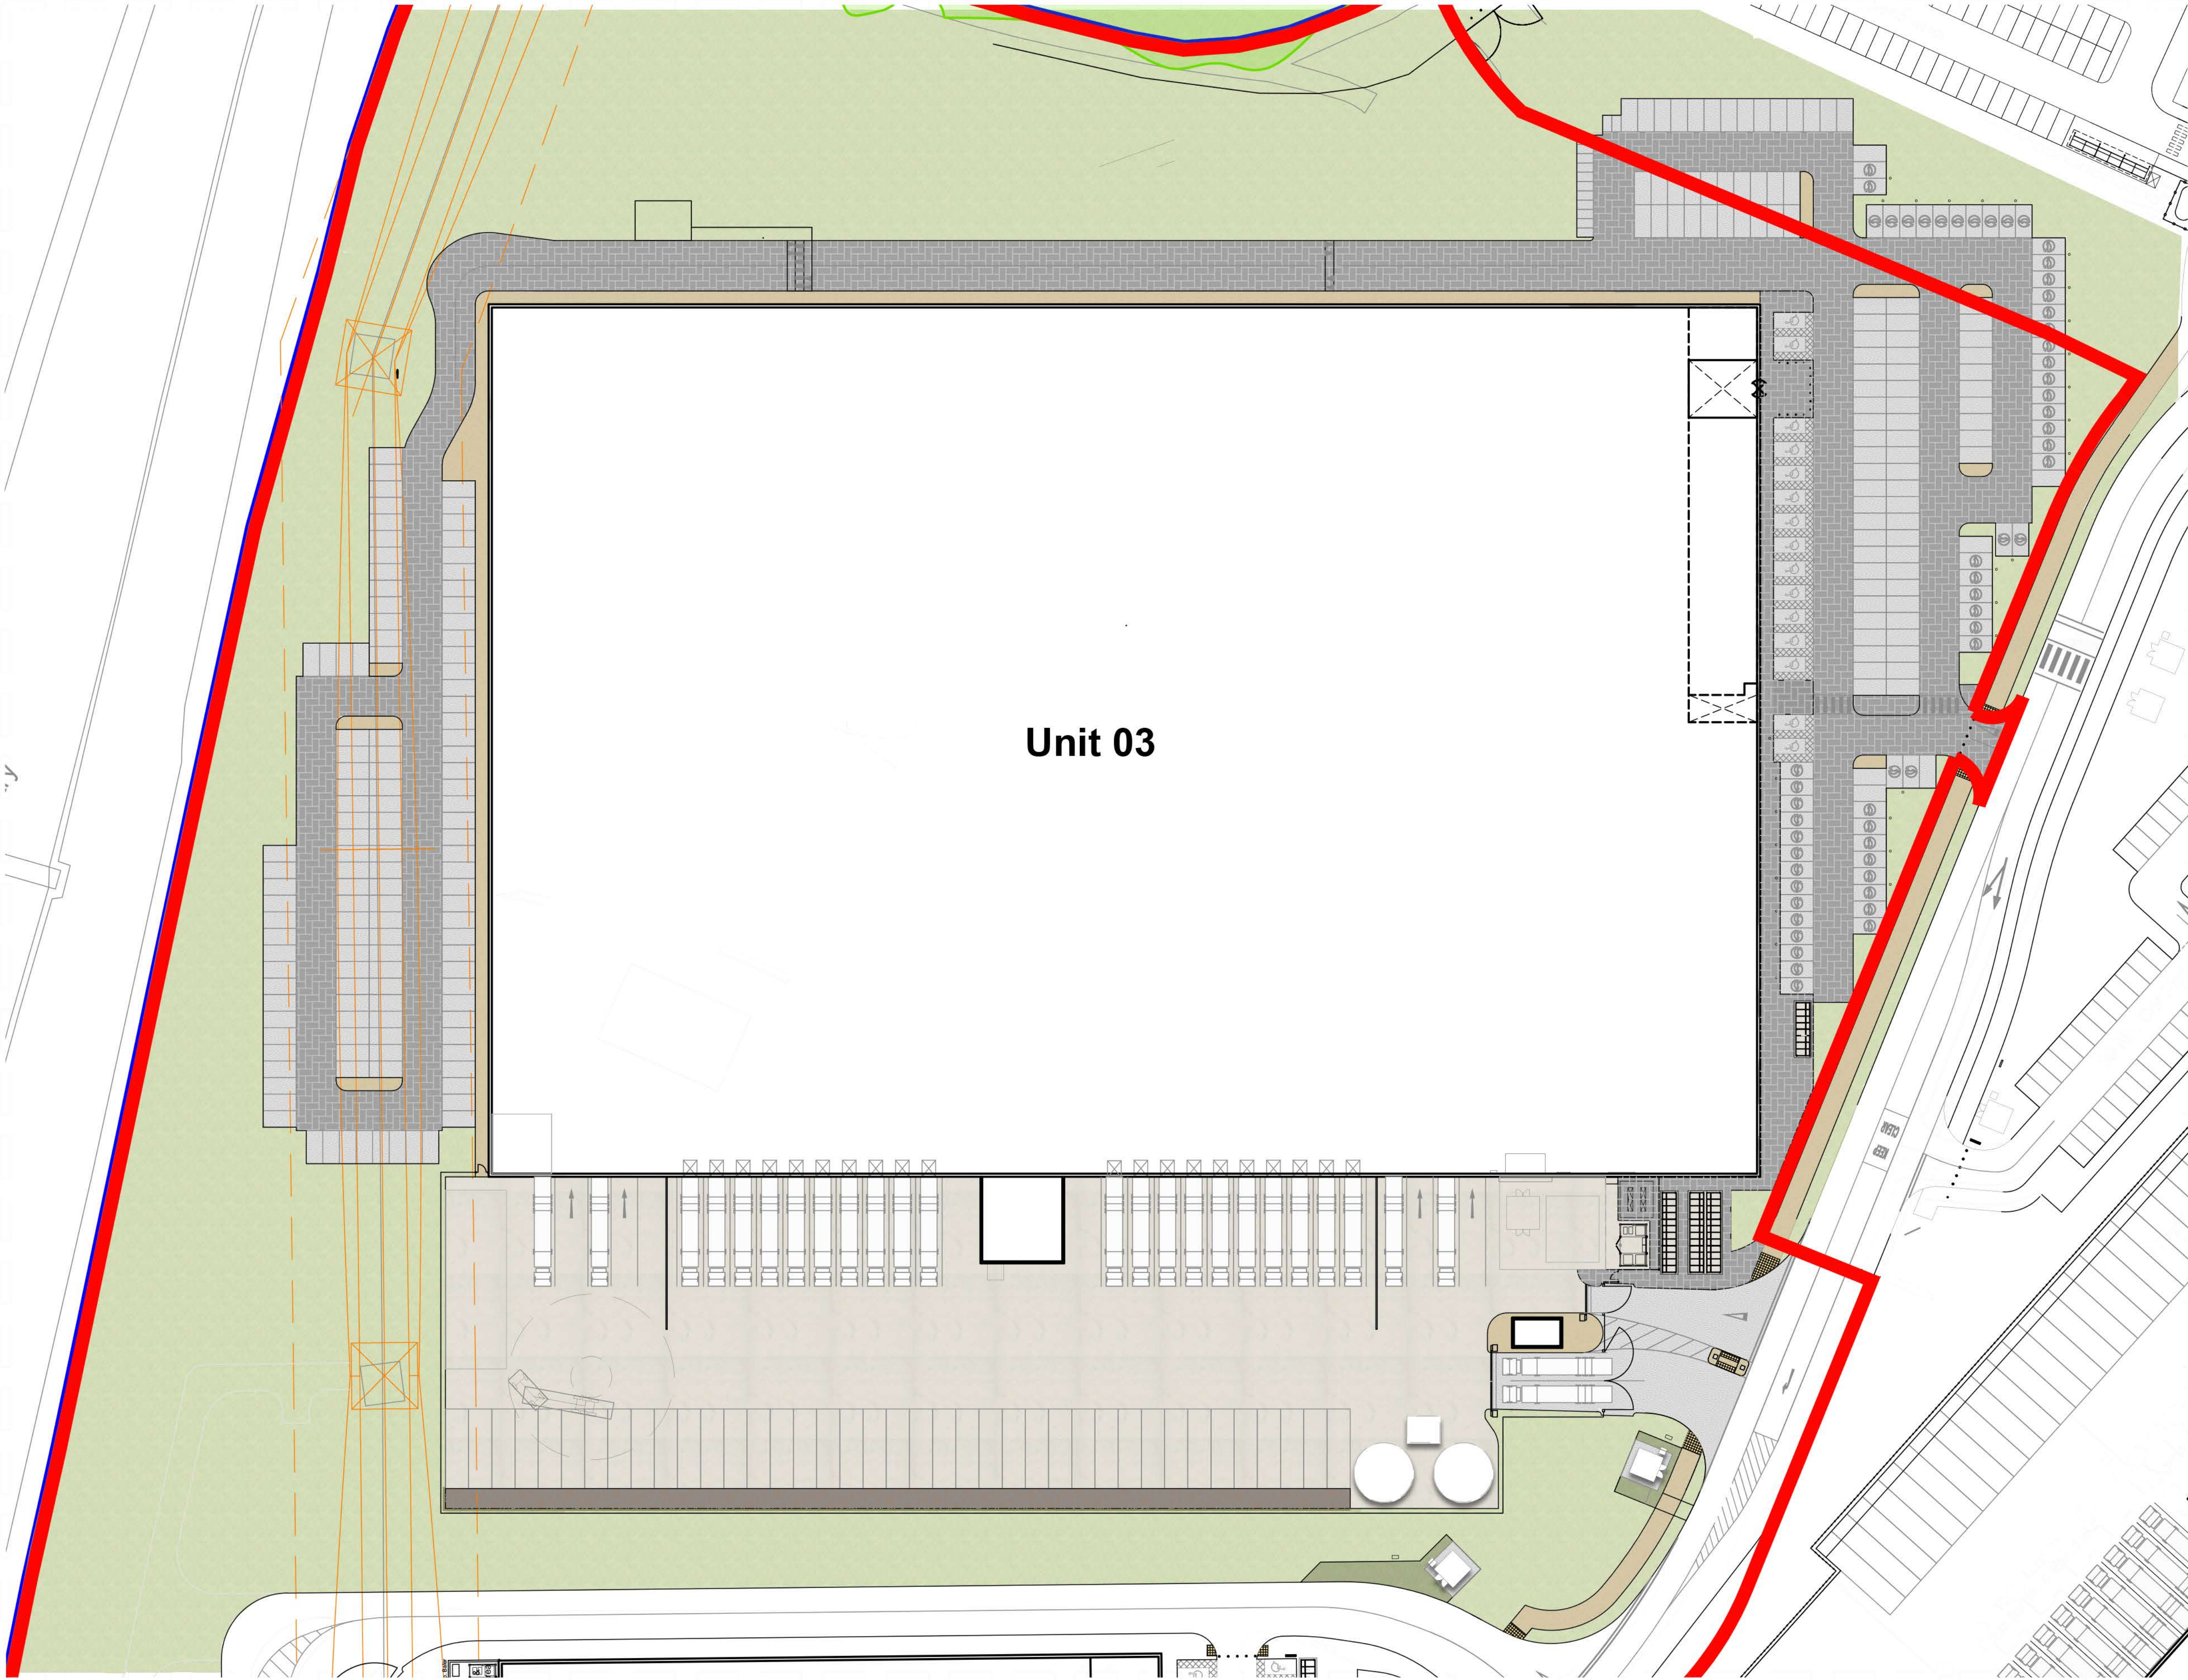

Unit 03 Site Plan
Scale 1:500

- Dimensions are in millimeters, unless stated otherwise.
- Scaling of this drawing is not recommended.
- It is the recipient's responsibility to print this document to the correct scale.
- All relevant drawings and specifications should be read in conjunction with this drawing.

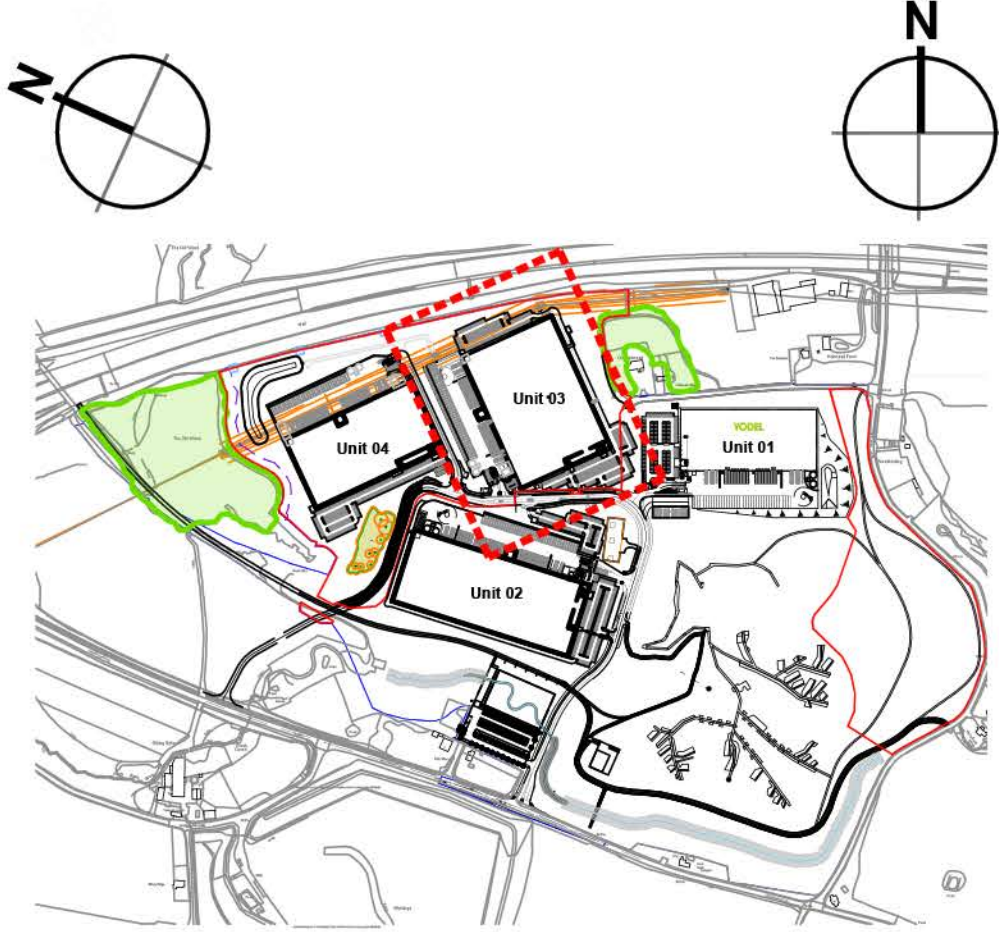

Key Plan
Scale 1:10000

Masterplan Boundary
Application Boundary

Key:

Concrete Service Yard
Bitumen macadam to Engineers details
Pre-cast concrete paving slabs Marshalls 'Perfecta' smooth 400x400mm Colour: Natural
Soft Landscaping
Road grade block paving on sandbed Brett Omega classic 200x100mm Colour: Charcoal (CL)
Gravel /Stone
Grasscrete

rev	amendments	by	ckd	date
-----	------------	----	-----	------

Unit 03, Symmetry Park, Merseyside

Unit 03 External Finishes Plan

LOD 2	LOI 2
-------	-------

TRITAX SYMMETRY
A TRITAX BIG BOX COMPANY



RIBA PoW Stage:	2 - Concept Design
Document Suitability:	S2
Drawn / Checked:	CT / MY
Date:	16/11/2023
Scale:	As Noted @ A0
UMC Project Number:	22605
Document Reference:	Drawing no: Revision:
22605 - UMC - XXXX - SI - DR - A	0701 P06



PLANNING