



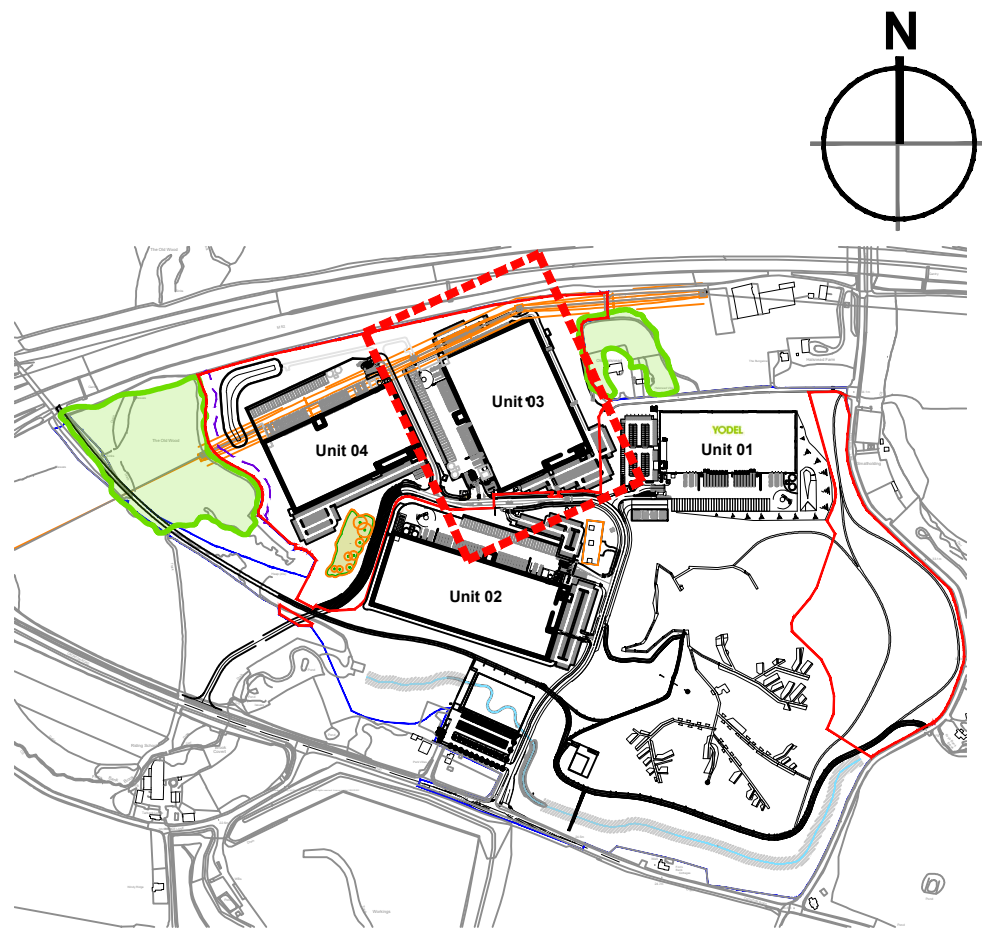

Key Plan


Scale 1:10000

- Masterplan Boundary
- Application Boundary
- Proposed Fencing:
2.4m high, galvanised polyester powder coated paladin security fence
Colour: Green.
- Single and Double Arm Automatic Barrier Gate
- Personnel Gate
Colour: Green.
- 2.4m high Security Access Gate
Colour: Green.
- 2.0m high closeboard timber fencing to the full extent of the boundary adjacent to M62 (c.550m). Fence to be set back a minimum of 1m within the boundary. (Refer to key plan for location and drawing 22605-UMC-XXXX-SI-DR-A-0702)
- 2.4m high closeboard timber fencing to provide screening to adjacent existing property

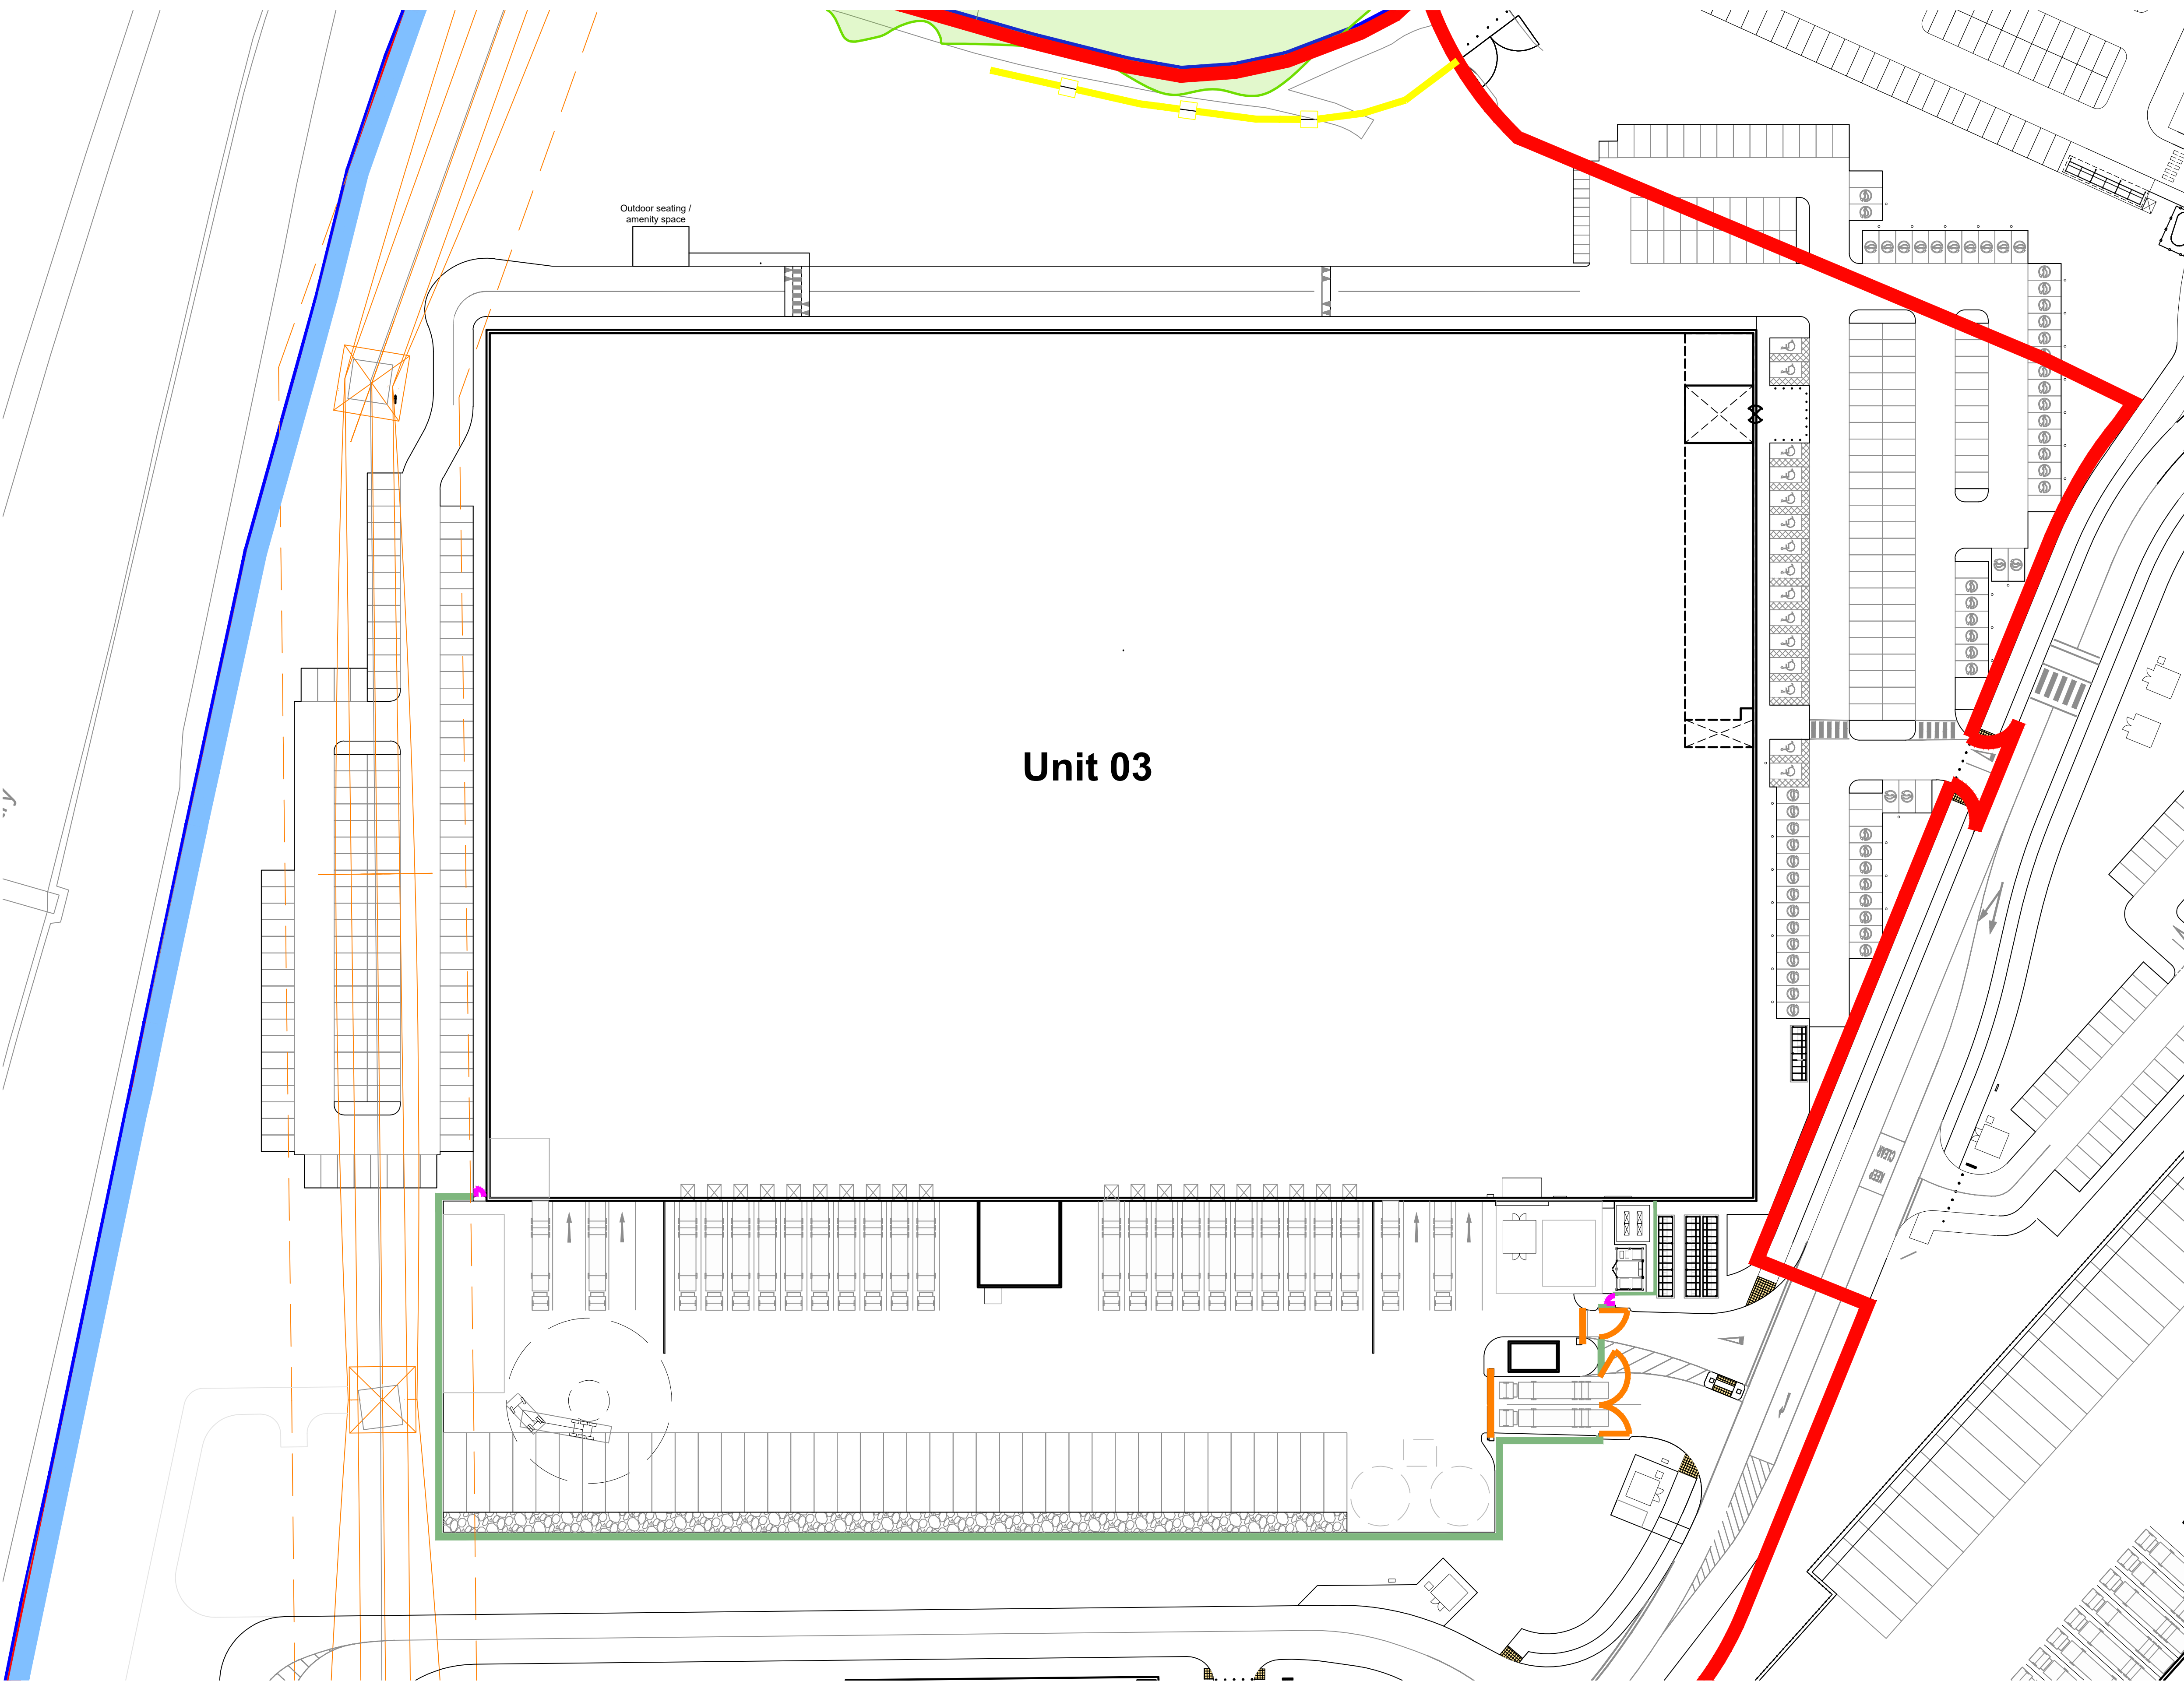


Unit 03 Site Plan

Scale 1:500

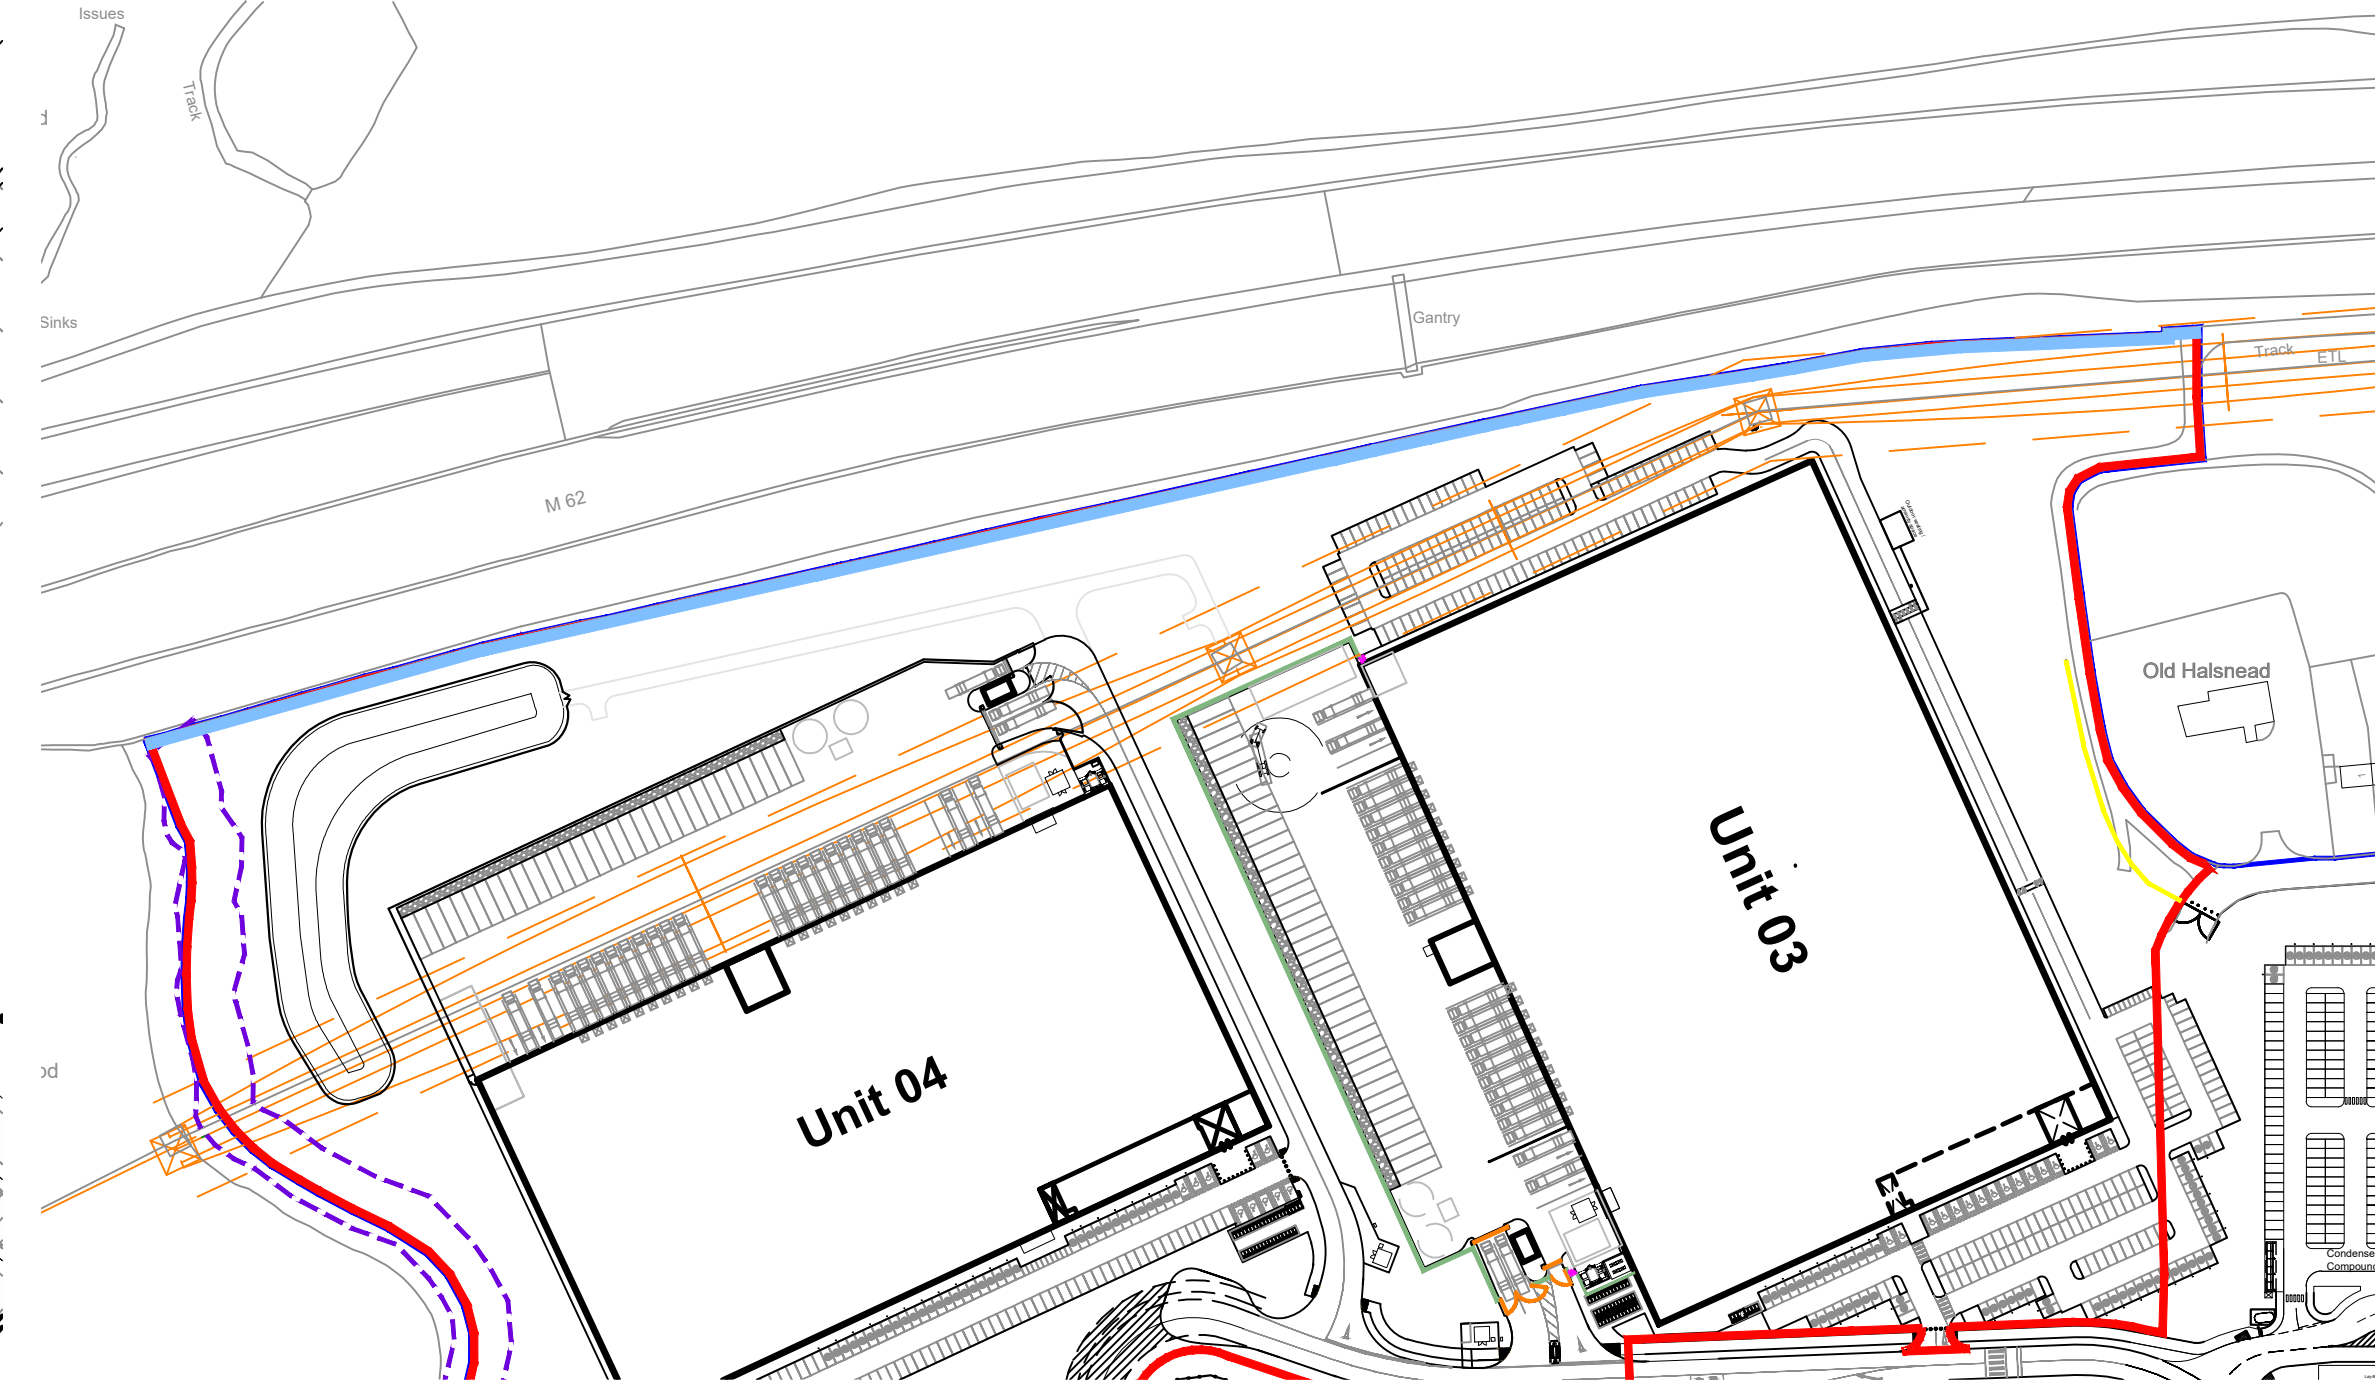


Fencing Bounding M62 Plan

Scale 1:2000

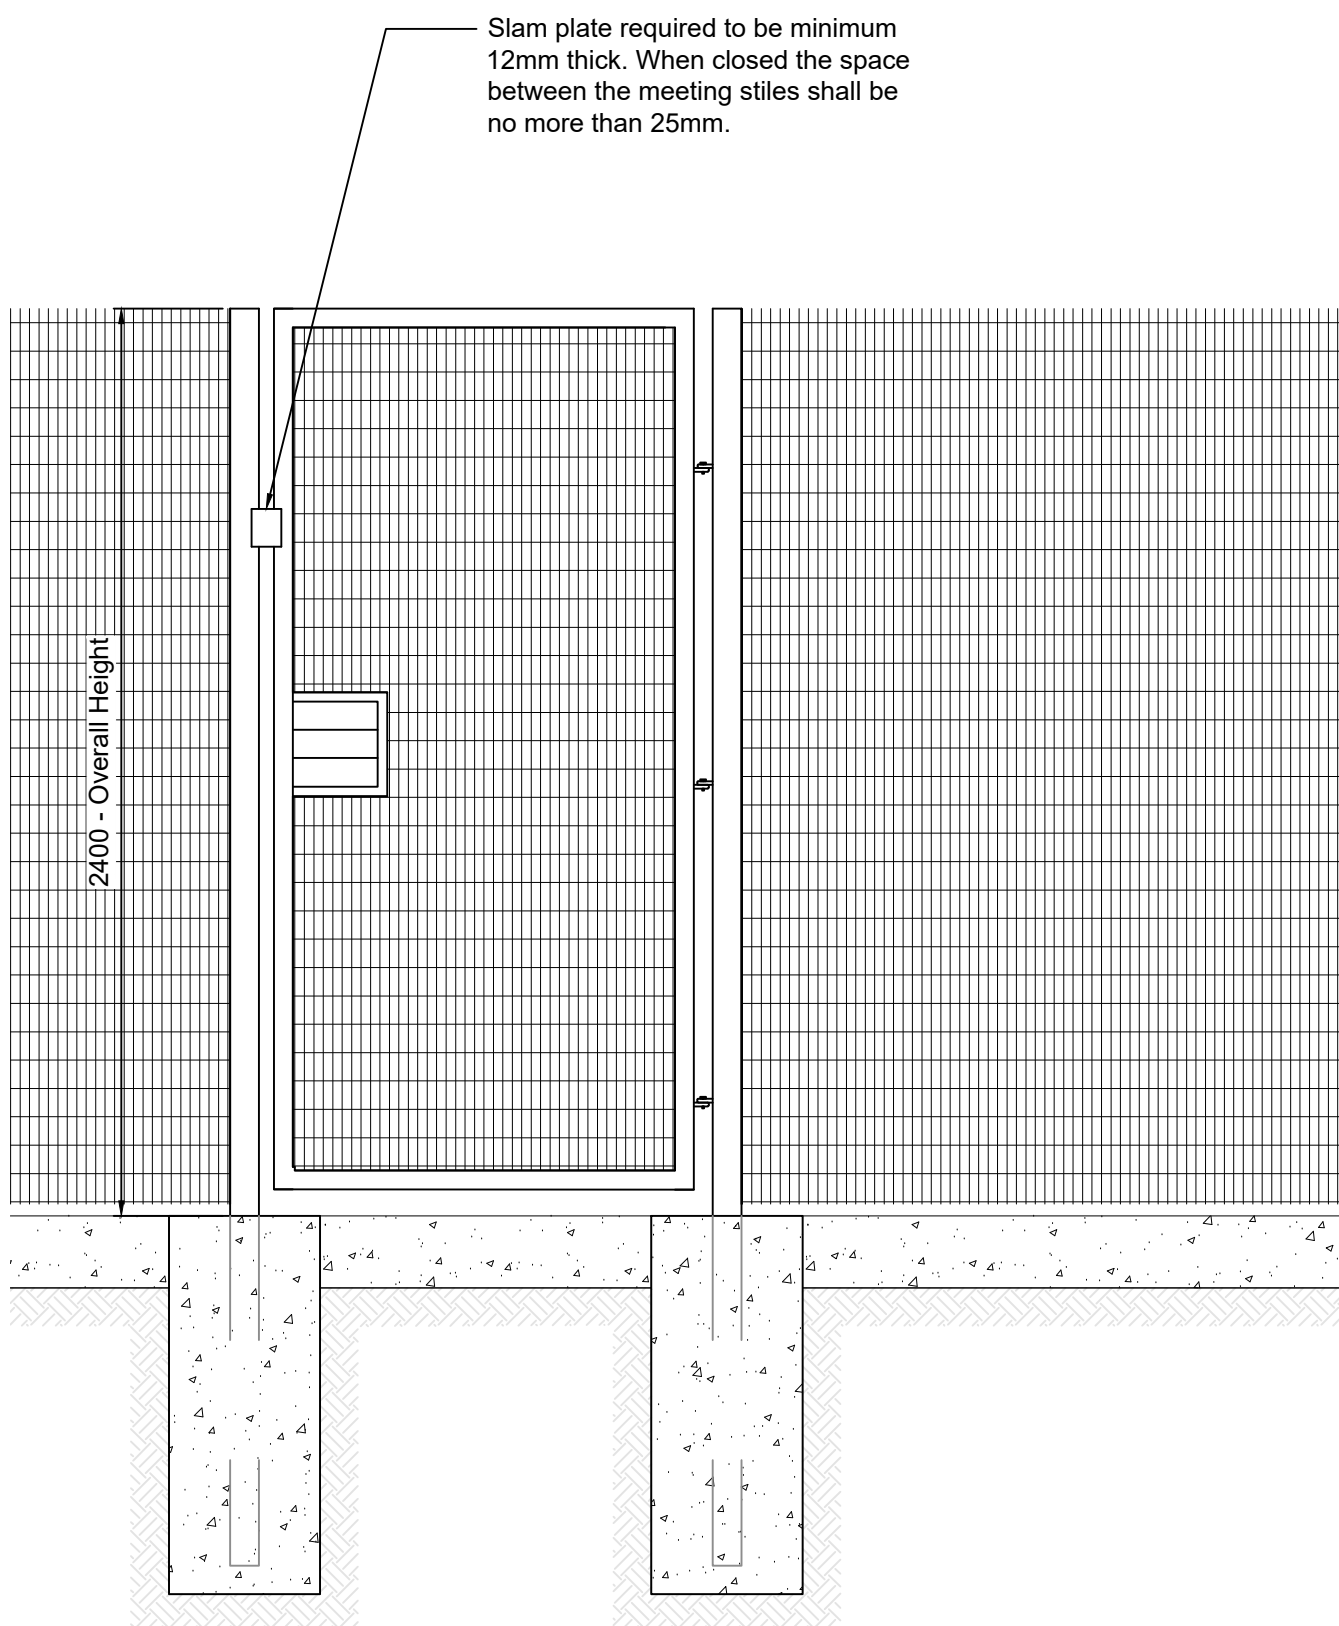


Personnel Security Access Gate Details

Scale 1:20

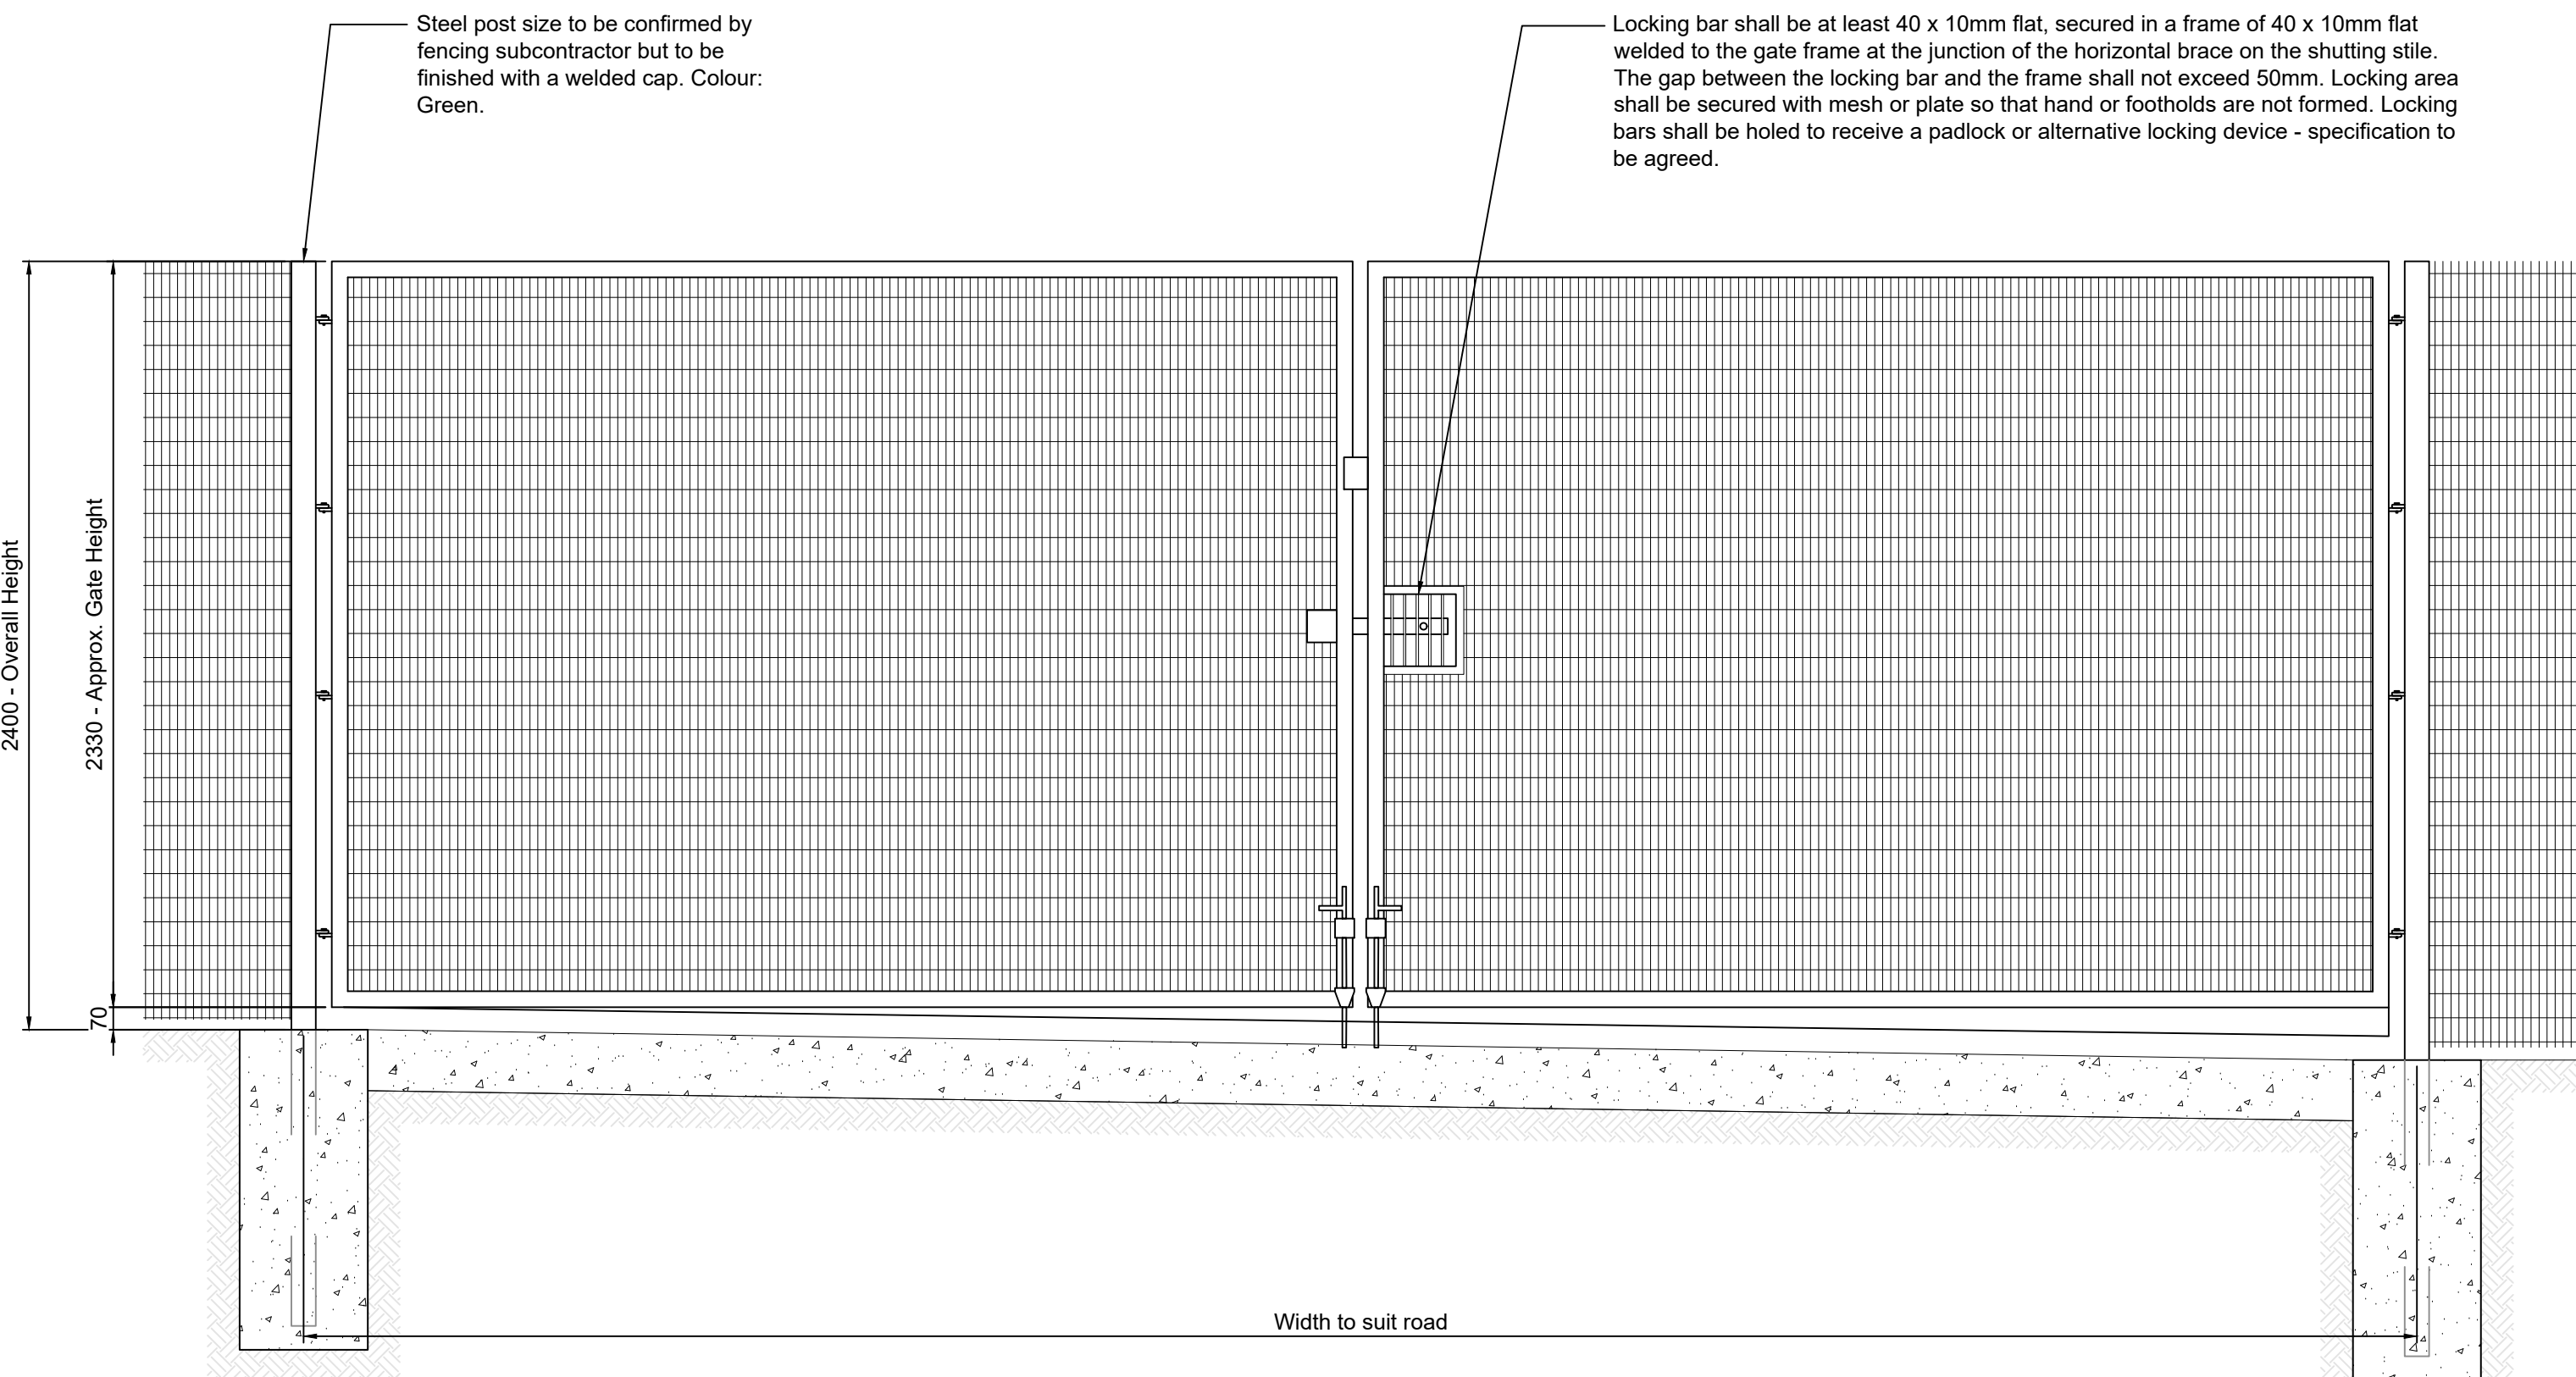


Vehicular Security Access Gate Details

Scale 1:20

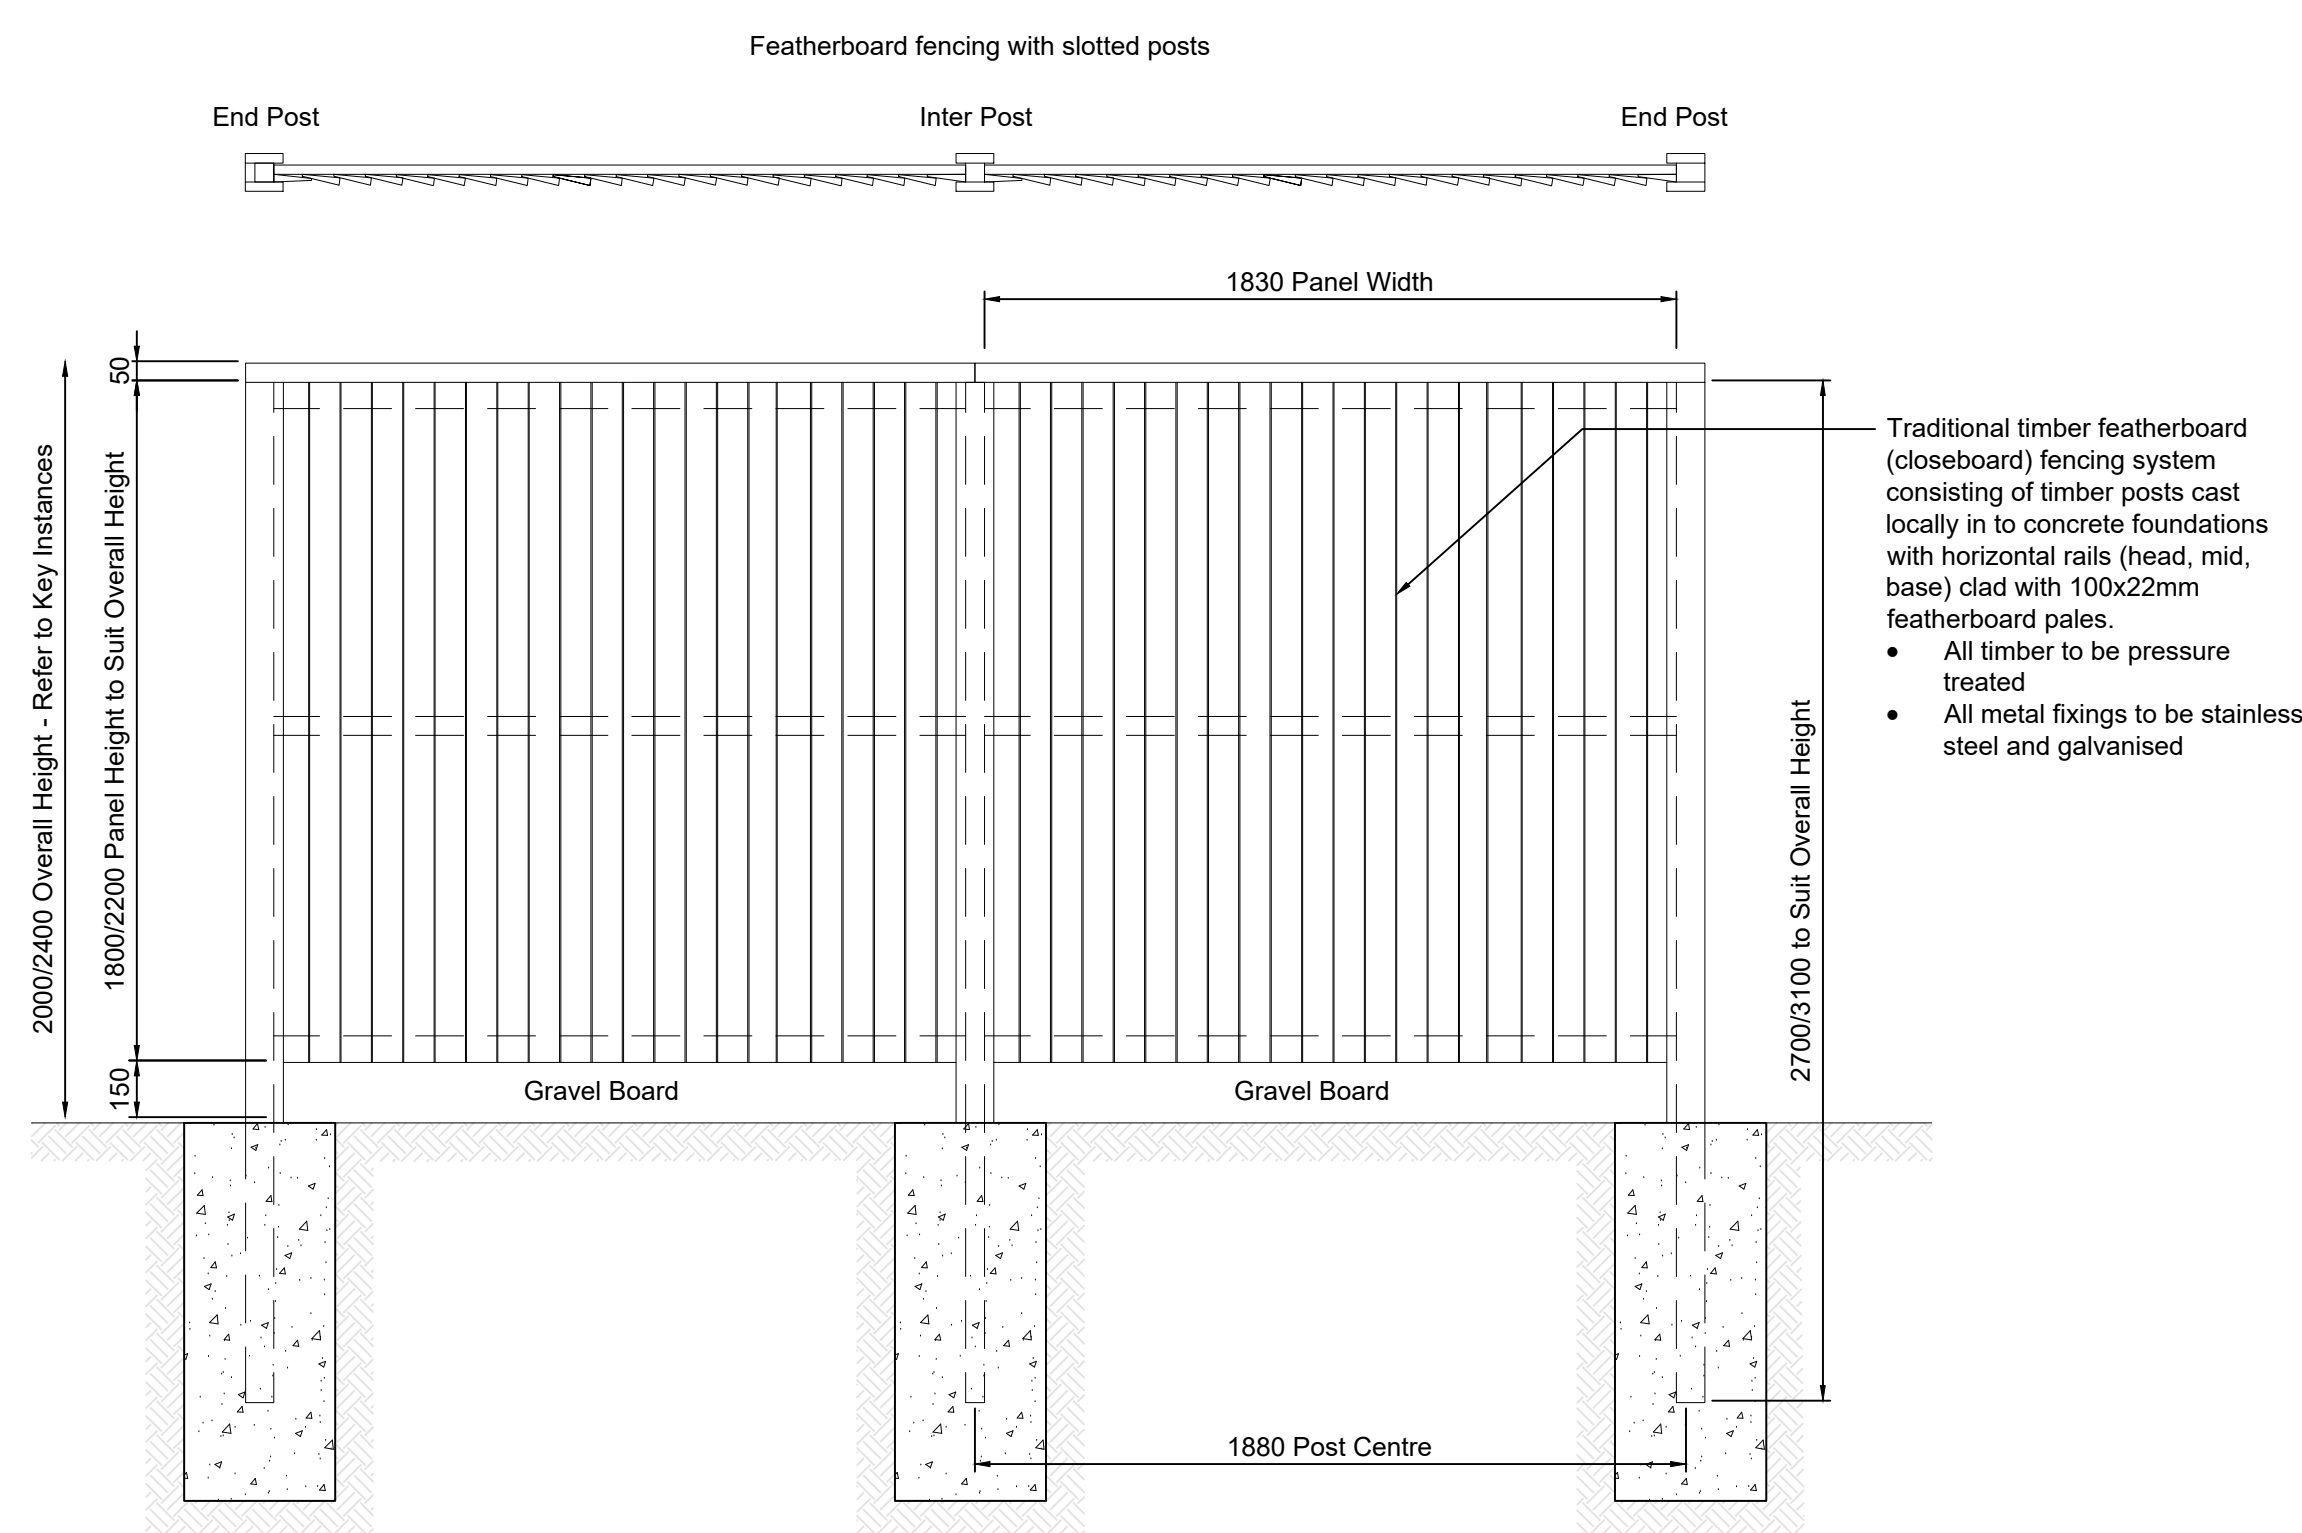

Timber Fence Details

Scale 1:20

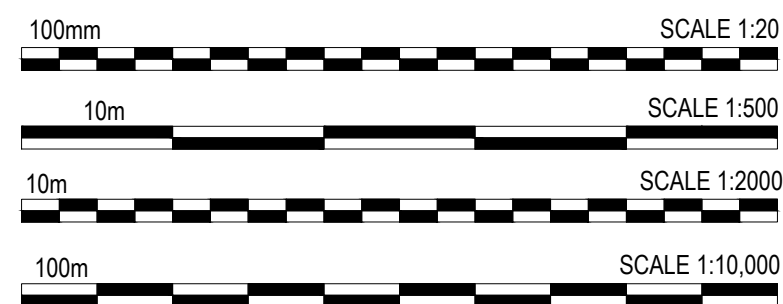

PLANNING

rev | amendments | by | dtd | date

Unit 03, Symmetry Park, Merseyside

Unit 03 Fencing Details

LOD 2 | LOI 2

TRITAX SYMMETRY
A TRITAX BIG BOX COMPANY

umc architects

RIBA Plot Stage:
Document Suitability:
Drawn / Checked:
Date:
Scale:
UMC Project Number:
Document Reference:
22605 - UMC - XXXX - SI - DR - A - 0702

2 - Concept Design
S2
CT / MY
16/11/2023
As Noted @ A0
22606
Drawing no:
Revision:
P07