

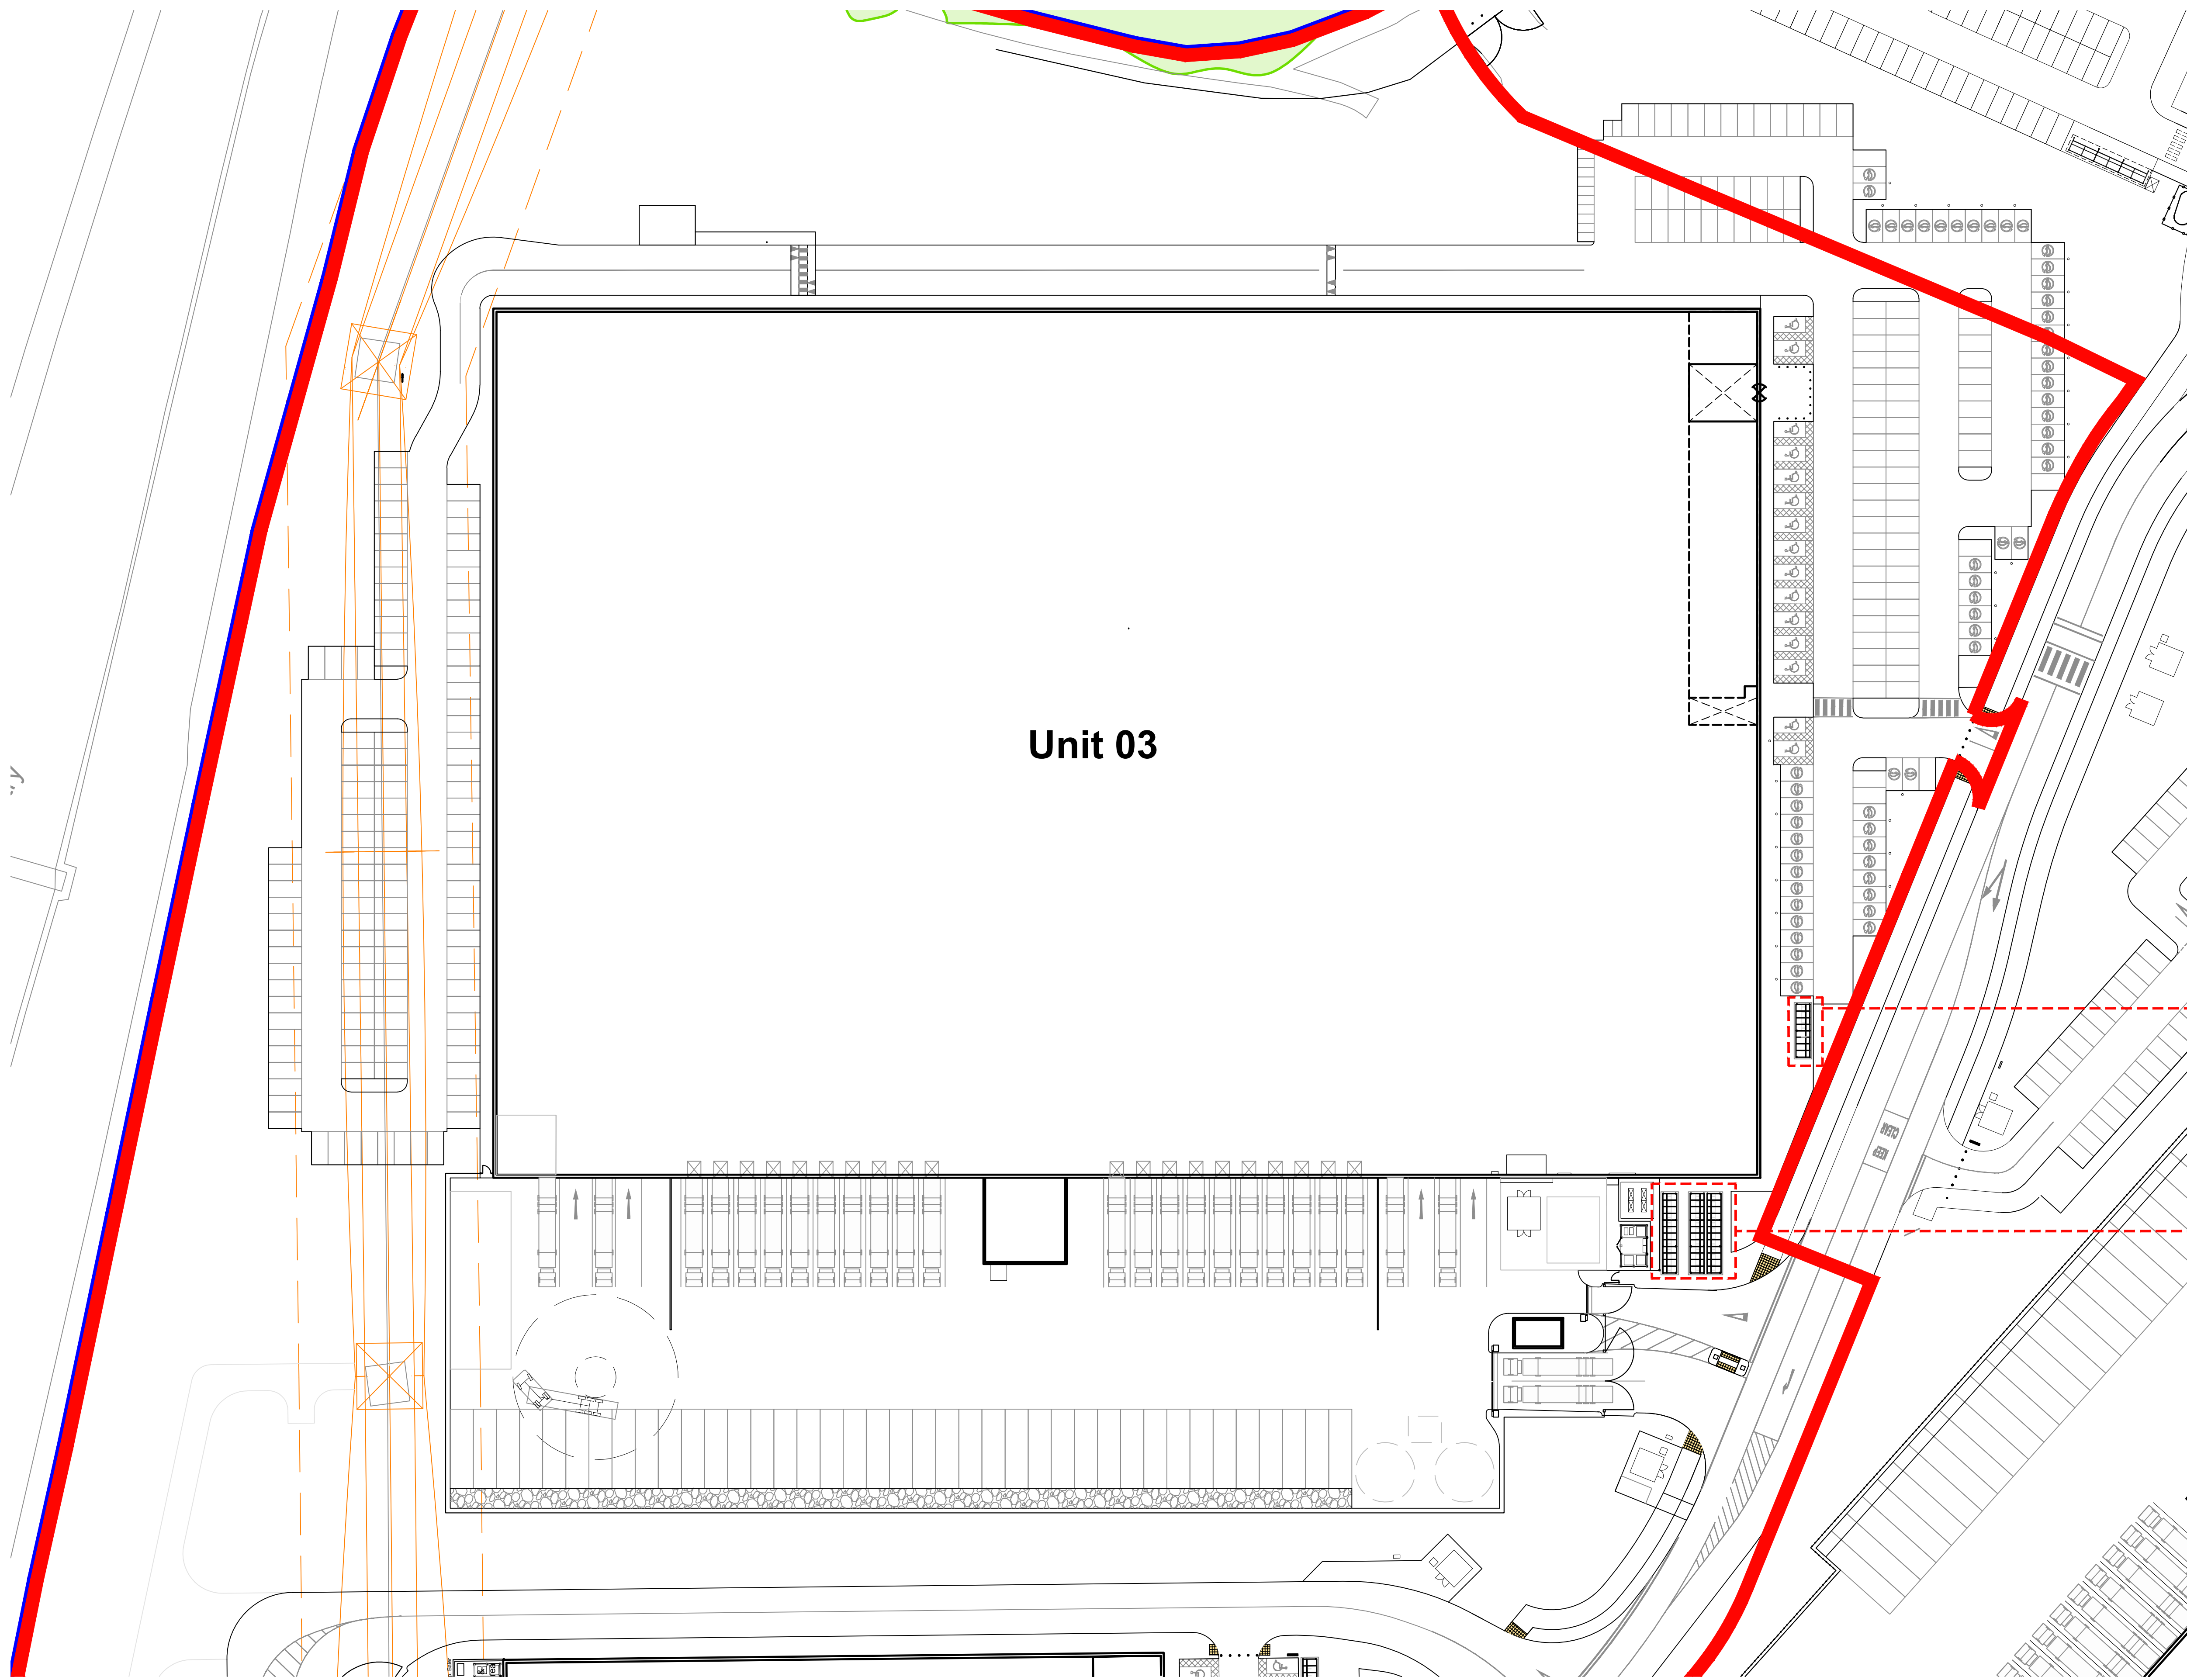


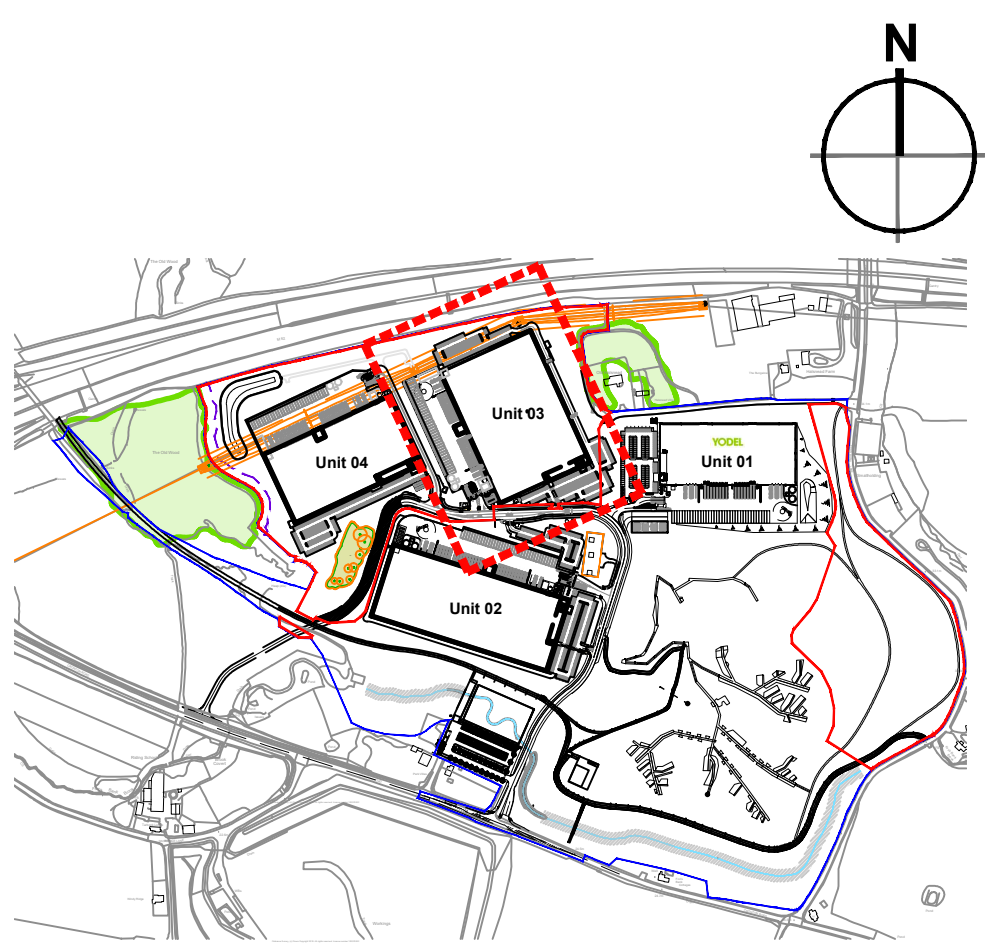


Unit 03 Site Plan
Scale 1:500

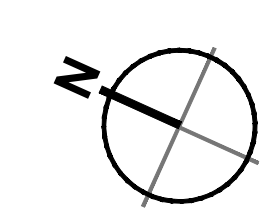


Key Plan
Scale 1:10000

Masterplan Boundary
Application Boundary


Unit 03 Cycle Shelters:
10 No. Cycle Shelters - 100 cycle spaces.
6 No. Active Travel Spaces

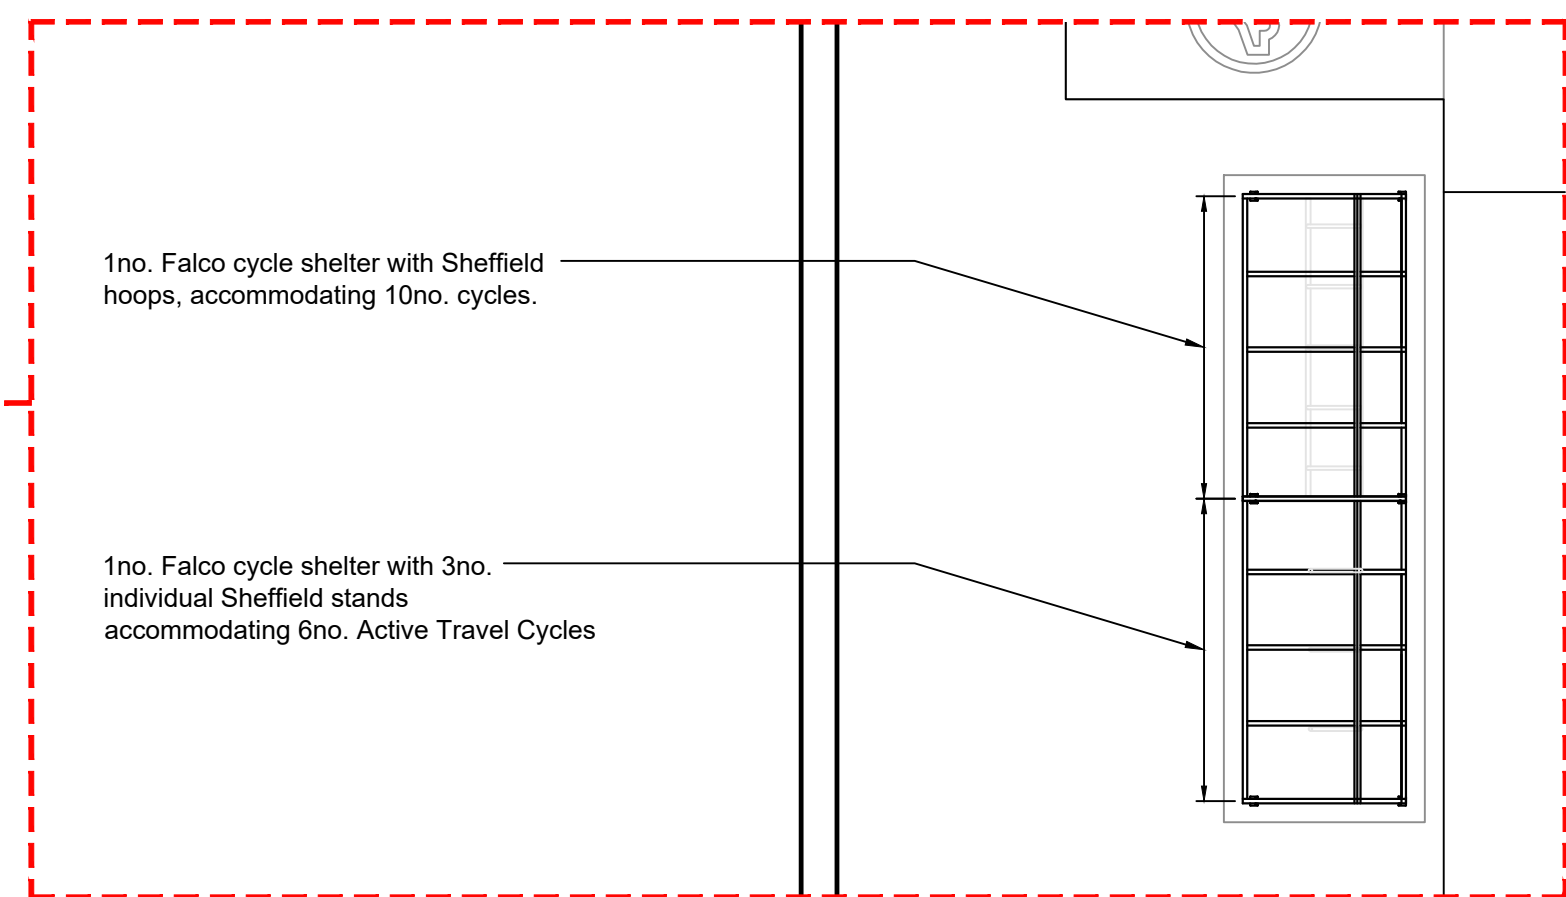

Shelter Call-Out
Scale 1:100

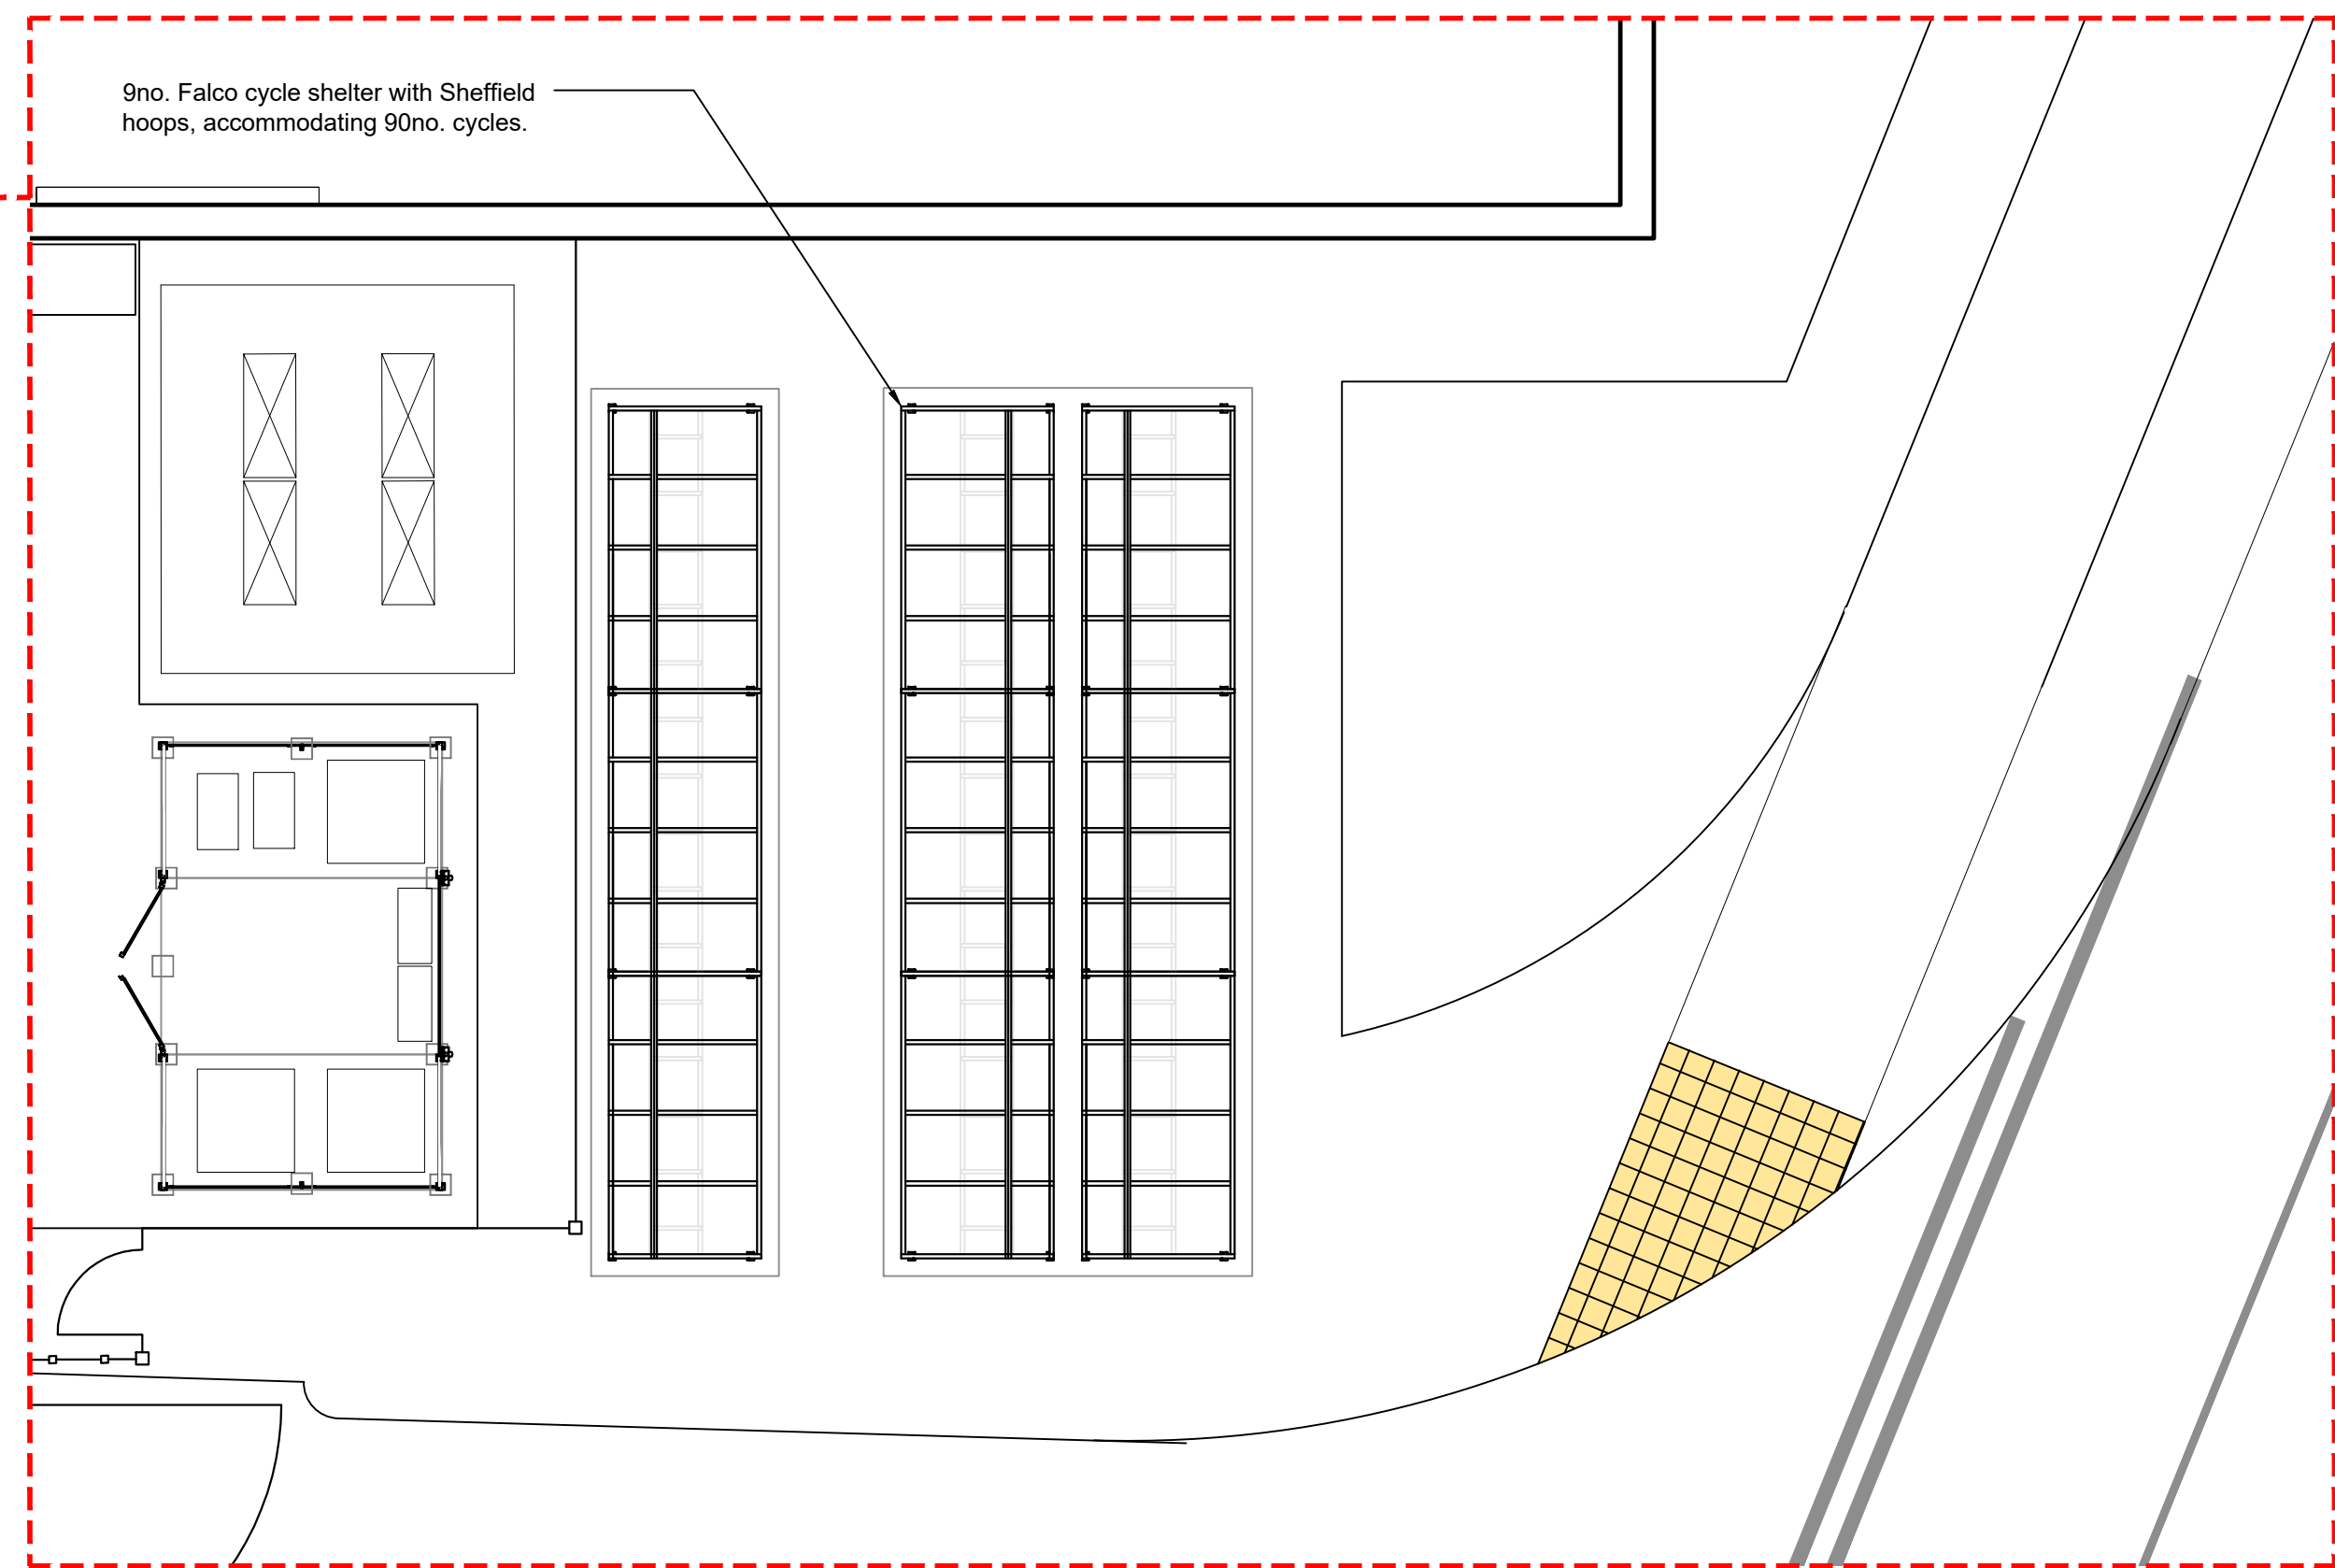


Shelter Call-Out
Scale 1:100

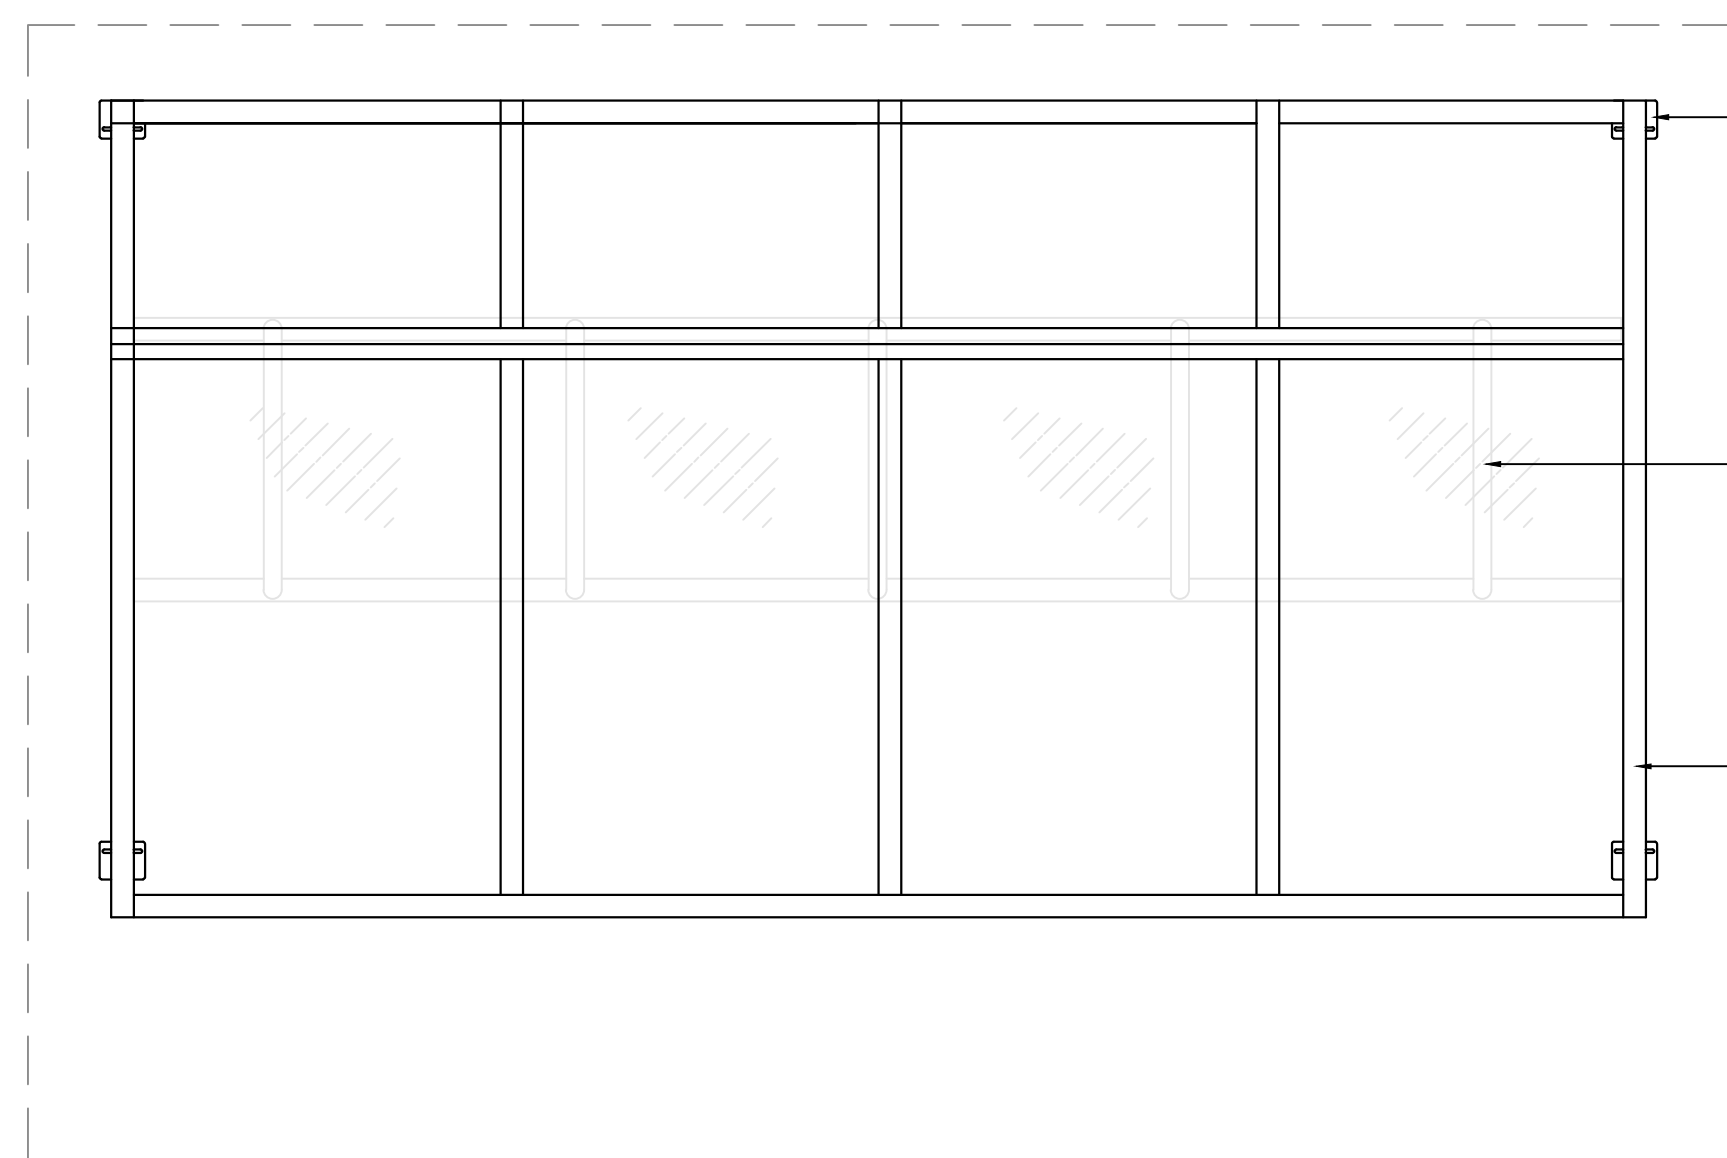


Cycle Shelter Plan
Scale 1:20


Frame and stands to be fixed/cast to concrete base.
Hoops to be finished as Galvanised (Proprietary layout show, active travel hoops to be individually installed to suit sizing requirements)
Frame to be polyester powder coated black to match existing instances within development RAL9005

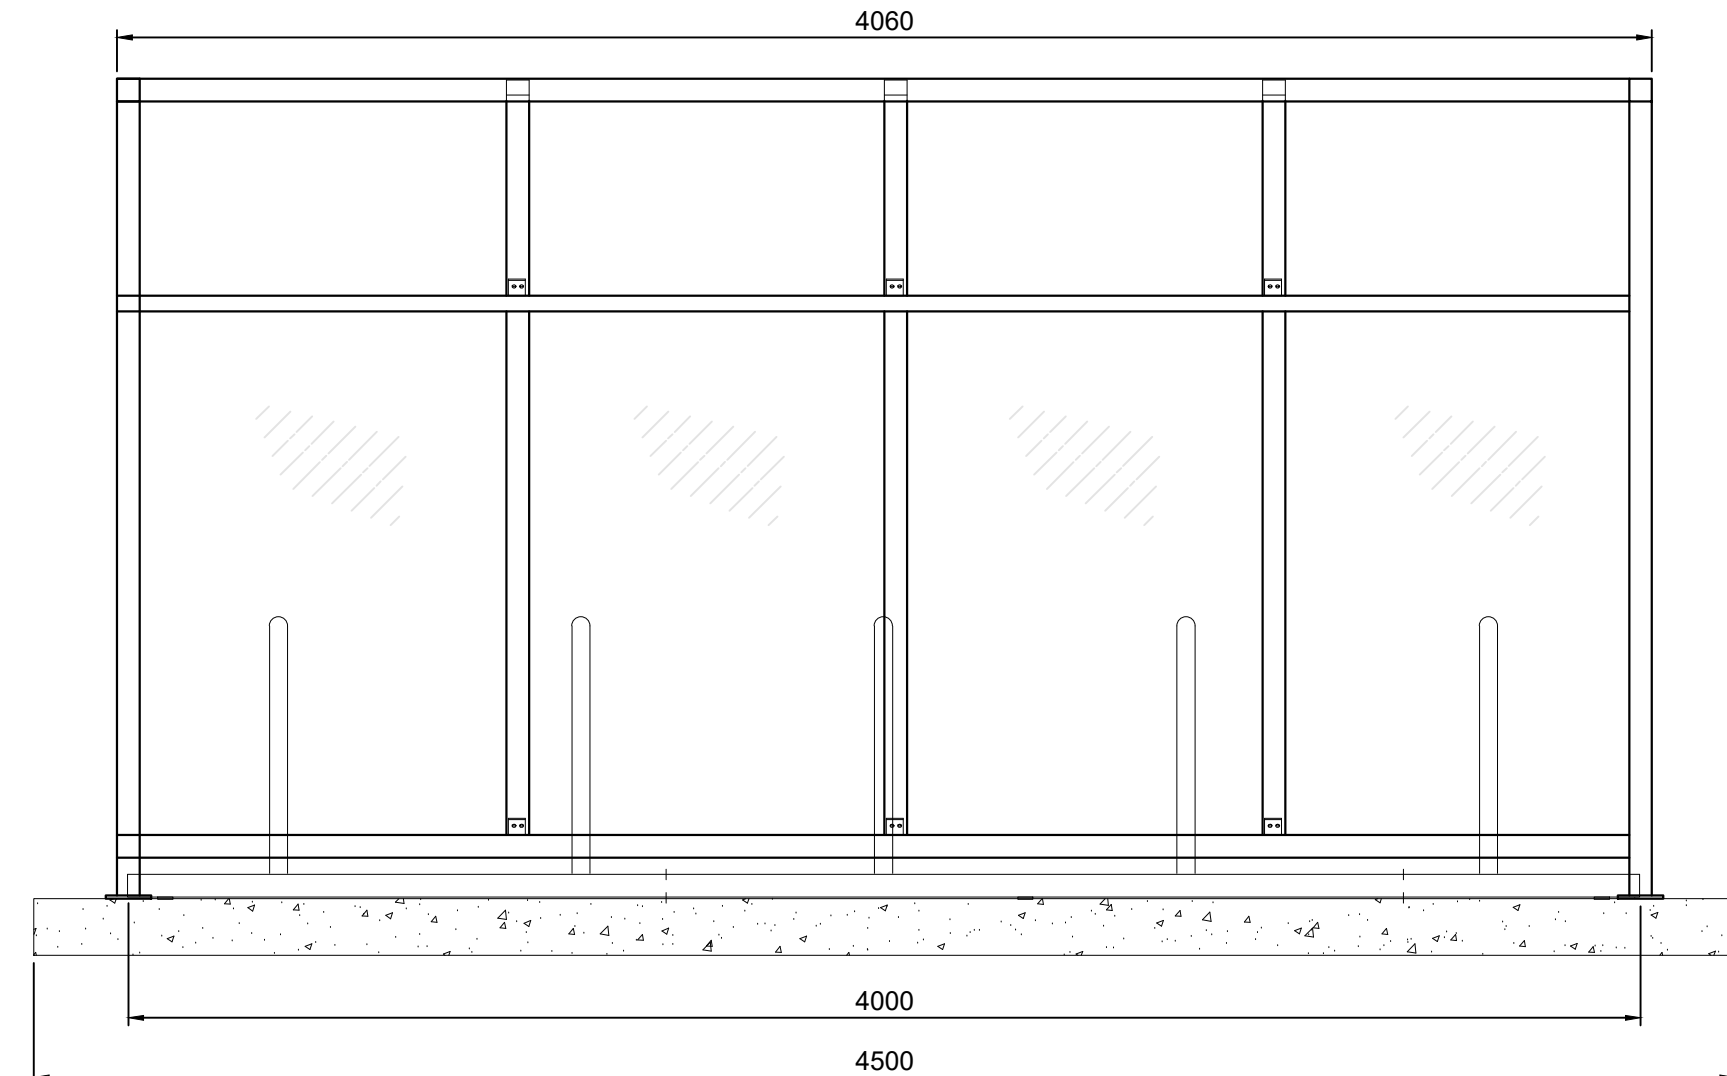

Cycle Shelter Front Elevation
Scale 1:20

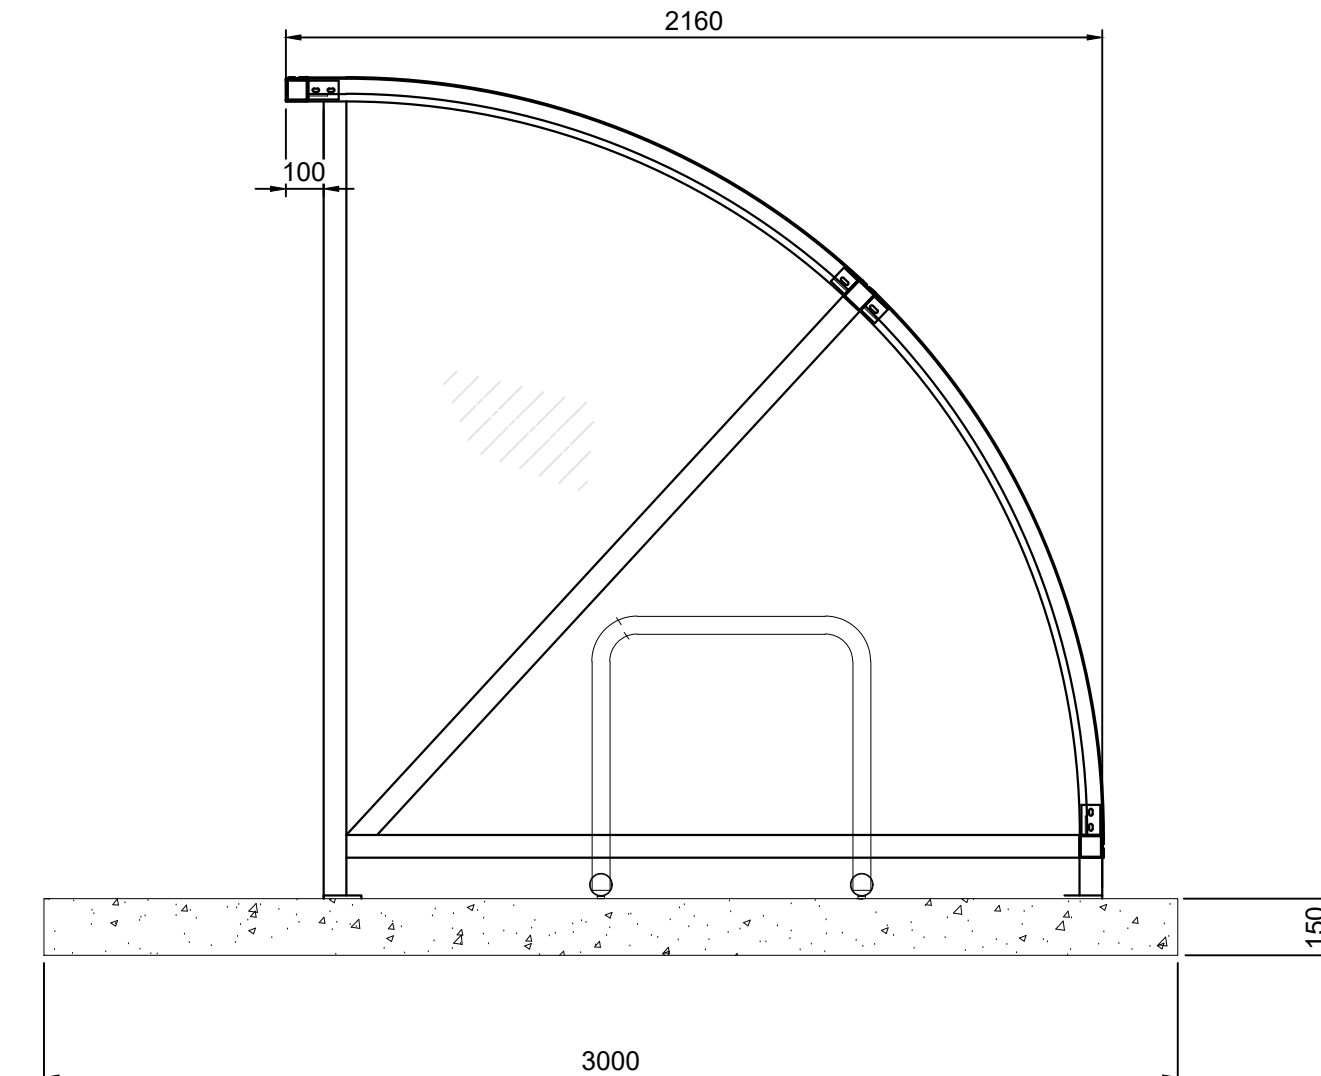

Cycle Shelter Side Elevation
Scale 1:20

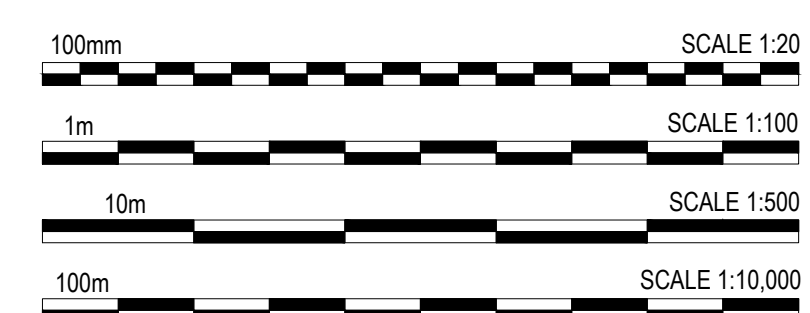

PLANNING

rev | amendments | by | skd | date
Unit 03, Symmetry Park, Merseyside

Unit 03 Cycle Shelter Details

LOD 2 | LOI 2

TRITAX SYMMETRY
A TRITAX BIG BOX COMPANY



RIBA Plot Stage: 2 - Concept Design
Document Suitability: S2
Drawn / Checked: CT / MY
Date: 16/11/2023
Scale: As Noted @ A0
UMC Project Number: 22606
Document Reference: Drawing no. Revision:
22605 - UMC - XXXX - SI - DR - A 0703 P06