




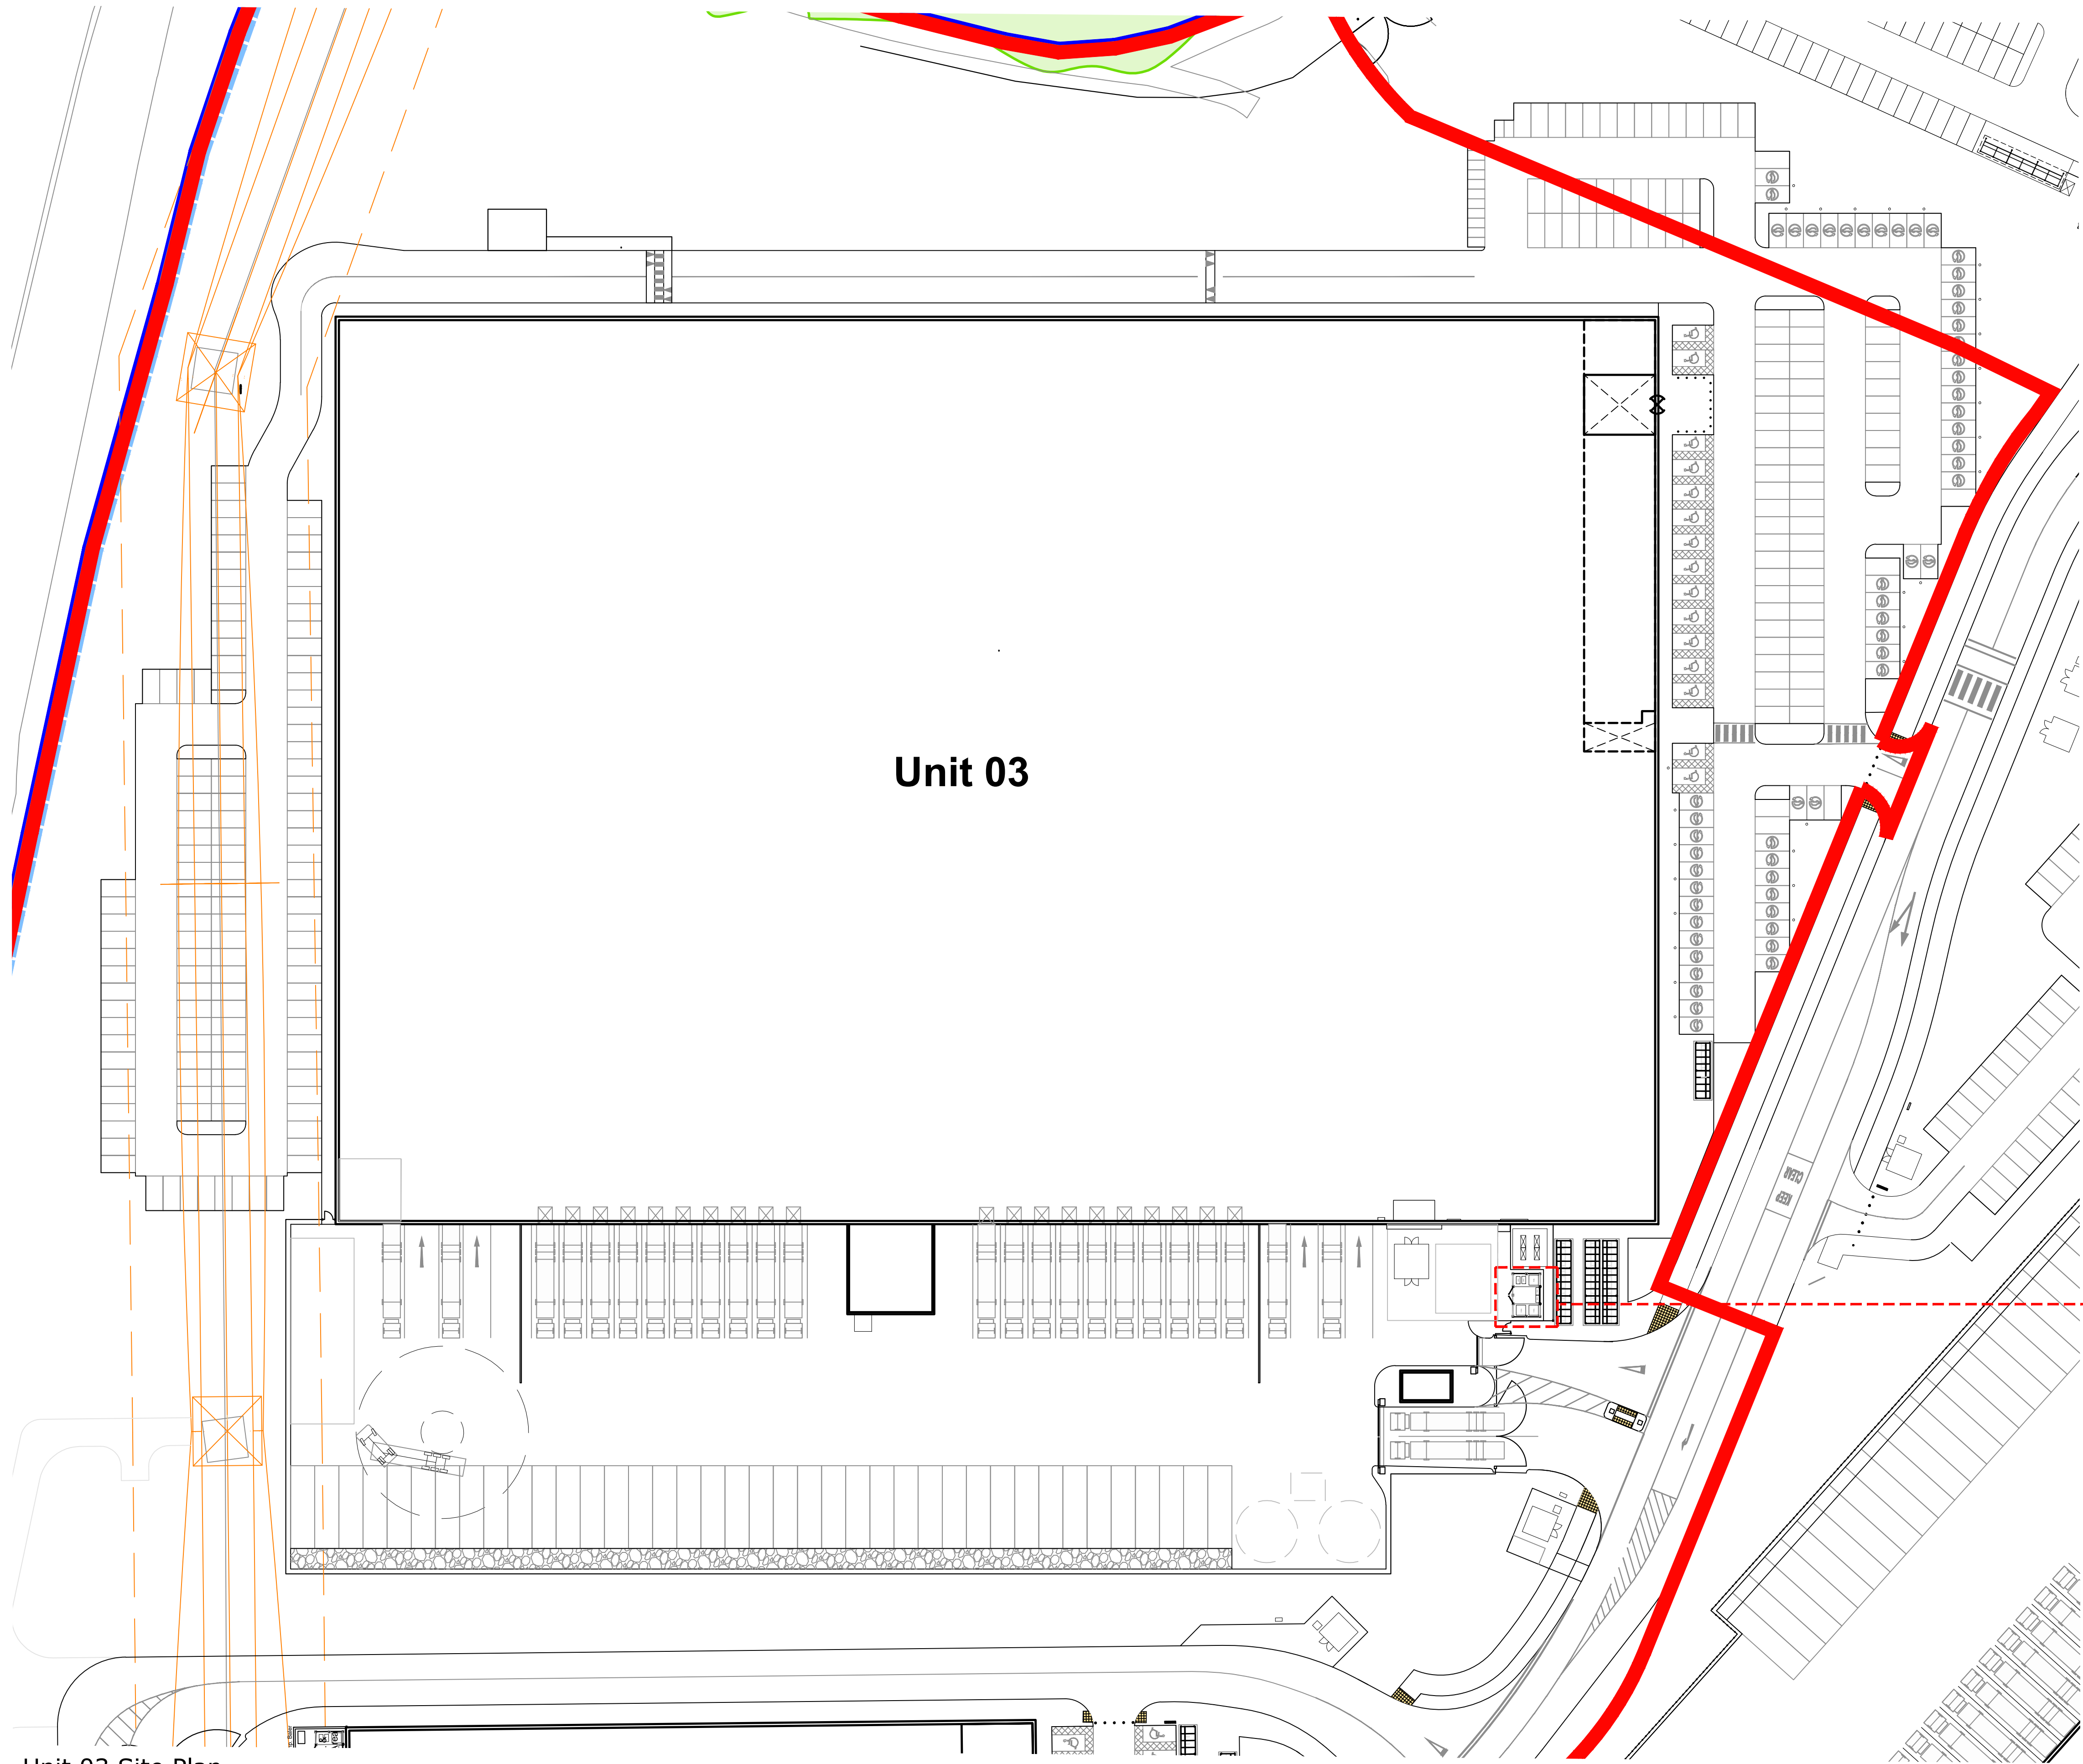


Unit 03 Site Plan
Scale 1:500

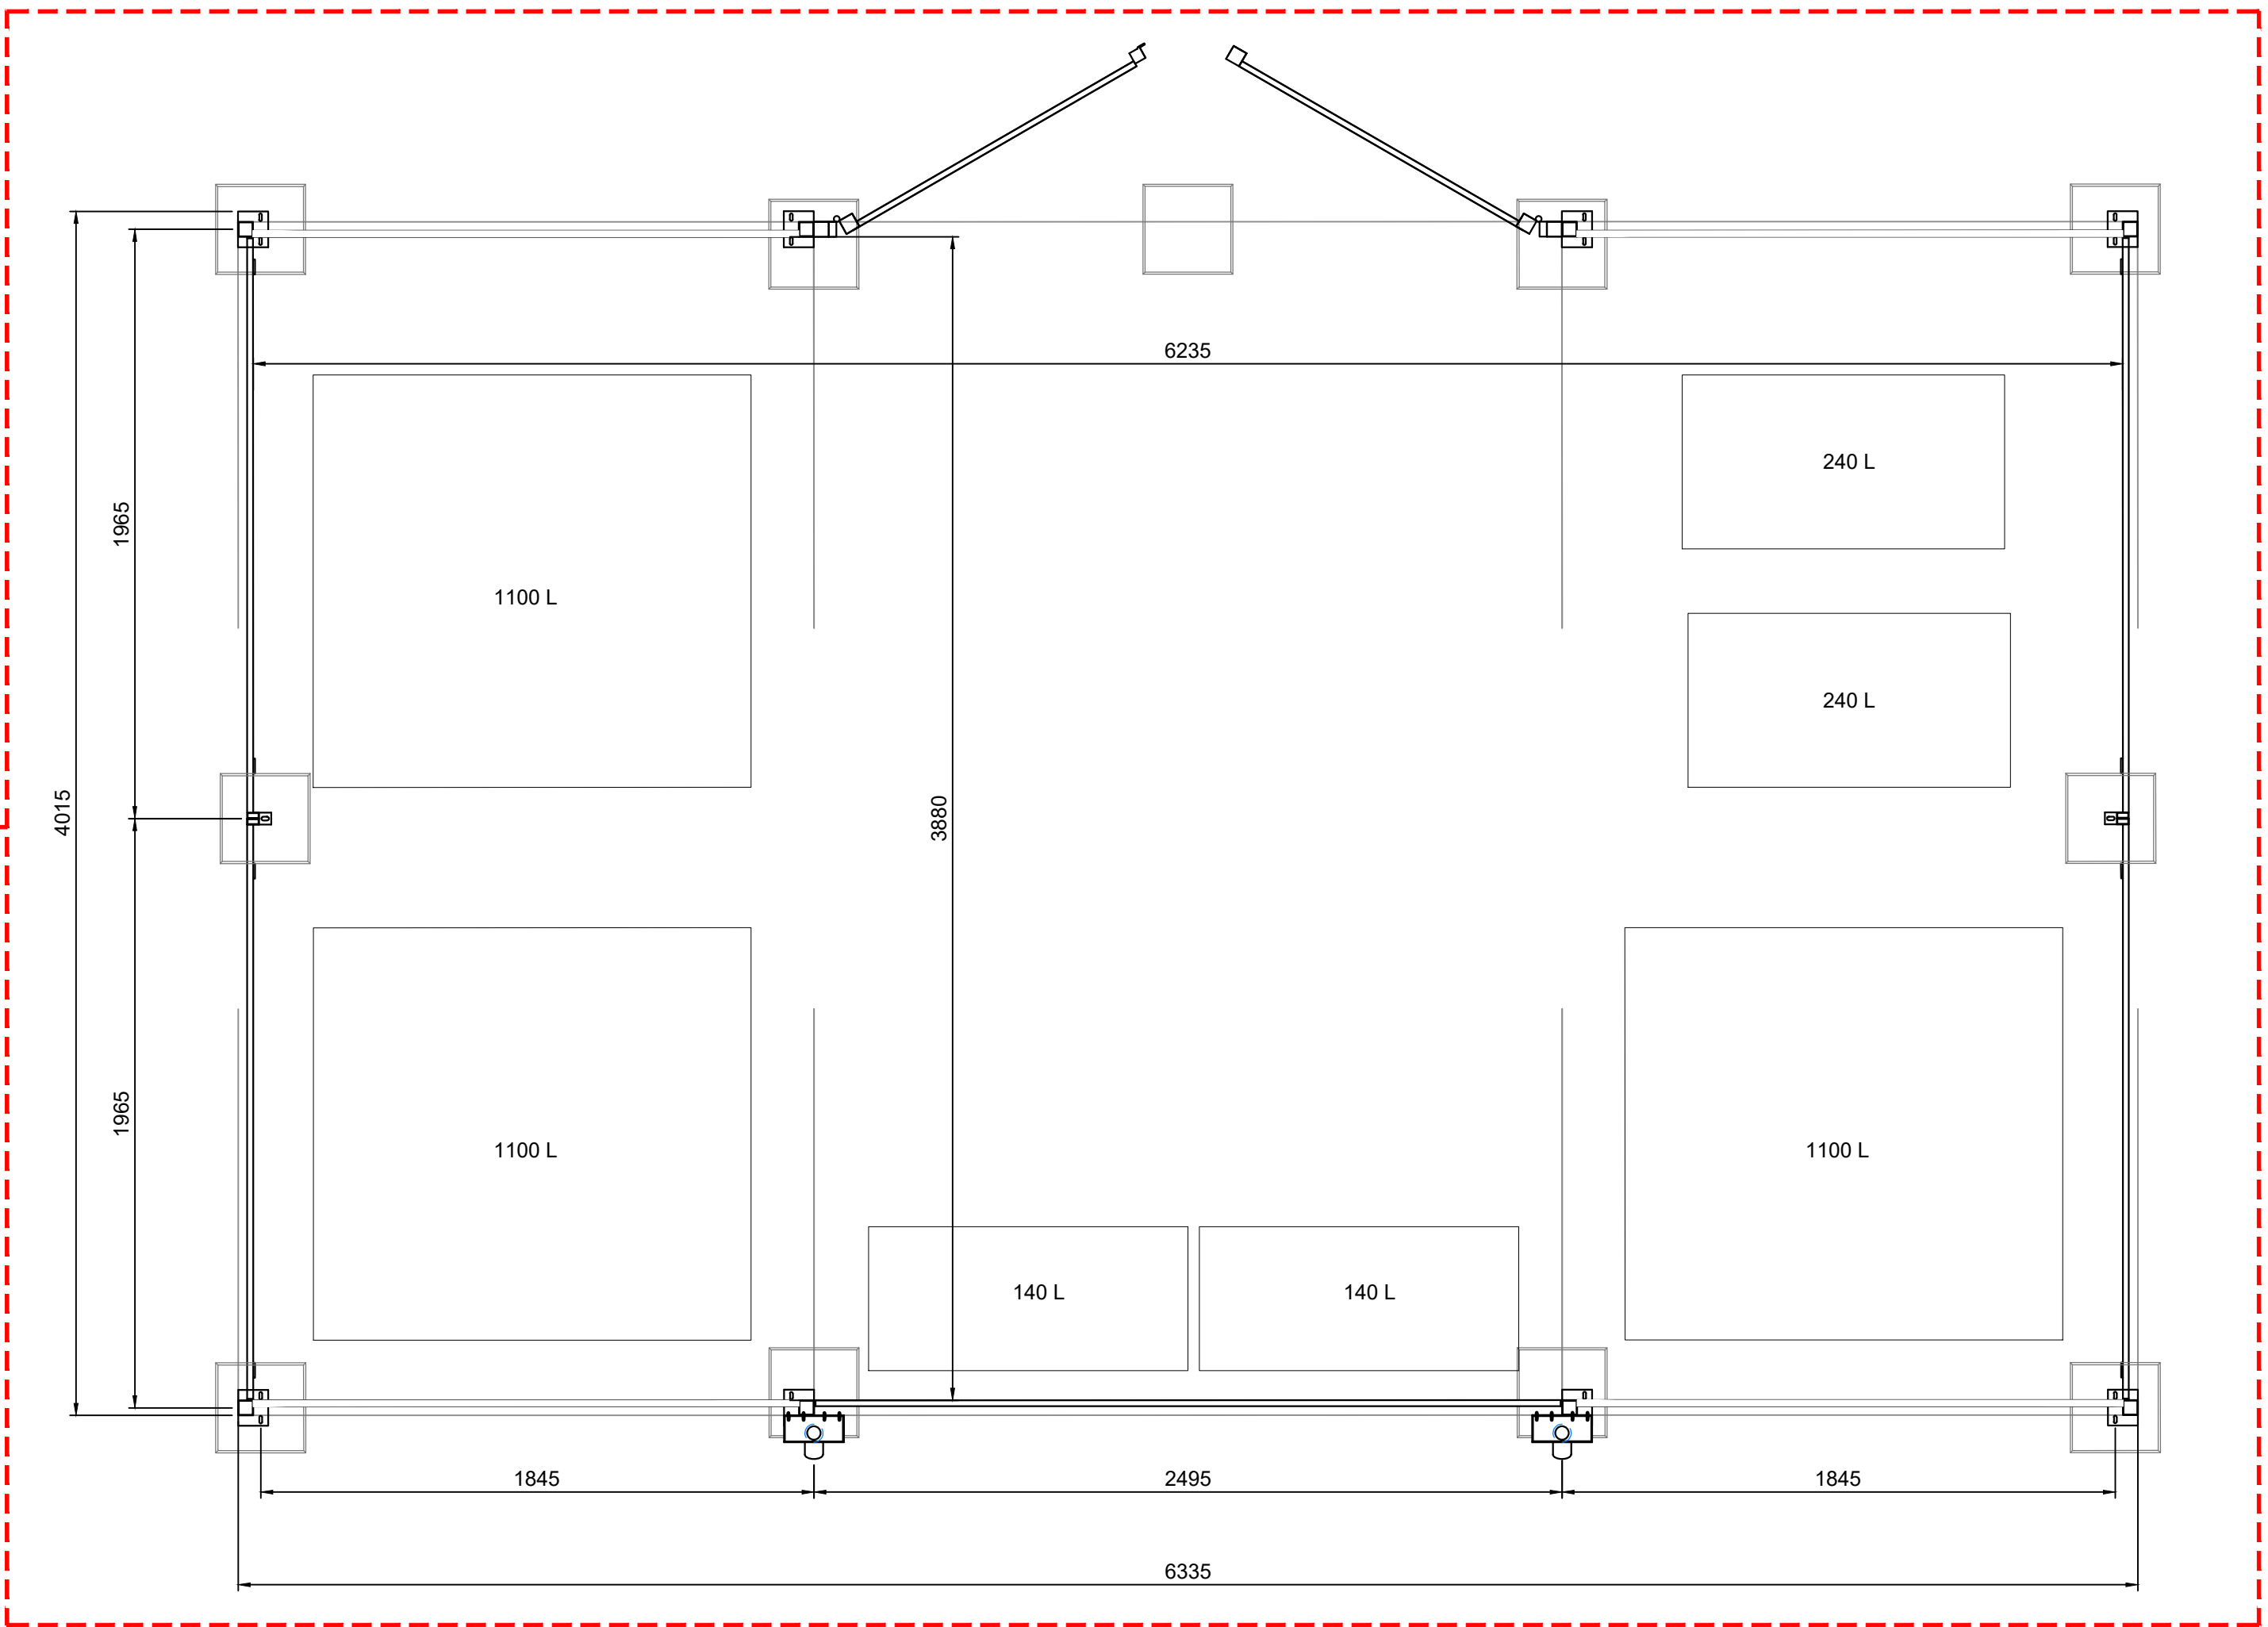


Bin Store Plan
Scale 1:20

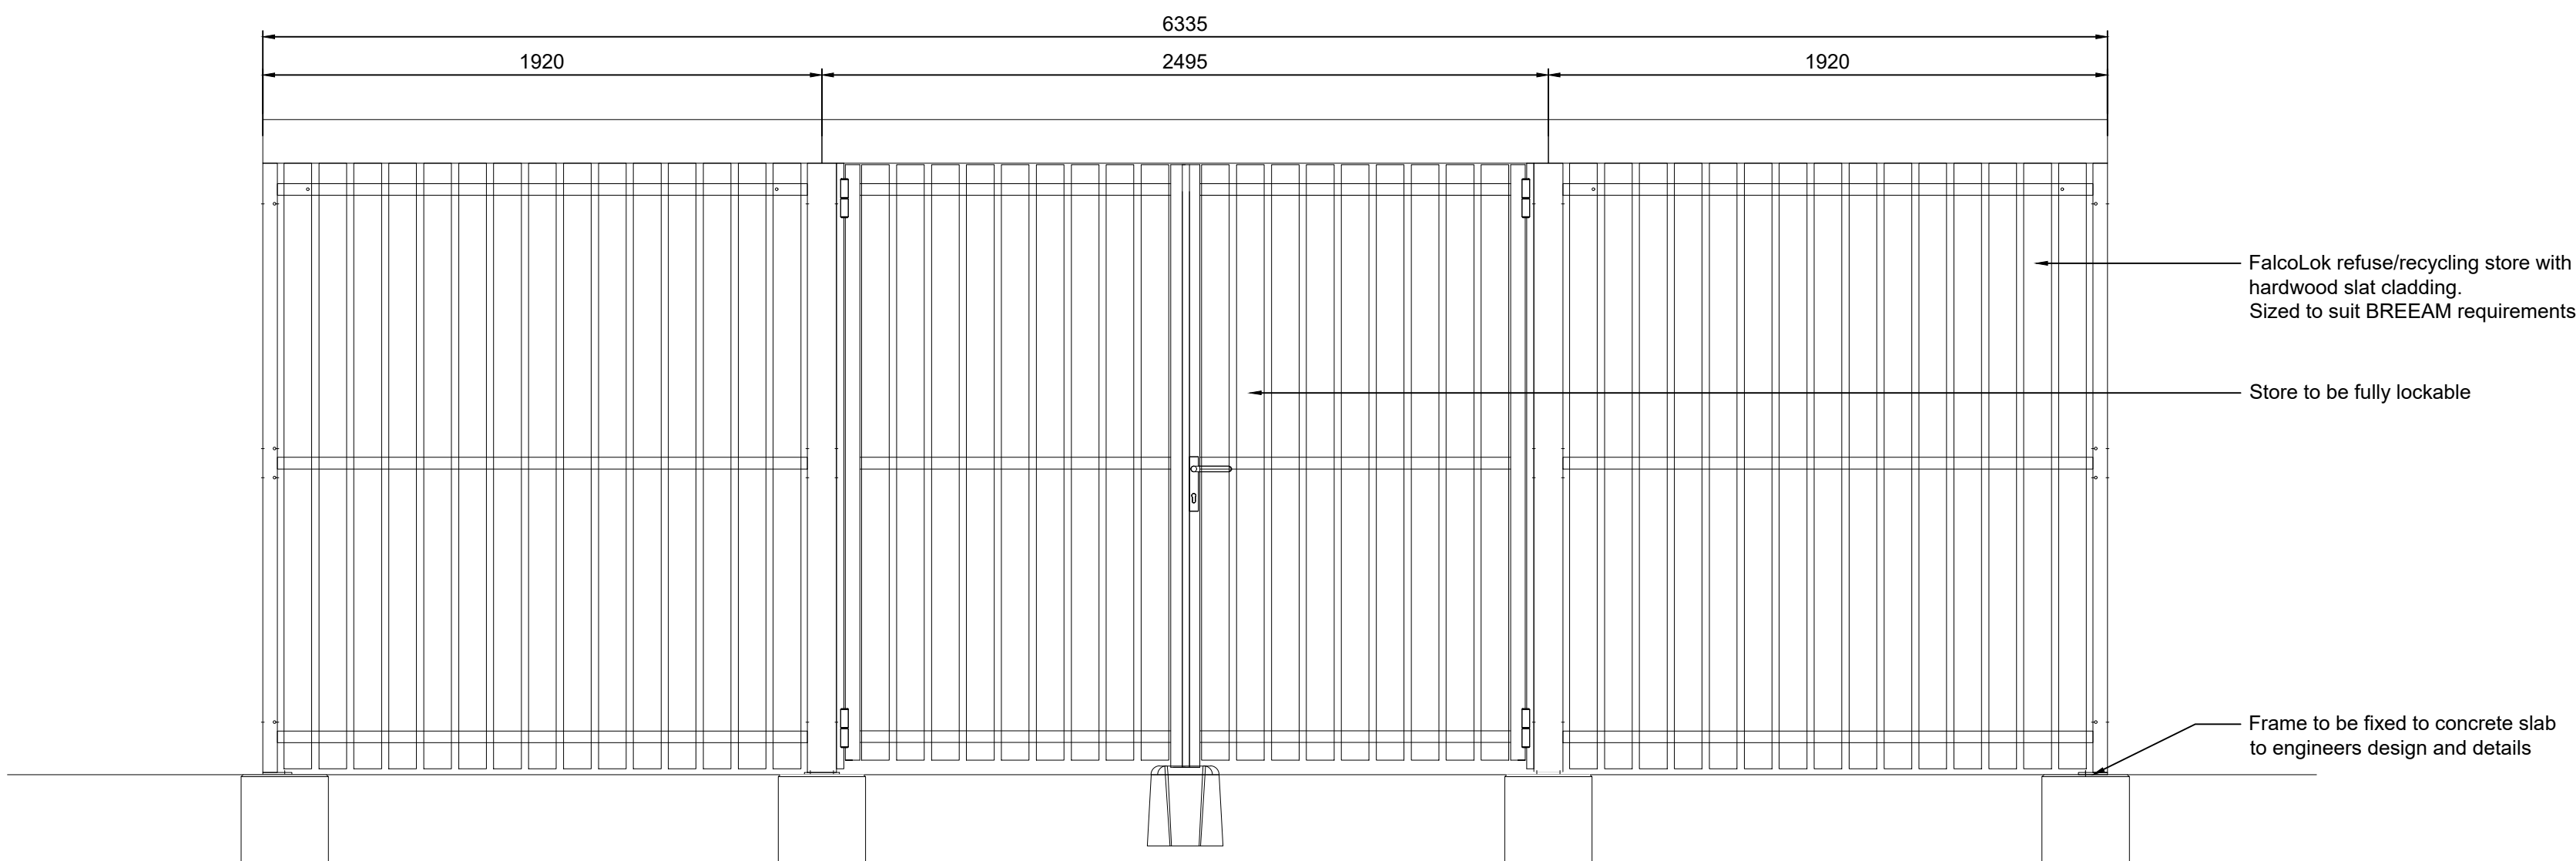

Bin Store Front Elevation
Scale 1:20

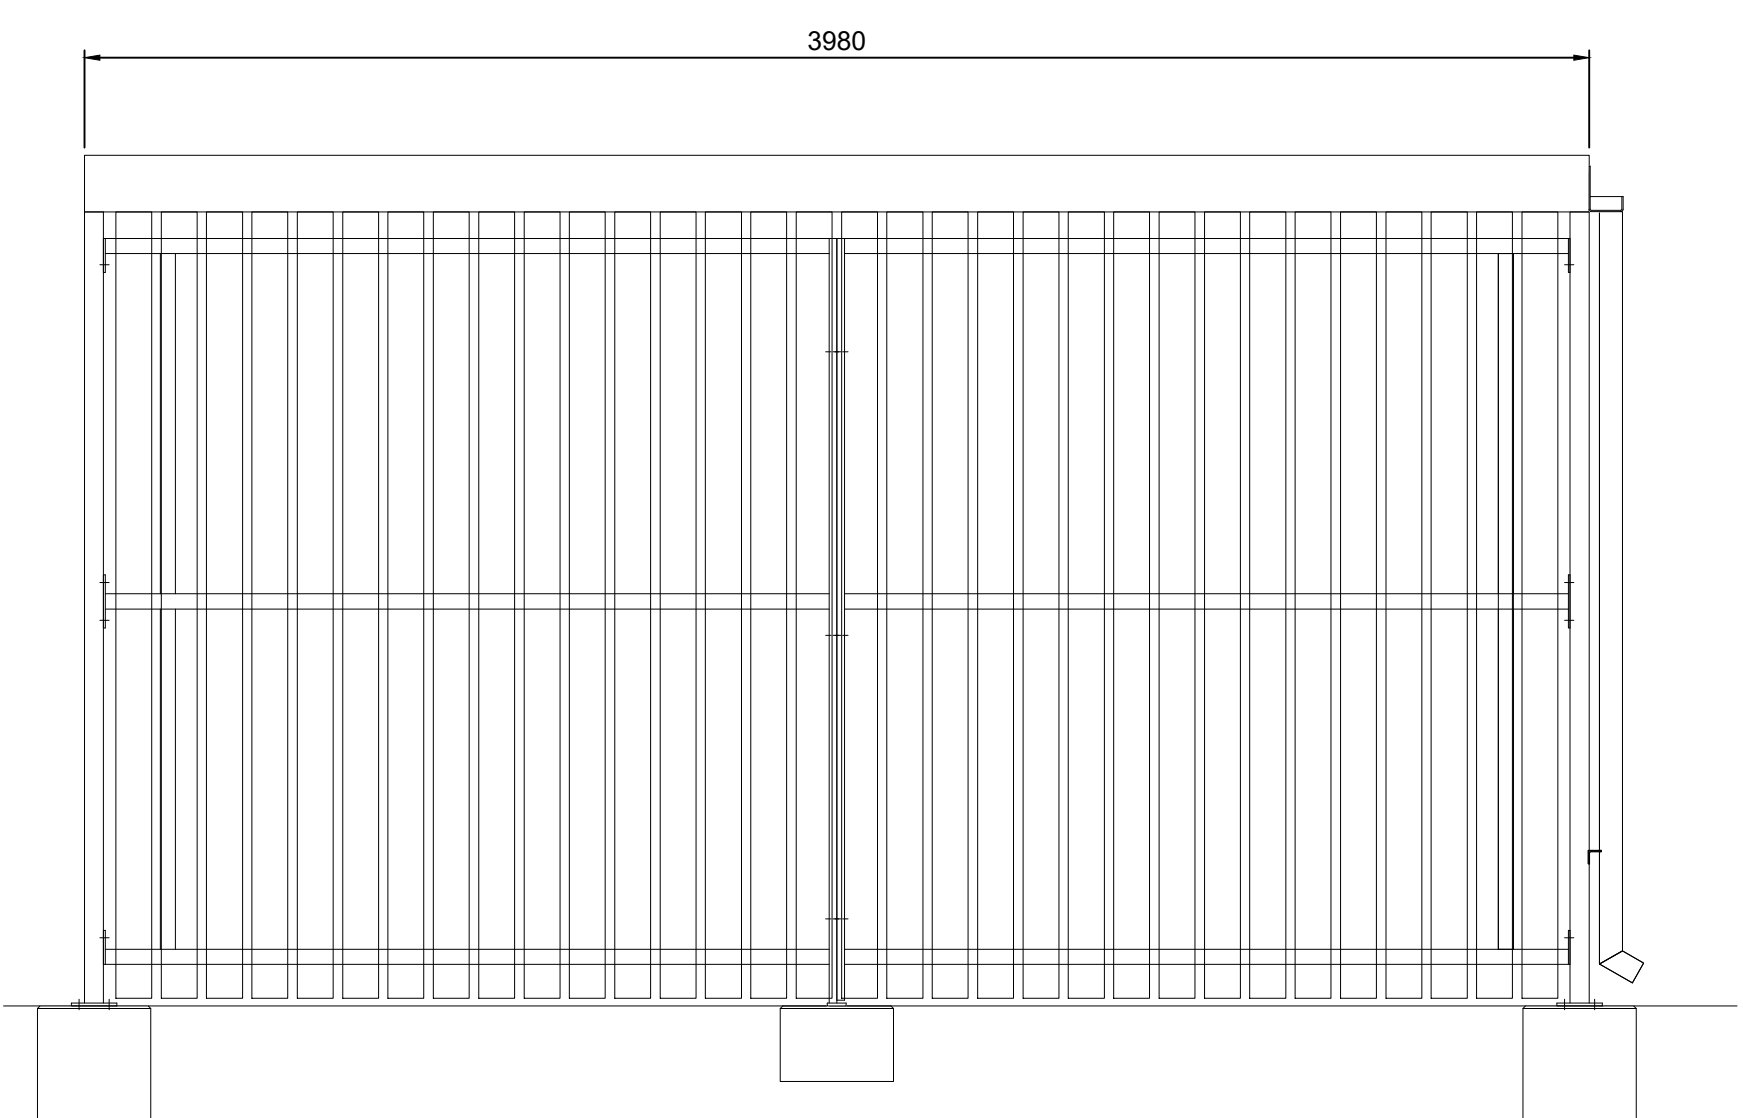

Bin Store Side Elevation
Scale 1:20

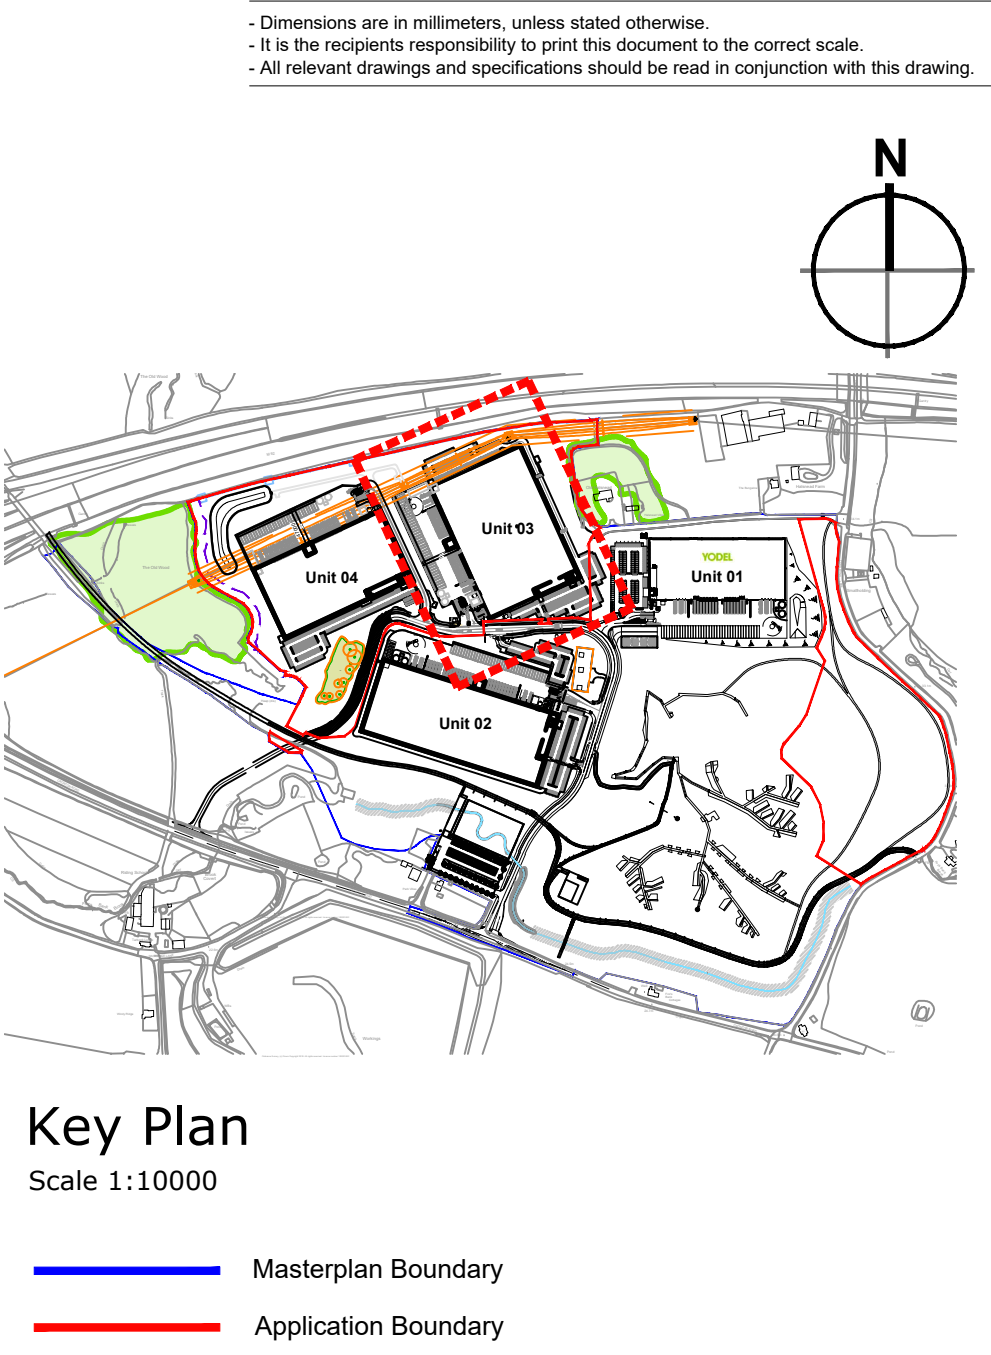

Key Plan
Scale 1:10000

Masterplan Boundary
Application Boundary