



• Dimensions are in millimetres, unless stated otherwise.
• It is the recipient's responsibility to print the document to the correct scale.
• All relevant drawings and specifications should be read in conjunction with this drawing.

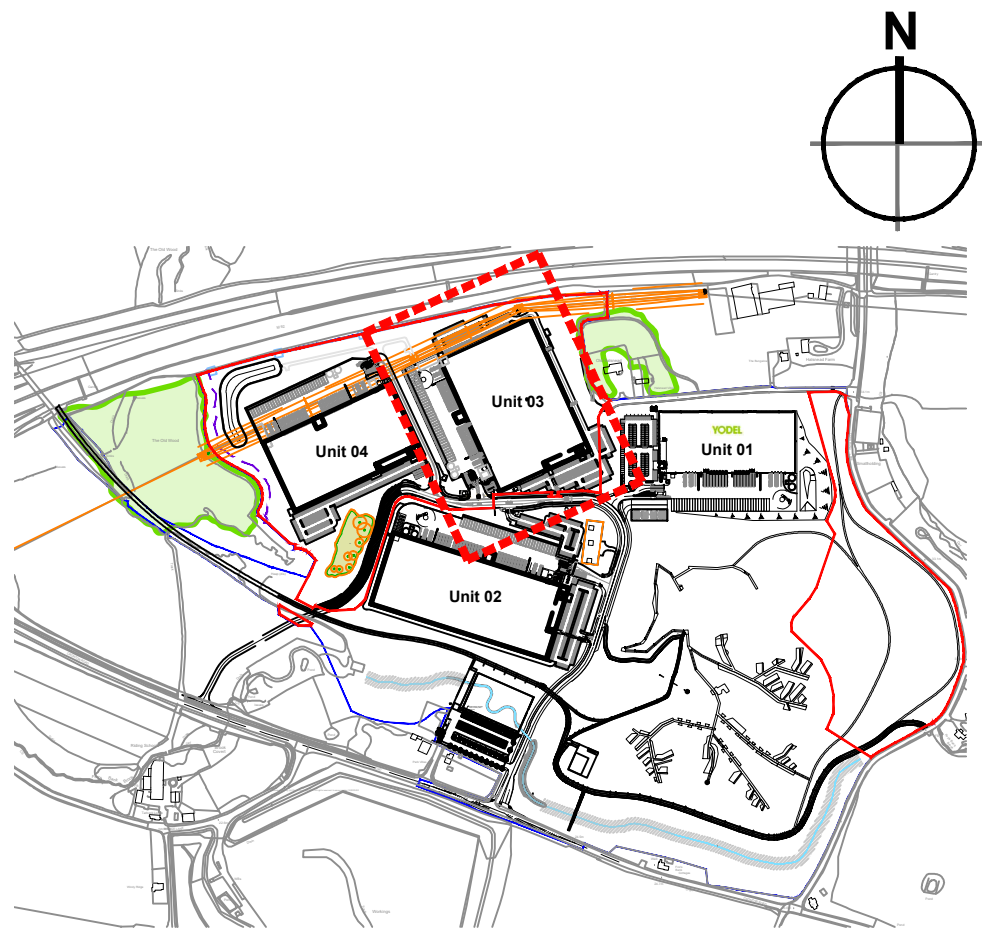

Key Plan


Scale 1:10000

Masterplan Boundary
Application Boundary

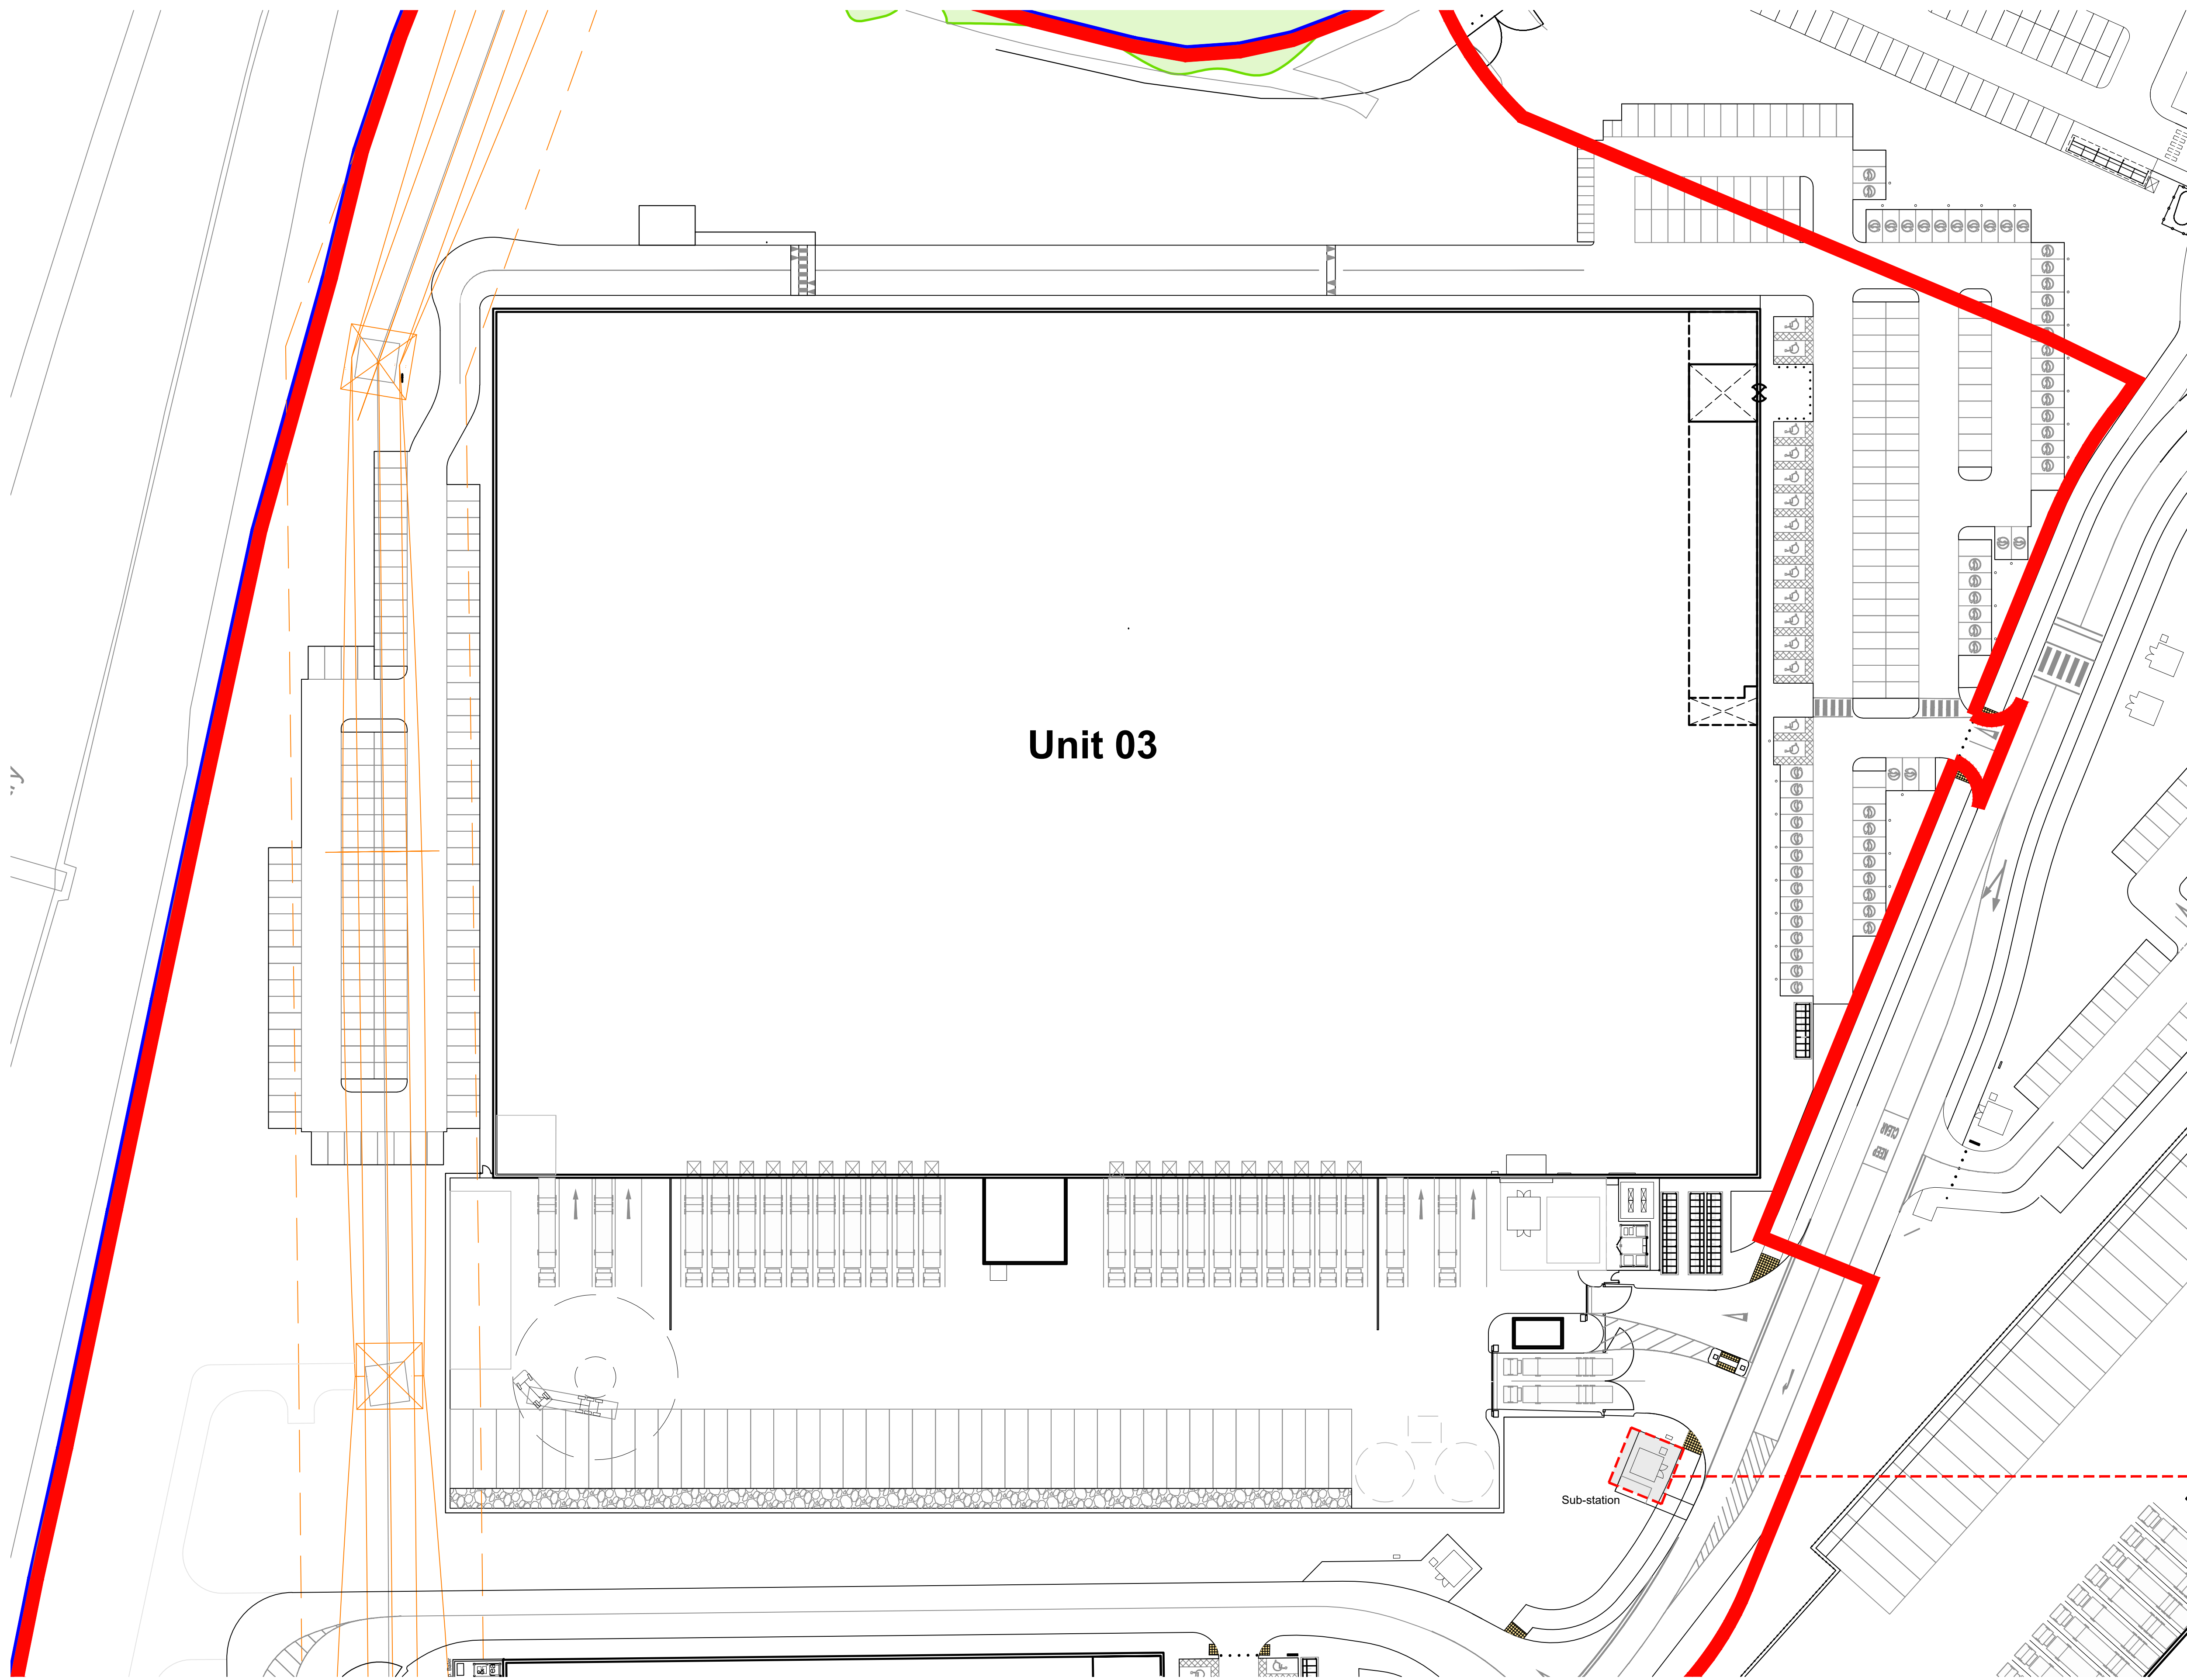


Unit 03 Site Plan

Scale 1:500

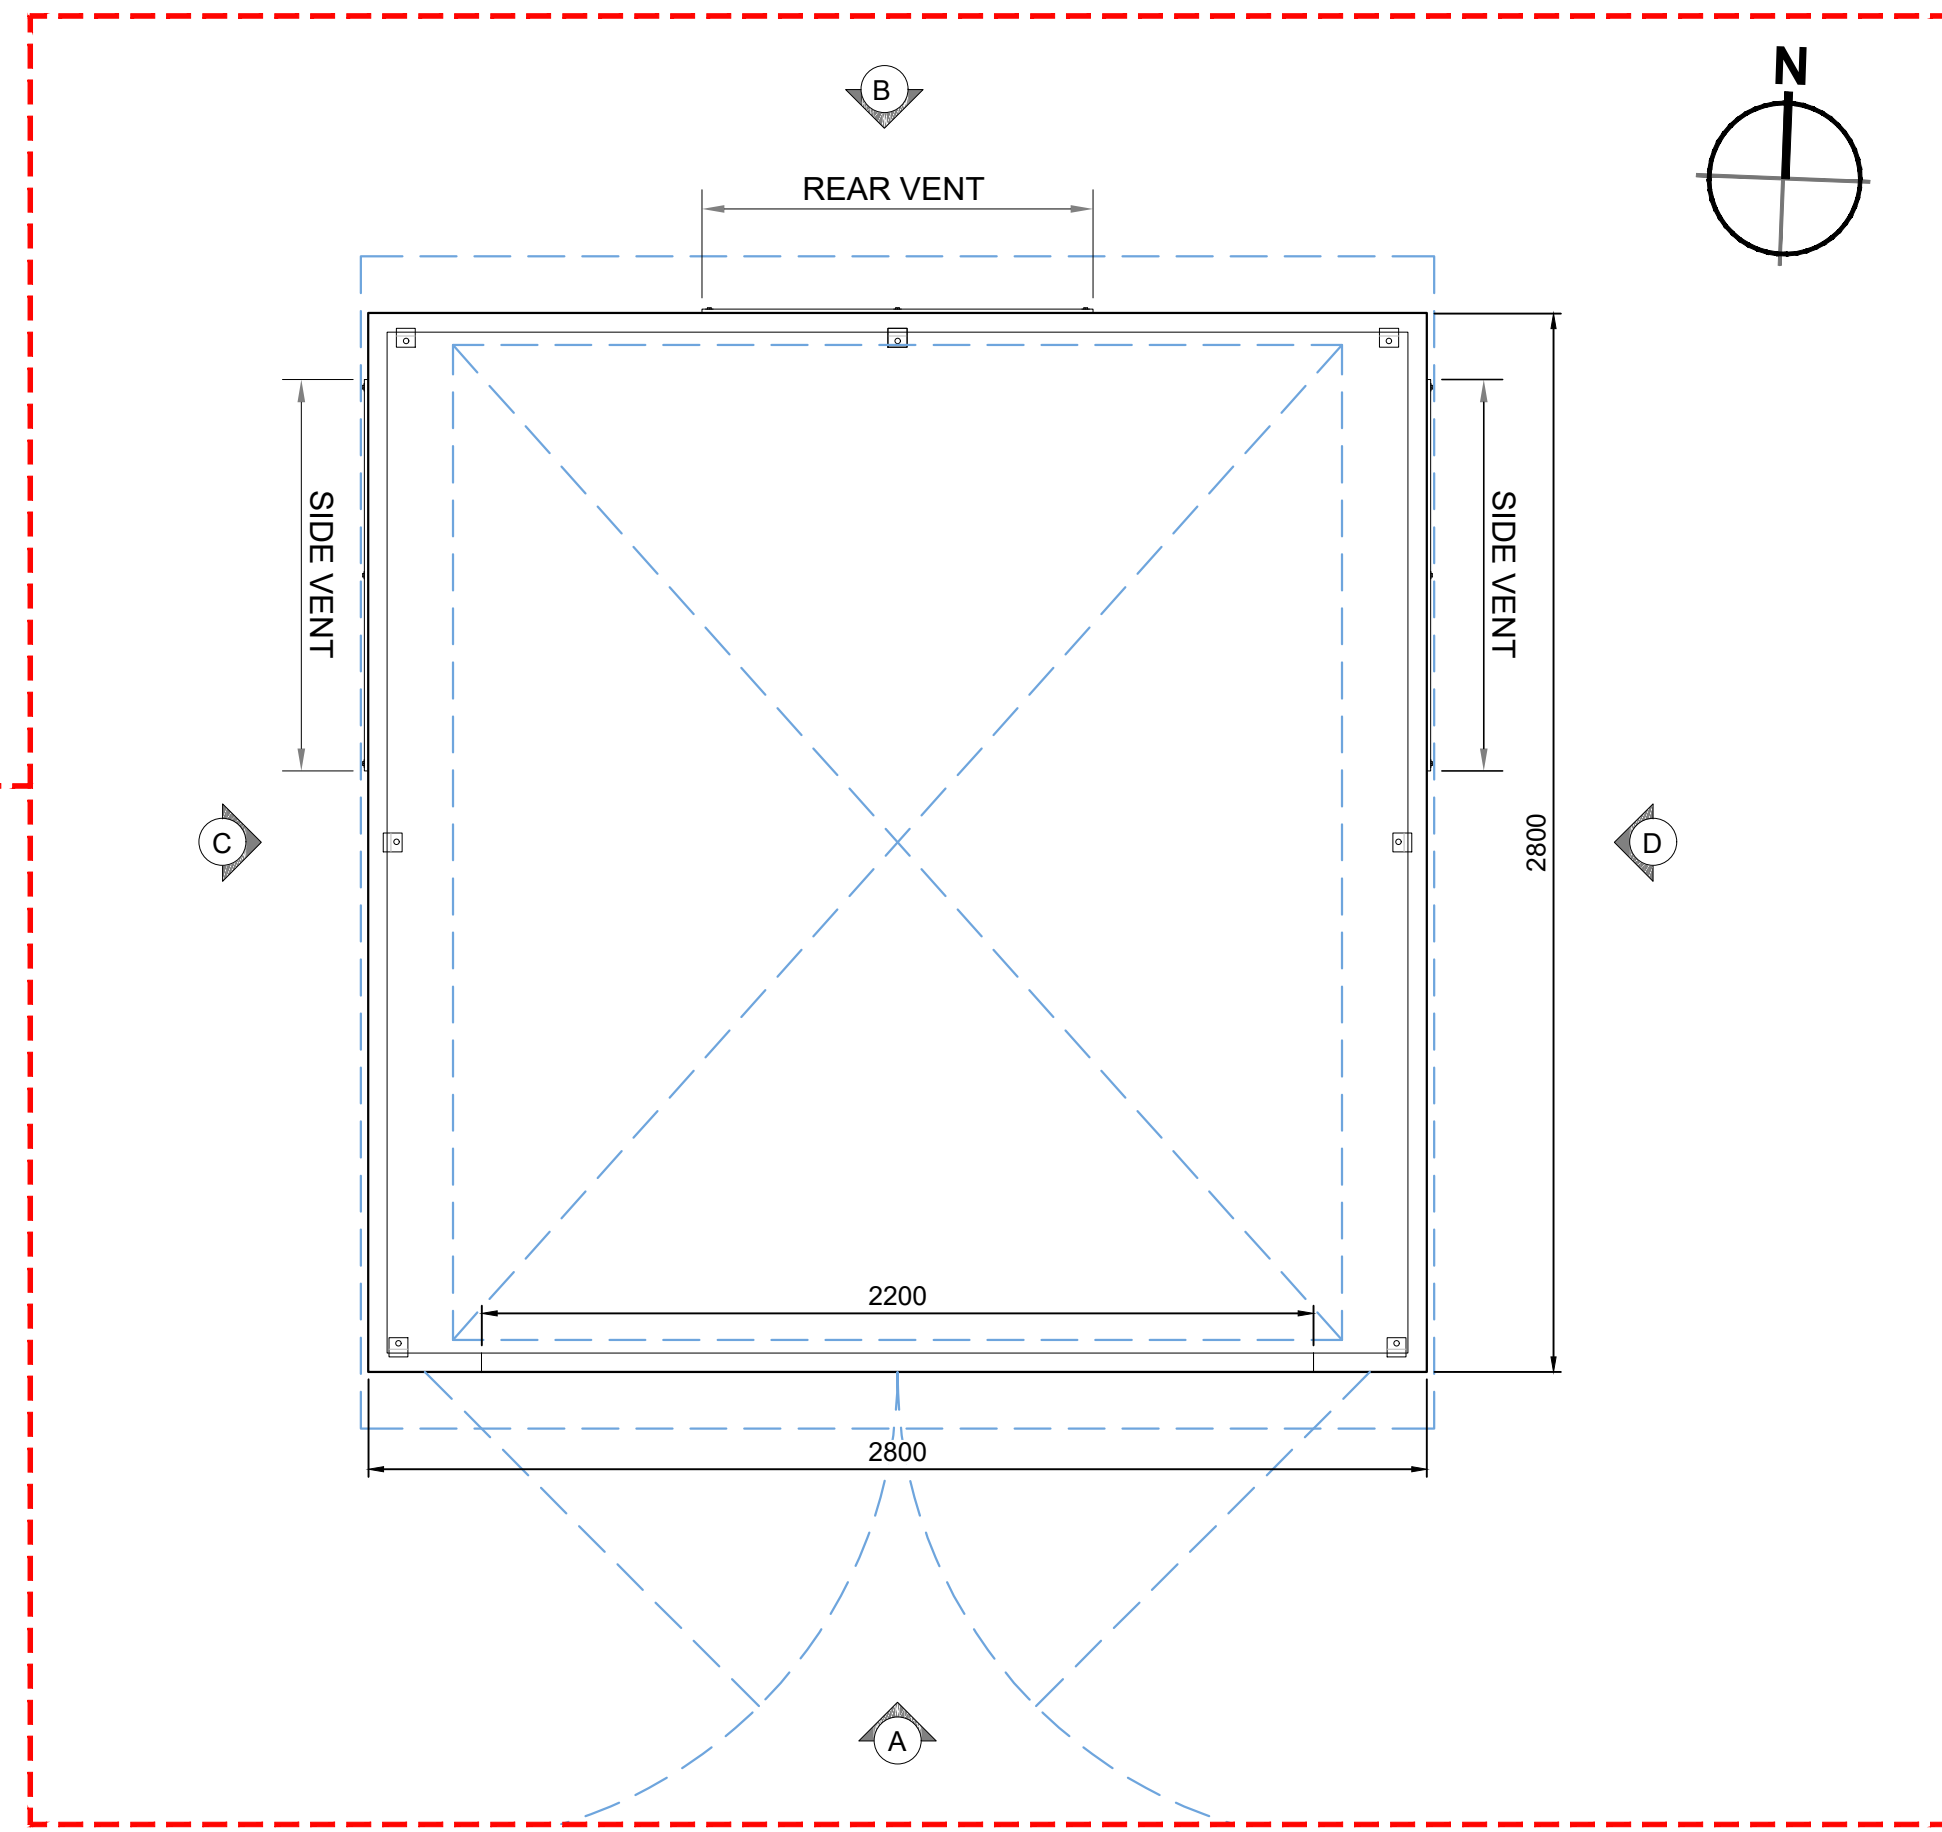


Sub-Station Plan

Scale 1:20

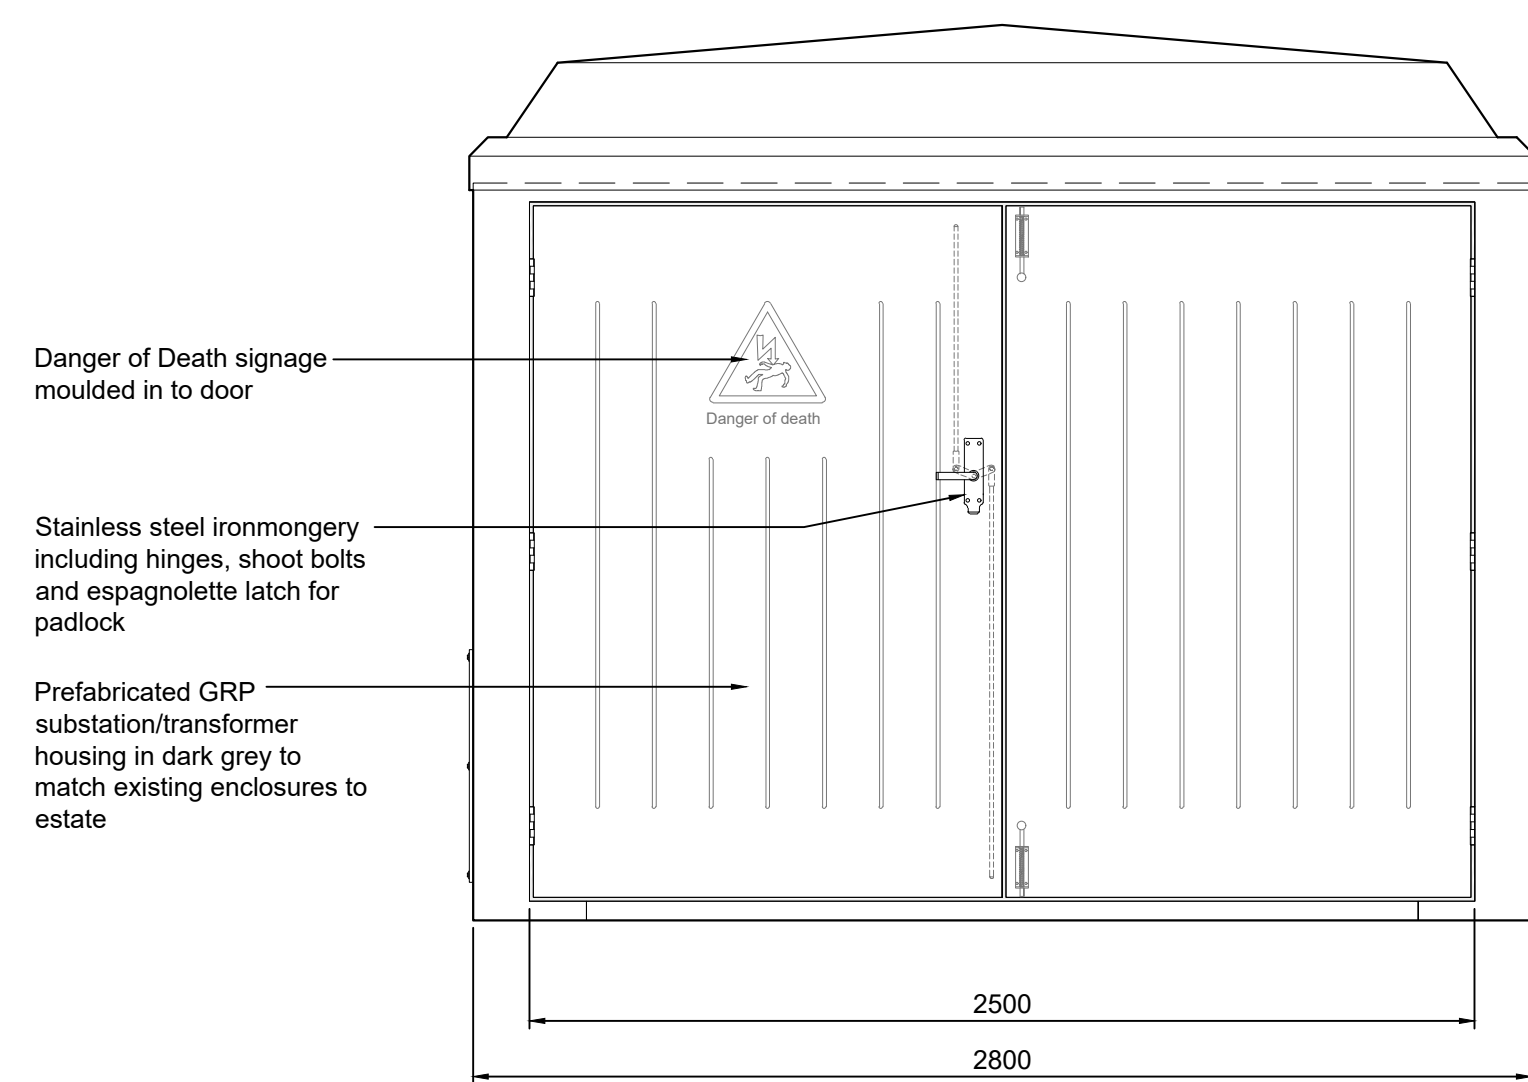


Elevation A

Scale 1:20

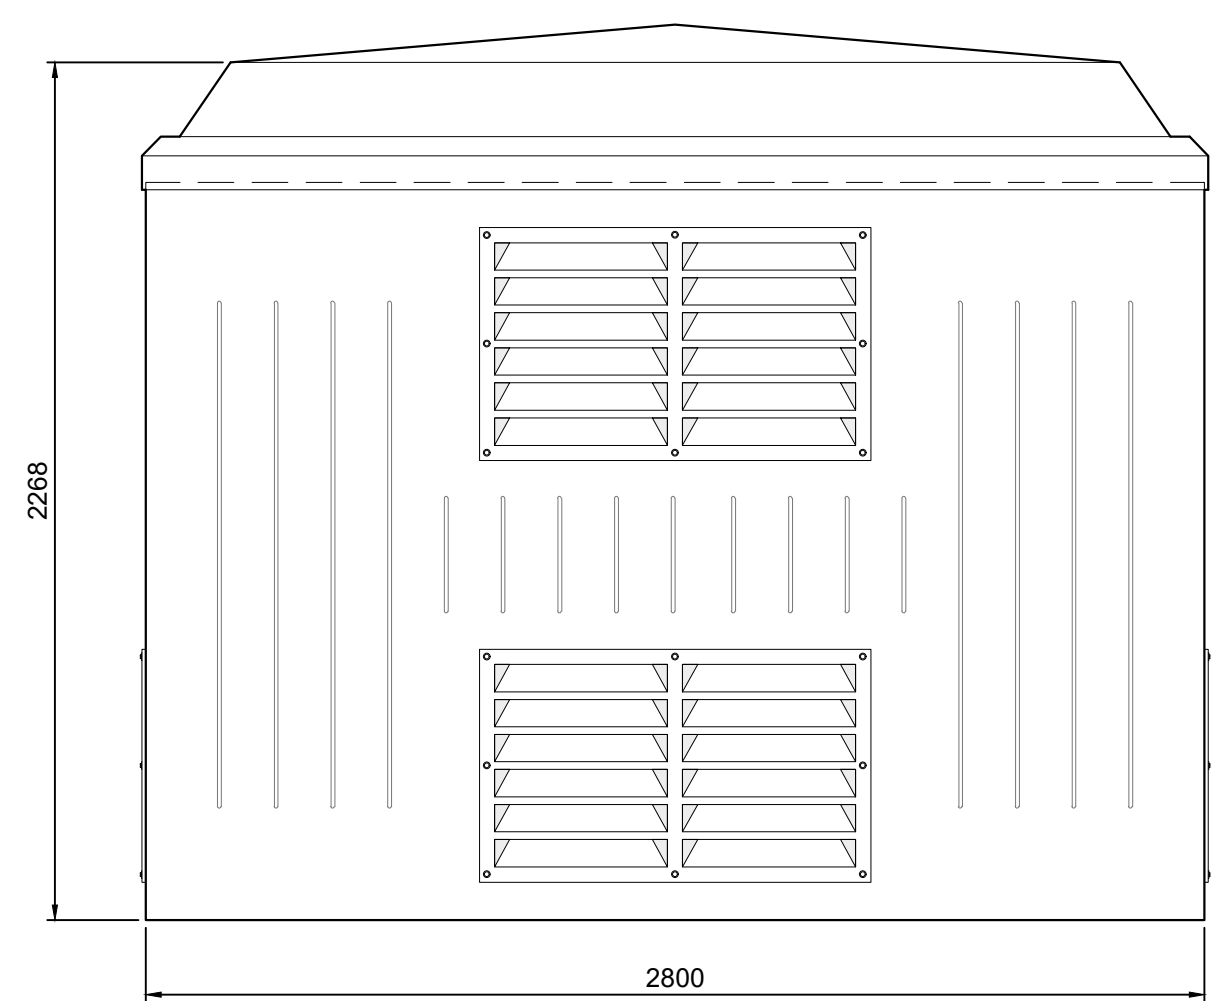


Elevation B

Scale 1:20

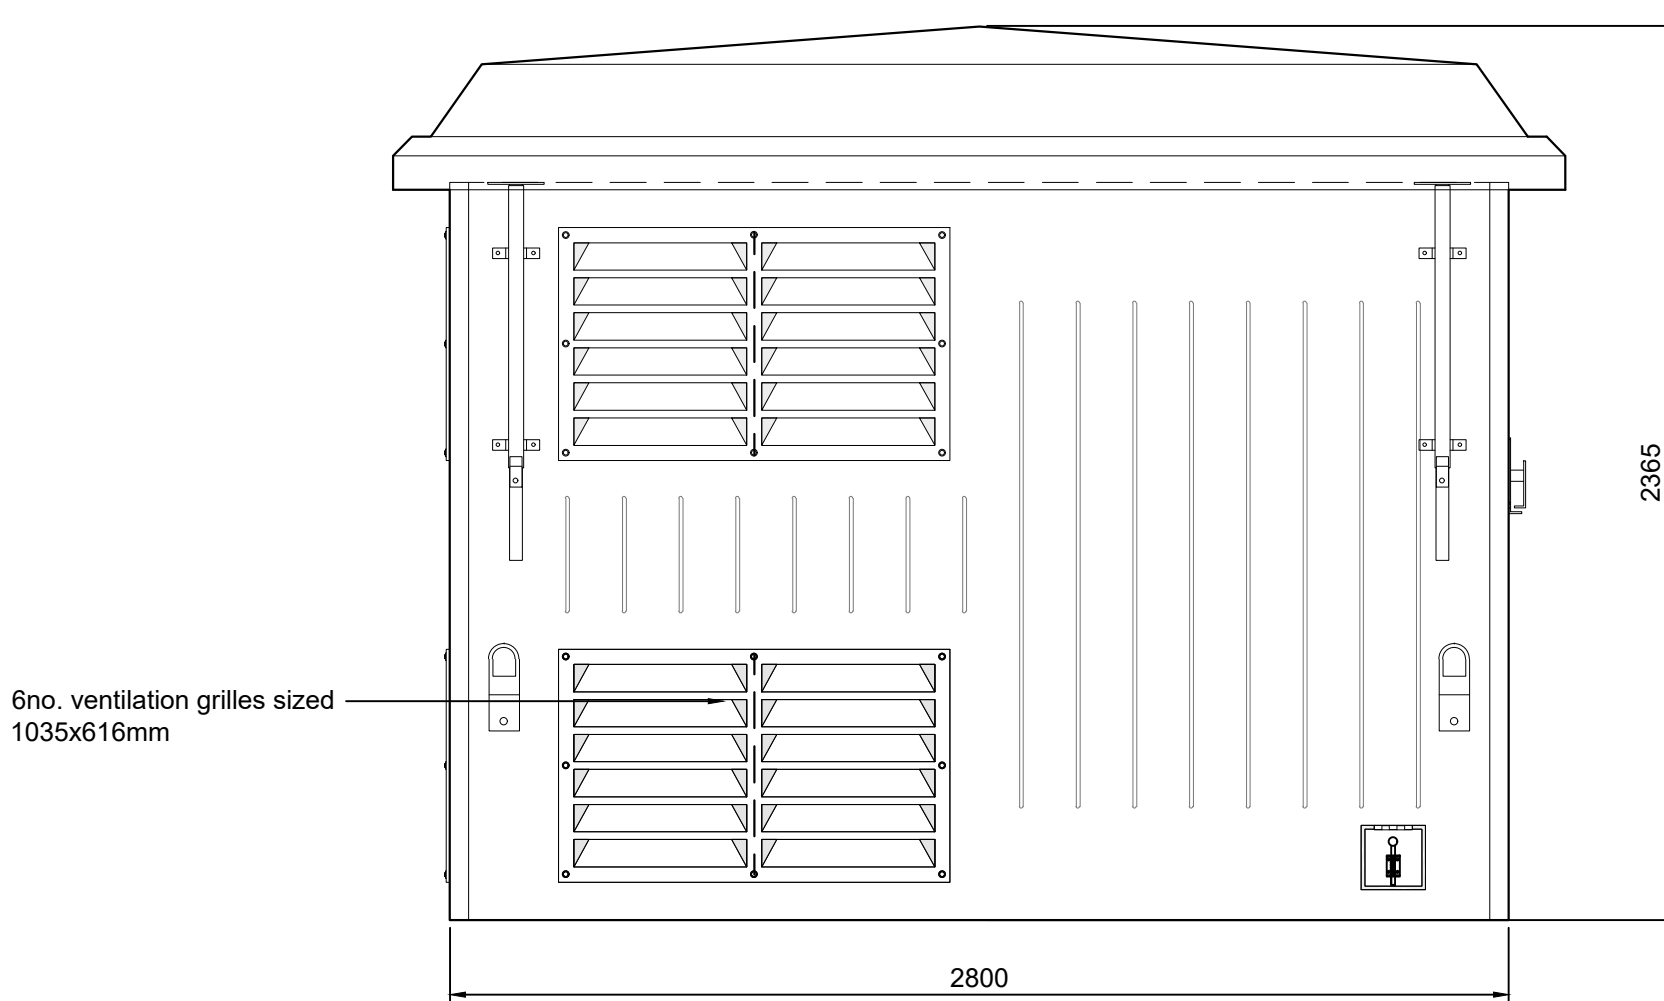


Elevation C

Scale 1:20

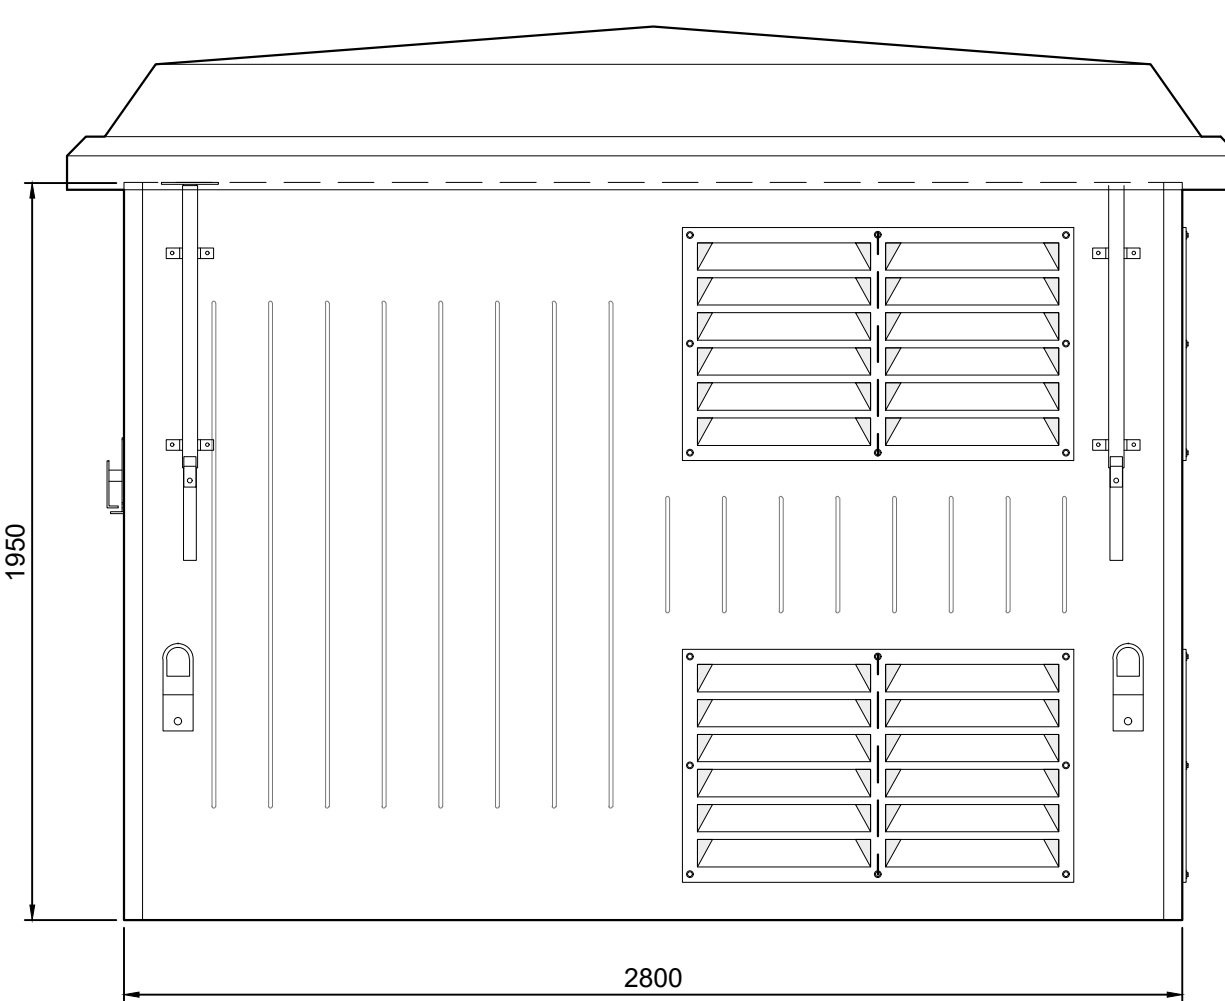

Elevation D

Scale 1:20

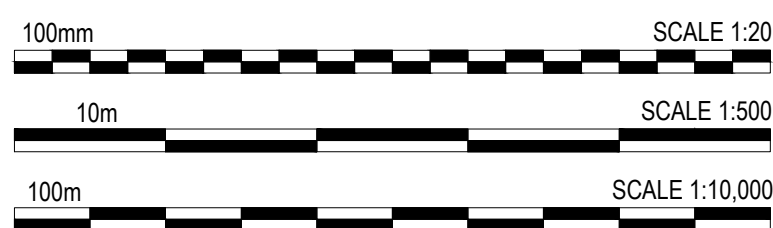

PLANNING

Unit 03, Symmetry Park, Merseyside

Unit 03 Sub-station Details

LOD 2 LOI 2

TRITAX SYMMETRY
A TRITAX BIG BOX COMPANY



Revised: 2 - Concept Design
Document: BSC / DEB
Date: 01/12/2023
Scale: As Noted @ A0
Drawing no: 22606
Revision: P05
Document Reference: 22605 - UMC - XXXX - SI - DR - A 0706