



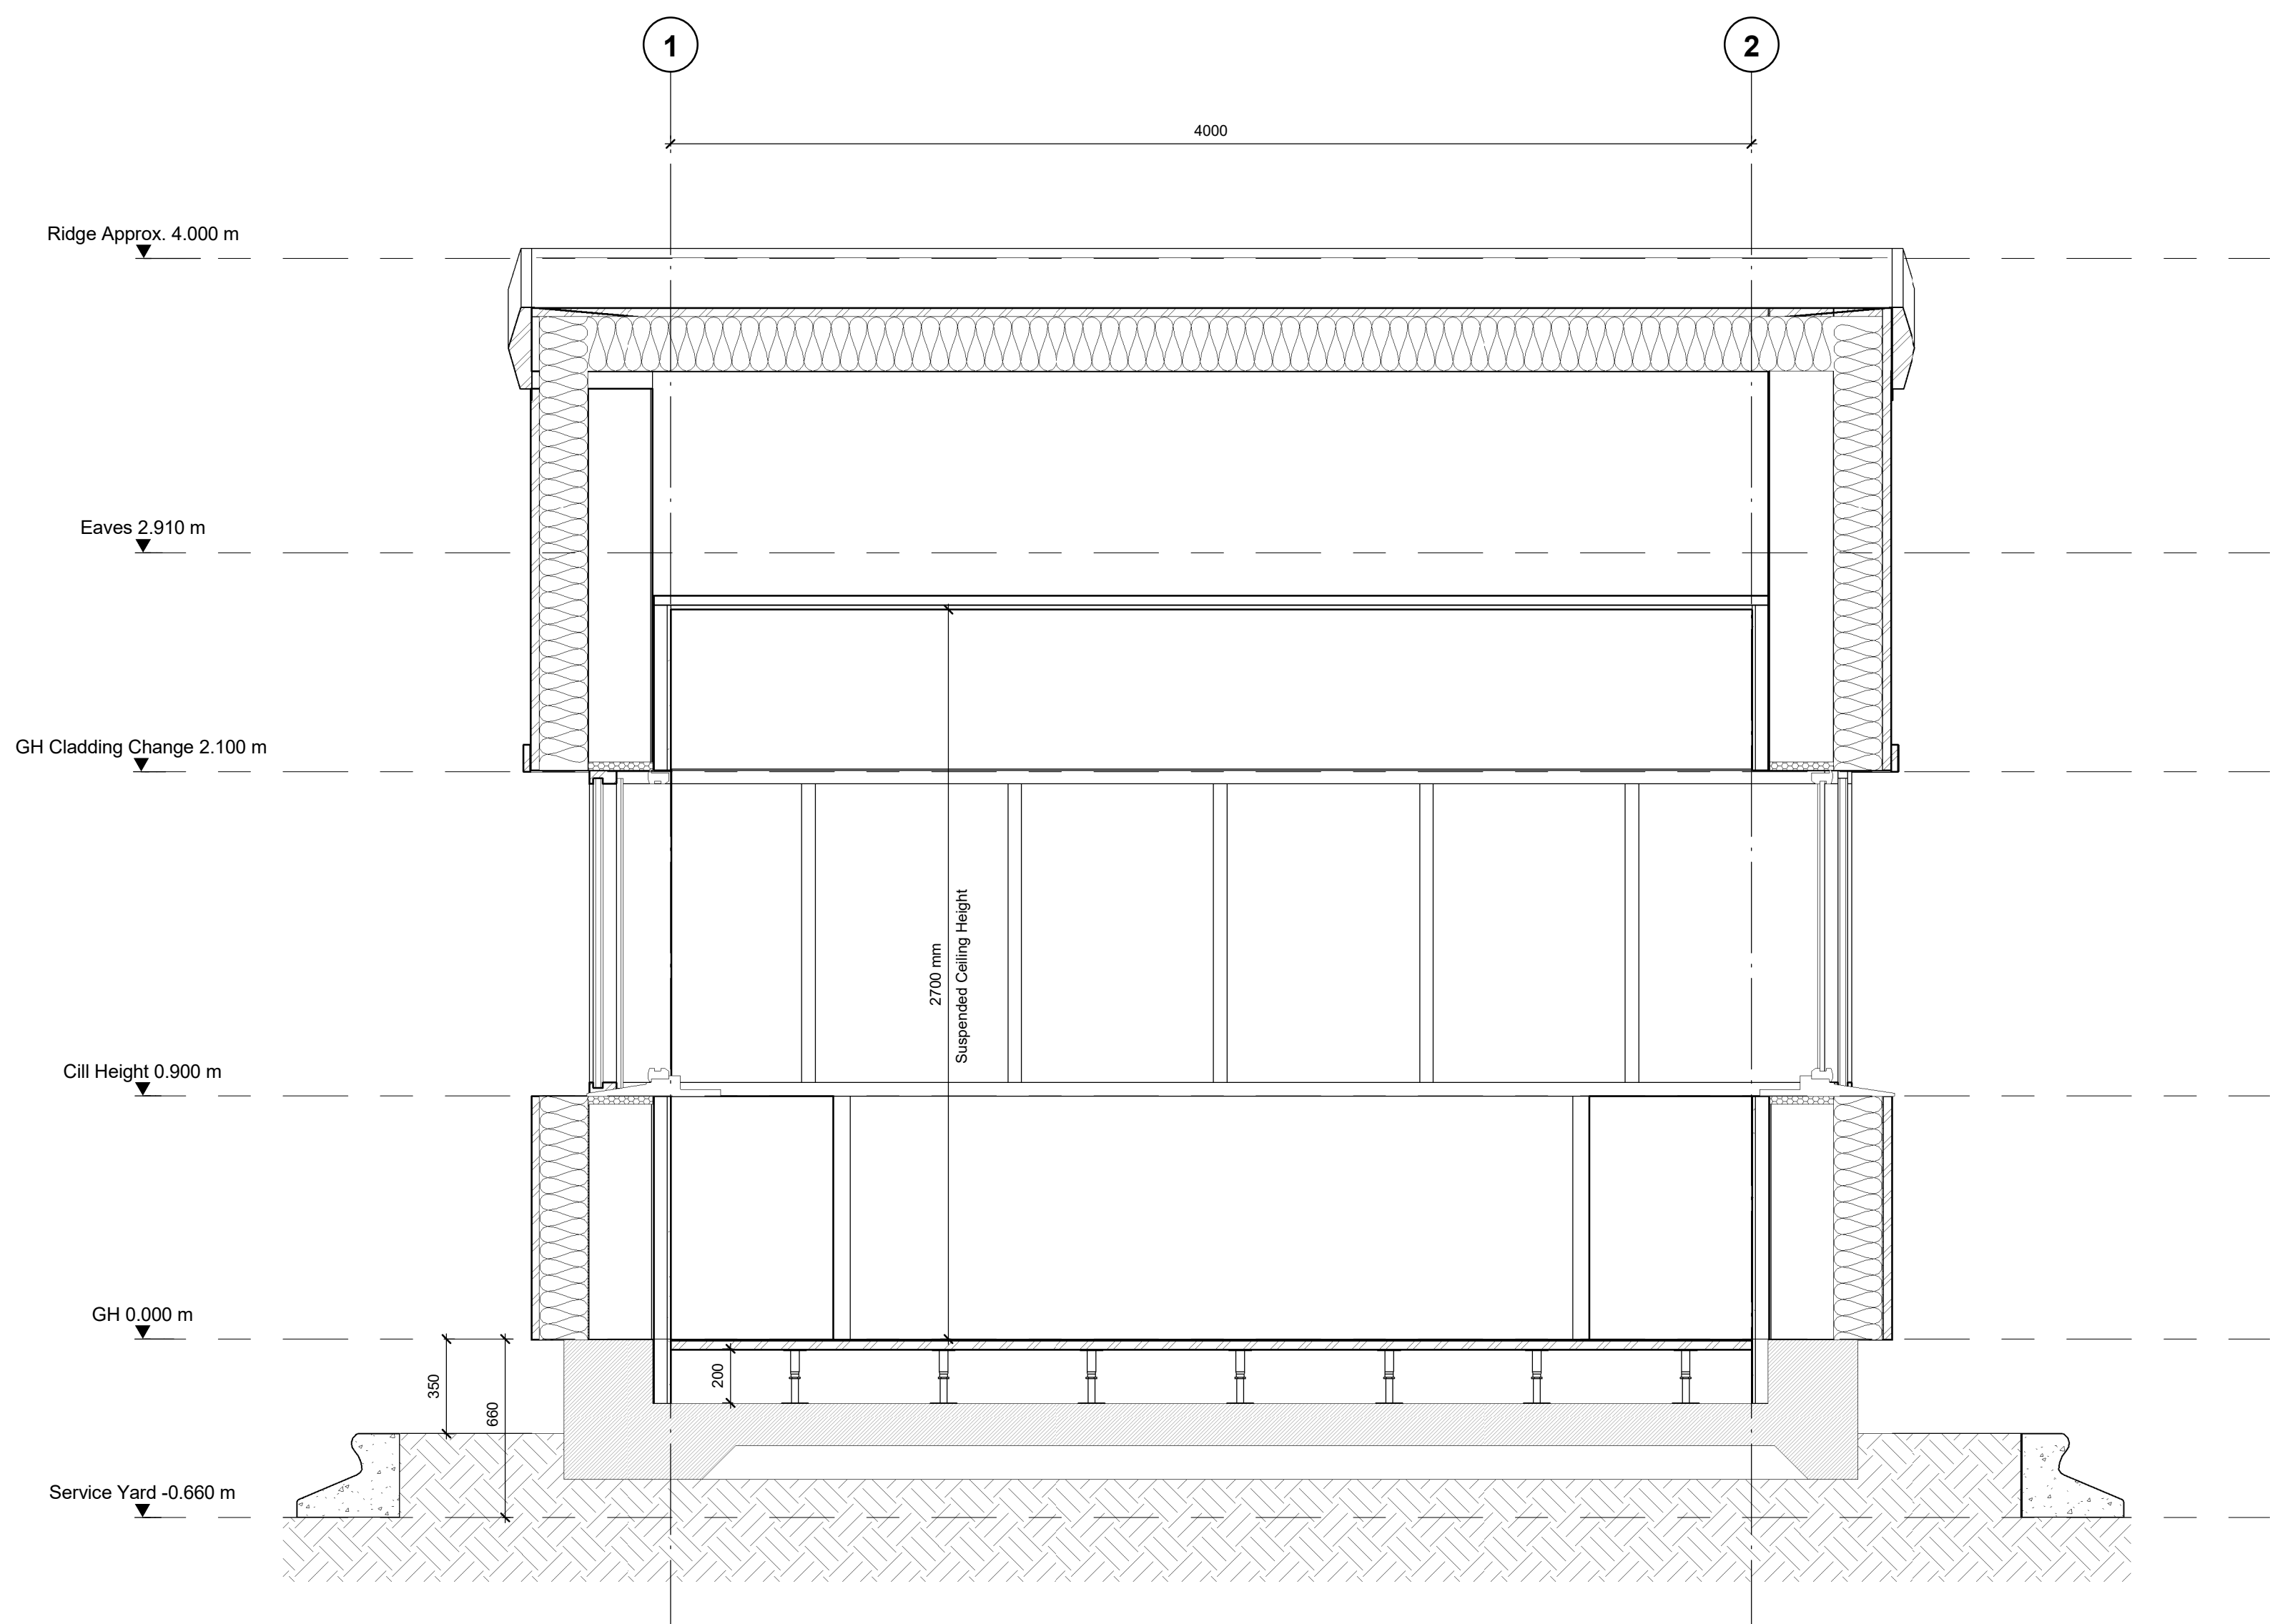


Section A
1 : 20

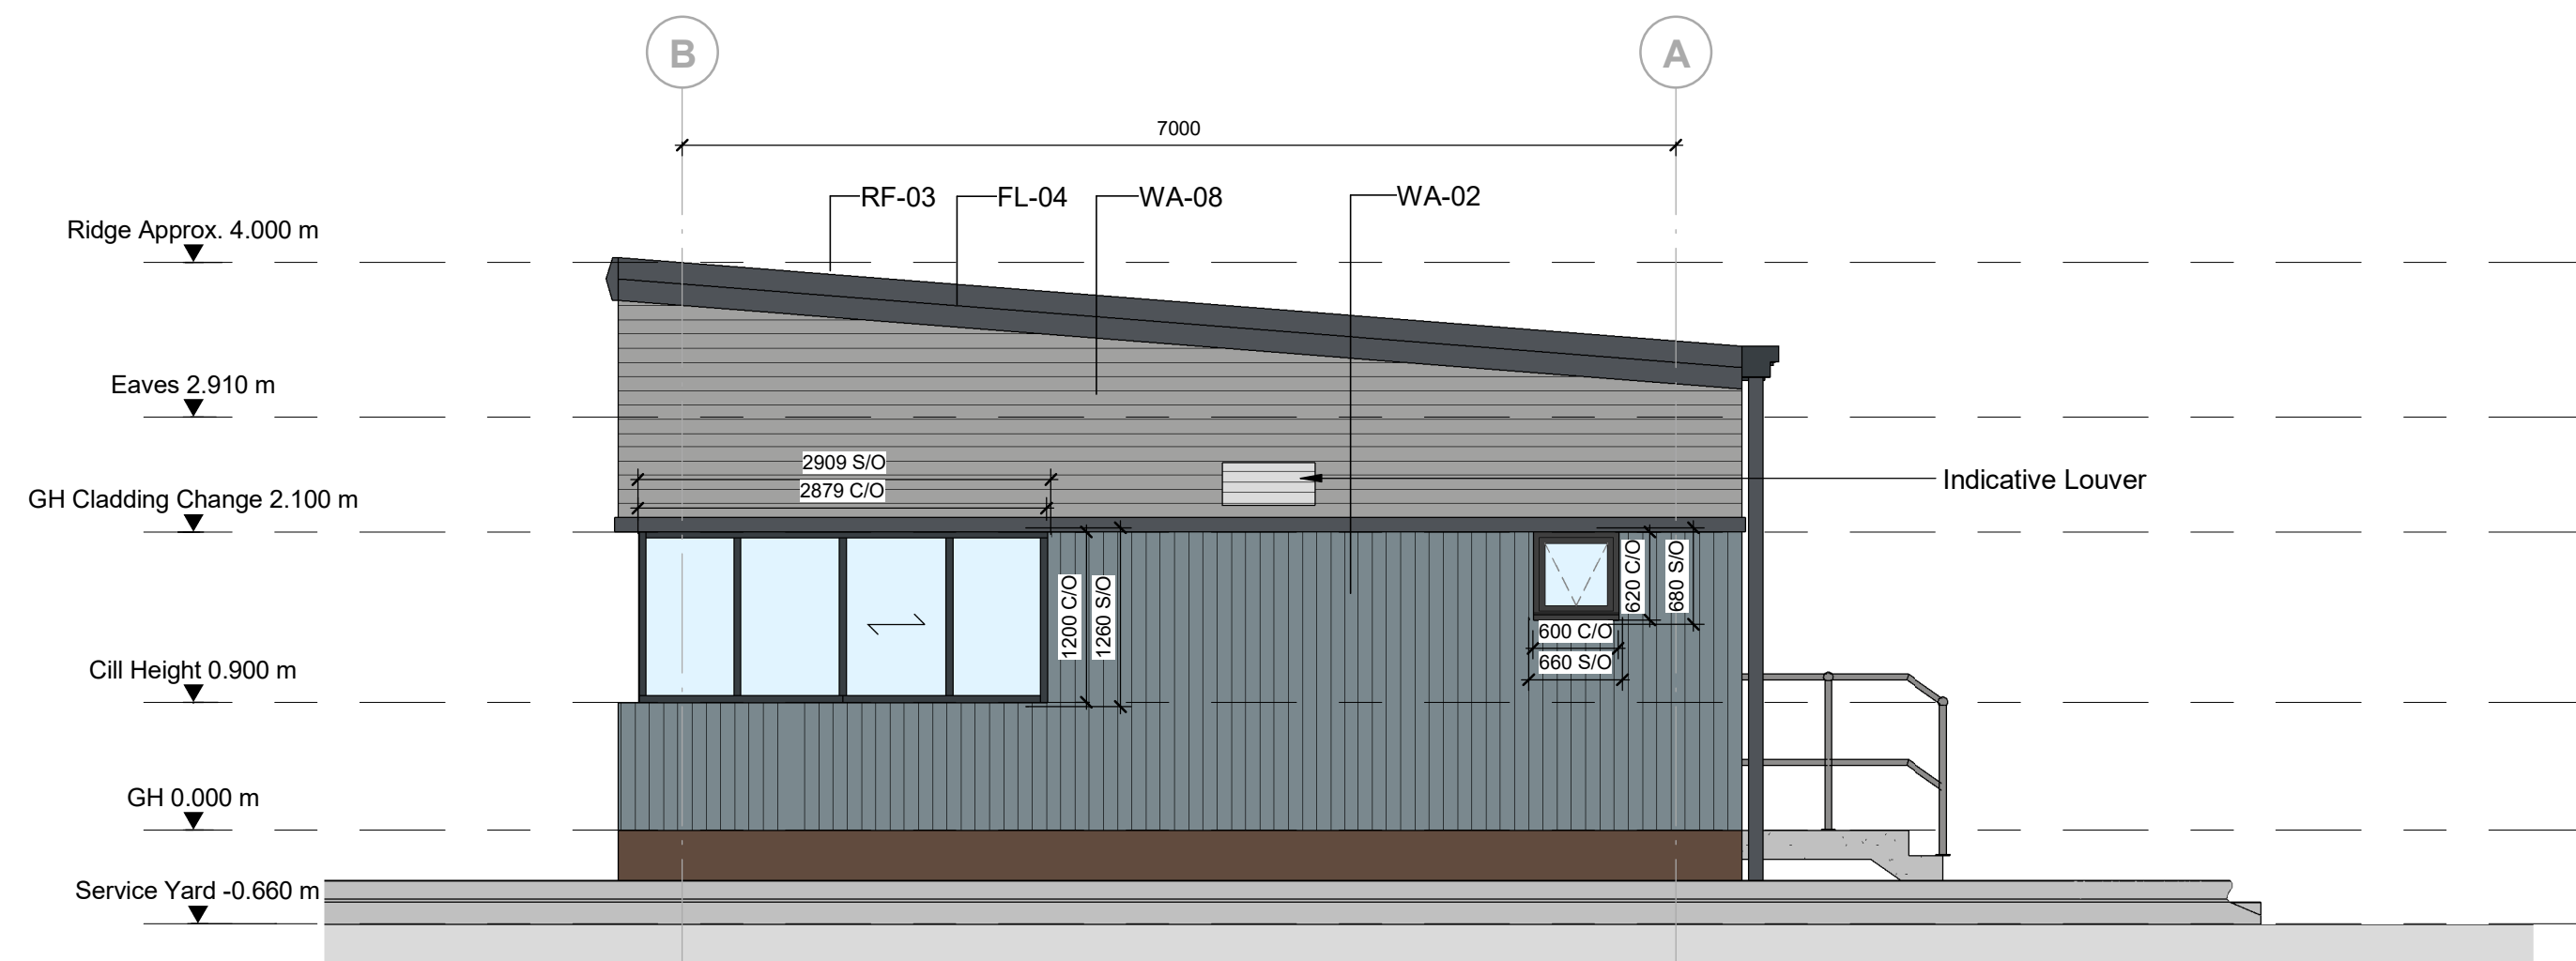


North East Elevation
1 : 50




North West Elevation
1 : 50

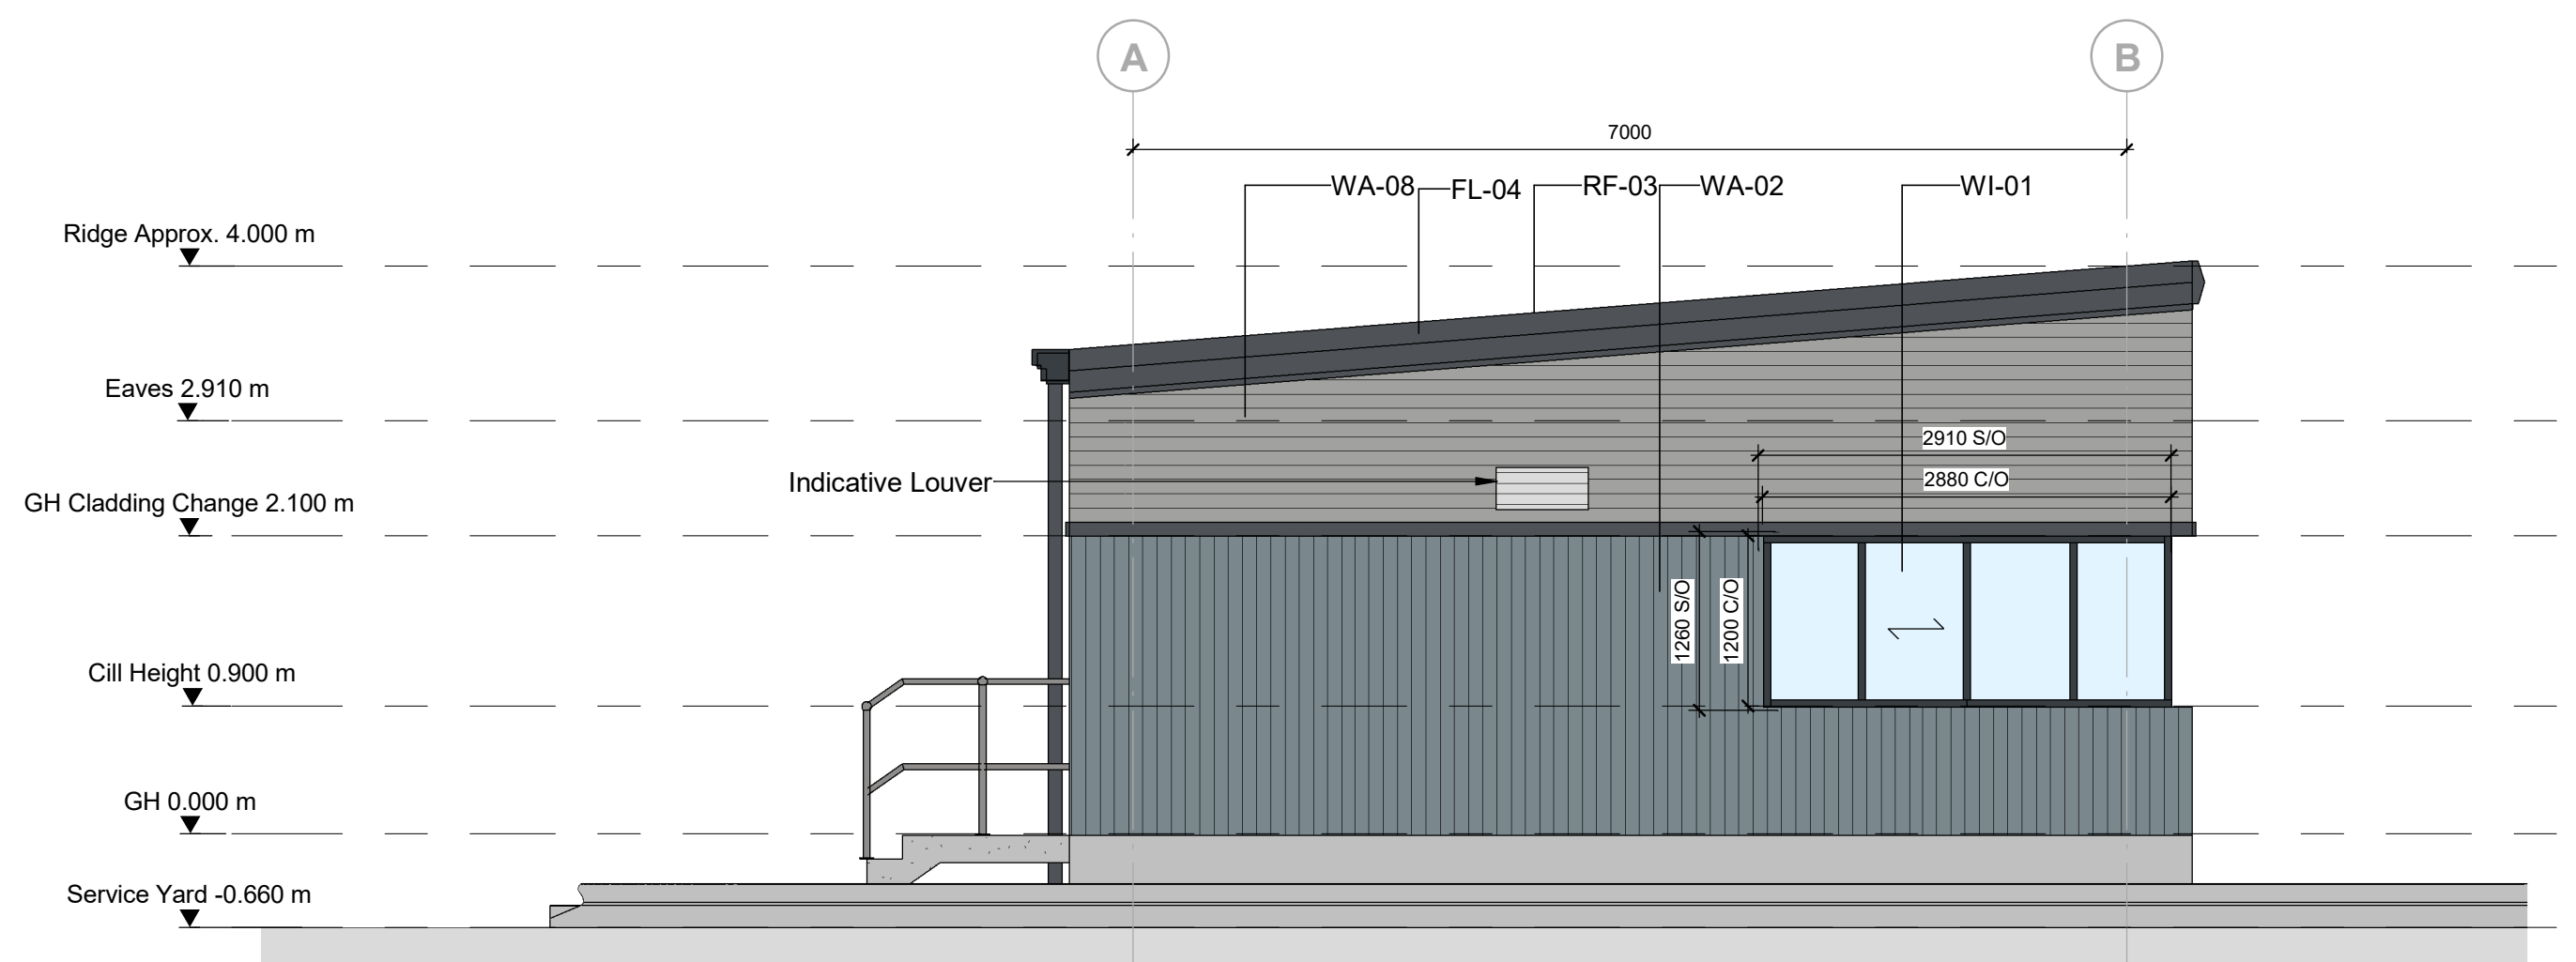


South West Elevation
1 : 50

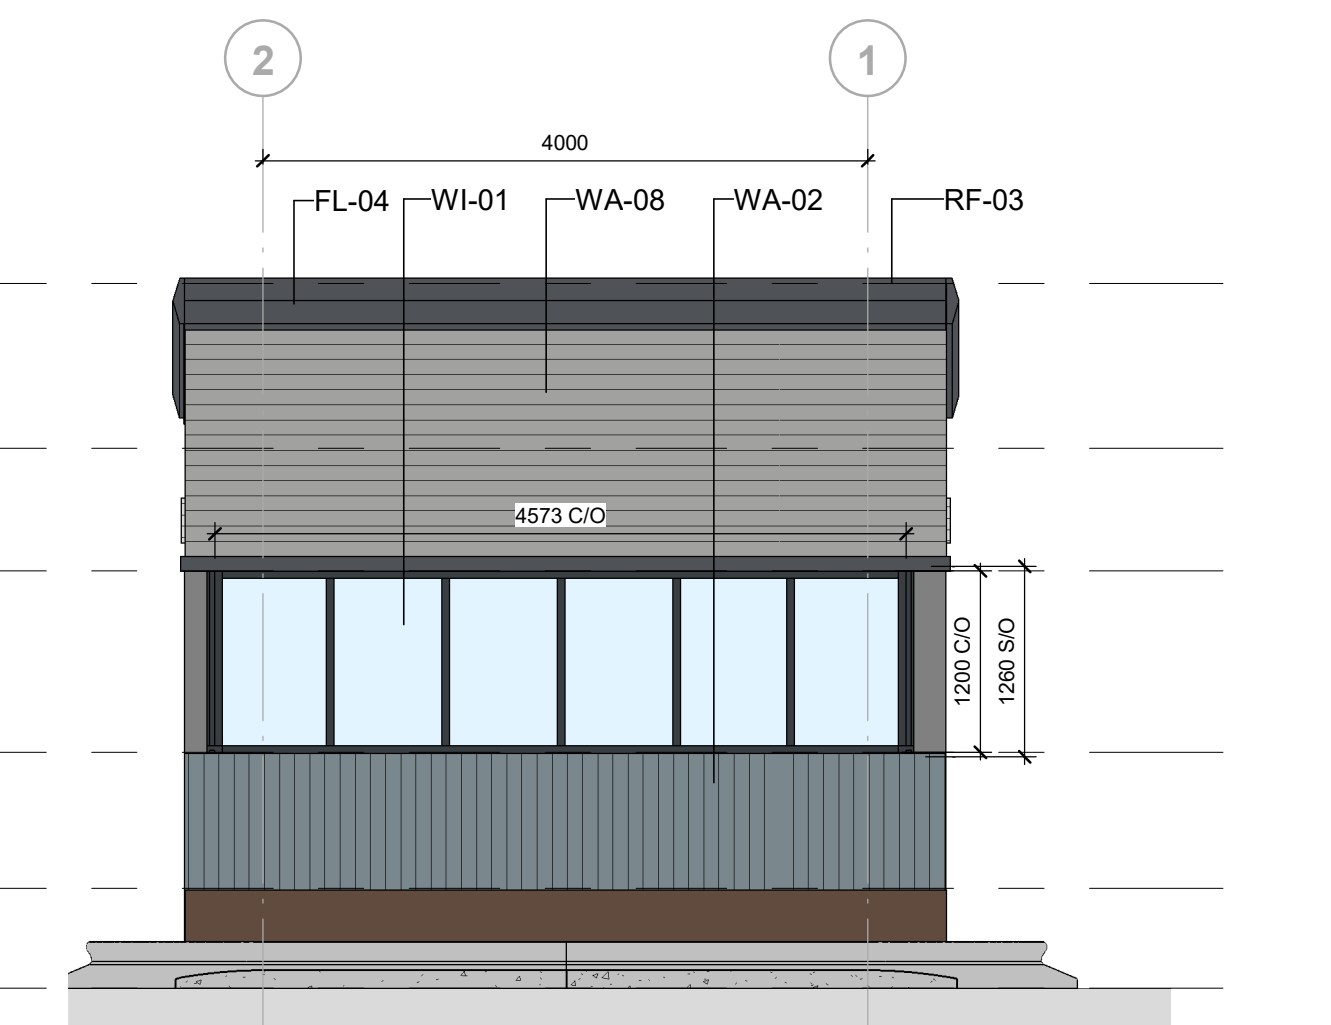


South East Elevation
1 : 50

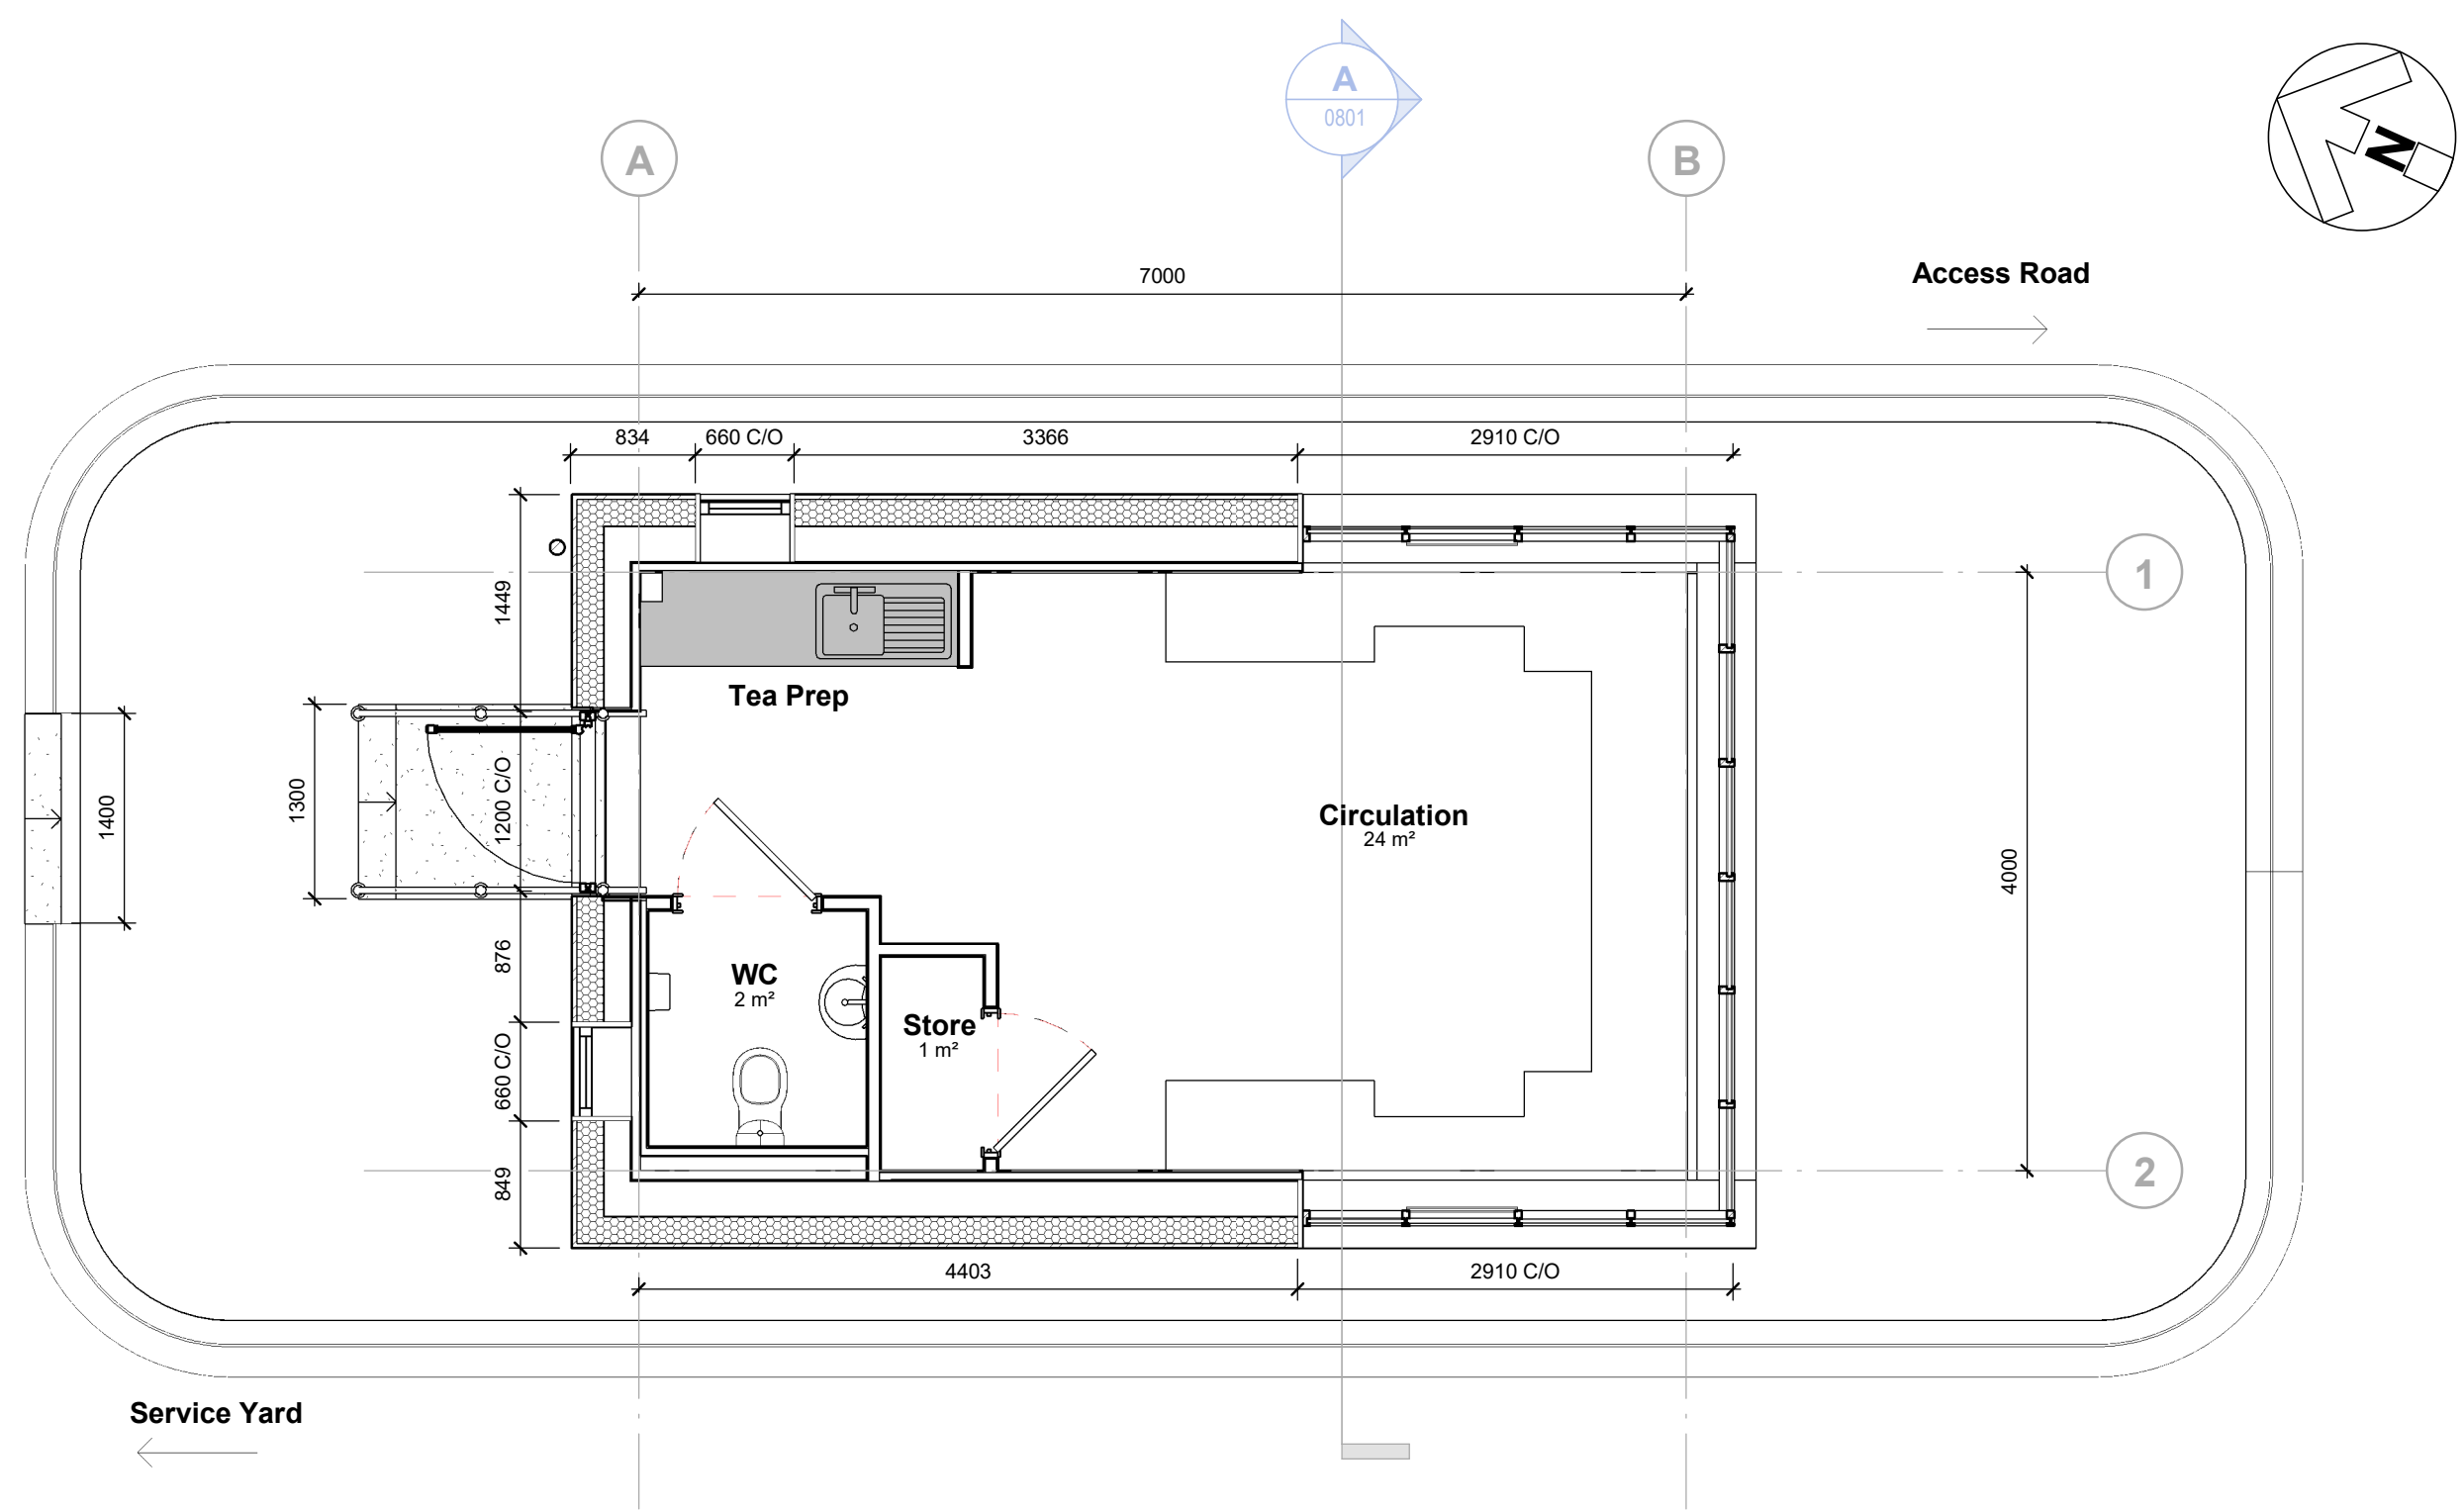

Gatehouse Floor Plan
1 : 50

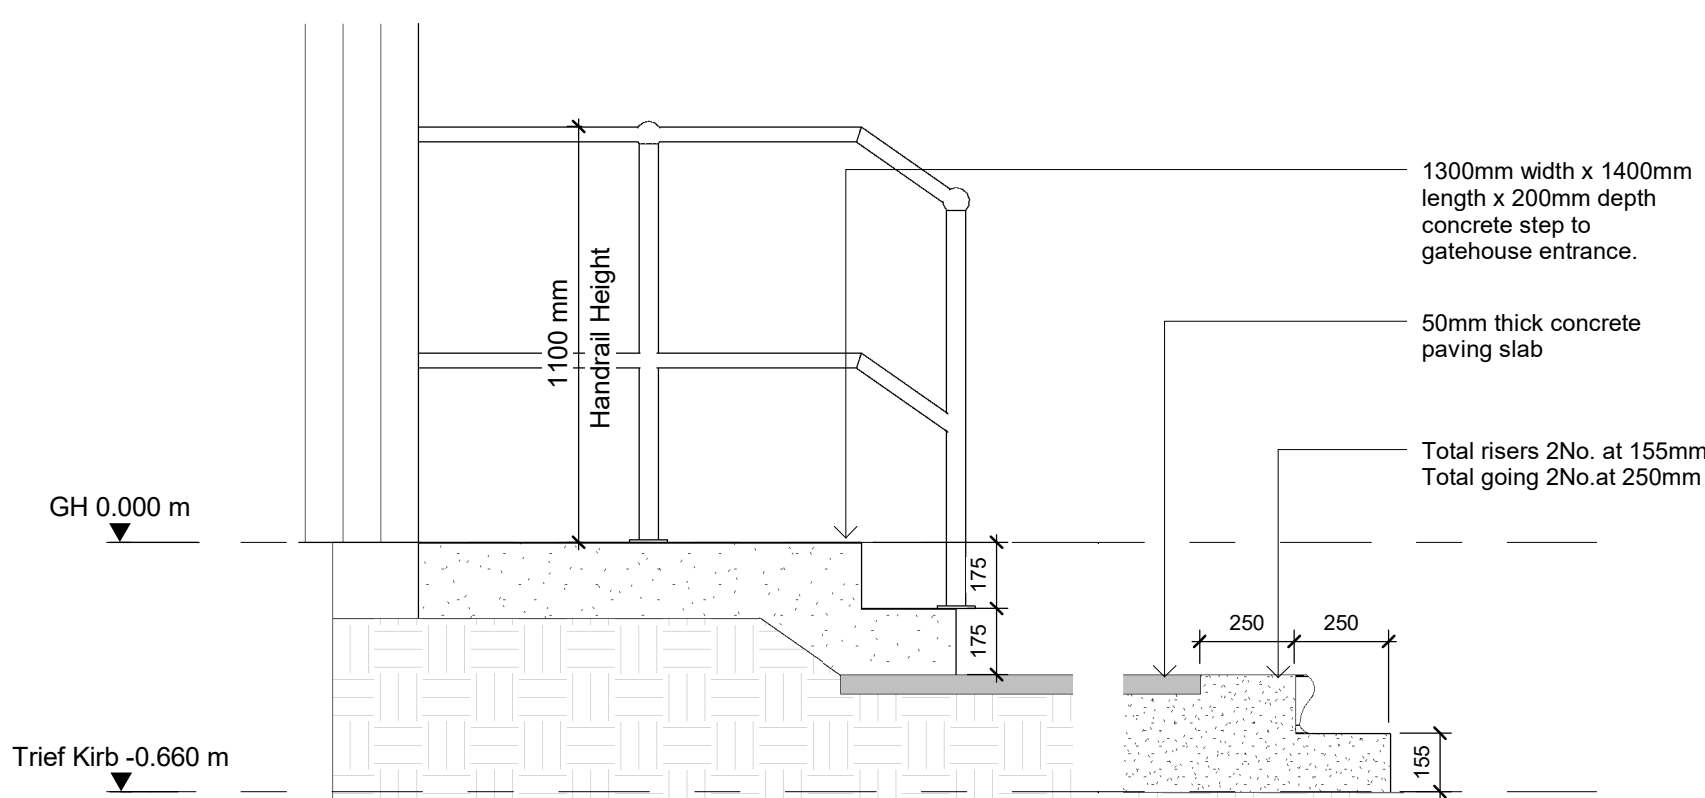

Gatehouse Step Section
1 : 20

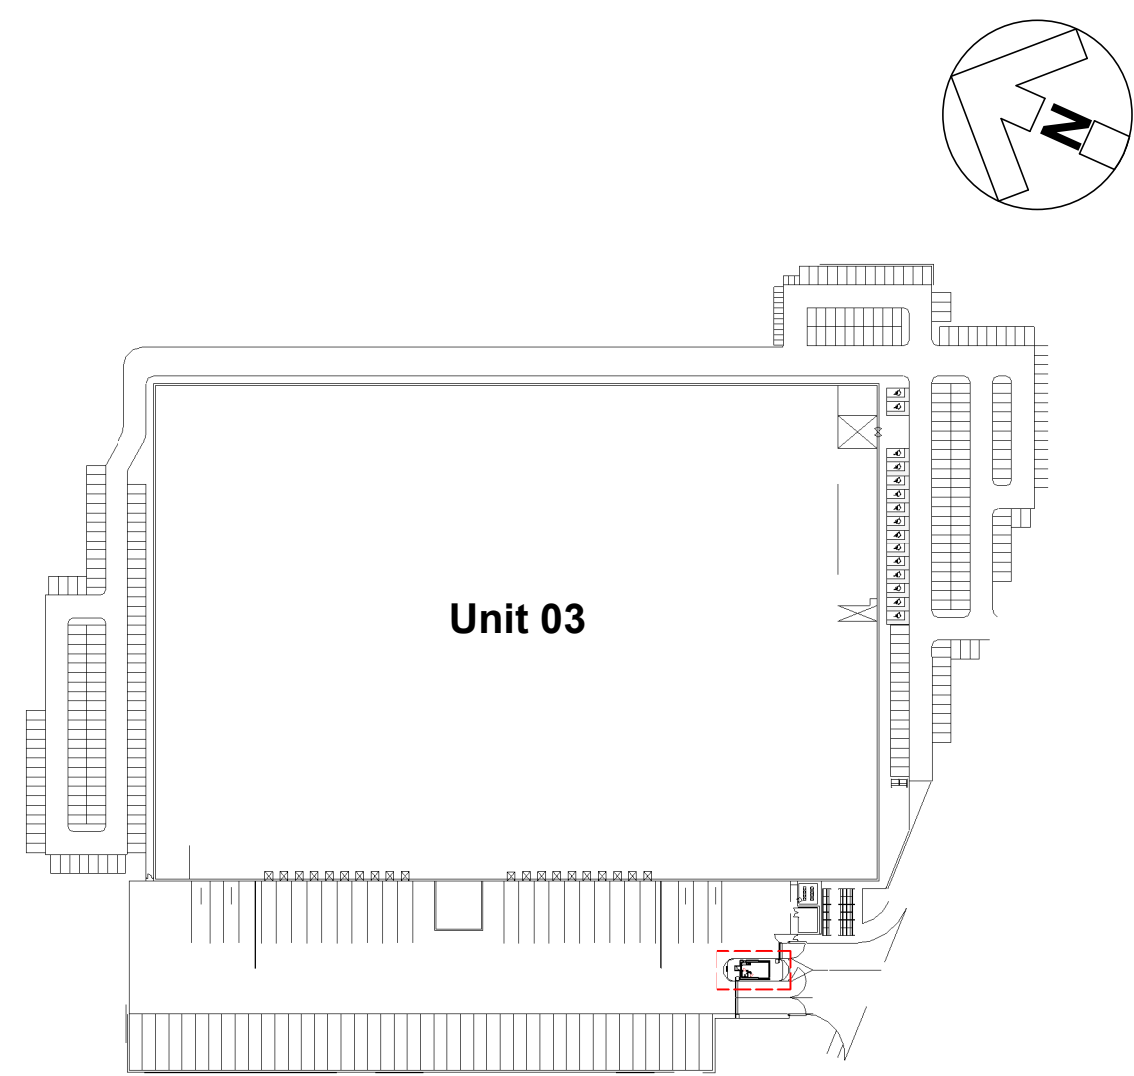

Key Plan
1 : 2000

Keynote Legend	
Key Value	Keynote Text
DR-04	Glazed personnel door with full height stainless steel pull handle. U-Value : To M&E consultant SBEM calculation Frame Colour : Anthracite (RAL 7016) Technical Specification - 8.0
FL-04	Eaves flashing Colour : Anthracite Grey (RAL 7016) Technical Specification - 5.0
RF-03	Trapezoidal built up roof cladding Finish: Tata Steel Colorcoat HPS200 Ultra Colour: Anthracite (RAL 7016) Technical Specification - 5.0
WA-02	Lower Level Euroclad Elite 51 Plus Vertically laid built-up cladding system. Profile: Outer - 0.7mm thick 32/1000 profile pre coated steel. Inner - 0.4mm thick 19/1000 profile bright white polyester coated steel lining sheet. Insulation: Minimum 140mm thick glassfibre quilt insulation, galvanised spacer system. U-Value : To M&E consultant SBEM calculation. Finish: HPS200 Ultra Colour : Alaska Grey (RAL 7000) Technical Specification - 7.0
WA-08	Horizontally laid built-up cladding panel system U-Value: To M&E consultant SBEM calculation Finish: HPS200 Ultra Colour: Silver Metallic (RAL 9006) Technical Specification - 7.0
WI-01	Thermally broken polyester powder coated aluminium curtain wall/window/door system. U-Value : To M&E consultant SBEM specifications Glazing: Grey Tinted Frame Colour: Anthracite (RAL 7016) Technical Specification - 7.0

rev | amendments | by | ckd | date

Unit 03, Symmetry Park,
Merseyside
Unit 03 Gatehouse Details

Information Container LOIN
LOD 2 | LOI 2
TRITAX SYMMETRY
A TRITAX BIG BOX COMPANY

umc
architects

3rd Floor, Manchester Club, 81 King Street, Manchester, M2 4AH
+44 (0)161 413 6980 | info@umcarchitects.com

RIBA PlanH Stage: Stage 2 - Concept Design
Document Suitability: S2
Drawn / Checked: PM/MY
Date: 27/11/23
Scale: As indicated @ A0
UMC Project Number: 22605
Document Reference: 22605-UMC-XXXX-ZZ-DR-A-0801
Drawing no: P01
Revision:

PLANNING
THIS DRAWING IS FOR PLANNING PURPOSES ONLY
AND SHOULD NOT BE USED FOR OTHER PURPOSES

