




- Dimensions are all in millimeters, unless stated otherwise.
- It is the recipient's responsibility to print this document to the correct scale.
- All the relevant drawings and specifications should be read in conjunction with this drawing.

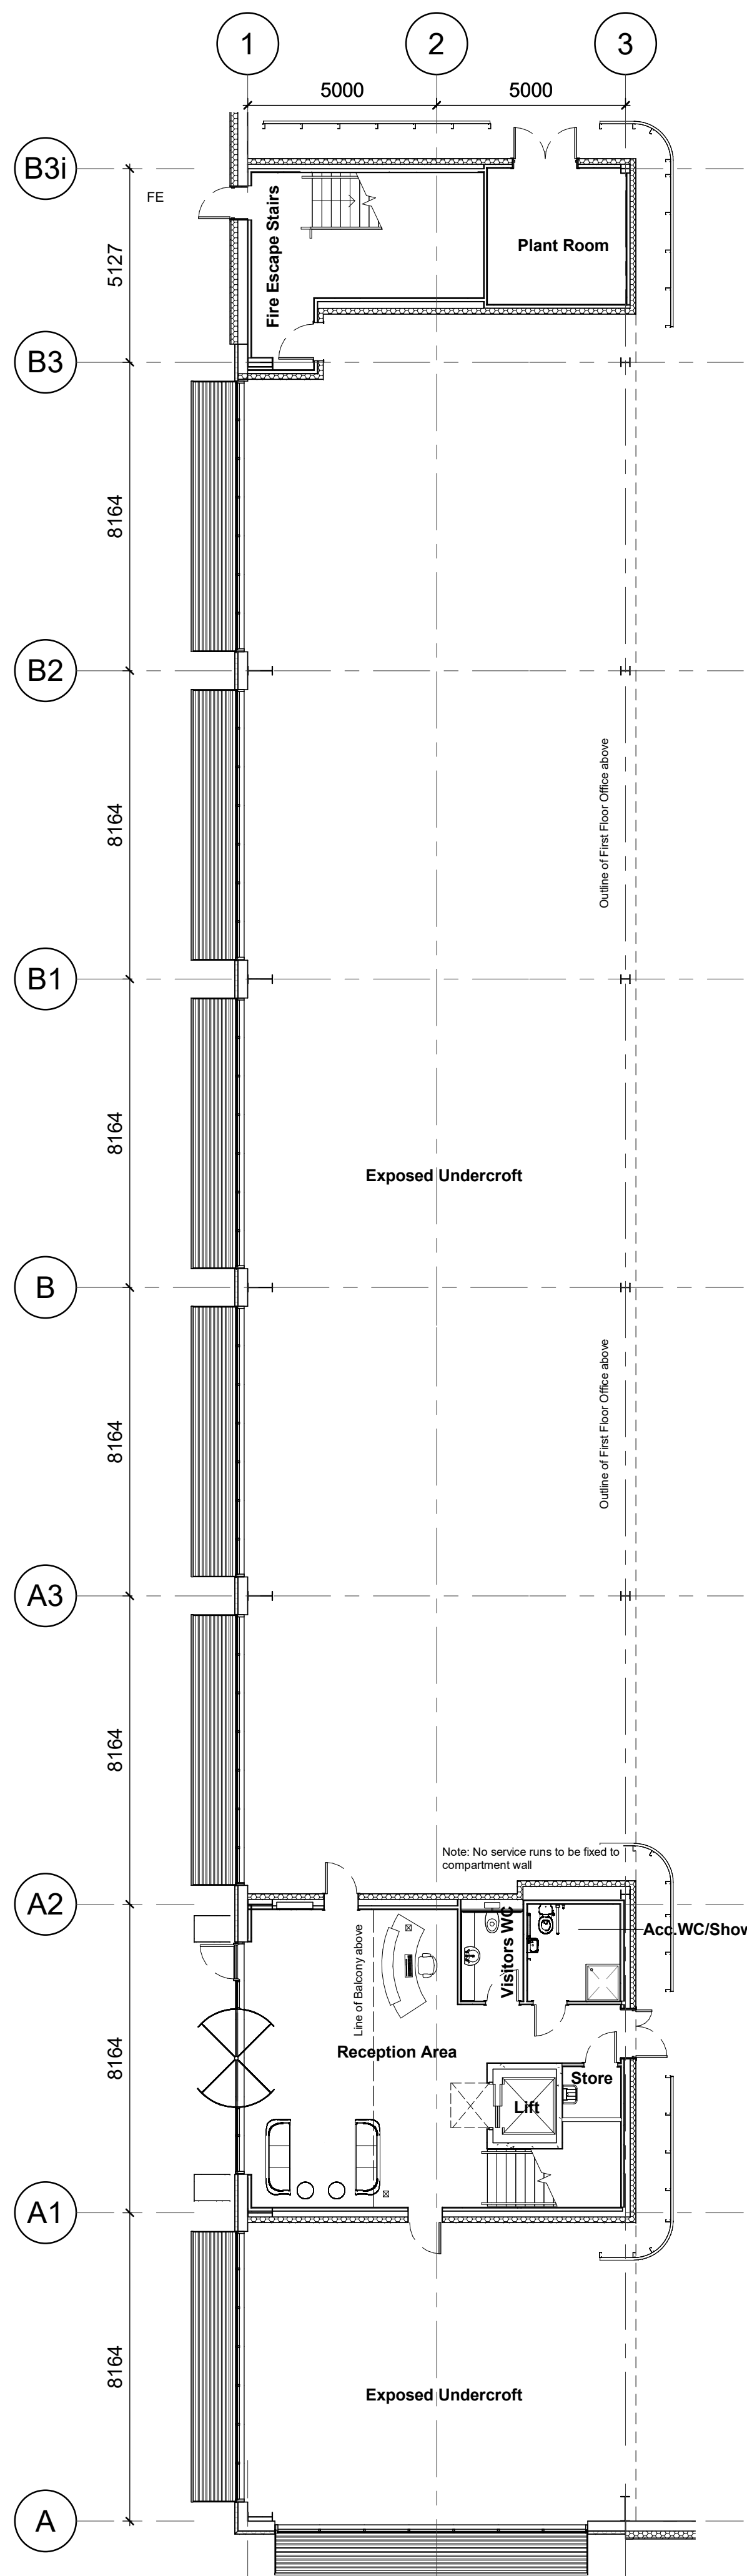


Ground Floor Office Plan
1 : 125

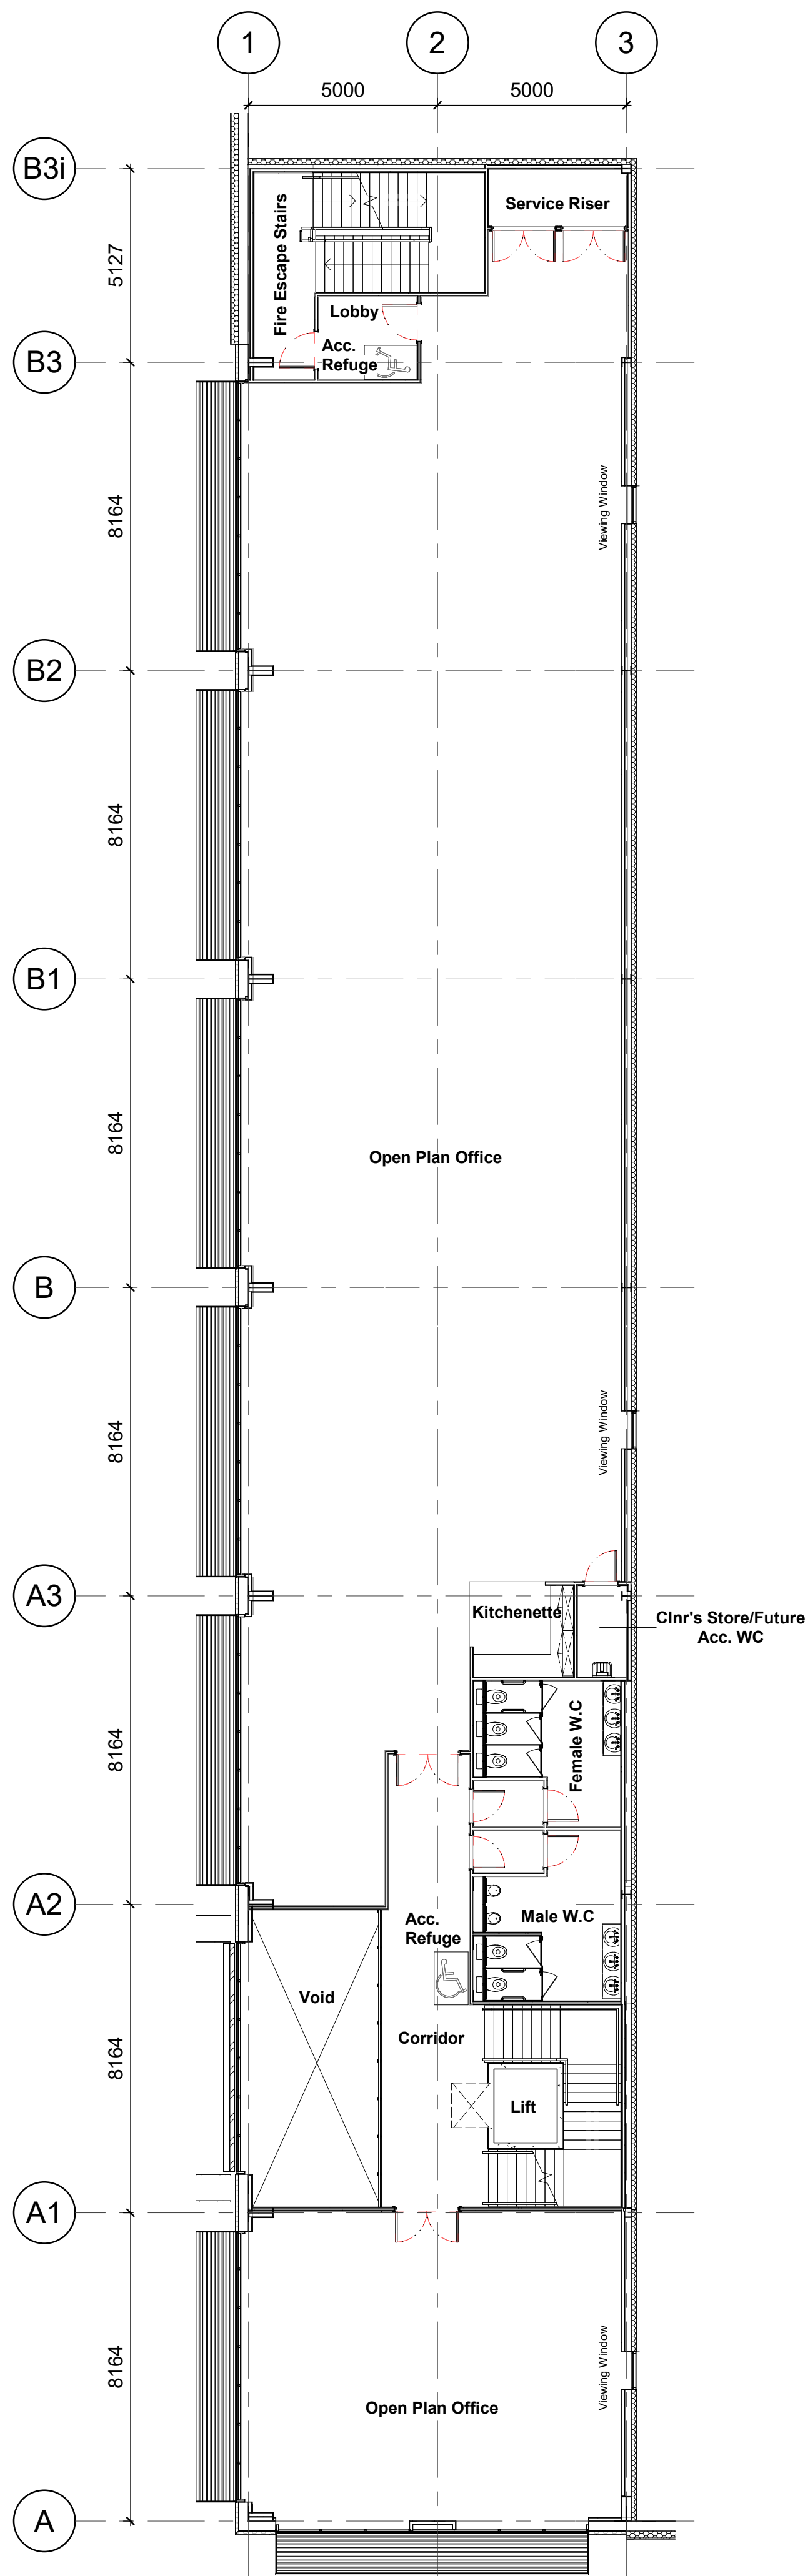


First Floor Office Plan
1 : 125

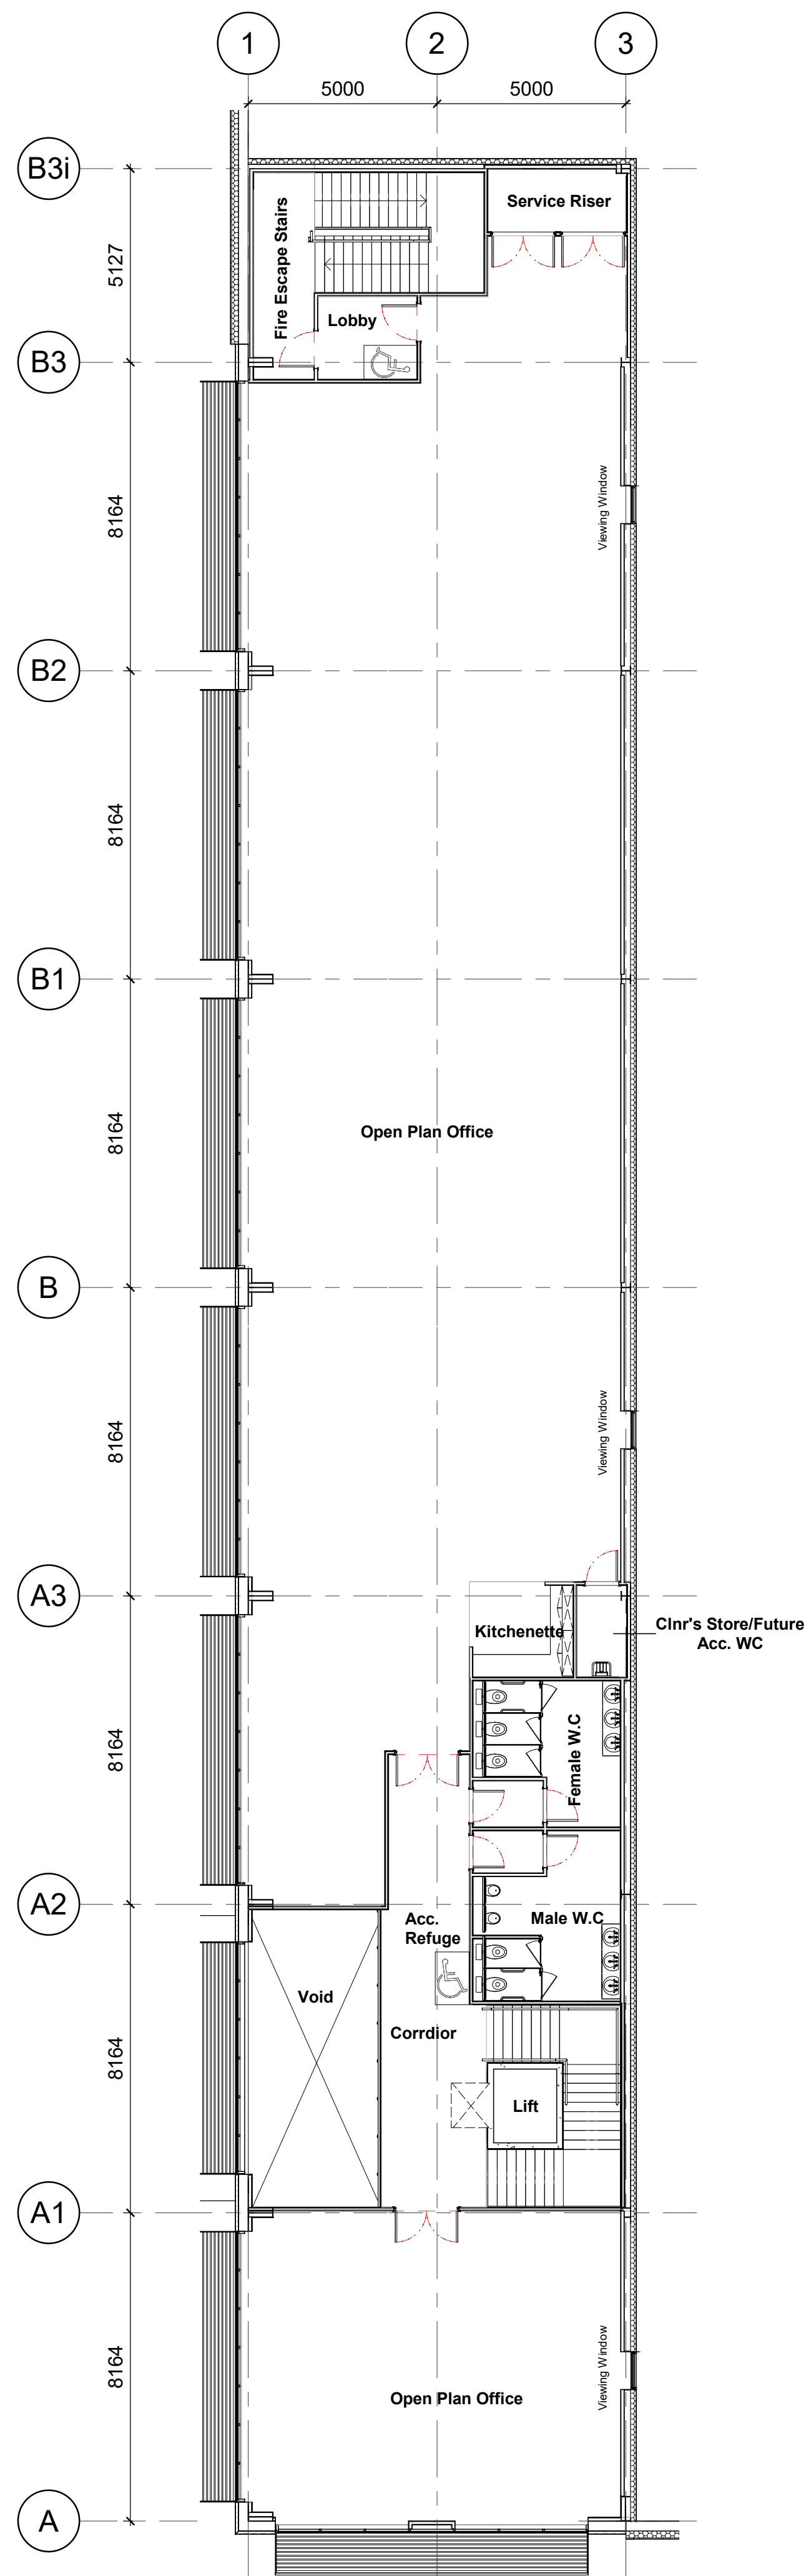

Second Floor Office Plan
1 : 125

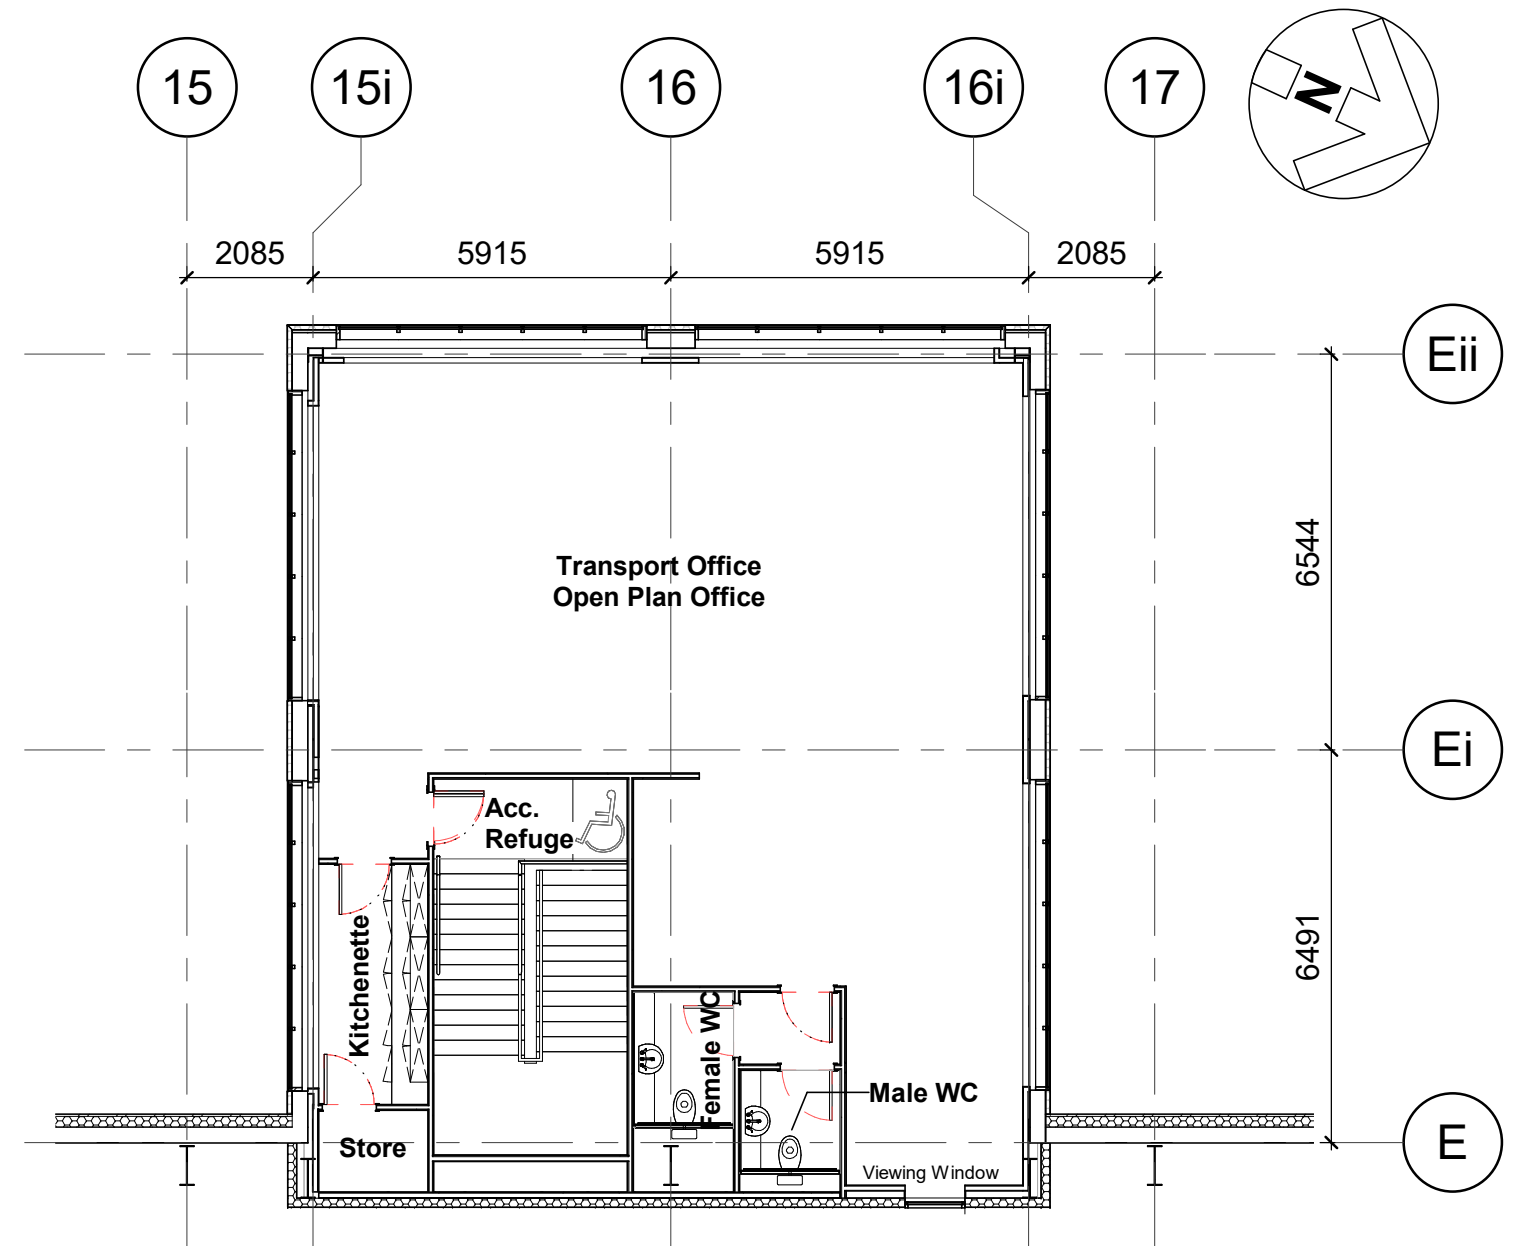

Transport Office First Floor Plan
1 : 125

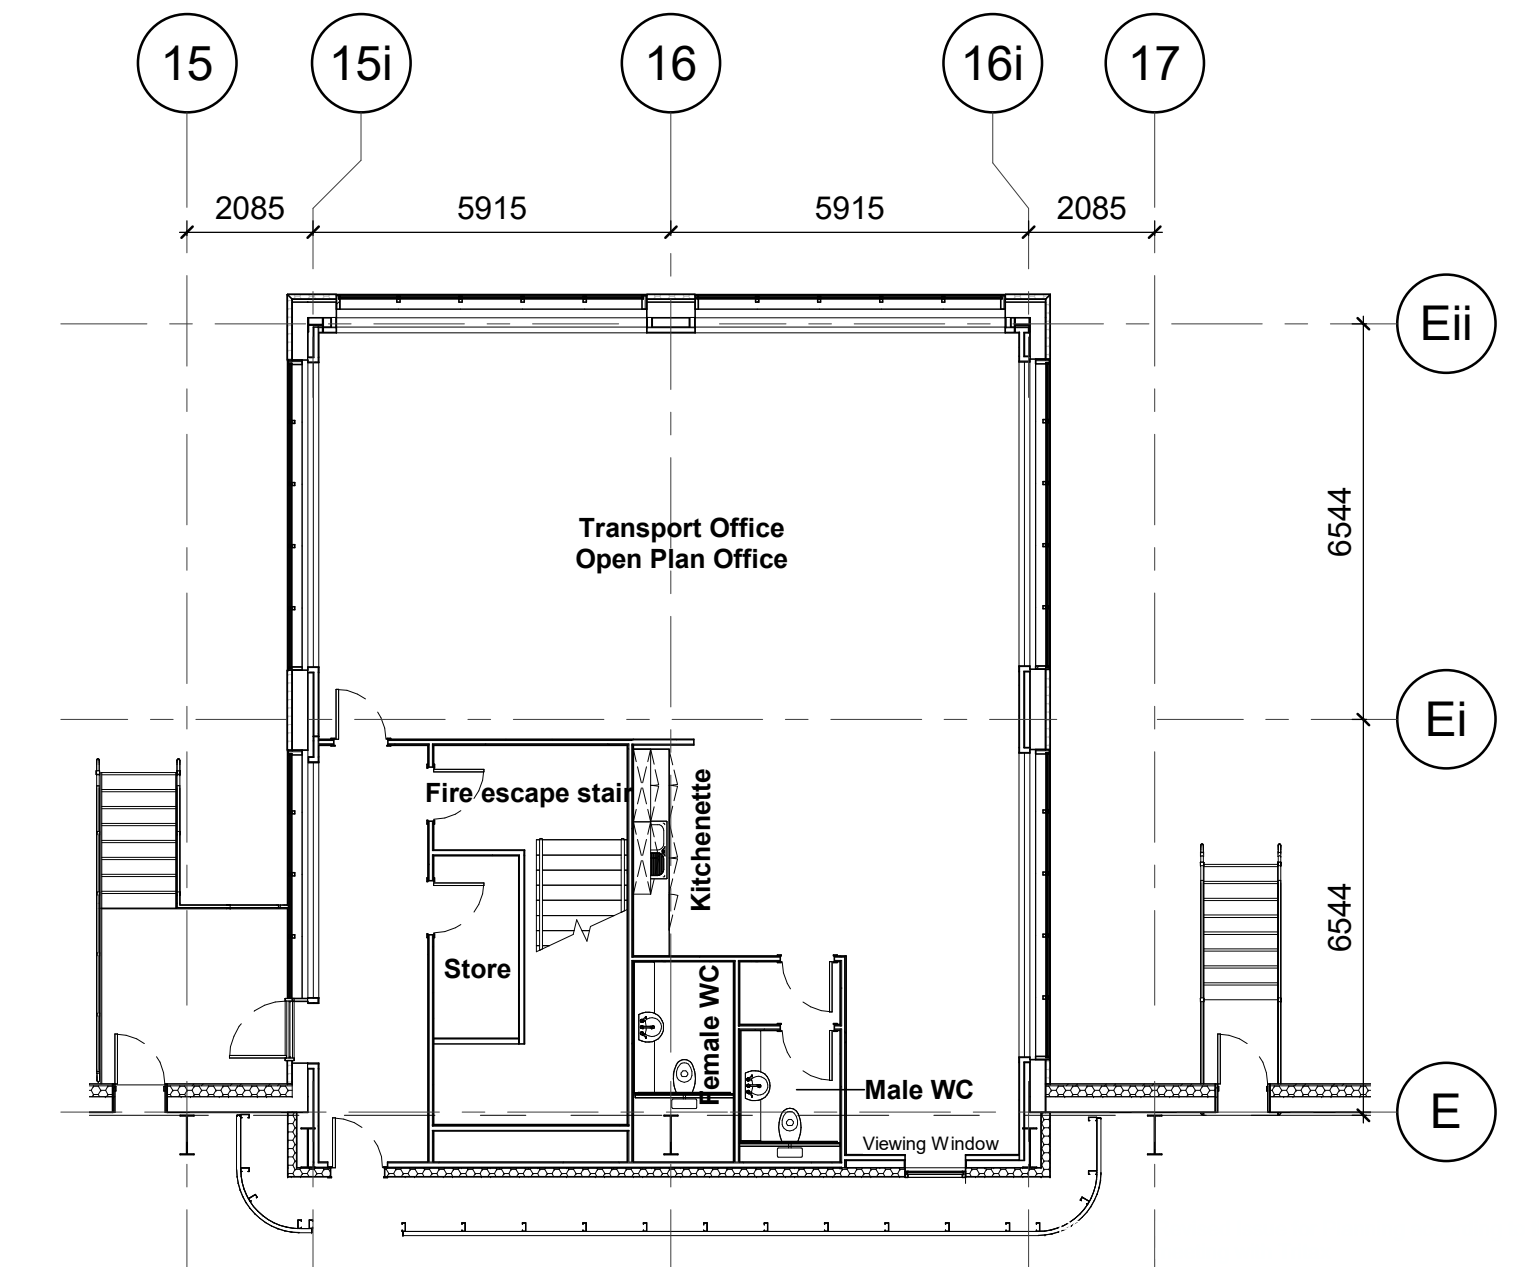

Transport Office Ground Floor Plan
1 : 125

rev | amendments | by | ckd | date

Unit 03, Symmetry Park,
Merseyside
Unit 03 Office Plans

Information Container LOIN
LOD 2 | LOI 2

TRITAX SYMMETRY
A TRITAX BIG BOX COMPANY

umc architects
3rd Floor, Manchester Club, 81 King Street, Manchester, M2 4AH
+44 (0)161 413 0590 | info@umcarchitects.com

RIBA PoW Stage: Stage 2 - Concept Design
Suitability / Status: S2
Drawn / Checked: MG/MY
Date: 25/01/24
Scale: 1 : 125 @ A1
UMC Project Number: 22605
Document Reference: Drawing no: Revision:
22605-UMC -XXXX -ZZ -DR -A- 1002 P06

2.5m SCALE 1:125

PLANNING
THIS DRAWING IS FOR PLANNING CONSIDERATION ONLY
AND SHOULD NOT BE USED FOR ANY OTHER PURPOSE