




Dimensions are all in millimetres, unless stated otherwise.
It is the recipient's responsibility to print this document to the correct scale.
All the relevant drawings and specifications should be read in conjunction with this drawing.

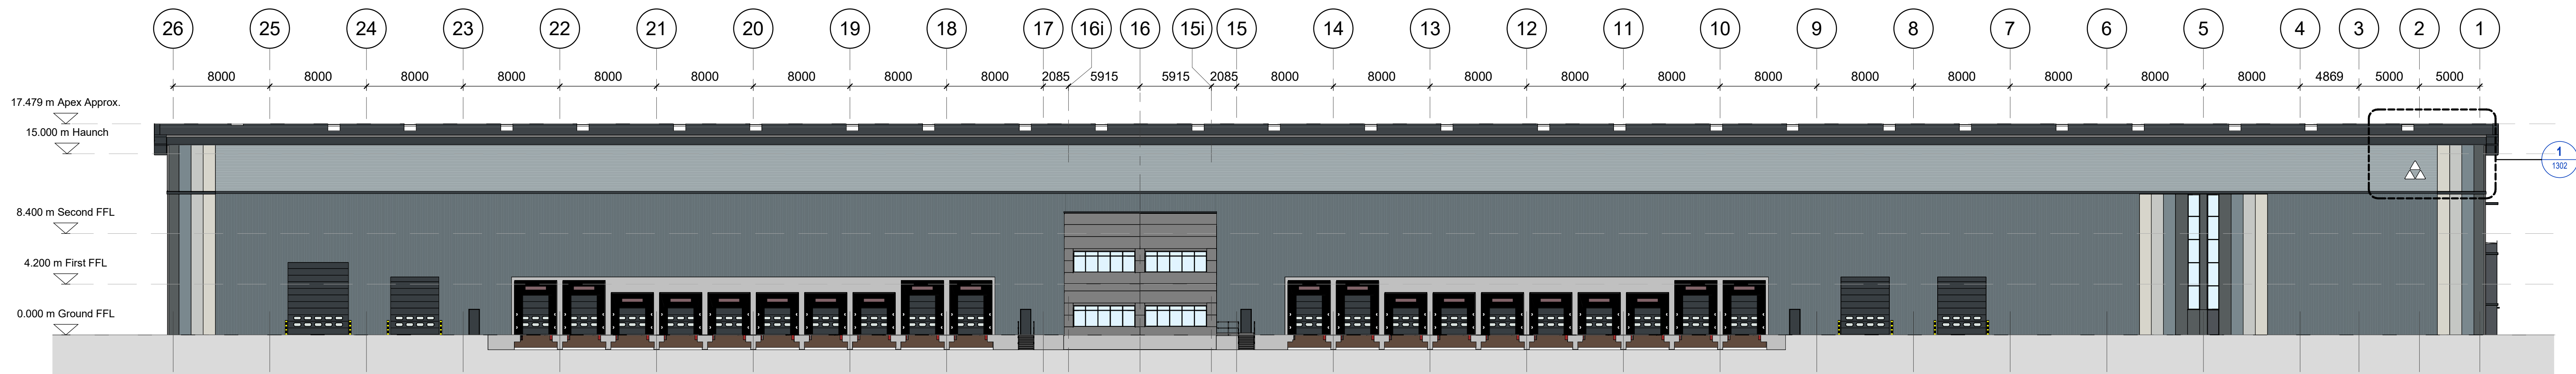


South-West Elevation
1 : 250

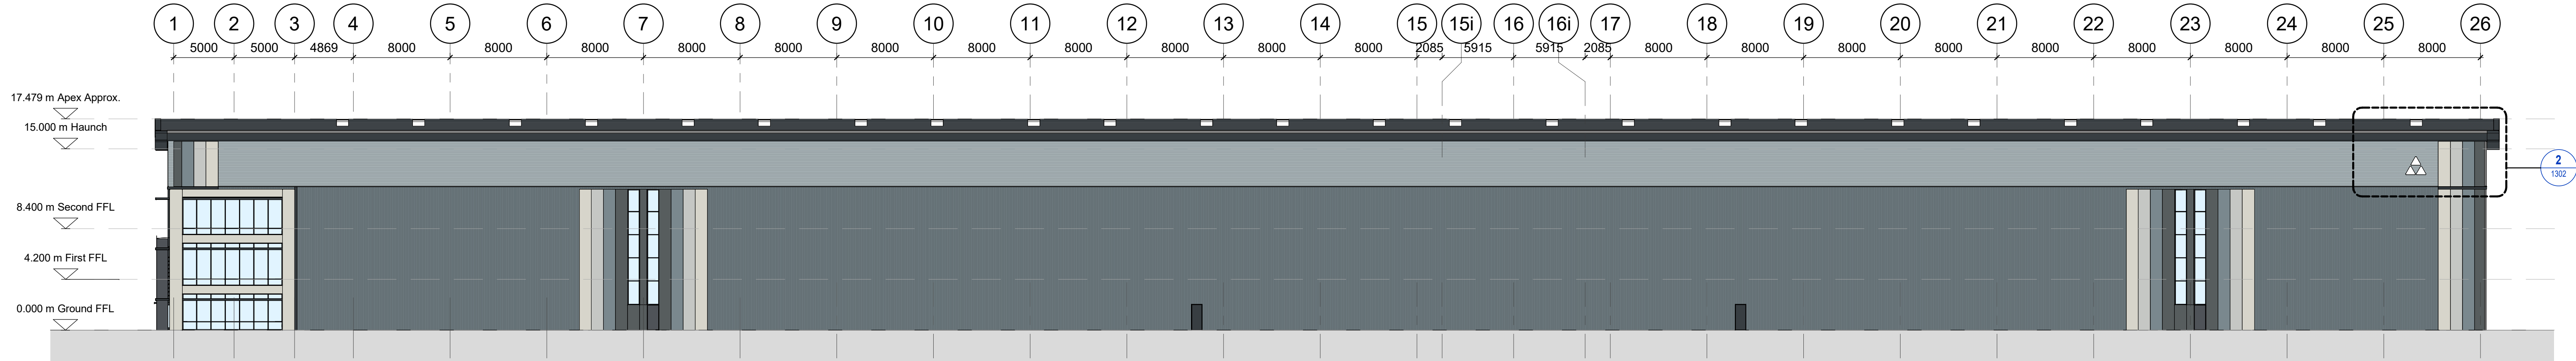

North-East Elevation
1 : 250

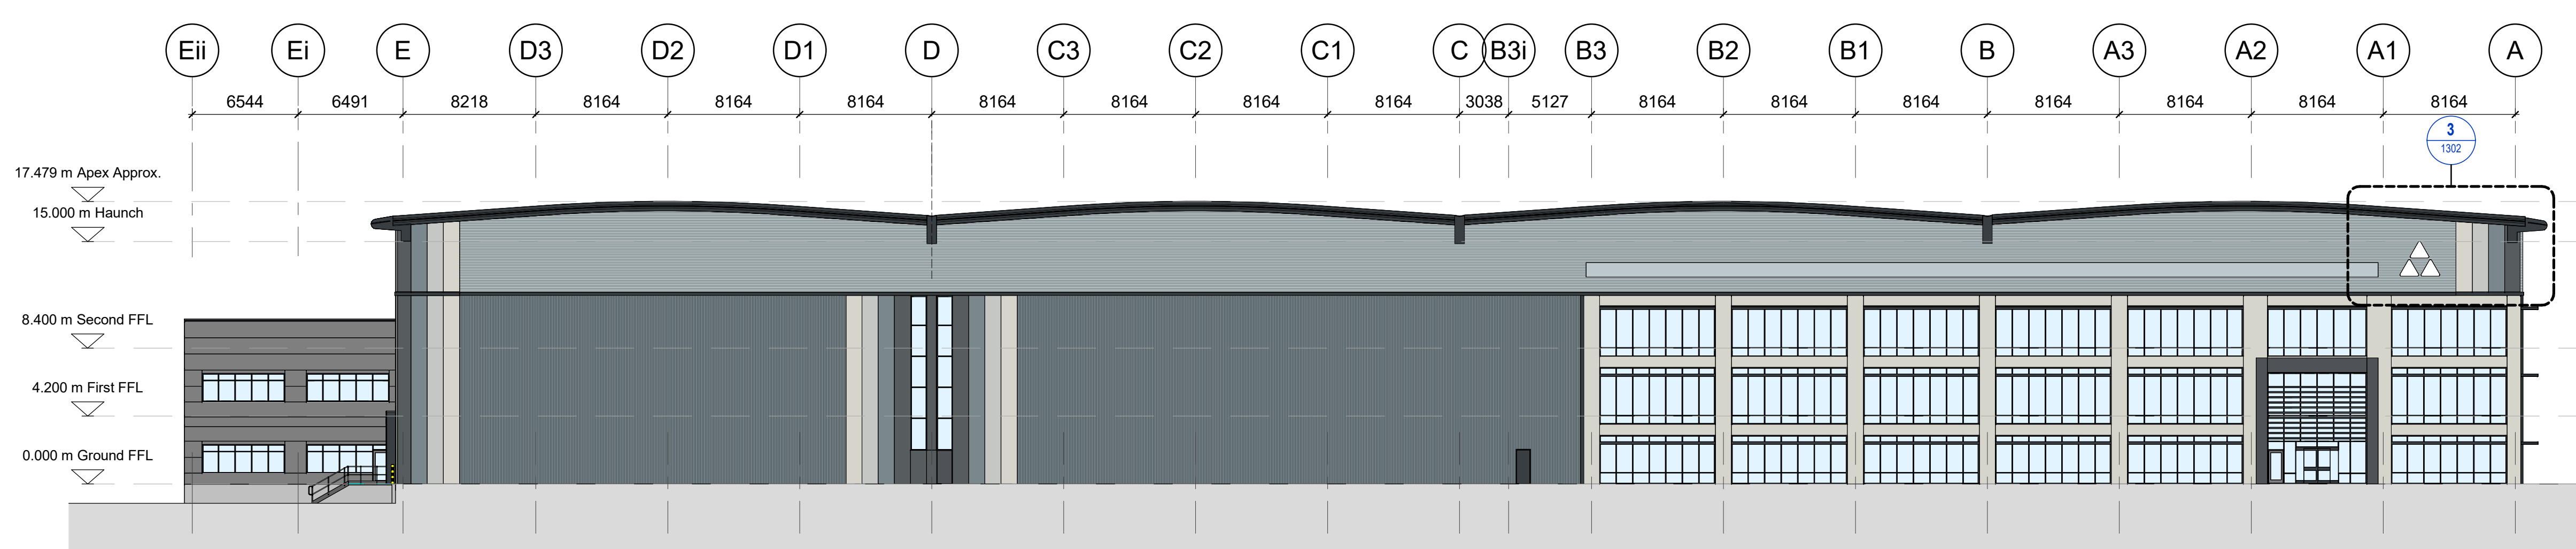


South-East Elevation
1 : 250

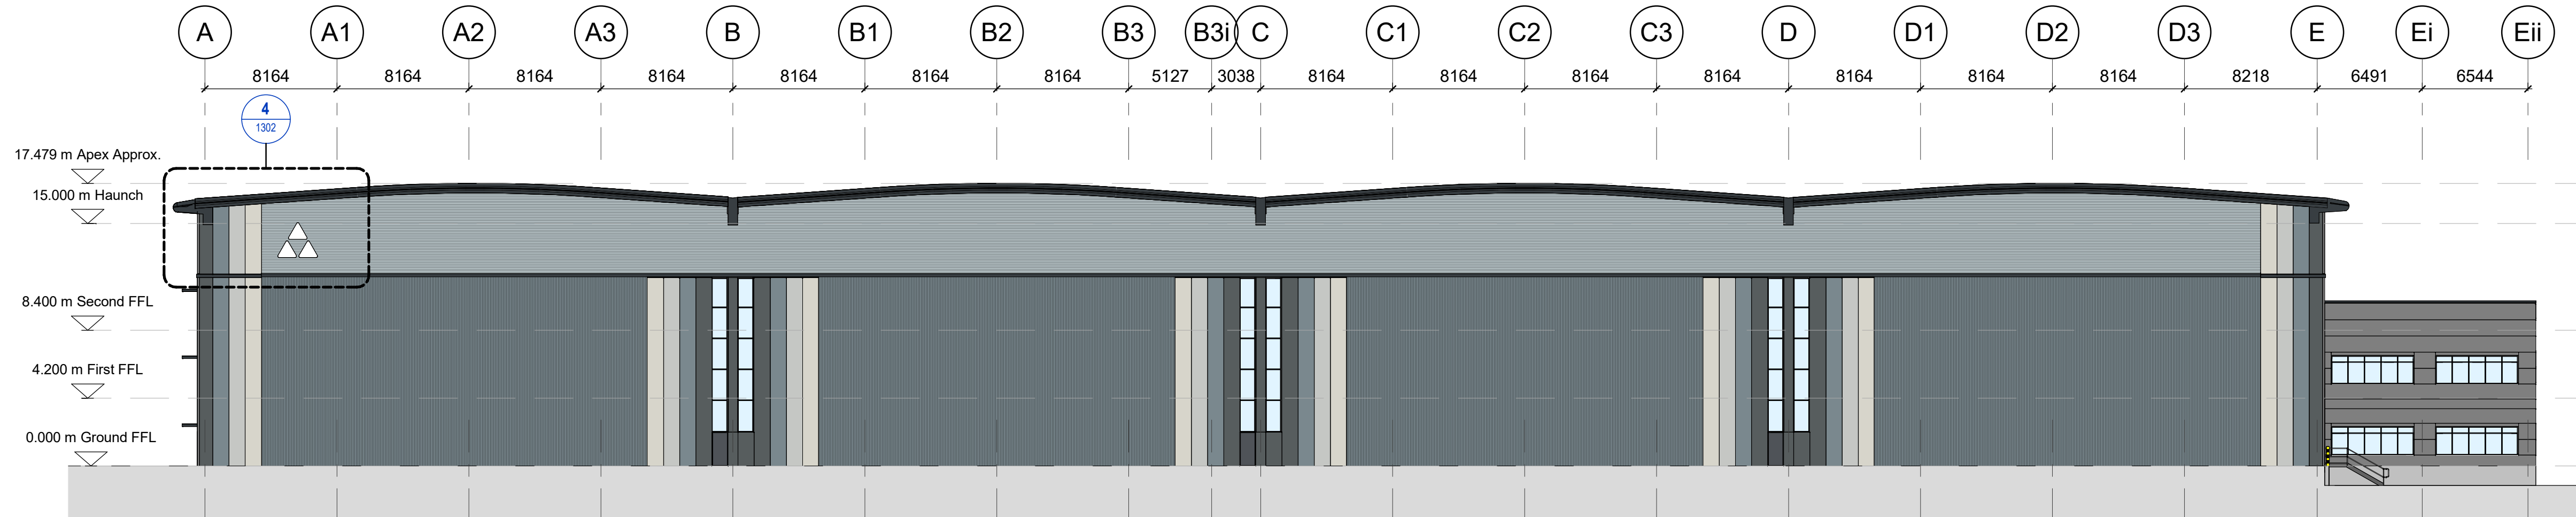


North-West Elevation
1 : 250

1 South-West Elevation - Architectural Feature Type 1
1 : 100

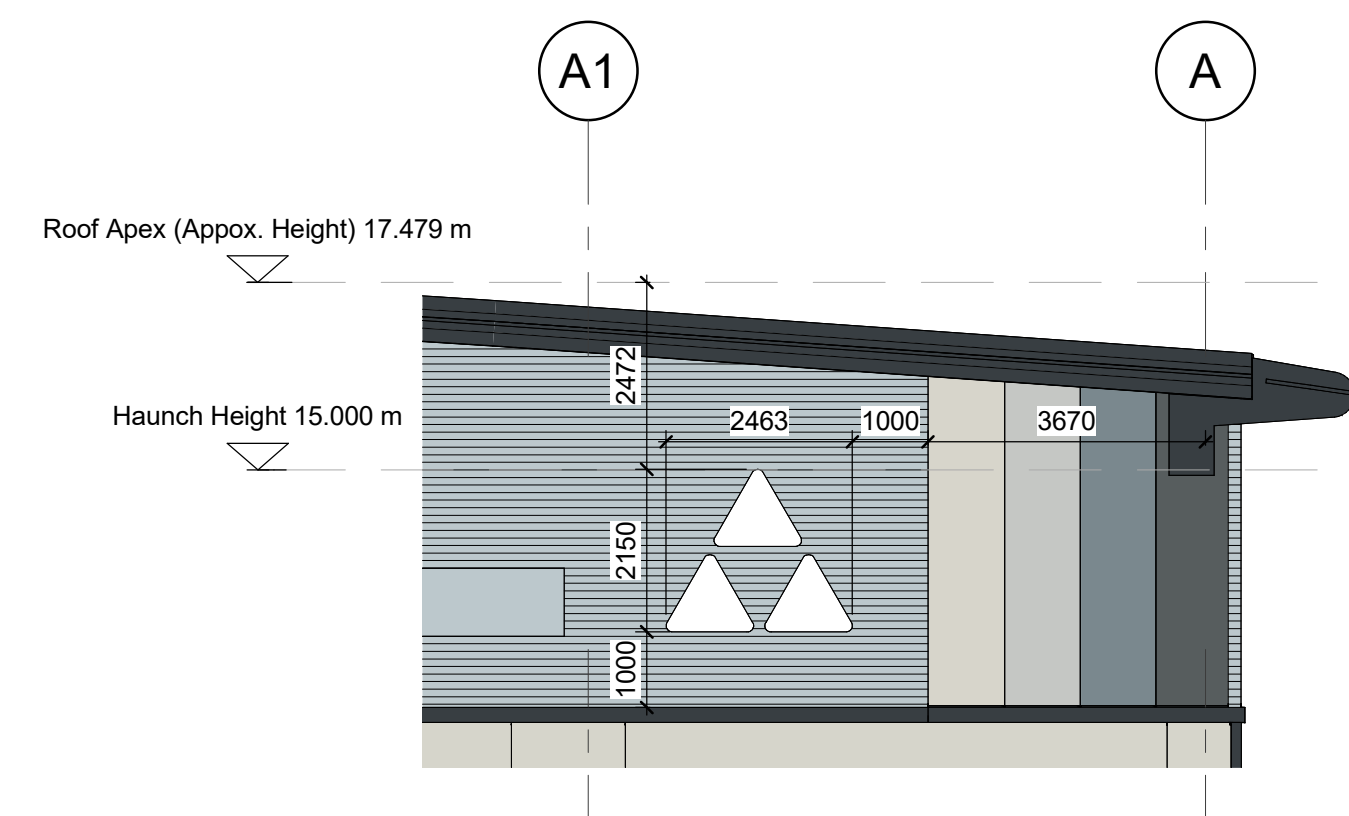


2 North-East Elevation - Architectural Feature Type 1
1 : 100

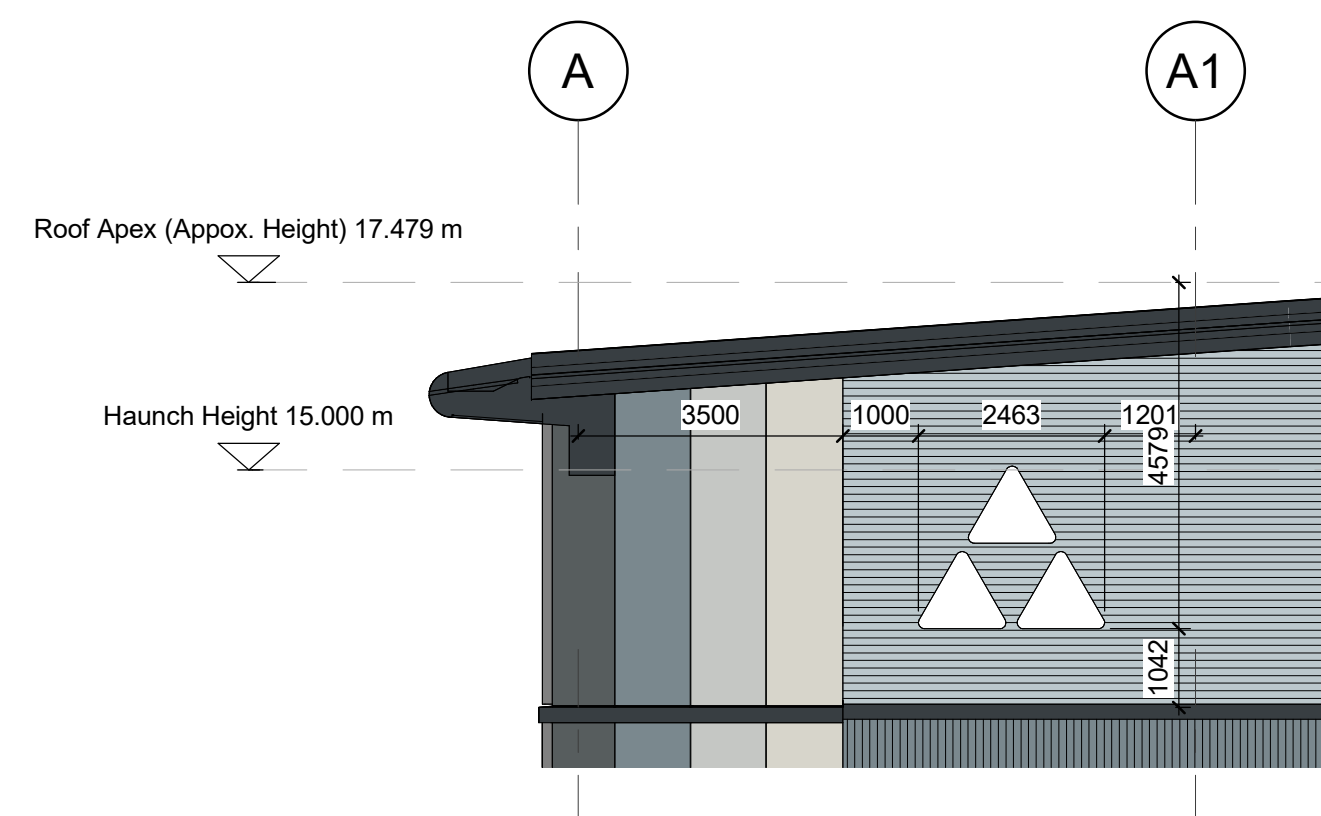



3 South-East Elevation - Architectural Feature Type 2
1 : 100

4 North-West Elevation - Architectural Feature Type 2
1 : 100

ARCHITECTURAL FEATURE TYPE 1 - FIXING DETAILS - TO BE INSTALLED AT LONGITUDINAL (SIDE) ELEVATIONS OF BUILDING

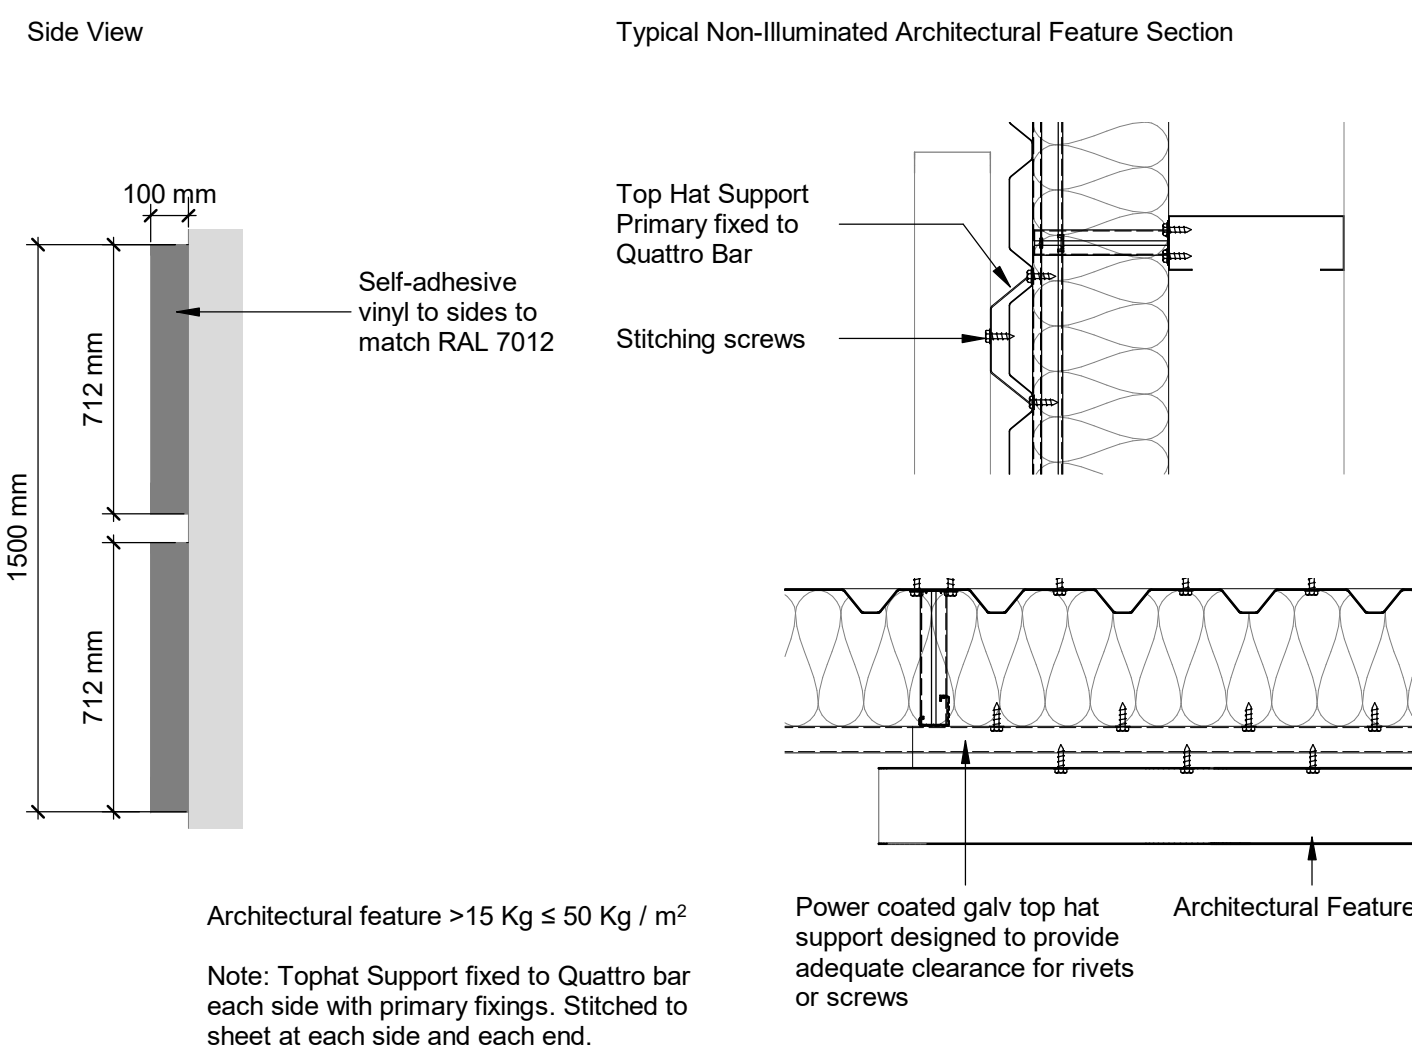


ARCHITECTURAL FEATURE TYPE 2 - FIXING DETAILS - TO BE INSTALLED AT GABLE END (FRONT / BACK) ELEVATIONS OF BUILDING

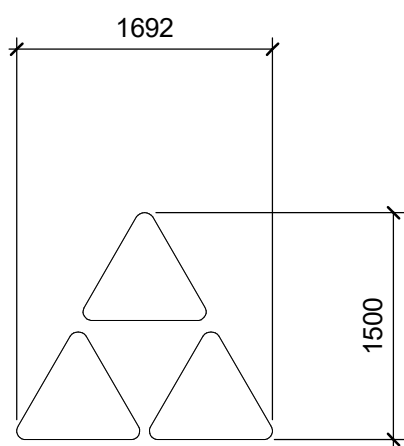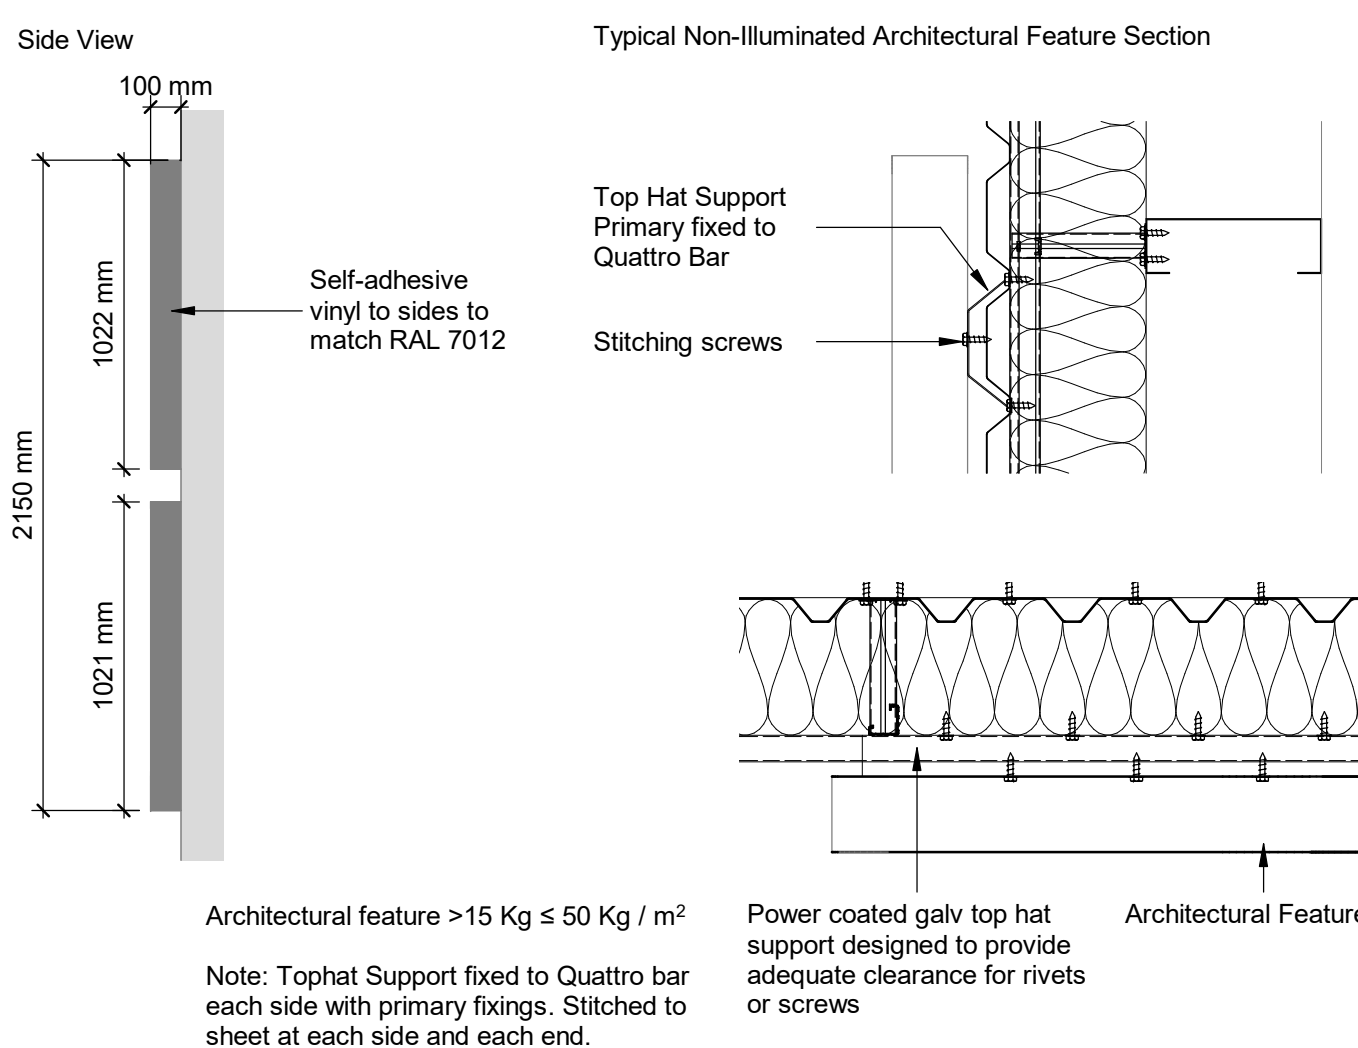

SMALL BUILDING IDENTIFICATION

ARCHITECTURAL FEATURE TYPE 1 - TO BE INSTALLED AT LONGITUDINAL (SIDE) ELEVATIONS OF BUILDING

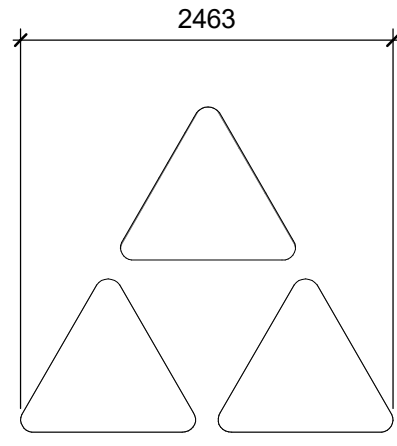

LARGE BUILDING IDENTIFICATION

ARCHITECTURAL FEATURE TYPE 2 - TO BE INSTALLED AT GABLE END (FRONT / BACK) ELEVATIONS OF BUILDING

rev | amendments | by | ckd | date

Unit 03, Symmetry Park,
Merseyside

Unit 03 Proposed Architectural
Elevations

Information Container LOIN
LOD 2 LOI 2

TRITAX SYMMETRY
A TRITAX BIG BOX COMPANY

umc
architects

3rd Floor, Manchester Club, 81 King Street, Manchester, M2 4AH
+44 (0)161 413 0500
info@umcarchitects.com

RIBA Plot Stage: Stage 2 - Concept Design
Document Suitability: S2
Drawn / Checked: PM/DEB
Date: 01/12/23
Scale: As indicated @ A0
UMC Project Number: 22605

Document Reference: Drawing no: Revision:
22605 - UMC - XXXX - ZZ - DR - A- 1302 P04

PLANNING
THIS DRAWING IS FOR INFORMATION ONLY
AND SHOULD NOT BE USED FOR ANY OTHER PURPOSE

