



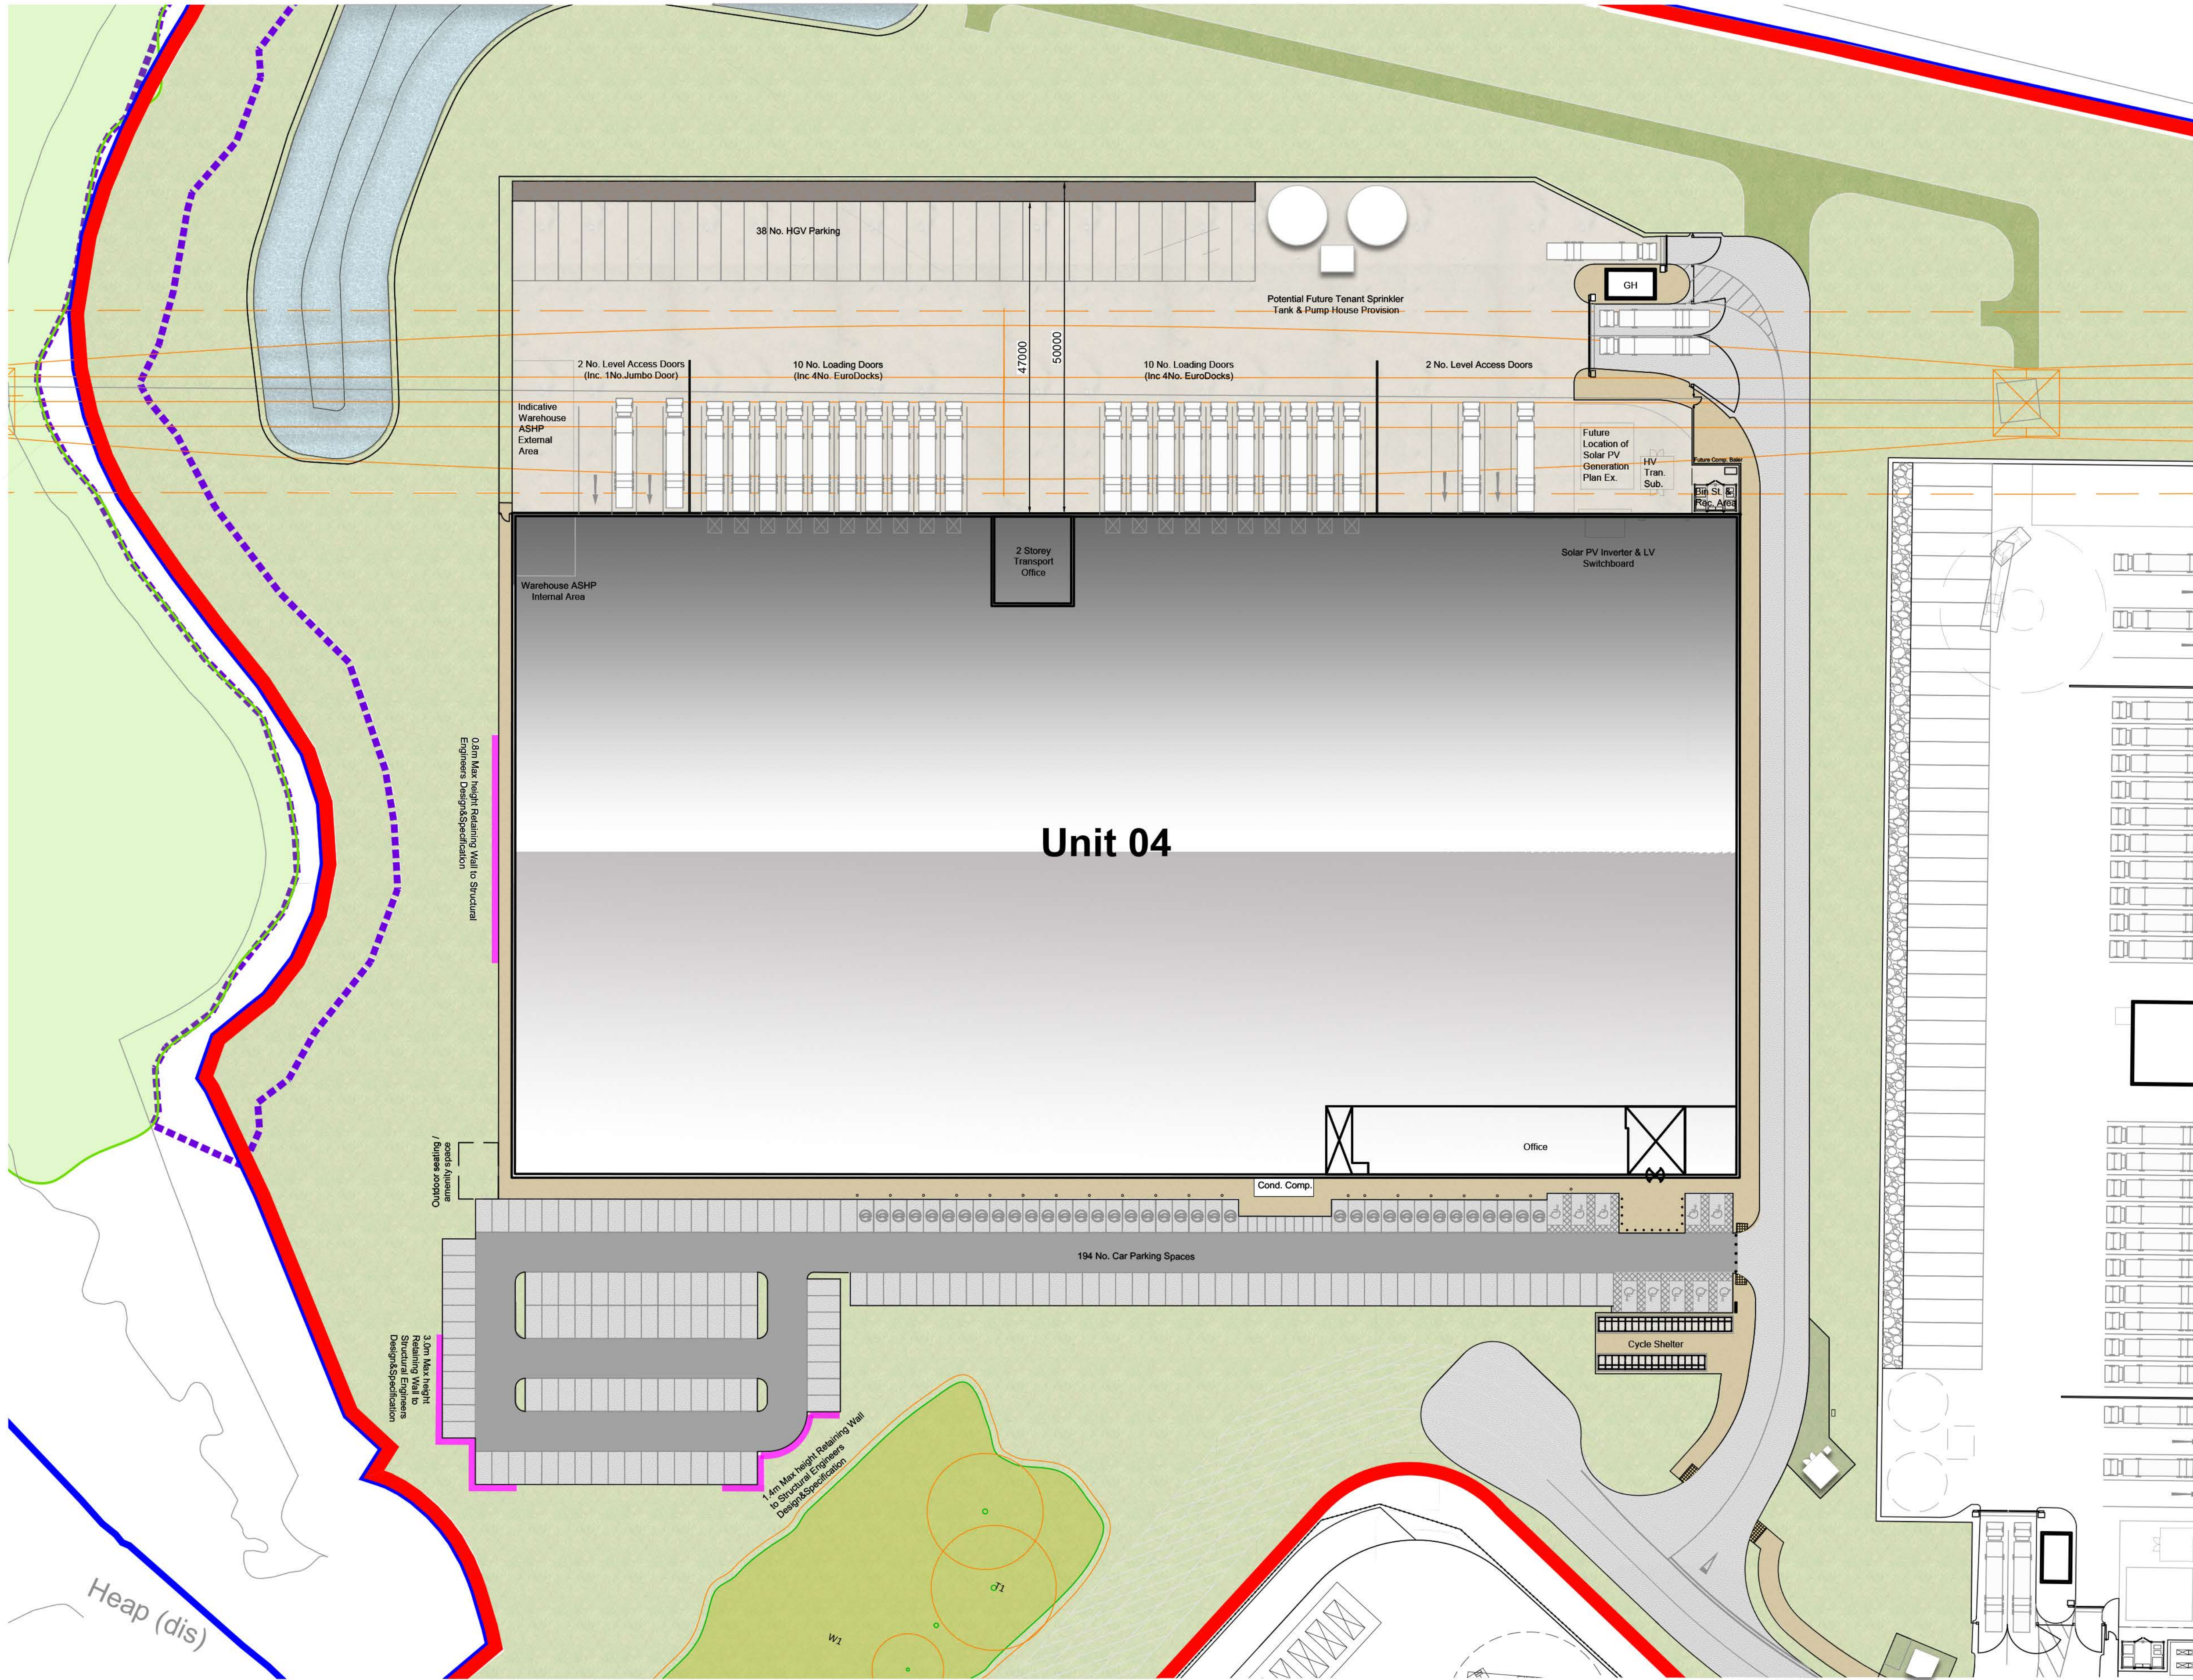

Unit 04 Site Plan
Scale 1:500

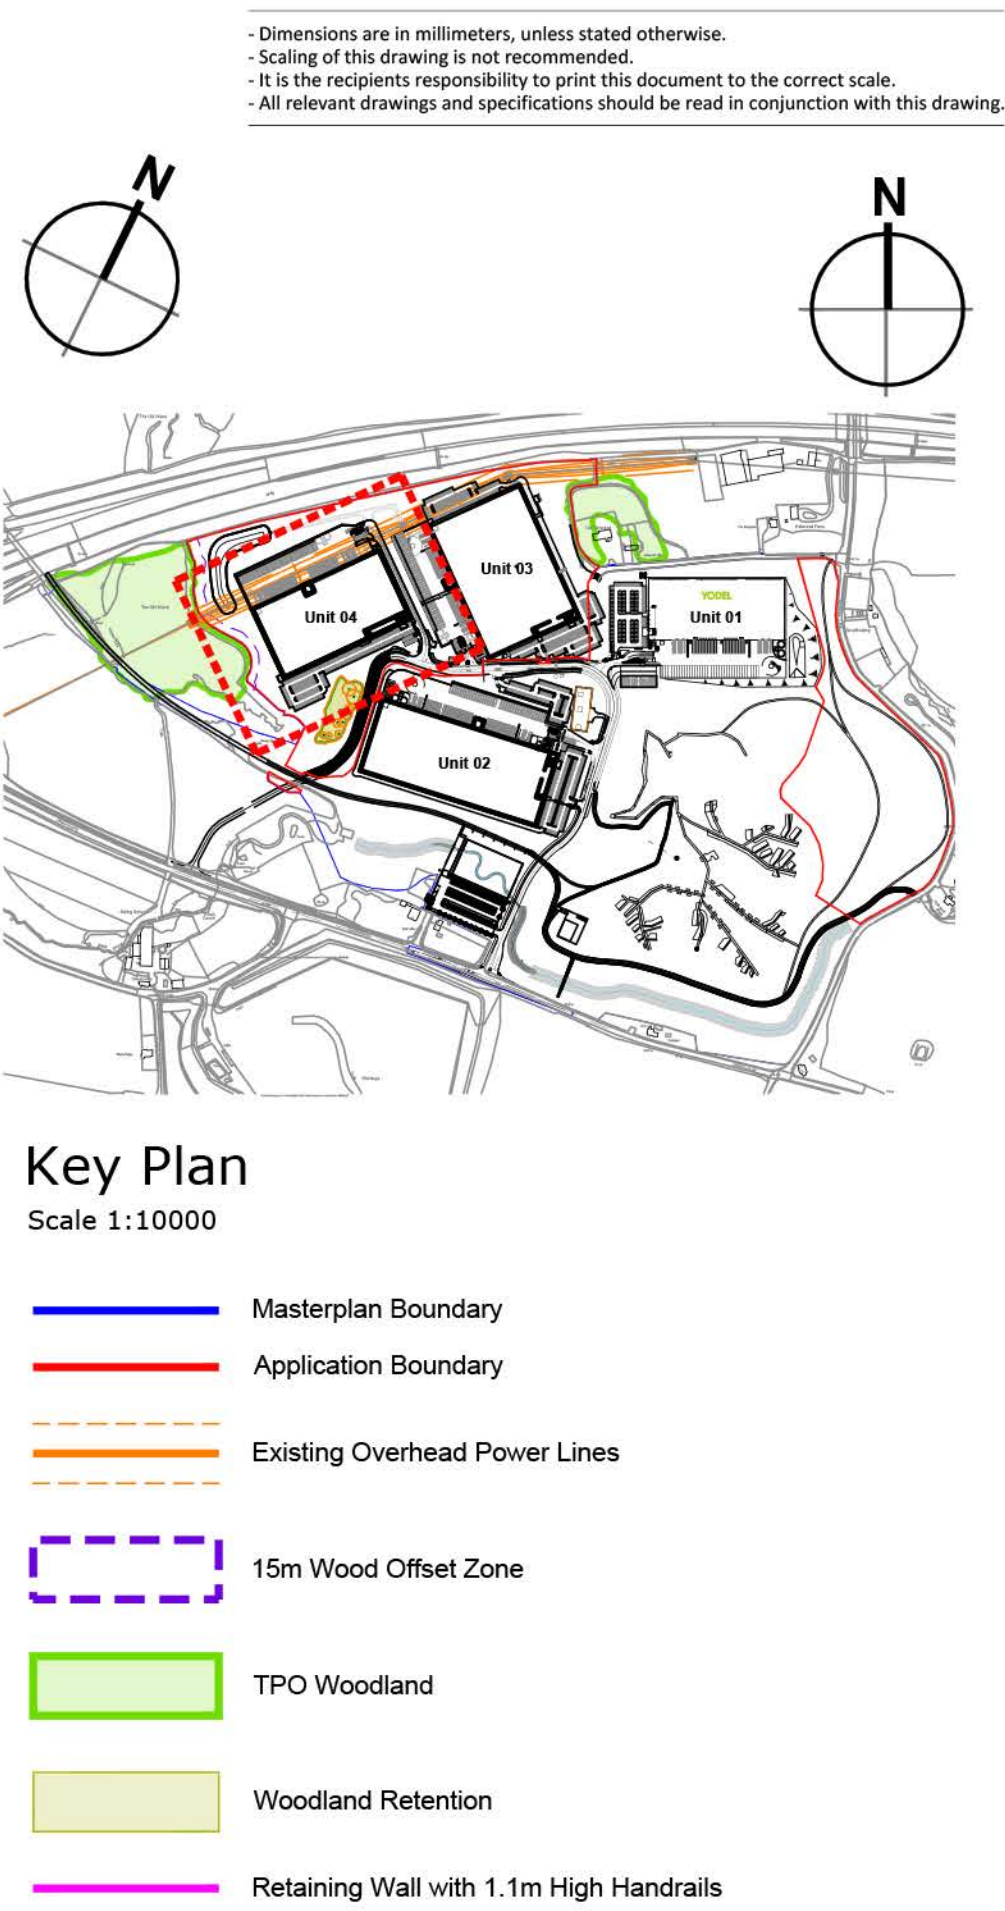

- Key Plan**
Scale 1:10000
- Masterplan Boundary
 - Application Boundary
 - Existing Overhead Power Lines
 - 15m Wood Offset Zone
 - TPO Woodland
 - Woodland Retention
 - Retaining Wall with 1.1m High Handrails

rev	amendments	by	ckd	date
Unit 04, Symmetry Park, Merseyside				
Unit 04 Site Plan				
LOD 2		LOI 2		
TRITAX SYMMETRY A TRITAX BIG BOX COMPANY				
umc architects				
RIBA PoW Stage: Document Suitability: Drawn / Checked: Date: Scale: UMC Project Number: Document Reference:		2 - Concept Design S2 BMC / MY 30/01/2023 As Noted @ A1 22606 Drawing no: Revision:		
22606 - UMC - XXXX - SI - DR - A		0673		P06