




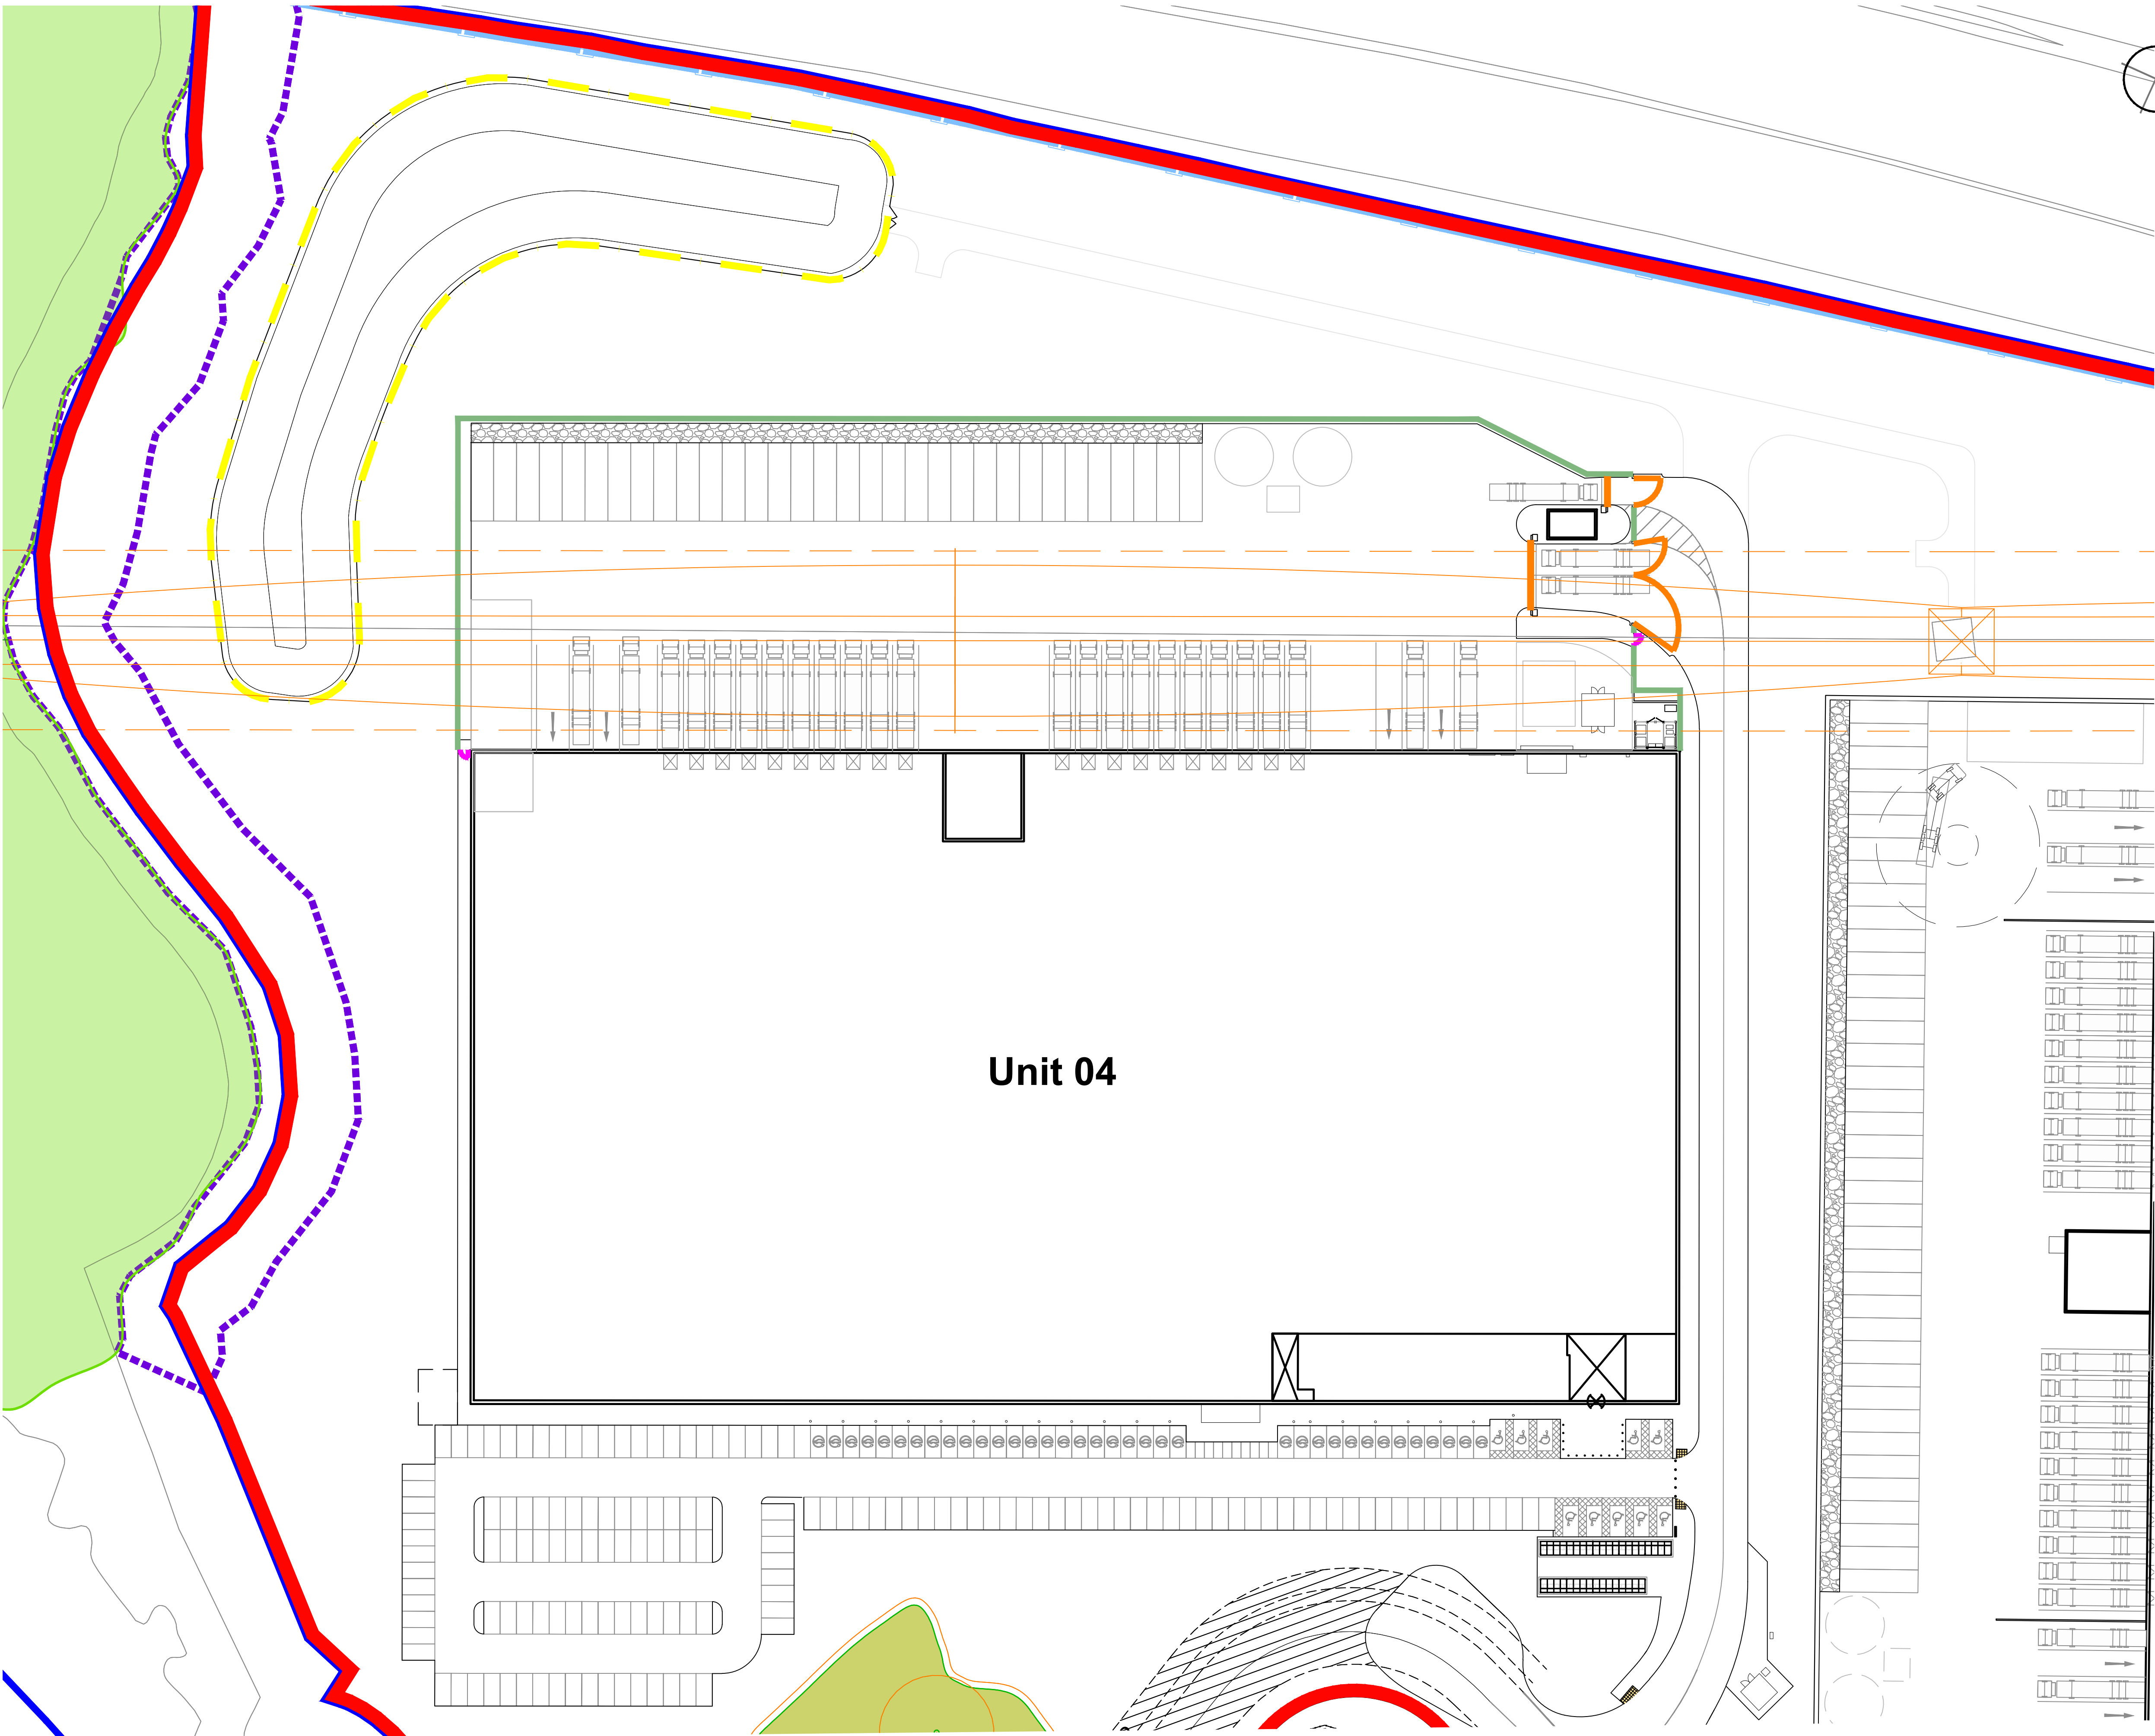


Unit 04 Site Plan  
Scale 1:500

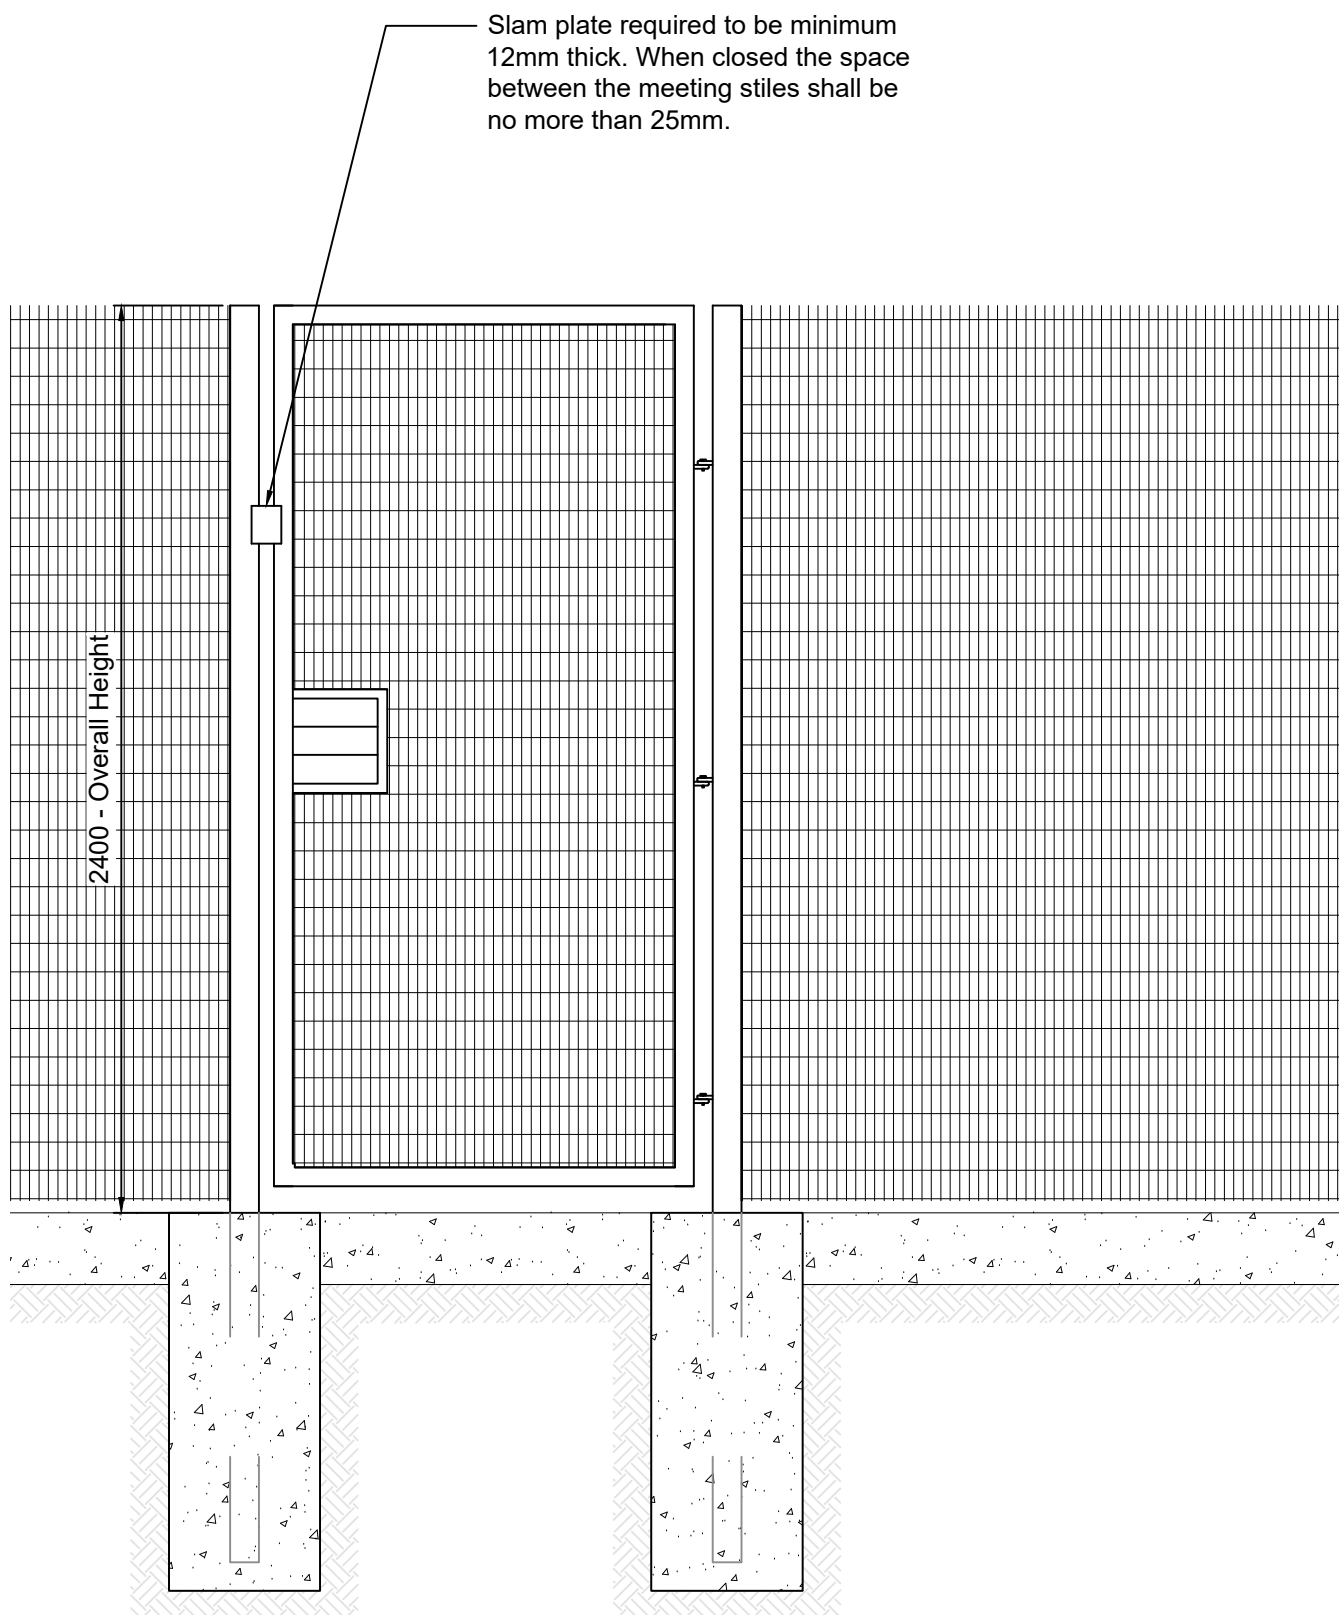


Personnel Security Access  
Gate Details  
Scale 1:20

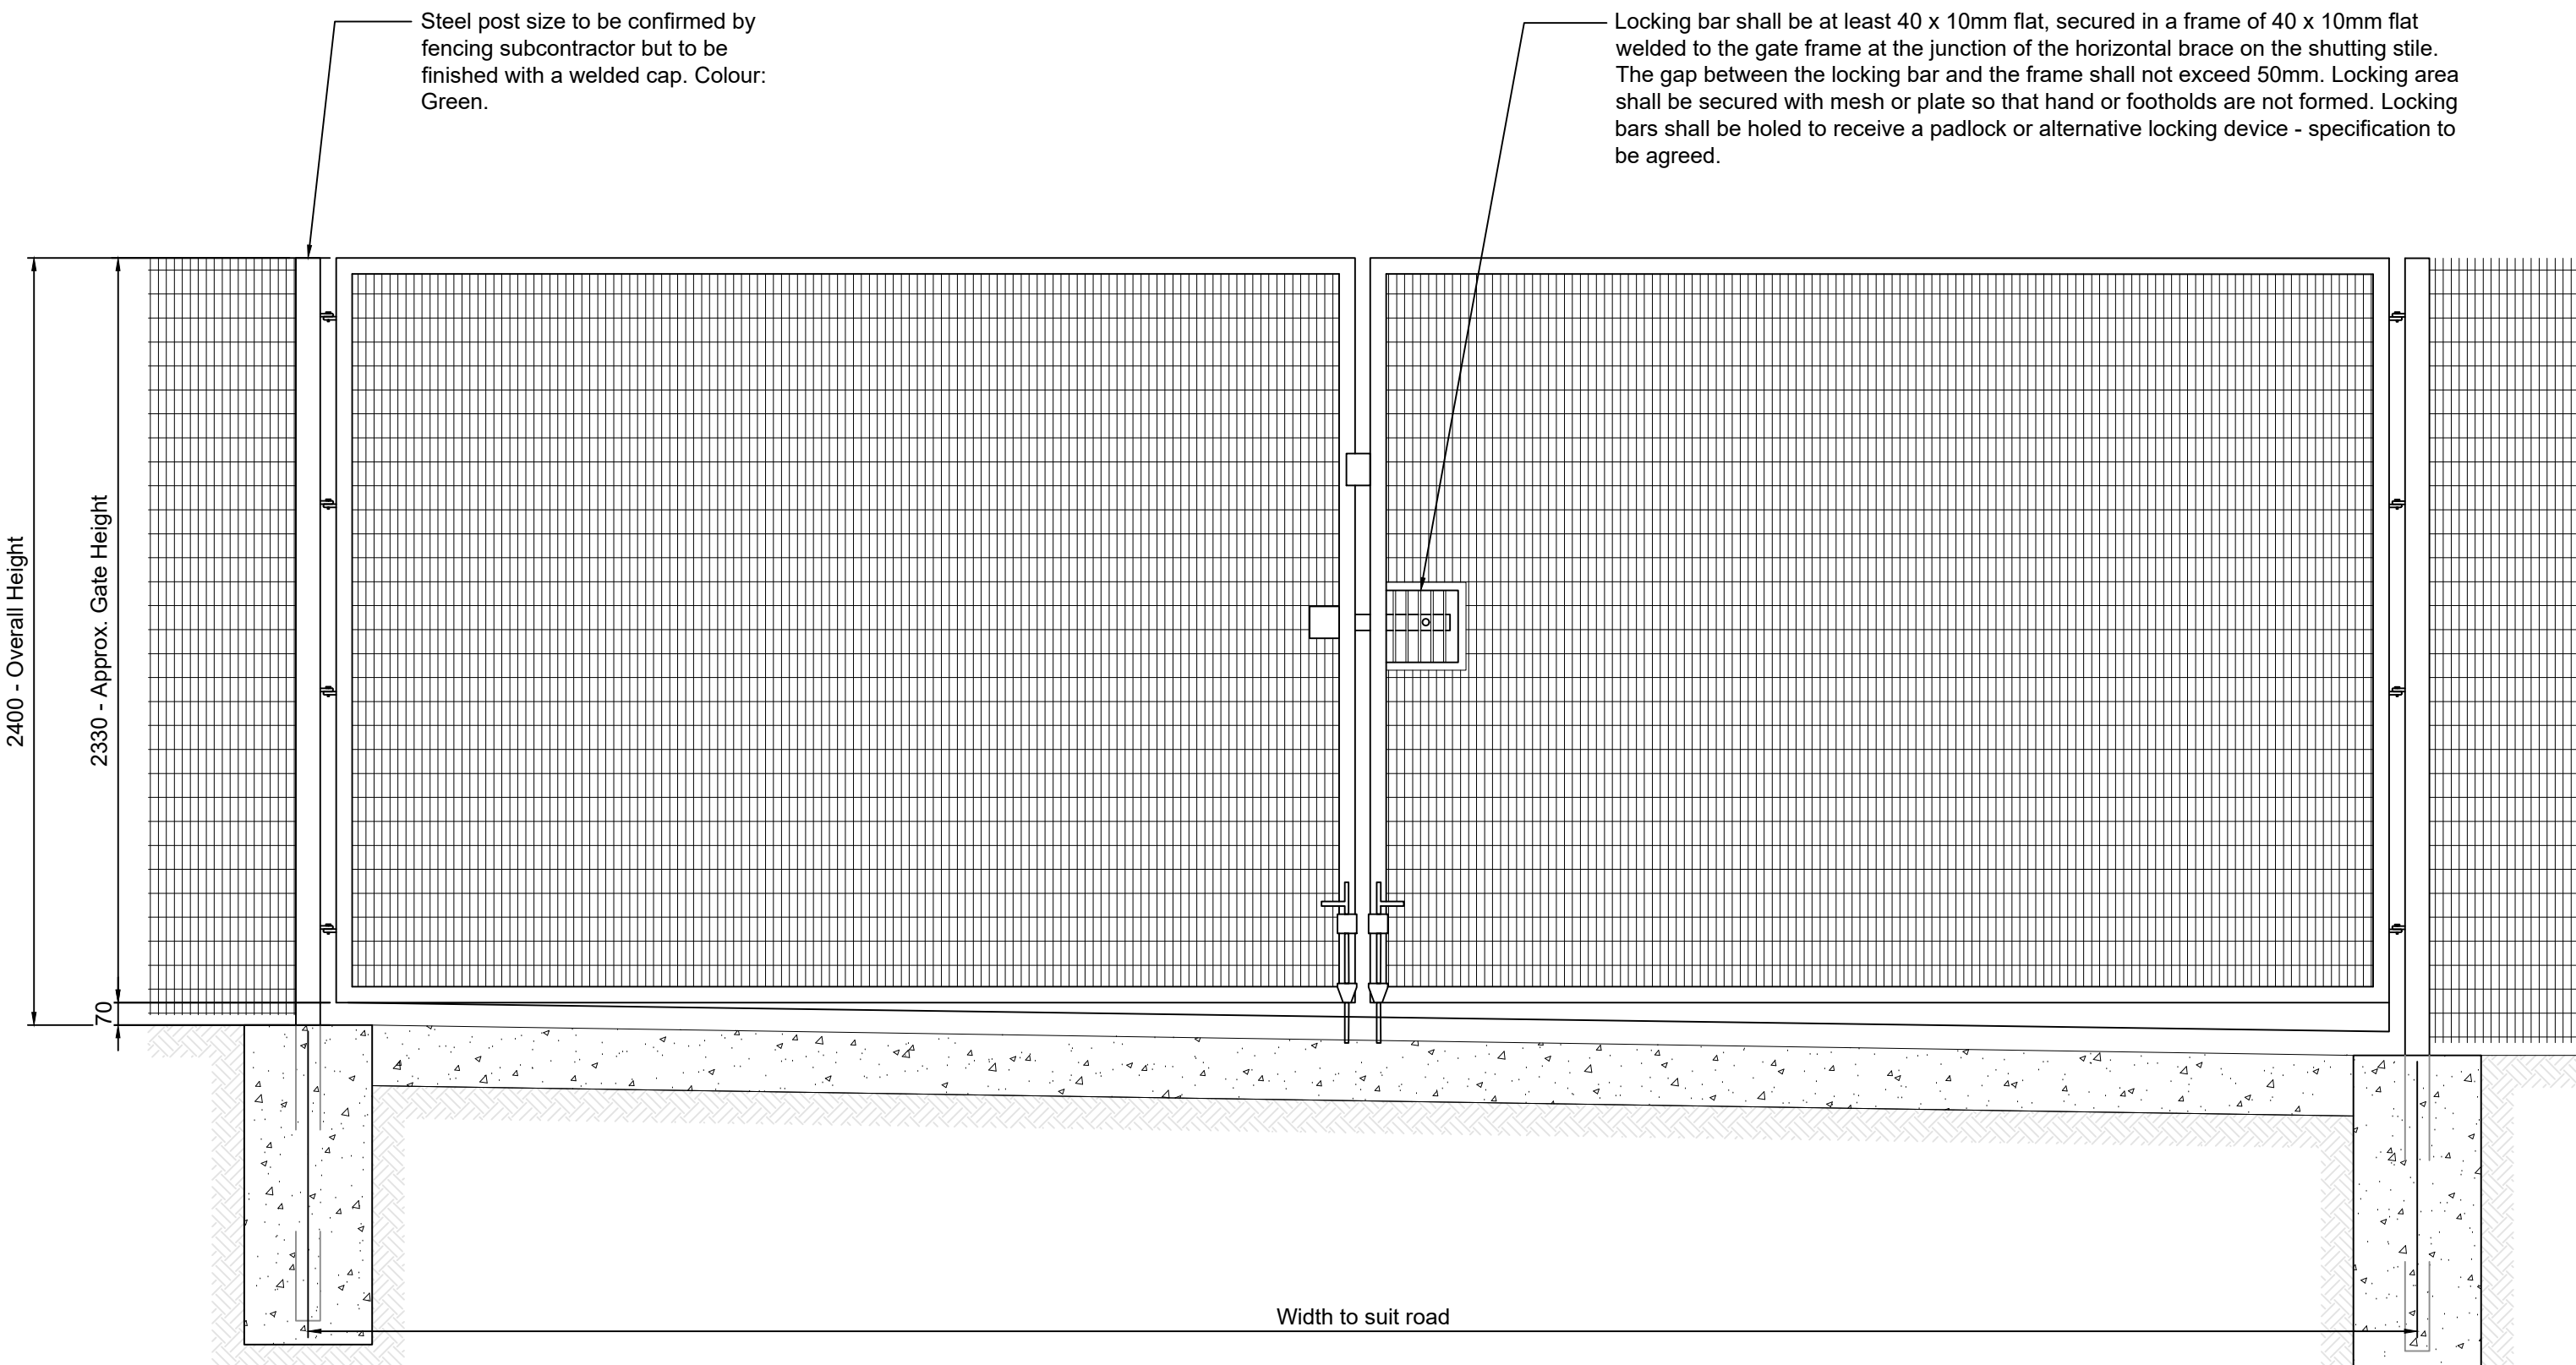


Vehicular Security Access  
Gate Details  
Scale 1:20

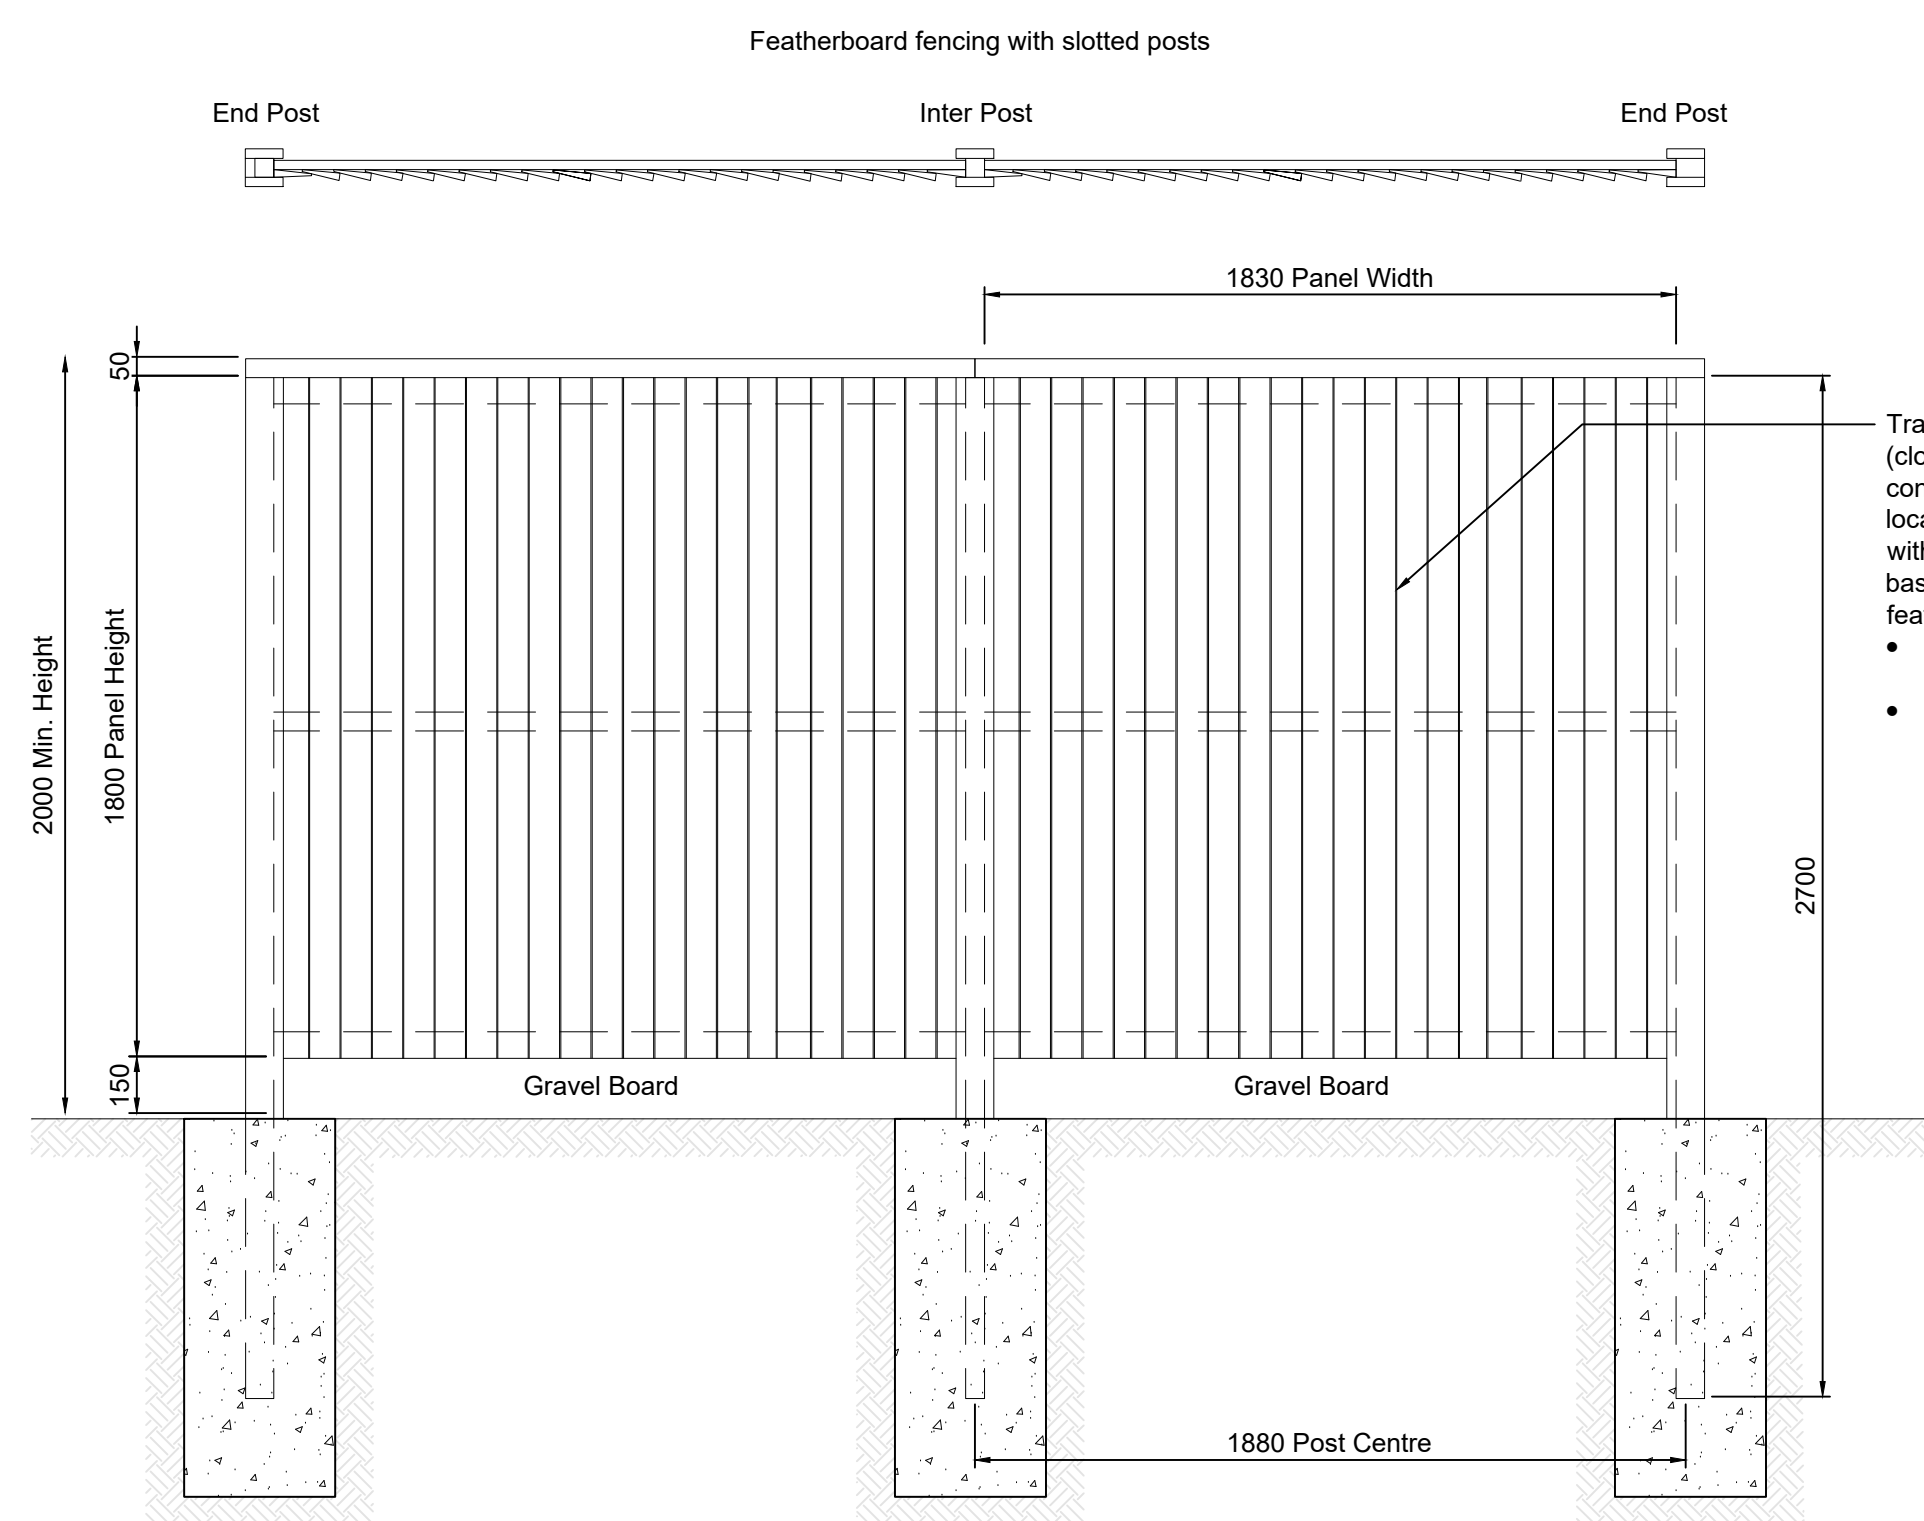

Timber Fence Details  
Scale 1:20

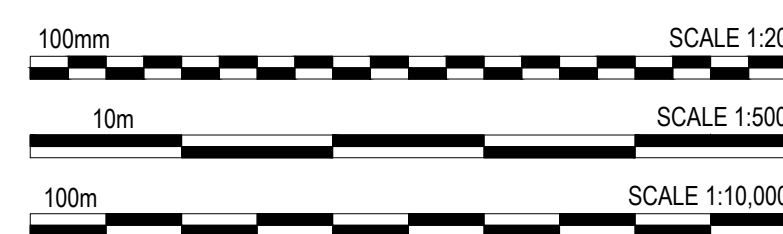

• Dimensions are in millimetres, unless stated otherwise.  
• It is the recipient's responsibility to print the document to the correct scale.  
• All relevant drawings and specifications should be read in conjunction with this drawing.

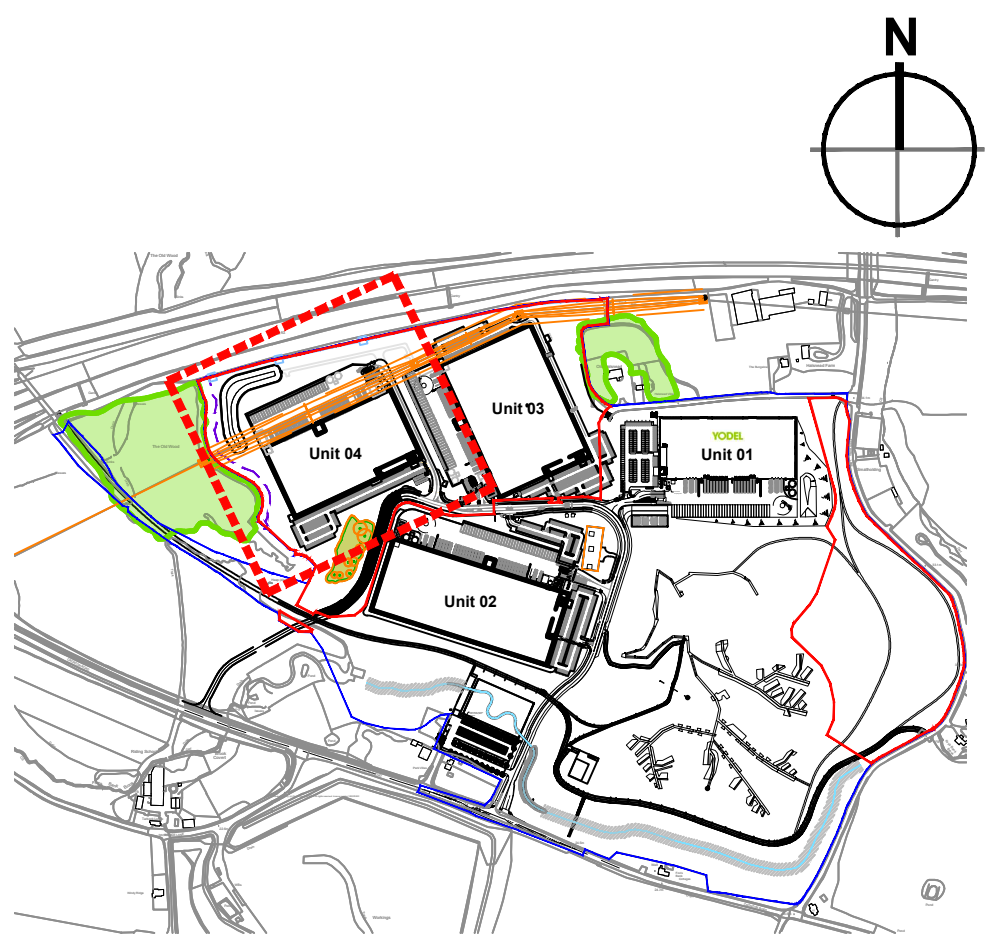

Key Plan  
Scale 1:10000

- Masterplan Boundary
- Application Boundary
- Proposed Fencing:  
2.4m high, galvanised polyester powder coated paladin security fence  
Colour: Green.
- Single and Double Arm Automatic Barrier Gate
- Personnel Gate  
Colour: Green.
- 2.4m high Security Access Gate  
Colour: Green.
- 2.0m high closeboard timber fencing to the full extent of the boundary adjacent to M62 (c.550m). Fence to be set back a minimum of 1m within the boundary. (Refer to key plan for location and drawing 22606-UMC-XXXX-SI-DR-A-0702)
- 1100mm height Post and Rail Fence to be installed around pond with demountable section for access.



rev | amendments | by | ckd | date  
Unit 04, Symmetry Park, Merseyside

Unit 04 Fencing Details

LOD 2 | LOI 2

TRITAX SYMMETRY  
A TRITAX BIG BOX COMPANY



REBA Proj Stage: 2 - Concept Design  
Document Suitability: S2  
Drawn / Checked: CT / MY  
Date: 16/11/2023  
Scale: As Noted @ A0  
UMC Project Number: 22606  
Document Reference: Drawing no: Revision:  
22606 - UMC - XXXX - SI - DR - A - 0702 P06