


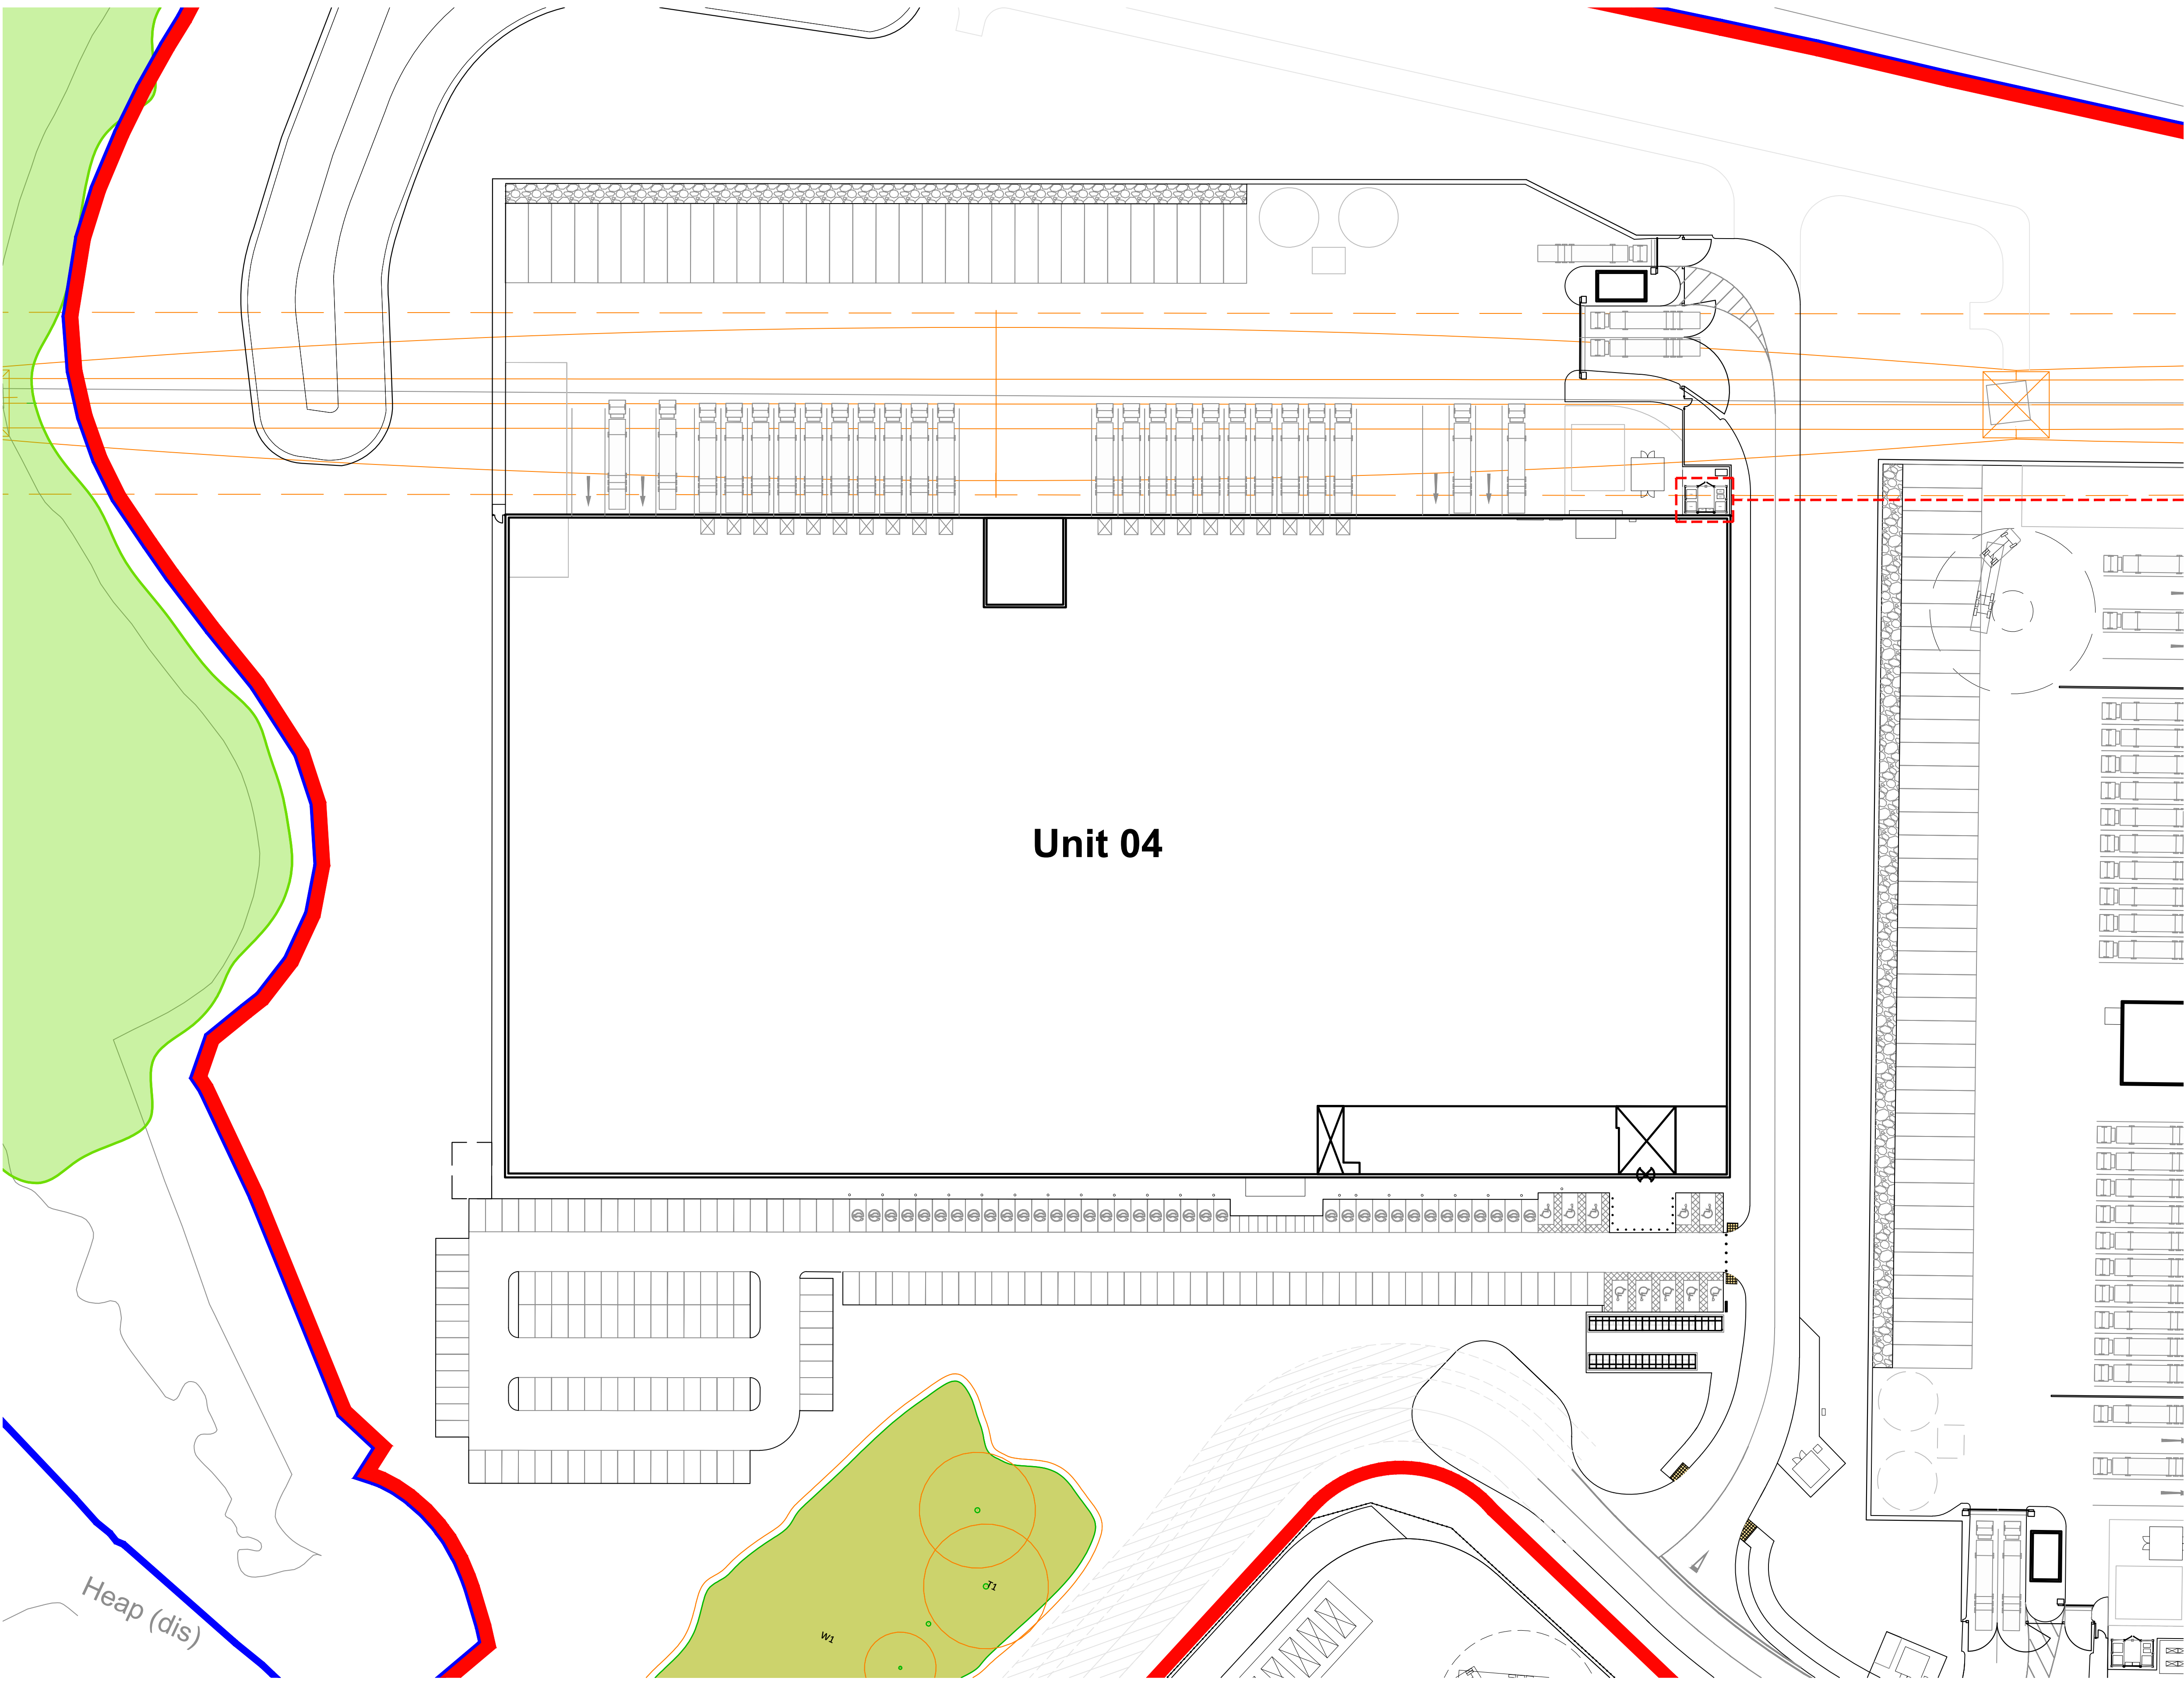


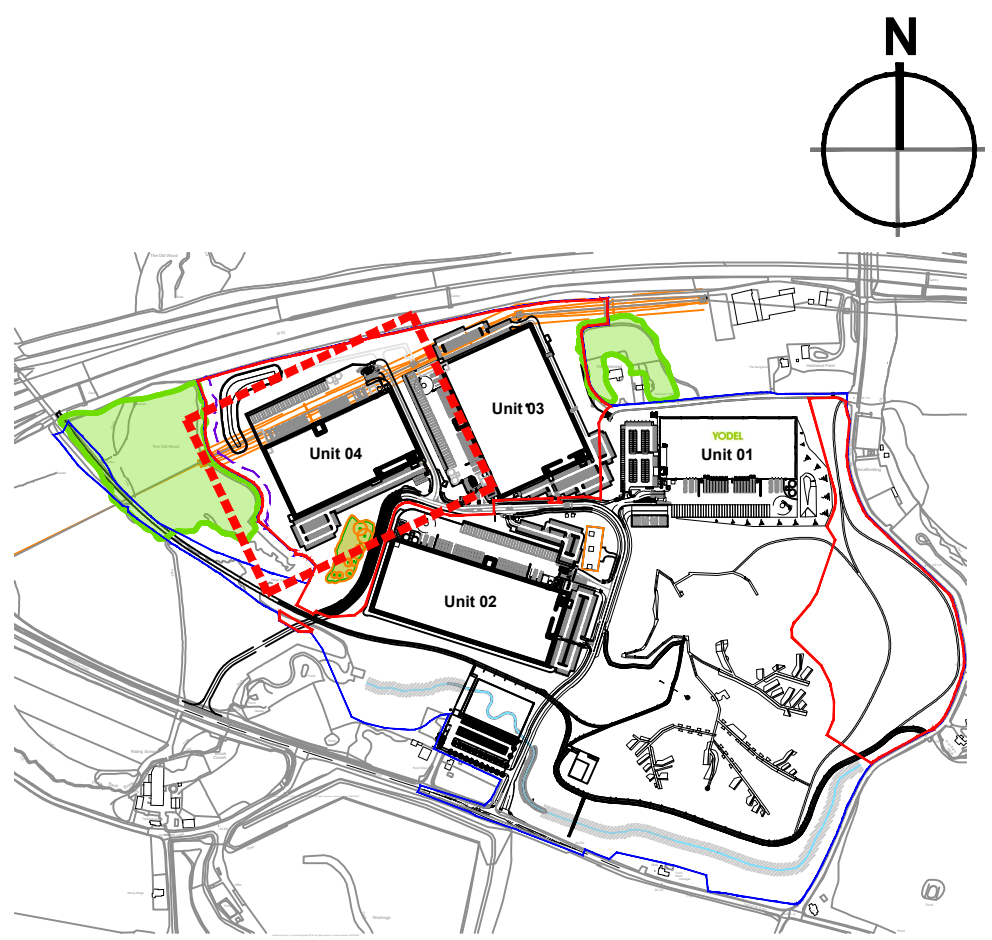


Unit 04 Site Plan
Scale 1:500

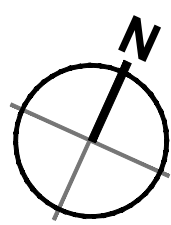


Key Plan
Scale 1:10000
Masterplan Boundary
Application Boundary

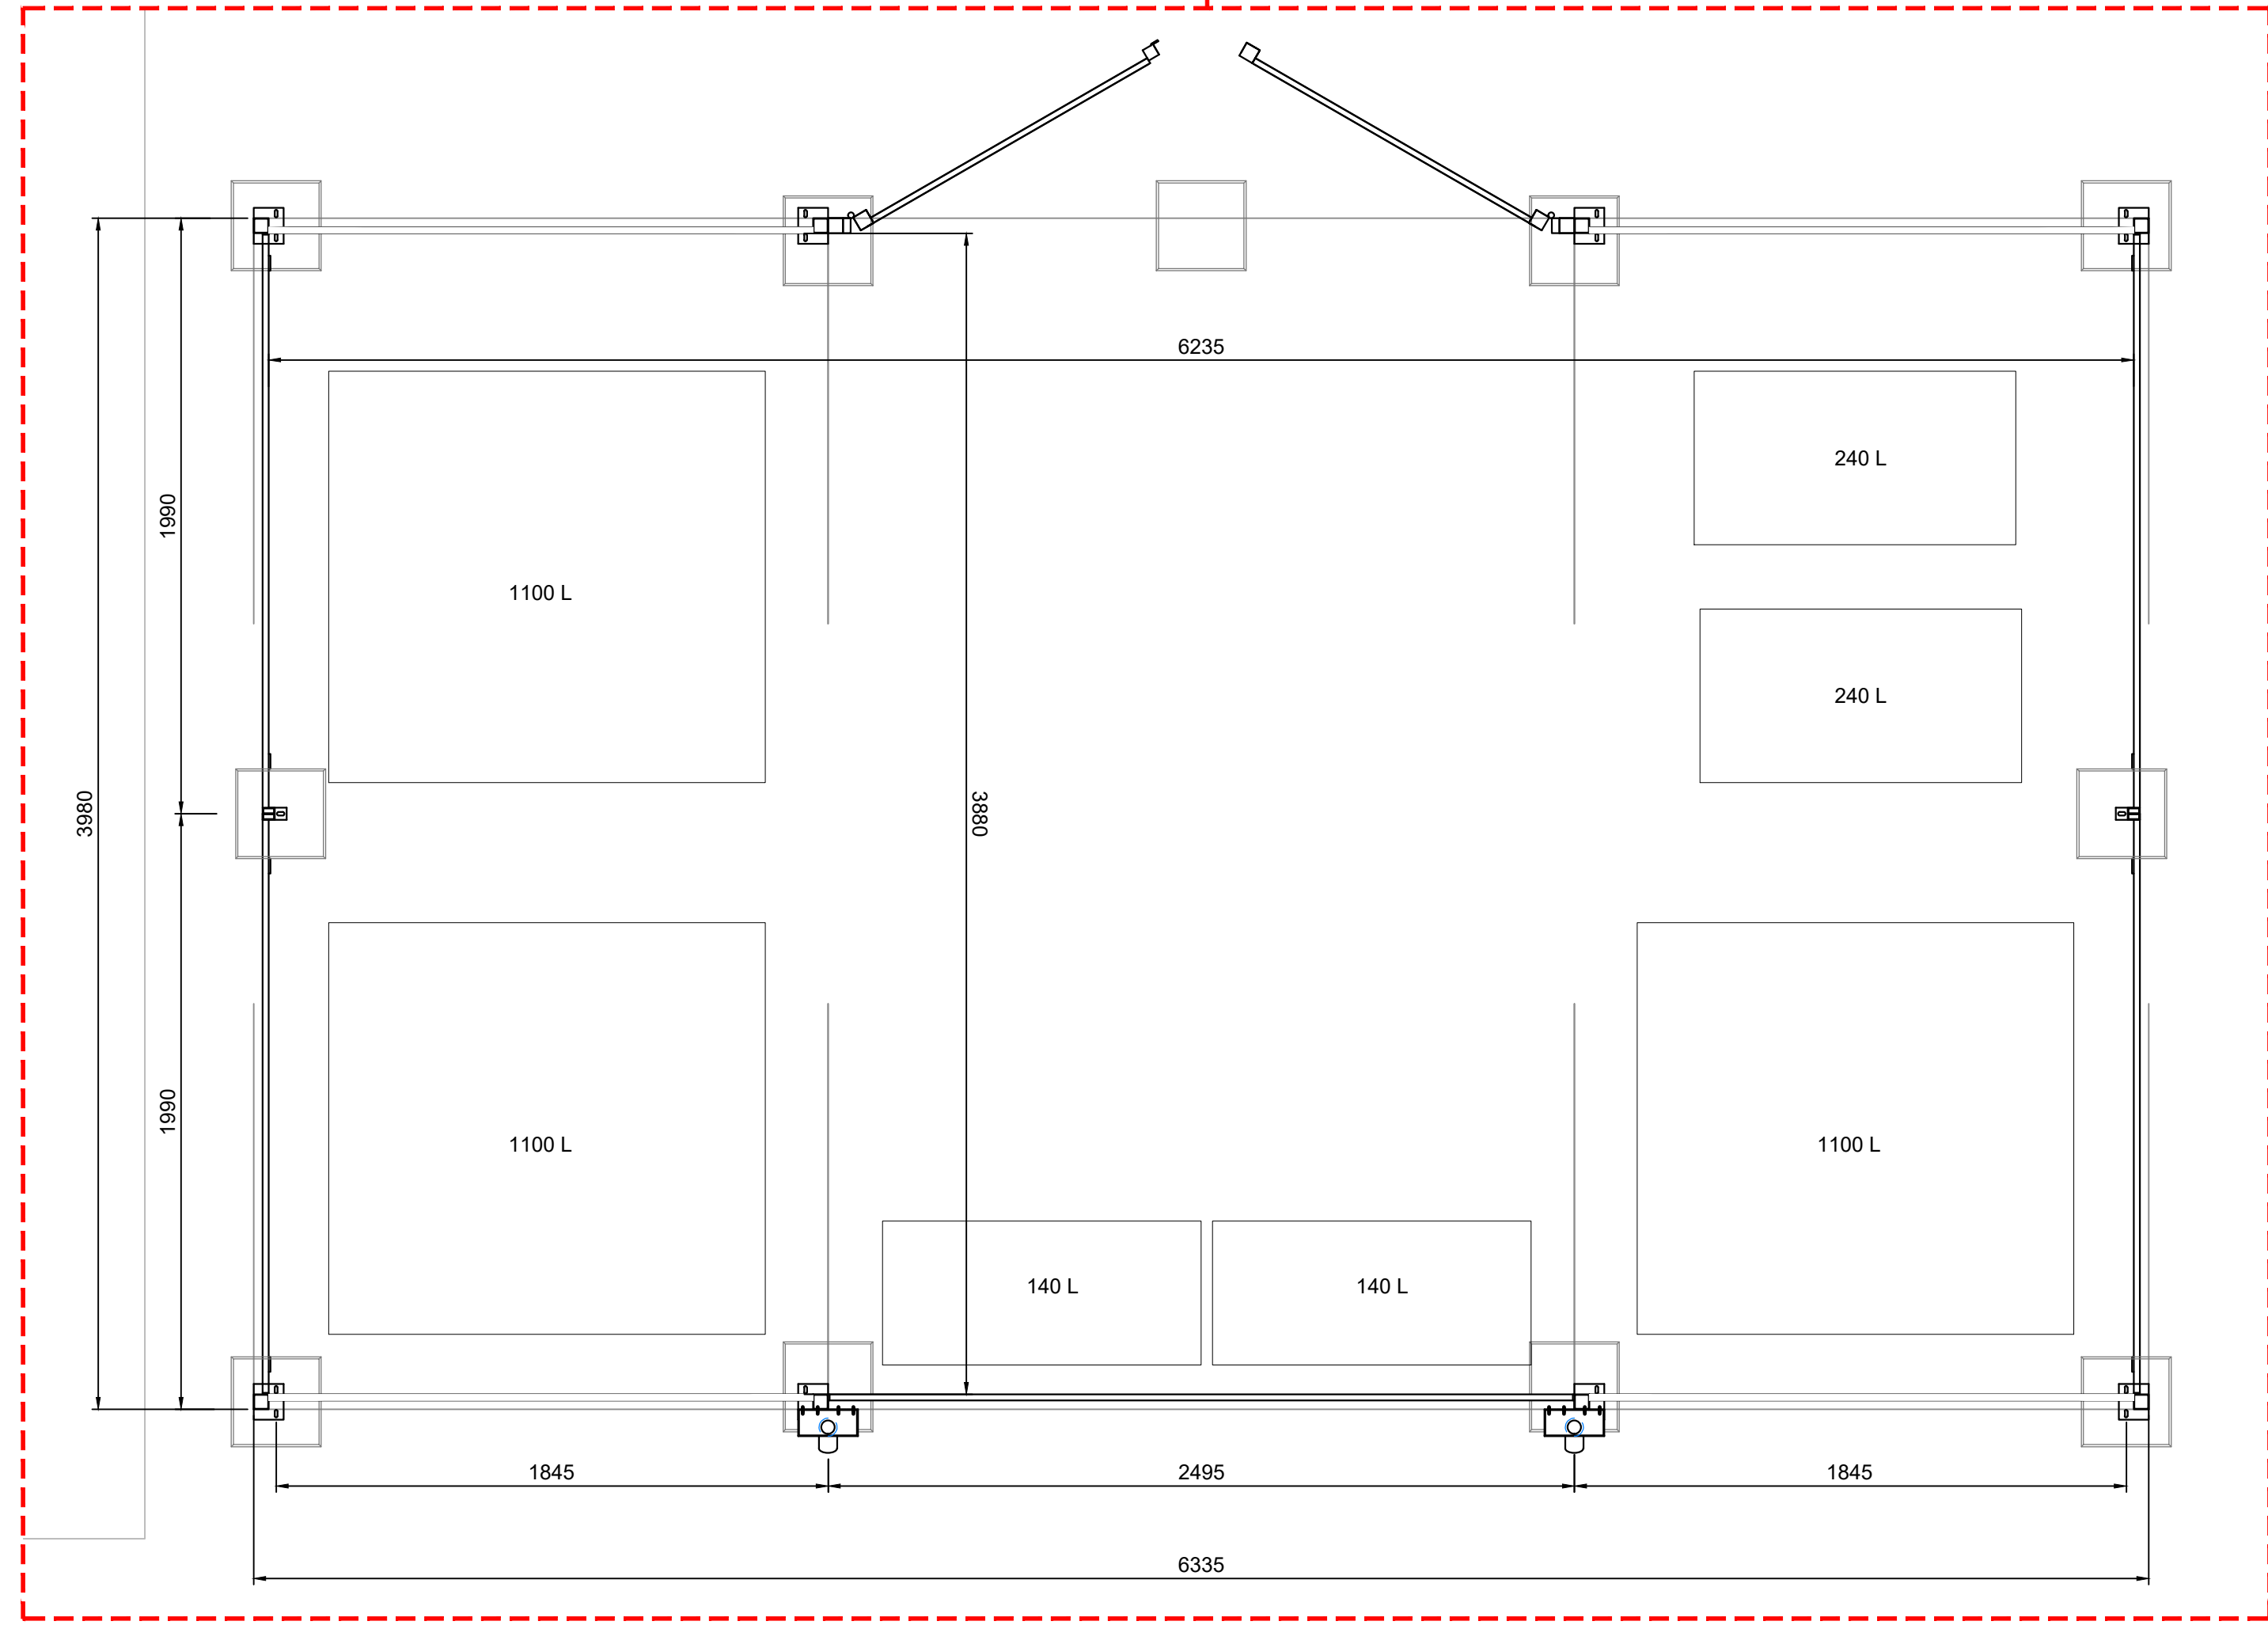


Bin Store Plan
Scale 1:20

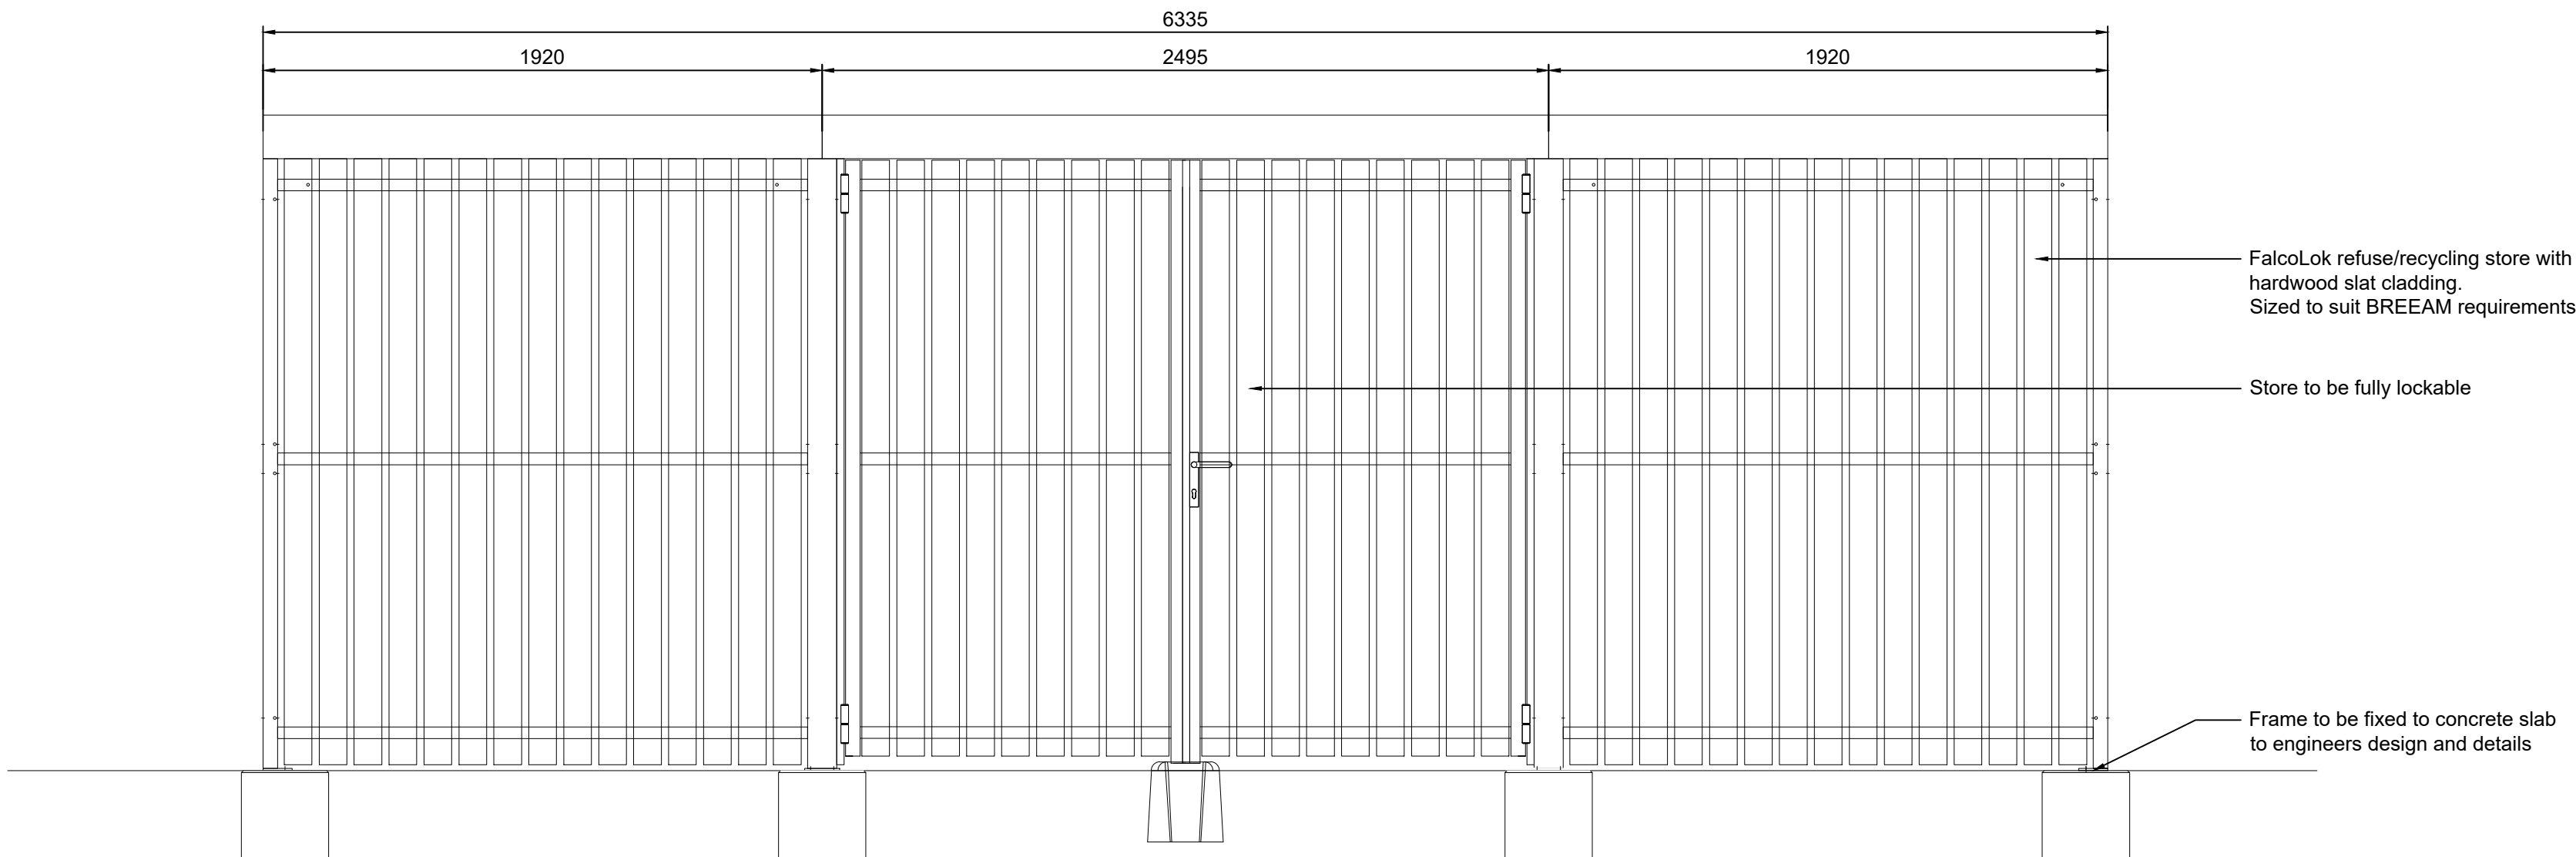

Bin Store Front Elevation
Scale 1:20

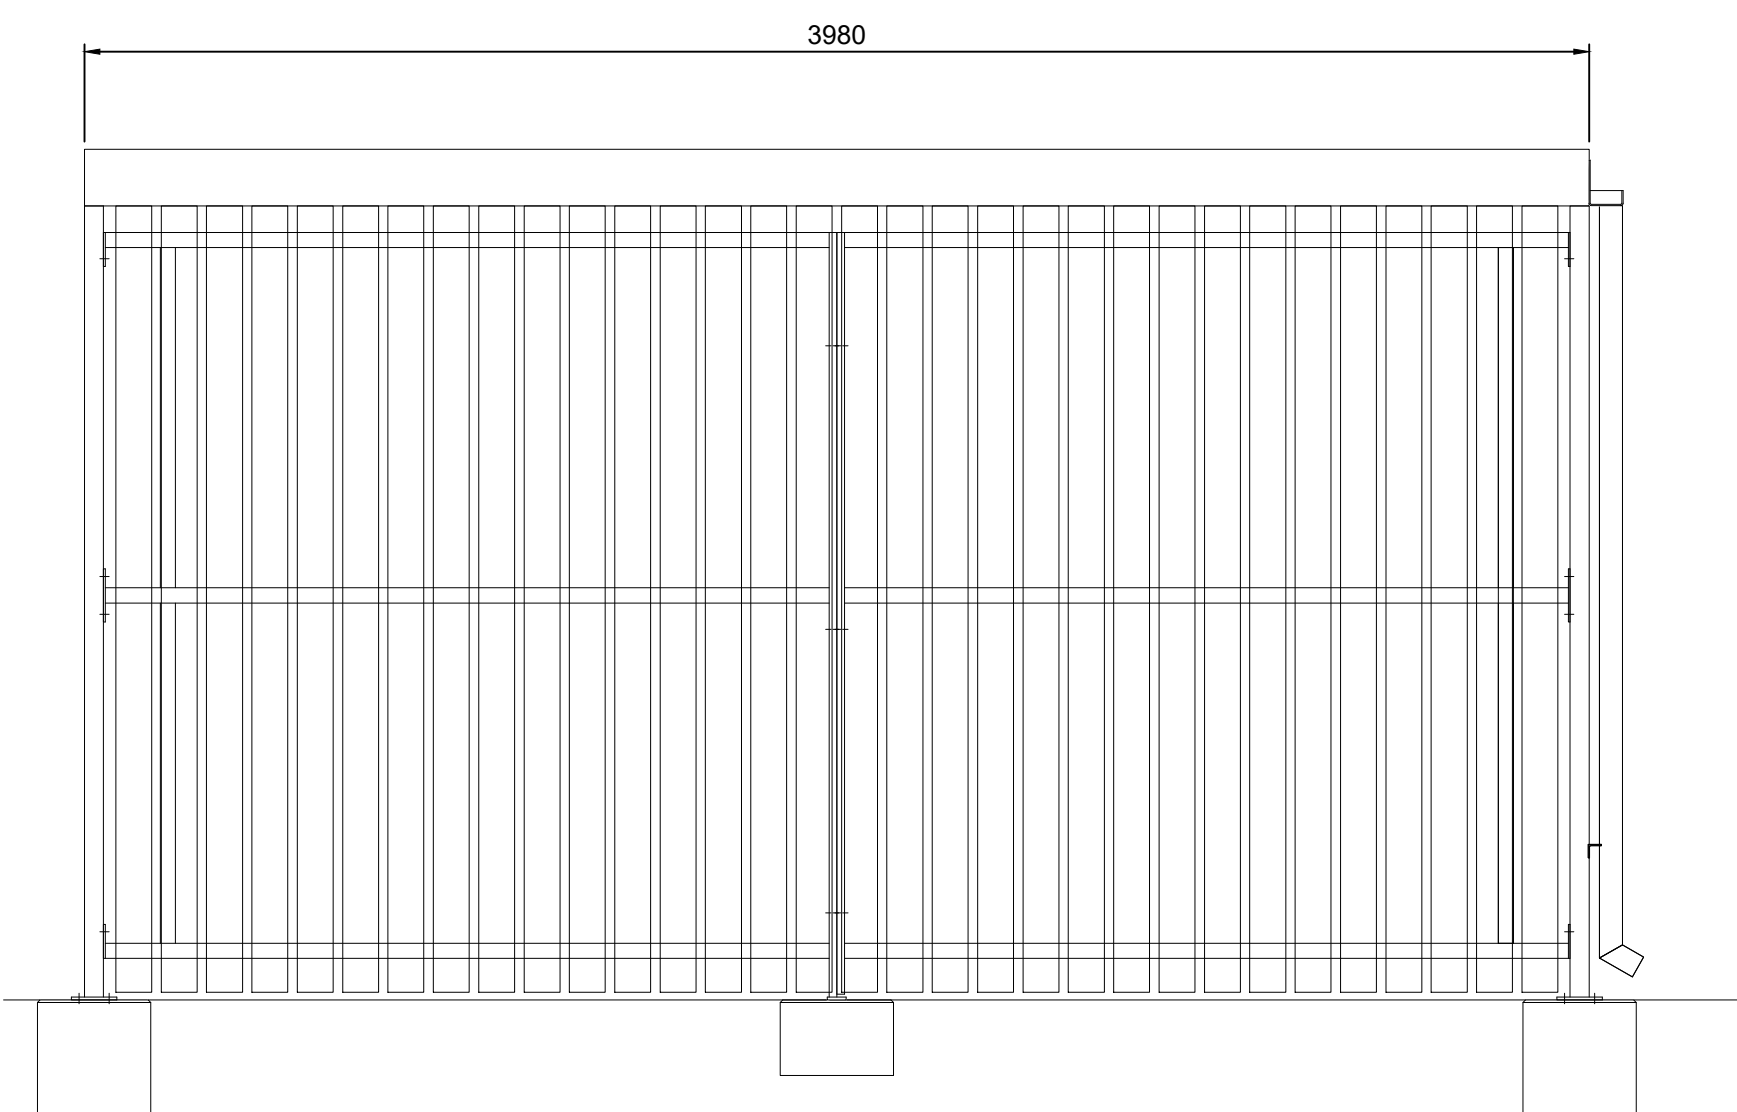

Bin Store Side Elevation
Scale 1:20

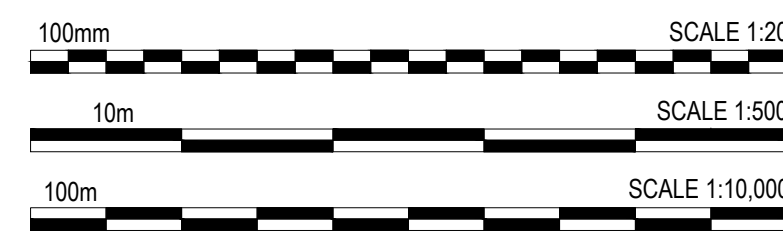

PLANNING

Unit 04, Symmetry Park, Merseyside

LOD 2	LOI 2
-------	-------

TRITAX SYMMETRY
A TRITAX BIG BOX COMPANY



Rev	Amendments	by	date
1	2 - Concept Design	SI	
2	CT / MY		
3	21/11/2023		
4	As Noted @ A0		
5	22/06		
6			
7			
