



• Dimensions are in millimetres, unless stated otherwise.
• It is the recipient's responsibility to print the document to the correct scale.
• All relevant drawings and specifications should be read in conjunction with this drawing.

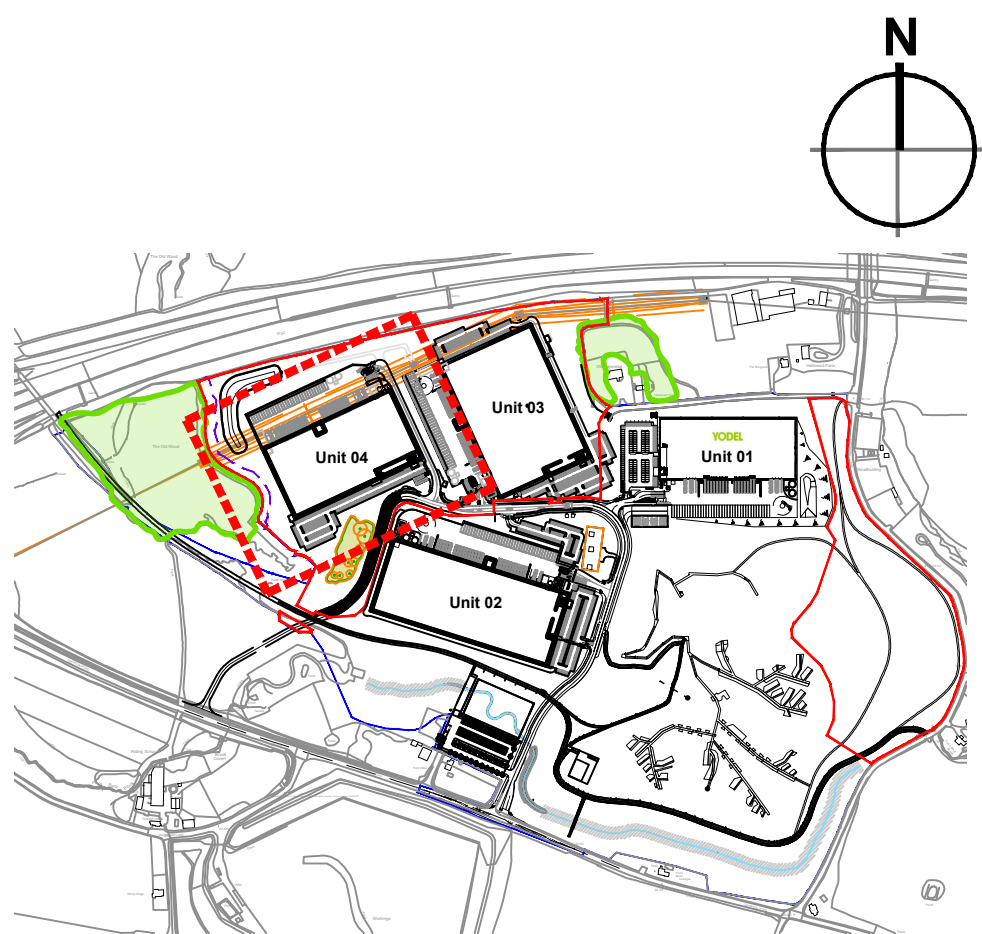

Key Plan


Scale 1:10000

- Masterplan Boundary
- Application Boundary

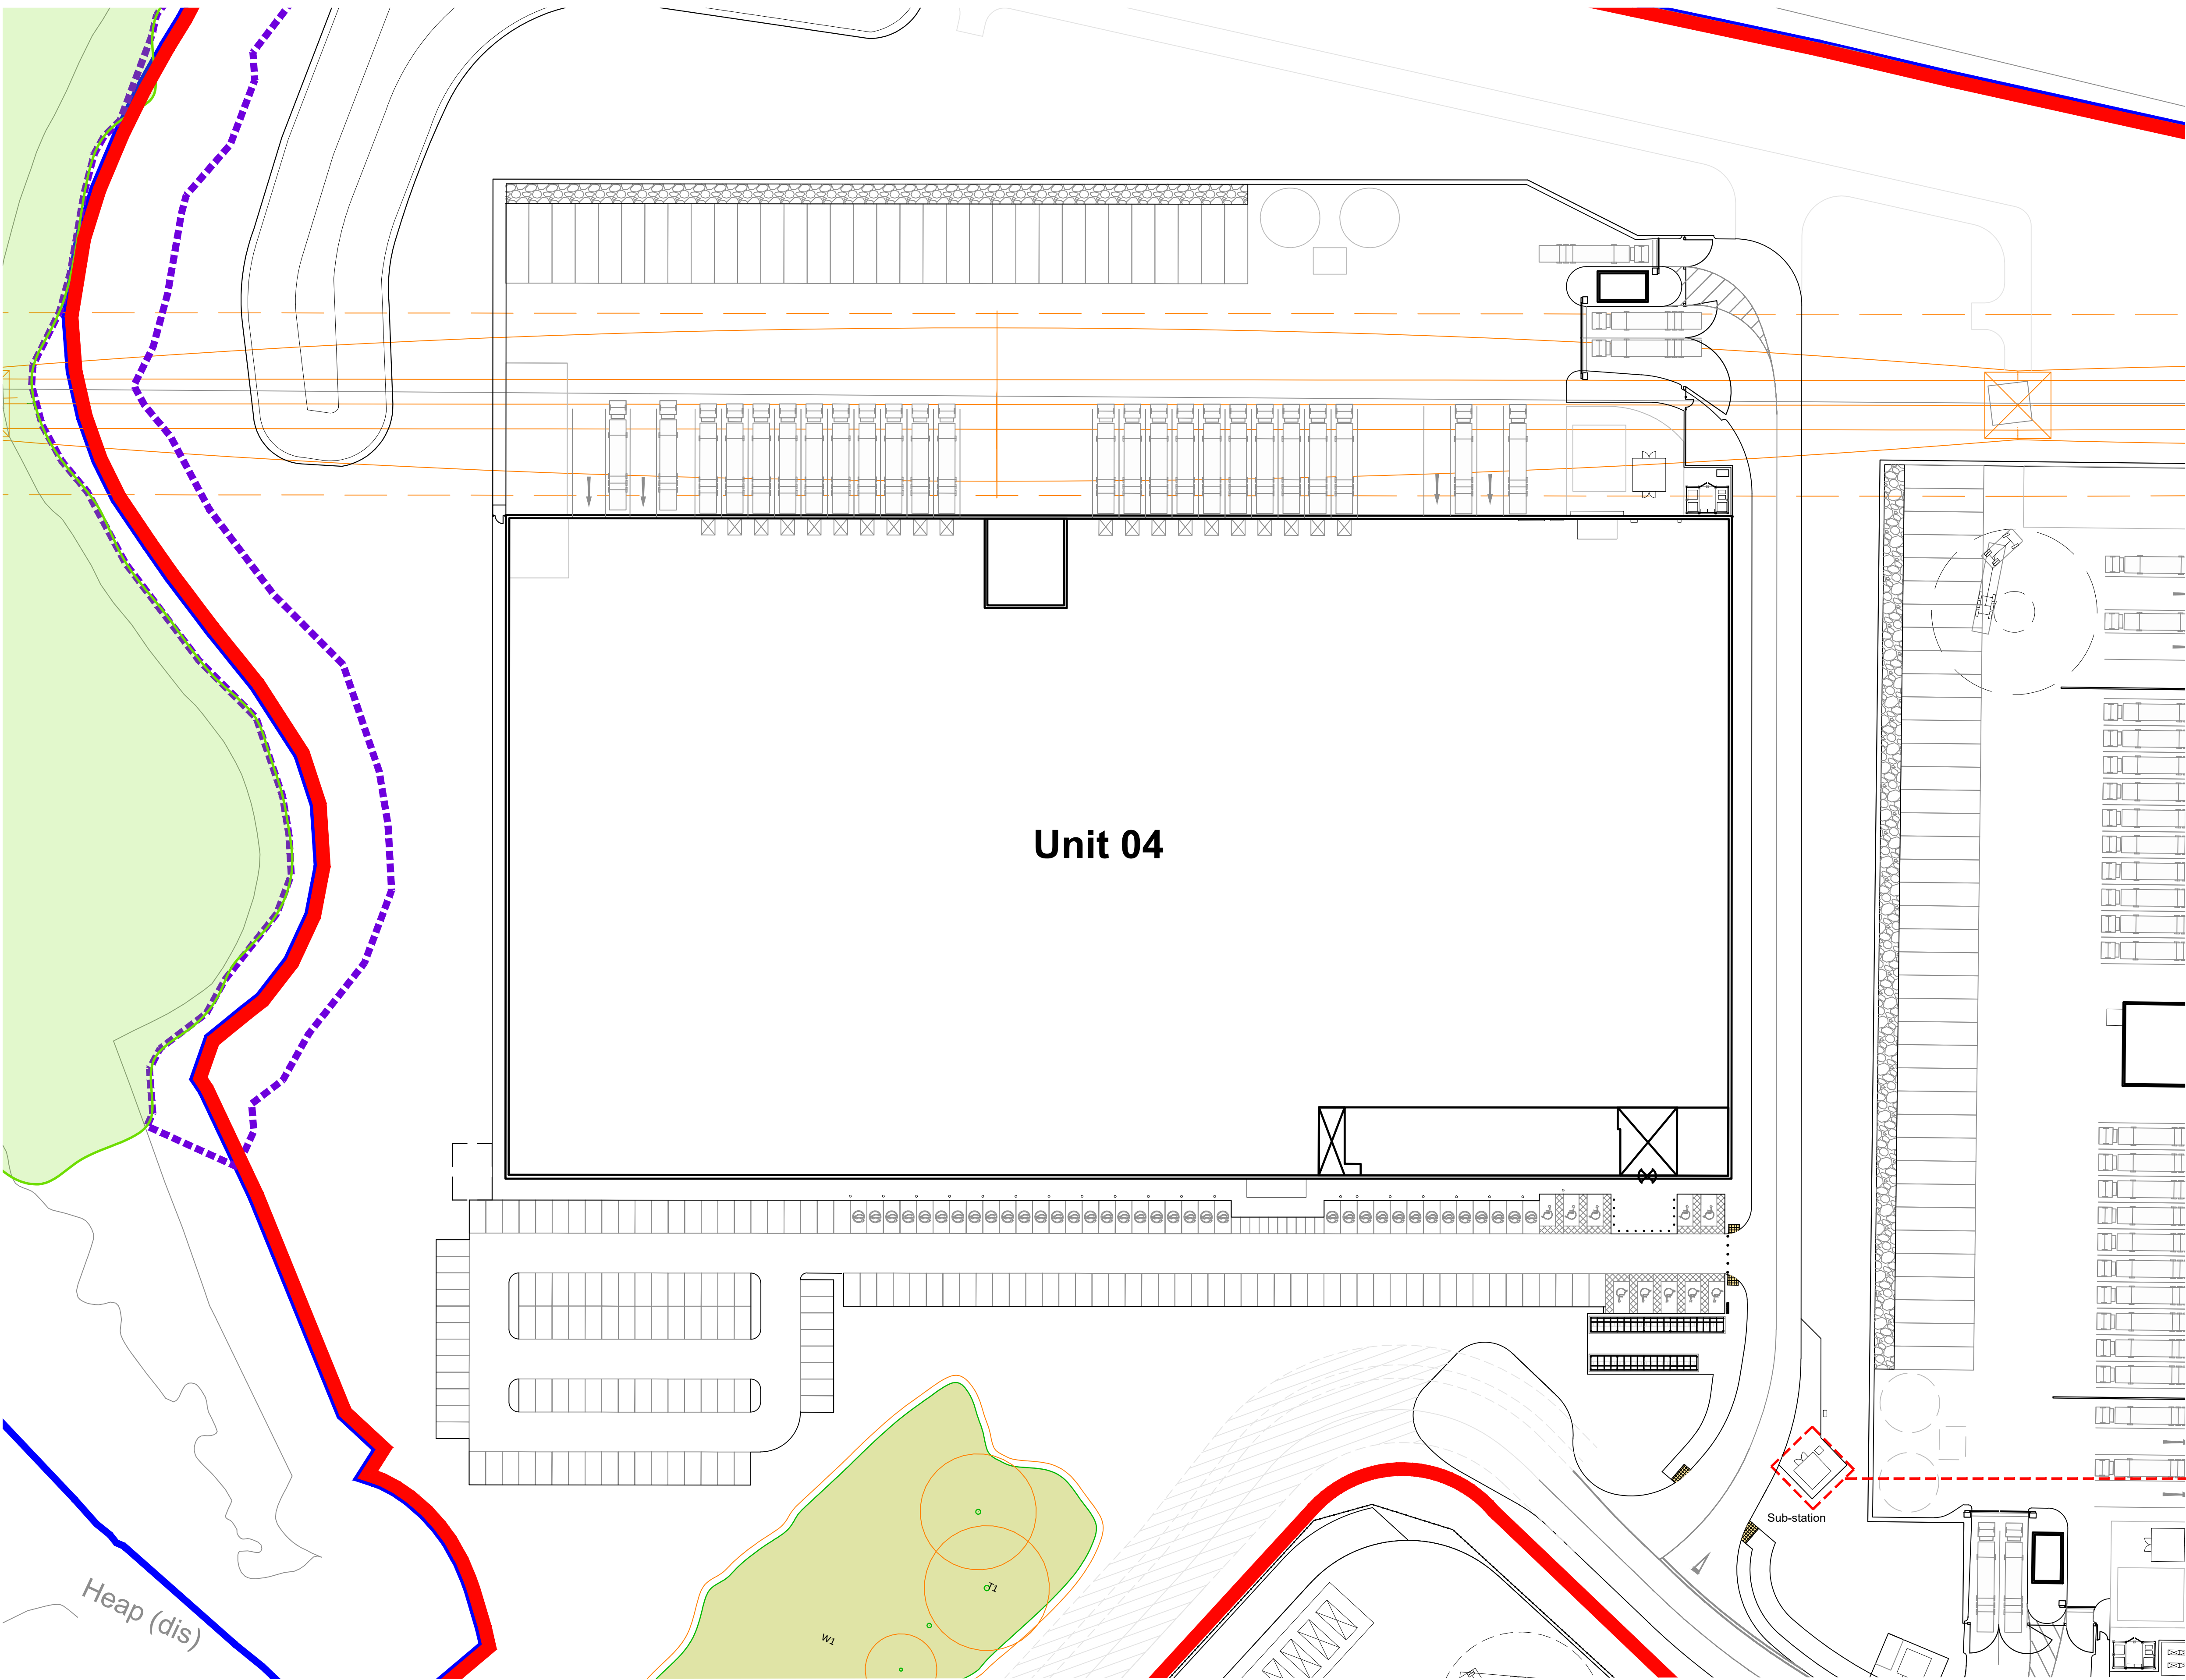


Unit 04 Site Plan

Scale 1:500

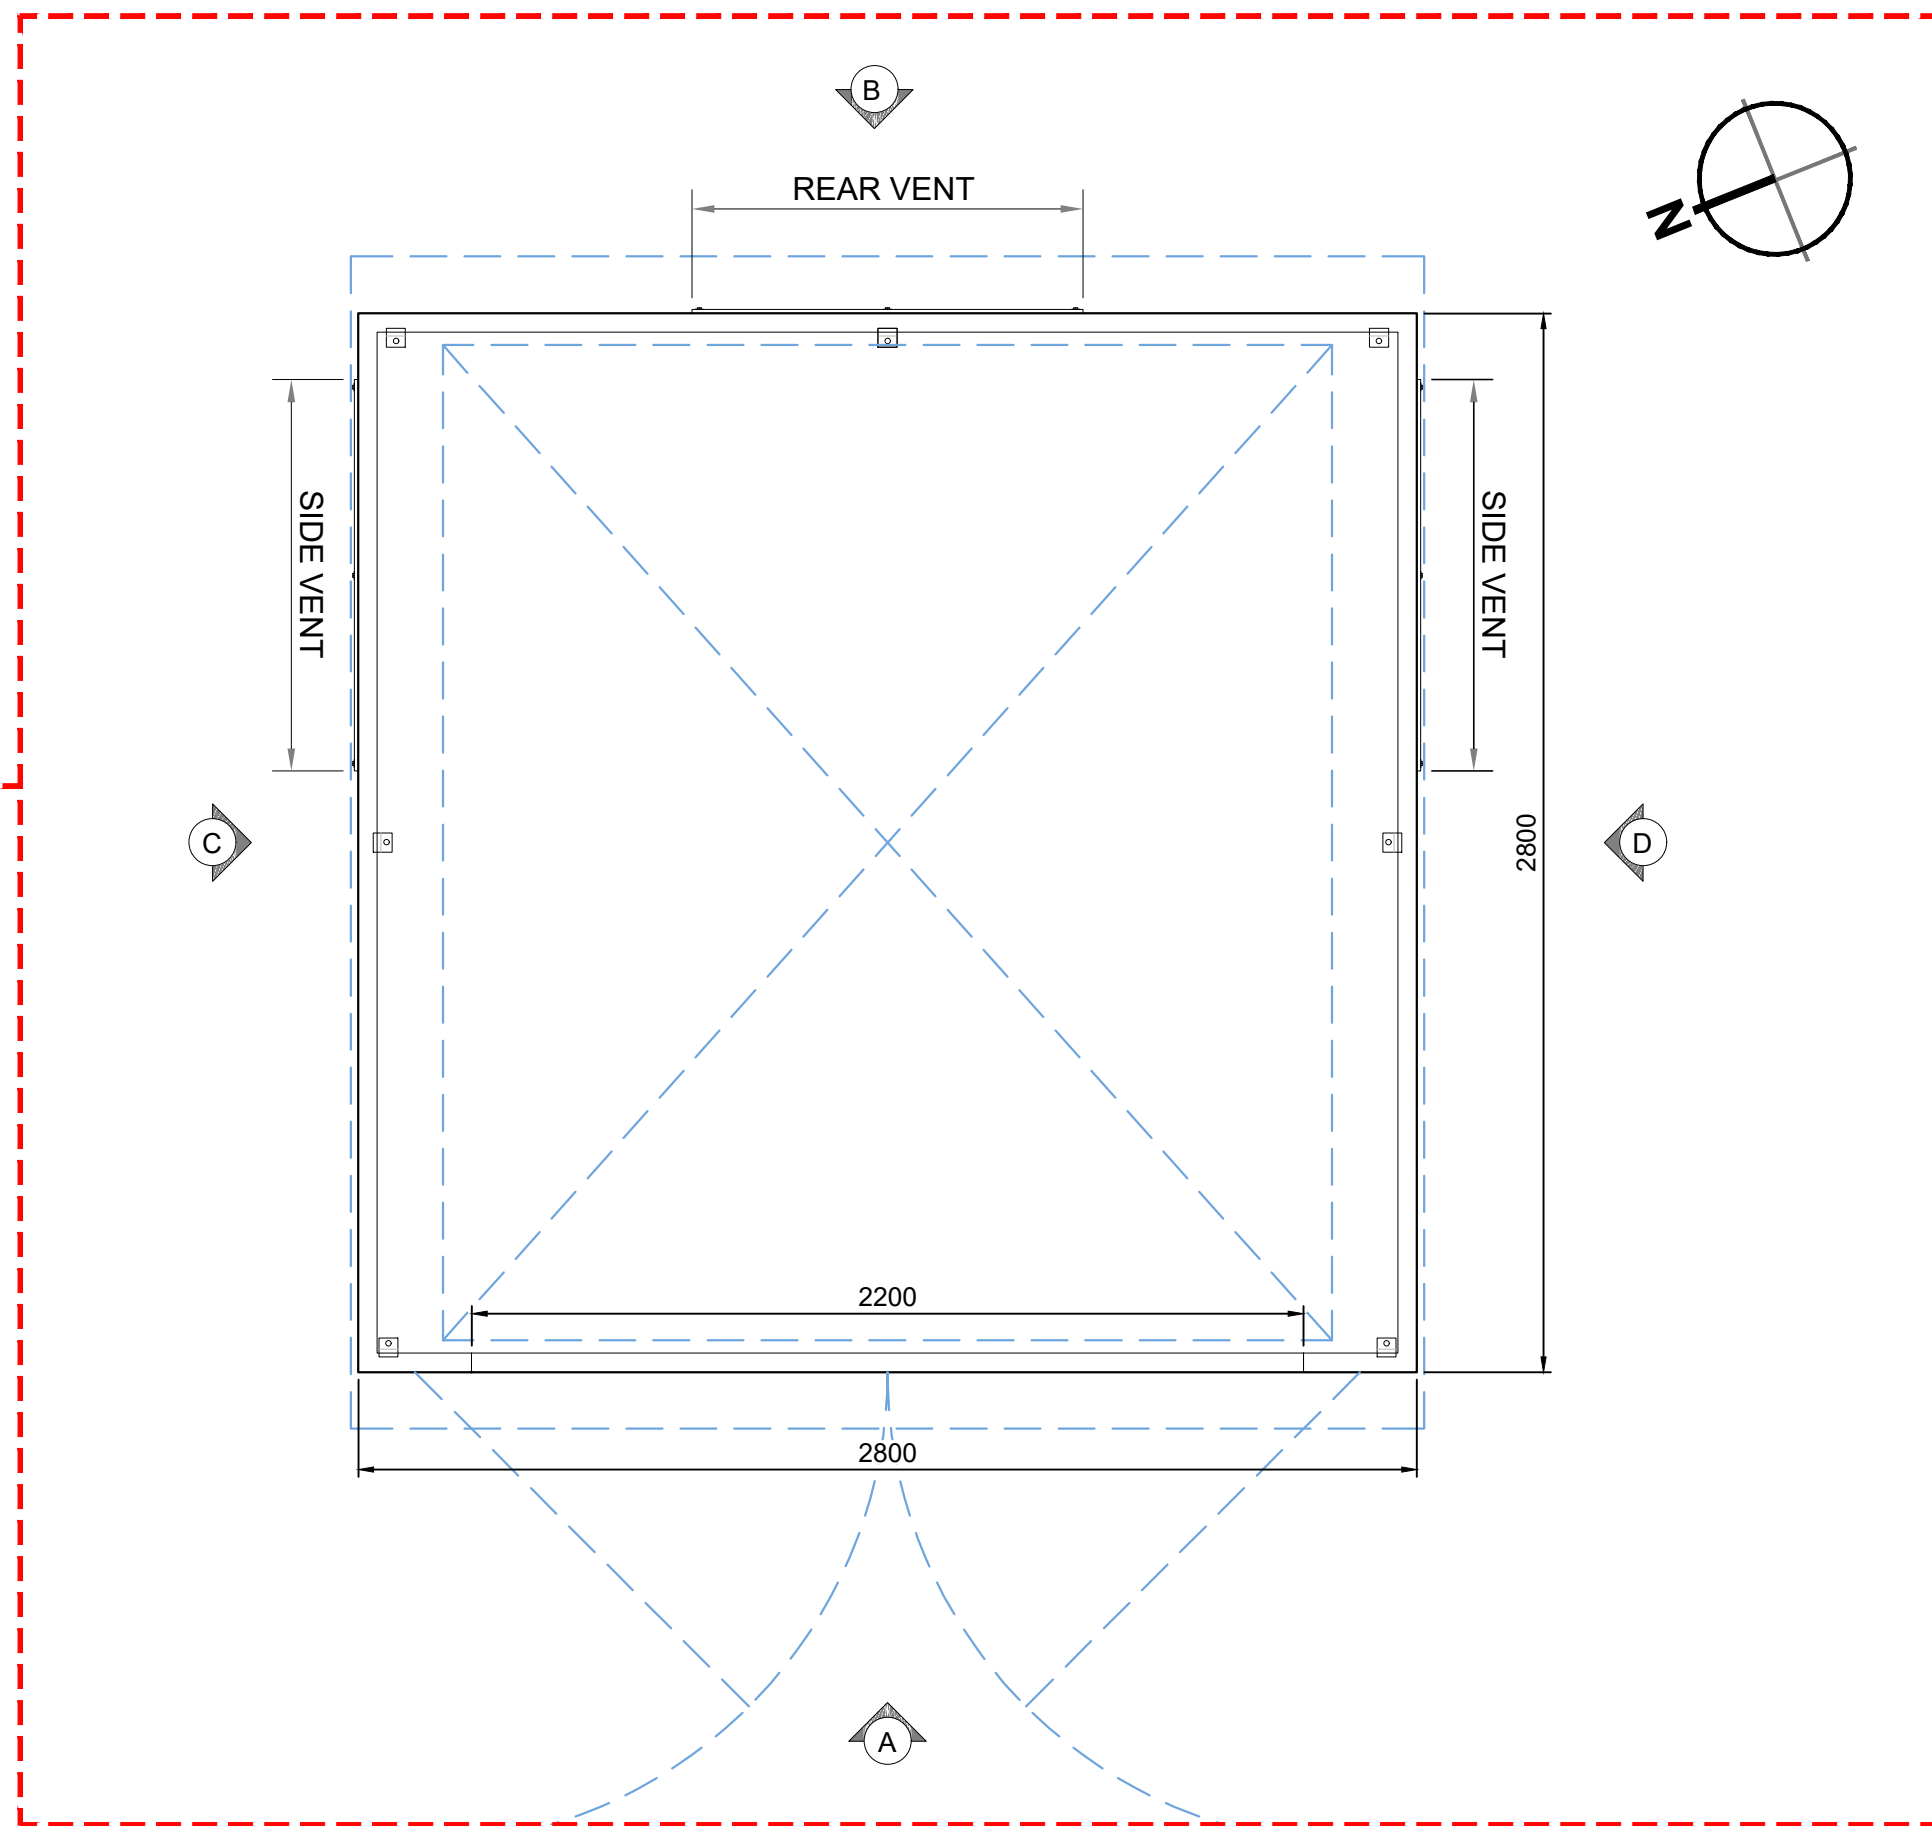


Sub-Station Plan

Scale 1:20

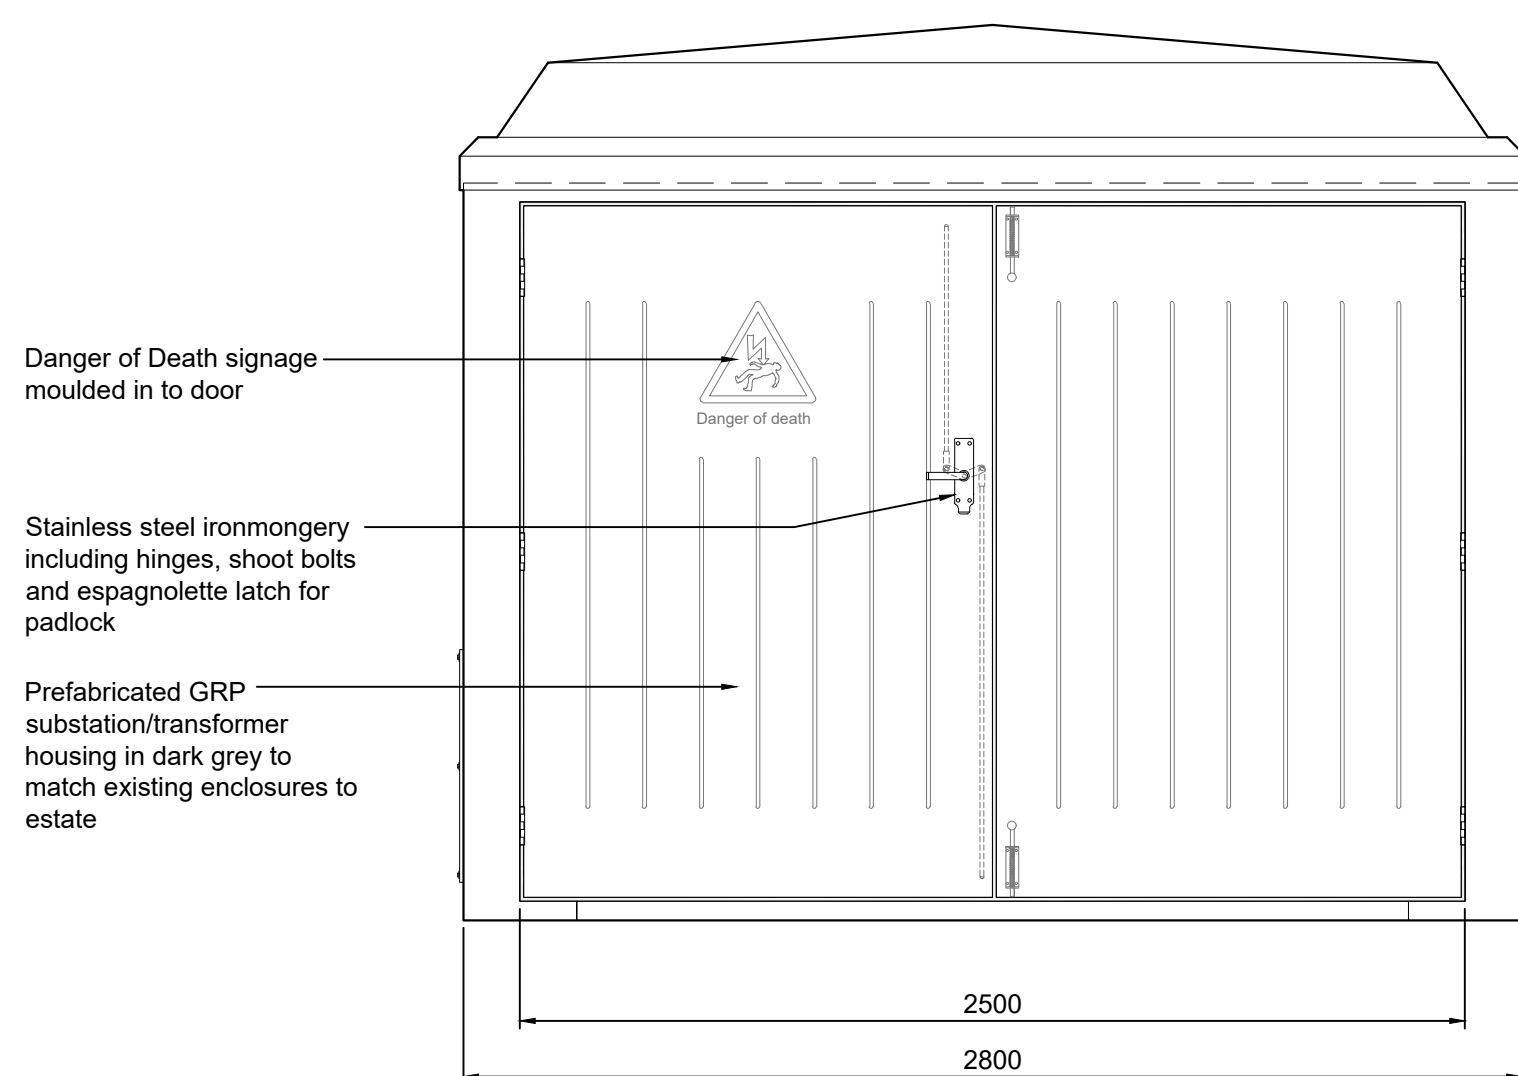


Elevation A

Scale 1:20

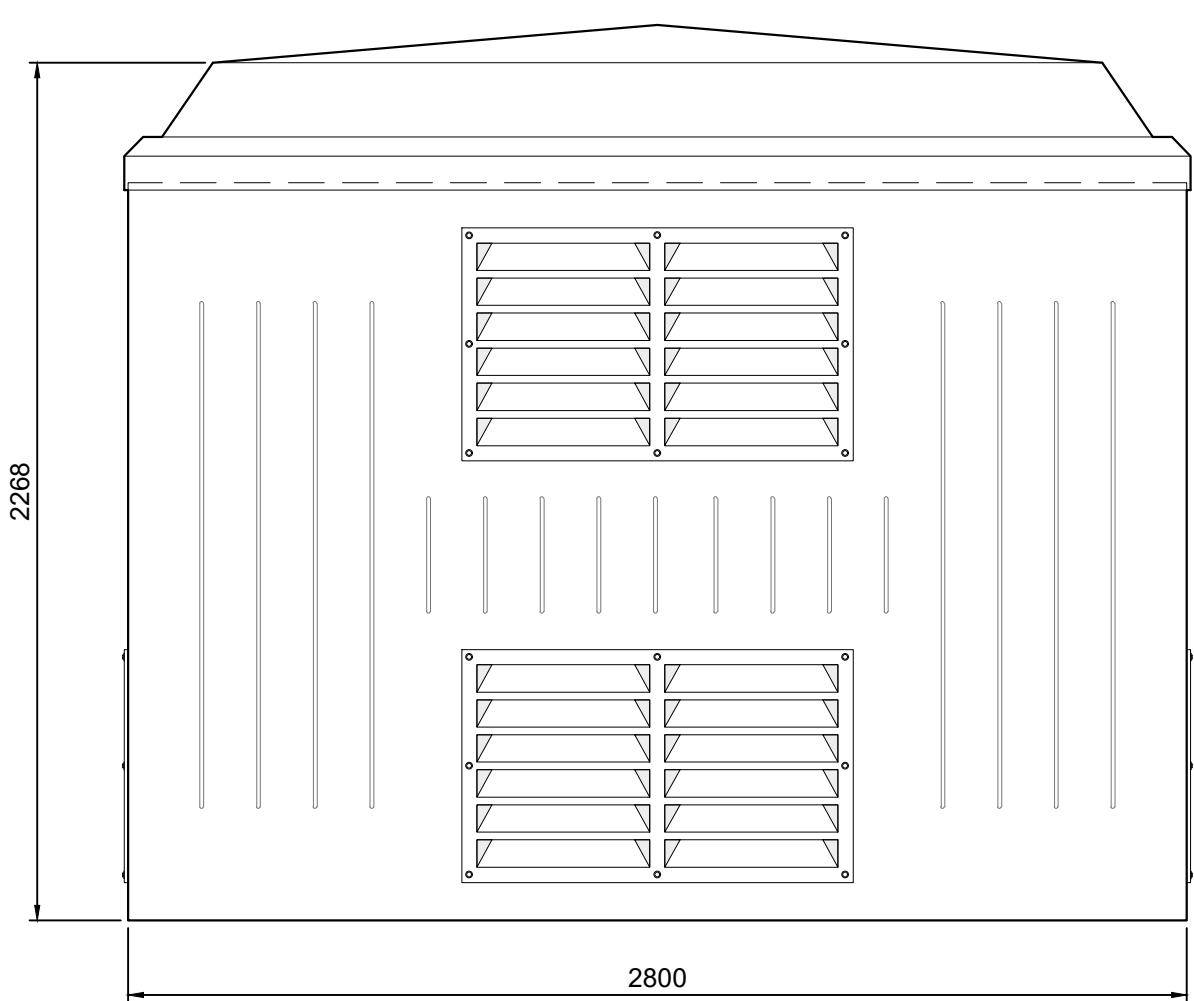


Elevation B

Scale 1:20

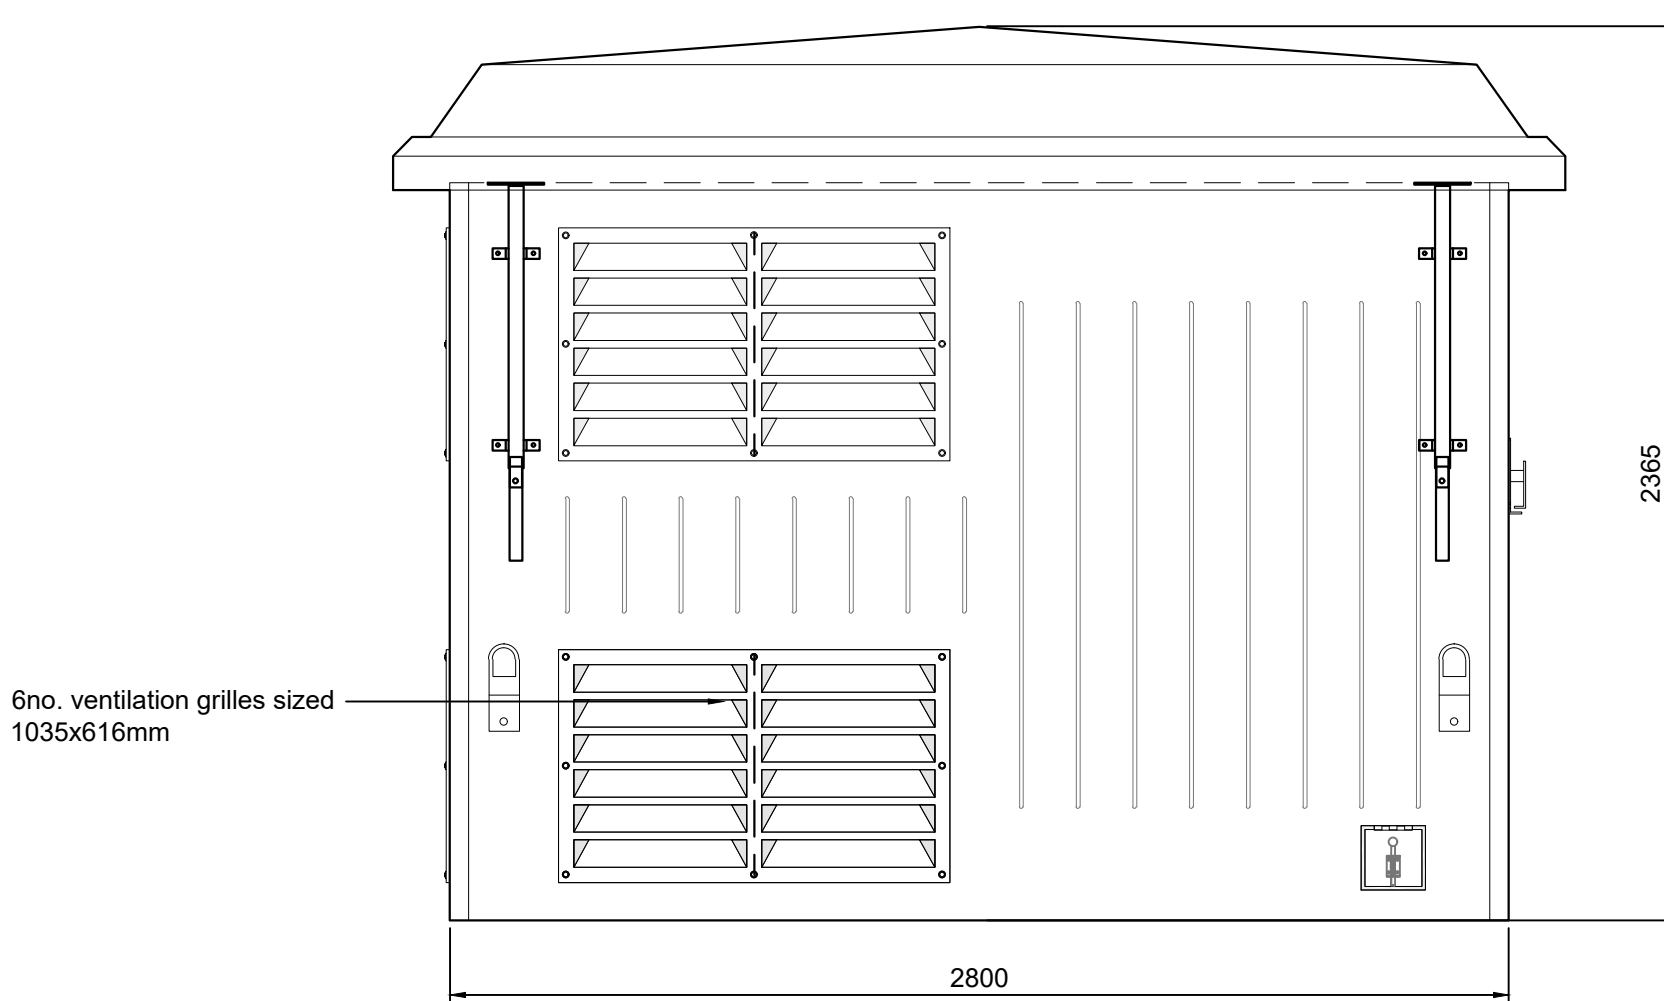


Elevation C

Scale 1:20

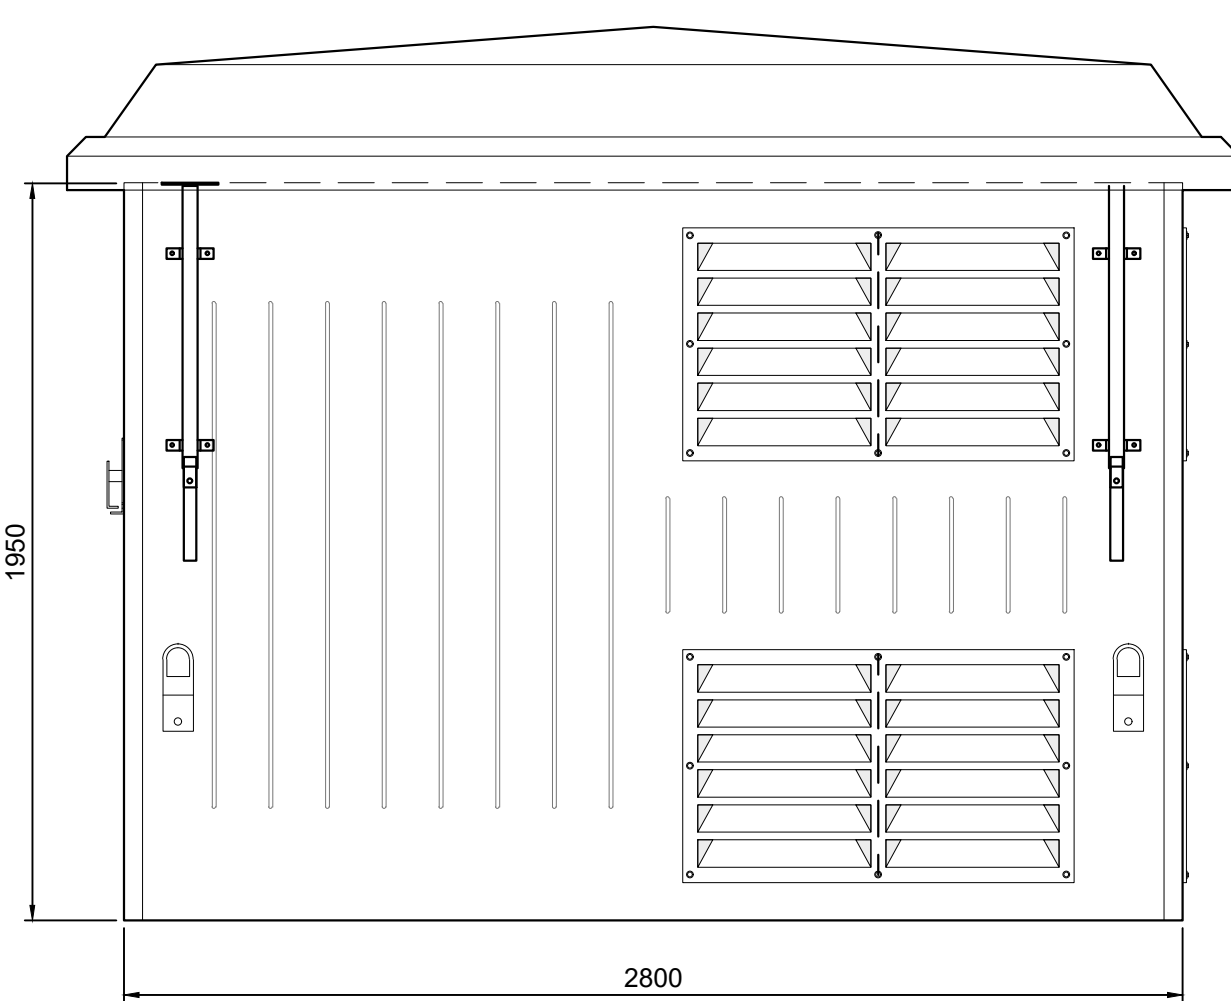

Elevation D

Scale 1:20

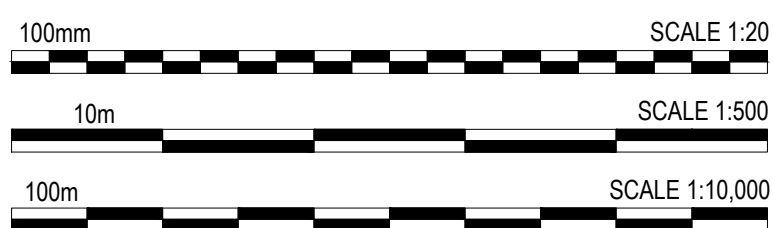

PLANNING

rev | amendments | by | ckd | date
Unit 04, Symmetry Park, Merseyside

Unit 04 Sub-Station Details

LOD 2 | LOI 2

TRITAX SYMMETRY
A TRITAX BIG BOX COMPANY



REBA Proj Stage: 2 - Concept Design
Document Suitability: S2
Drawn / Checked: BSC / DEB
Date: 01/12/2023
Scale: As Noted @ A0
UMC Project Number: 22606
Document Reference: Drawing no: Revision:
22606 - UMC - XXXX - SI - DR - A 0706 P05